


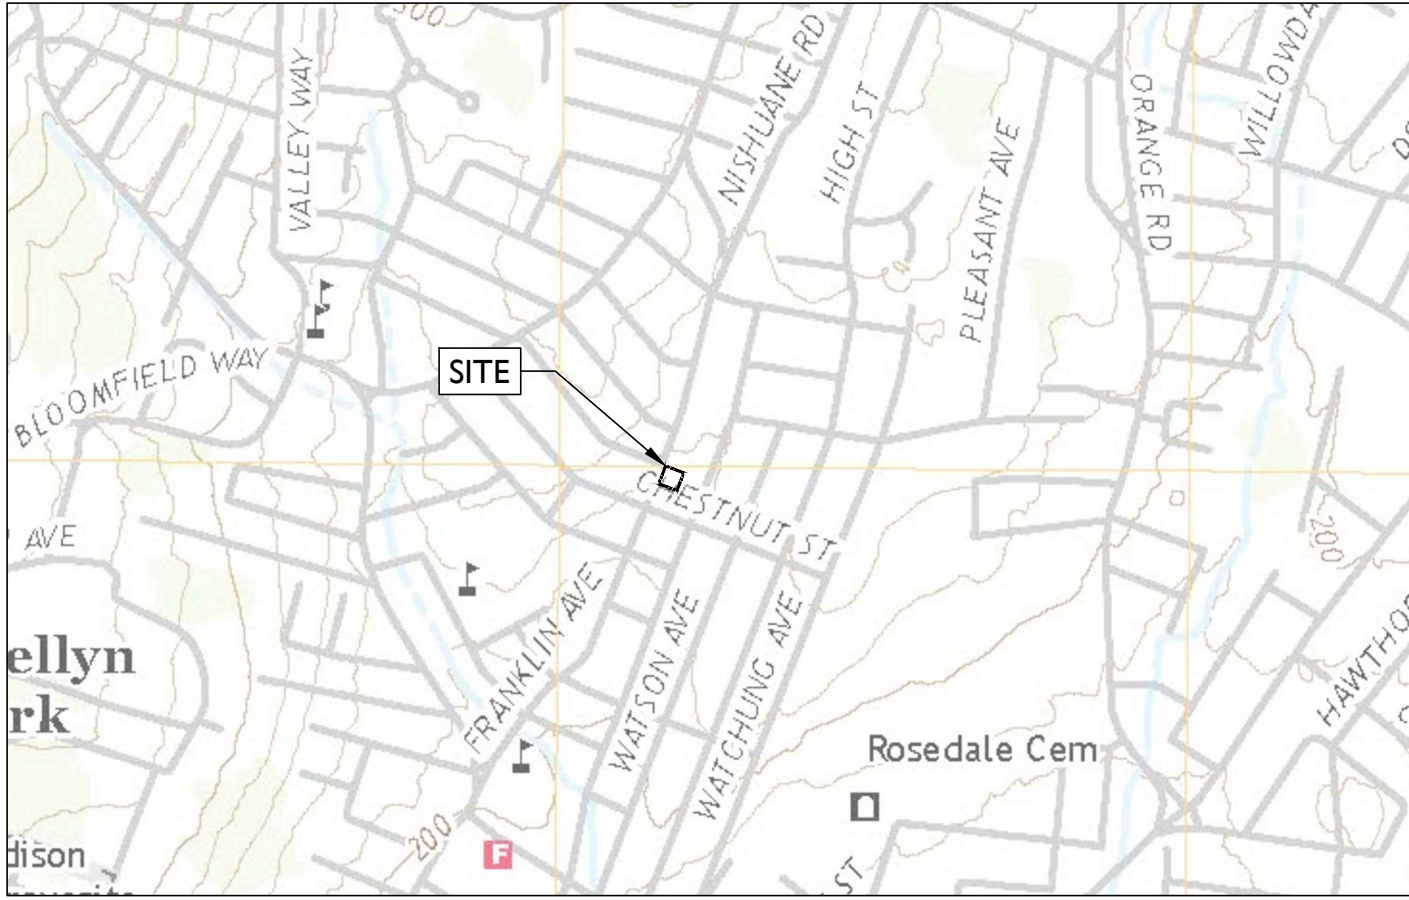

SOURCE: USGS QUADRANGLE MAP 7.5 MINUTE SERIES, ORANGE, NJ, DATED 2019

KEY MAP

SCALE: 1" = 500'±

TOWNSHIP OF WEST ORANGE 200' PROPERTY OWNERS LIST			
BLOCK	LOT	OWNER	OWNER'S ADDRESS
128	7	CARDINALE, JOAN & CARMELA	33 WHITTLESLEY AVENUE WEST ORANGE, NJ 07052
128	9	THE PLAYHOUSE, INC.	264 W. NORTHFIELD DR. LIVINGSTON, NJ 07039
134	1	KEYSTONE PROPERTIES, LLC	PO BOX 222 MILLBURN, NJ 07041
134	3	ALLEN, DOUGLAS A III	60 NISHLANE RD. MONTCLAIR, NJ 07042
134	34	OSOUNA, TIFFANY LINGO- & DEVON	10 WHITTLESLEY AVENUE WEST ORANGE, NJ 07052
134	36	OSOUNA, TIFFANY LINGO- & DEVON	10 WHITTLESLEY AVENUE WEST ORANGE, NJ 07052
134	37	JONES, MARCUS & KARIMA HOUSTON	14 WHITTLESLEY AVENUE WEST ORANGE, NJ 07052
134	39	SANGOLQUI, JOSE R & BERMEO, GLORIA	16 WHITTLESLEY AVENUE WEST ORANGE, NJ 07052
134	41	PIERRE, BELZEBAT JEAN-MARCIAL JEAN	18 WHITTLESLEY AVENUE WEST ORANGE, NJ 07052
134	43	SAINTHE, JUDE	20 WHITTLESLEY AVENUE WEST ORANGE, NJ 07052
134	44	MENSAH, OSEI A. & PATTERSON, THERESA	22 WHITTLESLEY AVENUE WEST ORANGE, NJ 07052
134.02	68	NAVAS, CARMEN AMELIA	50 FRANKLIN AVENUE WEST ORANGE, NJ 07052
134.02	72	VEGA, MANUEL	54 FRANKLIN AVENUE WEST ORANGE, NJ 07052
134.02	74	DIDIT AGAIN LLC	16 E. NORTHFIELD AVENUE LIVINGSTON, NJ 07039
134.02	75	DIDIT AGAIN LLC	16 E. NORTHFIELD AVENUE LIVINGSTON, NJ 07039
134.02	82	CHESTNUT ASSETS LLC	32 CRESCENT COURT MORGANVILLE, NJ 07751
134.02	83	CHESTNUT ASSETS LLC	32 CRESCENT COURT MORGANVILLE, NJ 07751
134.02	86	JEREZ, JOSE & ANDREA SALAZER	57 CHESTNUT STREET WEST ORANGE, NJ 07052
134.02	87	CASTRO, JORGE & ANDREA SALAZER	55 CHESTNUT STREET WEST ORANGE, NJ 07052
134.02	88	LANTIGUA, BIANCA V & CASTRO, DINA	53 CHESTNUT STREET WEST ORANGE, NJ 07052
134.02	90	CHERON, LOUIS W & LUCIENNE	51 CHESTNUT STREET WEST ORANGE, NJ 07052
134.02	91	LLIGUICOTA, LAURA E.	25 WHITTLESLEY AVENUE WEST ORANGE, NJ 07052
134.02	93	CHAVEZ, HUMBERTO & MARIA	23 WHITTLESLEY AVENUE WEST ORANGE, NJ 07052
134.02	95	ROSEN, KENNETH & W. MAUREEN	19 WHITTLESLEY AVENUE WEST ORANGE, NJ 07052
134.02	96	SANTERO, HUGO & ANA	17 WHITTLESLEY AVENUE WEST ORANGE, NJ 07052
134.02	97	TANG, XIHUE & WU, HELEN HAO	15 WHITTLESLEY AVENUE WEST ORANGE, NJ 07052
134.02	98	LIZARAZO, JEAN PAUL & MILAGROS	13 WHITTLESLEY AVENUE WEST ORANGE, NJ 07052
134.02	99	VALDEZ, JULIO & URDAY, ROSALIA	11 WHITTLESLEY AVENUE WEST ORANGE, NJ 07052
134.02	100	PEREZ, MARIA DELUJAN	9 WHITTLESLEY AVENUE WEST ORANGE, NJ 07052
135	27.01	CHASE, SHAVER	89 FRANKLIN AVENUE WEST ORANGE, NJ 07052
137	1	PATEL, RAJULBEN&SATISHBHAI & HARDIK	85 FRANKLIN AVENUE WEST ORANGE, NJ 07052
137	3	MORRISON, KATHLEEN & MICHAEL	69 CHESTNUT STREET WEST ORANGE, NJ 07052
137	4	LOUIS, YANIC	71 CHESTNUT STREET WEST ORANGE, NJ 07052
137	5	CHABLA, CARLOS I	73 CHESTNUT STREET WEST ORANGE, NJ 07052
137	7	PIERRE, PIERRE JACQUE & LUCIANSE	75 CHESTNUT STREET WEST ORANGE, NJ 07052
137	82	BURKE, KENNETH C & JANET M.	88 ORTON ROAD WEST CALDWELL, NJ 07006
137	83	GEORGES, FRANTZ & MARIE KETTY	10 ELM STREET WEST ORANGE, NJ 07052
137	84	MILMOE, HELEN	8 ELM STREET WEST ORANGE, NJ 07052
137	85	GROVES, GORDON & FRESHWOT	4 ELM STREET WEST ORANGE, NJ 07052
137	87	HERNANDEZ, YOVANY	2 ELM STREET WEST ORANGE, NJ 07052
138	1	TOWNSHIP OF WEST ORANGE	66 MAIN STREET WEST ORANGE, NJ 07052
138	2	ALIJI, MUJIWA	1 ELM STREET WEST ORANGE, NJ 07052
138	4	VIGO, ALBERTO	7 ELM STREET WEST ORANGE, NJ 07052
138	6	VERA, JENNIFER & FUNEZ, JUAN CARLOS	9 ELM STREET WEST ORANGE, NJ 07052
138	67	DEPASQUALE, LEONA	10 MAPLE STREET WEST ORANGE, NJ 07052

PRELIMINARY & FINAL MAJOR SITE PLAN FOR M. VEGA INVESTMENTS LLC PROPOSED BUILDING ADDITION & SITE IMPROVEMENTS

BLOCK 134.02, LOTS 75.03, 79 & 81

66 FRANKLIN AVENUE

TOWNSHIP OF WEST ORANGE, ESSEX COUNTY, NEW JERSEY

TOWNSHIP OF WEST ORANGE SIGNATURE BLOCK

APPROVED BY THE
TOWNSHIP PLANNING BOARD
ESSEX COUNTY, NEW JERSEY

CHAIRPERSON DATE

SECRETARY DATE

TOWNSHIP ENGINEER DATE

APPLICANT & OWNER

M. VEGA INVESTMENTS LLC
66 FRANKLIN AVENUE
WEST ORANGE, NJ 07052
973.489.2717
MVEGALLC@HOTMAIL.COM

ATTORNEY

ROOSEVELT J. DONAT
MURPHY SCHILLER & WILKES LLP
24 COMMERCE STREET, 12TH FLOOR
NEWARK, NJ 07102
702.706.8448
RDONAT@MURPHYLLP.COM



Know what's below
Call before you dig.




SOURCE: GOOGLE EARTH PRO, DATED 10/13/2020

AERIAL MAP

SCALE: 1" = 150'±

PLANS PREPARED BY:

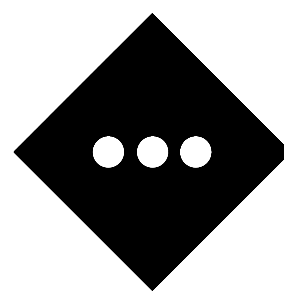

STONEFIELD
engineering & design


Rutherford, NJ · New York, NY · Boston, MA

Princeton, NJ · Tampa, FL · Detroit, MI

www.stonefieldeng.com

Headquarters: 92 Park Avenue, Rutherford, NJ 07070

Phone 201.340.4468 · Fax 201.340.4472

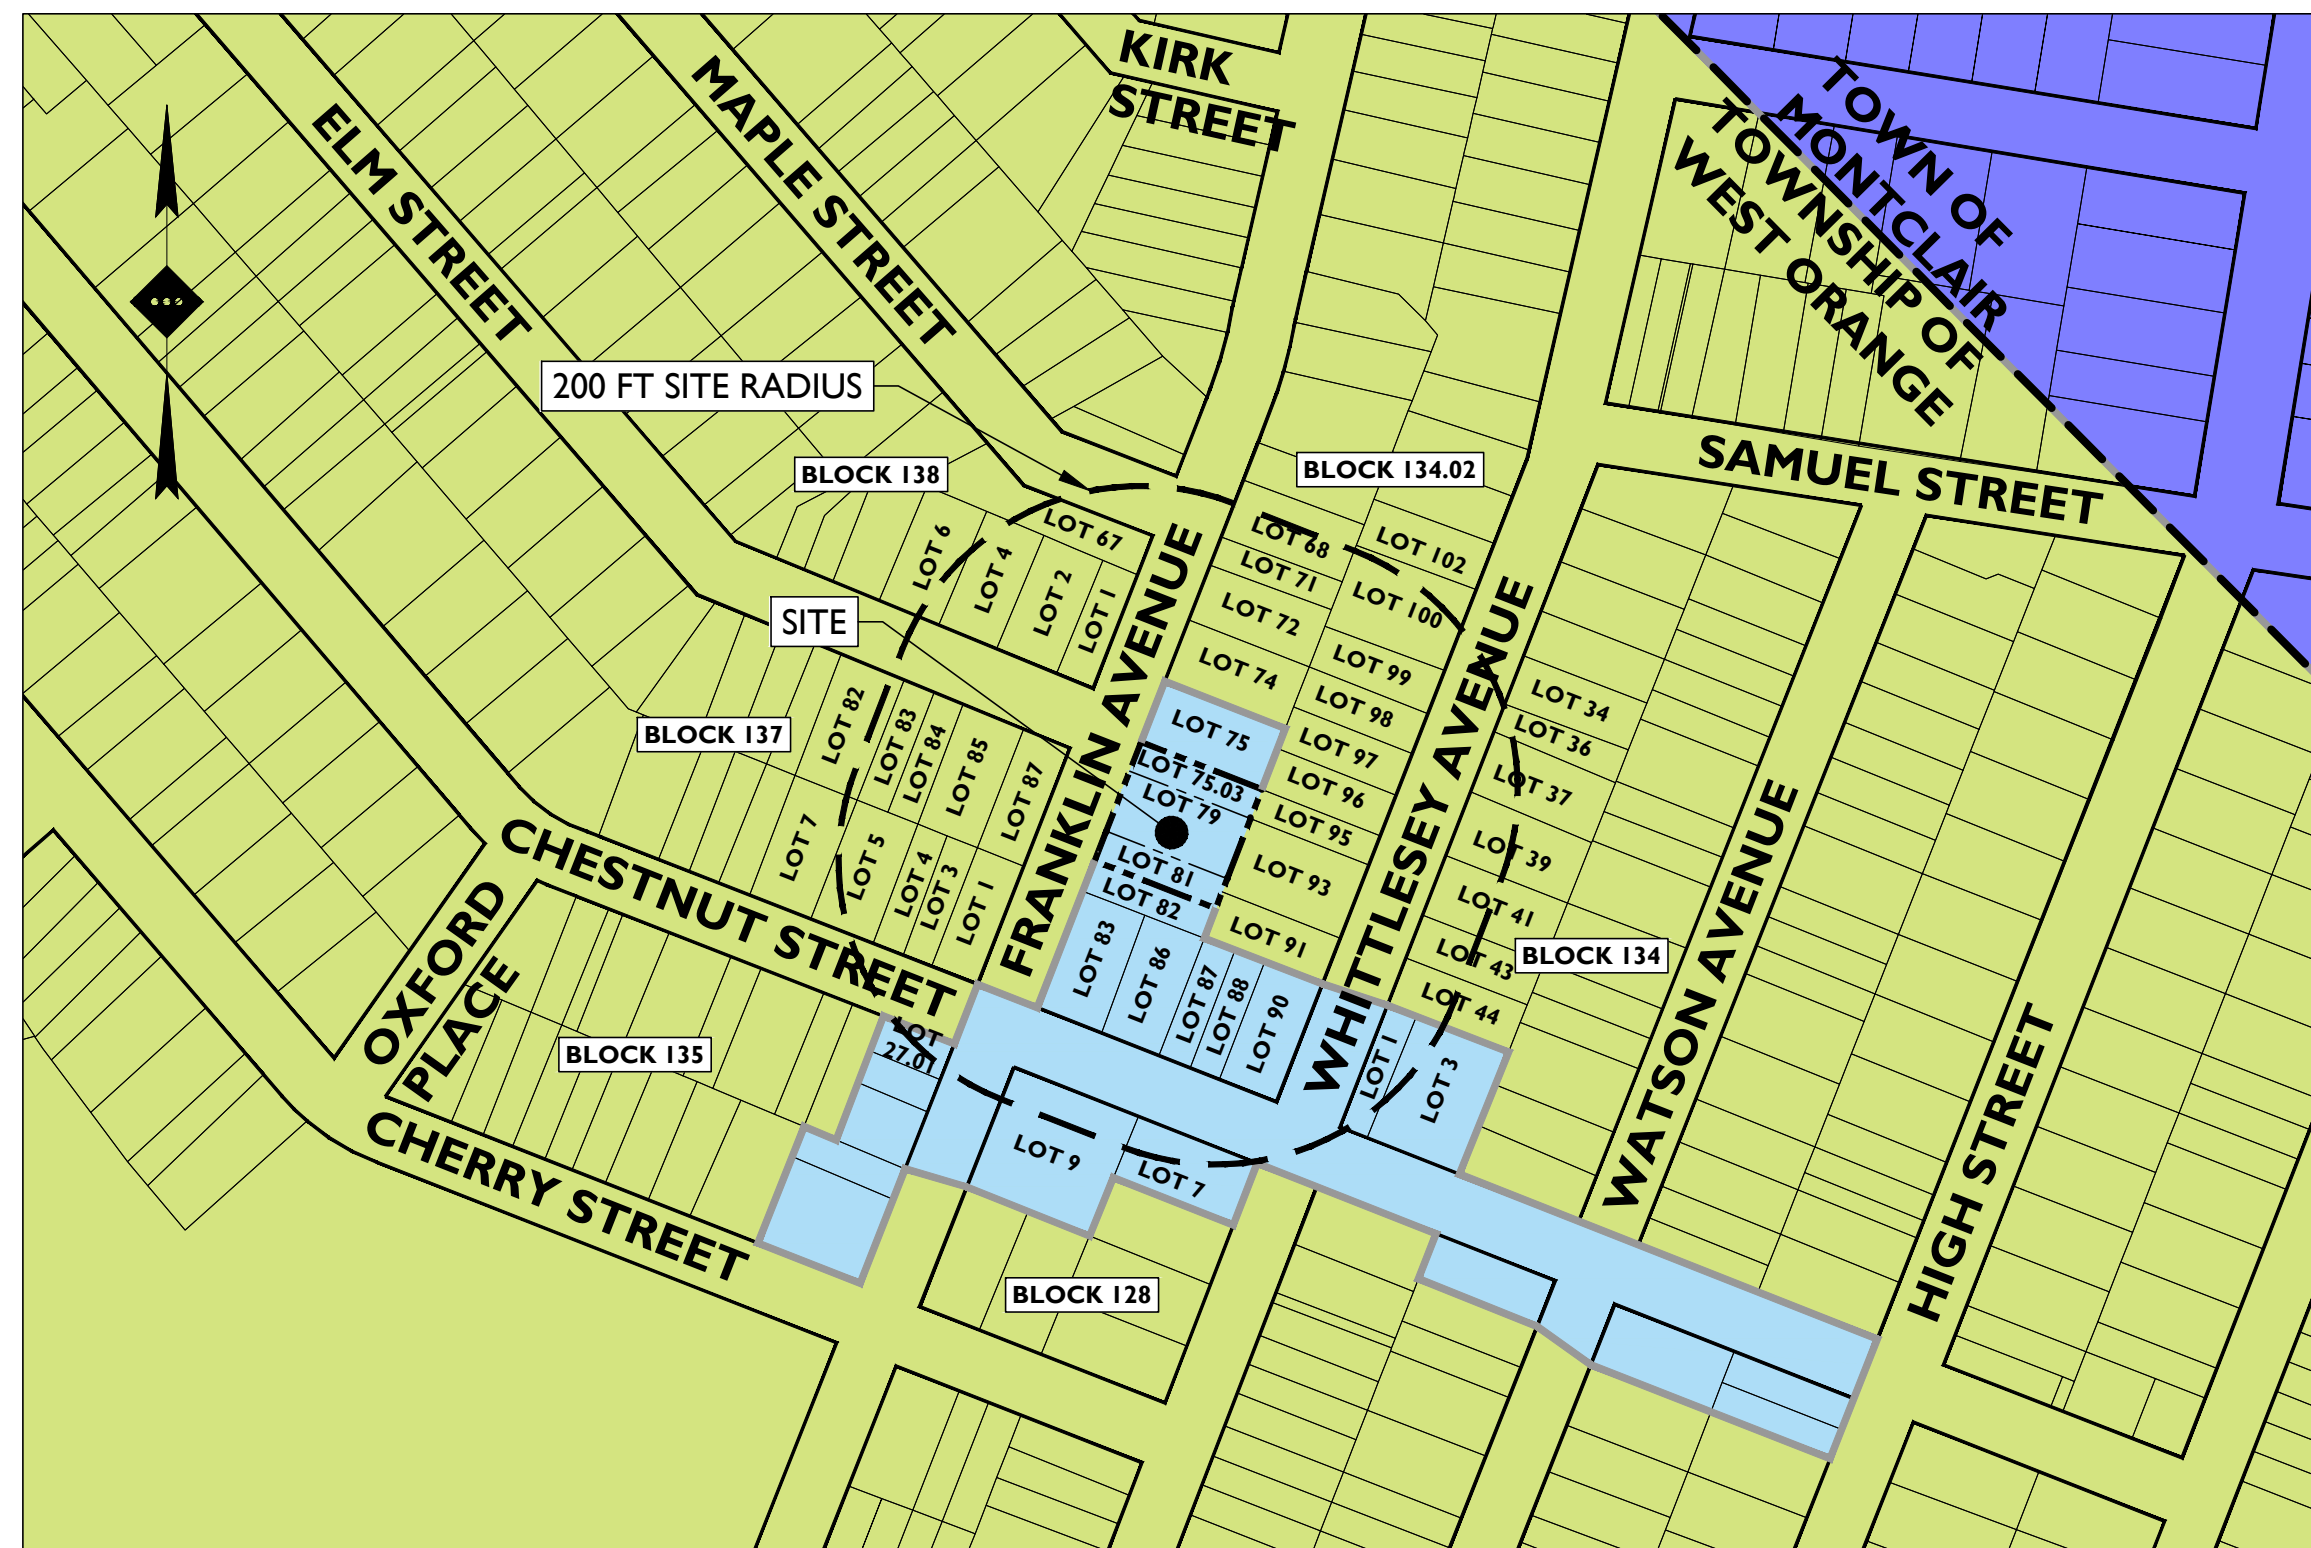

SOURCE: TOWNSHIP OF WEST ORANGE TAX MAPS SHEETS 48, 49, 56, 57, 58 DATED 2011 & TOWN OF MONTCLAIR TAX MAP SHEET 19 DATED 1972 & TOWNSHIP OF WEST ORANGE ZONING MAP DATED 2020

TAX & ZONING

SCALE: 1" = 150'±

ZONING LEGEND

- B-1 - RETAIL BUSINESS (TOWNSHIP OF WEST ORANGE)
- R-T - TWO FAMILY RESIDENTIAL (TOWNSHIP OF WEST ORANGE)
- R-1 - ONE-FAMILY (TOWN OF MONTCLAIR)

SHEET INDEX

DRAWING TITLE	SHEET #
COVER SHEET	C-1
EXISTING CONDITIONS PLAN	C-2
DEMOLITION PLAN	C-3
SITE PLAN	C-4
GRADING, DRAINAGE, & UTILITY PLAN	C-5
LIGHTING PLAN	C-6
SOIL EROSION & SEDIMENT CONTROL PLAN	C-7
LANDSCAPING PLAN	C-8 - C-9
CONSTRUCTION DETAILS	C-10 - C-12

AFTON SAVITZ, P.E.
NEW JERSEY LICENSE No. 57674
LICENSED PROFESSIONAL ENGINEER

STONEFIELD
engineering & design

PRELIMINARY & FINAL MAJOR SITE PLAN
M. VEGA INVESTMENTS LLC
PROPOSED BUILDING ADDITION &
SITE IMPROVEMENTS

BLOCK 134.02, LOTS 75.03, 79 & 81
66 FRANKLIN AVENUE
TOWNSHIP OF WEST ORANGE
ESSEX COUNTY, NEW JERSEY

JOSHUA H. KLINE, P.E.
NEW JERSEY LICENSE No. 54347
LICENSED PROFESSIONAL ENGINEER

STONEFIELD
engineering & design

SCALE: AS SHOWN PROJECT ID: RUT-210050


TITLE:

COVER SHEET


DRAWING:

C-1

\\STONFIELD\ENR\COMP\HARDWARE\THEODORE\170321\170321_16055 MANUEL VEGA - 46 FRANKLIN AVENUE, WEST CHANCE, NC\ADDN\170321_16055.DWG

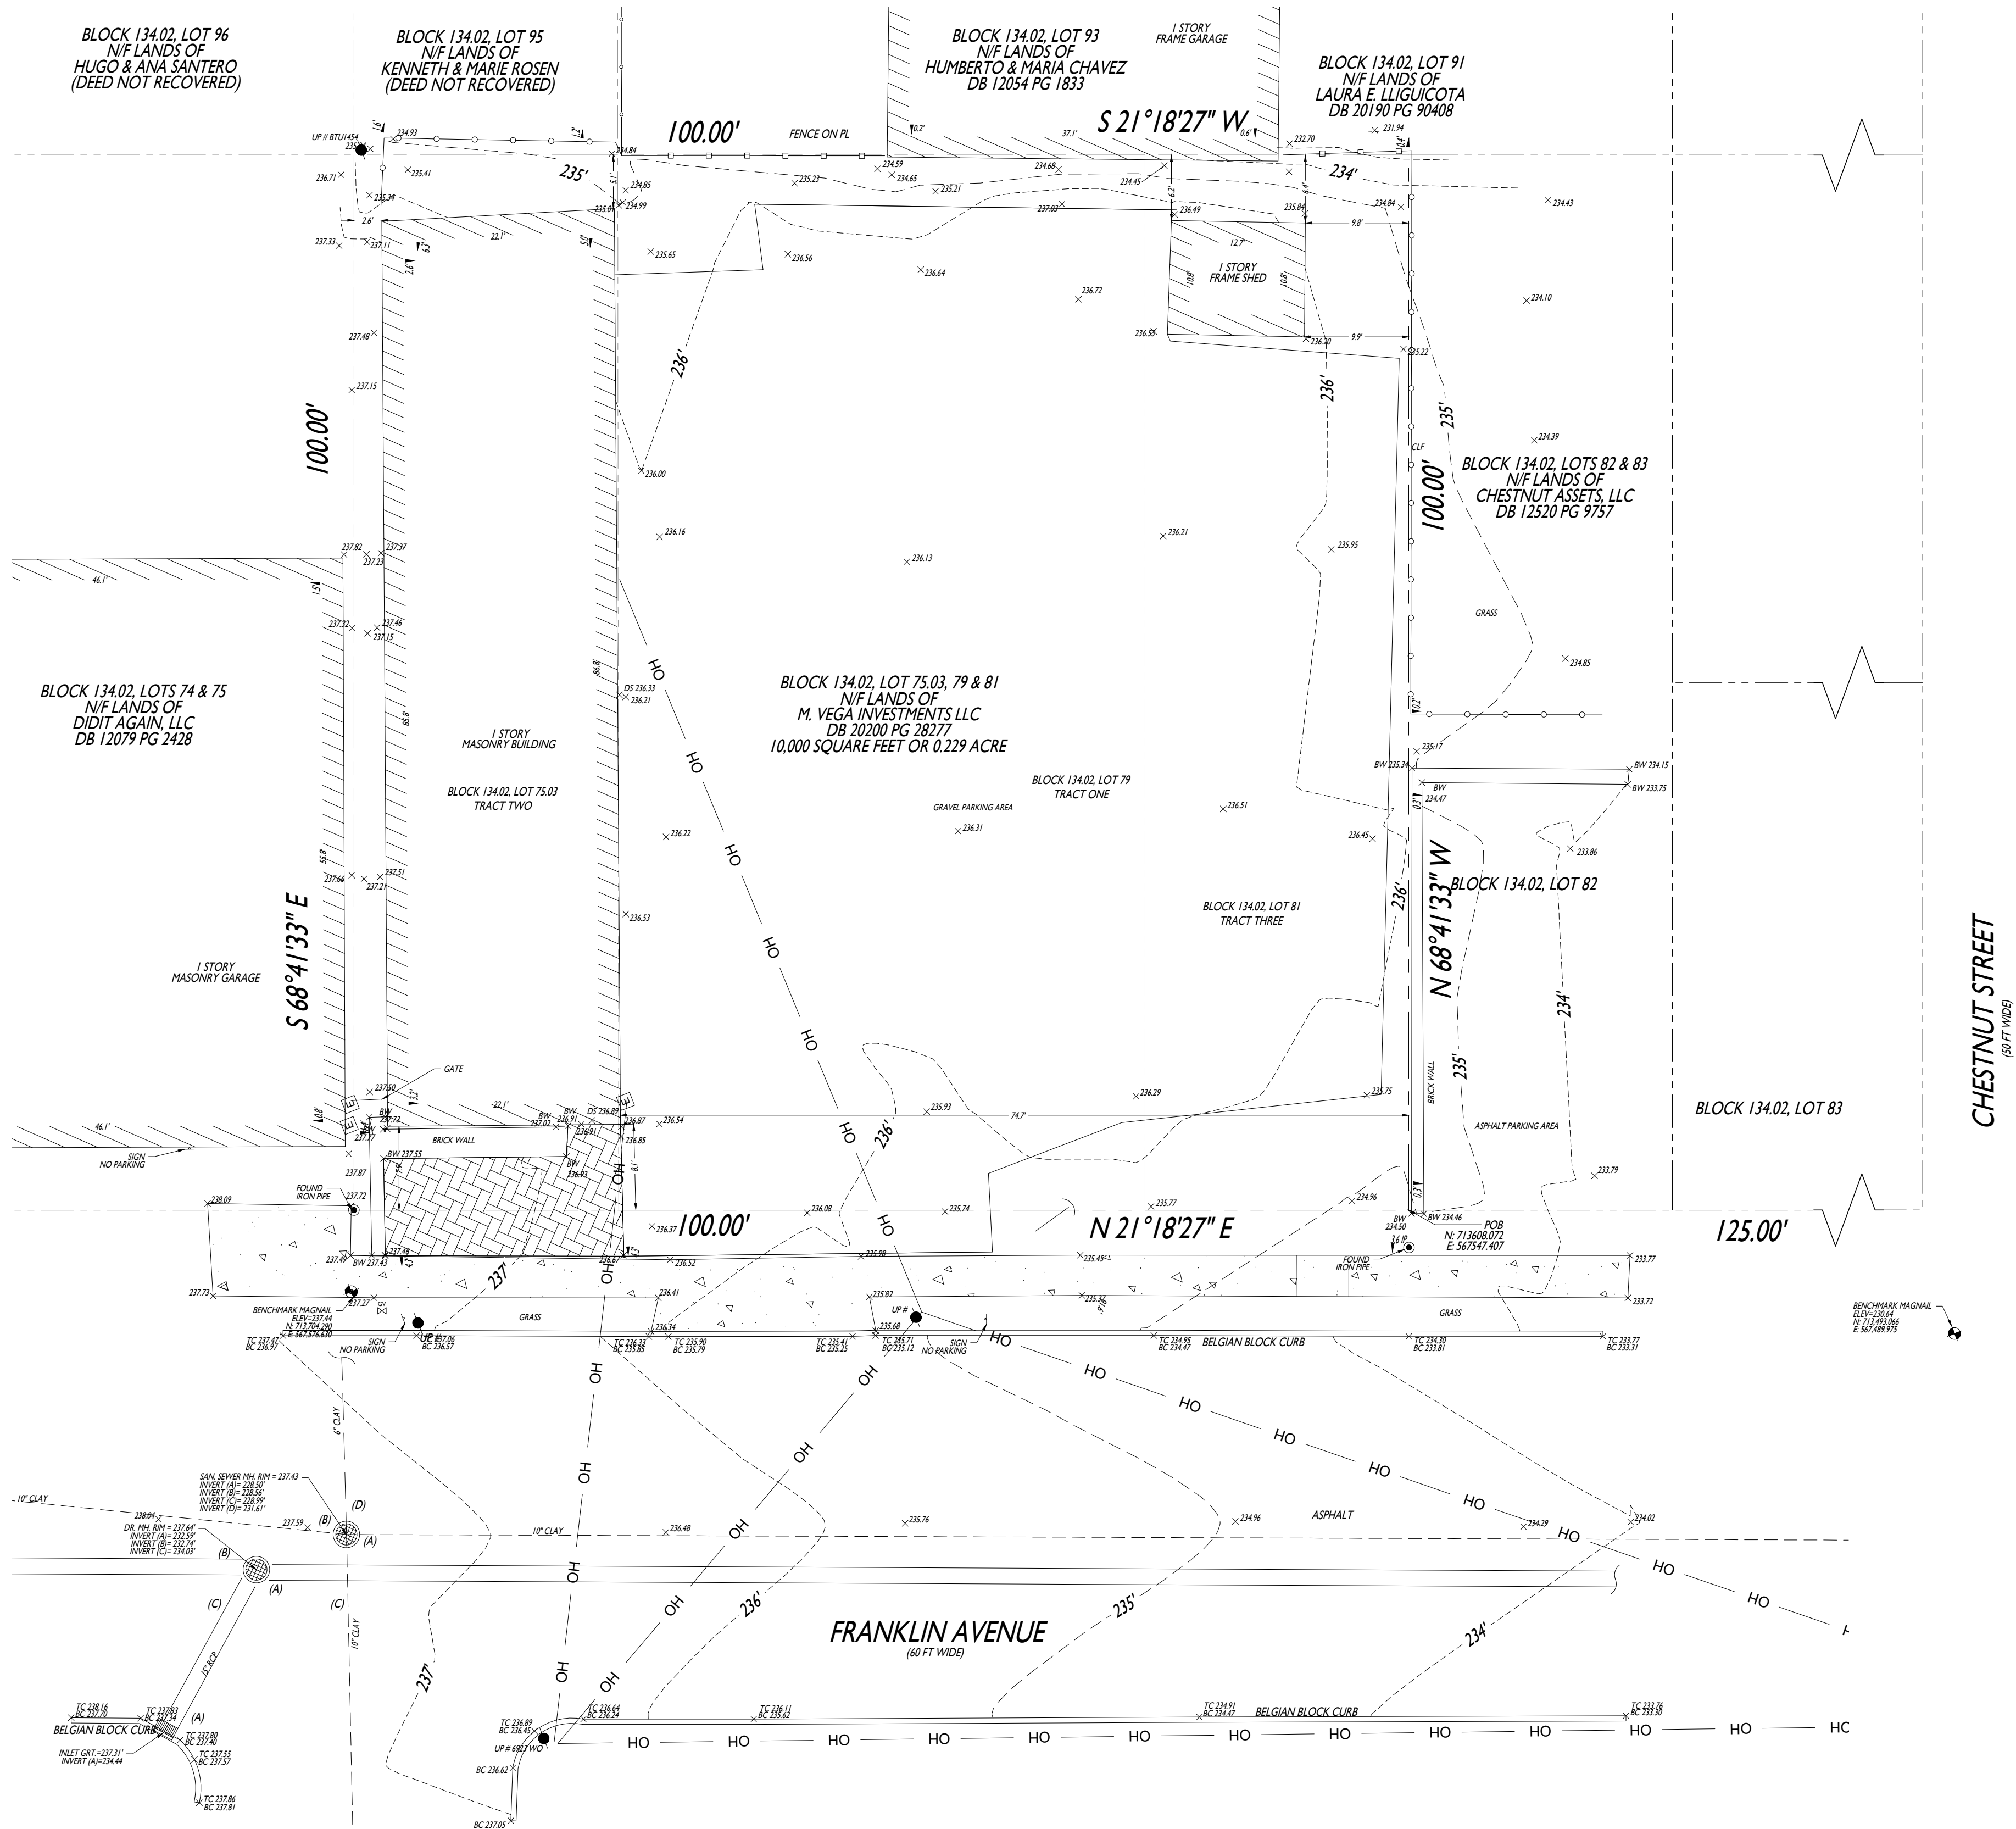

SYMBOL

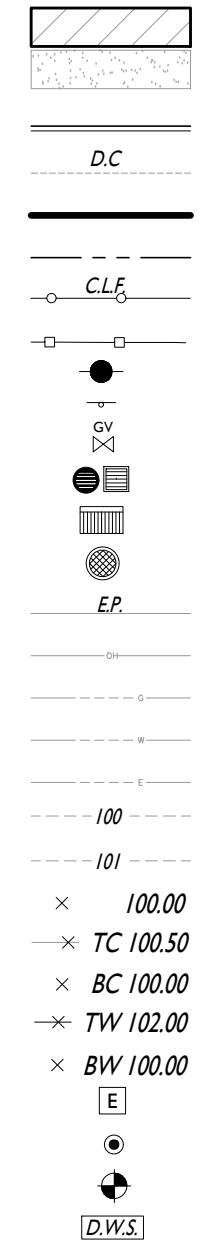


DESCRIPTION

BUILDING
CONCRETE SIDEWALK / MAT
ASPHALT / CONCRETE CURB
DEPRESSED CURB
PROPERTY LINE
ADJACENT PROPERTY LINE
CHAIN LINK FENCE
BOARD-ON-BOARD FENCE
POLE
SIGNS
GAS VALVE
DRAIN
INLET
MAN HOLE
EDGE OF PAVEMENT
OVERHEAD WIRE
UNDERGROUND GAS LINE
UNDERGROUND WATER LINE
UNDERGROUND ELEC LINE
MAJOR CONTOUR
MINOR CONTOUR
GRADE SPOT SHOT
TOP OF CURB SHOT
BOTTOM OF CURB SHOT
TOP OF WALL SHOT
BOTTOM OF WALL SHOT
ELEC METER
IRON PIN
BENCH MARK
DETECTABLE WARNING STRIP

SURVEY NOTES:

1. THE SURVEY LISTED WITHIN THE PLAN REFERENCES ON THE COVER SHEET SHALL BE CONSIDERED A PART OF THIS PLAN SET AND ALL INFORMATION CONTAINED WITHIN THE SURVEY AND ASSOCIATED DOCUMENTS SHALL BE UTILIZED IN CONJUNCTION WITH THIS PLAN SET. THE CONTRACTOR IS RESPONSIBLE TO OBTAIN A COPY OF THE SURVEY AND REVIEW IT THOROUGHLY PRIOR TO THE START OF CONSTRUCTION.

Afton Savitz
AFTON SAVITZ, P.E.
NEW JERSEY LICENSE No. 57674
LICENSED PROFESSIONAL ENGINEER

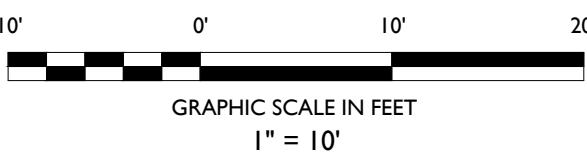

NO.	DATE	BY	DESCRIPTION
03	08/04/2022	MAGR	FOR MUNICIPAL RESUBMISSION
02	01/07/2022	NRK	FOR MUNICIPAL RESUBMISSION
01	09/24/2021	MAGR	FOR MUNICIPAL SUBMISSION

NOT APPROVED FOR CONSTRUCTION

STONEFIELD
engineering & design

Rutherford, NJ • New York, NY • Boston, MA
Princeton, NJ • Tampa, FL • Detroit, MI
www.stonefieldeng.com

Headquarters: 92 Park Avenue, Rutherford, NJ 07070
Phone 201.340.4468 • Fax 201.340.4472

PRELIMINARY & FINAL MAJOR SITE PLAN

M. VEGA INVESTMENTS LLC
PROPOSED BUILDING ADDITION &
SITE IMPROVEMENTS

BLOCK 134.02, LOTS 75.03, 79 & 81
66 FRANKLIN AVENUE
TOWNSHIP OF WEST ORANGE
ESSEX COUNTY, NEW JERSEY

JOSHUA H. KLINE, P.E.
NEW JERSEY LICENSE No. 54347
LICENSED PROFESSIONAL ENGINEER

STONEFIELD
engineering & design

SCALE: 1" = 10' PROJECT ID: RUT-210050

TITLE:
EXISTING CONDITIONS
PLAN

DRAWING:
C-2



ALL SITE FEATURES WITHIN THE LIMIT OF DISTURBANCE INDICATED ON THIS PLAN ARE TO BE REMOVED / DEMOLISHED UNLESS OTHERWISE NOTED. THE CONTRACTOR SHALL NOTIFY STONEFIELD ENGINEERING & DESIGN, LLC. IF SIGNIFICANT DISCREPANCIES ARE DISCERNED BETWEEN THIS PLAN AND FIELD CONDITIONS



1. THE WORK REFLECTED ON THE DEMOLITION PLAN IS TO PROVIDE GENERAL INFORMATION TOWARDS THE EXISTING ITEMS TO BE DEMOLISHED AND/OR REMOVED. THE CONTRACTOR IS RESPONSIBLE TO OBTAIN THE WAY THE EXISTING ITEMS ARE TO BE DEMOLISHED FROM THE REPORTS/REFERENCE DOCUMENTS INCLUDING ALL DEMOLITION ACTIVITIES AND INCIDENTAL TASKS NECESSARY TO COMPLETE THE DEMOLITION ACTIVITIES.
2. THE CONTRACTOR IS RESPONSIBLE TO DETERMINE THE MEANS AND METHODS OF DEMOLITION ACTIVITIES.
3. EXPLOSIVES SHALL NOT BE USED UNLESS WRITTEN CONSENT FROM THE PROJECT OWNER AND A FEASIBLE GOVERNING AGENCY IS OBTAINED. BEFORE THE START OF ANY EXPLOSIVE PROGRAM, THE CONTRACTOR IS RESPONSIBLE TO OBTAIN ALL LOCAL, STATE, AND FEDERAL PERMITS, AND TO OBTAIN ALL NECESSARY TESTING. THE CONTRACTOR IS RESPONSIBLE FOR ALL SENSITIVE TESTING AS REQUIRED, AND ANY DAMAGES AS THE RESULT OF SAID DEMOLITION PRACTICES.
4. ALL DEMOLITION ACTIVITIES SHALL BE PERFORMED IN ACCORDANCE WITH ALL LOCAL, STATE AND FEDERAL REQUIREMENTS. THE CONTRACTOR IS RESPONSIBLE FOR ENSURING ALL UTILITIES ARE DISCONNECTED IN ACCORDANCE WITH THE UTILITY AUTHORITY'S REQUIREMENTS PRIOR TO STARTING ANY DEMOLITION ACTIVITIES. ALL EXCAVATIONS ASSOCIATED WITH DEMOLISHED STRUCTURES OR REMOVED TANKS SHALL BE BACKFILLED WITH SUITABLE MATERIAL AND COMPACTED TO SUPPORT SITE AND BUILDING IMPROVEMENTS.
5. THE CONTRACTOR SHALL BE RESPONSIBLE FOR MONITORING ALL BACKFILLING ACTIVITIES TO OBSERVE AND CERTIFY THAT BACKFILL MATERIAL WAS COMPACTED TO A SUITABLE CONDITION.
6. ALL WASTE/DEBRIS GENERATED FROM DEMOLITION ACTIVITIES SHALL BE DISPOSED OF IN ACCORDANCE WITH ALL LOCAL, STATE AND FEDERAL REQUIREMENTS. THE CONTRACTOR IS RESPONSIBLE TO OBTAIN ALL REQUIRED PERMITS AND TO DEMONSTRATE COMPLIANCE WITH THE ABOVE REGULATIONS.

10' 0' 10'




GRAPHIC SCALE IN FEET
1" = 10'

NOT APPROVED FOR CONSTRUCTION

Headquarters: 92 Park Avenue, Rutherford, NJ 07070
Phone 201.340.4468 · Fax 201.340.4472

**M. VEGA INVESTMENTS LLC
PROPOSED BUILDING ADDITION &
SITE IMPROVEMENTS**

C-3

 


(V) VARIANCE
(EN) EXISTING NON-CONFORMITY
* BUILDING HEIGHT IS MEASURED FROM THE MEAN GRADE ELEVATION TO THE HIGHEST POINT OF ROOF

(V) VARIANCE

(V) VARIANCE
(*) FRACTIONAL SPACES. WHENEVER THE APPLICATION OF PARKING SCHEDULE II RESULTS IN A FRACTIONAL PARKING SPACE IN EXCESS OF ONE-HALF, A FULL SPACE SHALL BE REQUIRED.
(*) I MAKE-READY SPACE SHALL COUNT NO LESS THAN 2 PARKING SPACES FOR PURPOSES OF COMPLYING WITH A MINIMUM PARKING SPACE REQUIREMENT PROVIDED IT DOES NOT REDUCE MORE THAN 10% OF OTHERWISE REQUIRED PARKING SPACES.

CHESTNUT STREET
(50 FT WIDE)


AFTON SAVITZ, P.E.
NEW JERSEY LICENSE NO. 57674
LICENSED PROFESSIONAL ENGINEER

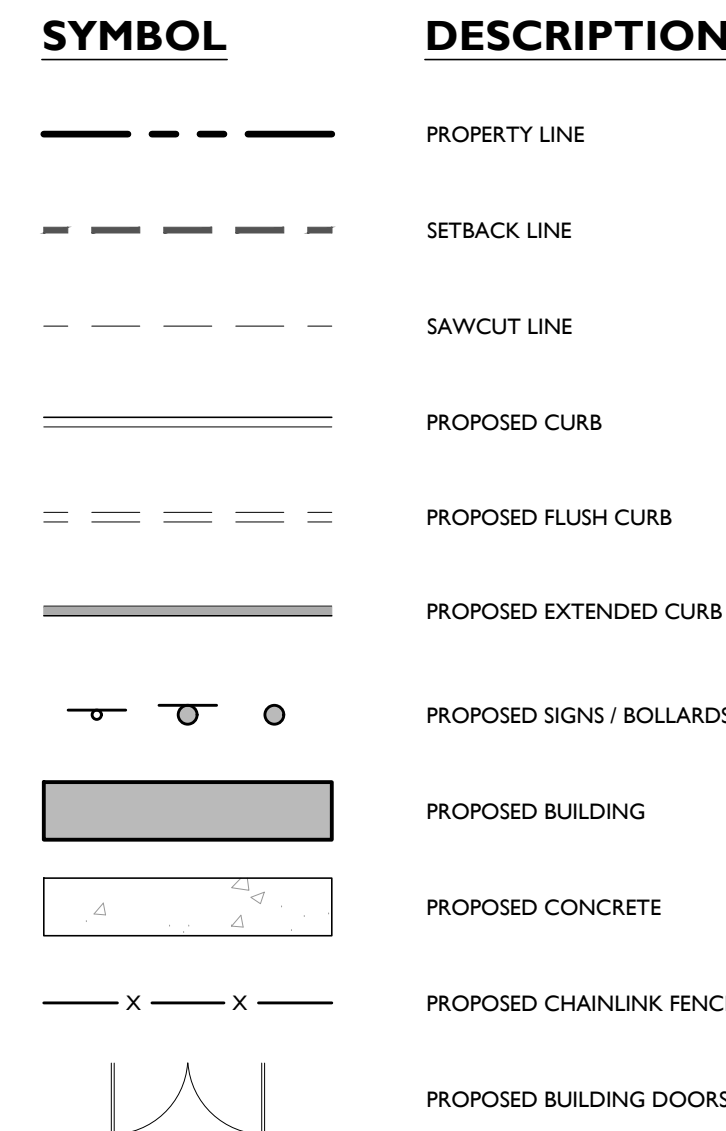

GENERAL NOTES

- 10' 0' 10'
- 
- GRAPHIC SCALE IN FEET
1" = 10'

NOT APPROVED FOR CONSTRUCTION

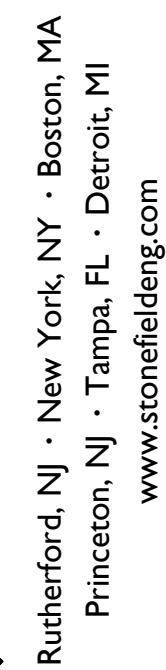


Headquarters: 92 Park Avenue, Rutherford, NJ 07070
Phone 201 340 4468 • Fax 201 340 4472

PRELIMINARY & FINAL MAJOR SITE PLAN

**M. VEGA INVESTMENTS LLC
PROPOSED BUILDING ADDITION &
SITE IMPROVEMENTS**

**BLOCK 134.02, LOTS 75.03, 79 & 81
66 FRANKLIN AVENUE
TOWNSHIP OF WEST ORANGE
ESSEX COUNTY NEW JERSEY**

JOSHUA H. KLINE, P.E.
NEW JERSEY LICENSE No. 54347
LICENSED PROFESSIONAL ENGINEER

 


TITLE:

SITE PLAN

DRAWING:

C-4

\\STONFIELD\ENR\COMP\BIRMINGHAM\PHOTO\2021\01\10\21\0000\PLANVIEW\VEGA_46 FRANKLIN AVENUE, WEST ORANGE, NJ\CD\STORMWATER\GRD.DWG

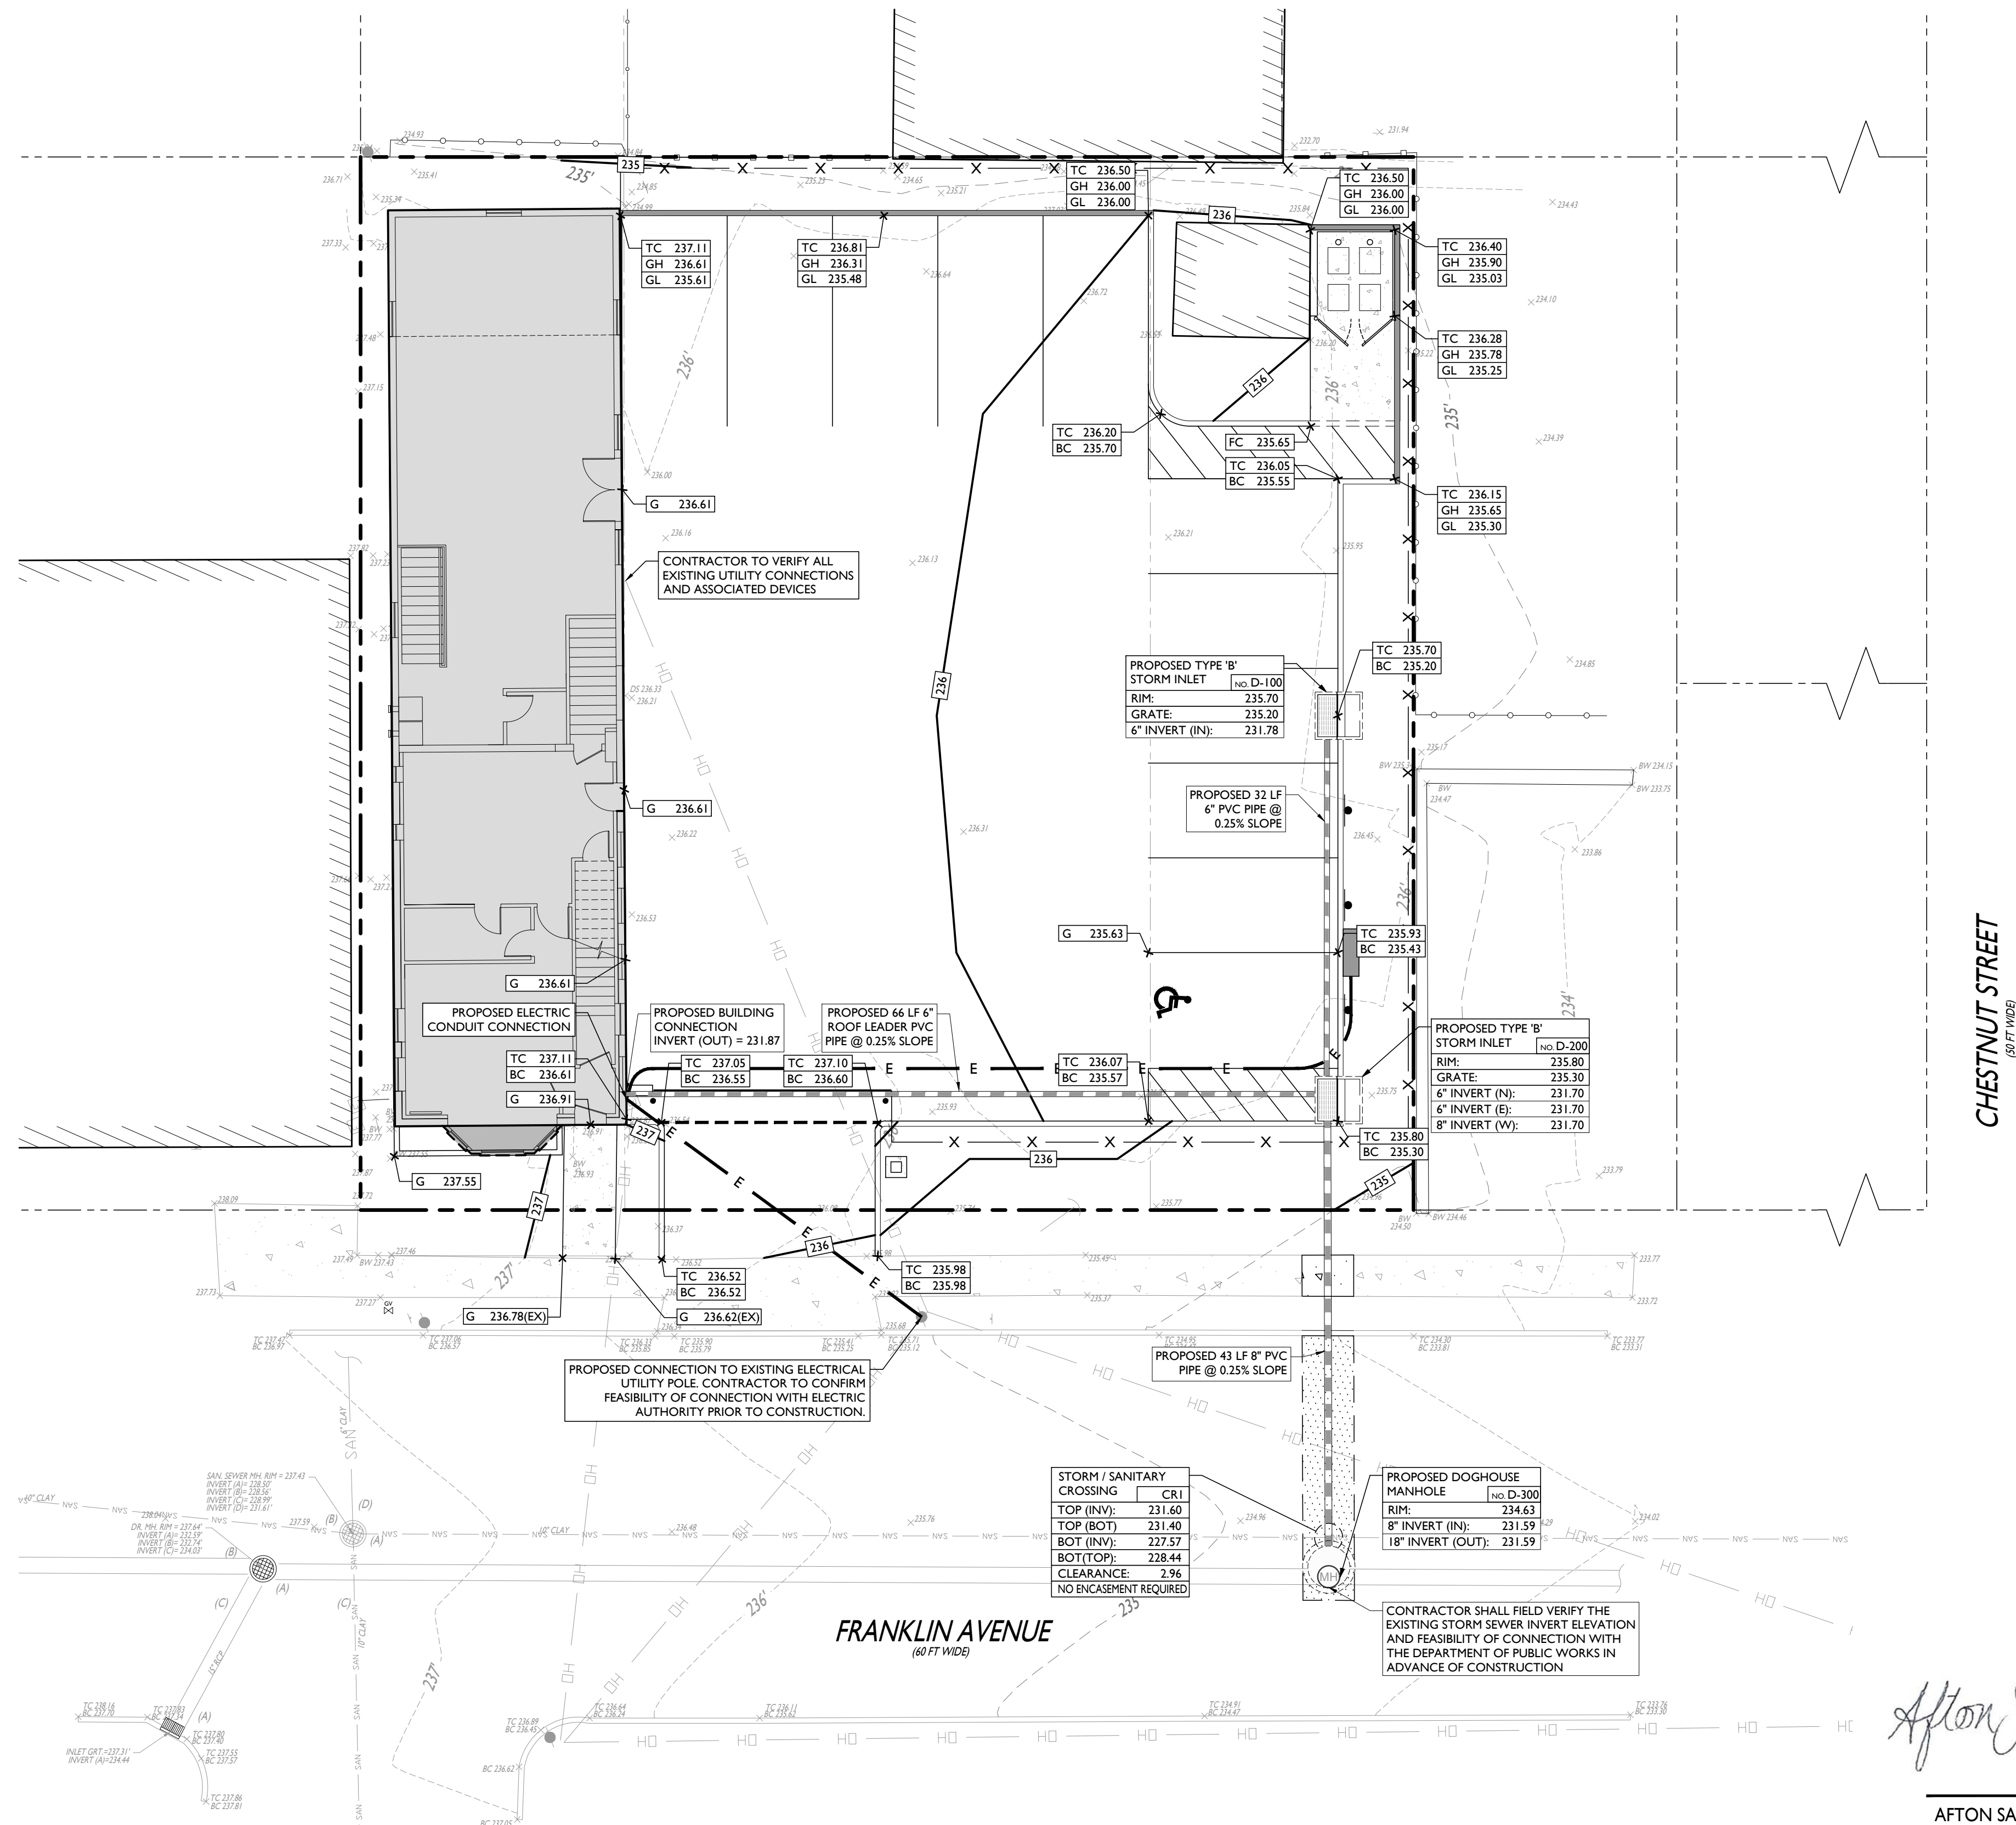

ALL EXISTING UTILITY CONNECTIONS AND ASSOCIATED DEVICES TO THE SINGLE-STORY BUILDING TO REMAIN AND BE PROTECTED THROUGHOUT CONSTRUCTION. CONTRACTOR SHALL FIELD VERIFY EXISTING STORM SEWER MAIN INVERT AND CONFIRM FEASIBILITY OF CONNECTION WITH THE DEPARTMENT OF PUBLIC WORKS.

Afton Savitz
AFTON SAVITZ, P.E.
NEW JERSEY LICENSE No. 57674
LICENSED PROFESSIONAL ENGINEER

- DRAINAGE AND UTILITY NOTES**
1. THE CONTRACTOR TO PERFORM A TEST PIT PRIOR TO CONSTRUCTION (RECOMMEND 30 DAYS PRIOR) AT LOCATIONS OF EXISTING UTILITY CROSSINGS FOR STORMWATER IMPROVEMENTS. SHOULD A CONFLICT EXIST, THE CONTRACTOR SHALL IMMEDIATELY NOTIFY STONEFIELD ENGINEERING & DESIGN, LLC, IN WRITING.
 2. CONTRACTOR SHALL START CONSTRUCTION OF STORM LINES AT THE LOWEST INVERT AND WORK UP-GRADE.
 3. THE CONTRACTOR IS REQUIRED TO CALL THE APPROPRIATE AUTHORITY FOR NOTICE OF CONSTRUCTION/EXCAVATION AND UTILITY MARK OUT PRIOR TO THE START OF CONSTRUCTION IN ACCORDANCE WITH STATE LAW. CONTRACTOR IS REQUIRED TO CONFIRM THE HORIZONTAL AND VERTICAL LOCATION OF UTILITIES IN THE FIELD. SHOULD A DISCREPANCY EXIST BETWEEN THE FIELD LOCATION OF A UTILITY AND THE LOCATION SHOWN ON THE PLAN SET OR SURVEY, THE CONTRACTOR SHALL NOTIFY STONEFIELD ENGINEERING & DESIGN, LLC, IMMEDIATELY IN WRITING.
 4. THE CONTRACTOR IS RESPONSIBLE TO MAINTAIN A RECORD OF THE AS-BUILT LOCATIONS OF ALL PROPOSED UNDERGROUND INFRASTRUCTURE. THE CONTRACTOR SHALL NOTE ANY DISCREPANCIES BETWEEN THE AS-BUILT LOCATIONS AND THE LOCATIONS DEPICTED WITHIN THE PLAN SET. THIS RECORD SHALL BE PROVIDED TO THE OWNER FOLLOWING COMPLETION OF WORK.

- EXCAVATION, SOIL PREPARATION, AND DEWATERING NOTES**
1. THE CONTRACTOR IS REQUIRED TO REVIEW THE REFERENCED GEOTECHNICAL DOCUMENTS PRIOR TO CONSTRUCTION. THESE DOCUMENTS SHALL BE CONSIDERED A PART OF THE PLAN SET.
 2. THE CONTRACTOR IS REQUIRED TO PREPARE SUBGRADE SOILS BENEATH ALL PROPOSED IMPROVEMENTS AND BACKFILL ALL EXCAVATIONS IN ACCORDANCE WITH RECOMMENDATIONS BY THE GEOTECHNICAL ENGINEER OF RECORD.
 3. THE CONTRACTOR IS RESPONSIBLE FOR PROVIDING SHORING FOR ALL EXCAVATIONS AS REQUIRED. CONTRACTOR SHALL HAVE THE SHORING DESIGN PREPARED BY A QUALIFIED PROFESSIONAL SHORING DESIGNER. THE CONTRACTOR SHALL OBTAIN ANY REQUIRED PERMITS FOR DEWATERING OPERATIONS AND GROUNDWATER DISPOSAL.
 4. THE CONTRACTOR IS RESPONSIBLE FOR ENSURING THAT ALL OPEN EXCAVATIONS ARE PERFORMED AND PROTECTED IN ACCORDANCE WITH THE LATEST OSHA REGULATIONS.
 5. THE CONTRACTOR IS RESPONSIBLE FOR ANY DEWATERING DESIGN AND OPERATIONS, AS REQUIRED, TO CONSTRUCT THE PROPOSED IMPROVEMENTS. THE CONTRACTOR SHALL OBTAIN ANY REQUIRED PERMITS FOR DEWATERING OPERATIONS AND GROUNDWATER DISPOSAL.

- STORMWATER INFILTRATION BMP CONSTRUCTION NOTES**
1. PRIOR TO THE START OF CONSTRUCTION, ANY AREA DESIGNATED TO BE USED FOR AN INFILTRATION BMP (E.G. BASIN, BIORETENTION AREA, ETC.) SHALL BE FENCED OFF AND SHALL NOT BE UTILIZED AS STORAGE FOR CONSTRUCTION EQUIPMENT OR AS A STOCKPILE AREA FOR CONSTRUCTION MATERIALS. NO ACTIVITY SHALL BE PERMITTED WITHIN THE INFILTRATION BASIN AREA UNLESS RELATED TO THE CONSTRUCTION OF THE INFILTRATION BASIN. IT IS THE RESPONSIBILITY OF THE CONTRACTOR TO NOTIFY ALL SUBCONTRACTORS OF BASIN AREA RESTRICTIONS.
 2. THE CONTRACTOR SHALL MAKE EVERY EFFORT, WHERE PRACTICAL, TO AVOID SUBGRADE SOIL COMPACTION IN THE AREAS DESIGNATED TO BE USED FOR AN INFILTRATION BMP.
 3. ALL EXCAVATION WITHIN THE LIMITS OF ANY INFILTRATION BMP SHALL BE PERFORMED WITH THE LIGHTEST PRACTICAL EXCAVATION EQUIPMENT. ALL EXCAVATION EQUIPMENT SHALL BE PLACED OUTSIDE THE LIMITS OF THE BASIN WHERE FEASIBLE. THE USE OF LIGHT-WEIGHT, RUBBER-TIRED EQUIPMENT (LESS THAN 8 PSI APPLIED TO THE GROUND SURFACE) IS RECOMMENDED WITHIN THE BASIN LIMITS.
 4. THE SEQUENCE OF SITE CONSTRUCTION SHALL BE COORDINATED WITH BASIN CONSTRUCTION TO ADHERE TO SEQUENCING LIMITATIONS.
 5. DURING THE FINAL GRADING OF AN INFILTRATION BASIN, THE BOTTOM OF THE BASIN SHALL BE DEEPLY TILLED WITH A ROTARY TILLER OR DISC HARROW AND THEN SMOOTHED OUT WITH A LEVELING DRAW OR EQUIVALENT GRADING EQUIPMENT. ALL GRADING EQUIPMENT SHALL BE LOCATED OUTSIDE OF THE BASIN BOTTOM WHERE FEASIBLE.
 6. FOLLOWING CONSTRUCTION OF AN INFILTRATION BASIN, SOIL INFILTRATION TESTING BY A LICENSED GEOTECHNICAL ENGINEER IS REQUIRED TO CERTIFY COMPLIANCE WITH THE DESIGN INFILTRATION RATES IN ACCORDANCE WITH APPENDIX E OF THE NEW JERSEY DEPARTMENT OF ENVIRONMENT'S BEST MANAGEMENT PRACTICES MANUAL, LATEST EDITION. IF THE FIELD INFILTRATION RATES ARE LOWER THAN THE RATE USED DURING DESIGN, THE CONTRACTOR SHALL NOTIFY STONEFIELD ENGINEERING & DESIGN, LLC, IN WRITING IMMEDIATELY TO DETERMINE THE APPROPRIATE COURSE OF ACTION.
 7. THE CONTRACTOR SHALL NOTIFY THE MUNICIPALITY TO DETERMINE IF WITNESS TESTING IS REQUIRED DURING INFILTRATION BASIN EXCAVATION AND/OR SOIL INFILTRATION TESTING.

- STORMWATER UNDERGROUND BMP CONSTRUCTION NOTES**
1. THE CONTRACTOR SHALL INSTALL AND BACKFILL THE UNDERGROUND BMP IN ACCORDANCE WITH THE MANUFACTURER'S SPECIFICATIONS.
 2. UNDERGROUND BASINS SHALL UTILIZE A STONE BACKFILL WITH A MINIMUM VOID RATIO OF 40%.
 3. NO CONSTRUCTION LOADING OVER UNDERGROUND BASINS IS PERMITTED UNTIL BACKFILL IS COMPLETE PER THE MANUFACTURER'S SPECIFICATIONS. NO VEHICLES SHALL BE STAGED OR OPERATE FROM A FIXED POSITION OVER THE BASIN.

- DRAINAGE AND UTILITY NOTES**
1. THE CONTRACTOR IS REQUIRED TO CALL THE APPROPRIATE AUTHORITY FOR NOTICE OF CONSTRUCTION/EXCAVATION AND UTILITY MARK OUT PRIOR TO THE START OF CONSTRUCTION IN ACCORDANCE WITH STATE LAW. CONTRACTOR IS REQUIRED TO CONFIRM THE HORIZONTAL AND VERTICAL LOCATION OF UTILITIES IN THE FIELD. SHOULD A DISCREPANCY EXIST BETWEEN THE FIELD LOCATION OF A UTILITY AND THE LOCATION SHOWN ON THE PLAN SET OR SURVEY, THE CONTRACTOR SHALL NOTIFY STONEFIELD ENGINEERING & DESIGN, LLC, IMMEDIATELY IN WRITING.
 2. THE CONTRACTOR IS RESPONSIBLE TO PROTECT AND MAINTAIN IN OPERATION ALL UTILITIES NOT DESIGNATED TO BE REMOVED.
 3. THE CONTRACTOR IS RESPONSIBLE FOR REPAIRING ANY DAMAGE TO ANY EXISTING UTILITY IDENTIFIED TO REMAIN WITHIN THE LIMITS OF THE PROPOSED WORK DURING CONSTRUCTION.
 4. A MINIMUM HORIZONTAL SEPARATION OF 10 FEET IS REQUIRED BETWEEN ANY SANITARY SEWER SERVICE AND ANY WATER LINES. IF THIS SEPARATION CANNOT BE PROVIDED, A CONCRETE ENCASEMENT SHALL BE UTILIZED FOR THE SANITARY SEWER SERVICE AS APPROVED BY STONEFIELD ENGINEERING & DESIGN, LLC.
 5. ALL WATER LINES SHALL BE VERTICALLY SEPARATED ABOVE SANITARY SEWER LINES BY A MINIMUM DISTANCE OF 18 INCHES. IF THIS SEPARATION CANNOT BE PROVIDED, A CONCRETE ENCASEMENT SHALL BE UTILIZED FOR THE SANITARY SEWER SERVICE AS APPROVED BY STONEFIELD ENGINEERING & DESIGN, LLC.
 6. THE CONTRACTOR TO PERFORM A TEST PIT PRIOR TO CONSTRUCTION (RECOMMEND 30 DAYS PRIOR) AT LOCATIONS OF EXISTING UTILITY CROSSINGS FOR WATER AND SANITARY SEWER CONNECTION IMPROVEMENTS. SHOULD A CONFLICT EXIST, THE CONTRACTOR SHALL IMMEDIATELY NOTIFY STONEFIELD ENGINEERING & DESIGN, LLC, IN WRITING.
 7. THE CONTRACTOR IS RESPONSIBLE FOR COORDINATING GAS, ELECTRIC AND TELECOMMUNICATION CONNECTIONS WITH THE APPROPRIATE GOVERNING AUTHORITY.
 8. CONTRACTOR SHALL START CONSTRUCTION OF ANY GRAVITY SEWER AT THE LOWEST INVERT AND WORK UP-GRADE.
 9. THE CONTRACTOR IS RESPONSIBLE TO MAINTAIN A RECORD SET OF PLANS REFLECTING THE LOCATION OF EXISTING UTILITIES THAT HAVE BEEN CAPPED, ABANDONED, OR RELOCATED BASED ON THE DEMOLITION/REMOVAL ACTIVITIES REQUIRED IN THIS PLAN SET. THIS DOCUMENT SHALL BE PROVIDED TO THE OWNER FOLLOWING COMPLETION OF WORK.
 10. THE CONTRACTOR IS RESPONSIBLE TO MAINTAIN A RECORD OF THE AS-BUILT LOCATIONS OF ALL PROPOSED UNDERGROUND INFRASTRUCTURE. THE CONTRACTOR SHALL NOTE ANY DISCREPANCIES BETWEEN THE AS-BUILT LOCATIONS AND THE LOCATIONS DEPICTED WITHIN THE PLAN SET. THIS RECORD SHALL BE PROVIDED TO THE OWNER FOLLOWING COMPLETION OF WORK.

SYMBOL

DESCRIPTION

PROPERTY LINE

PROPOSED GRADING CONTOUR

RIDGELINE

PROPOSED GRADING RIDGELINE

PROPOSED DIRECTION OF DRAINAGE FLOW

PROPOSED GRADE SPOT SHOT

PROPOSED TOP OF CURB / BOTTOM OF CURB SPOT SHOT

PROPOSED FLUSH CURB SPOT SHOT

PROPOSED DEPRESSED CURB / BOTTOM OF CURB SPOT SHOT

PROPOSED TOP OF WALL / BOTTOM OF WALL SPOT SHOT

PROPOSED STORMWATER STRUCTURES

PROPOSED STORMWATER PIPING

- GRADING NOTES**
1. ALL SOIL AND MATERIAL REMOVED FROM THE SITE SHALL BE DISPOSED OF IN ACCORDANCE WITH LOCAL, STATE, AND FEDERAL REQUIREMENTS. ANY GROUNDWATER DEWATERING PRACTICES SHALL BE PERFORMED UNDER THE SUPERVISION OF A QUALIFIED PROFESSIONAL. THE CONTRACTOR IS REQUIRED TO OBTAIN ALL NECESSARY PERMITS FOR THE DISCHARGE OF DEWATERED GROUNDWATER. ALL SOIL IMPORTED TO THE SITE SHALL BE CERTIFIED CLEAN FILL. CONTRACTOR SHALL MAINTAIN RECORDS OF ALL FILL MATERIALS BROUGHT TO THE SITE.
 2. THE CONTRACTOR IS REQUIRED TO PROVIDE TEMPORARY AND/OR PERMANENT SHORING WHERE REQUIRED DURING EXCAVATION ACTIVITIES, INCLUDING BUT NOT LIMITED TO UTILITY TRENCHES, TO ENSURE THE STRUCTURAL INTEGRITY OF NEARBY STRUCTURES AND STABILITY OF THE SURROUNDING SOILS.
 3. PROPOSED TOP OF CURB ELEVATIONS ARE GENERALLY 4 INCHES TO 7 INCHES ABOVE EXISTING GRADES UNLESS OTHERWISE NOTED. THE CONTRACTOR WILL SUPPLY ALL STAKEOUT CURB GRADE SHEETS TO STONEFIELD ENGINEERING & DESIGN, LLC, FOR REVIEW AND APPROVAL PRIOR TO POURING CURBS.
 4. THE CONTRACTOR IS RESPONSIBLE TO SET ALL PROPOSED UTILITY COVERS AND RESET ALL EXISTING UTILITY COVERS WITHIN THE PROJECT LIMITS TO PROPOSED GRADE IN ACCORDANCE WITH ANY APPLICABLE MUNICIPAL COUNTY, STATE AND/OR UTILITY AUTHORITY REGULATIONS.
 5. MINIMUM SLOPE REQUIREMENTS TO PREVENT PONDING SHALL BE AS FOLLOWS:
 - CURB GUTTER: 0.50%
 - CONCRETE SURFACES: 1.00%
 - ASPHALT SURFACES: 1.00%
 6. A MINIMUM SLOPE OF 1.00% SHALL BE PROVIDED AWAY FROM ALL BUILDINGS. THE CONTRACTOR SHALL ENSURE POSITIVE DRAINAGE FROM THE BUILDING IS ACHIEVED AND SHALL NOTIFY STONEFIELD ENGINEERING & DESIGN, LLC, IF THIS CONDITION CANNOT BE MET.
 7. FOR PROJECTS WHERE BASEMENTS ARE PROPOSED, THE DEVELOPER IS RESPONSIBLE TO DETERMINE THE DEPTH TO GROUNDWATER AT THE LOCATION OF THE PROPOSED STRUCTURE. IF GROUNDWATER IS ENCOUNTERED WITHIN THE BASEMENT AREA, SPECIAL CONSTRUCTION METHODS SHALL BE UTILIZED AND REVIEWED/APPROVED BY THE CONSTRUCTION CODE OFFICIAL. IF PUMP PUMPS ARE UTILIZED, DISCHARGES SHALL BE CONNECTED DIRECTLY TO THE PUBLIC STORM SEWER SYSTEM WITH APPROVAL FROM THE GOVERNING STORM SEWER SYSTEM AUTHORITY.

- ADA NOTES**
1. THE CONTRACTOR SHALL MAINTAIN A MAXIMUM 2.00% SLOPE IN ANY DIRECTION WITHIN THE ADA PARKING SPACES AND ACCESS AISLES.
 2. THE CONTRACTOR SHALL PROVIDE COMPLIANT SIGNAGE AT ALL ADA PARKING AREAS IN ACCORDANCE WITH STATE GUIDELINES.
 3. THE CONTRACTOR SHALL MAINTAIN A MAXIMUM 5.00% RUNNING SLOPE AND A MAXIMUM OF 2.00% CROSS SLOPE ALONG WALKWAYS WITHIN THE ACCESSIBLE PATH OF TRAVEL (SEE THE SITE PLAN FOR THE LOCATION OF THE ACCESSIBLE PATH). THE CONTRACTOR IS RESPONSIBLE TO ENSURE THE ACCESSIBLE PATH OF TRAVEL IS 36 INCHES WIDE OR GREATER UNLESS INDICATED OTHERWISE WITHIN THE PLAN SET.
 4. THE CONTRACTOR SHALL MAINTAIN A MAXIMUM 2.00% SLOPE IN ANY DIRECTION AT ALL LANDINGS. LANDINGS INCLUDE, BUT ARE NOT LIMITED TO, THE TOP AND BOTTOM OF AN ACCESSIBLE RAMP; AT ACCESSIBLE BUILDING ENTRANCES AT AN AREA IN FRONT OF A WALK-UP ATM; AND AT TURNING SPACES ALONG THE ACCESSIBLE PATH OF TRAVEL. THE LANDING AREA SHALL HAVE A MINIMUM CLEAR AREA OF 60 INCHES BY 60 INCHES UNLESS INDICATED OTHERWISE WITHIN THE PLAN SET.
 5. THE CONTRACTOR SHALL MAINTAIN A MAXIMUM 8.33% RUNNING SLOPE AND A MAXIMUM 2.00% CROSS SLOPE ON ANY CURB RAMPS ALONG THE ACCESSIBLE PATH OF TRAVEL. WHERE PROVIDED, CURB RAMP FLARES SHALL NOT HAVE A SLOPE GREATER THAN 10.00%. IF A LANDING AREA IS PROVIDED AT THE TOP OF THE RAMP, FOR ALTERATIONS, A CURB RAMP FLARE SHALL NOT HAVE A SLOPE GREATER THAN 8.33%. IF A LANDING AREA IS NOT PROVIDED AT THE TOP OF THE RAMP, CURB RAMPS SHALL NOT RISE MORE THAN 6 INCHES IN ELEVATION WITHOUT A HANDRAIL. THE CLEAR WIDTH OF A CURB RAMP SHALL BE NO LESS THAN 36 INCHES WIDE.
 6. ACCESSIBLE RAMPS WITH A RISE GREATER THAN 6 INCHES SHALL CONTAIN COMPLIANT HANDRAILS ON BOTH SIDES OF THE RAMP AND SHALL NOT RISE MORE THAN 30" IN ELEVATION WITHOUT A LANDING AREA IN BETWEEN RAMP RUNS. LANDING AREAS SHALL ALSO BE PROVIDED AT THE TOP AND BOTTOM OF THE RAMP.
 7. A SLIP RESISTANT SURFACE SHALL BE CONSTRUCTED ALONG THE ACCESSIBLE PATH AND WITHIN ADA PARKING AREAS.
 8. THE CONTRACTOR SHALL ENSURE A MAXIMUM OF 1/4 INCHES VERTICAL CHANGE IN LEVEL ALONG THE ACCESSIBLE PATH, WHERE A CHANGE IN LEVEL BETWEEN 1/4 INCHES AND 1/2 INCHES EXISTS. CONTRACTOR SHALL ENSURE THAT THE TOP 1/4 INCH CHANGE IN LEVEL IS BEVELED WITH A SLOPE NOT STEEPER THAN 1 UNIT VERTICAL AND 2 UNITS HORIZONTAL (2:1 SLOPE).
 9. THE CONTRACTOR SHALL ENSURE THAT ANY OPENINGS (GAPS OR HORIZONTAL SEPARATIONS) ALONG THE ACCESSIBLE PATH SHALL NOT ALLOW PASSAGE OF A SPHERE GREATER THAN 1/4 INCH.

PRELIMINARY & FINAL MAJOR SITE PLAN

M. VEGA INVESTMENTS LLC

PROPOSED BUILDING ADDITION & SITE IMPROVEMENTS

STONEFIELD
engineering & design

JOSHUA H. KLINE, P.E.
NEW JERSEY LICENSE No. 54547
LICENSED PROFESSIONAL ENGINEER

SCALE: 1" = 10' PROJECT ID: RUT-210050

TITLE: GRADING, DRAINAGE, & UTILITY PLAN

DRAWING: C-5

FOR MUNICIPAL RESUBMISSION
FOR MUNICIPAL RESUBMISSION
FOR MUNICIPAL RESUBMISSION

03 01/07/2022
02 01/07/2022
01 01/07/2022

ISSUE

DATE

BY

DESCRIPTION

NOT APPROVED FOR CONSTRUCTION

Rutherford, NJ · New York, NY · Boston, MA
Princeton, NJ · Tampa, FL · Detroit, MI
www.stonefieldeng.com

Headquarters: 92 Park Avenue, Rutherford, NJ 07070
Phone: 201.340.4468 · Fax: 201.340.4472

BLOCK 134.02, LOTS 75.03, 79 & 81
66 FRANKLIN AVENUE
TOWNSHIP OF WEST ORANGE
ESSEX COUNTY, NEW JERSEY

PROPOSED LUMINAIRE SCHEDULE						
SYMBOL	LABEL	QUANTITY	SECURITY LIGHTING	DISTRIBUTION	LLF	MANUFACTURER
	A	2	MIRADA MEDIUM OUTDOOR LED AREA LIGHT (MRM)	FT	0.9	LSI
	B	2	OPULENCE SMALL WALL MOUNT (OPS)	4F	0.9	LSI
	C	1	MIRADA SMALL WALL SCONE (XWS)	FTW	0.9	LSI
			IES FILE			
			MRM-LED012L0SIL-FT-40-70CRI-I			
			OPS-03L-4F-40K8			
			XWS-LED-02L-FTW-30-80CRI			


LIGHTING REQUIREMENTS		
CODE SECTION	REQUIRED	PROPOSED
§ 25-14.2	MINIMUM ILLUMINATION LEVELS: PEDESTRIAN WALKWAYS - 0.9 FC PARKING AREAS - 2.0 FC	3.4 FC 1.5 FC (W)

(W) WAIVER



SYMBOL	DESCRIPTION
---	PROPOSED CALCULATION AREA
---	PROPOSED 0.5 FC ISOMETRIC LINE (FIXTURE)
---	PROPOSED 0.5 FC ISOMETRIC LINE (SITE)
A (XX')	PROPOSED LIGHTING FIXTURE (MOUNTING HEIGHT)
+XX	PROPOSED LIGHTING INTENSITY (FOOTCANDLES)
	PROPOSED AREA LIGHT
	PROPOSED BUILDING MOUNTED LIGHT

- GENERAL LIGHTING NOTES**
- THE LIGHTING LEVELS DEPICTED WITHIN THE PLAN SET ARE CALCULATED UTILIZING DATA OBTAINED FROM THE LISTED MANUFACTURER ACTUAL ILLUMINATION LEVELS AND PERFORMANCE OF ANY PROPOSED LIGHTING FIXTURE MAY VARY DUE TO UNCONTROLLABLE VARIABLES SUCH AS WEATHER, VOLTAGE SUPPLY, LAMP TOLERANCE, EQUIPMENT SERVICE LIFE AND OTHER VARIABLE FIELD CONDITIONS.
 - WHERE APPLICABLE, THE EXISTING LIGHT LEVELS DEPICTED WITHIN THE PLAN SET SHALL BE CONSIDERED APPROXIMATE. THE EXISTING LIGHT LEVELS ARE BASED ON FIELD OBSERVATIONS AND THE MANUFACTURER'S DATA OF THE ASSUMED OR MOST SIMILAR LIGHTING FIXTURE MODEL.
 - UNLESS NOTED ELSEWHERE WITHIN THIS PLAN SET, THE LIGHT LOSS FACTORS USED IN THE LIGHTING ANALYSIS ARE AS FOLLOWS:
 - LIGHT EMITTING DIODES (LED): 0.90
 - HIGH PRESSURE SODIUM: 0.72
 - METAL HALIDE: 0.72
 - THE CONTRACTOR SHALL NOTIFY STONEFIELD ENGINEERING & DESIGN, LLC IN WRITING, PRIOR TO THE START OF CONSTRUCTION, OF ANY PROPOSED LIGHTING LOCATIONS THAT CONFLICT WITH EXISTING PROPOSED DRAINAGE, UTILITY, OR OTHER IMPROVEMENTS.
 - THE CONTRACTOR IS RESPONSIBLE TO PREPARE A WIRING PLAN AND PROVIDE ELECTRIC SERVICE TO ALL PROPOSED LIGHTING FIXTURES. THE CONTRACTOR IS REQUIRED TO PREPARE AN AS-BUILT PLAN OF WIRING AND PROVIDE COPIES TO THE OWNER AND STONEFIELD ENGINEERING & DESIGN, LLC.
- ATM LIGHTING NOTES:**
- THE CONTRACTOR SHALL REPLACE LAMP COVERS, RE-LAMP AND RE-BALLAST EXISTING LIGHT FIXTURES AS INDICATED WITHIN THE PLAN SET. THE EXISTING FIXTURE HEIGHT SHALL BE MAINTAINED UNLESS INDICATED OTHERWISE. THE LIGHTING DESIGN IS SUBJECT TO CHANGE IF THE EXISTING LIGHT FIXTURES ARE NOT GREATER THAN OR EQUAL TO THE FOLLOWING WATTAGE:
 - FIXTURE 'X' = MINIMUM X WATTS
 - PRIOR TO THE START OF CONSTRUCTION, THE CONTRACTOR SHALL NOTIFY STONEFIELD ENGINEERING & DESIGN, LLC IN WRITING IF THE EXISTING LIGHT FIXTURES ARE NOT THE MINIMUM WATTAGE SPECIFIED WITHIN THE PLAN SET.
 - THE CONTRACTOR IS RESPONSIBLE TO CONFIRM THAT ANY EXISTING LIGHT POLES IDENTIFIED FOR REUSE WITH A PROPOSED LIGHT FIXTURE(S) SHALL BE IN ACCEPTABLE WORKING CONDITION AND HAVE THE CAPACITY TO SUPPORT THE PROPOSED LIGHT FIXTURE(S). ANY MOUNTING EQUIPMENT REQUIRED TO ATTACH THE PROPOSED LIGHTING FIXTURE TO THE EXISTING LIGHT POLE SHALL BE PROVIDED BY THE CONTRACTOR.
 - THE CONTRACTOR SHALL CONFIRM THAT THE LOCATION OF ANY PROPOSED BUILDING MOUNTED LIGHTING FIXTURE WILL NOT CONFLICT WITH ANY EXISTING OR PROPOSED STRUCTURAL ELEMENT (E.G. CANOPY SUPPORT BEAMS). THE CONTRACTOR SHALL NOTIFY STONEFIELD ENGINEERING & DESIGN, LLC IN WRITING OF ANY FIXTURE CONFLICT PRIOR TO THE START OF CONSTRUCTION.
 - ALL EXISTING TREE LIMBS WITHIN THE 60 FOOT ATM RADIUS SHOWN IN THE PLAN SET SHALL BE TRIMMED TO A MINIMUM OF 6 FEET ABOVE GRADE. ALL SHRUBS WITHIN THE 60 FOOT ATM RADIUS SHALL BE TRIMMED TO A MINIMUM OF 36 INCHES ABOVE GRADE. ALL BRUSH SHALL BE REMOVED. THE CONTRACTOR SHALL CONSIDER ALL FUTURE GROWTH AND FULL BLOOM WHEN TRIMMING LANDSCAPING. EXISTING TREE LIMBS ADJACENT TO LIGHTING FIXTURES SHALL BE TRIMMED AS REQUIRED TO PREVENT LIGHT INTERFERENCE.
 - PRIOR TO BID, CONTRACTOR SHALL VERIFY EXISTING EXTERIOR LIGHTING CONDITIONS AFTER DUSK AND NOTIFY THE DEVELOPER/OWNER AND STONEFIELD ENGINEERING & DESIGN, LLC OF DAMAGED OR INOPERABLE LIGHTS. THE CONTRACTOR SHALL REPAIR ALL INOPERABLE LIGHTS UNLESS OTHERWISE NOTED WITHIN THIS PLAN SET.
 - THE ILLUMINATION LEVELS DEPICTED WITHIN THE PLAN SET ARE BASED ON REGULATORY STATE STANDARDS FOR SAFETY LIGHTING AND ON CLIENT STANDARDS.
 - ALL LIGHTING FIXTURES, UNLESS OTHERWISE NOTED WITHIN THIS PLAN SET, HAVE THE PHOTOCELL OPTION ENABLED.
 - EXISTING LIGHTING FIXTURES CONTROLLED BY OUTSIDE ENTITIES (E.G. LANDLORD) HAVE BEEN EXCLUDED FROM THE LIGHTING ANALYSIS REFLECTED WITHIN THE PLAN SET. THE PROPOSED LIGHT LEVELS HAVE BEEN DESIGNED TO COMPLY WITH ALL APPLICABLE ATM AND SAFETY LIGHTING REQUIREMENTS INDEPENDENT OF ANY UNCONTROLLED LIGHT FIXTURES.

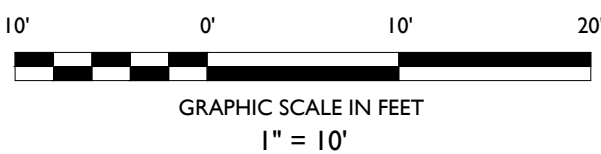

Afton Savitz
AFTON SAVITZ, P.E.
NEW JERSEY LICENSE NO. 57674
LICENSED PROFESSIONAL ENGINEER

STONEFIELD
engineering & design

Rutherford, NJ · New York, NY · Boston, MA
Princeton, NJ · Tampa, FL · Detroit, MI
www.stonefielddesign.com

Headquarters: 92 Park Avenue, Rutherford, NJ 07070
Phone 201.340.4468 · Fax 201.340.4472

PRELIMINARY & FINAL MAJOR SITE PLAN
M. VEGA INVESTMENTS LLC
**PROPOSED BUILDING ADDITION &
SITE IMPROVEMENTS**

BLOCK 134.02, LOTS 75.03, 79 & 81
66 FRANKLIN AVENUE
TOWNSHIP OF WEST ORANGE
ESSEX COUNTY, NEW JERSEY

Joshua H. Kline
JOSHUA H. KLINE, P.E.
NEW JERSEY LICENSE NO. 54347
LICENSED PROFESSIONAL ENGINEER

STONEFIELD
engineering & design

SCALE: 1" = 10' PROJECT ID: RUT-210050

TITLE:

LIGHTING PLAN

DRAWING:

C-6

A. TEMPORARY SEEDING AND MULCHING:
GROUND LIMESTONE - APPLIED UNIFORMLY ACCORDING TO SOIL TEST RECOMMENDATIONS.
FERTILIZER - APPLY 11 LB/51,000 SF OF 10-20-10 OR EQUIVALENT WITH 50% WATER INSOLUBLE NITROGEN (UNLESS A SOIL TEST INDICATES OTHERWISE) WORKED INTO THE SOIL A MINIMUM OF 4".
SEED - PERENNIAL VARIETIES OF GRASS SEEDS (BENT GRASS OR OTHER APPROVED SEEDS; PLANTED BETWEEN MARCH 1 AND MAY 15 AND BETWEEN AUGUST 15 AND OCTOBER 1).
MULCH - UNRETAINED STRAW OR HAY AT A RATE OF 70 TO 100 LBS/51,000 SF APPLIED TO ACHIEVE 95% SOIL SURFACE COVERAGE. MULCH SHALL BE ANCHORED BY APPROVED METHODS (IE PEG AND TWINE, MULCH NETTING, OR LIQUID MULCH BINDER).

B. PERMANENT SEEDING AND MULCHING:
TOPSOIL - UNIFORM APPLIED TO A DEPTH OF 3" (UNSETTLED).
GROUND LIMESTONE - APPLIED UNIFORMLY ACCORDING TO SOIL TEST RECOMMENDATIONS.
FERTILIZER - APPLY 11 LB/51,000 SF OF 10-10-10 OR EQUIVALENT WITH 50% WATER INSOLUBLE NITROGEN (UNLESS A SOIL TEST INDICATES OTHERWISE) WORKED INTO THE SOIL A MINIMUM OF 4".
SEED - TURF TYPE TALL FESCUE (BLENDS OF 3 CULTIVARS) 350 LBS/ACRE (80 LBS/51,000 SF) OR OTHER APPROVED SEEDS (PLANTED BETWEEN MARCH 1 AND OCTOBER 1 (SUMMER SEEDINGS REQUIRE IRRIGATION)).
MULCH - UNRETAINED STRAW OR HAY AT A RATE OF 70 TO 100 LBS/51,000 SF APPLIED TO ACHIEVE 95% SOIL SURFACE COVERAGE. MULCH SHALL BE ANCHORED BY APPROVED METHODS (IE PEG AND TWINE, MULCH NETTING, OR LIQUID MULCH BINDER).

1. MULCHES - COVER STANDARD OF STABILIZATION WITH MULCHES ONLY PG. 5-1
2. VEGETATION - SEE COVER STANDARD FOR TEMPORARY VEGETATIVE COVER, PG. 7-1, PERMANENT VEGETATIVE COVER FOR SOIL STABILIZATION PG. 4-1 AND PERMANENT STABILIZATION STANDARD PG. 6-1
3. SPRAY-ON ADHESIVES - ON MINERAL SOILS (NOT EFFECTIVE ON MUCK SOILS) - KEEP TRAFFIC OFF THESE AREAS.
4. TILLAGE - TO ROUGHEN SURFACE AND BRING CLODS TO THE SURFACE, THIS IS A TEMPORARY EMERGENCY MEASURE WHICH SHOULD BE USED BEFORE SOIL BLOWING STARTS. BEGIN PLOWING ON WINDWARD SIDE OF SITE. CHISEL-TYPE PLOWS SHOWN ABOUT 1/2 WAY THROUGH SOIL.
5. EQUIPMENT - LISTED EQUIPMENT TYPES ARE EXAMPLES OF EQUIPMENT WHICH MAY PRODUCE THE DESIRED EFFECT.
6. SPRINKLING - THIS IS SPRINKLING UNTIL THE SURFACE IS WET.
7. BARRIERS - SOLID BARRIERS, SNOW FENCES, BURLAP FENCES, CRATE WALLS, BALES OF HAY AND SIMILAR MATERIAL CAN BE USED TO CONTROL AIR CURRENTS AND SOIL BLOWING.
8. SPREADING - SPREADING OF A MIXTURE OF LOOSE DIRT, GRANULES OR FLAKES FIN ENOUGH TO FEED THROUGH COMMONLY USED SPREADERS AT A RATE THAT WILL KEEP SURFACE MOIST BUT NOT CAUSE POLLUTION OR PLANT DAMAGE.
9. DIVERSION - DIVERTING OF TRAFFIC TO OTHER PLACES TO PREVENT WASHING INTO STREAMS OR ACCUMULATION AROUND PLANTS.
10. GRAVEL - COVER SURFACE WITH CRUSHED STONE OR COARSE GRAVEL.



TYPE OF SOIL	URBAN LAND, BOONTON SUBSTRATUM - BOONTON COMPLEX, RED SANDSTONE LOWLAND (USBOOB)
PERCENT OF SITE COVERAGE	100%
HYDROLOGIC SOIL GROUP	C
DEPTH TO RESTRICTIVE LAYER	20 TO 36 INCHES TO FRAGIPAN
SOIL PERMEABILITY	0.06 TO 0.20 IN/HR
DEPTH TO WATER TABLE	> 80 INCHES

1. STONE SHALL BE ASTM C 33, SIZE NO. 2 (2 1/2" TO 1 1/2") OR NO. 3 (2" TO 1") CLEAN CRUSHED ANGULAR STONE. STONE SHALL BE FREE FROM FINE PARTICLES, CLAY, LUMPY MATERIAL, AND OTHER CONTAMINANTS.


2. STONE SHALL BE PLACED IN THE PROPOSED DRAINAGE CHANNEL WITH THE CORRECT WIDTH AND THE CORRECT CROSS SLOPE.

3. STORMWATER FROM UP-SLOPE AREA SHALL BE DIVERTED AWAY FROM THE STABILIZED PAD, WHERE POSSIBLE. AT POORLY DRAINED LOCATIONS, SUBSURFACE DRAINAGE GRAVEL FILTER OR GEOTEXTILE SHALL BE INSTALLED BEFORE THE STABILIZED CONSTRUCTION TYPE AND WHERE THE SLOPE OF THE ROADWAY EXCEEDS 5%, A STABILIZED BASE OF HOT MIX ASPHALT BASE COURSE SHALL BE INSTALLED. THE TYPE AND THICKNESS OF THE STABILIZED BASE AND USE OF DENSE GRADED AGGREGATE SUB-BASE SHALL BE AS PRESCRIBED BY LOCAL MUNICIPAL ORDINANCE OR GOVERNING AUTHORITY.

5. CONTRACTOR SHALL PROVIDE A SMOOTH TRANSITION BETWEEN THE STABILIZED CONSTRUCTION ACCESS AND THE PUBLIC ROADWAY.

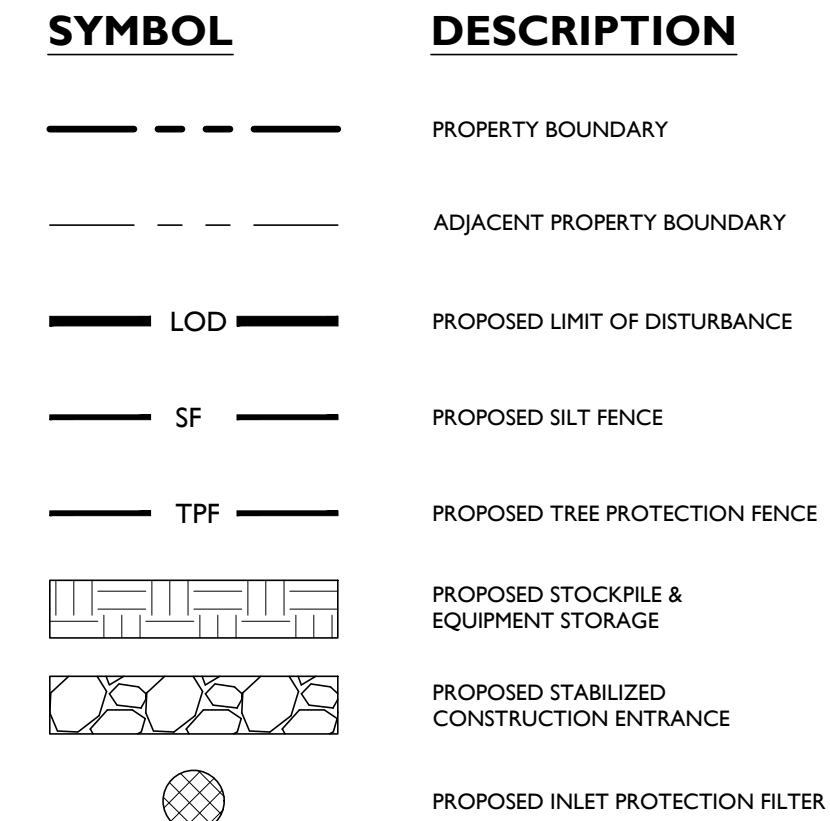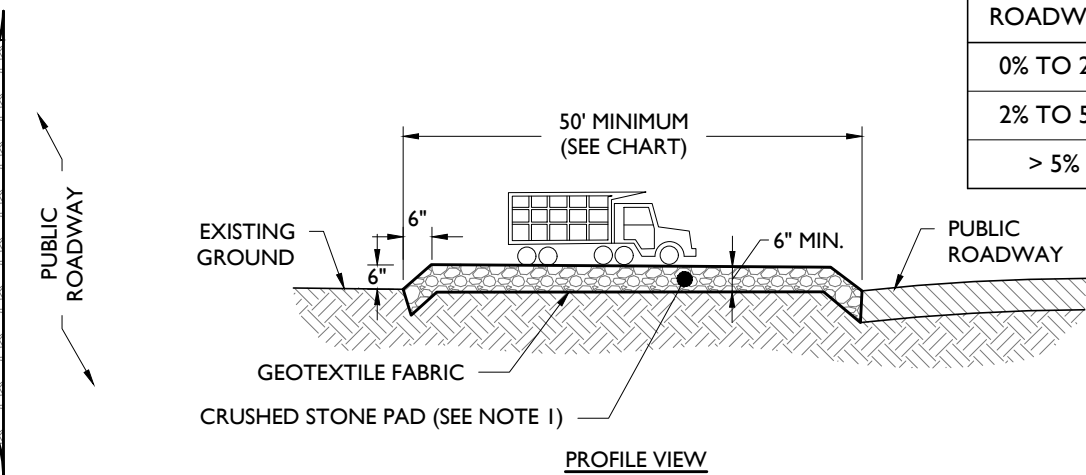


NOT TO SCALE

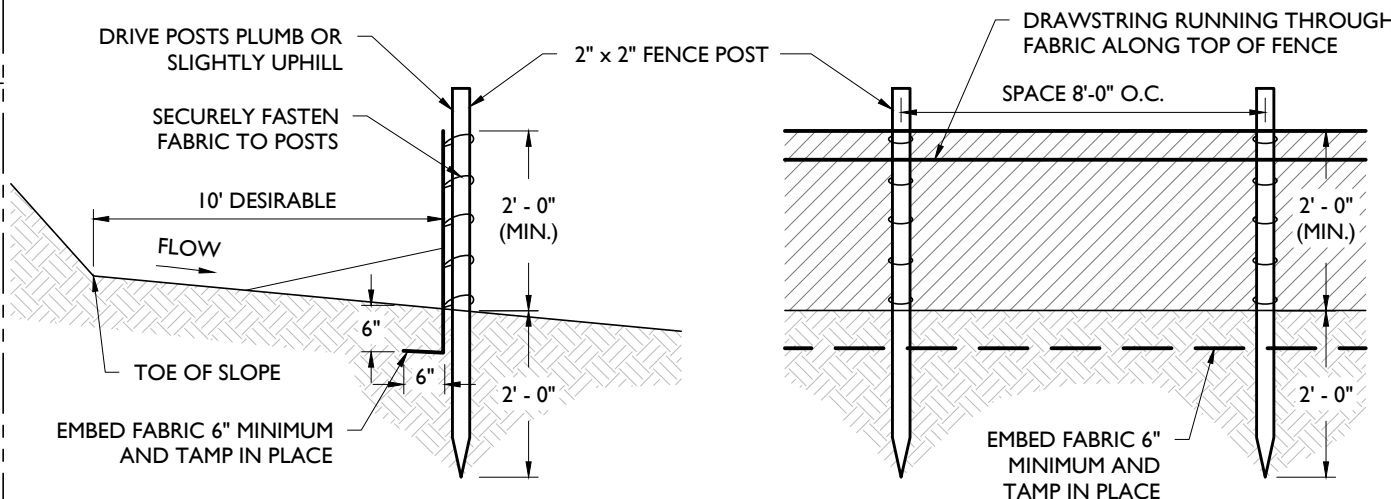


1. SECURELY FASTEN GEOTEXTILE TO FENCE POST BY USE OF WIRE TIES, HOG RINGS, STAPLES OR POCKETS. FOUR TO SIX FASTENERS PER POST.
2. GEOTEXTILE FABRIC TO BE EMBEDDED 6" (MIN.) AND TAMP IN PLACE.
3. SECURELY FASTEN ENDS OF INDIVIDUAL ROLLS OF GEOTEXTILE TO A POST BY WRAPPING EACH END OF THE GEOTEXTILE AROUND THE POST TWICE AND ATTACHING AS SPECIFIED IN NOTE 1 ABOVE. SPLICING OF INDIVIDUAL ROLLS SHALL NOT OCCUR AT LOW POINTS.
4. SET SILT FENCE WITHIN PROJECT LIMITS. 10'-0" IS DESIRABLE.

NOT TO SCALE

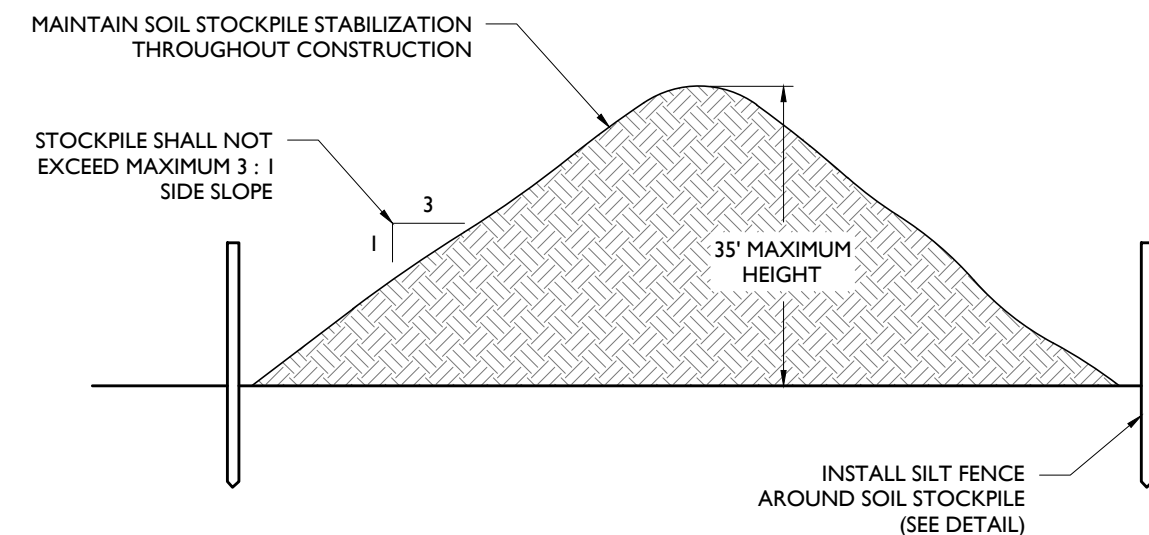

1. STOCKPILES SHALL BE SITUATED SO AS NOT TO OBSTRUCT NATURAL DRAINAGE OR CAUSE OFF-SITE ENVIRONMENTAL DAMAGE.
2. STOCKPILES SHALL BE STABILIZED IN ACCORDANCE WITH THE STANDARDS FOR PERMANENT OR TEMPORARY VEGETATIVE COVER FOR SOIL STABILIZATION, AS APPROPRIATE (SEE SOIL EROSION NOTES)

NOT TO SCALE

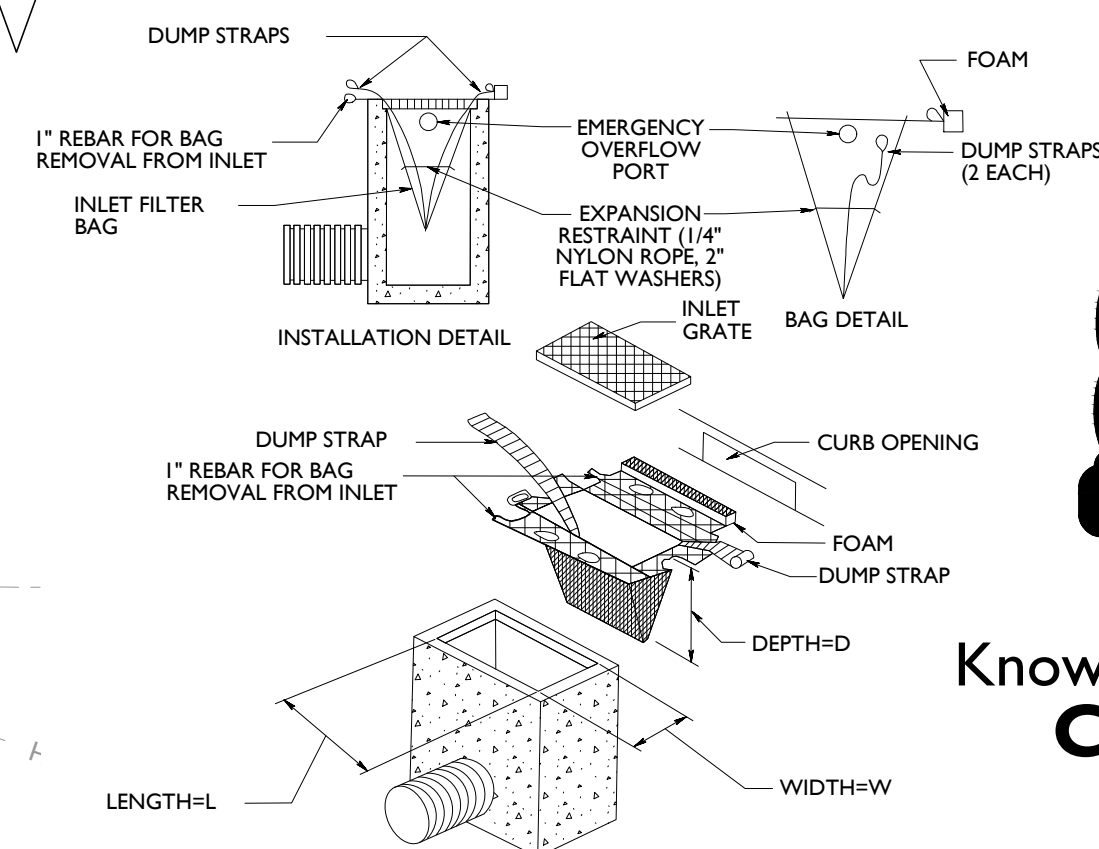


1. THE FILTER BAG SHALL SAFELY PASS FLOWS GREATER THAN THE 1-YEAR 24-HOUR STORM EVENT.
2. SEDIMENT REMOVAL AND MAINTENANCE SHALL BE PERFORMED FREQUENTLY AND AFTER EVERY STORM EVENT.

NOT TO SCALE



AFTON SAVITZ, P.E.
NEW JERSEY LICENSE No. 57674
LICENSED PROFESSIONAL ENGINEER

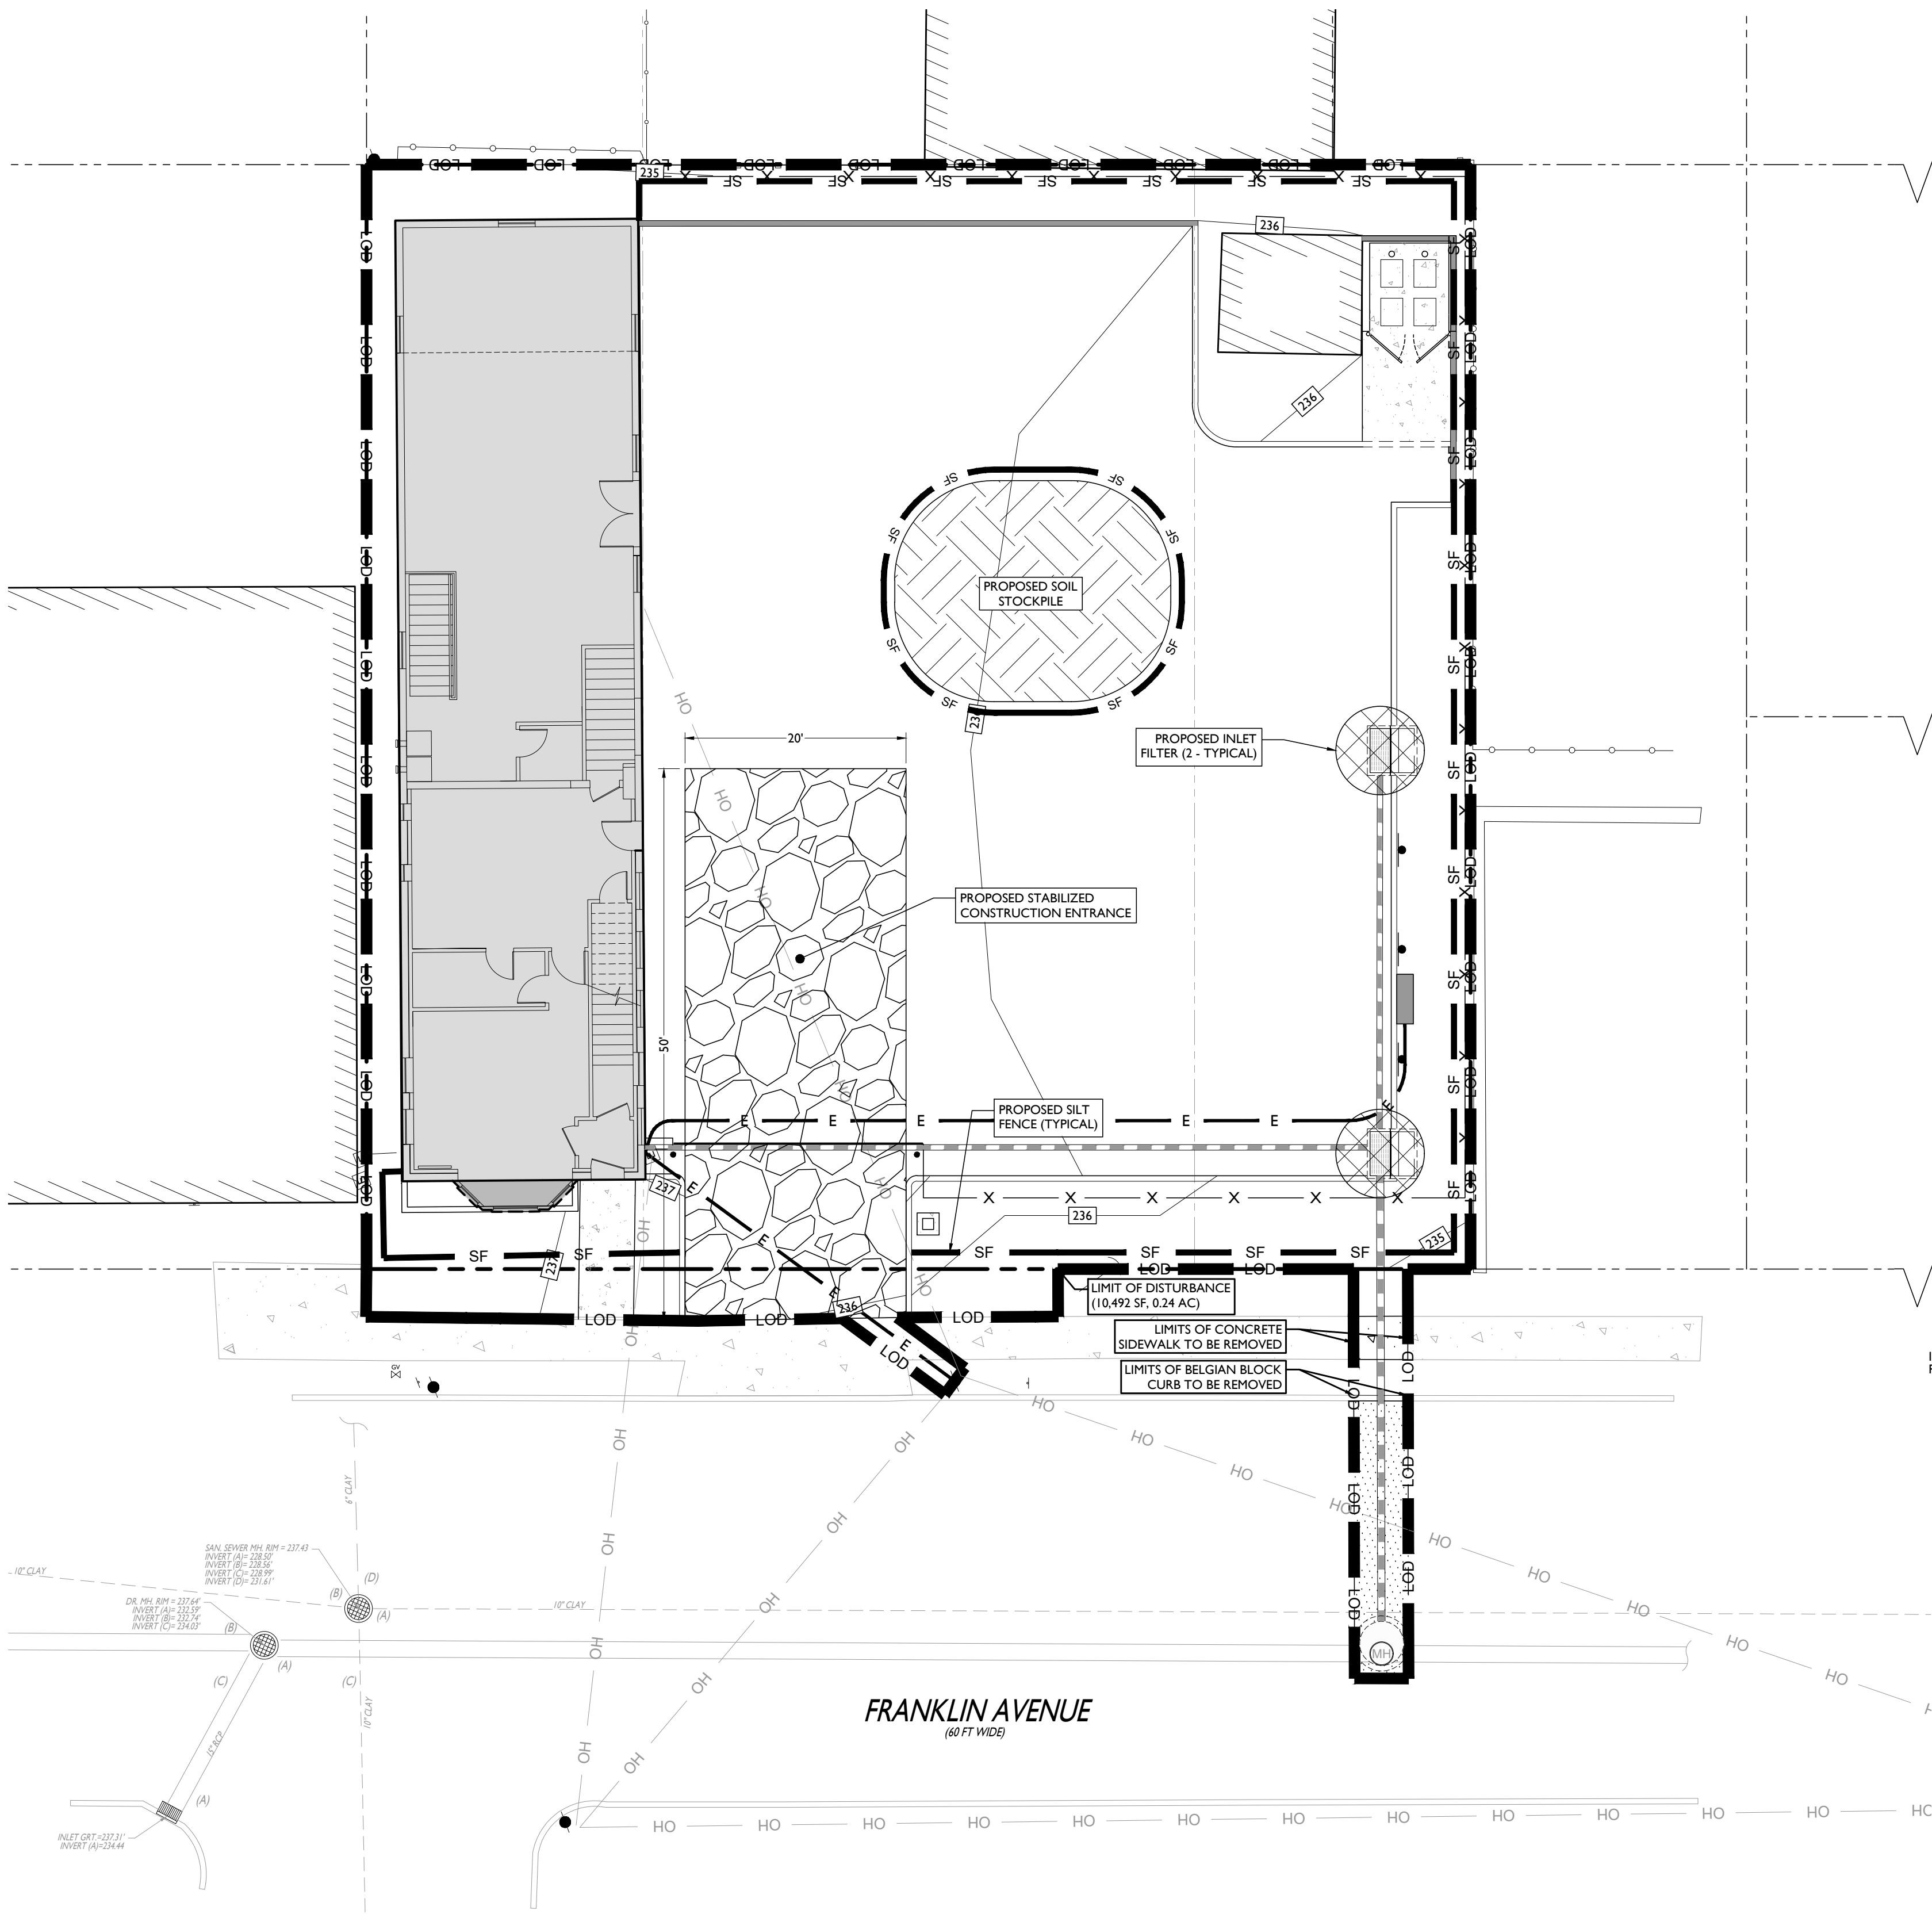

UUS STONFHH DENG COM SHARES BLT HFOR DR BLT 2002 11 BUT 2 10090 MANUEL VEGA - 66 FRANKLIN AVENUE WEST ORANGE NJ 07066 PLOT 0907 SEC 2 A WG

STONEFIELD
engineering & design

Rutherford, NJ • New York, NY • Boston, MA
Princeton, NJ • Tampa, FL • Detroit, MI
www.stonefieldeng.com

Headquarters: 92 Park Avenue, Rutherford, NJ 07070

Phone 201.340.4468 • Fax 201.340.4472

PRELIMINARY & FINAL MAJOR SITE PLAN

M. VEGA INVESTMENTS LLC

PROPOSED BUILDING ADDITION & SITE IMPROVEMENTS

**BLOCK 134.02, LOTS 75.03, 79 & 81
66 FRANKLIN AVENUE
TOWNSHIP OF WEST ORANGE
ESSEX COUNTY, NEW JERSEY**


JOSHUA H. KLINE, P.E.
NEW JERSEY LICENSE No. 54347
LICENSED PROFESSIONAL ENGINEER

STONEFIELD
engineering & design

SCALE:	1" = 10'	PROJECT ID: RUT-210050
--------	----------	------------------------


TITLE:

SOIL EROSION & SEDIMENT CONTROL PLAN

DRAWING:

C-7

1. US: STONEFIELD ENGINEERING & DESIGN, INC. 2. PROJECT: 21 JUN COM 3. DATE: 08/04/2022 4. DRAWN BY: JH 5. CHECKED BY: JH 6. SCALE: 1" = 10' 7. SHEET: C-8 8. TOTAL SHEETS: 10 9. PROJECT LOCATION: 92 PARK AVENUE, RUTHERFORD, NJ 07070 10. PROJECT OWNER: M. VEGA INVESTMENTS LLC 11. PROJECT DESCRIPTION: PROPOSED BUILDING ADDITION & SITE IMPROVEMENTS 12. PROJECT STATUS: PRELIMINARY & FINAL MAJOR SITE PLAN 13. PROJECT BUDGET: \$1,500,000 14. PROJECT RISK: LOW 15. PROJECT COMPLETION DATE: 12/31/2023 16. PROJECT CONTACT: JOSHUA H. KLINE, P.E. 17. PROJECT PHONE: (973) 210-0050 18. PROJECT FAX: (973) 210-0051 19. PROJECT EMAIL: JH@STONEFIELD-ENGINEERING.COM 20. PROJECT WEBSITE: WWW.STONEFIELD-ENGINEERING.COM

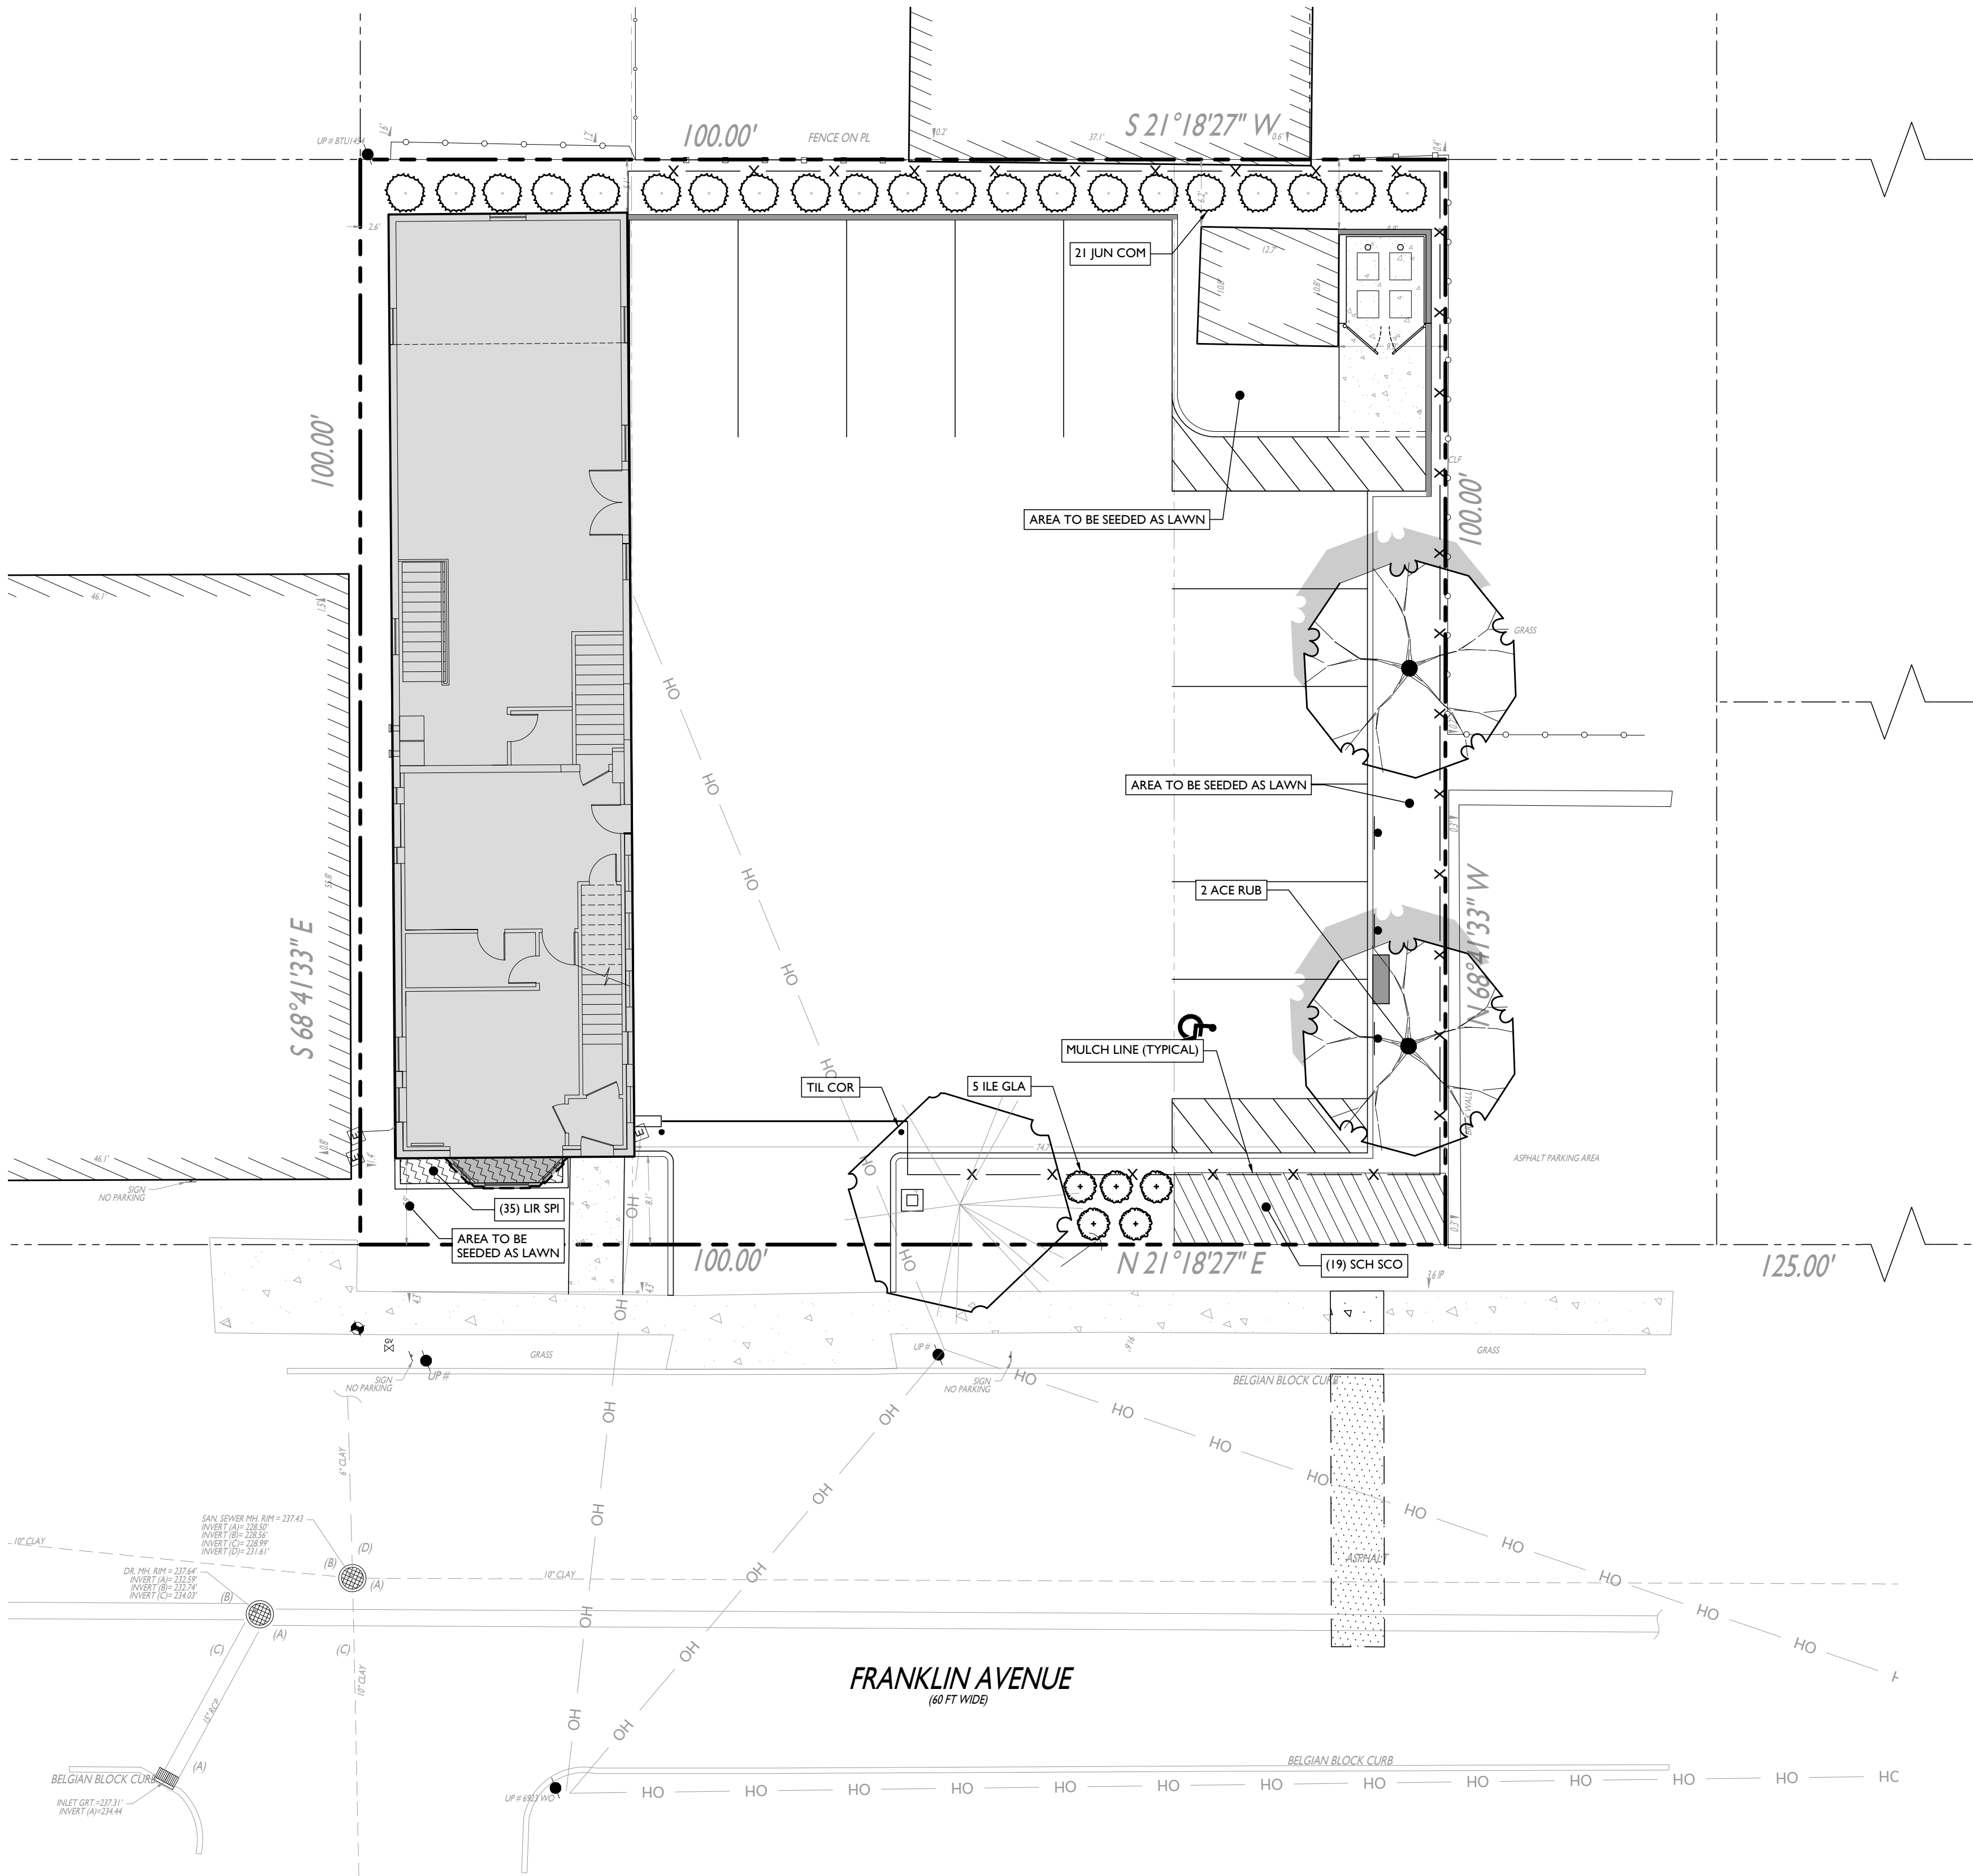

PLANT SCHEDULE					
PLANT KEY	QUANTITY	BOTANICAL NAME	COMMON NAME	SIZE	REMARKS
DECIDUOUS TREES					
ACE RUB	2	ACER RUBRUM	RED MAPLE (OCTOBER GLORY)	2.5" - 3" CAL	B&B
TIL COR	1	TILIA CORDATA	LITTLE LEAF LINDEN	2.5" - 3" CAL	B&B
EVERGREEN SHRUBS					
ILE GLA	5	ILEX GLABRA	INK BERRY HOLLY	30"-36" HT	B&B
JUN COM	21	JUNIPERUS COMMUNIS	COMMON JUNIPER	4' HT	B&B
GROUND COVERS					
SCH SCO	22	SCHIZACHYRIUM SCOPARIUM	LITTLE BLUESTEM	1 GAL	30" O.C.
LIR SPI	35	LIRIOPE SPICATA	CREeping LIRIOPE	1 GAL	12" O.C.

NOTE: IF ANY DISCREPANCIES OCCUR BETWEEN AMOUNTS SHOWN ON THE LANDSCAPE PLAN AND WITHIN THE PLANT LIST, THE PLAN SHALL DICTATE.

IRRIGATION NOTE:

IRRIGATION CONTRACTOR TO PROVIDE A DESIGN FOR AN IRRIGATION SYSTEM SEPARATING PLANTING BEDS FROM LAWN AREA. PRIOR TO CONSTRUCTION, DESIGN IS TO BE SUBMITTED TO THE PROJECT LANDSCAPE DESIGNER FOR REVIEW AND APPROVAL. WHERE POSSIBLE, DRIP IRRIGATION AND OTHER WATER CONSERVATION TECHNIQUES SUCH AS RAIN SENSORS SHALL BE IMPLEMENTED. CONTRACTOR TO VERIFY MAXIMUM ON SITE DYNAMIC WATER PRESSURE AVAILABLE MEASURED IN PSI. PRESSURE REDUCING DEVICES OR BOOSTER PUMPS SHALL BE PROVIDED TO MEET SYSTEM PRESSURE REQUIREMENTS. DESIGN TO SHOW ALL VALVES, PIPING, HEADS, BACKFLOW PREVENTION, METERS, CONTROLLERS, AND SLEEVES WITHIN HARDSCAPE AREAS.

LANDSCAPING AND BUFFER REQUIREMENTS		
CODE SECTION	REQUIRED	PROPOSED
§ 25-8.4.C	SIX FOOT HIGH FENCE LOCATION: SIDE AND REAR YARDS	FRONT, SIDE AND REAR YARDS (V)
§ 25-11.3.A	A BUFFER STRIP SHALL BE PLANTED AND MAINTAINED WITH TREES AND SHRUBS TO ADEQUATELY SCREEN BUILDINGS ABUTTING RESIDENTIAL DISTRICTS	COMPLIES
§ 25-11.3.B	MINIMUM BUFFER STRIP WIDTH: 20 FT	5.1 FT (V)
§ 25-12.1 P	PLANTING REQUIREMENT: ONE TREE PLUS GROUND LEVEL PLANTING FOR EVERY 10 PARKING STALLS PROPOSED. (11 STALLS / 10 STALLS) = 1.0 TREE = 2 TREES	3 TREES


(V) VARIANCE



LANDSCAPING NOTES

- THE CONTRACTOR SHALL RESTORE ALL DISTURBED GRASS AND LANDSCAPED AREAS TO MATCH EXISTING CONDITIONS UNLESS INDICATED OTHERWISE WITHIN THE PLAN SET.
- THE CONTRACTOR SHALL RESTORE ALL DISTURBED LAWN AREAS WITH A MINIMUM 4 INCH LAYER OF TOPSOIL AND SEED.
- THE CONTRACTOR SHALL RESTORE MULCH AREAS WITH A MINIMUM 3 INCH LAYER OF MULCH.
- THE MAXIMUM SLOPE ALLOWABLE IN LANDSCAPE RESTORATION AREAS SHALL BE 3 FEET HORIZONTAL TO 1 FOOT VERTICAL (3:1 SLOPE) UNLESS INDICATED OTHERWISE WITHIN THE PLAN SET.
- THE CONTRACTOR IS REQUIRED TO LOCATE ALL SPRINKLER HEADS IN AREA OF LANDSCAPING DISTURBANCE PRIOR TO CONSTRUCTION. THE CONTRACTOR SHALL RELOCATE SPRINKLER HEADS AND LINES IN ACCORDANCE WITH OWNER'S DIRECTION WITHIN AREAS OF DISTURBANCE.
- THE CONTRACTOR SHALL ENSURE THAT ALL DISTURBED LANDSCAPED AREAS ARE GRADED TO MEET FLUSH AT THE ELEVATION OF WALKWAYS AND TOP OF CURB ELEVATIONS EXCEPT UNLESS INDICATED OTHERWISE WITHIN THE PLAN SET. NO ABRUPT CHANGES IN GRADE ARE PERMITTED IN DISTURBED LANDSCAPING AREAS.

AFTON SAVITZ, P.E.
NEW JERSEY LICENSE No. 57674
LICENSED PROFESSIONAL ENGINEER

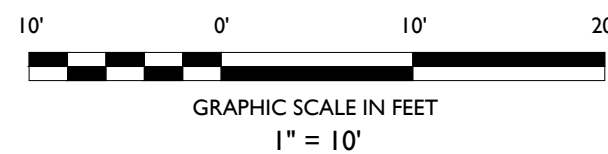

STONEFIELD
engineering & design

Rutherford, NJ · New York, NY · Boston, MA
Princeton, NJ · Tampa, FL · Detroit, MI
www.stonefieldeng.com

Headquarters: 92 Park Avenue, Rutherford, NJ 07070
Phone 201.340.4468 · Fax 201.340.4472

PRELIMINARY & FINAL MAJOR SITE PLAN

M. VEGA INVESTMENTS LLC
PROPOSED BUILDING ADDITION & SITE IMPROVEMENTS

BLOCK 134.02, LOTS 75.03, 79 & 81
66 FRANKLIN AVENUE
TOWNSHIP OF WEST ORANGE
ESSEX COUNTY, NEW JERSEY

JOSHUA H. KLINE, P.E.
NEW JERSEY LICENSE No. 54347
LICENSED PROFESSIONAL ENGINEER

STONEFIELD
engineering & design

SCALE: 1" = 10' PROJECT ID: RUT-210050

TITLE:

LANDSCAPING PLAN

DRAWING:

C-8

1. FOR CONTAINER-GROWN TREES, USE FINGERS OR SMALL HAND TOOLS TO PULL THE ROOTS OUT OF THE OUTER LAYER OF POTTING SOIL; THEN CUT OR PULL APART ANY ROOTS CIRCULING THE PERIMETER OF THE CONTAINER.
2. THOROUGHLY SOAK THE TREE ROOT BALL AND ADJACENT PREPARED SOIL SEVERAL TIMES DURING THE FIRST MONTH AFTER PLANTING AND REGULARLY THROUGHOUT THE FOLLOWING TWO SUMMERS.
3. SOIL AMENDMENTS:
 - **MODIFY HEAVY CLAY OR SILT SOILS (MORE THAN 40% CLAY OR SILT) BY ADDING COMPOSTED PINE BARK (UP TO 30% BY VOLUME) OR GYPSUM**
 - **MODIFY EXTREMELY SANDY SOILS (MORE THAN 85% SAND) BY ADDING ORGANIC MATTER AND/OR DRY, SHREDED CLAY LOAM UP TO 30% OF THE TOTAL MIX**



1. FOR THE CONTAINER-GROWN SHRUBS, USE FINGERS OR SMALL HAND TOOL TO PULL THE ROOTS OUT OF THE OUTER LAYER OF POTTING SOIL; THEN CUT OR PULL APART ANY ROOTS CIRCLING THE PERIMETER OF THE CONTAINER.
2. THOROUGHLY SOAK THE SHRUB ROOT BALL AND ADJACENT PREPARED SOIL SEVERAL TIMES DURING THE FIRST MONTH AFTER PLANTING AND REGULARLY THROUGHOUT THE FOLLOWING TWO SUMMERS.
 - MODIFY HEAVY CLAY OR SILT SOILS (MORE THAN 40% CLAY) BY ADDING COMPOSTED PINE BARK (UP TO 30% BY VOLUME) OR GYPSUM
 - MODIFY EXTREMELY SANDY SOILS (MORE THAN 85% SAND) BY ADDING ORGANIC MATTER AND/OR DRY, SHREDED CLAY LOAM UP TO 30% OF THE TOTAL



1. THOROUGHLY SOAK THE GROUND COVER ROOT BALL AND ADJACENT PREPARED SOIL SEVERAL TIMES DURING THE FIRST MONTH AFTER PLANTING AND REGULARLY THROUGHOUT THE FOLLOWING TWO SUMMERS.
2. SOIL AMENDMENTS:
 - MODIFY HEAVY CLAY OR SILT SOILS (MORE THAN 40% CLAY OR SILT) BY ADDING COMPOSTED PINE BARK (UP TO 30% BY VOLUME) OR GYPHUM
 - MODIFY EXTREMELY SANDY SOILS (MORE THAN 85% SAND) BY ADDING ORGANIC MATTER AND/OR DRY, SHREDDED CHLAW LOAM UP TO 30% OF THE TOTAL MIX
3. ALL GROUND COVER AREAS SHALL BE TREATED WITH A PRE-EMERGENT PER MANUFACTURER'S SPECIFICATIONS



1. FOR CONTAINER-GROWN TREES, USE FINGERS OR SMALL HAND TOOLS TO PULL THE ROOTS OUT OF THE OUTER LAYER OF POTTING SOIL; THEN CUT OR PULL APART ANY ROOTS CIRCUMFERRING THE PERIMETER OF THE CONTAINER.
2. THOROUGHLY SOAK THE TREE ROOT BALL AND ADJACENT PREPARED SOIL SEVERAL TIMES DURING THE FIRST MONTH AFTER PLANTING AND REGULARLY THROUGHOUT THE FOLLOWING TWO SUMMERS.
3. SOIL AMENDMENTS:
 - **MODIFY HEAVY CLAY OR SILT SOILS (MORE THAN 40% CLAY OR SILT) BY ADDING COMPOSTED PINE BARK (UP TO 30% BY VOLUME) OR GYPSUM**
 - **MODIFY EXTREMELY SANDY SOILS (MORE THAN 85% SAND) BY ADDING ORGANIC MATTER AND/OR DRY, SHREDDED CLAY LOAM UP TO 30% OF THE TOTAL MIX**



1. THE LANDSCAPE CONTRACTOR SHALL FURNISH ALL MATERIALS AND PERFORM ALL WORK IN ACCORDANCE WITH THESE SPECIFICATIONS, APPROVED OR FINAL DRAWINGS, AND INSTRUCTIONS PROVIDED BY THE PROJECT LANDSCAPE DESIGNER, MUNICIPAL OFFICIAL, OR OWNER/OWNER'S REPRESENTATIVE. ALL WORK COMPLETED AND MATERIALS FURNISHED AND INSTALLED SHALL BE IN ACCORDANCE WITH THE INTENTION OF THE SPECIFICATIONS, DRAWINGS, AND INSTRUCTIONS AND EXECUTED WITH THE STANDARD LEVEL OF CARE FOR THE LANDSCAPE INDUSTRY.
2. WORK MUST BE CARRIED OUT ONLY DURING WEATHER CONDITIONS FAVORABLE TO LANDSCAPE CONSTRUCTION AND TO THE HEALTH AND WELFARE OF PLANTS. THE SUITABILITY OF SUCH WEATHER CONDITIONS SHALL BE DETERMINED BY THE PROJECT LANDSCAPE DESIGNER OR GOVERNING MUNICIPAL OFFICIAL.
3. IT IS THE RESPONSIBILITY OF THE LANDSCAPE CONTRACTOR, BEFORE ORDERING OR PURCHASING MATERIALS, TO PROVIDE SAMPLES OF THOSE MATERIALS TO THE PROJECT LANDSCAPE DESIGNER OR GOVERNING MUNICIPAL OFFICIAL FOR APPROVAL, IF SO REQUESTED.
4. IF SAMPLES ARE REQUESTED, THE LANDSCAPE CONTRACTOR IS TO SUBMIT CERTIFICATION TAGS FROM TREES, SHRUBS AND SEED VEGETATIVE TYPE AND PURITY.
5. UNLESS OTHERWISE SPECIFIED BY THE PROJECT LANDSCAPE DESIGNER OR GOVERNING MUNICIPAL OFFICIAL, THE LANDSCAPE CONTRACTOR SHALL PROVIDE NOTICE AT LEAST QUARTY-EIGHT HOURS (48 HRS) IN ADVANCE OF THE ANTICIPATED DELIVERY DATE OF ANY PLANT MATERIALS TO THE PROJECT SITE. A LEGIBLE COPY OF THE INVOICE, SHOWING VARIETIES AND SIZES OF MATERIALS INCLUDED FOR EACH SHIPMENT SHALL BE FURNISHED TO THE PROJECT LANDSCAPE DESIGNER, OR GOVERNING MUNICIPAL OFFICIAL.
6. THE PROJECT LANDSCAPE DESIGNER OR GOVERNING MUNICIPAL OFFICIAL RESERVES THE RIGHT TO INSPECT AND REJECT PLANTS AT ANY TIME AND AT ANY PLACE.

1. BEFORE COMMENCING WORK, ALL EXISTING VEGETATION WHICH COULD BE IMPACTED AS A RESULT OF THE PROPOSED CONSTRUCTION ACTIVITIES MUST BE PROTECTED FROM DAMAGE BY THE INSTALLATION OF TREE PROTECTION FENCING. FENCING SHALL BE LOCATED AT THE DRIP-LINE OR LIMIT OF DISTURBANCE AS DEPICTED WITHIN THE APPROVED OR FINAL PLAN SET, ESTABLISHING THE TREE PROTECTION ZONE. FENCE INSTALLATION SHALL BE IN ACCORDANCE WITH THE PROVIDED "TREE PROTECTION FENCE DETAIL." NO WORK MAY BEGIN UNTIL THIS REQUIREMENT IS FULFILLED. THE FENCING SHALL BE INSPECTED REGULARLY BY THE LANDSCAPE CONTRACTOR AND MAINTAINED UNTIL ALL CONSTRUCTION ACTIVITIES HAVE BEEN COMPLETED.

- MATERIALS SHALL BE DRIVEN/POURED OR PLACED WITHIN THE TREE PROTECTION ZONE. ALL ON-SITE CONTRACTORS SHALL USE ANY AND ALL PRECAUTIONARY MEASURES WHEN PERFORMING WORK AROUND TREES. WALKS, PAVEMENTS, UTILITIES, AND ANY OTHER FEATURES EITHER EXISTING OR PREVIOUSLY INSTALLED UNDER THIS CONTRACT.
- IN AREAS WITHIN THE TREE PROTECTION ZONE, FILL OR GRADING IS REQUIRED WITHIN THE DRIP-LINE OF TREES TO REMAIN. WORK SHALL BE PERFORMED AS FOLLOWS:
- TRENCING: WHEN TRENCING OCCURS AROUND TREES TO REMAIN, THE TREE ROOTS SHALL NOT BE CUT, BUT THE TRENCH SHALL BE TUNNELED UNDER OR AROUND THE ROOTS BY CAREFUL HAND DIGGING AND WITHOUT INJURY TO THE ROOTS. NO ROOTS, LIMBS, OR WOODS ARE TO HAVE ANY PAINT OR MATERIAL APPLIED TO ANY SURFACE.
 - GRADING: WHEN GRADING OCCURS WITHIN THE TREE PROTECTION ZONE, THE GRADING SHALL BE FINISHED TO NOT EXCEEDING 6 INCHES (6") IS REQUIRED. CLEAN, WASHED GRANT FROM ONE TO TWO INCHES (1" - 2") IN SIZE SHALL BE PLACED DIRECTLY AROUND THE TREE TRUNK. THE GRAVEL SHALL EXTEND OUT FROM THE TRUNK ON ALL SIDES AT A MINIMUM OF 18 INCHES (18") AND FINISH APPROXIMATELY TWO INCHES (2") ABOVE THE FINISH GRADE AT TREE. INSTALL GRAVEL BEFORE ANY EARTH FILL IS PLACED. NEW EARTH FILL SHALL BE LIFTED IN CONTACT WITH THE TRUNK OF ANY TREE. EXISTING EARTH FILL SHALL BE REMOVED AND NEW EARTH IS REQUIRED TO BE PLACED TO THE FINISH GRADE. IF APPLICABLE, TREE WELL INSTALLATION SHALL BE IN ACCORDANCE WITH THE PROVIDED "TREE WELL DETAIL."
 - LOWERING GRADES: EXISTING TREES LOCATED IN AREAS WHERE THE NEW FINISHED GRADE IS TO BE LOWERED, SHALL HAVE RE-GRADING WORK DONE BY HAND TO THE INDICATED ELEVATION, NO GREATER THAN SIX INCHES (6"), ROOTS SHALL BE KEPT CLEAN AND UNHARMED. EXISTING GRADES SHALL BE MAINTAINED TO THE FINISHED GRADE. IF APPLICABLE, WHERE CUT EXCEEDING 6 INCHES (6") IS REQUIRED, A DRY LAID RETAINING WALL SHALL BE CONSTRUCTED, IF APPLICABLE. THE RETAINING WALL INSTALLATION SHALL BE IN ACCORDANCE WITH THE PROVIDED "TREE RETAINING WALL DETAIL."

1. LANDSCAPE CONTRACTOR SHALL OBTAIN A SOIL TEST OF THE IN-SITU TOPSOIL BY A CERTIFIED SOIL LABORATORY PRIOR TO PLANTING. LANDSCAPE CONTRACTOR SHALL ALLOW FOR A TWO WEEK TURNAROUND TIME FROM SUBMITTAL OF SAMPLE TO NOTIFICATION OF RESULTS.
2. BASED ON TEST RESULTS, ADJUST THE RATES OF LINE AND FERTILIZER THAT SHALL BE MIXED INTO THE TOP SIX INCHES (6") OF TOPSOIL. THE LINE AND FERTILIZER RATES PROVIDED WITHIN THE "SEED SPECIFICATION" OR "SOil SPECIFICATION" IS APPROXIMATE AND FOR BIDDING PURPOSES ONLY. IF ADDITIONAL ADJUSTMENTS ARE NECESSARY, ADJUST THE TOPSOIL AS FOLLOWS:
 - a. VOLUME: HEAVY CLAY OR SILT SOILS (MORE THAN 40% CLAY OR SILT) BY ADDING COMPOSTED PINE BARK (UP TO 30% BY VOLUME) OR GYPSUM.
 - b. VOLUME: MODERATELY SANDY SOILS (MORE THAN 85%) BY ADDING ORGANIC MATTER AND/OR DRY, SHREDDED CLAY LOAM (UP TO 30% BY VOLUME).
3. TOPSOIL SHALL BE FERTILE, FRABLE, NATURAL SOIL OF LOAMING CHARACTER, WITHOUT ADMIXTURE OF SUBSOIL MATERIAL OBTAINED FROM A WELL-DRAINED AERABLE SITE, FREE FROM ALL CLAY, LUMPS, COARSE SANDS, STONES, PLANTS, ROOTS, STICKS, AND OTHER FOREIGN MATERIAL GREATER THAN ONE INCH (1").
4. LANDSCAPE CONTRACTOR SHALL OBTAIN A SOIL TEST THAT SHALL HAVE A MINIMUM 6% ORGANIC MATTER BY WEIGHT.
5. OBTAIN TOPSOIL ONLY FROM LOCAL SOURCES OR FROM AREAS HAVING SIMILAR SOIL CHARACTERISTICS TO THAT FOUND AT THE PROJECT SITE.
6. CONTRACTOR SHALL PROVIDE A SIX INCH (6") DEEP LAYER OF TOPSOIL IN ALL PLANTING AREAS. TOPSOIL SHALL BE SPREAD OVER A PREPARED SUBGRADE BY A UNIFORM LAYER TO ACHIEVE THE DESIRED COMPACTED THICKNESS. THE SPREADING OF TOPSOIL SHALL NOT BE CONDUCTED UNDER MUDDY OR FROZEN SOIL CONDITIONS.
7. UNLESS OTHERWISE NOTED IN THE CONTRACT, THE LANDSCAPE CONTRACTOR SHALL BE RESPONSIBLE FOR THE INSTALLATION OF TOPSOIL AND THE ESTABLISHMENT OF FINE-GRADING WITHIN THE DISTURBED AREA OF THE SITE.
8. LANDSCAPE CONTRACTOR SHALL BE RESPONSIBLE FOR THE SPREADING OF TOPSOIL TO THE FINISHED GRADE ELEVATION (REQUIRED TOPSOIL), IN ACCORDANCE WITH THE APPROVED OR FINAL GRADING PLAN.
9. ALL LAWN AND PLANTING AREAS SHALL BE GRADED TO A SMOOTH, EVEN AND UNIFORM PLANE WITH NO ABRUPT CHANGE OF SURFACE AS DEPICTED WITHIN THE APPROVED OR FINAL CONSTRUCTION SET UNLESS OTHERWISE DIRECTED BY THE ARCHITECT.
10. THE CONTRACTOR SHALL BE RESPONSIBLE FOR PROPER SURFACE AND SUBSURFACE PLANT BED DRAINAGE PRIOR TO THE INSTALLATION OF PLANTINGS. IF POOR DRAINAGE CONDITIONS EXIST, CORRECTIVE ACTION SHALL BE TAKEN PRIOR TO INSTALLATION. ALL PLANTING AND LAWN AREAS SHALL BE GRADED AND MAINTAINED TO ALLOW A FREE FLOW OF SURFACE WATER TO PRODUCT AND PLANT MATERIAL.
11. DOUBLE SHREDDED HARDWOOD MULCH OR APPROVED EQUAL SHALL BE USED AS A THREE INCH (3") TOP DRESSING IN ALL SHRUB PLANTING BEDS AND AROUND ALL TREES PLANTED BY LANDSCAPE CONTRACTOR. GROUND COVER, PERENNIAL, AND ANNUAL PLANTINGS SHALL BE MULCHED WITH A TWO INCH (2") TOP DRESSING. SINGLE TRUNK OR SHRUBS SHALL BE MULCHED TO AVOID CONTACT WITH TRUNK OR PLANT STEM. MULCH SHALL BE OF SUFFICIENT CHARACTER AS NOT TO BE DISPLACED BY WIND OR RUNOFF WATER RUNOFF.
12. WHENEVER POSSIBLE, THE SOIL PREPARATION AREA SHALL BE CONNECTED TO EQUIPMENT TO PLANTING.
13. SOIL SHALL BE MOIST BUT NOT SO WET THAT OTHER GRADE COARSE TILTING EQUIPMENT UNLESS THE SOIL IS FROZEN OR EXCESSIVELY WET. TILTING THAT PRODUCES LARGE, COARSE CHUNKS OF SOIL IS PREFERABLE TO TILTING THAT RESULTS IN FINE GRAINS UNIFORM IN TEXTURE. AFTER THE AREA IS LOOSENED IT SHALL NOT BE DRIVEN OVER BY ANY VEHICLE.
14. APPLY PRE-EMERGENT WEED CONTROL TO ALL PLANT BEDS PRIOR TO MULCHING. ENSURE COMPATIBILITY BETWEEN PRODUCT AND PLANT MATERIAL.
15. ALL PLANTING SOIL SHALL BE AMENDED WITH THE FOLLOWING:

MYCRO® TREE SAVER - A DRY GRANULAR MYCORRHIZAL FUNGUS INOCULANT THAT IS MIXED IN THE BACKFILL WHEN PLANTING TREES AND SHRUBS. IT CONTAINS SPORES OF BOTH ECTOMYCORRHIZAL AND VA MYCORRHIZAL FUNGI (VAM). BENEFICIAL RHIZOSPHERE BACTERIA, TERTRA-SORB SUPERABSORBENT HYDROGEL TO REDUCE WATER LEACHING, AND

DIRECTIONS FOR USE: USE 3-0.32 PINT PER EACH FOOT DIAMETER OF THE ROOT BALL, OR 3-0.32 PER INCH CALIPER. MIX INTO THE BACKFILL WHEN TRANSPLANTING TREES AND SHRUBS. MIX PRODUCT IN A RING-SHAPED VOLUME OF SOIL AROUND THE TRUNK OF OF ONE OF THE PLANTS TO BE PLANTED. MIX THE PRODUCT INTO THE SOIL TO A DEPTH OF 12 INCHES, AND EXTENDING OUT FROM THE ROOT BALL ABOUT 8 INCHES INTO THE BACKFILL. APPLY WATER TO SOIL SATURATION.

MYCRO® (TREE SAVER®) IS EFFECTIVE FOR ALL TREE AND SHRUB SPECIES EXCEPT RHODODENDRONS, AZALEAS, AND MOUNTAIN LAUREL (WHICH REQUIRE ERICOID MYCORRHYZAE).

SOIL pH: THE FUNGI IN THIS PRODUCT WERE CHOSEN BASED ON THEIR ABILITY TO SURVIVE AND COLONIZE PLANT ROOTS IN A PH RANGE OF 3 TO 9.

FUNGICIDES: THE USE OF CERTAIN FUNGICIDES CAN HAVE A DETRIMENTAL EFFECT ON THE INOCULATION PROGRAM. SOIL APPLICATION OF ANY FUNGICIDES IS NOT RECOMMENDED FOR TWO WEEKS AFTER APPLICATION.

OTHER PLANT SPECIES: MYCRO® (TREE SAVER®) IS EFFECTIVE FOR MOST TREES AND SHRUBS. MYCORRHIZAL FUNGUS INOCULANT DEVELOPMENT, BUT MAY INHIBIT THE GROWTH OF SOME TREE AND SHRUB SPECIES IF NOT USED PROPERLY.

- FERTILIZER TABLETS ARE PLACED IN THE UPPER 4 INCHES OF BACKFILL SOIL WHEN PLANTING TREES AND SHRUBS.
- TABLETS ARE FORMULATED FOR LONG-TERM RELEASE BY SLOW BIODEGRADATION, AND LAST UP TO 2 YEARS AFTER PLANTING. TABLETS CONTAIN 12-8-8 NPK FERTILIZER, AS WELL AS A MINIMUM OF SEVEN PERCENT (7%) HUMIC ACID BY WEIGHT, MICROBIAL NUTRIENTS DERIVED FROM SEA KELP, PROTEIN BYPRODUCTS, AND YUCCA SCHIDIGIERA, AND A COMPLEMENT OF BENEFICIAL RHIZOSPHERE BACTERIA. THE STANDARD 21 GRAM TABLET IS SPECIFIED HERE. DIRECTIONS FOR USE: FOR PLANTING BALLED & BURLAPPED (BB&B) TREES AND SHRUBS, MEASURE THE THICKNESS OF THE TRUNK, AND USE ABOUT 1 TABLET (21-G) PER HALF-INCH. PLACE THE TABLETS DIRECTLY NEXT TO THE ROOT BALL, EVENLY DISTRIBUTED AROUND ITS PERIMETER, AT A DEPTH OF ABOUT 4 INCHES.

1. ALL PLANT MATERIAL SHALL CONFORM TO THE AMERICAN STANDARD FOR NURSERY STOCK (ANSI Z660-2004) OR LATEST REVISION AS PUBLISHED BY THE AMERICAN NURSERY AND LANDSCAPE ASSOCIATION.

2. ALL SPECIES, BOTANICAL NAMES LISTED WITHIN THE APPROVED OR FINAL PLANTS SHALL STATE PRECEDENCE OVER ANY COMMON NAMES.

3. ALL PLANTS SHALL BE OF SELECTED SPECIMEN QUALITY, EXCEPTIONALLY HEAVY, TIGHTLY KNIT, SO TRAINED OR FAVORED IN THEIR DEVELOPMENT AND APPEARANCE AS TO BE SUPERIOR IN FORM, NUMBER OF BRANCHES, COMPACTNESS AND SYMMETRY.

4. ALL PLANTS SHALL BE VIGOROUS, FREE OF DISEASE, INSEST PESTS, EGGS OR LARVAE.

5. PLANTS SHALL BE FREE OF DISEASE, INSEST PESTS, EGGS OR LARVAE.

6. PLANTS SHALL NOT BE PRUNED BEFORE DELIVERY. TREES WITH ABRASION OF THE BARK, SUNSCALDS, DISFIGURING KNOTS OR FRESH CUTS OF LIMBS OVER ONE AND ONE-FOURTH INCHES (1-1/4") WHICH HAVE NOT BEEN COMPLETELY CALLOUSED SHALL BE REJECTED.

7. ALL PLANTS SHALL BE TYPICAL OF THEIR SPECIES OR VARIETY AND SHALL HAVE A NORMAL HABIT OF GROWTH AND BE LEGIBLY TAGGED WITH THE PROPER NAME AND SIZE.

8. THE ROOT SYSTEM OF EACH PLANT SHALL BE WELL PROVIDED WITH FIBROUS ROOTS; ALL PARTS SHALL BE SOUND, HEALTHY, VIGOROUS, WELL-BRANCHED AND DENSELY FOLIATED WHEN IN LEAF.

9. ALL PLANTS DESIGNATED BALL AND BURLAP (BB&B) MUST BE MOVED WITH THE ROOT SYSTEM AS SOLID UNITS WITH BALLS OF EARTH FIRMLY WRAPPED WITH BURLAP. THE DIAMETER AND DEPTH OF THE BALLS OF EARTH MUST BE SUFFICIENT TO PROTECT THE ROOT SYSTEM AND FIBROUS ROOTS OF THE PLANTS. THE BALLS OF EARTH MUST BE HEALTHY AND FREE OF DISEASE.

10. B&B SHALL BE ACCEPTED WHEN THE BALL OF EARTH SURROUNDING ITS ROOTS HAS BEEN BADLY CRACKED OR BROKEN.

11. PREPARATORY TO OR DURING THE PROCESS OF PLANTING, THE BALLS SHALL REMAIN INTACT DURING ALL OPERATIONS. ALL PLANTS THAT CANNOT BE PLANTED AT THE SITE MUST BE HEEL-IN BY SETTING IN THE GROUND AND COVERING THE BALLS WITH MULCH TO PREVENT DRYING. PLANTS THAT CANNOT BE HEEL-IN MUST BE PLANTED TO THE SITE. ALL B&B BURLAP MUST BE USED. ALL TWINE IS TO BE CUT FROM AROUND THE TRUNK AND ALL BURLAP IS TO BE REMOVED.

12. PLANTS TRANSPORTED TO THE PROJECT IN OPEN VEHICLES SHALL BE COVERED WITH TARP OR OTHER SUITABLE COVERINGS TO PROTECT THEM FROM DAMAGE DURING TRANSPORT.

13. PLANTS MUST BE PROTECTED FROM DAMAGE DURING HANDLING AND STORAGE. EVIDENCE OF INADEQUATE PROTECTION FOLLOWING DIGGING, CARELESSNESS WHILE IN TRANSIT, OR IMPROPER HANDLING OR STORAGE SHALL BE CAUSE FOR REJECTION OF PLANT MATERIAL. ALL PLANTS SHALL BE KEPT MOIST, FRESH, AND PROTECTED. SUCH PROTECTION SHALL ENCOMPASS THE ENTIRE PLANT, INCLUDING THE ROOTS.

14. PLANT MATERIAL SHALL BE INSTALLED IN ACCORDANCE WITH THE CORRESPONDING LANDSCAPE PLAN AND PLANTING

- LANDSCAPE CONTRACTOR SHALL MAKE BEST EFFORT TO INSTALL PLANTINGS ON THE SAME DAY AS DELIVERY. IF PLANTS ARE NOT PLANTED IMMEDIATELY ON SITE, PROPER CARE SHALL BE TAKEN TO PLACE THE PLANTINGS IN PARTIAL SHADE WHEN PLANTS ARE NOT PLANTED. THE ROOT BALL SHALL BE KEPT MOIST AS AT ALL TIMES. PLANTS WITH MOISTENED MULCH OR AGEED WOODCHIPS FOR PROPER IRRIGATION SHALL BE SUPPLIED SO AS TO NOT ALLOW THE ROOT BALL TO DRY OUT. PLANTINGS SHALL BE UNROOTED AND PROPER SPACING SHALL BE ALLOTTED FOR AIR CIRCULATION AND TO PREVENT DISEASE, WILTING, AND LEAF LOSS. PLANTS THAT ARE PLANTED UNPLANTED FOR A PERIOD OF TIME GREATER THAN THREE (3) DAYS SHALL BE RELOCATED TO A SHADY AREA OR MULCH AND WATERED AS NECESSARY TO PREVENT ROOT MOISTURE.
11. NO PLANT MATERIAL SHALL BE PLANTED IN MUDDY OR FROZEN SOIL.
12. PLANTS WITH INJURED ROOTS OR BRANCHES SHALL BE PRUNED PRIOR TO PLANTING UTILIZING CLEAN, SHARP TOOLS. ONLY DISEASED OR INJURED PLANTS SHALL BE REMOVED.
13. IF PLANTS ARE UNROOTED OR PLANTING PROTECTION IS ENCOUNTERED, THE LANDSCAPE DESIGNER RESERVES THE RIGHT TO RELOCATE OR ENLARGE PLANTING PITS OR DELETE PLANT MATERIAL FROM THE CONTRACT.
14. IF PLANTS ARE PROPOSED WITHIN SIGHT TRIANGLES, TREES SHALL BE LIMBED AND MAINTAINED TO A HEIGHT OF EIGHT FEET (8') ABOVE GRADE, AND SHRUBS, GROUND COVER, PERENNIALS, AND ANNUALS SHALL BE MAINTAINED TO A HEIGHT NOT TO EXCEED TWO FEET (2') ABOVE GRADE UNLESS OTHERWISE NOTED OR SPECIFIED BY THE GOVERNING MUNICIPALITY OR AGENCY.
15. INSTALLATION SHALL OCCUR DURING THE FOLLOWING SEASONS:
PLANTS (MARCH 15 - DECEMBER 15)
LAWN (MARCH 15 - JUNE 15 OR SEPTEMBER 1 - DECEMBER 1)
16. THE FOLLOWING TREES ARE SUSCEPTIBLE TO TRANSPLANT SHOCK AND SHALL NOT BE PLANTED DURING THE FALL SEASON (STARTING SEPTEMBER 15):
- | | | |
|------------------------|---------------------------|--------------------------------------|
| ABIES CONCOLOR | CORNUS VARIETIES | OSTREA VIRGINIANA |
| ABIES BUECHERIANUS | CRATAEGUS VARIETIES | PRUNUS AFRICA |
| ACER FREEMANTII | CYPRESSUS/PARIS LEXLANDII | PLATANUS VARIETIES |
| ACER RUBRUM | FAGUS VARIETIES | POPULUS VARIETIES |
| ACER SACCHARINUM | HALESIA VARIETIES | PRUNUS VARIETIES |
| BETULA VULGARIS | ILAEX X PASTORIS | PRUNUS VARIETIES |
| CARPINUS VARIETIES | LELX NELLE STEVENS | QUERCUS VARIETIES (NOT O. PALUSTRIS) |
| CEDEUS DEODARA | LOLX OPACA | SALIX WEEPING VARIETIES |
| CERCIS VARIETIES | JUNIPERUS VIRGINIANA | SORBUS VARIETIES |
| CERCIDIPHYLL VARIETIES | KOELERUTERA PANICULATA | TAXUS VARIETIES |
| CERCIS CANADENSIS | LIQUIDAMBAR VARIETIES | TAXUS X REPENDENS |
| CORNUS VARIETIES | LIQUIDAMBAR VARIETIES | ULIA TOMENTOSA VARIETIES |
| CRATAEGUS VARIETIES | LIQUIDAMBAR VARIETIES | ULMUS PARVIFOLIA VARIETIES |
| | MAIUS IN LEAF | VERBENA VARIETIES |
| | NYSSA SYLVIATICA | |
17. IF A PROPOSED PLANT IS UNATTAINABLE OR ON THE DIRT DIGGING HAZARD LIST, AN EQUIVALENT SPECIES OF THE SAME SIZE MAY BE REQUESTED FOR SUBSTITUTION OF THE ORIGINAL PLANT. ALL SUBSTITUTIONS SHALL BE APPROVED BY THE PROJECT LANDSCAPE DESIGNER OR MUNICIPAL OFFICIAL PRIOR TO ORDERING AND INSTALLATION.
18. ALL PLANTS AND MATERIALS SHALL BE STORED IN A PROPER MANNER. ALL MATERIALS SHALL BE CONTINUOUSLY AND PROMPTLY REMOVED AT THE END OF EACH WORK DAY. ALL DEBRIS, MATERIALS, AND TOOLS SHALL BE PROPERLY STORED, STOCKPILED OR DISPOSED OF AND ALL PAVED AREAS SHALL BE CLEANED.
19. THE LANDSCAPE CONTRACTOR SHALL DISPOSE OF ALL RUBBISH AND EXCESS SOIL AT HIS EXPENSE TO AN OFF-SITE LOCATION AS APPROVED BY THE LOCAL MUNICIPALITY.
20. MAINTENANCE SHALL BE REQUIRED IMMEDIATELY AFTER ALL PLANTS HAVE BEEN SATISFACTORILY INSTALLED.
21. MAINTENANCE SHALL INCLUDE, BUT NOT BE LIMITED TO, REPLACING MULCH THAT HAS BEEN DISPLACED BY BROSSON OR OTHER MEANS, REPAIRING AND RESHAPING WATER RINGS OR SAUCERS, MAINTAINING STAKES AND GUY'S IF ORIGINALLY REQUIRED, WATERING WHEN NEEDED OR DIRECTED, WEEDING, PRUNING, SPRAYING, FERTILIZING, MOVING THE LAWN, AND PERFORMING ANY OTHER WORK REQUIRED TO KEEP THE PLANTS IN A HEALTHY CONDITION.
22. MOW ALL GRASS AREAS AT REGULAR INTERVALS TO KEEP THE GRASS NOT EXCEEDING THREE INCHES (3"). MOWING SHALL BE PERFORMED ONLY WHEN GRASS IS DRY. MOWER BLADE SHALL BE SET TO REMOVE NO MORE THAN ONE THIRD (1/3) OF THE GRASS LENGTH, WHEN THE AMOUNT OF GRASS IS HEAVY, IT SHALL BE REMOVED TO PREVENT DESTRUCTION OF THE UNDERLYING TURF. MOW GRASS AREAS IN SUCH A MANNER AS TO PREVENT CLIPPING FROM BLOWING ON PAVED AREAS AND SIDEWALKS. CLEANUP AFTER MOWING SHALL INCLUDE SWEEPING OR BLOWING OF PAVED AREAS AND SIDEWALKS TO CLEAR THEM FROM MOWING DEBRIS.
23. GRASSSED AREAS DAMAGED DURING THE PROCESS OF THE WORK SHALL BE THE RESPONSIBILITY OF THE CONTRACTOR, WHO SHALL RESTORE THE DISTURBED AREAS TO A CONDITION SATISFACTORY TO THE PROJECT LANDSCAPE DESIGNER, MUNICIPAL OFFICIAL OR OWNER/OWNER'S REPRESENTATIVE. THIS MAY INCLUDE FILLING TO GRADE, FERTILIZING, SEEDING, AND MULCHING.
24. SHOULD THE OWNER REQUIRE MAINTENANCE BEYOND THE STANDARD 90-DAY MAINTENANCE PERIOD, A SEPARATE CONTRACT SHALL BE ESTABLISHED.
25. LANDSCAPE CONTRACTOR SHALL WATER NEW PLANTINGS FROM TIME OF INSTALL OR THROUGHOUT REQUIRED 90-DAY MAINTENANCE PERIOD. PLANTS ARE ESTABLISHED IF ON-SITE WATER IS NOT AVAILABLE AT THE PROJECT LOCATION.
26. THE LANDSCAPE CONTRACTOR SHALL FURNISH IT BY MEANS OR A WATERING TRUCK OR OTHER ACCEPTABLE MEANS.
27. THE QUANTITY OF WATER AND SIX INCHES (6") IN TIME SHALL BE SUFFICIENT TO PENETRATE THE SOIL TO A MINIMUM OF EIGHT INCHES (8") IN SHRUB BEDS AND SIX INCHES (6") IN TURF AREAS AT A RATE WHICH WILL PREVENT SATURATION OF THE SOIL.
28. IF AN AUTOMATIC IRRIGATION SYSTEM HAS BEEN INSTALLED, IT CAN BE USED FOR WATERING PLANT MATERIAL. HOWEVER, FAILURE OF THE SYSTEM DOES NOT ELIMINATE THE LANDSCAPE CONTRACTOR'S RESPONSIBILITY OF PLANT HEALTH AND ESTABLISHMENT.

1. THE LANDSCAPE CONTRACTOR SHALL GUARANTEE ALL PLANT MATERIAL FOR A PERIOD OF ONE YEAR (1 YR) FROM APPROVAL OF LANDSCAPE INSTALLATION BY THE PROJECT LANDSCAPE DESIGNER, MUNICIPAL OFFICIAL, OR OWNER/OWNER'S REPRESENTATIVE.

2. THE LANDSCAPE CONTRACTOR SHALL REMOVE AND REPLACE DYING, DEAD, OR DEFECTIVE PLANT MATERIAL AT HIS EXPENSE. THE LANDSCAPE CONTRACTOR SHALL ALSO BE RESPONSIBLE FOR ANY DAMAGES CAUSED BY HIS COMPANY'S OPERATIONS.

3. ALL REPLACEMENT PLANTS SHALL BE OF THE SAME SPECIES AND SIZE AS SPECIFIED ON THE APPROVED OR FINAL PLANT LIST. REPLACEMENTS RESULTING FROM REMOVAL, LOSS, OR DAMAGE DUE TO OCCUPANCY OF THE PROJECT IN ANY PART, VANDALISM, PHYSICAL DAMAGE BY ANIMALS, VEHICLES, ETC., AND LOSSES DUE TO CURTAILMENT OF WATER BY LOCAL AGENCIES SHALL BE THE RESPONSIBILITY OF THE LANDSCAPE CONTRACTOR.

4. THE CONTRACTOR SHALL INSTRUCT THE OWNER AS TO THE PROPER CARE AND MAINTENANCE OF ALL PLANTINGS.

1. SEED MIXTURE SHALL BE FRESH LEGUME, NEW CROP SEED. SOD SHALL BE STRONGLY ROOTED, UNIFORM IN THICKNESS, AND FREE OF WEEDS, DISEASE, AND PESTS.
2. SEED OR SOD SHALL BE PURCHASED FROM A RECOGNIZED DISTRIBUTOR AND SHALL BE COMPOSED OF THE MIX OR BLENDED SEEDS WITHIN THE PROVIDED "SEED SPECIFICATION" OR "SOD SPECIFICATION."
3. REFERENCE LANDSCAPE PLAN FOR AREAS TO BE SEED OR LAID WITH SOD.
4. SEEDING SHALL BE PERFORMED IN WINDY WEATHER. IF THE SEASON OF THE PROJECT COMPLETION PROHIBITS PERMANENT STABILIZATION, TEMPORARY STABILIZATION SHALL BE PROVIDED IN ACCORDANCE WITH THE "TEMPORARY SEEDING SPECIFICATION."
5. PROTECT NEW LAWN AREAS AGAINST TRESPASSING WHILE THE SEED IS GERMINATING. FURNISH AND INSTALL FENCES, SIGNS, BARRIERS OR ANY OTHER NECESSARY TEMPORARY PROTECTIVE DEVICES. DAMAGE RESULTING FROM TRESPASS, EROSION, OR OTHER CAUSES SHALL BE THE RESPONSIBILITY OF THE LANDSCAPE CONTRACTOR AT HIS EXPENSE. REMOVE ALL FENCES, SIGNS, BARRIERS OR OTHER TEMPORARY PROTECTIVE DEVICES ONCE LAWN HAS BEEN ESTABLISHED.

PRELIMINARY & FINAL MAJOR SITE PLAN

M. VEGA INVESTMENTS LLC

**PROPOSED BUILDING ADDITION &
SITE IMPROVEMENTS**

Headquarters: 92 Park Avenue, Rutherford, NJ 07070
Phone 201.340.4468 · Fax 201.340.4472

**BLOCK 134.02, LOTS 75.03, 79 & 81
66 FRANKLIN AVENUE
TOWNSHIP OF WEST ORANGE
ESSEX COUNTY, NEW JERSEY**

JOSHUA H. KLINE, P.E.
NEW JERSEY LICENSE No. 54347
LICENSED PROFESSIONAL ENGINEER



STONEFIELD
engineering & design

SCALE: AS SHOWN	PROJECT ID: RUT-210050
-----------------	------------------------











TITLE:

LANDSCAPING DETAILS

DRAWING

AFTON SAVITZ, P.E.
NEW JERSEY LICENSE No. 57674
LICENSED PROFESSIONAL ENGINEER

C-9

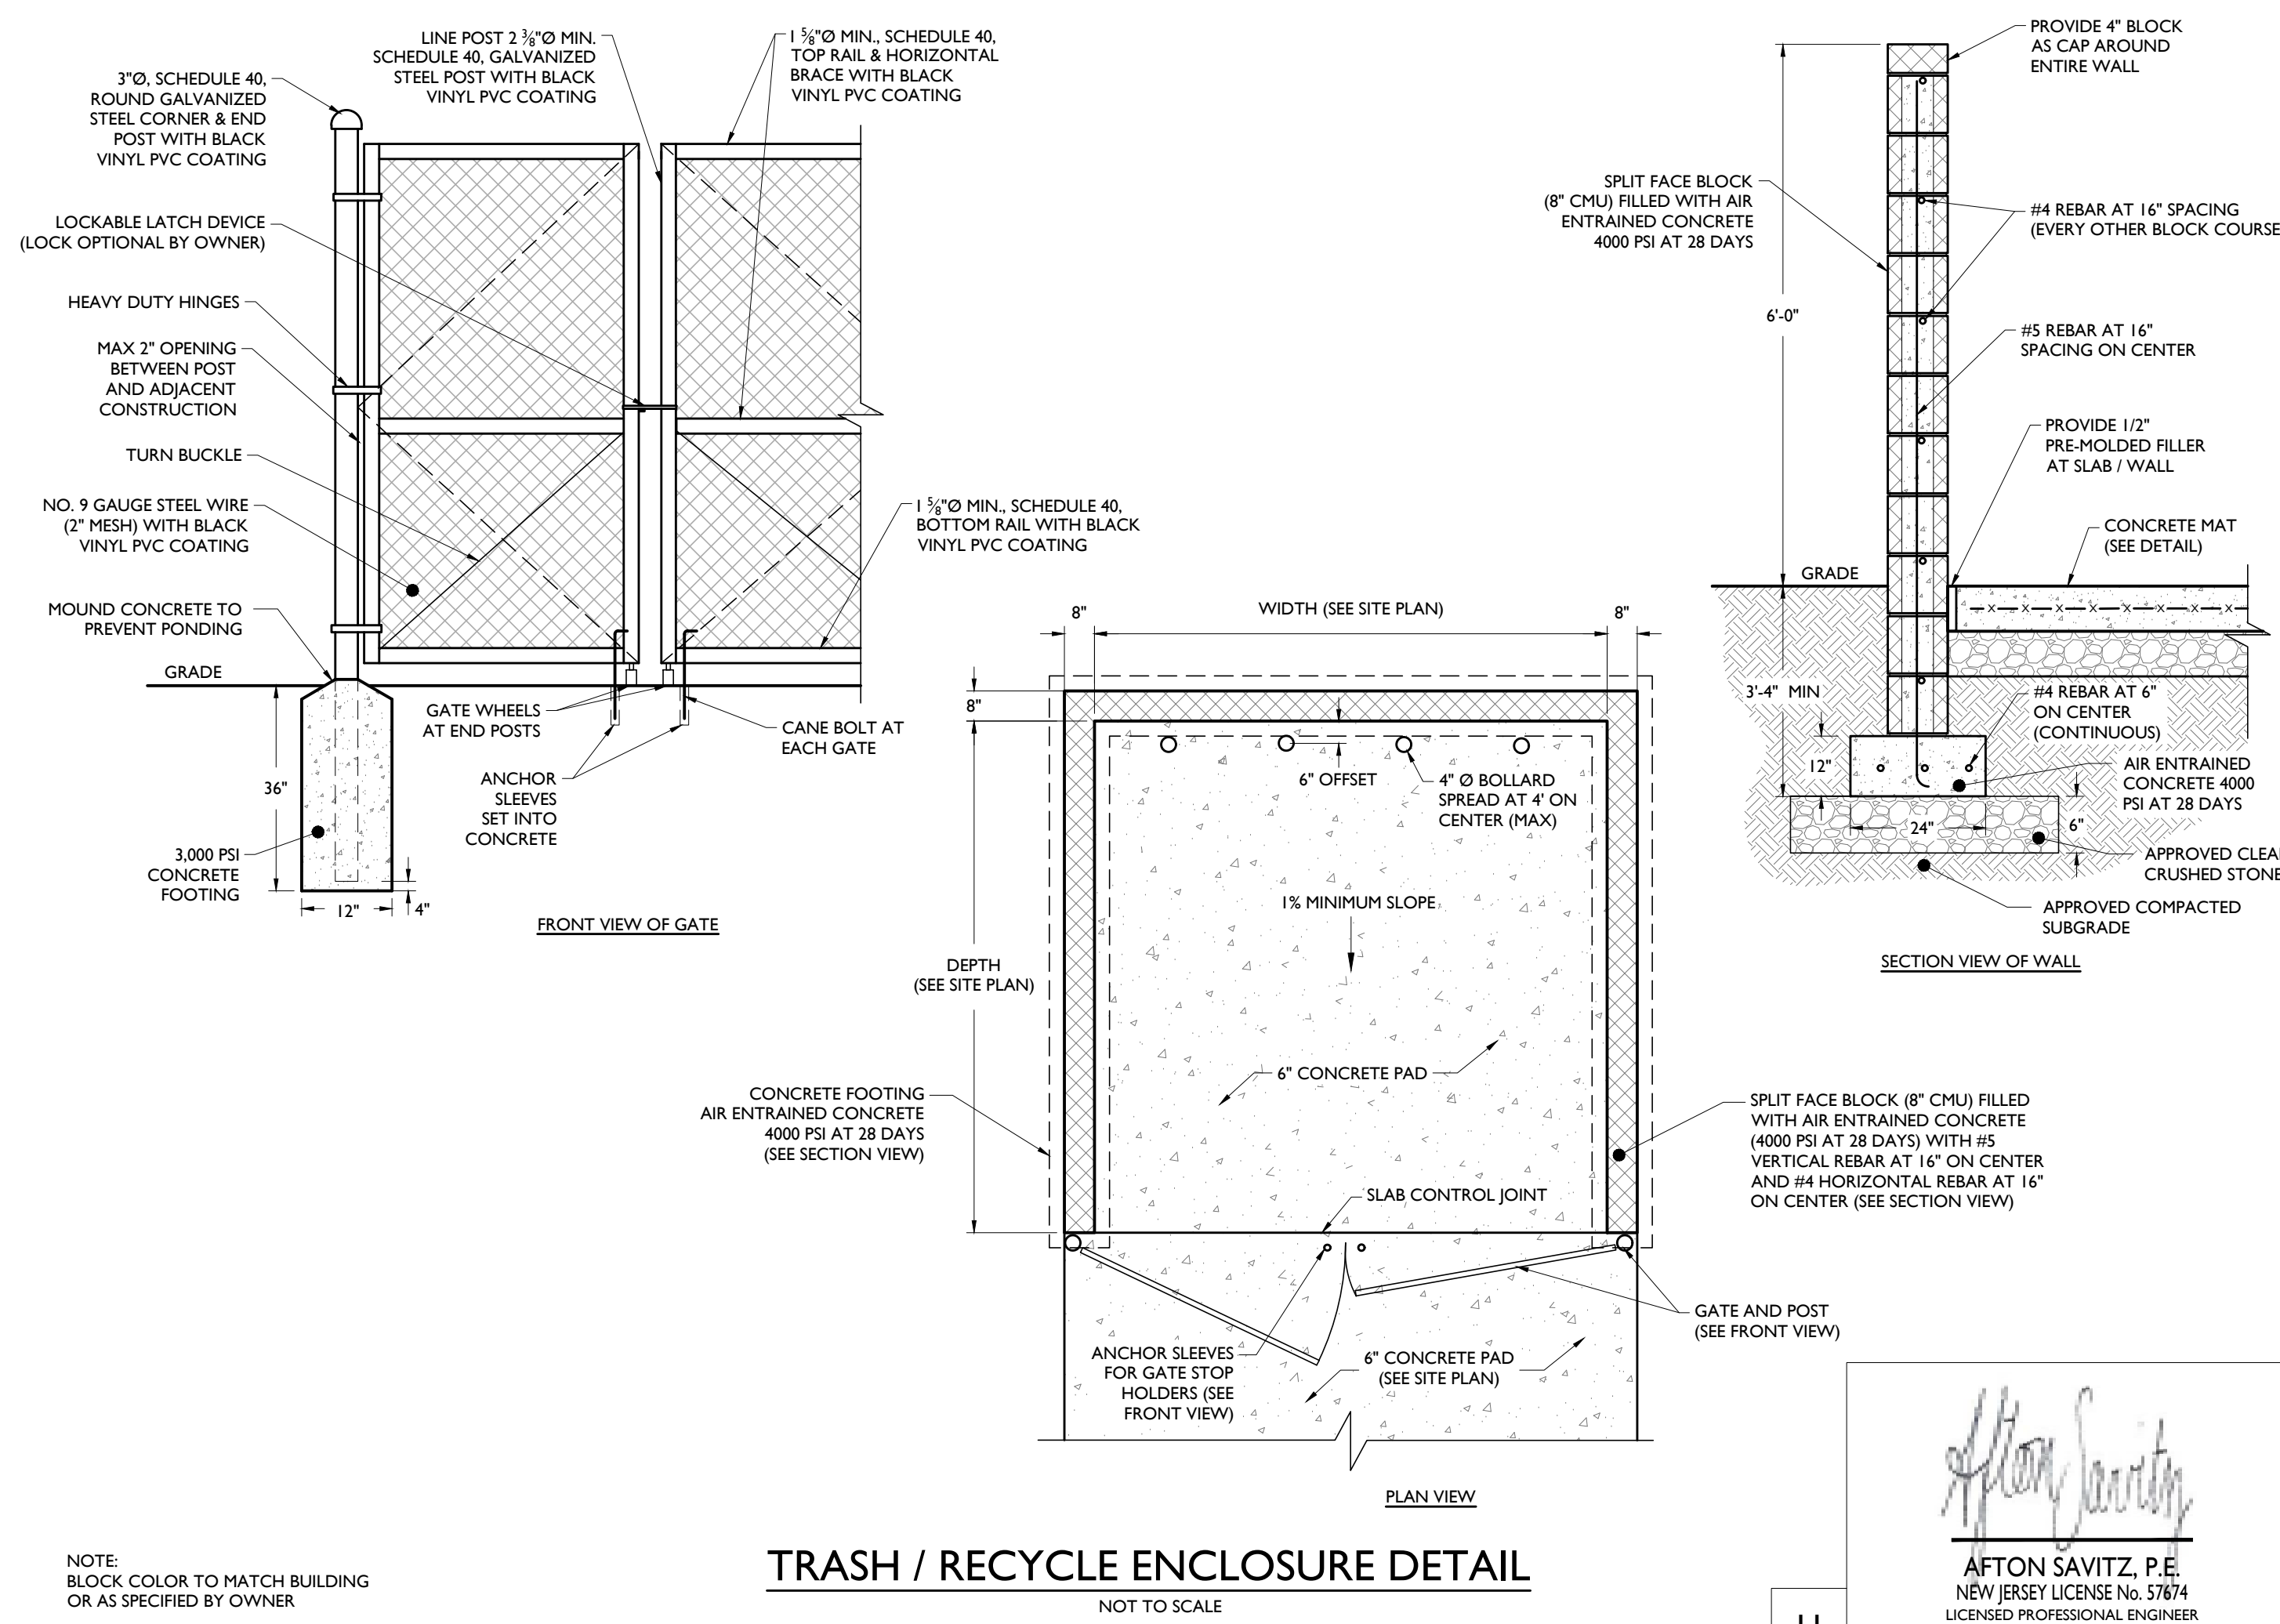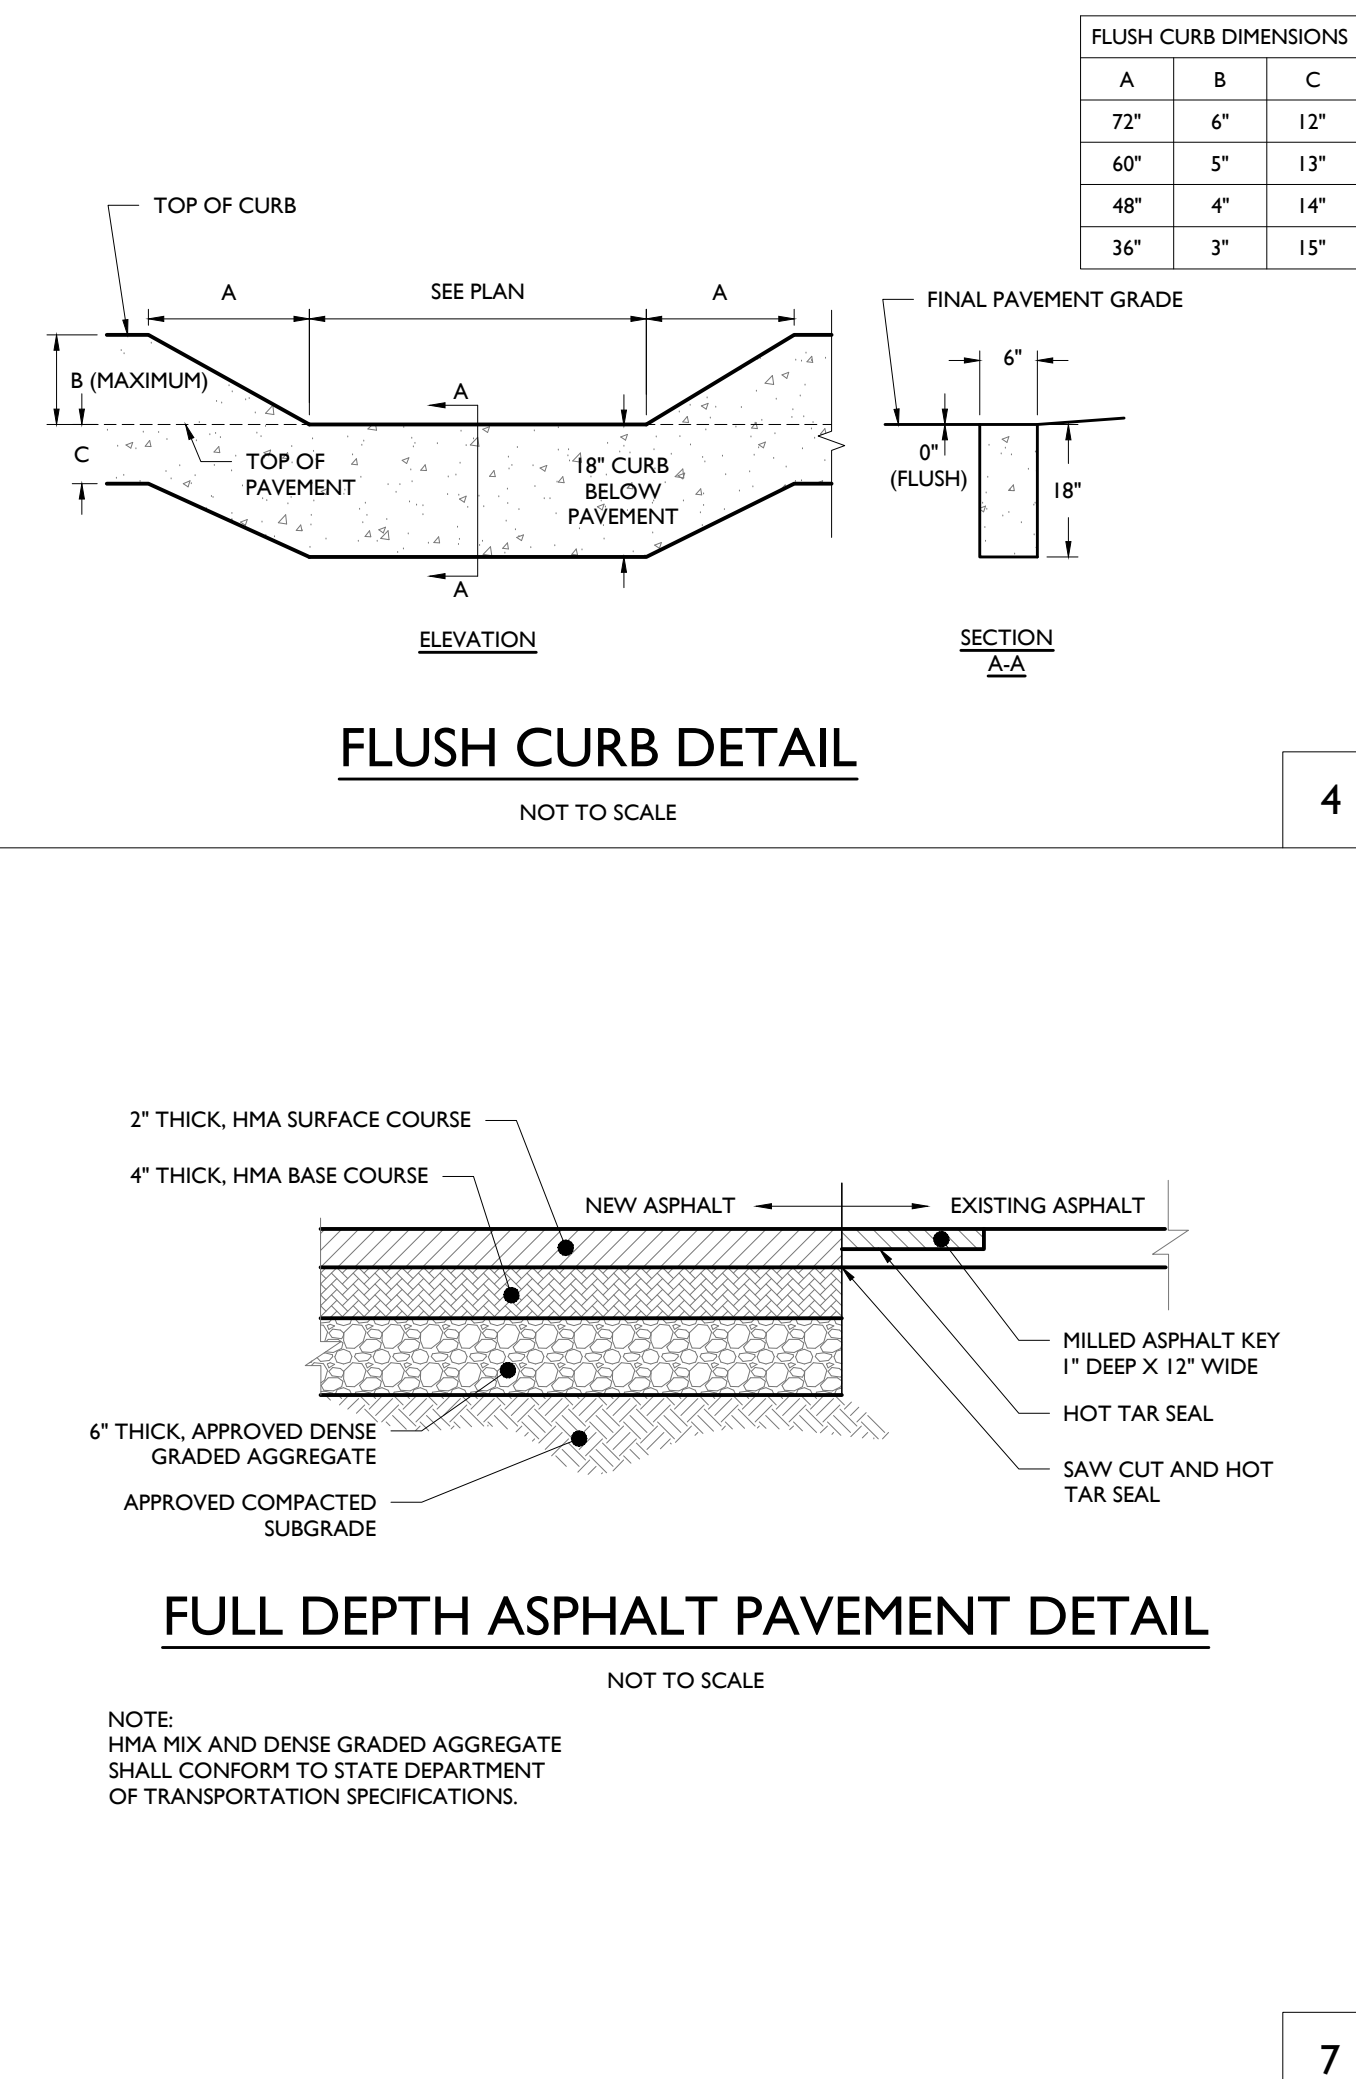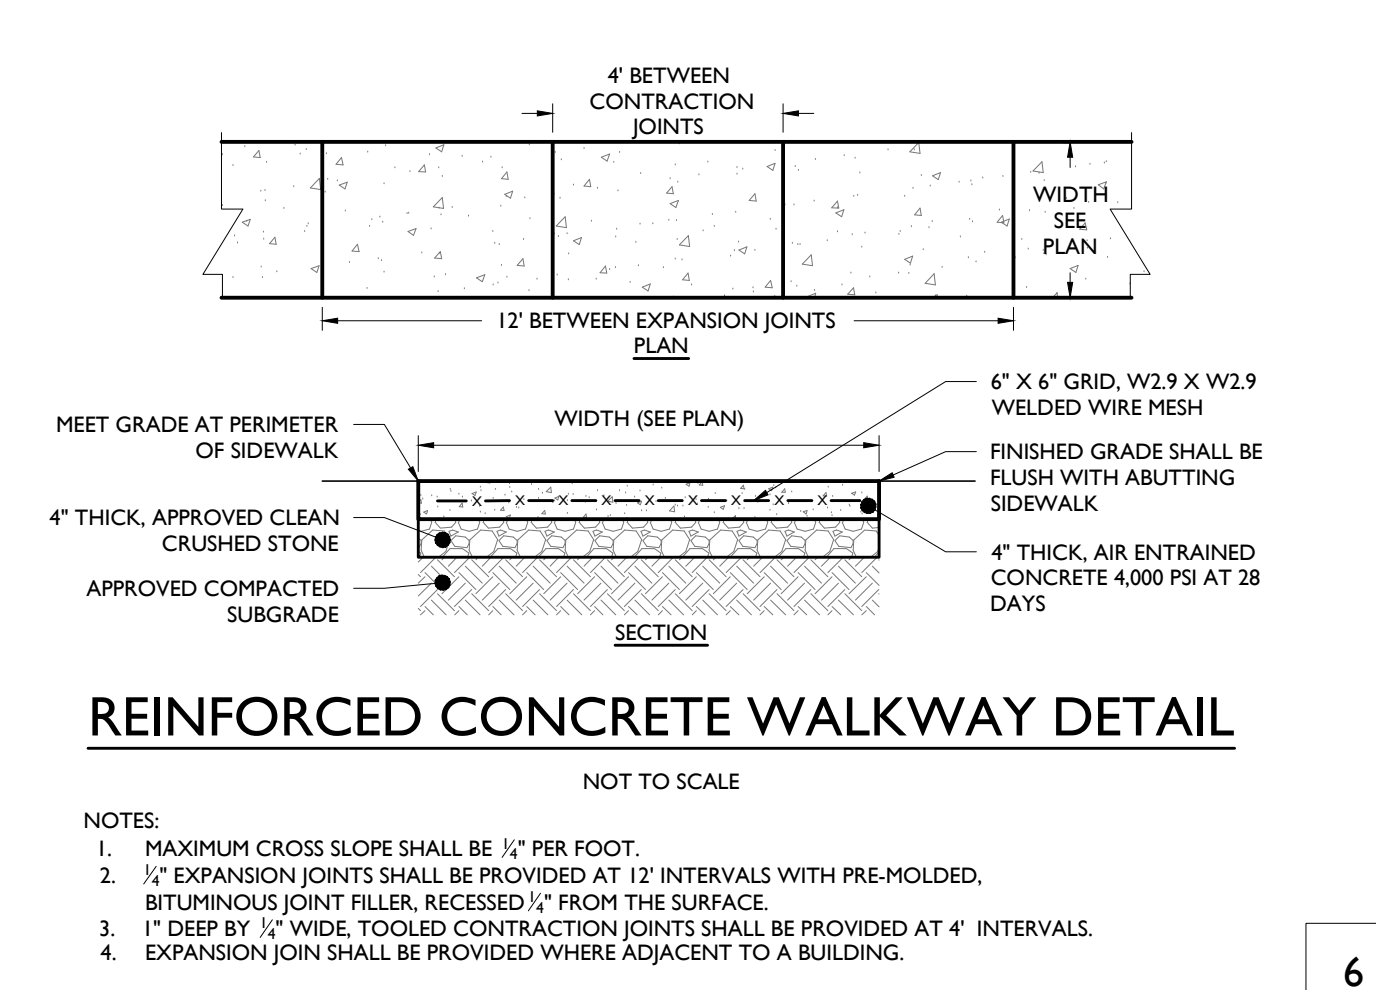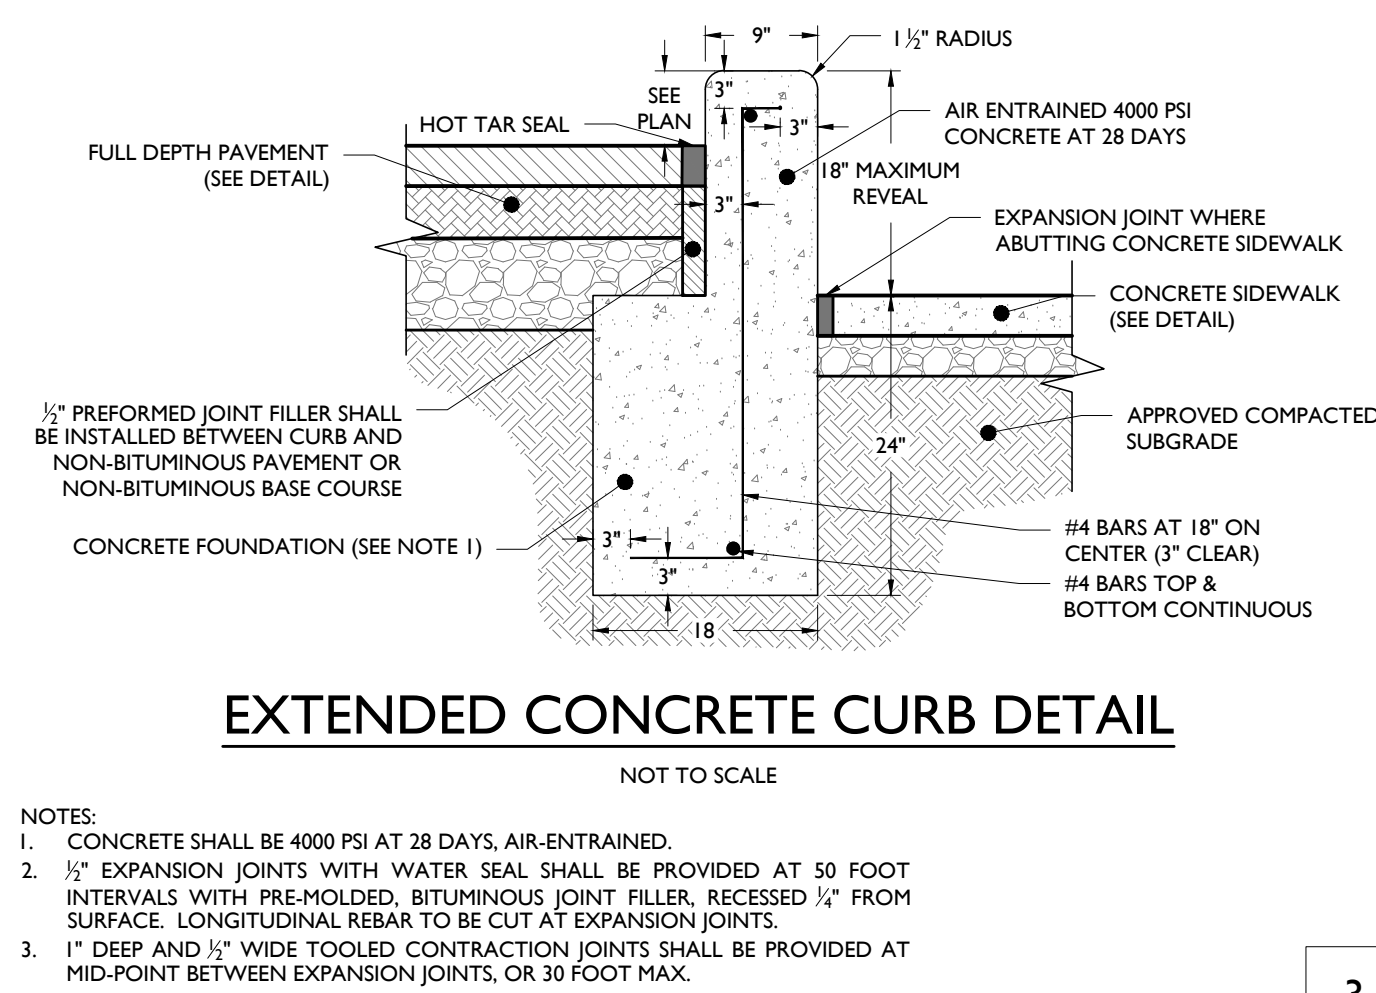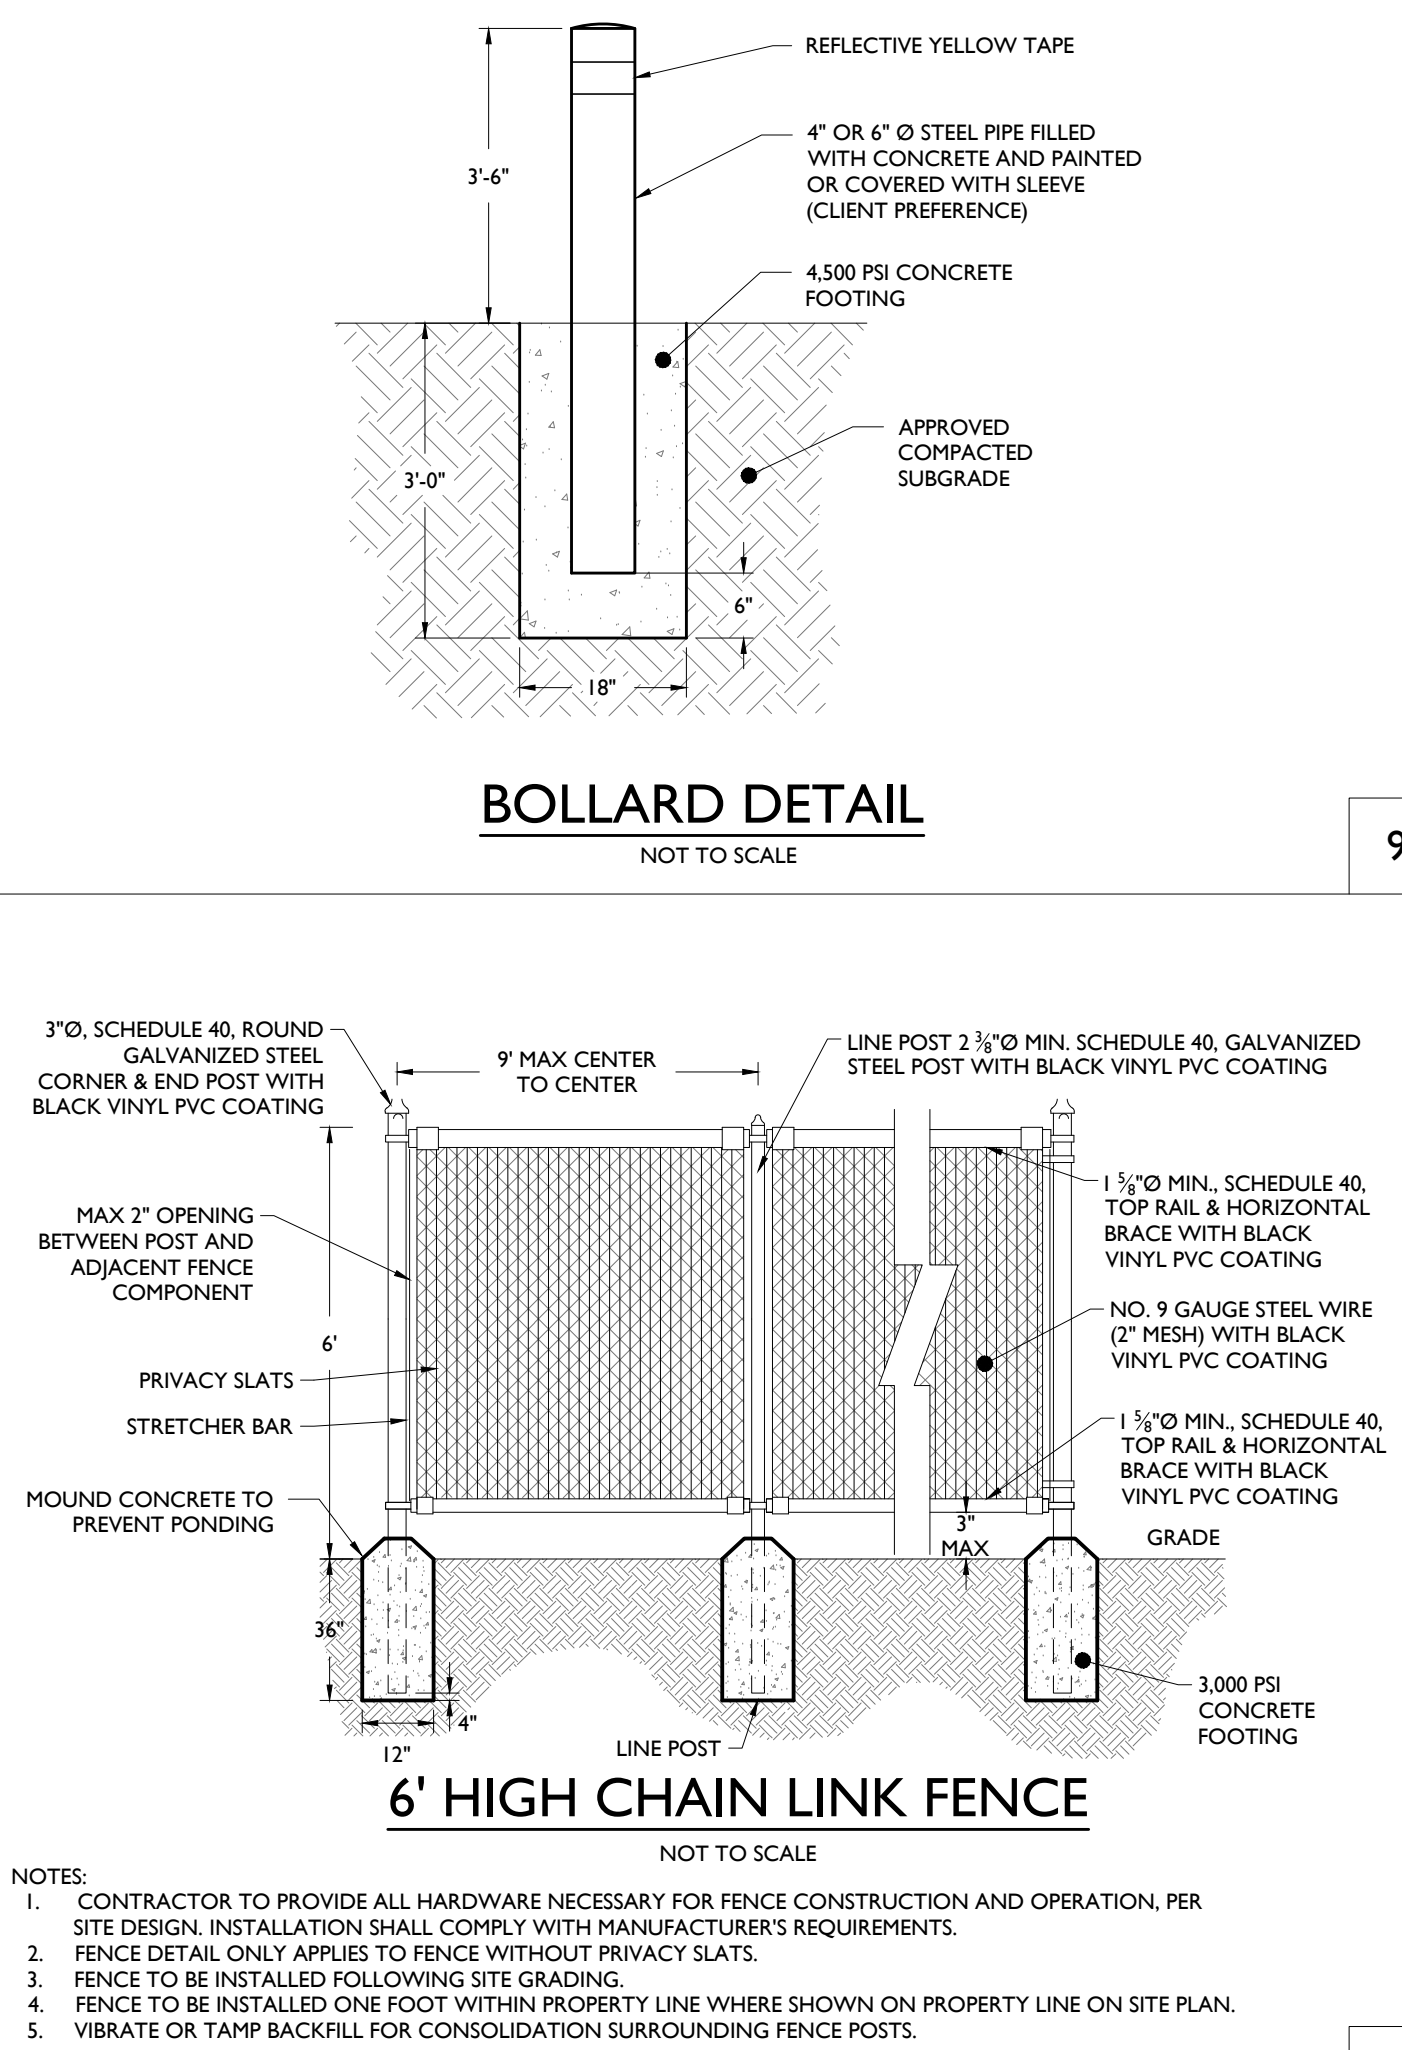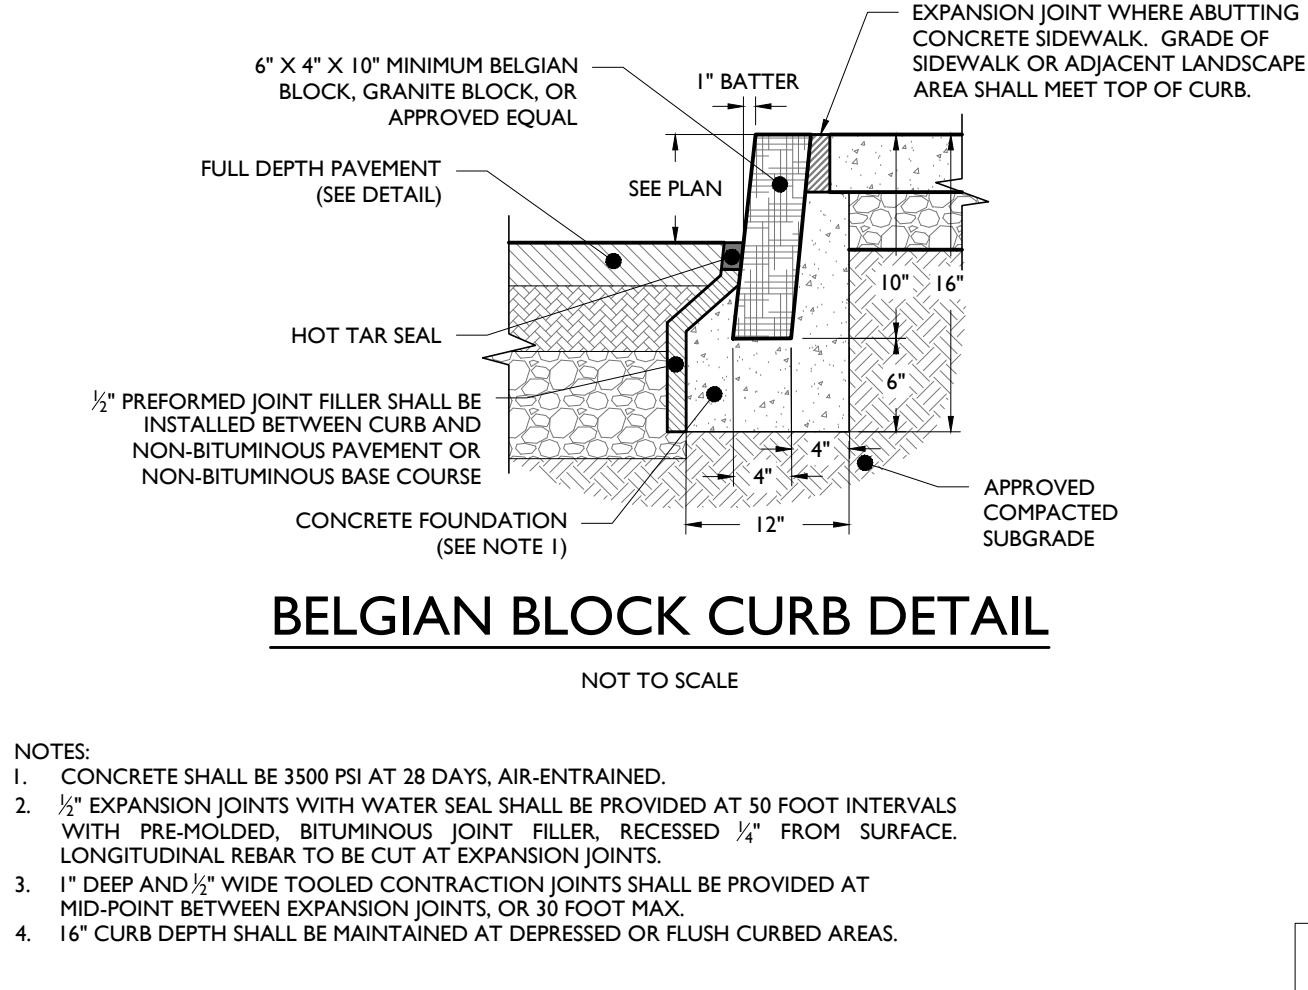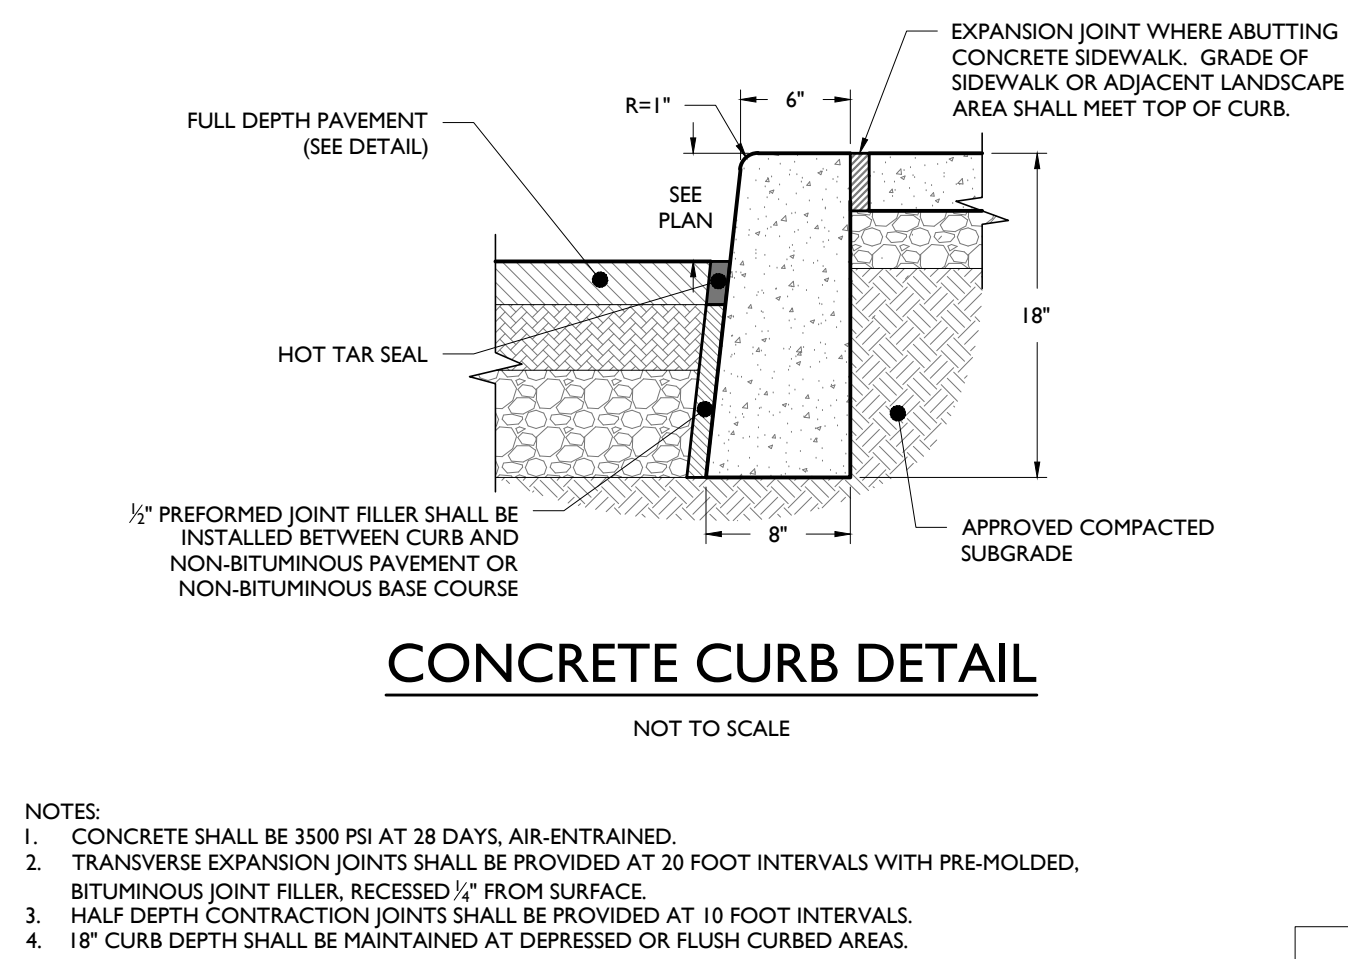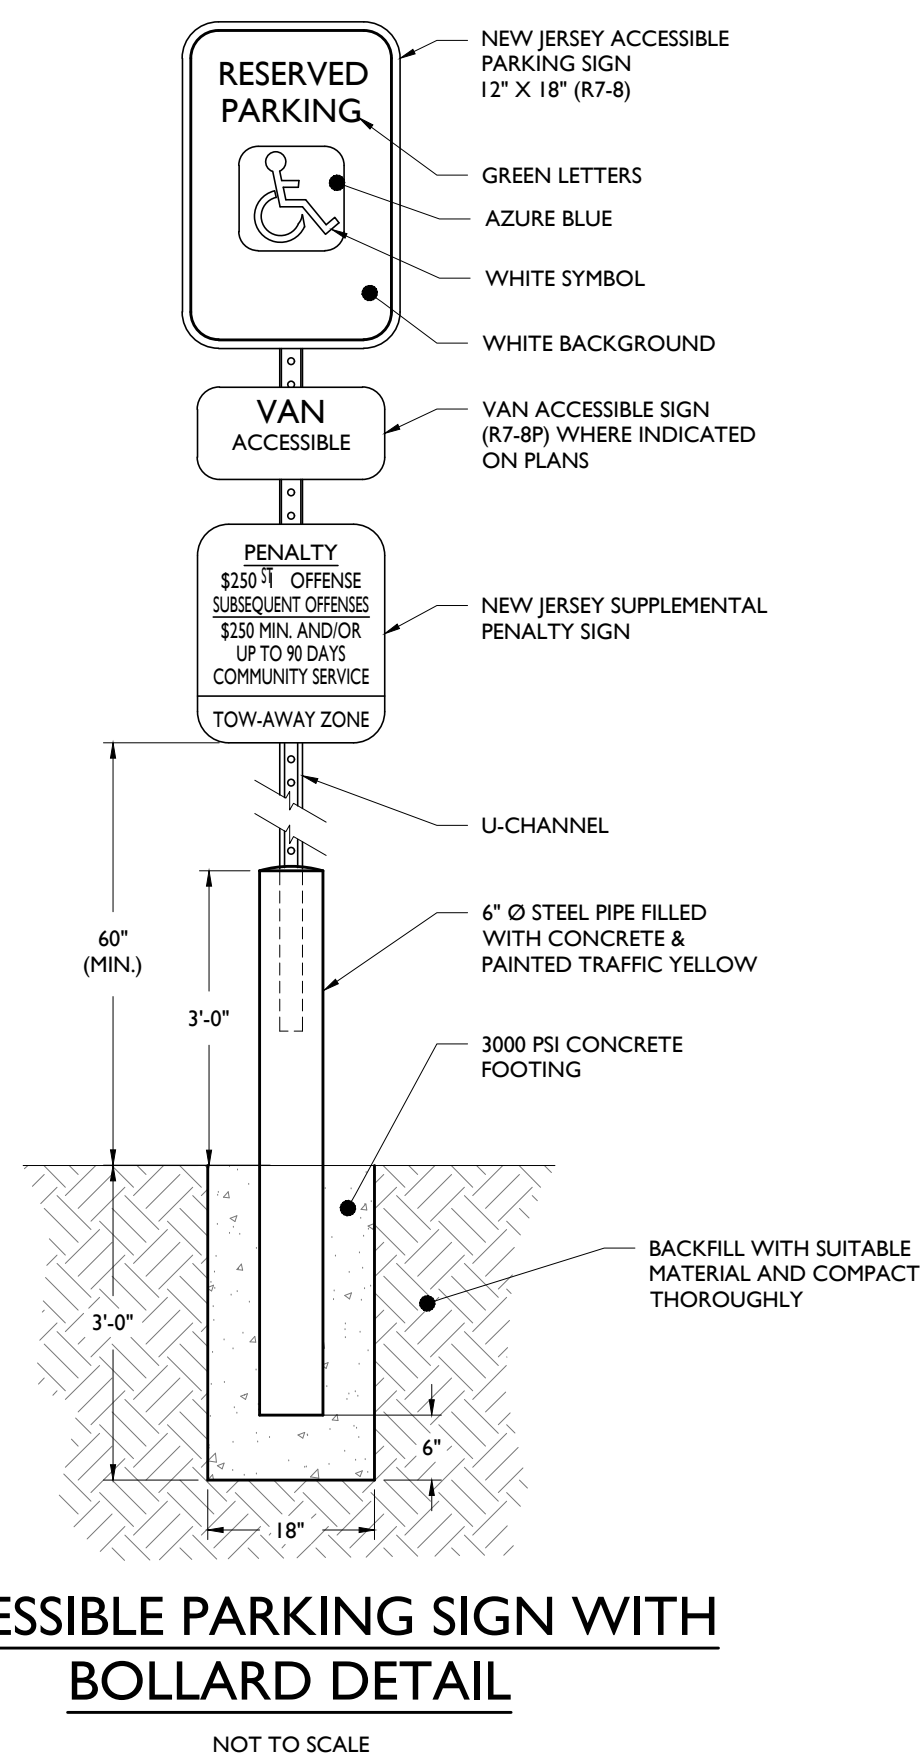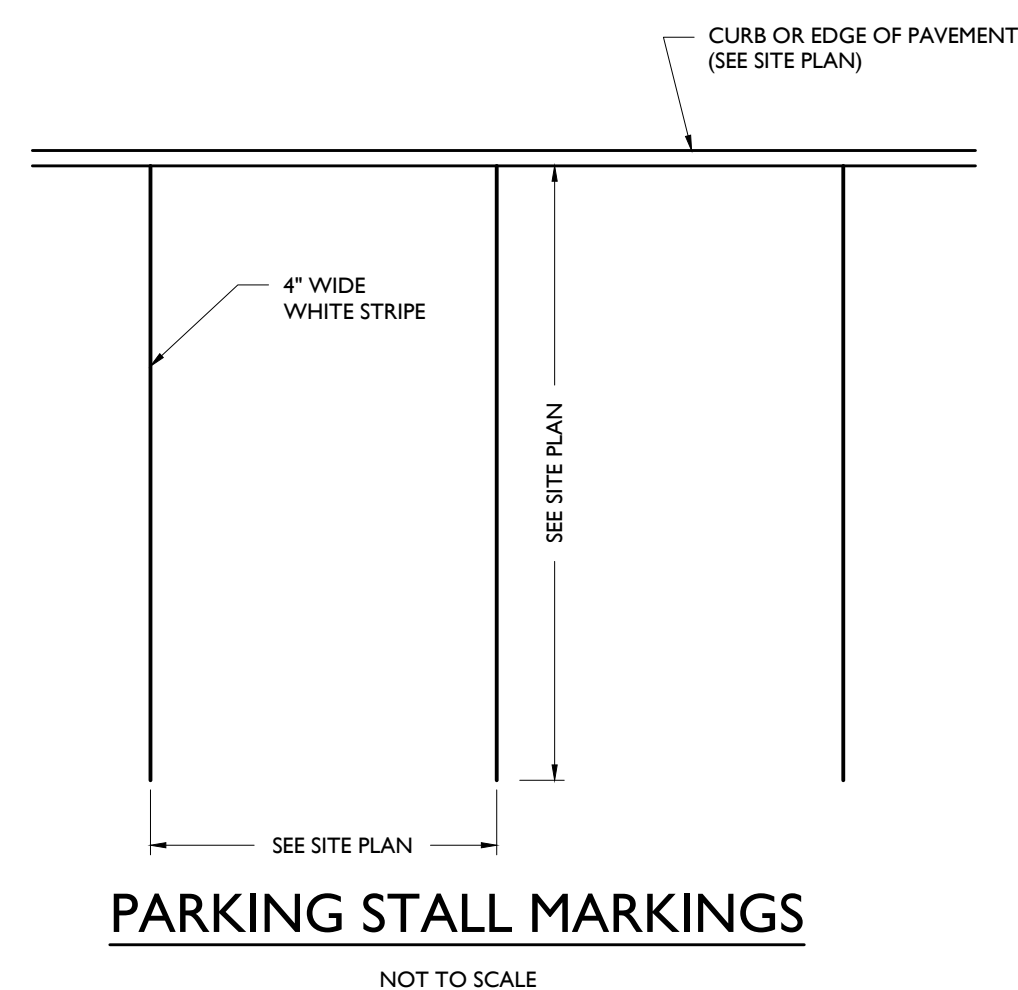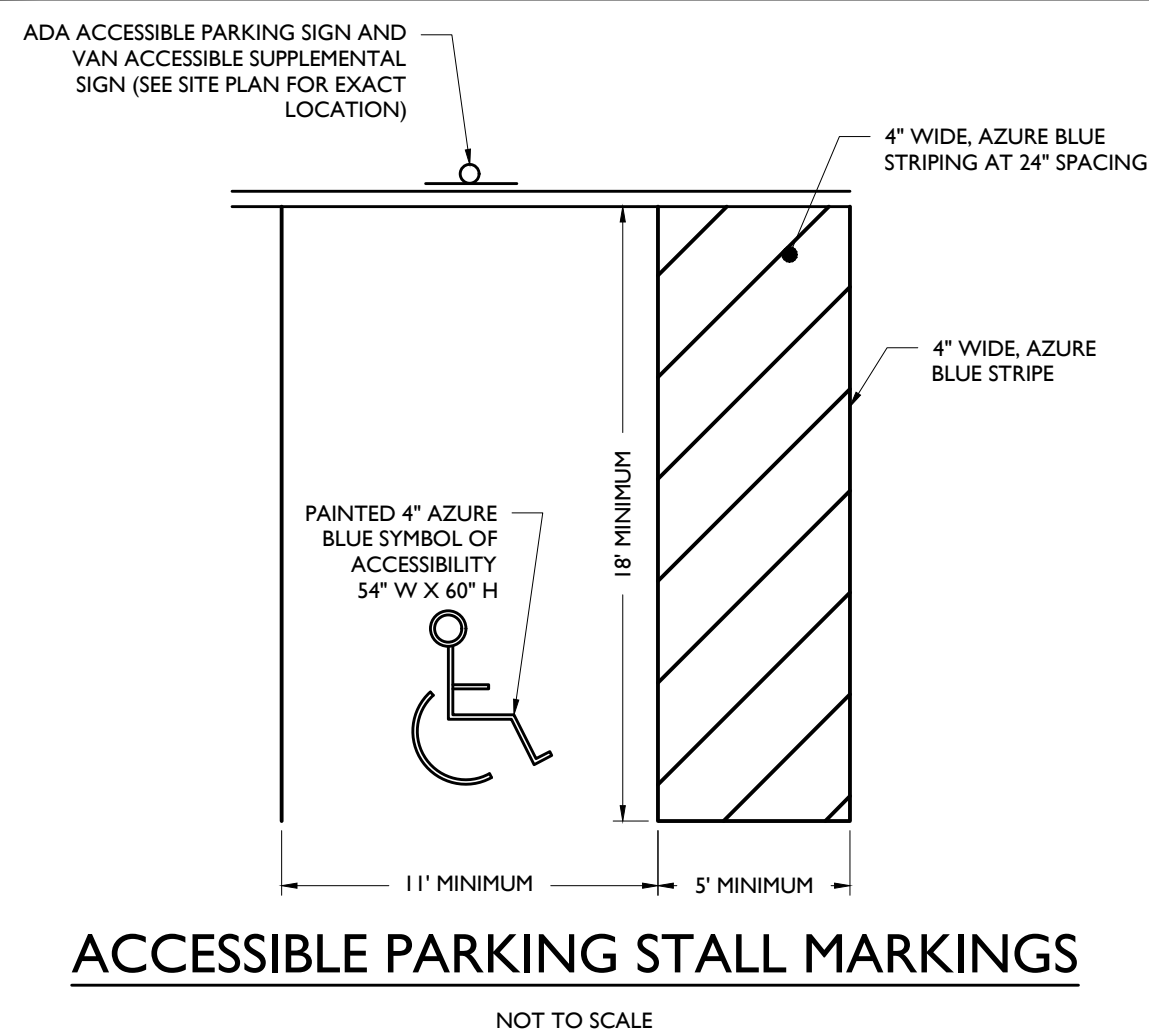

A	B	C
72"	6"	12"
60"	5"	13"
48"	4"	14"
36"	3"	15"

[illegible]

NOT APPROVED FOR CONSTRUCTION



STONEFIELD
engineering & design

Rutherford, NJ • New York, NY • Boston, MA
Princeton, NJ • Tampa, FL • Detroit, MI
www.stonefieldeng.com

Headquarters: 92 Park Avenue, Rutherford, NJ 07070
Phone 201 340 4468 • Fax 201 340 4472

PRELIMINARY & FINAL MAJOR SITE PLAN

**M. VEGA INVESTMENTS LLC
PROPOSED BUILDING ADDITION &
SITE IMPROVEMENTS**

**BLOCK 134.02, LOTS 75.03, 79 & 81
66 FRANKLIN AVENUE
TOWNSHIP OF WEST ORANGE
ESSEX COUNTY, NEW JERSEY**


JOSHUA H. KLINE, P.E.
 NEW JERSEY LICENSE No. 54347
 LICENSED PROFESSIONAL ENGINEER

STONEFIELD
engineering & design


SCALE: AS SHOWN	PROJECT ID: RUT-210050
-----------------	------------------------

TITLE

CONSTRUCTION DETAILS

DRAWING

C-10

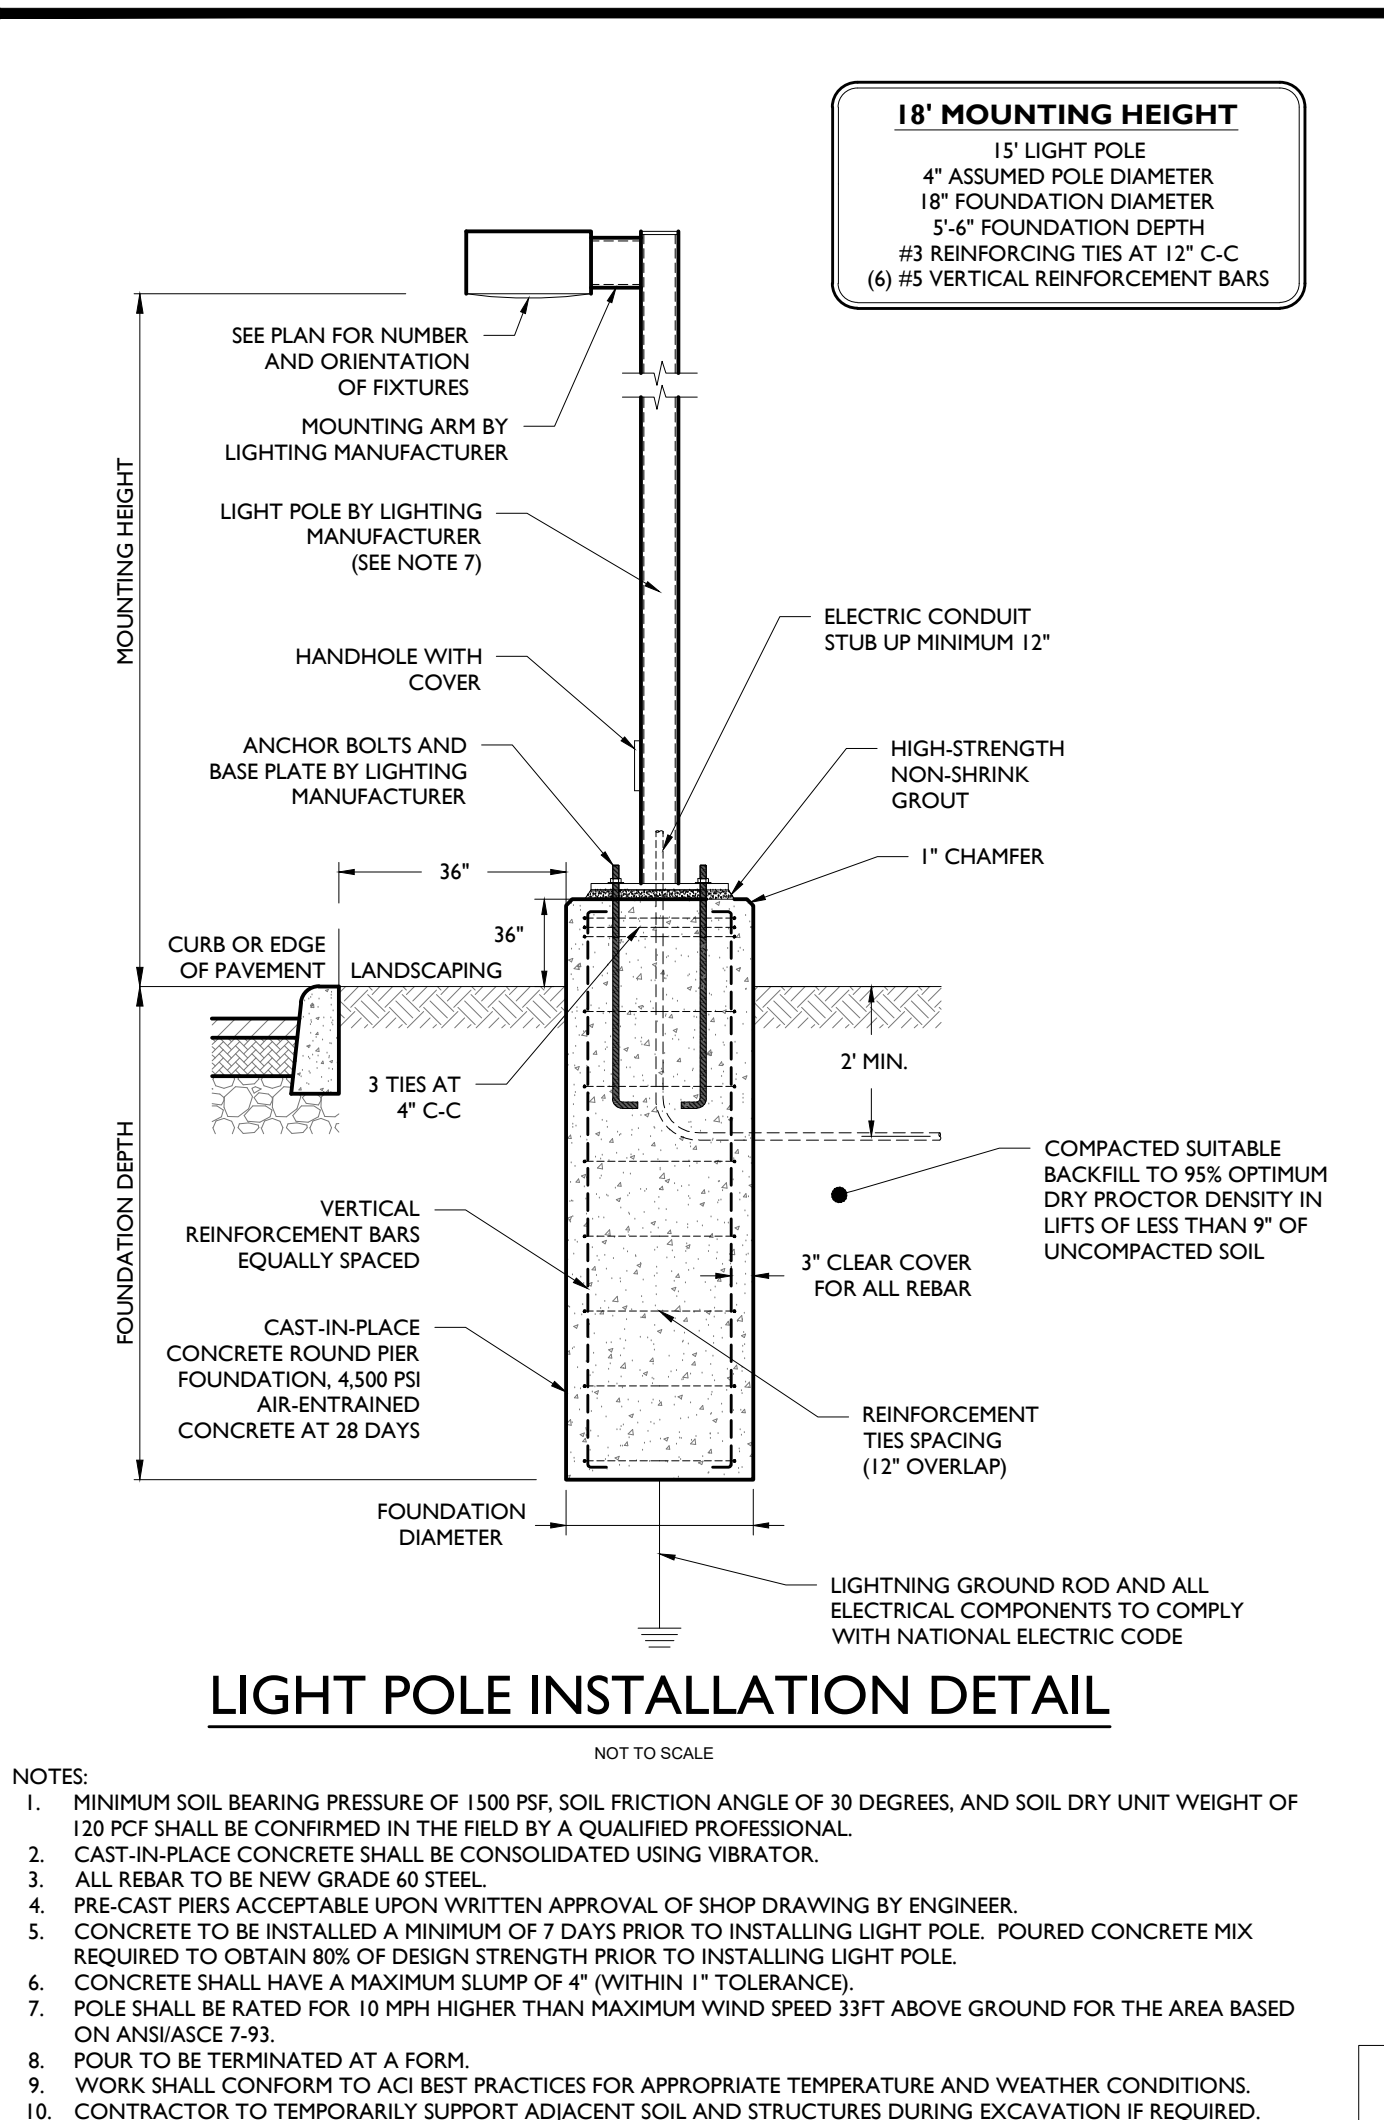

1. MINIMUM SOIL BEARING PRESSURE OF 1500 PSF, SOIL FRICTION ANGLE OF 30 DEGREES, AND SOIL DRY UNIT WEIGHT OF 120 PCF SHALL BE CONFIRMED IN THE FIELD BY A QUALIFIED PROFESSIONAL.

2. CAST-IN-PLACE CONCRETE SHALL BE CONSOLIDATED USING VIBRATOR.

3. ALL REBAR TO BE NEW GRADE 60 STEEL.

4. PRE-CAST PIERS ACCEPTABLE UPON WRITTEN APPROVAL OF SHOP DRAWING BY ENGINEER.

5. CONCRETE TO BE INSTALLED A MINIMUM OF 7 DAYS PRIOR TO INSTALLING LIGHT POLE. POURED CONCRETE MIX REQUIRED TO OBTAIN 80% OF DESIGN STRENGTH PRIOR TO INSTALLING LIGHT POLE.

6. CONCRETE SHALL HAVE A MAXIMUM SLUMP OF 4" (WITHIN 1" TOLERANCE).

7. POLE SHALL BE RATED FOR 10 MPH HIGHER THAN MAXIMUM WIND SPEED 33FT ABOVE GROUND FOR THE AREA BASED ON ANSI/AISC 7.9.3.

8. POUR TO BE TERMINATED AT A FORM.

9. WORK SHALL CONFORM TO ACI BEST PRACTICES FOR APPROPRIATE TEMPERATURE AND WEATHER CONDITIONS.

10. CONTRACTOR TO TEMPORARILY SUPPORT ADJACENT SOIL AND STRUCTURES DURING EXCAVATION IF REQUIRED.

Mirada Medium Outdoor LED Area Light

ORDERING GUIDE

Typical Order Example: MRM LED 36L SIL FTA UNV DIM 50 70CRI ALSCS04 BRZ IL

Accessory Ordering Information

Footnotes

Page 2/9 Rev. 08/24/21 SPEC 1048.A.9630

Mirada Medium Outdoor LED Area Light

PHOTOMETRICS

Typical Order Example: MRM LED 30L SIL-2-40-70CRI

Accessory Ordering Information

Footnotes

Page 2/9 Rev. 08/24/21 SPEC 1048.A.9630

Opulence Small Wall Mount

ORDERING GUIDE

Typical Order Example: OPS WM 8L 4F UNV 40K8 BLK ALBCS01

Accessory Ordering Information

Footnotes

Page 2/9 Rev. 08/24/21 SPEC 1097.A.0021

Mirada Small Wall Sconce (XWS)

ORDERING GUIDE

Typical Order Example: XWS LED 6L FTW UNV DIM 40 70CRI ALBCS1 BLK EH

Accessory Ordering Information

Battery Backup

Dual Driver, Circuit & Power Feed

Button Photocell

Footnotes

Page 3/6 Rev. 08/17/21 SPEC 1074.A.9630

Mirada Small Wall Sconce (XWS)

PHOTOMETRICS

Typical Order Example: XWS-LED-5L-FW-40

Accessory Ordering Information

Footnotes

Page 3/6 Rev. 08/17/21 SPEC 1074.A.9630

Mirada Small Wall Sconce (XWS)

PHOTOMETRICS

Typical Order Example: XWS-LED-5L-MT-40

Accessory Ordering Information

Footnotes

Page 3/6 Rev. 08/17/21 SPEC 1074.A.9630

Opulence Small Wall Mount

PHOTOMETRICS

Typical Order Example: OPS WM 8L 4F UNV 40K8 BLK ALBCS01

Accessory Ordering Information

Footnotes

Page 3/6 Rev. 08/17/21 SPEC 1074.A.9630

STONEFIELD engineering & design

PRELIMINARY & FINAL MAJOR SITE PLAN

M. VEGA INVESTMENTS LLC

PROPOSED BUILDING ADDITION & SITE IMPROVEMENTS

Block 134.02, Lots 75.03, 79 & 81

66 FRANKLIN AVENUE

TOWNSHIP OF WEST ORANGE

ESSEX COUNTY, NEW JERSEY

JOSHUA H. KLINE, P.E.

NEW JERSEY LICENSE No. 54347

LICENSED PROFESSIONAL ENGINEER

SCALE: AS SHOWN PROJECT ID: RUT-210050

CONSTRUCTION DETAILS

DRAWING: C-12