


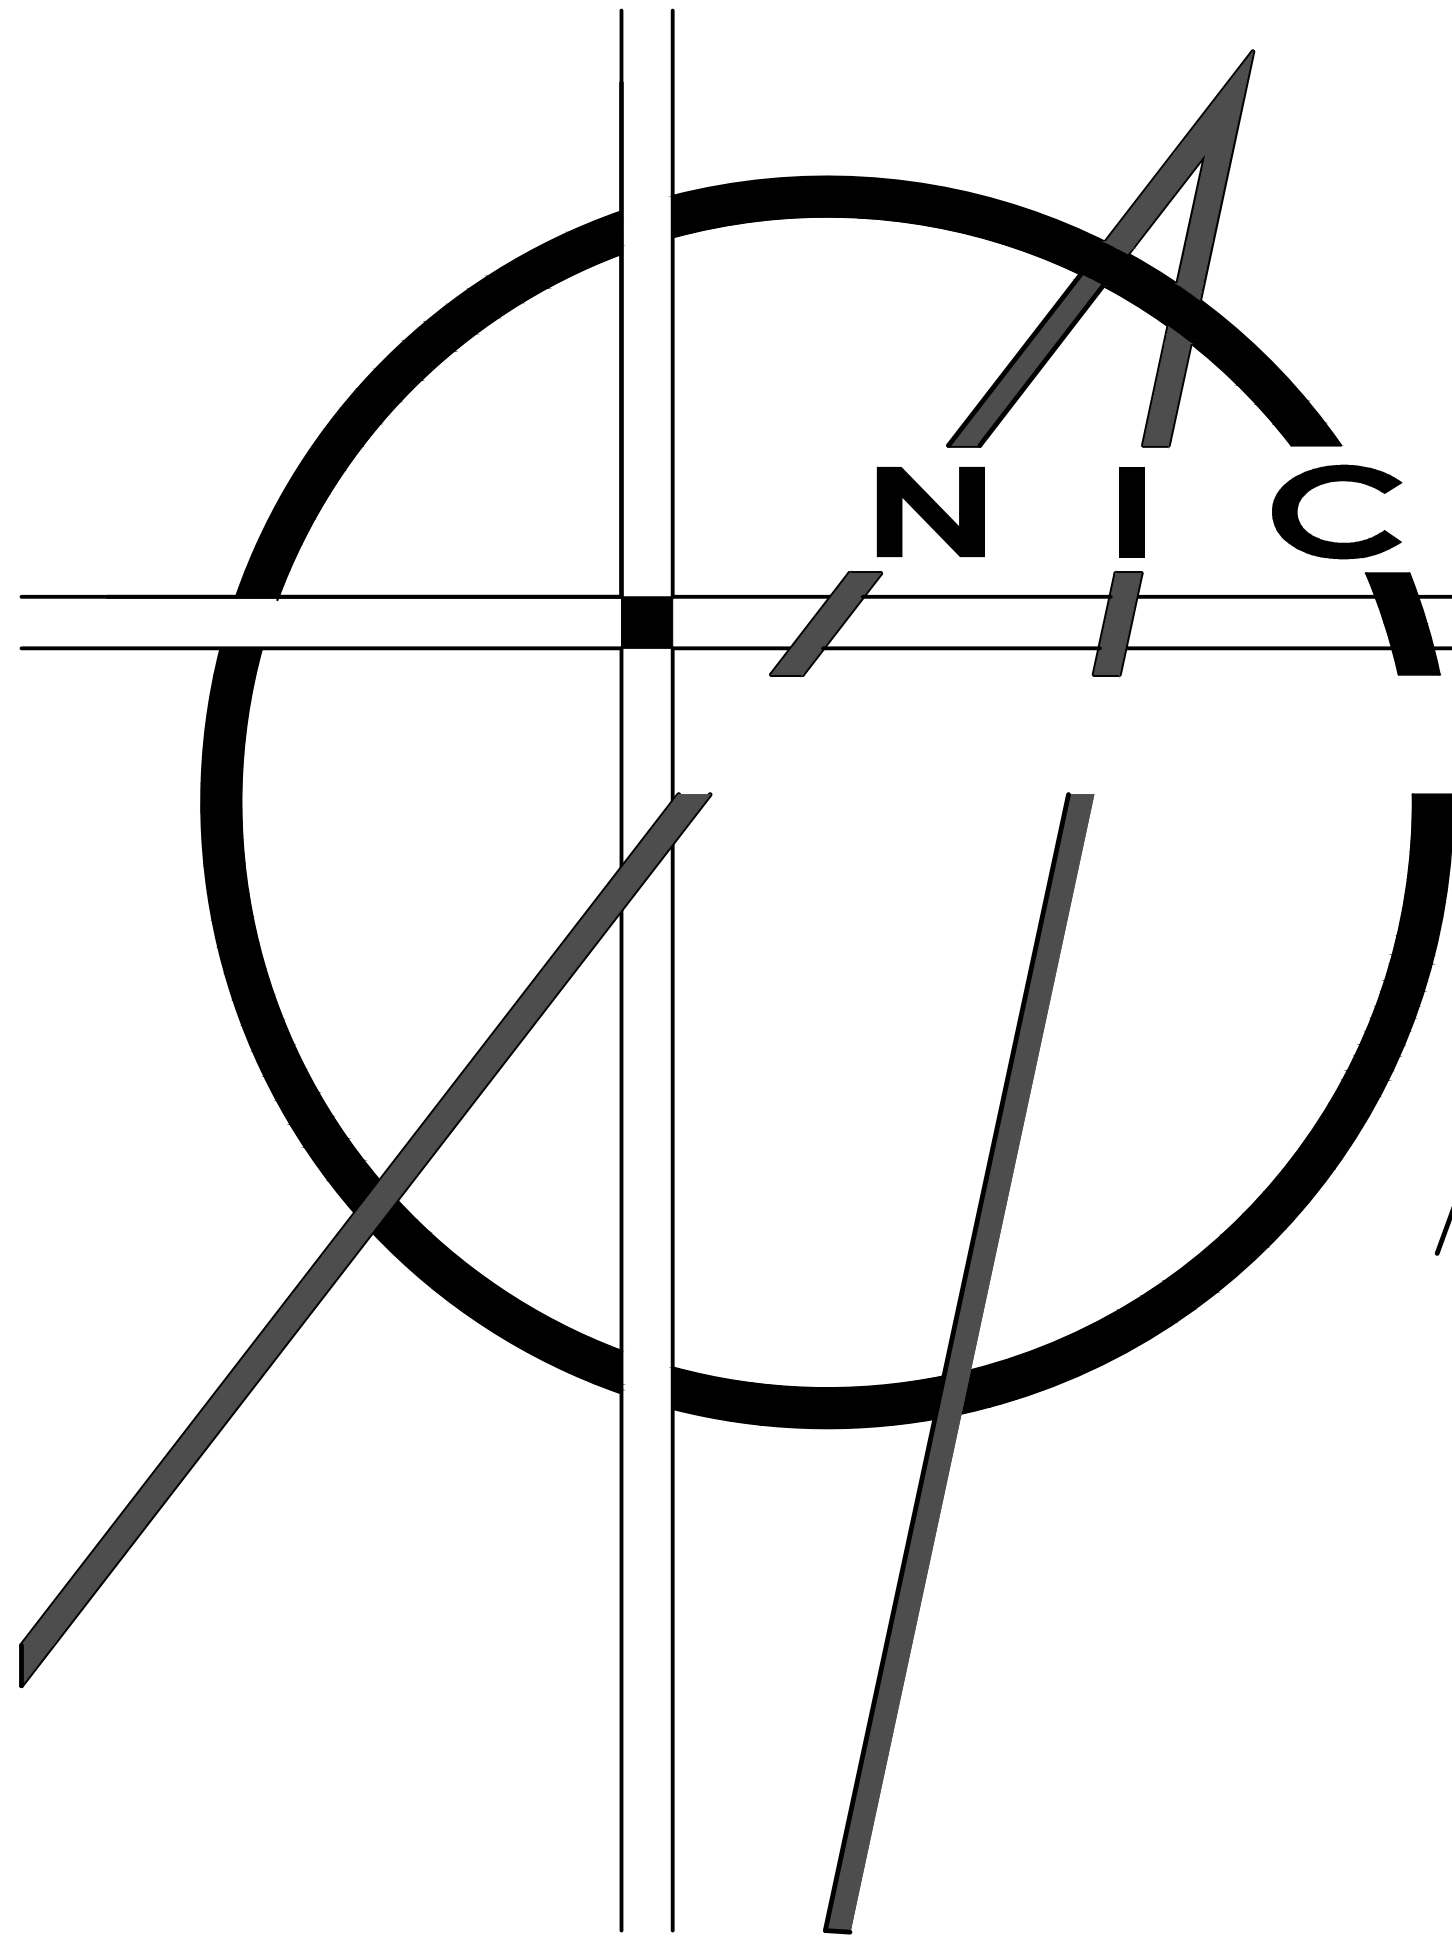

N I C O L A S   S A L E R N O   A R C H I T E C T

478 RIDGEDALE AVE.  
EAST HANOVER, NEW JERSEY  
PHONE: (973) 715-0146

PROPOSED RENOVATION & ADDITION  
FOR


66 FRANKLIN AVENUE

BLOCK 134.02, LOT 75.03,79 & 81  
WEST ORANGE, NEW JERSEY

OWNER & APPLICANT

M VEGA INVESTMENT, LLC

66 FRANKLIN AVENUE  
WEST ORANGE, NEW JERSEY

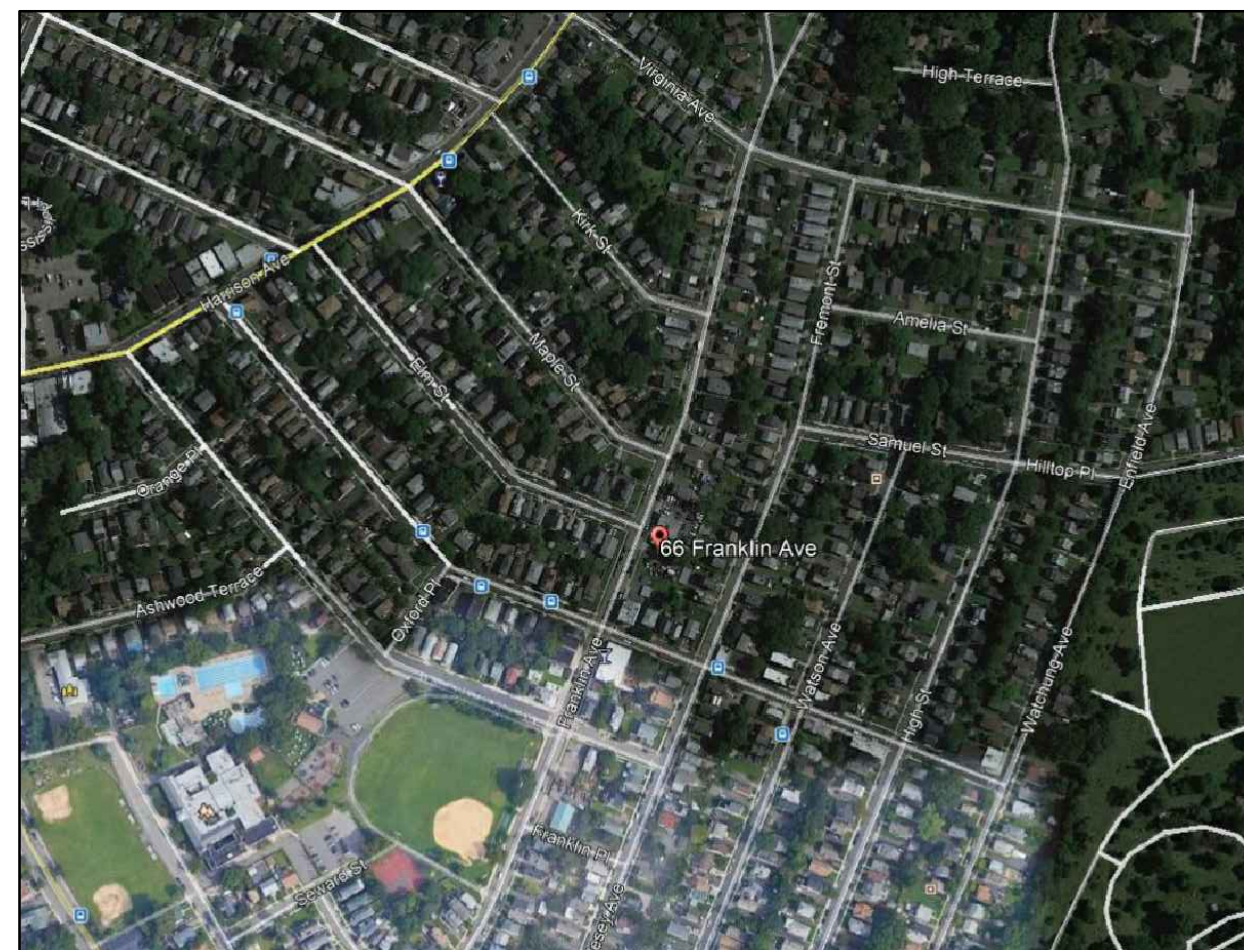

LOCATION MAP

BUILDING INFORMATION :

USE GROUP                      B/R-5  
CONSTRUCTION CLASS        5B  
NUMBER OF STORIES (HOUSE) 2 1/2

DESIGN LOADS :

ROOF :  
LIVE LOAD - 30 PSF  
DEAD LOAD - 10 PSF  
SECOND FLOOR :  
LIVE LOAD - 40 PSF  
DEAD LOAD - 10 PSF  
FIRST FLOOR :  
LIVE LOAD - 40 PSF  
DEAD LOAD - 10 PSF

REFERENCED CODE

|                                                         |
|---------------------------------------------------------|
| 2018 INTERNATIONAL BUILDING CODE ( IBC )                |
| 2017 NATIONAL ELECTRICAL CODE (NCE)                     |
| 2018 NATIONAL STANDARD PLUMBING CODE ( NSPC )           |
| 2018 INTERNATIONAL MECHANICAL CODE ( IMC )              |
| 2018 INTERNATIONAL FUEL GAS CODE ( IFGC )               |
| 2018 INTERNATIONAL ENERGY CONSERVATION<br>CODE ( IECC ) |
| NJ REHABILITATION CODE ( UCC )                          |
| BARRIER FREE SUBCODE & ANSI A117.1-2003                 |

PLANNING BOARD ENDORSEMENT

THIS APPLICATION WAS APPROVED AT THE REGULAR MEETING OF THE  
WEST ORANGE PLANNING BOARD , ESSEX COUNTY, NEW JERSEY  
HELD ON THIS \_\_\_\_\_ DAY OF \_\_\_\_\_ .

\_\_\_\_\_  
CHAIRMAN, PLANNING BOARD


\_\_\_\_\_  
DATE

\_\_\_\_\_  
SECRETARY, PLANNING BOARD


\_\_\_\_\_  
DATE

\_\_\_\_\_  
MUNICIPAL ENGINEER


\_\_\_\_\_  
DATE

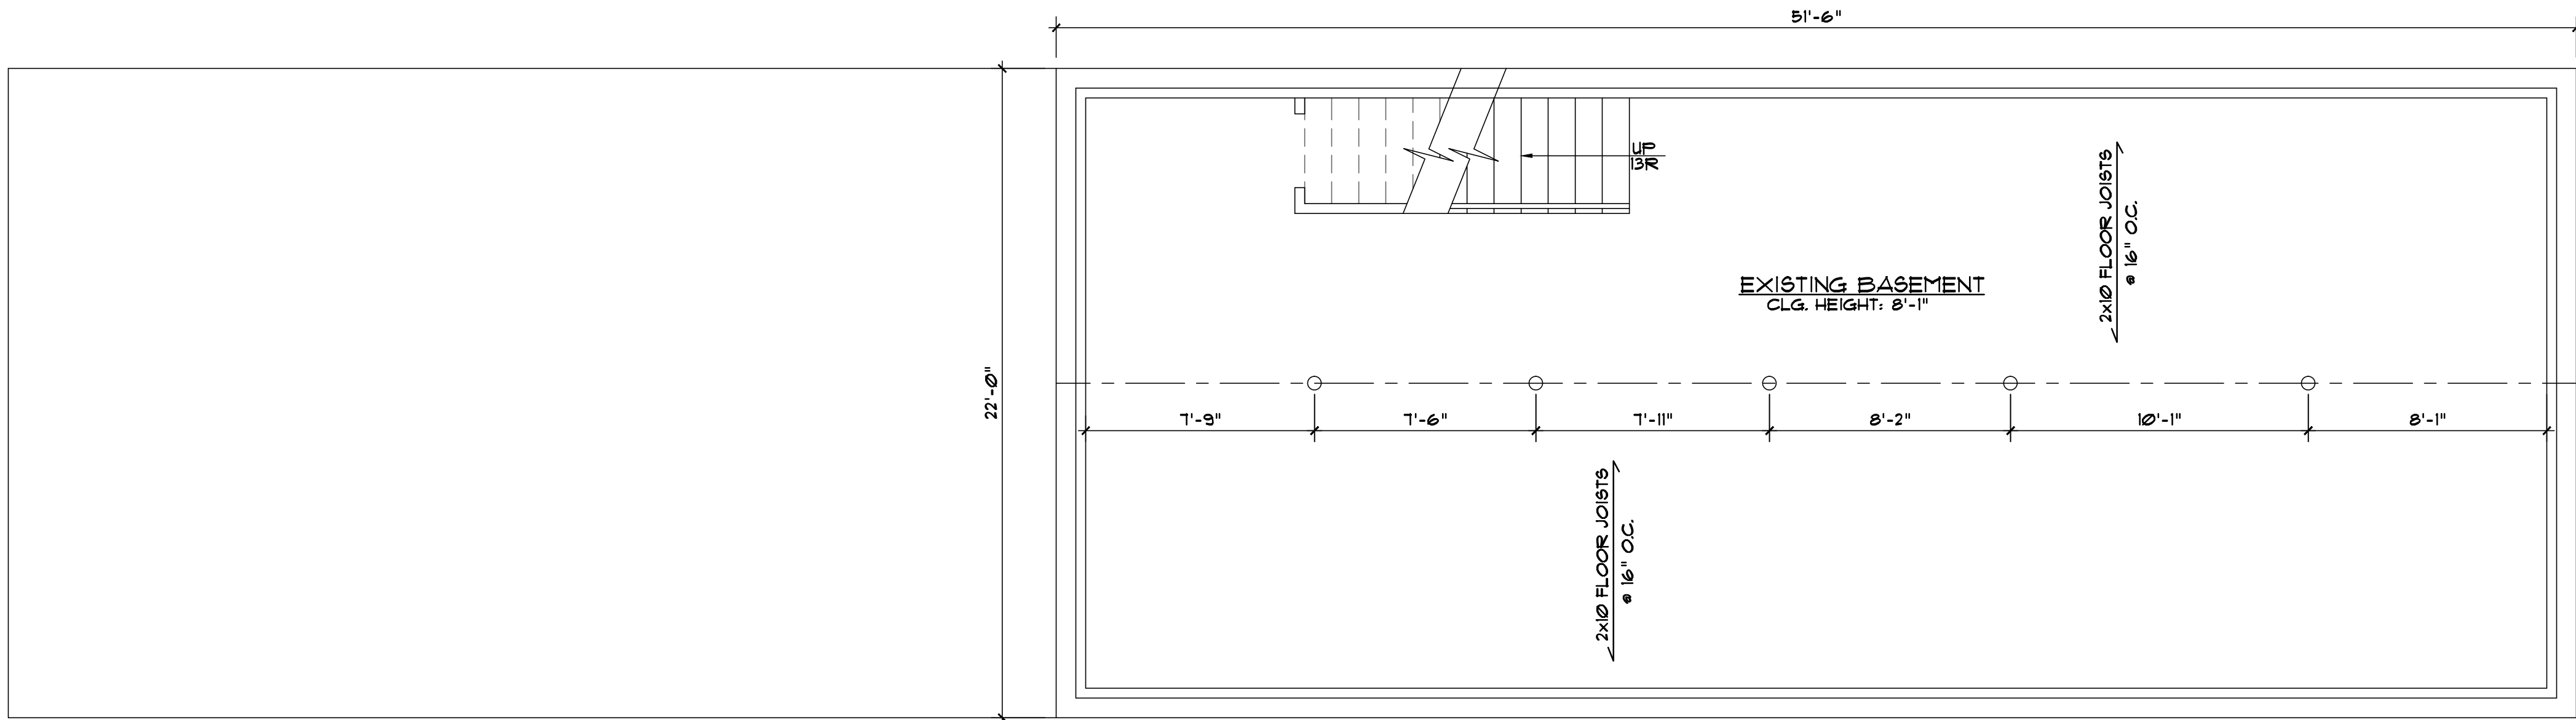

1 EXISTING BASEMENT PLAN  
SCALE: 1/4" = 1'-0"

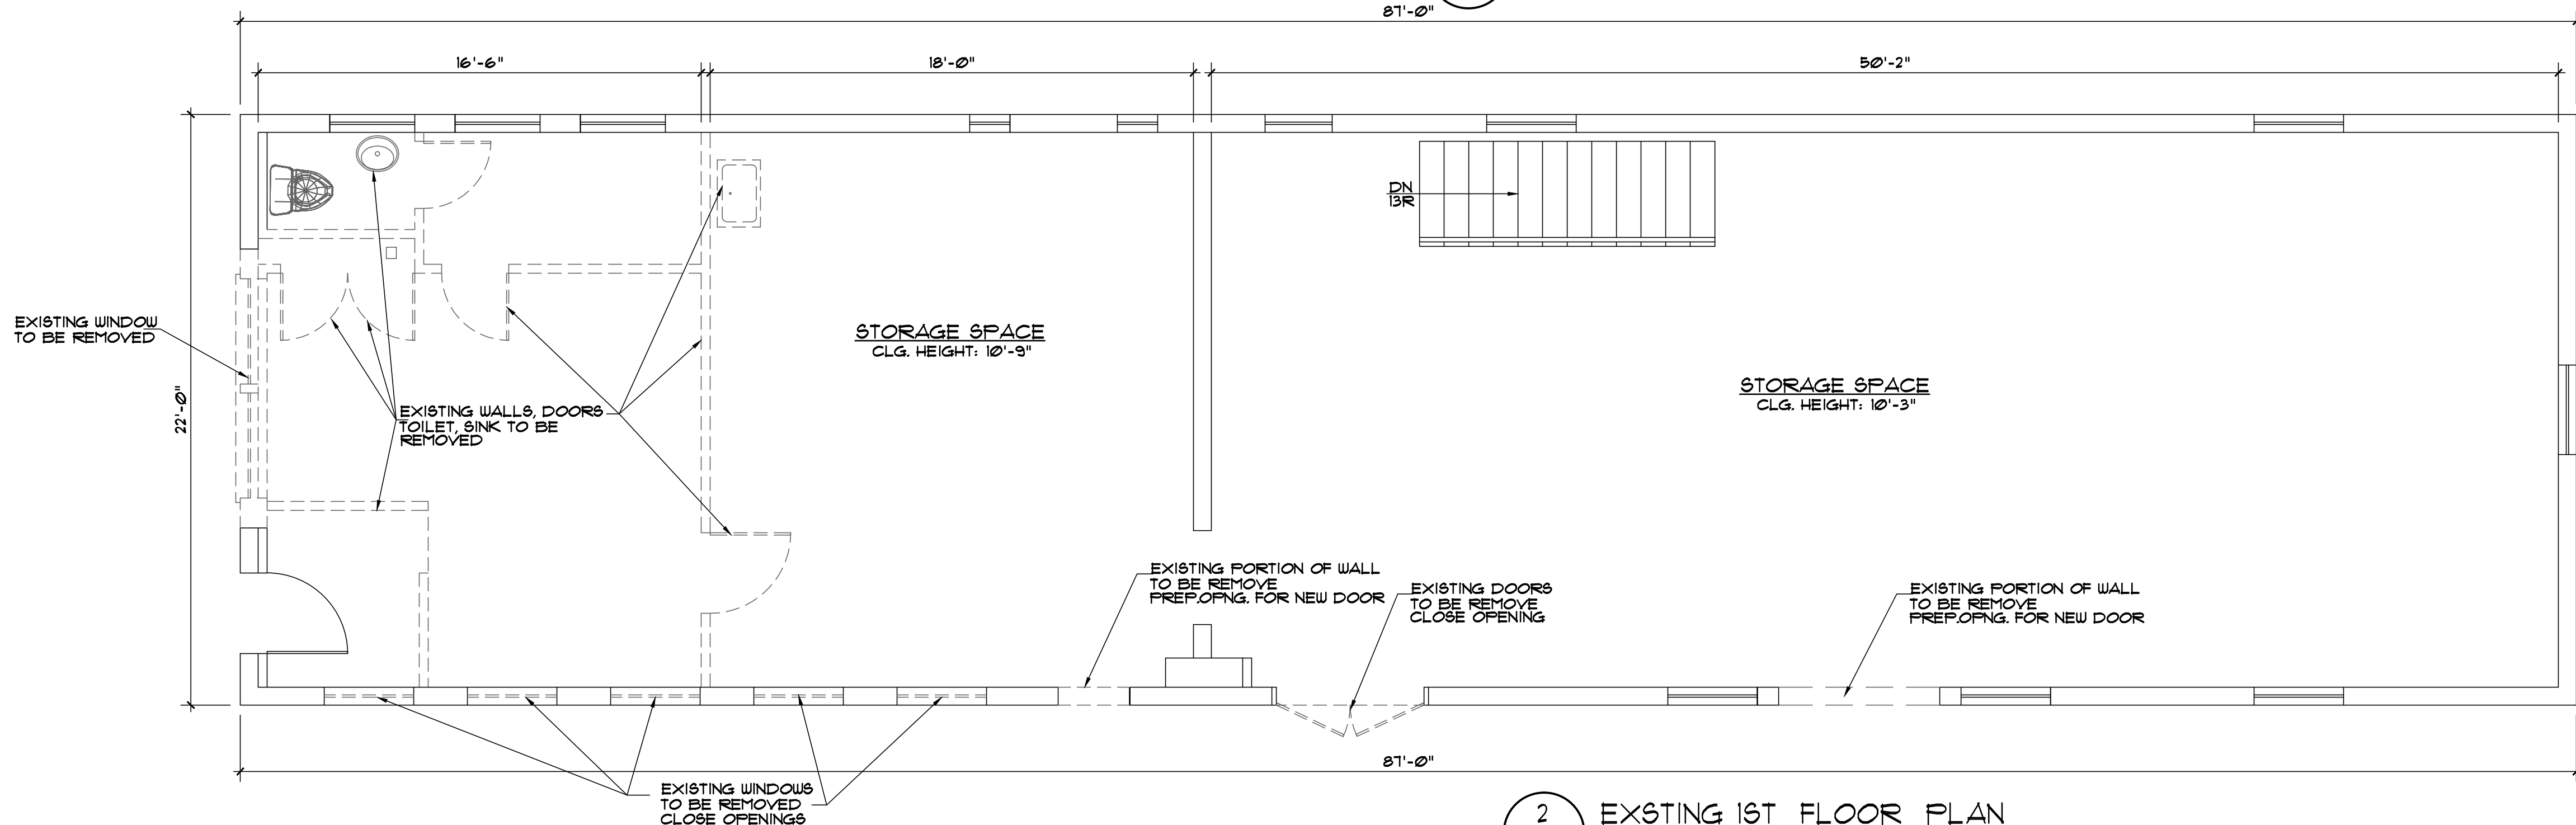

2 EXISTING 1ST FLOOR PLAN  
SCALE: 1/4" = 1'-0"

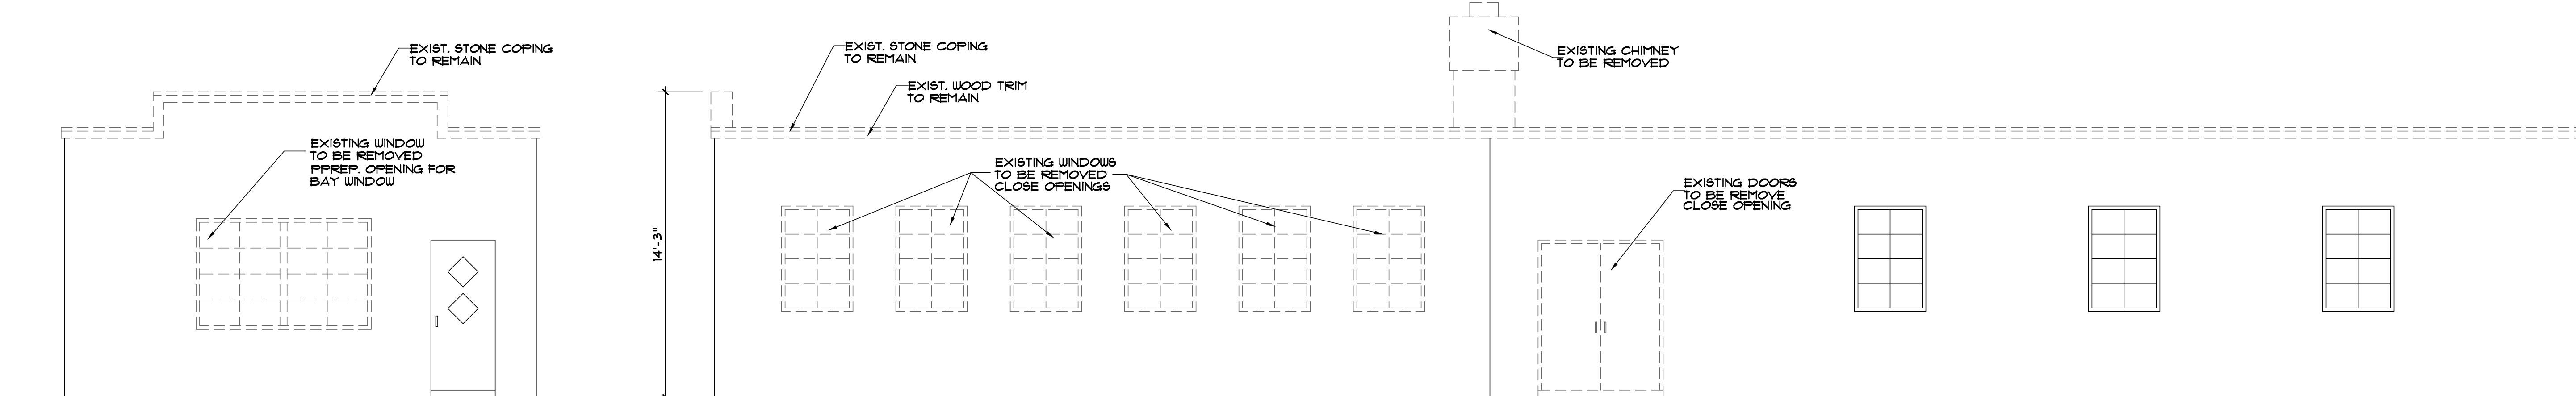

3 EXISTING FRONT ELEVATION  
SCALE: 1/4" = 1'-0"

4 EXISTING RIGHT SIDE ELEVATION  
SCALE: 1/4" = 1'-0"

THIS DRAWING OR ANY PART THEREOF, MAY NOT BE REPRODUCED IN ANY FORM, BY ANY METHOD OR FOR ANY PURPOSE, WITHOUT THE WRITTEN CONSENT OF NICOLAS SALERNO ARCHITECT, LLC. THIS DRAWING SHALL BE USED FOR THE SPECIFIC PROJECT LOCATION INDICATED WITHIN THE TITLE BLOCK, & SHALL NOT BE REPRODUCED OR USED FOR ANY OTHER PROJECT WITHOUT THE WRITTEN CONSENT FROM THE ARCHITECT. THIS DRAWING IS COPYRIGHTED AND PROTECTED UNDER THE LAWS OF THE STATE OF NEW JERSEY. UNAUTHORIZED USE OR REPRODUCTION OF THIS DOCUMENT IS AN INFRINGEMENT OF THE ARCHITECT'S COPYRIGHT LAWS.


NICOLAS SALERNO ARCHITECT, LLC  
ARCHITECTURE & INTERIORS  
475 RIDGEDALE AVENUE  
EAST HANOVER, N.J. 07936  
TELEPHONE: 973-715-0146

| REVISIONS |             |
|-----------|-------------|
| No.       | DESCRIPTION |
|           |             |
|           |             |
PROJECT: PROPOSED 2ND FLOOR ADDITION FOR MANUEL VEGA  
66 FRANKLIN AVE  
WEST ORANGE, NJ  
DRAWING TITLE: EXISTING FLOOR PLANS

|             |           |
|-------------|-----------|
| DATE        | 9/20/2021 |
| SCALE       | AS NOTED  |
| DRAWN BY    | Nicks     |
| PROJECT #   | 20-118    |
| DRAWING NO. | AR-1      |

SHEET 2 of 3

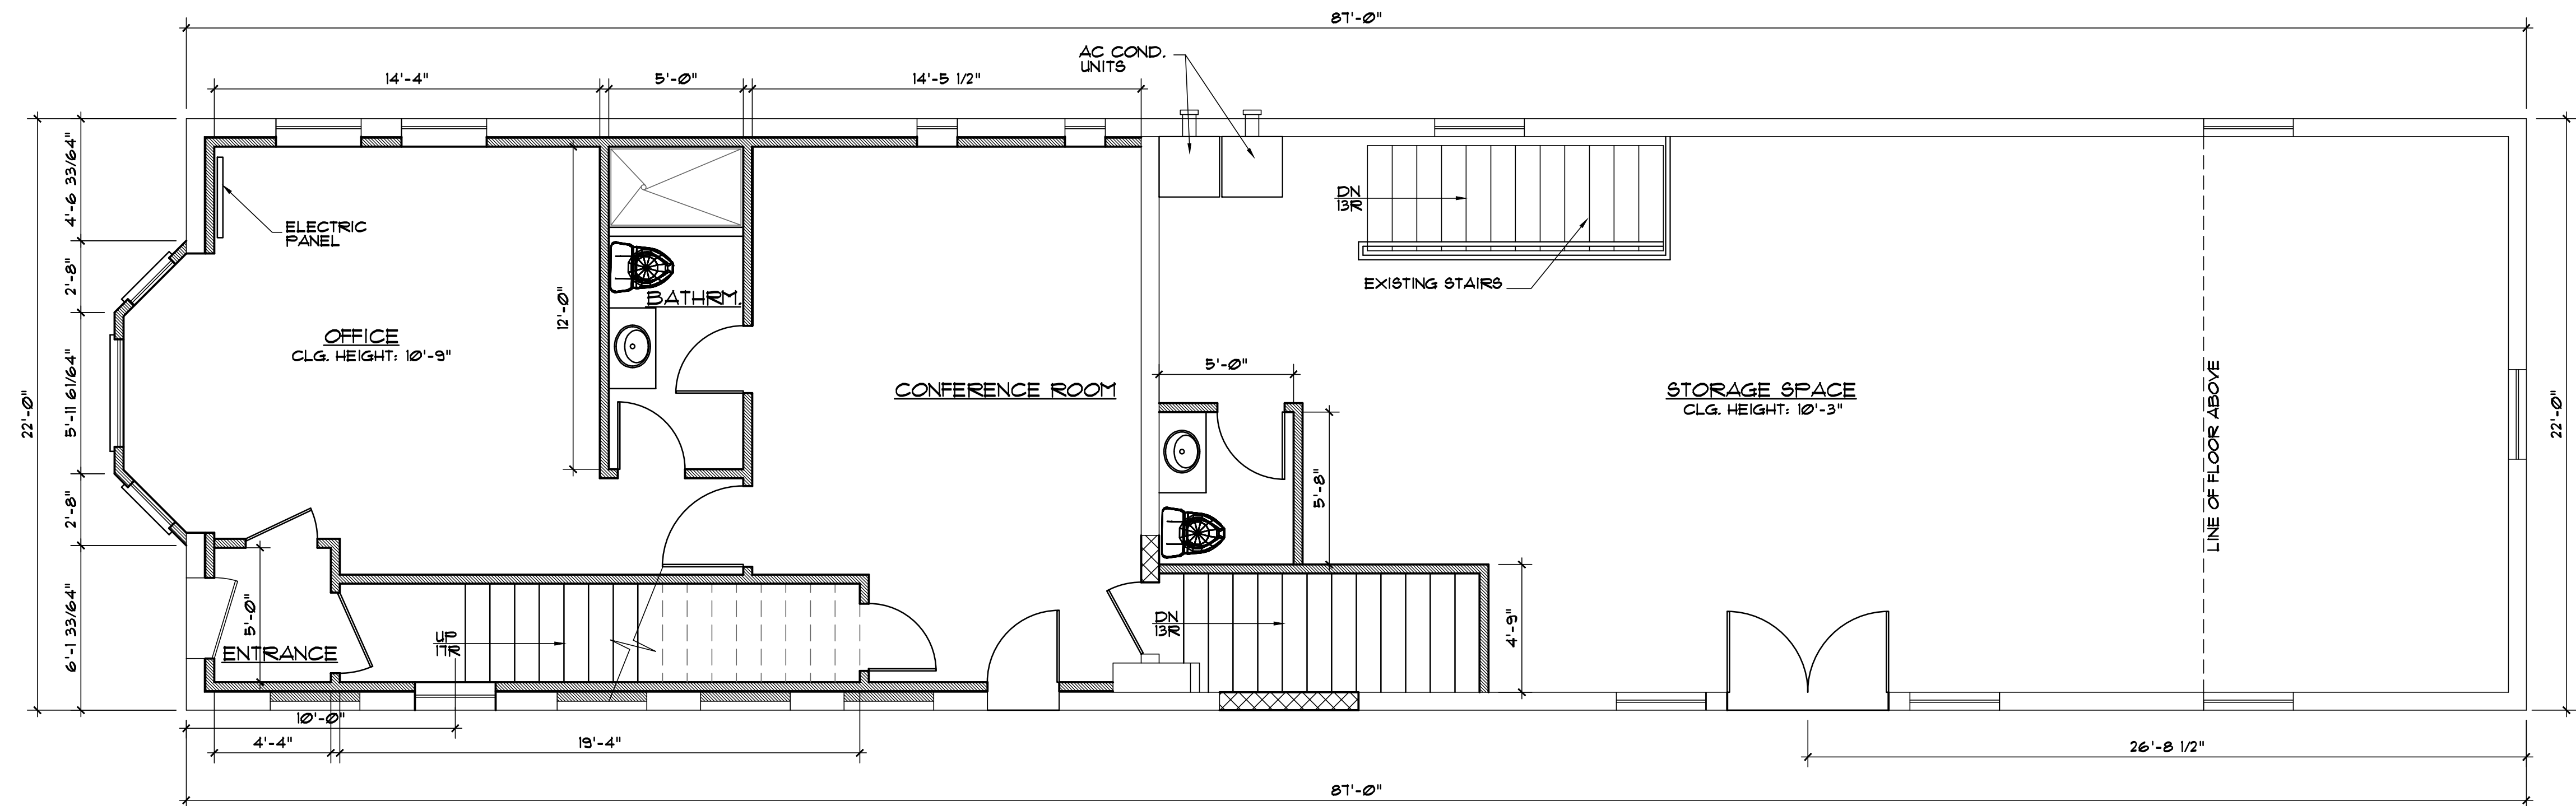

1  
AR-2  
PROPOSED 1ST FLOOR PLAN  
SCALE: 1/4" = 1'-0"

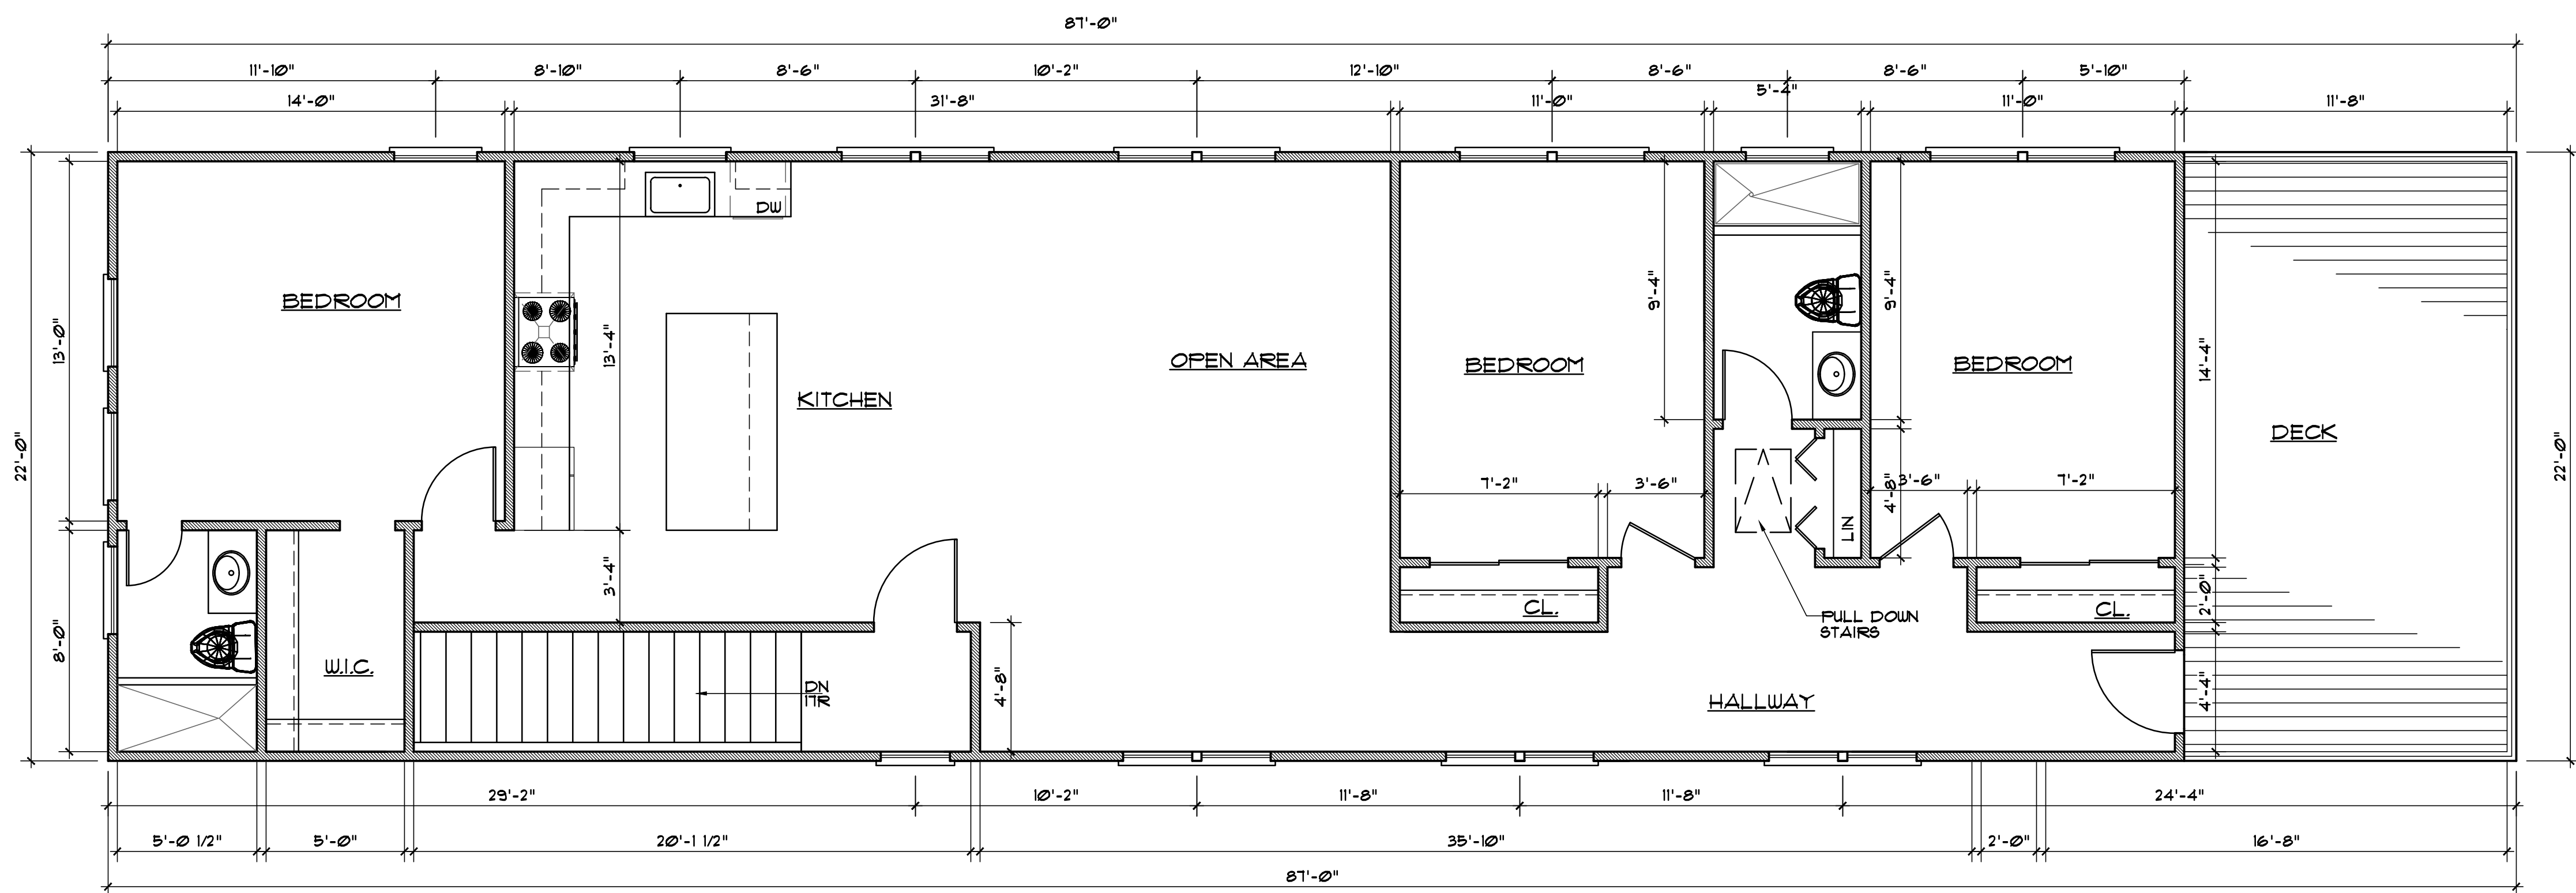

2  
AR-2  
PROPOSED 2ND FLOOR PLAN  
SCALE: 1/4" = 1'-0"


THIS DRAWING OR PART THEREOF, MAY NOT BE REPRODUCED IN ANY FORM, BY ANY METHOD OR FOR ANY PURPOSE, WITHOUT THE WRITTEN CONSENT OF THE ARCHITECT. THIS DRAWING SHALL BE USED FOR THE SPECIFIC PROJECT LOCATION INDICATED WITHIN THE TITLE BLOCK, & SHALL NOT BE USED FOR ANY OTHER PROJECT WITHOUT THE PRIOR CONSENT FROM THE ARCHITECT. THIS DRAWING IS COPYRIGHTED AND PROTECTED UNDER THE LAWS OF THE STATE OF NEW JERSEY. UNAUTHORIZED USE OR REPRODUCTION OF THIS DOCUMENT IS AN INFRINGEMENT OF THE ARCHITECT'S COPYRIGHT LAWS.

NICOLAS SALERNO ARCHITECT, LLC  
ARCHITECTURE & INTERIORS  
4275 RIDGEDALE AVENUE  
EAST HANOVER, N.J. 07936  
TELEPHONE: 973-715-0146  
NEW YORK LIC. NO. 25570 NEW JERSEY LIC. NO. AI 16191


| REVISIONS |          |                                   |
|-----------|----------|-----------------------------------|
| No.       | DATE     | DESCRIPTION                       |
| 1         | 11/28/22 | revised per planning bd. comments |
|           |          |                                   |
|           |          |                                   |
PROJECT: PROPOSED 2ND FLOOR ADDITION FOR MANUEL VEGA  
66 FRANKLIN AVE  
WEST ORANGE, NJ  
DRAWING TITLE: PROPOSED FLOOR PLANS


DATE: 9/21/2021  
SCALE: AS NOTED  
DRAWN BY: Nicks  
PROJECT #: 20-118  
DRAWING NO.: AR-2  
SHEET 3 of 3

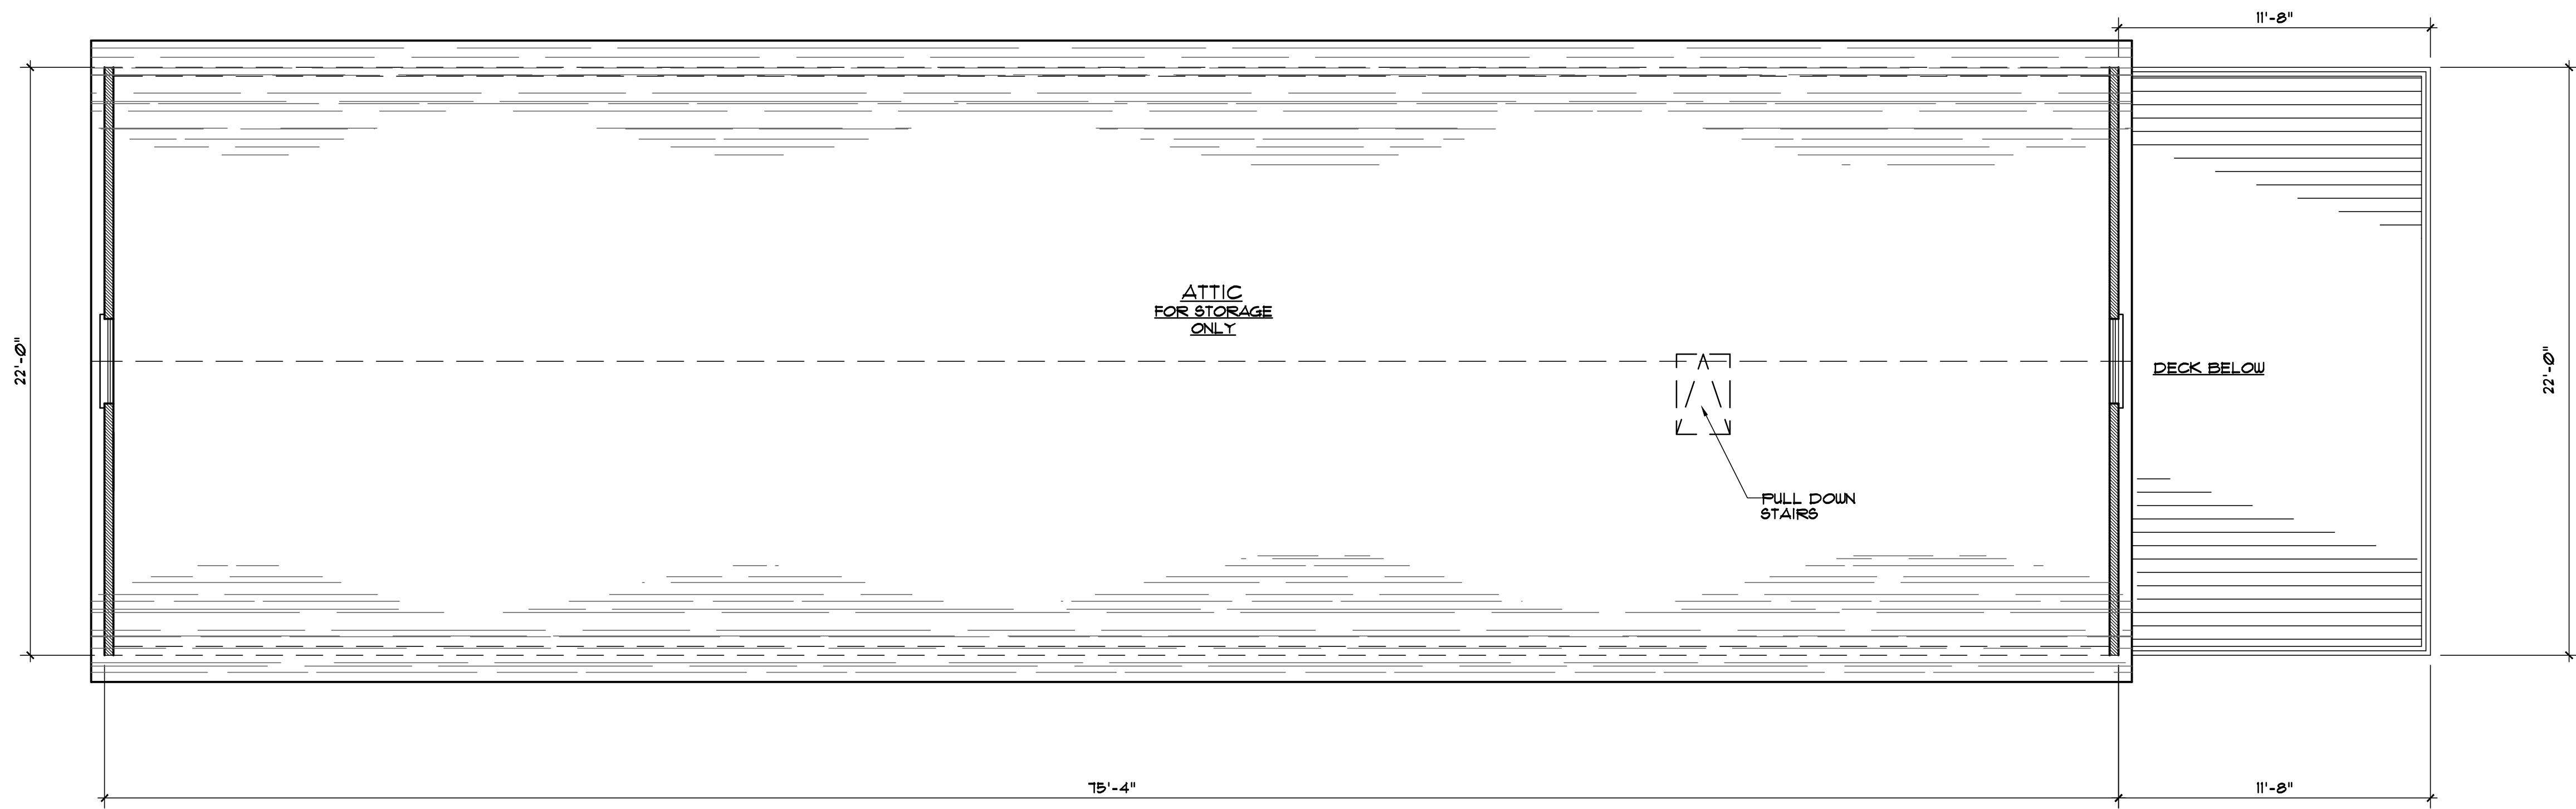

1 PROPOSED ATTIC PLAN  
AR-3 SCALE: 1/4" = 1'-0"

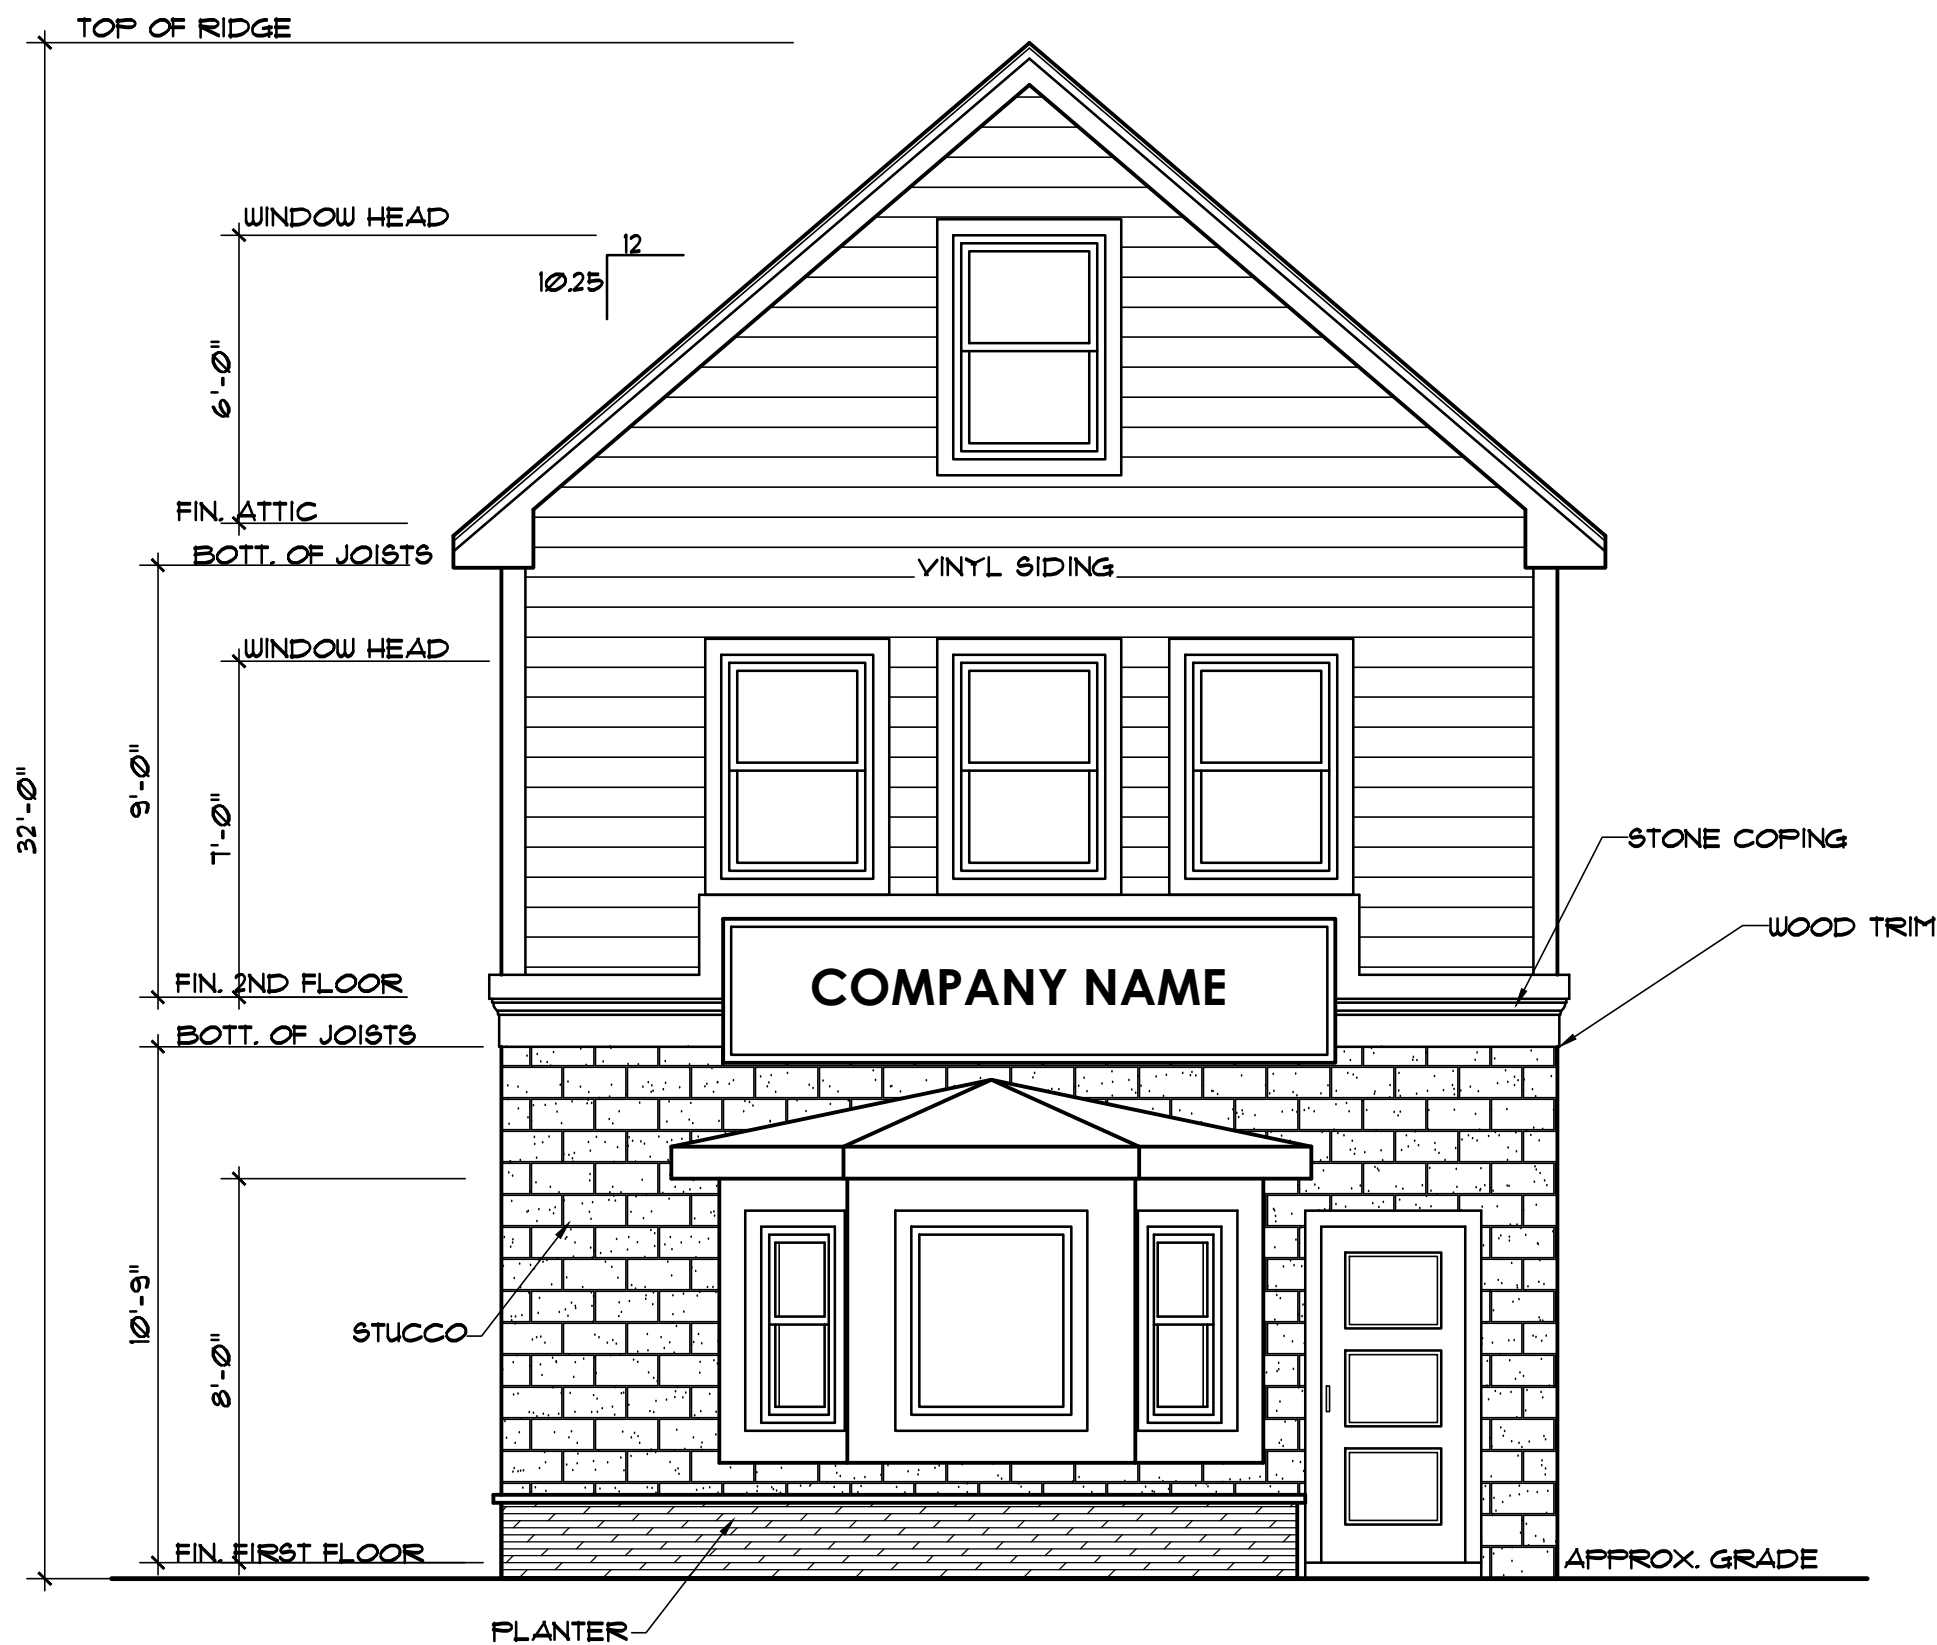

2 PROPOSED FRONT ELEVATION  
AR-3 SCALE: 1/4" = 1'-0"

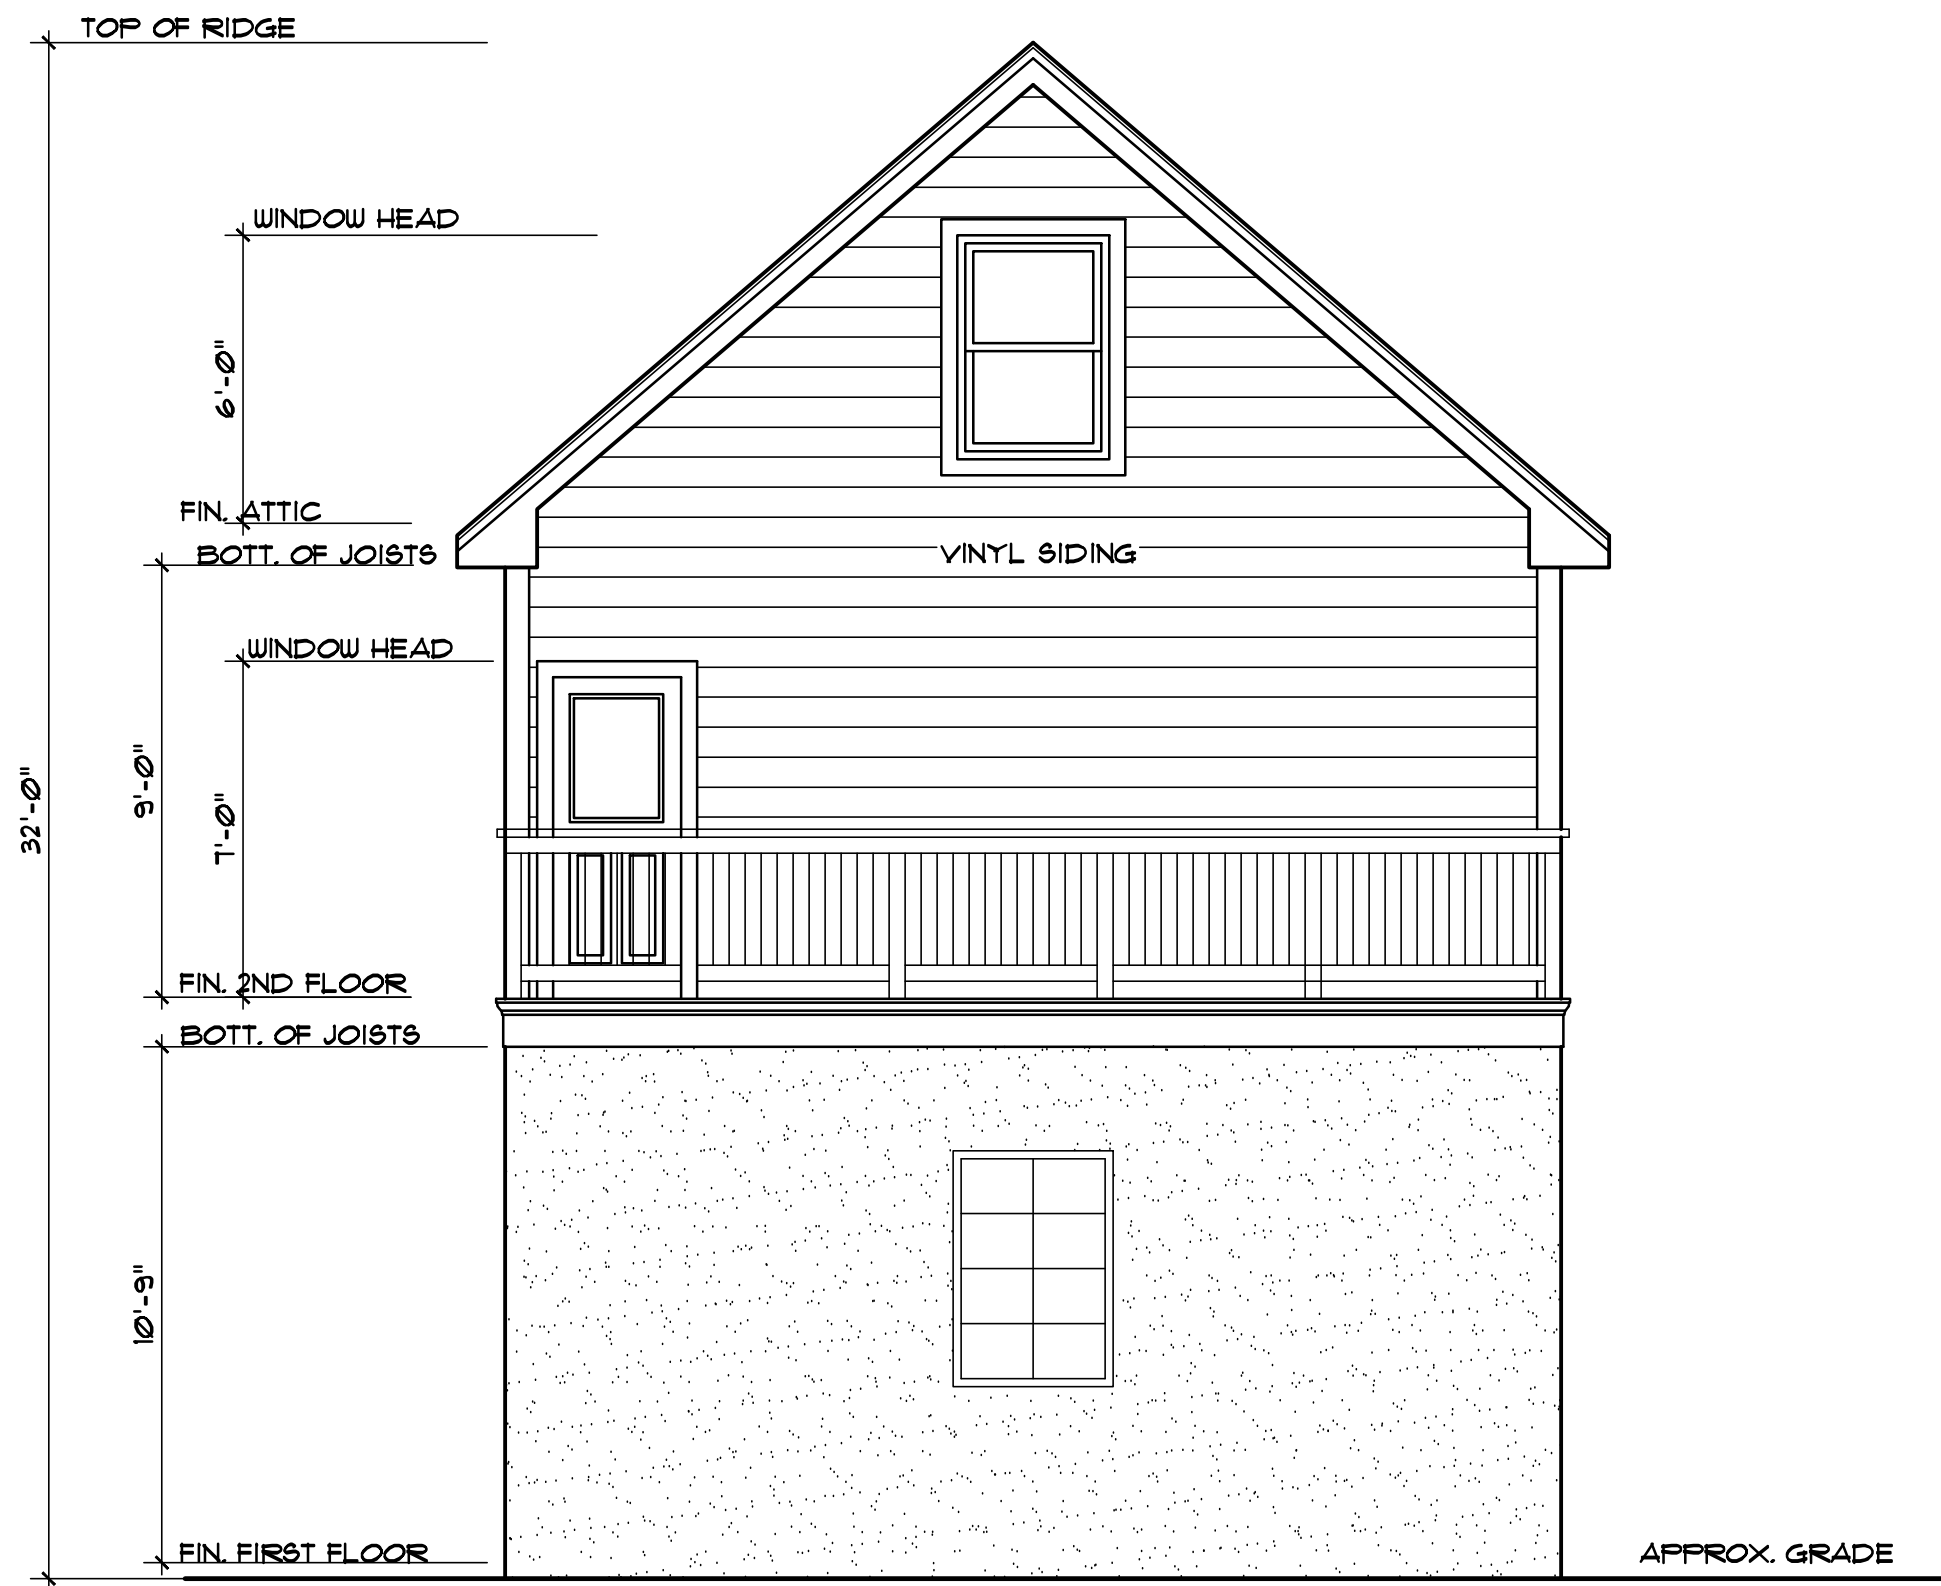

3 PROPOSED BACK ELEVATION  
AR-3 SCALE: 1/4" = 1'-0"

THIS DRAWING, OR PART THEREOF, MAY NOT BE REPRODUCED IN ANY FORM, BY ANY METHOD OR FOR ANY PURPOSE, WITHOUT THE WRITTEN CONSENT OF NICOLAS SALERNO ARCHITECT, LLC. THIS DRAWING SHALL BE USED FOR THE SPECIFIC PROJECT LOCATION INDICATED WITHIN THE TITLE BLOCK, & SHALL NOT BE USED FOR ANY OTHER PROJECT WITHOUT THE WRITTEN CONSENT FROM THE ARCHITECT. THIS DRAWING IS COPYRIGHTED AND PROTECTED UNDER THE LAWS OF THE STATE OF NEW JERSEY. ANY UNAUTHORIZED USE OR REPRODUCTION OF THIS DOCUMENT IS AN INFRINGEMENT UNDER COPYRIGHT LAWS.

NICOLAS SALERNO ARCHITECT, LLC

ARCHITECTURE & INTERIORS

475 RIDGEDALE AVENUE  
EAST HANOVER, N.J. 07936  
TELEPHONE: 973-715-0146

NEW YORK LIC. NO. 25570 NEW JERSEY LIC. NO. AI 16191

| REVISIONS |                                            |
|-----------|--------------------------------------------|
| No.       | DESCRIPTION                                |
| 1         | 11/28/22 revised per planning bd. comments |
|           |                                            |
|           |                                            |
PROJECT: PROPOSED 2ND FLOOR ADDITION FOR MANUEL VEGA

66 FRANKLIN AVE  
WEST ORANGE, NJ

DRAWING TITLE: PROP. FRONT & RIGHT SIDE ELEVATIONS

|             |           |
|-------------|-----------|
| DATE        | 9/21/2021 |
| SCALE       | AS NOTED  |
| DRAWN BY    | Nicks     |
| PROJECT #   | 20-118    |
| DRAWING No. | AR-3      |

SHEET 4 OF 5



1  
AR-4  
PROPOSED RIGHT SIDE ELEVATION  
SCALE: 1/4" = 1'-0"



2  
AR-4  
PROPOSED LEFT SIDE ELEVATION  
SCALE: 1/4" = 1'-0"

THIS DRAWING, OR PART THEREOF, MAY NOT BE REPRODUCED IN ANY FORM, BY ANY METHOD OR FOR ANY PURPOSE, WITHOUT THE WRITTEN CONSENT OF NICOLAS SALERNO ARCHITECT, LLC. THIS DRAWING SHALL BE USED FOR THE SPECIFIC PROJECT LOCATION INDICATED WITHIN THE TITLE BLOCK, & SHALL NOT BE USED FOR ANY OTHER PROJECT WITHOUT THE PRIOR CONSENT FROM THE ARCHITECT. THIS DRAWING IS COPYRIGHTED AND PROTECTED UNDER THE LAWS OF THE STATE OF NEW JERSEY. UNAUTHORIZED USE OR REPRODUCTION OF THIS DOCUMENT IS AN INFRINGEMENT UNDER COPYRIGHT LAWS.

NICOLAS SALERNO ARCHITECT, LLC  
ARCHITECTURE & INTERIORS  
4275 RIDGEDALE AVENUE  
EAST HANOVER, N.J. 07936  
TELEPHONE: 973-715-0146  
NEW JERSEY LIC. NO. 25570 NEW YORK LIC. NO. AI 16191

| REVISIONS                         |          |
|-----------------------------------|----------|
| NO.                               | DATE     |
| 1                                 | 11/28/22 |
| revised per planning bd. comments |          |
|                                   |          |
|                                   |          |
|                                                      |           |
|------------------------------------------------------|-----------|
| PROJECT: PROPOSED 2ND FLOOR ADDITION FOR MANUEL VEGA |           |
| 66 FRANKLIN AVE WEST ORANGE, NJ                      |           |
| DRAWING TITLE: PROF. BACK & LEFT SIDE ELEVATIONS     |           |
| DATE                                                 | 9/21/2021 |
| SCALE                                                | AS NOTED  |
| DRAWN BY                                             | Nicks     |
| PROJECT #                                            | 20-118    |
| DRAWING NO.                                          | AR-4      |
| SHEET 5 of 5                                         |           |