


BLOCK: 89, LOT: 21
156 MAIN STREET
TOWNSHIP OF WEST ORANGE,
ESSEX COUNTY, NEW JERSEY 07052

TWO FAMILY DWELLING




SCALE: $3/32" = 1'-0"$

SHEET NUMBER

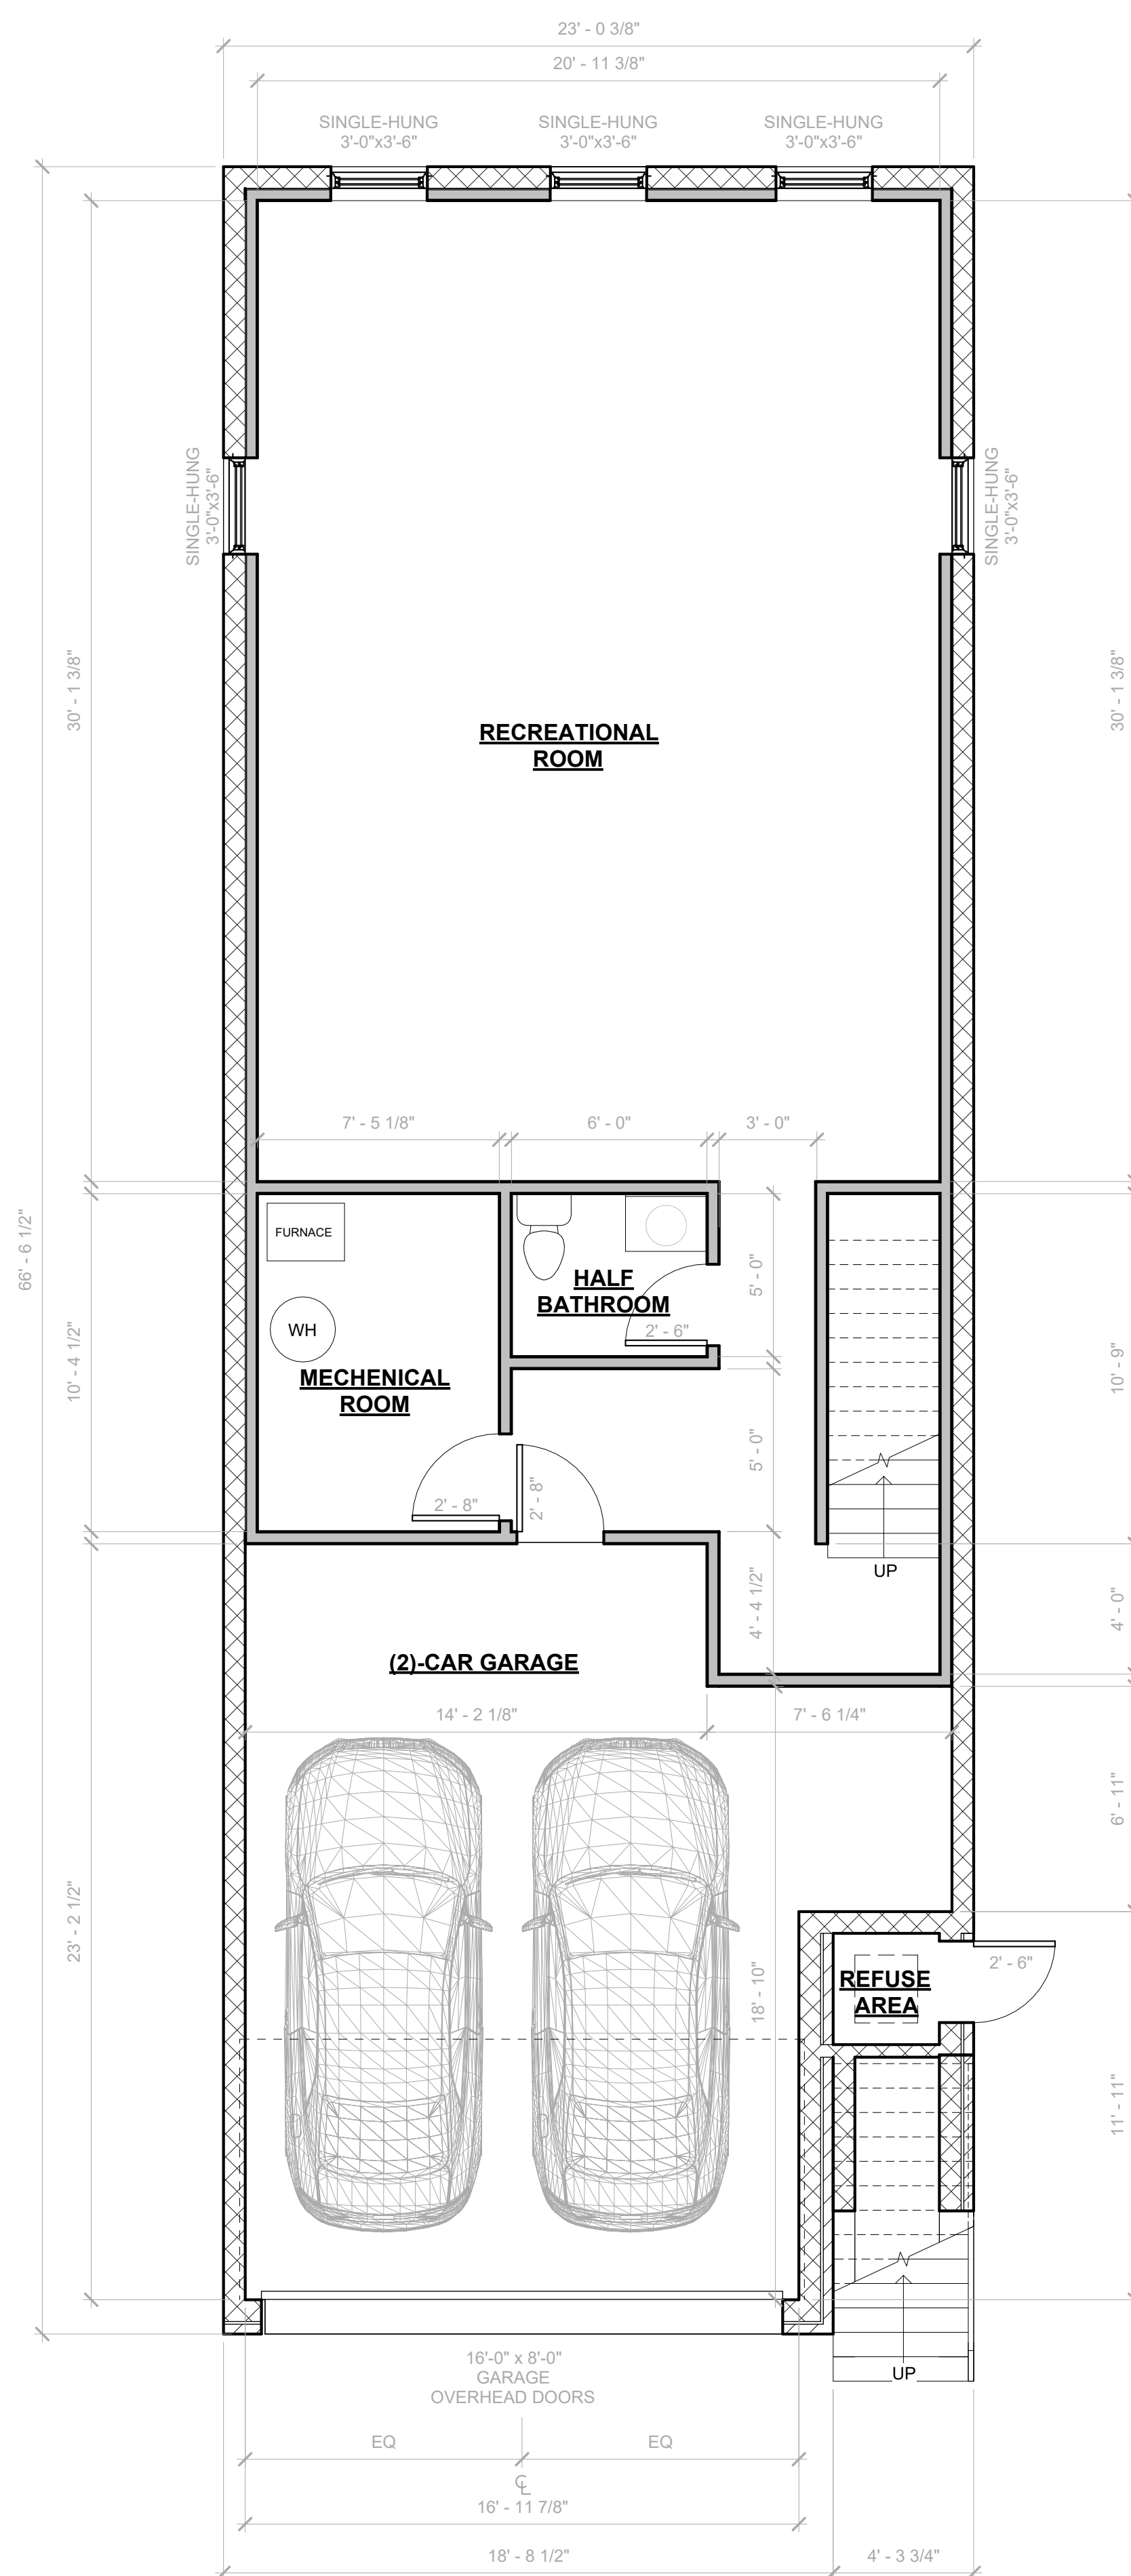


1 PROPOSED GROUND FLOOR PLAN

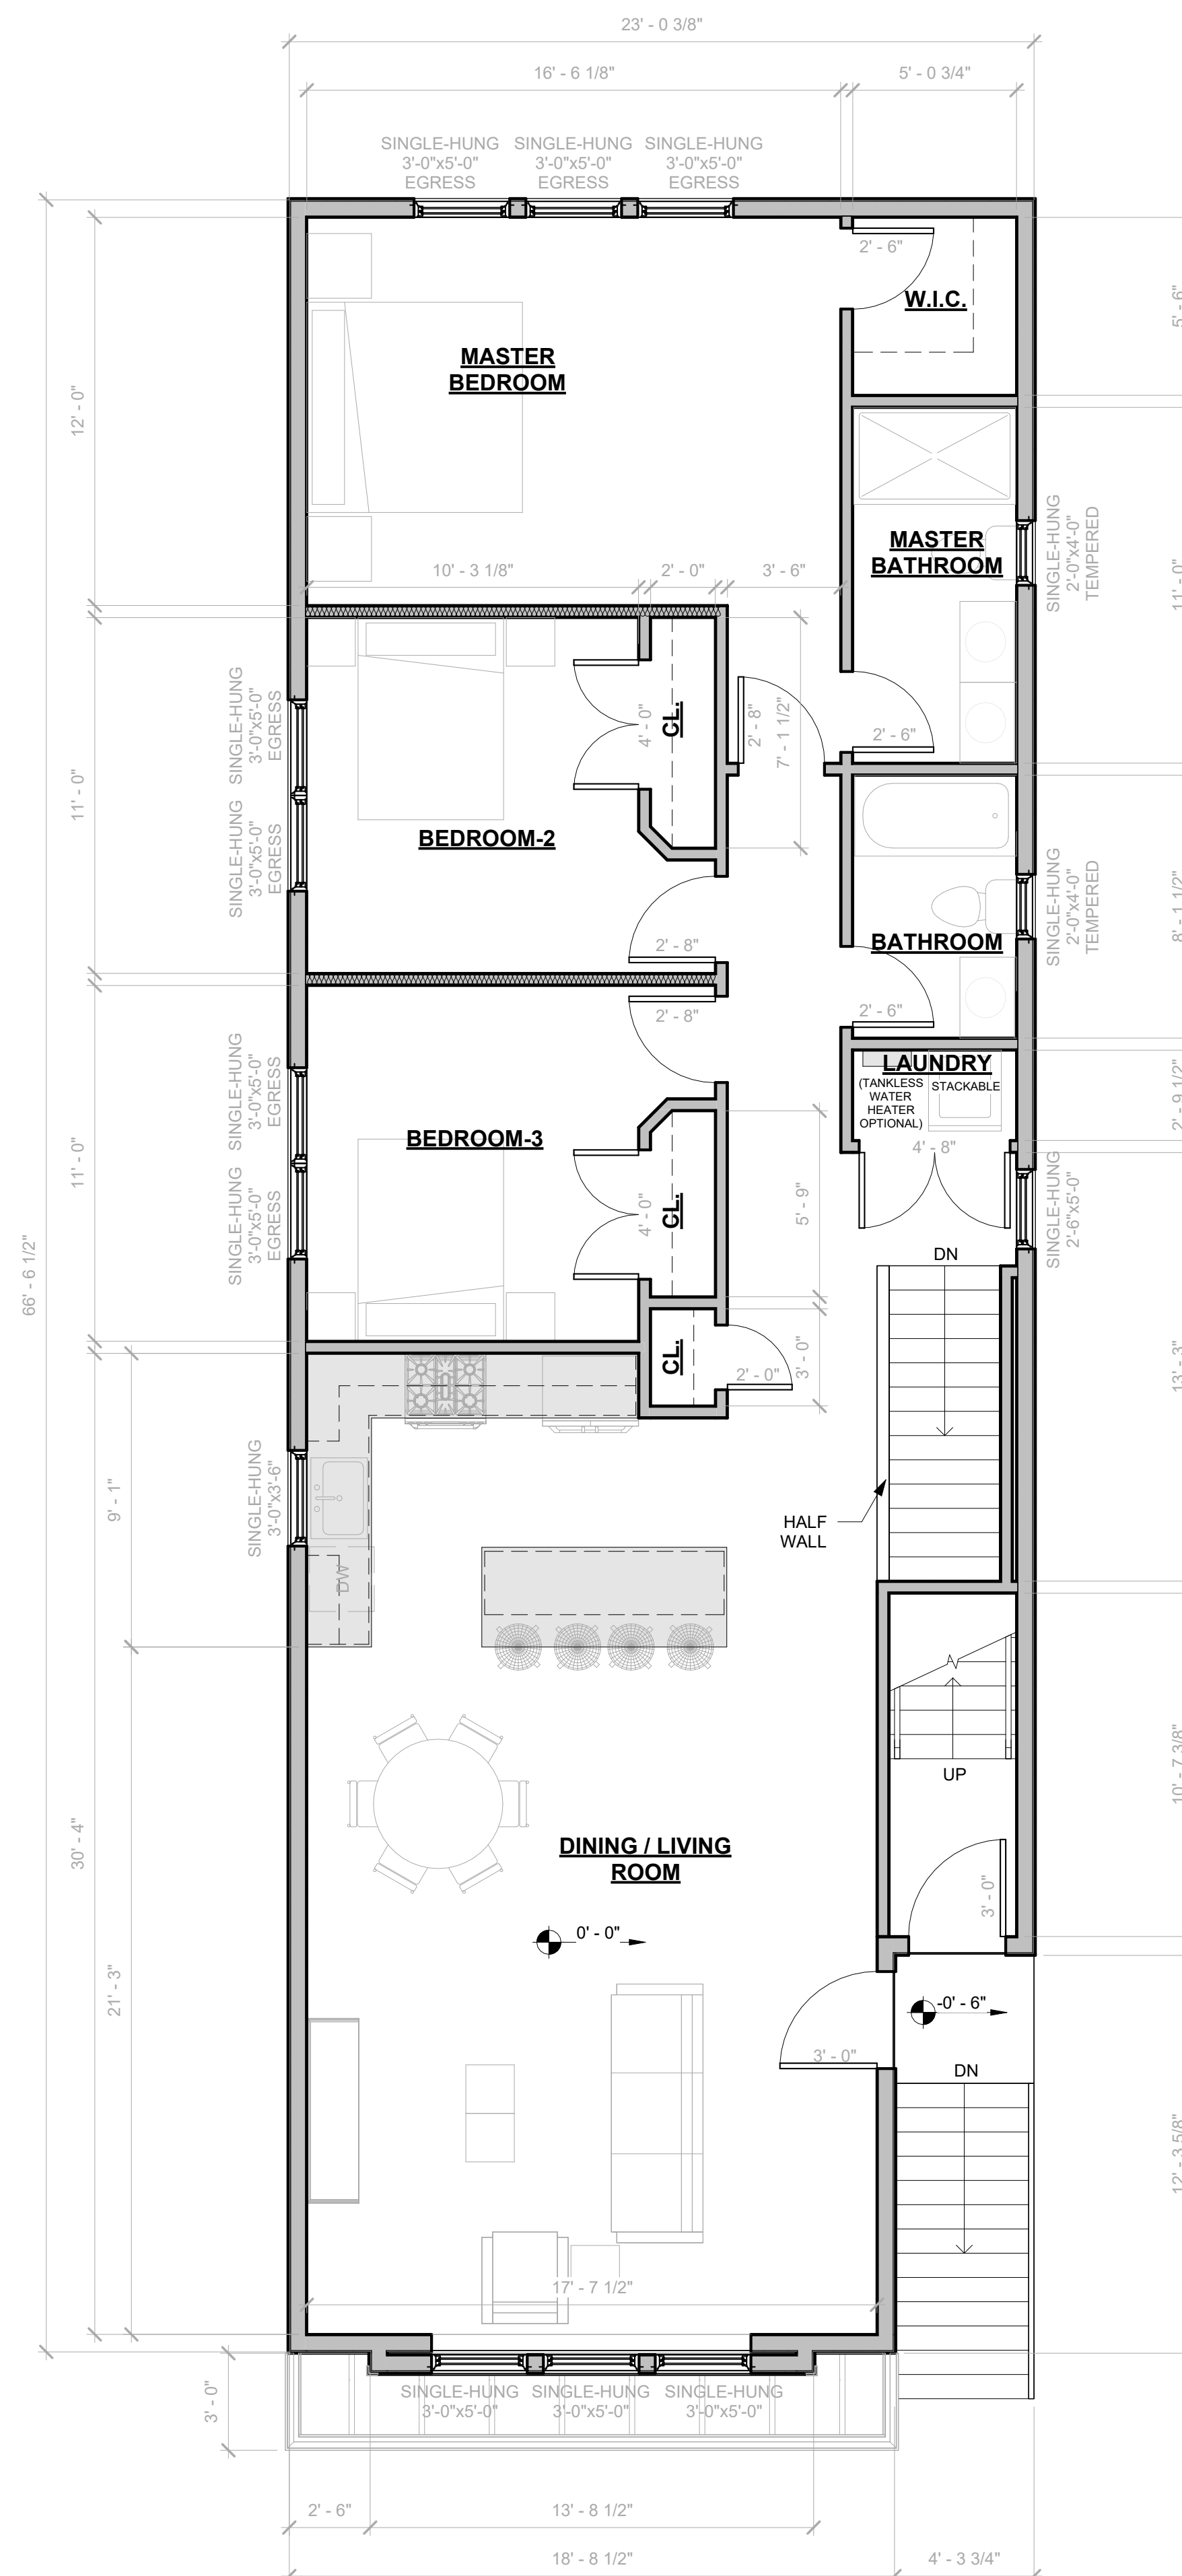

2 PROPOSED FIRST FLOOR PLAN

SCALE: 1/4" = 1'-0"

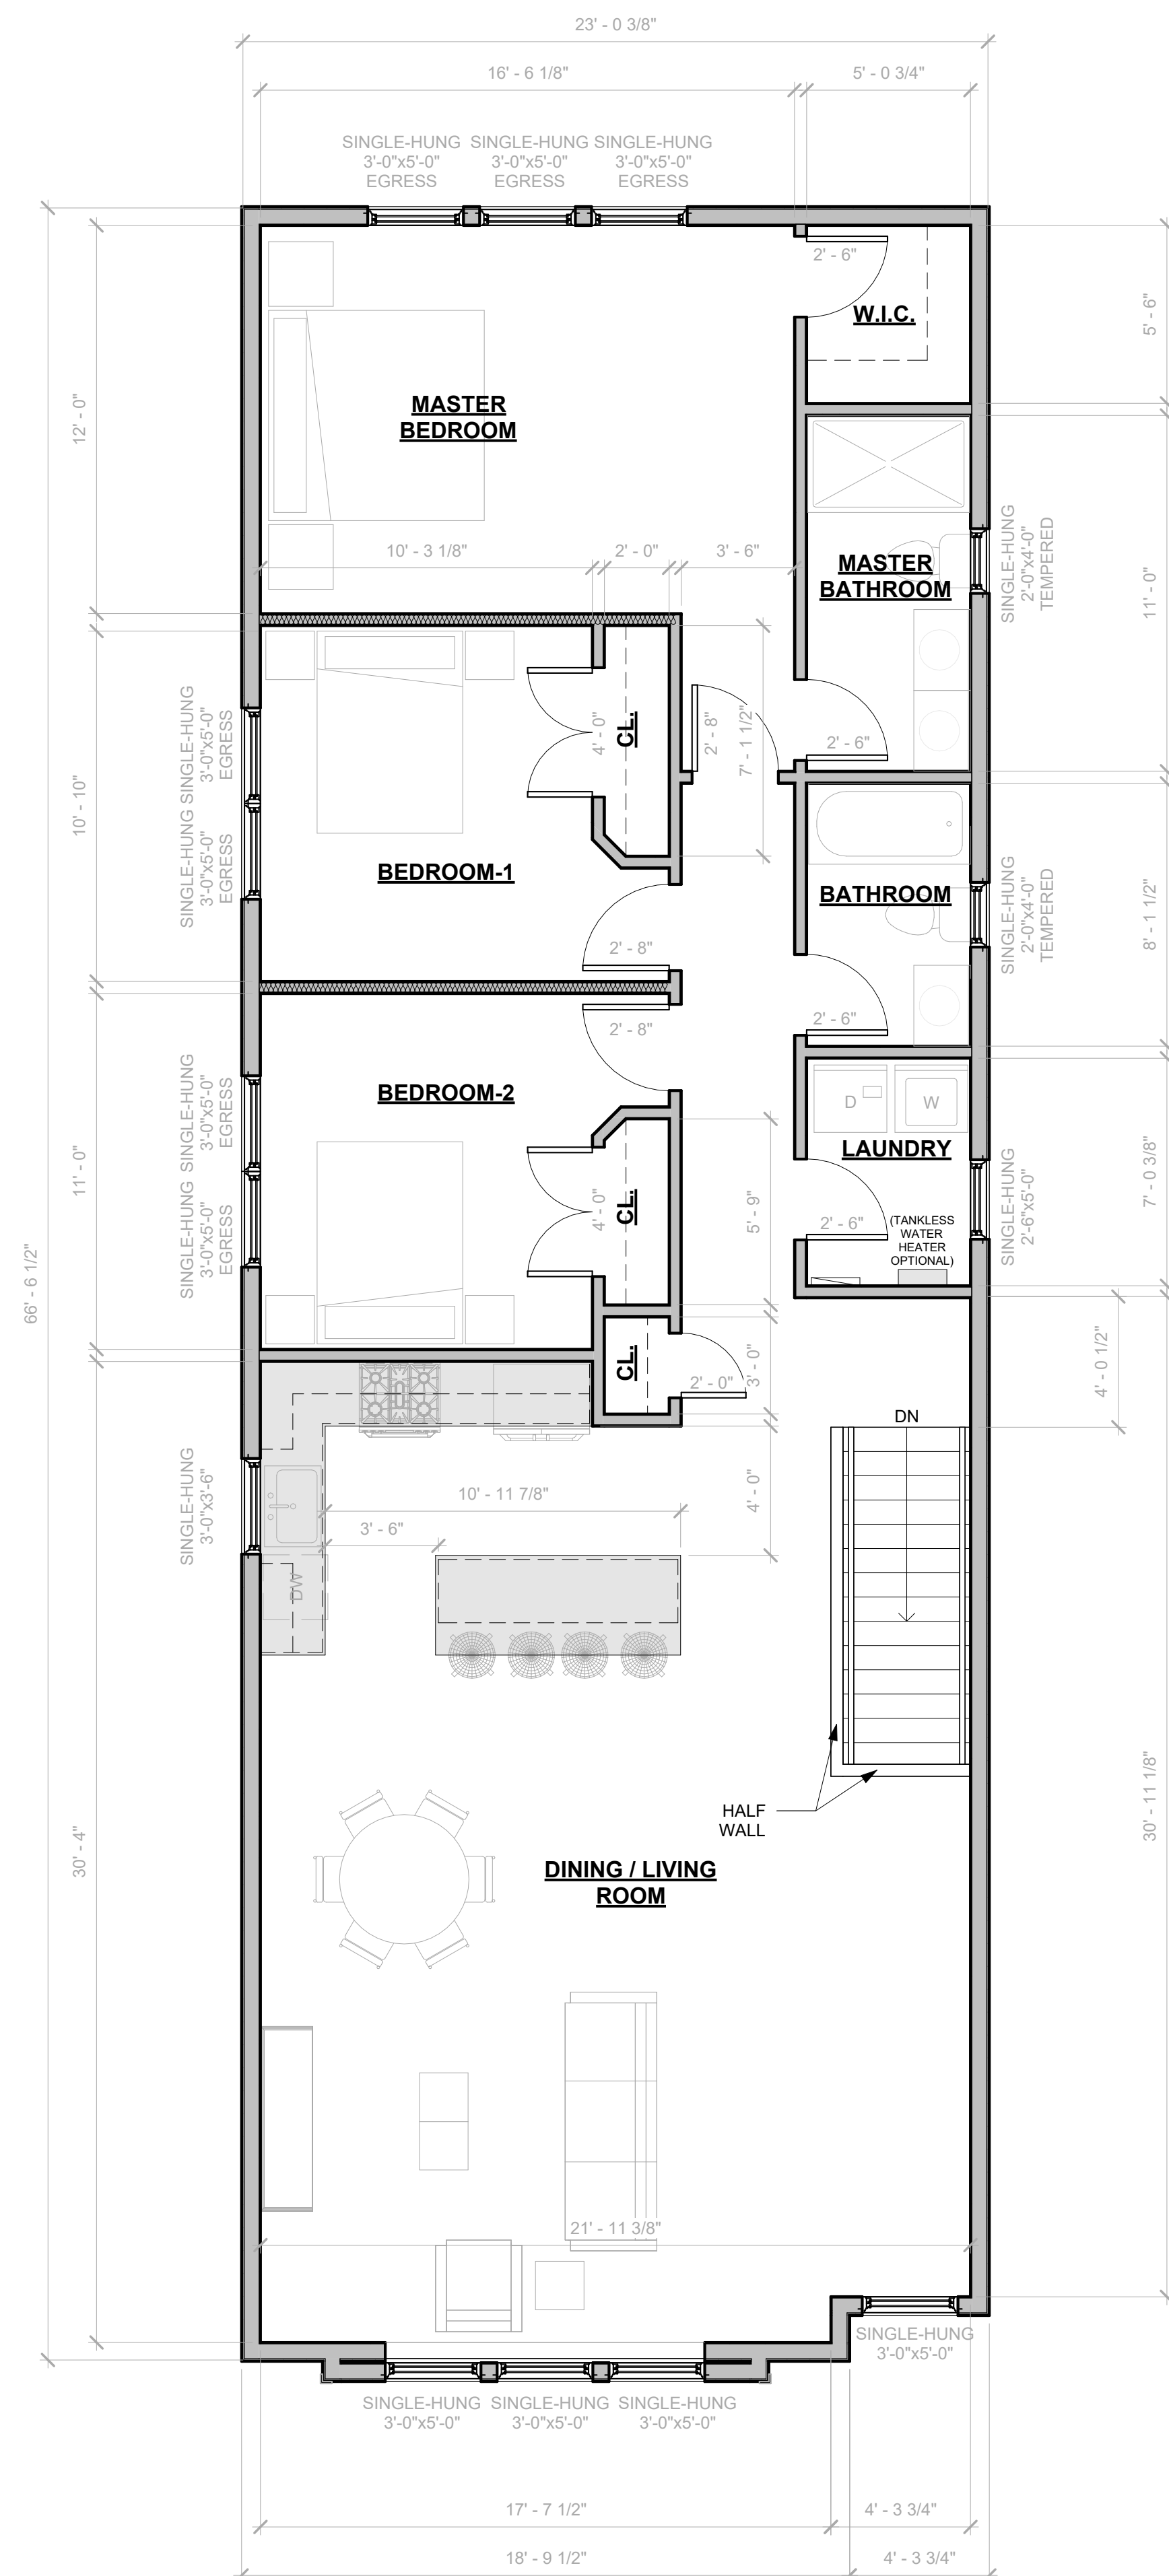

3 PROPOSED SECOND FLOOR PLAN

[illegible][illegible]

NEW TWO FAMILY
DWELLING

FOR
JOSE FLORES

BLOCK: 89, LOT: 21
156 MAIN STREET
TOWNSHIP OF WEST ORANGE,
ESSEX COUNTY, NEW JERSEY 07052

DRAWN BY	PD / IL
CHECKED BY	PD
PROJECT NO.	2021.086

FLOOR PLANS


REVISION RECORD

[illegible]


BLOCK: 89, LOT: 21
156 MAIN STREET
TOWNSHIP OF WEST ORANGE,
ESSEX COUNTY, NEW JERSEY 07052

DRAWN BY	PD / IL
CHECKED BY	PD
PROJECT NO.	2021.086

FRONT & SIDE ELEVATIONS

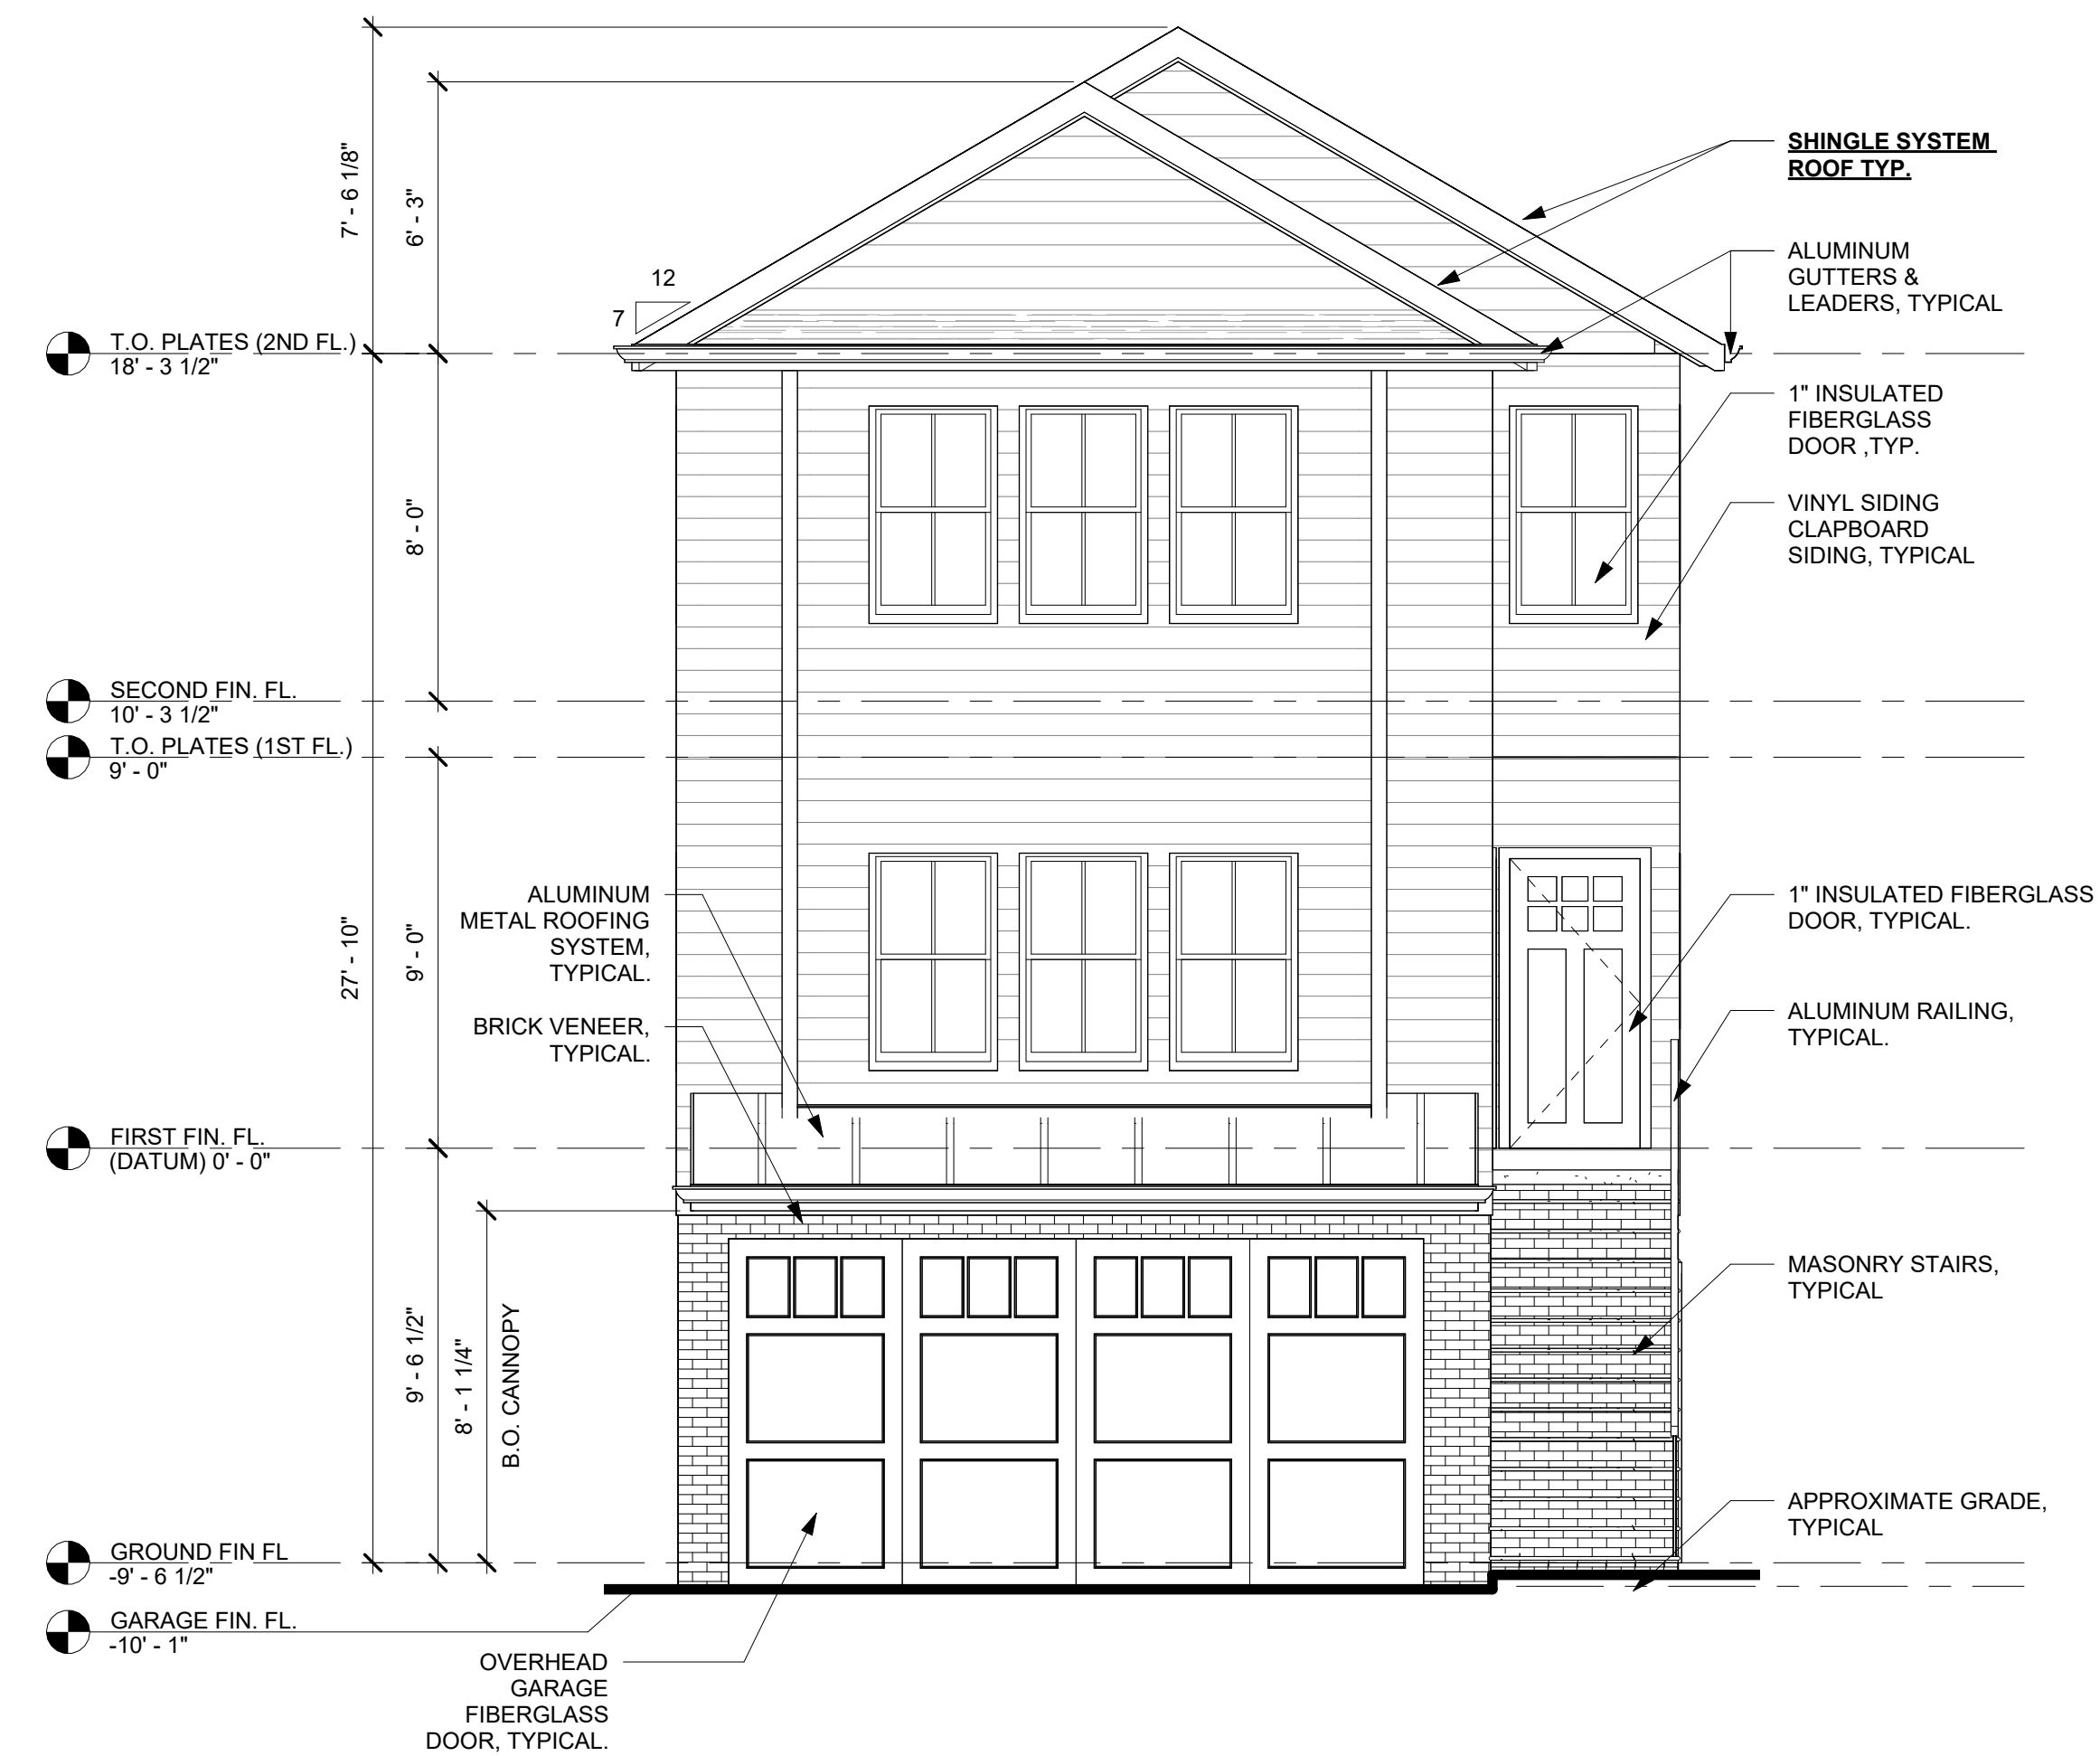

1 FRONT ELEVATION
SCALE: 1/4" = 1'-0"

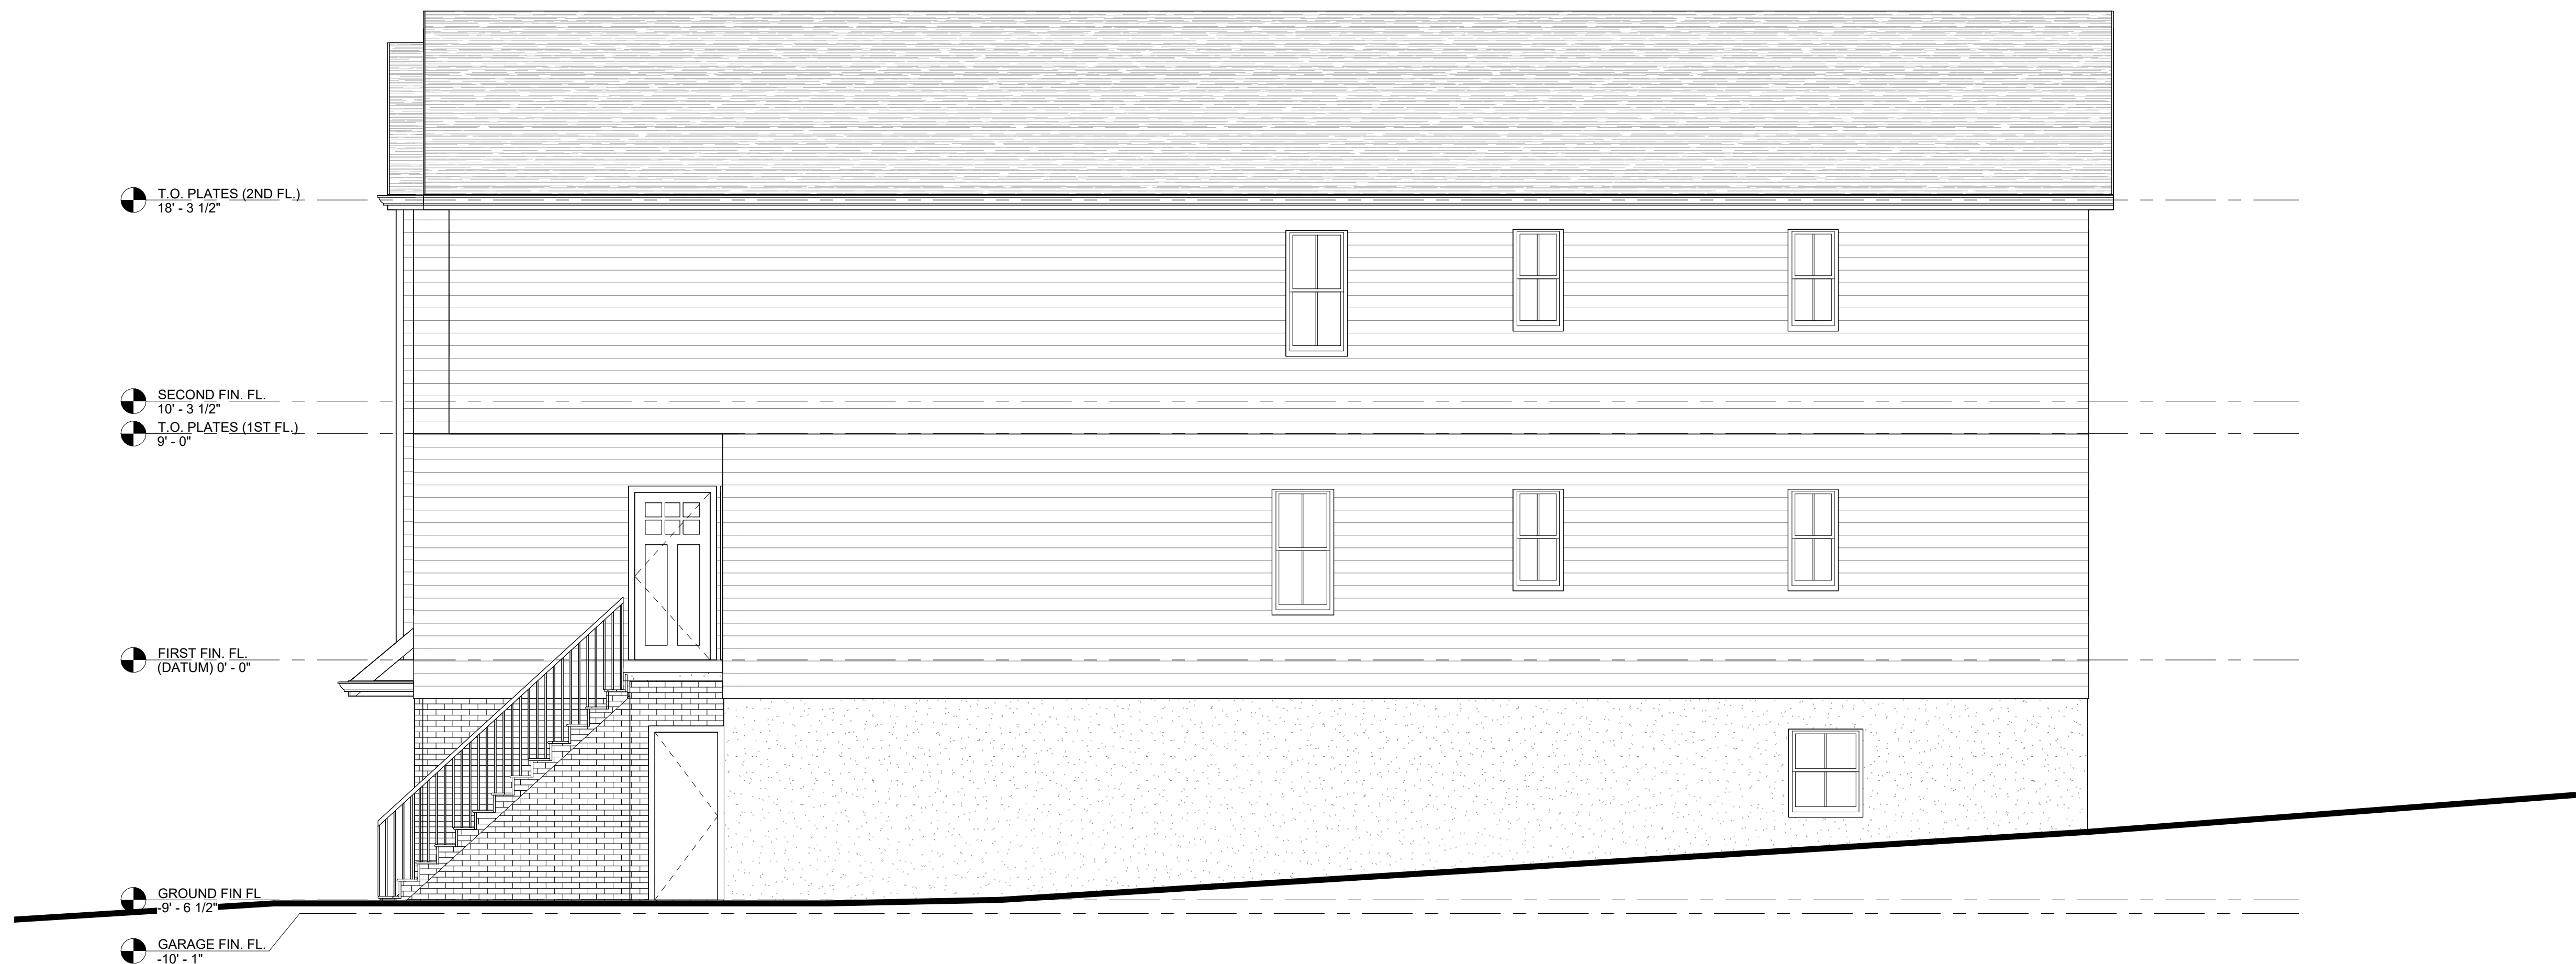

2 SIDE ELEVATION
SCALE: 1/4" = 1'-0"

[illegible][illegible]

BLOCK: 89, LOT: 21
156 MAIN STREET
TOWNSHIP OF WEST ORANGE,
SSEX COUNTY, NEW JERSEY 07052

DRAWN BY	PD / IL
CHECKED BY	PD
PROJECT NO.	2021.086

REAR & SIDE ELEVATIONS



1 REAR ELEVATION

SCALE: 1/4" = 1'-0"



2 SIDE ELEVATION
SCALE: 1/4" = 1'-0"