



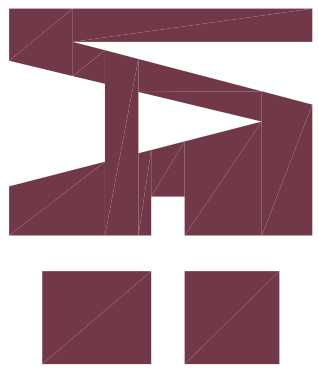

Inglise Architecture
+ Engineering

632 Spring Avenue
Cedar Grove, NJ 07009
1.201.438.0081
www.inglise-ae.com
info@inglise-ae.com

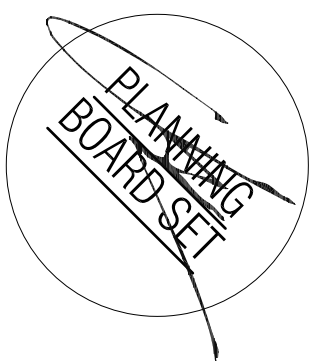

JOHN INGISE
NJ REG-66590
JOAQUIN BOLAOS
NJ REG-69970
ALEXANDER MASCIA
NJ REG-62700
ADRIAN PRINCEPA
NJ REG-63479

THIS DOCUMENT IS THE EXCLUSIVE
PROPERTY OF INGISE ARCHITECTURE +
ENGINEERING. THE DOCUMENT AND THE
INFORMATION IT CONTAINS MAY NOT BE
REPRODUCED, COPIED, OR TRANSMITTED
IN ANY FORM OR BY ANY MEANS, ELECTRONIC
OR MECHANICAL, INCLUDING PHOTOCOPYING,
RECORDING, OR BY ANY INFORMATION
SYSTEMS WITHOUT THE EXPRESS CONSENT
OF INGISE ARCHITECTURE + ENGINEERING.

CONSULTANTS:

87-89 ASHLAND AVENUE
PROPOSED 3-STORY RESIDENTIAL BUILDING (2 UNIT)
87-89 ASHLAND AVENUE
WEST ORANGE, NJ
BLOCK: 61 LOT: 44 & 45

OWNER:
FRANK S. BISH
177 Ashland Avenue
West Orange, NJ 07092
89 Ashland Avenue, LLC
West Orange, NJ 07092

SUBMISSIONS:
PLANNING BOARD 08/22/2022


REVISIONS:

DATE PROJECT NO.: 22000


SHEET TITLE:
ELEVATIONS

SHEET:


A-200

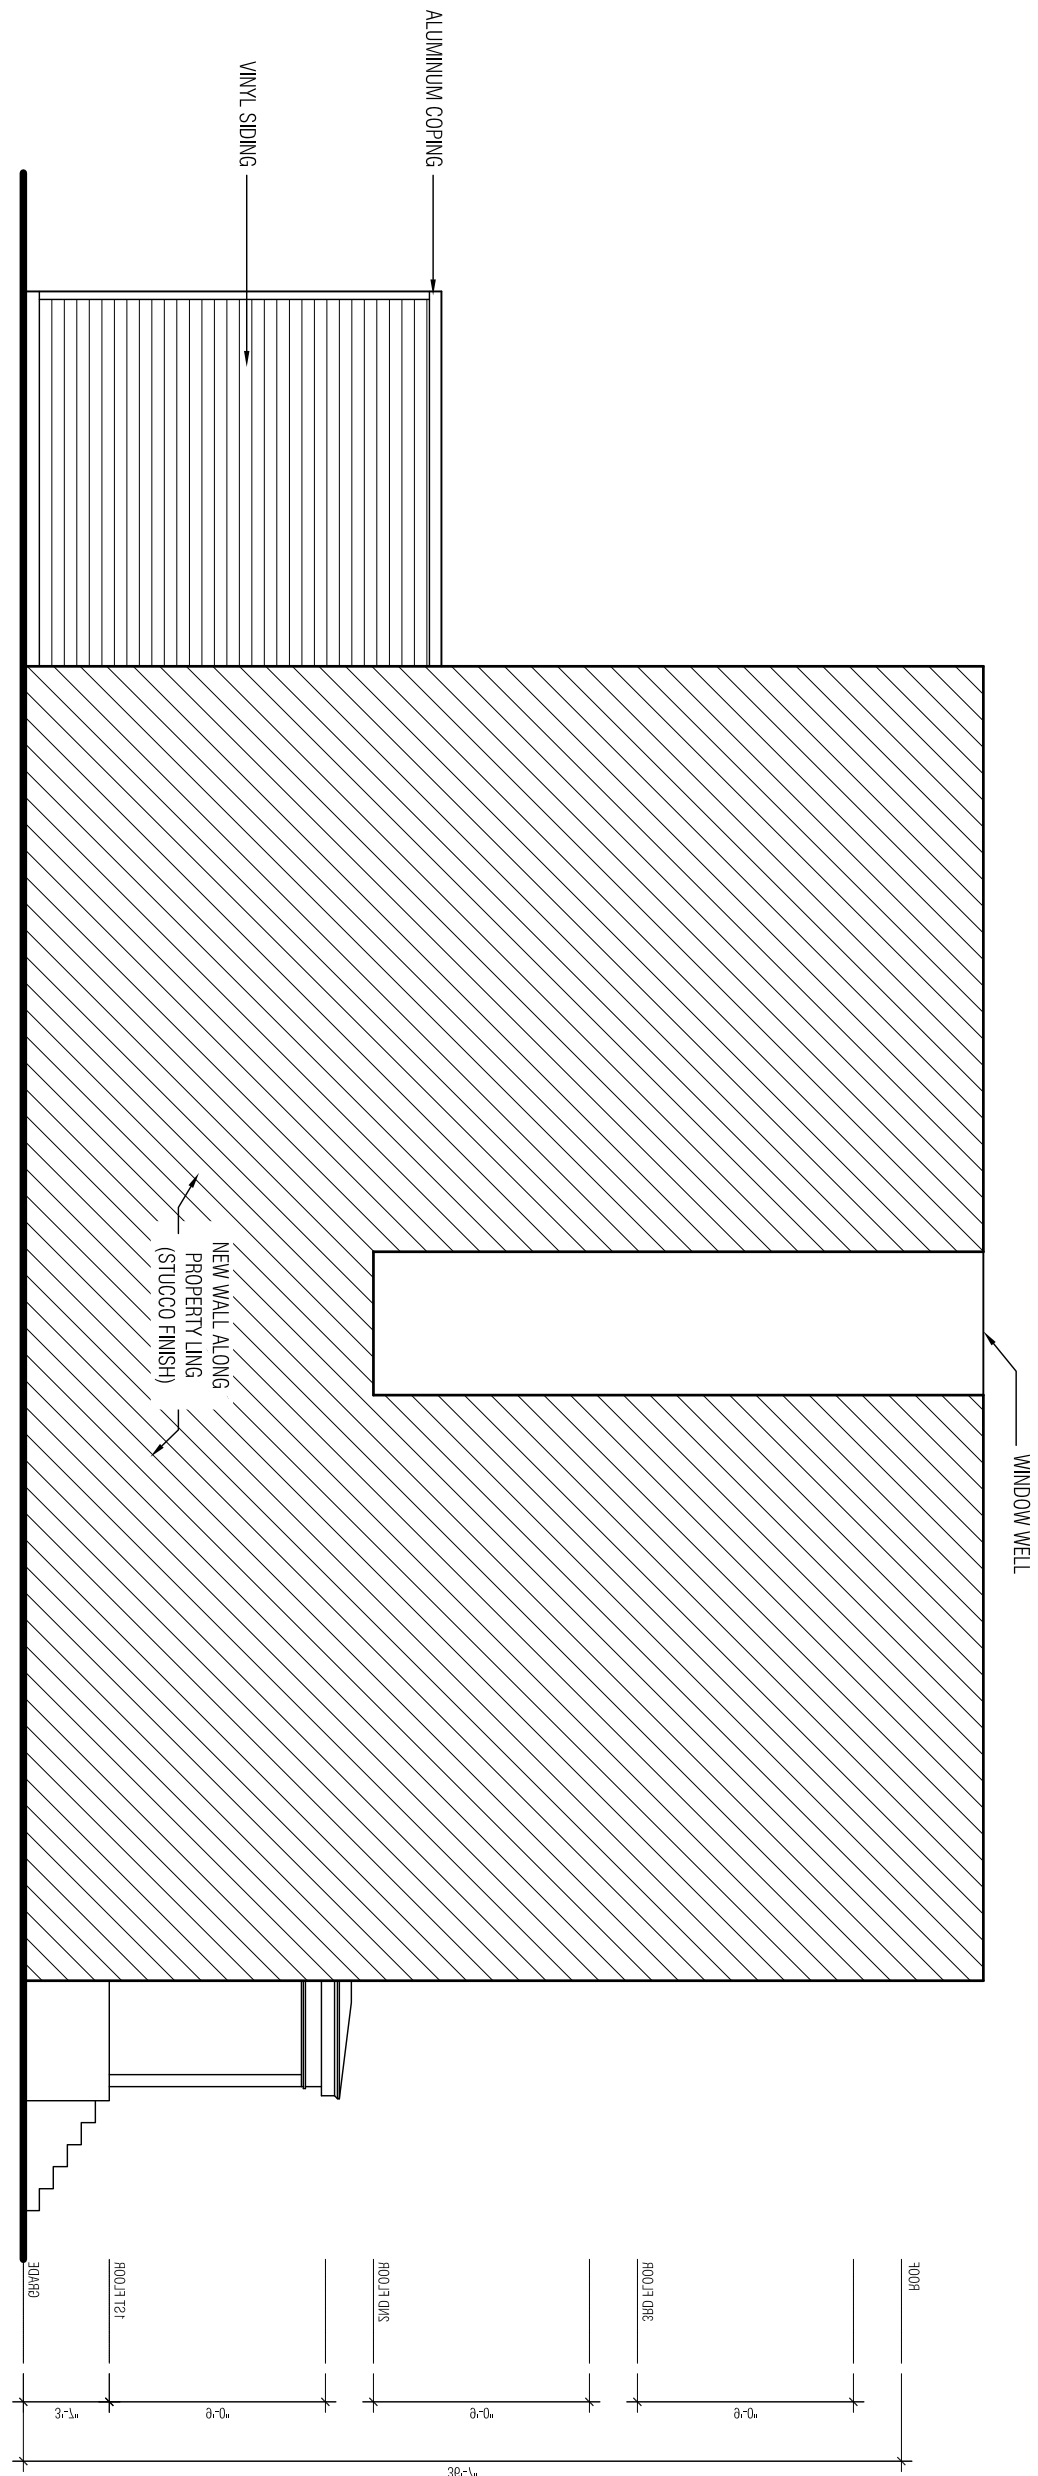


4 SIDE ELEVATION
SCALE: 1/8" = 1'-0"

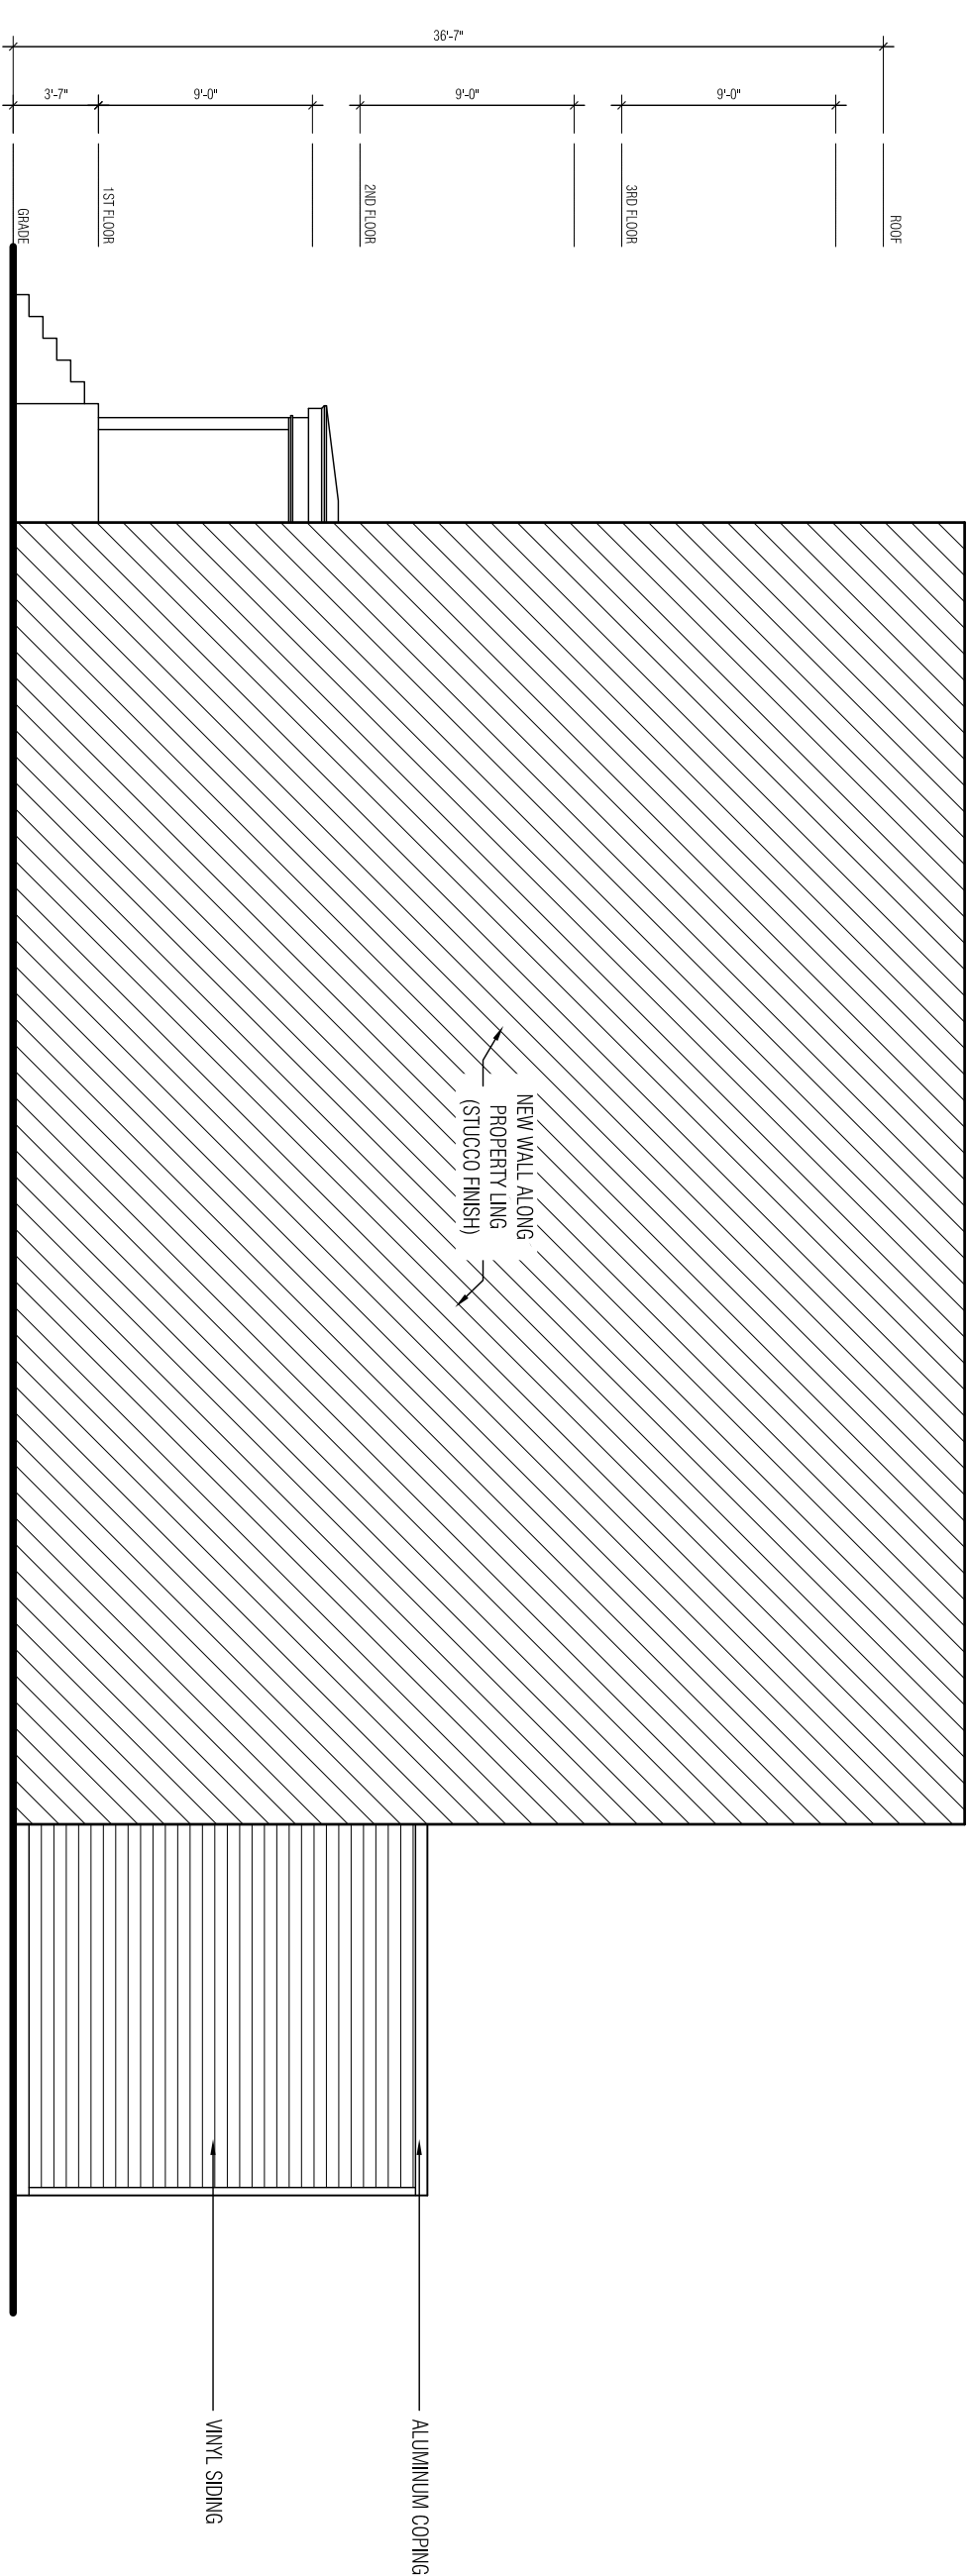

3 SIDE ELEVATION
SCALE: 1/8" = 1'-0"

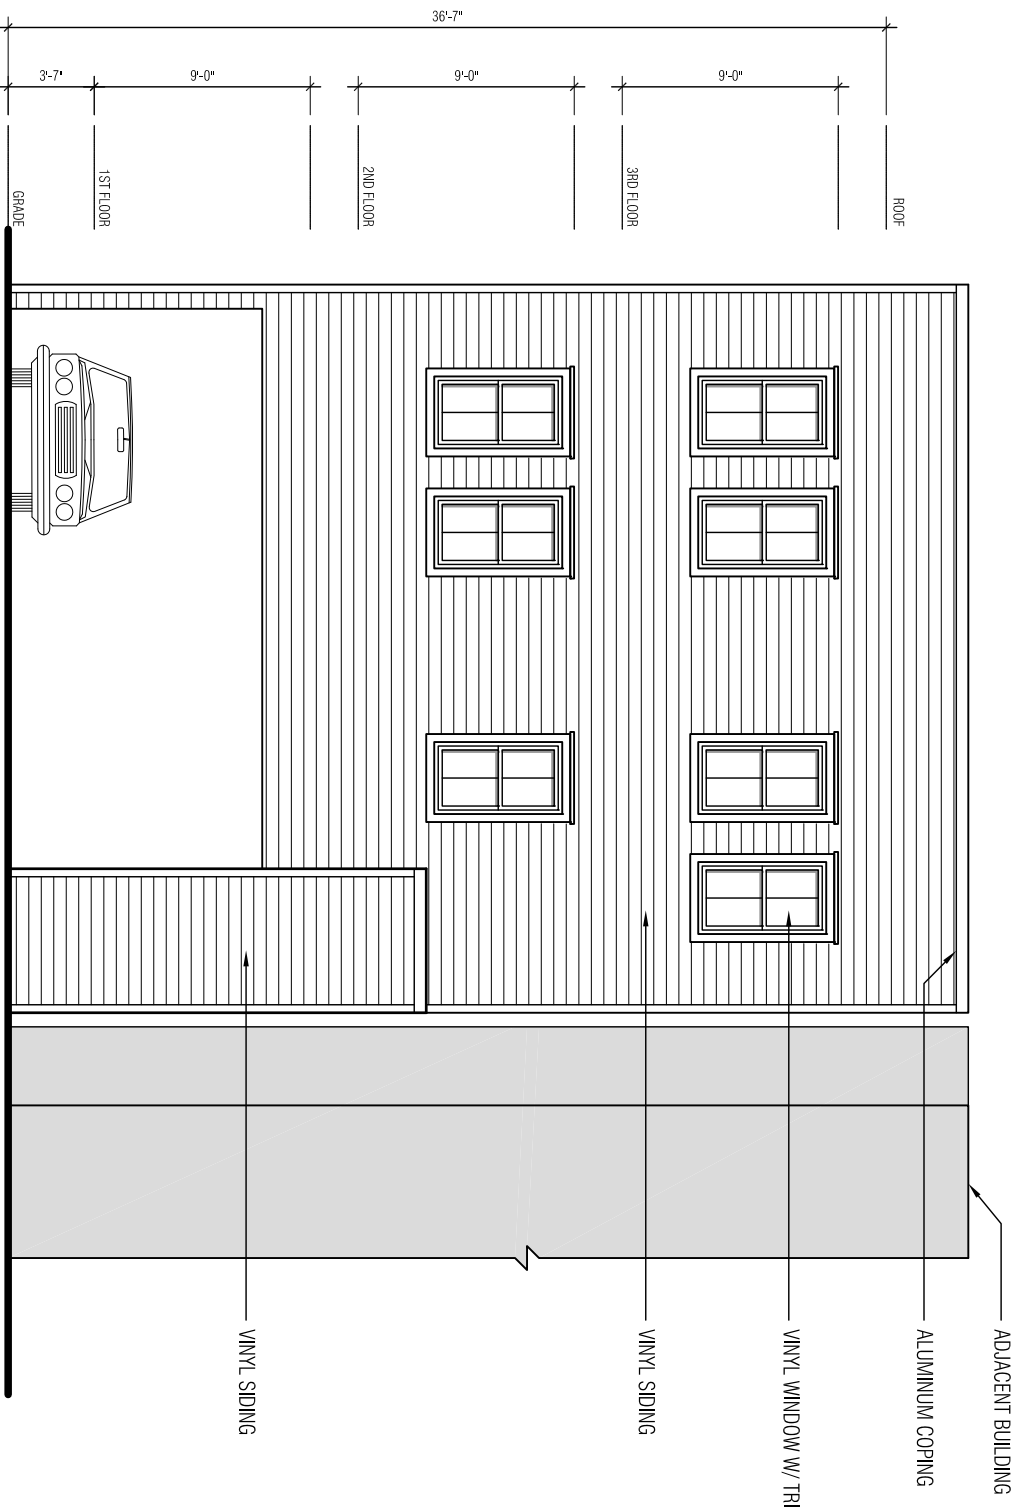

2 REAR ELEVATION
SCALE: 1/8" = 1'-0"

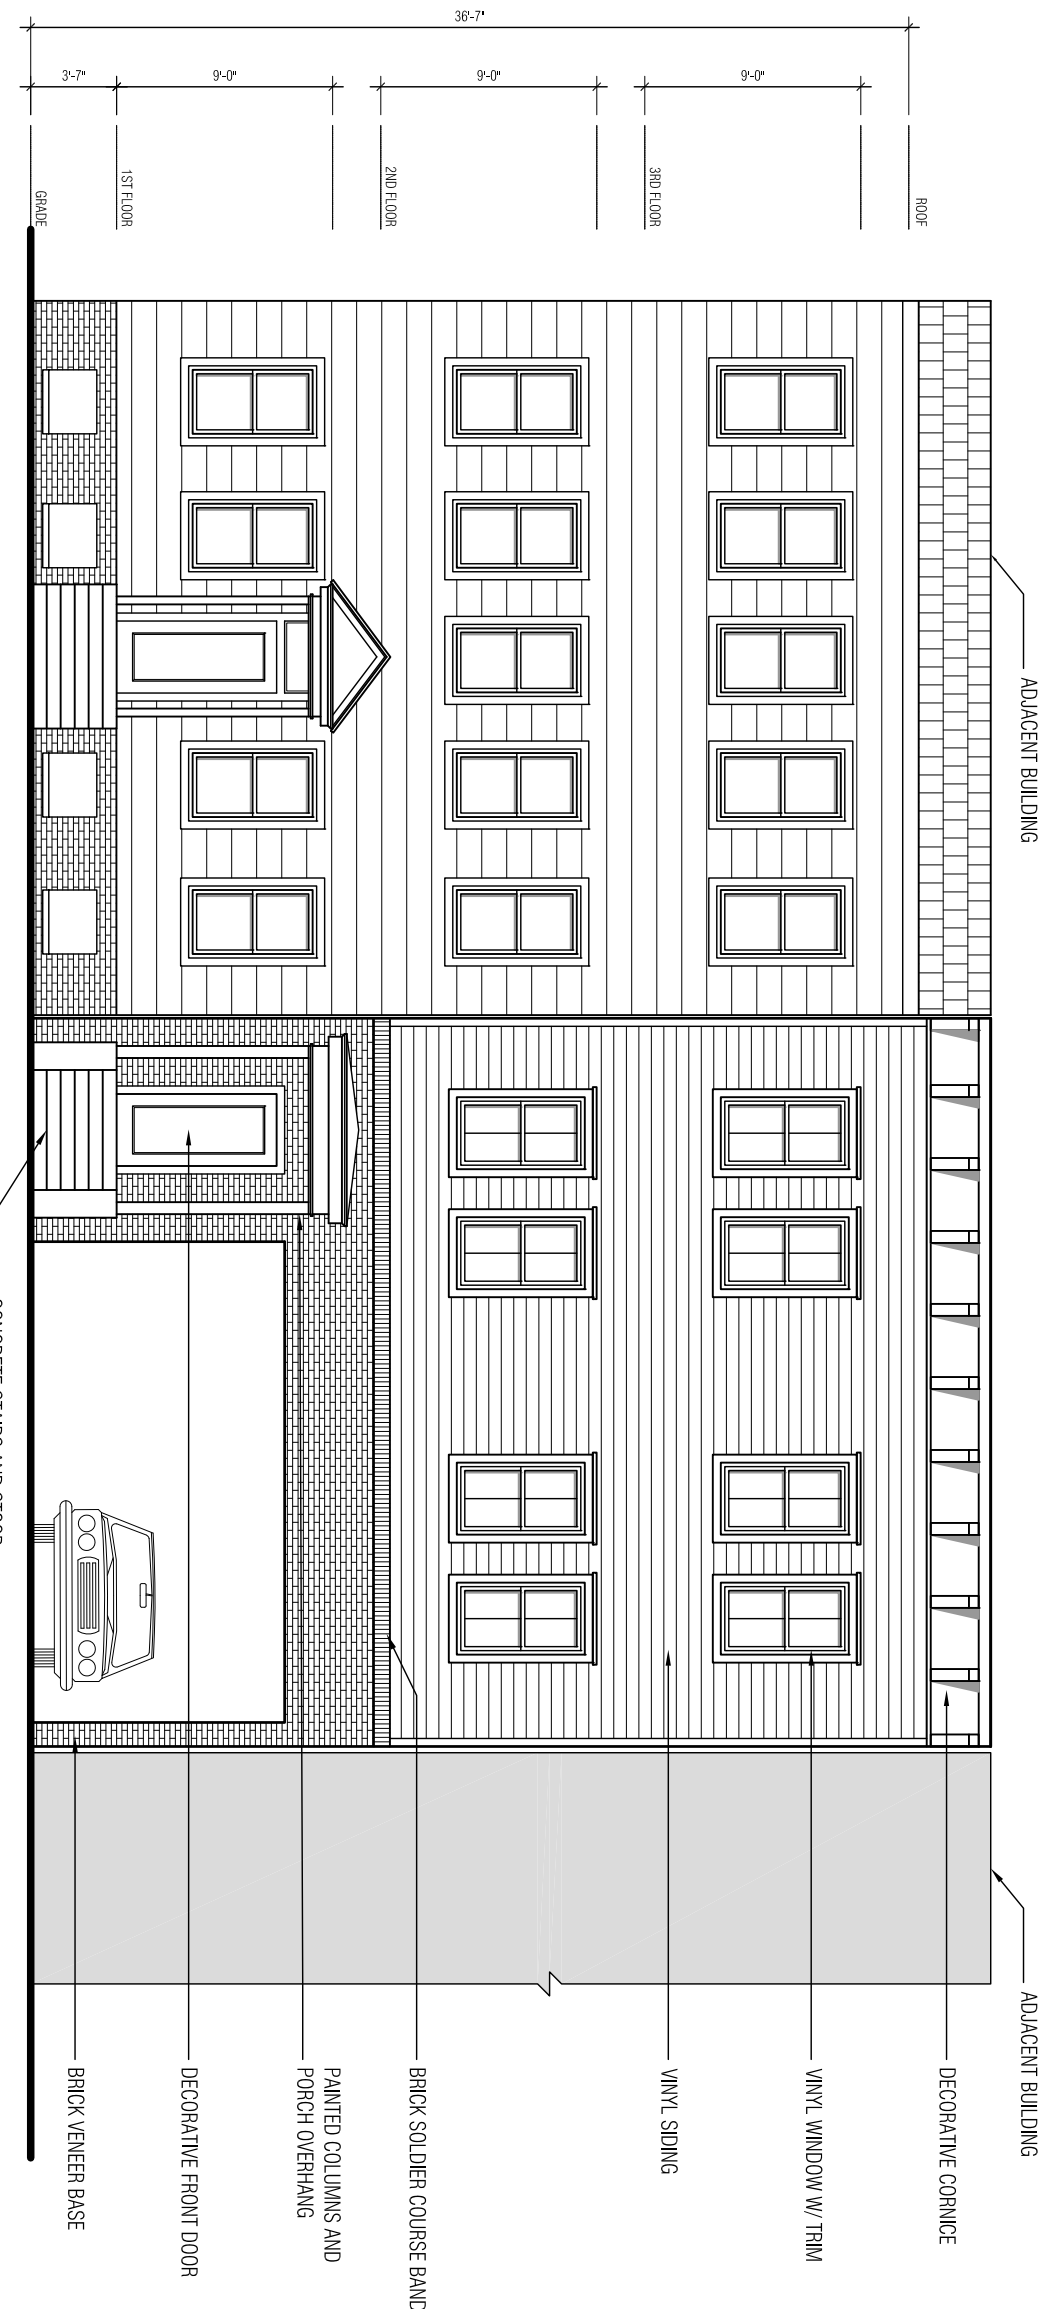

1 ASHLAND AVE. ELEVATION
SCALE: 1/8" = 1'-0"