



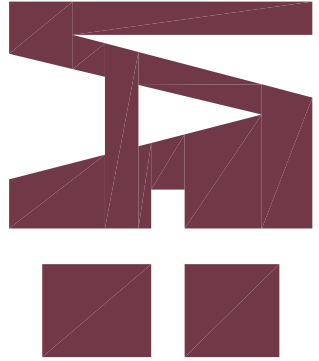

Inglese Architecture
+ Engineering

632 Spring Avenue
Cedar Grove, NJ 07009
1.201.438.0081
www.inglese-ae.com
info@inglese-ae.com

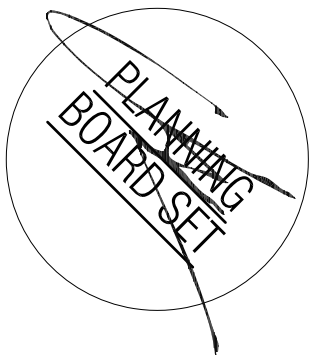

JOHN INGLESSE
JOSEPH BUILDERS
ALBAHAMA, MD
ARCHITECT

NJ REG-66620
NJ REG-66620
NJ REG-66620

THIS DOCUMENT IS THE EXCLUSIVE
PROPERTY OF INGLESSE ARCHITECTURE +
ENGINEERING. THE DOCUMENT AND THE
DESIGN INFORMATION CONTAINED HEREIN
ARE NOT TO BE REPRODUCED, COPIED,
THE SPECIFIC PROJECT FOR WHICH IT WAS
PREPARED WITHOUT THE EXPLICIT CONSENT
OF INGLESSE ARCHITECTURE + ENGINEERING.

CONSULTANTS:

87-89 ASHLAND AVENUE
PROPOSED 3-STORY RESIDENTIAL BUILDING (2 UNIT)
87-89 ASHLAND AVENUE
WEST ORANGE, NJ
BLOCK: 61 LOT: 44 & 45

OWNER:
FRANK S. ENCH
89 Ashland Avenue, LLC
West Orange, NJ 07092




SUBMISSIONS:
PLANNING BOARD 08/22/2022

REVISIONS:

DATE PROJECT NO.: 22000

SHEET TITLE:
BUILDING PLANS

SHEET:
A-100

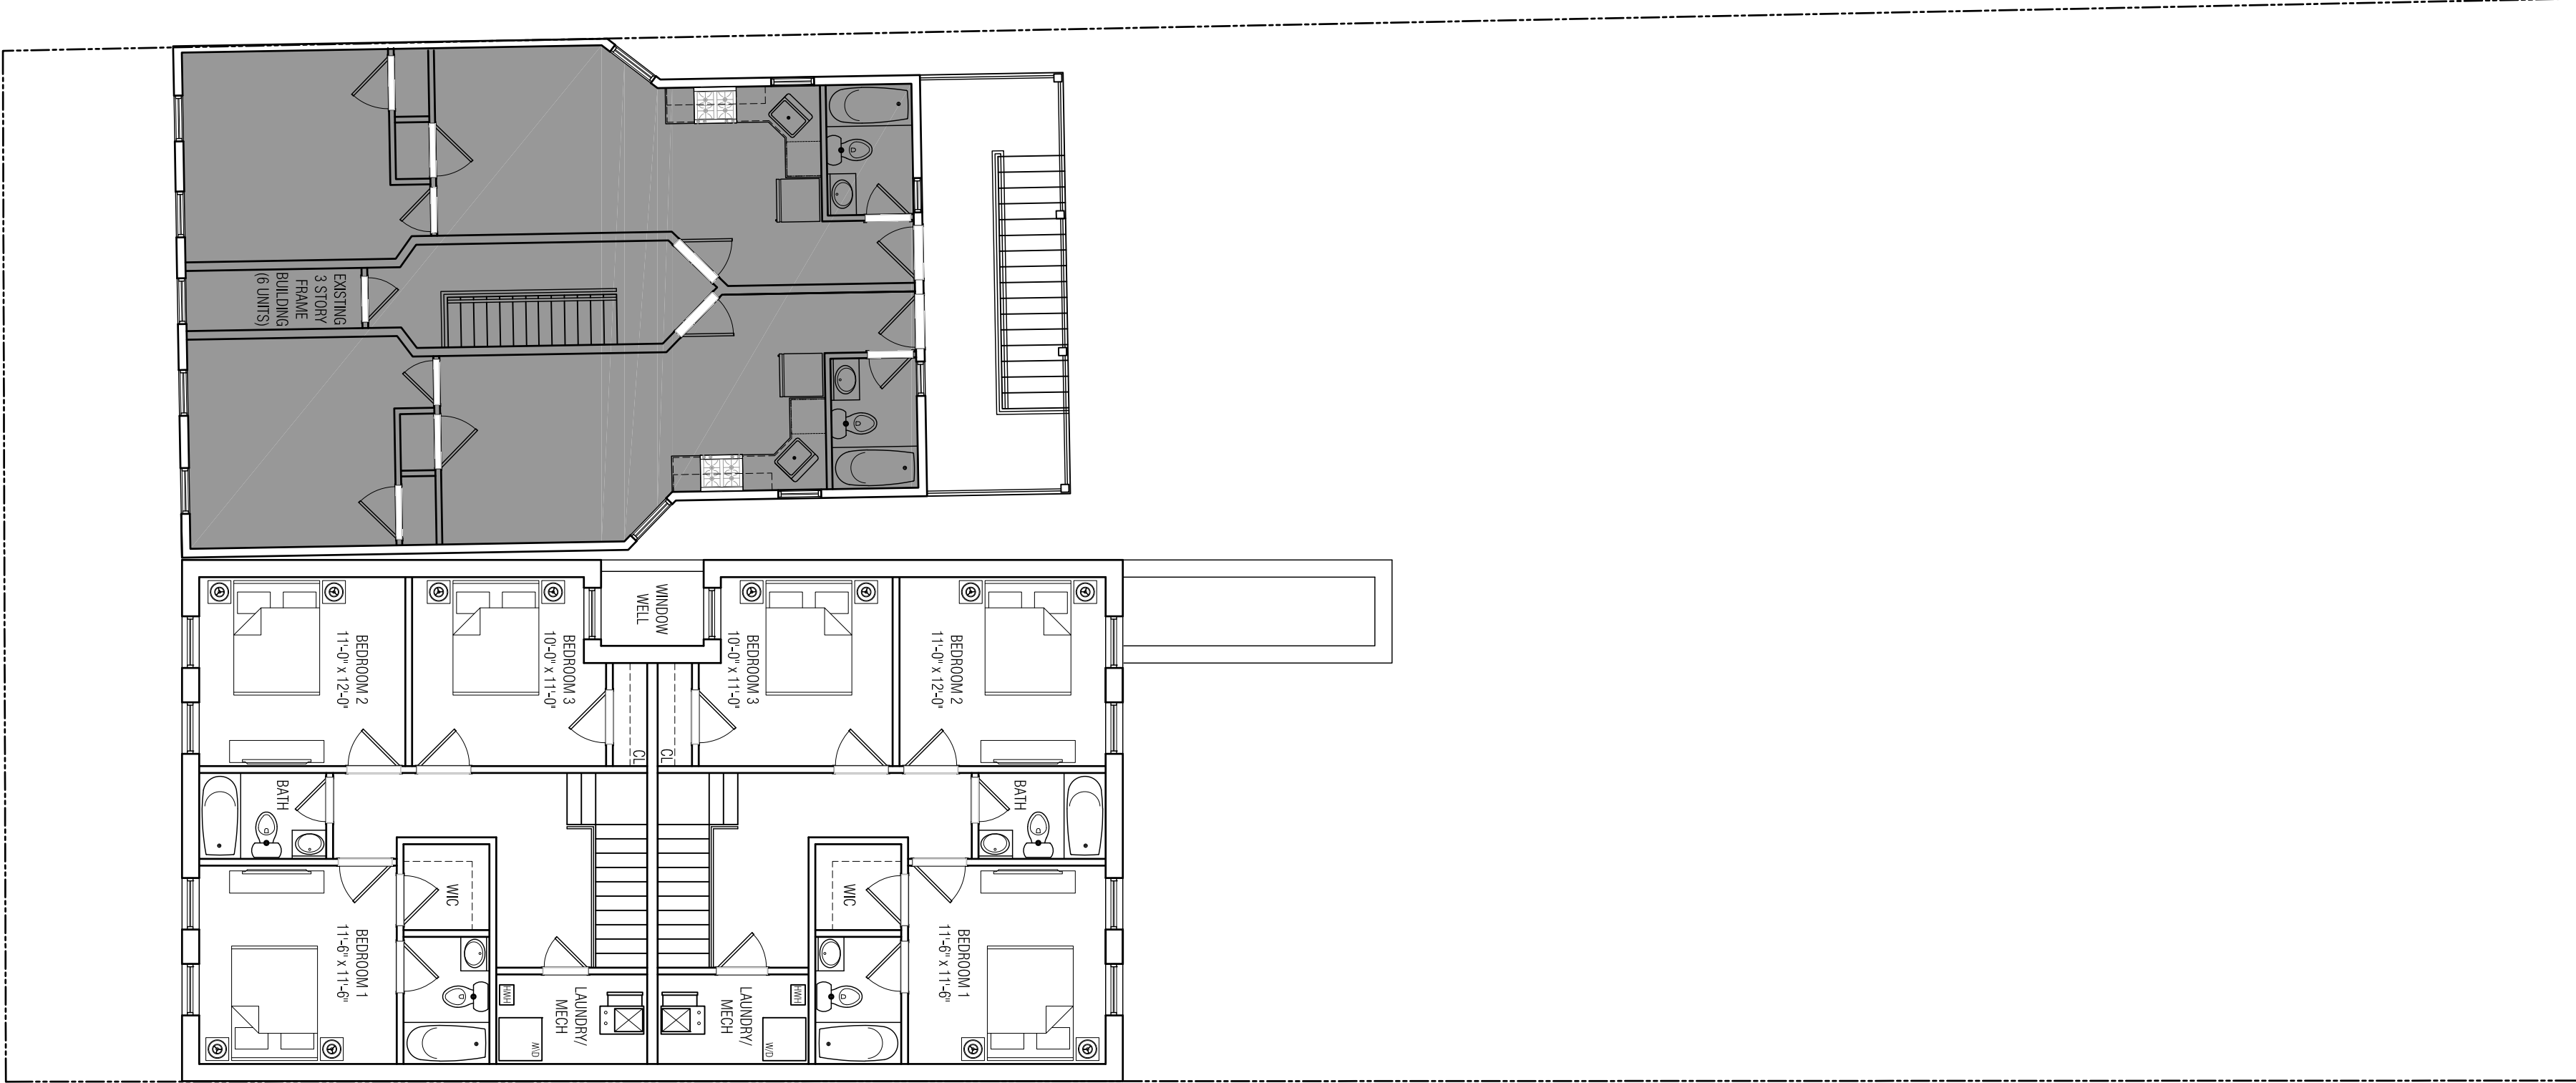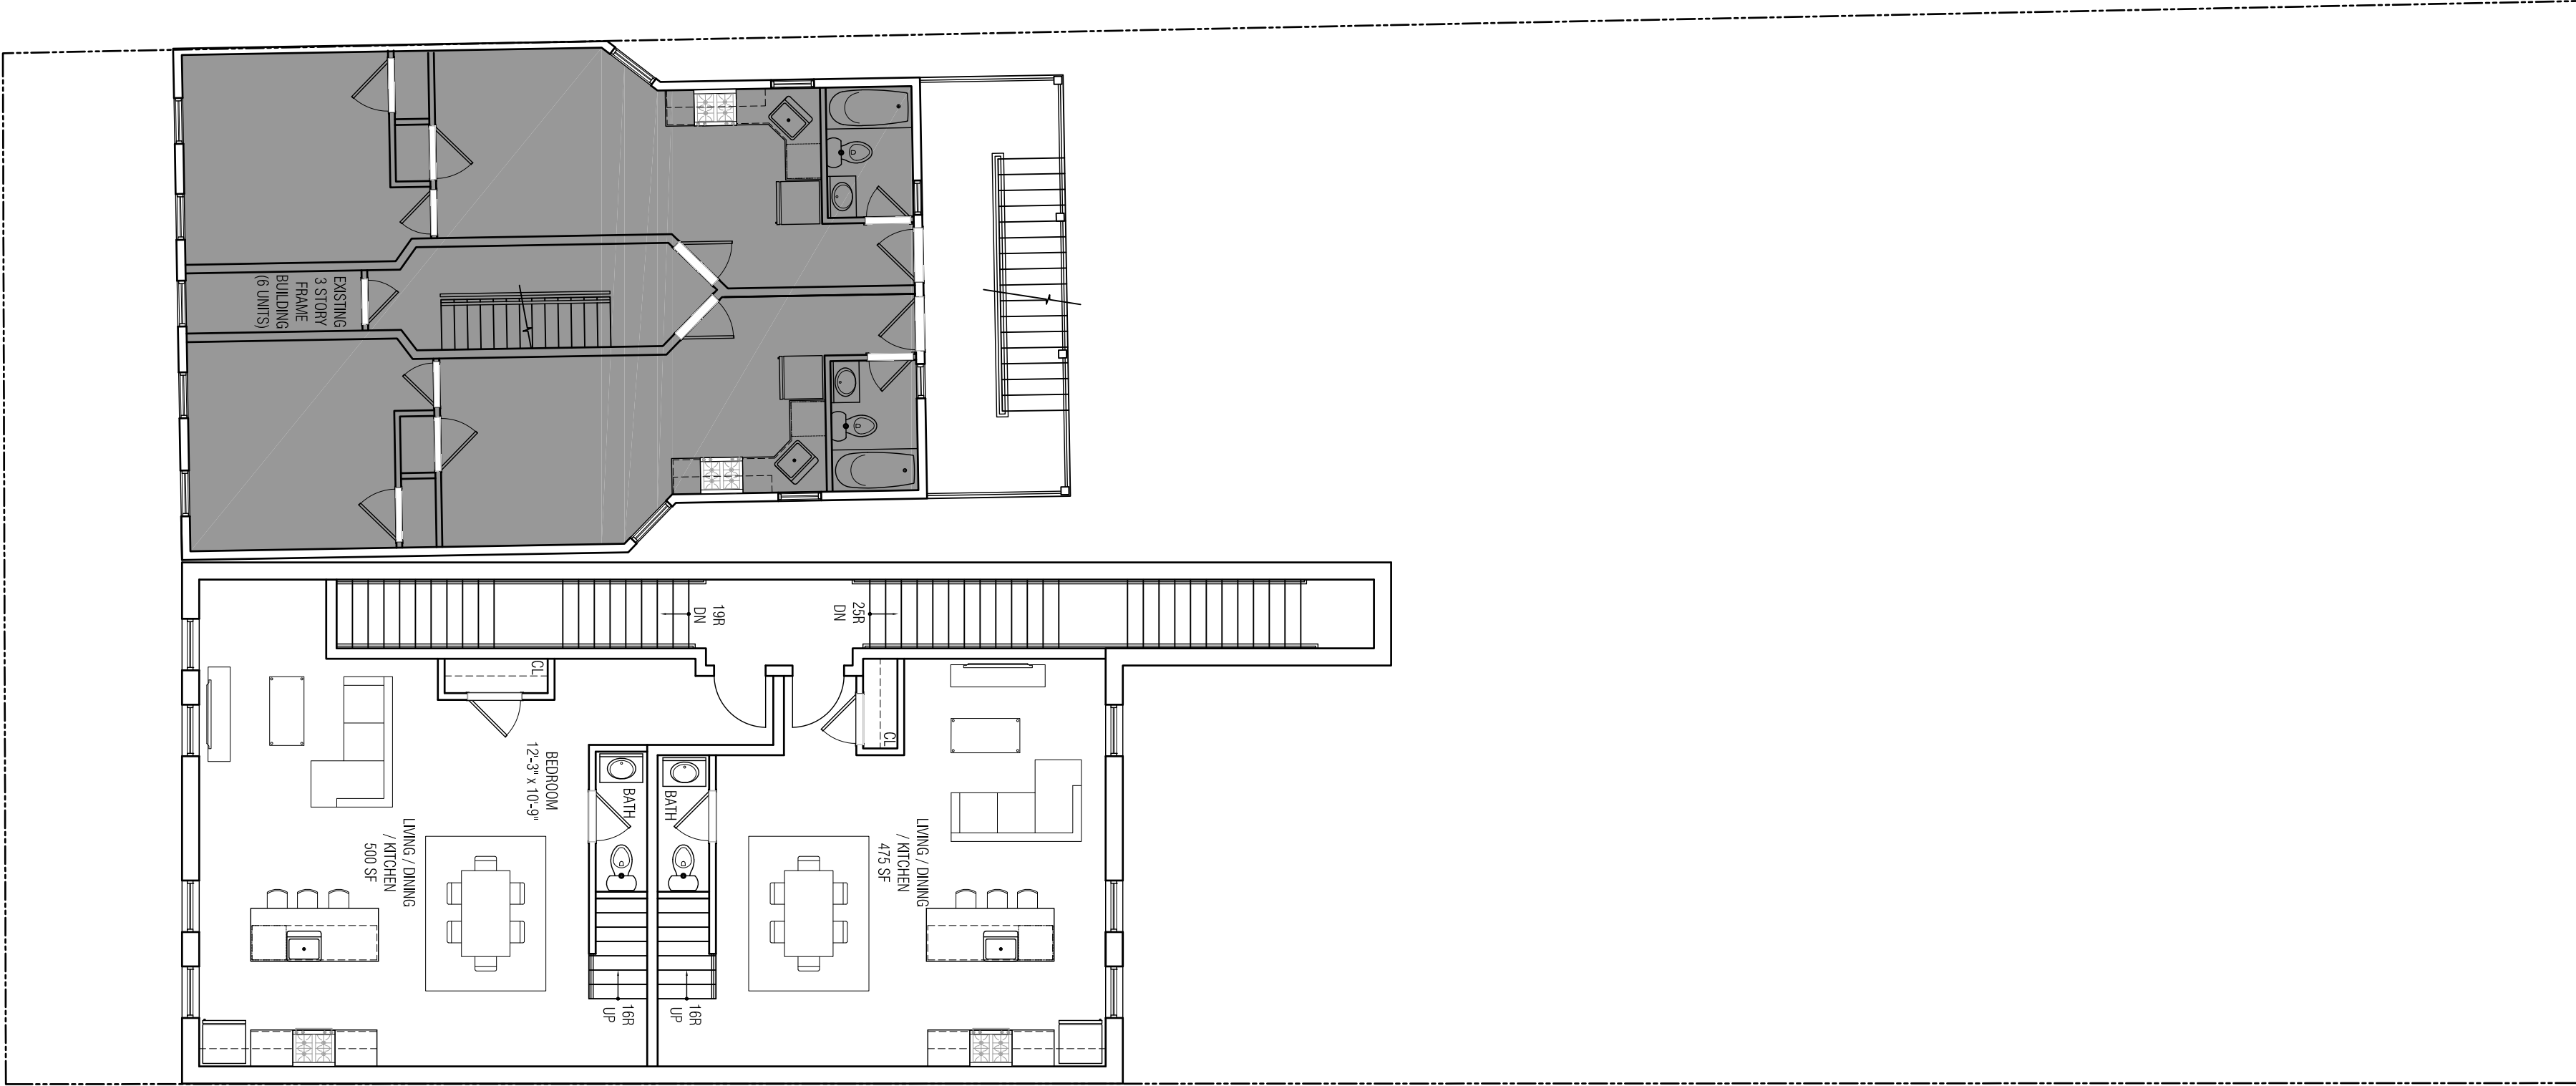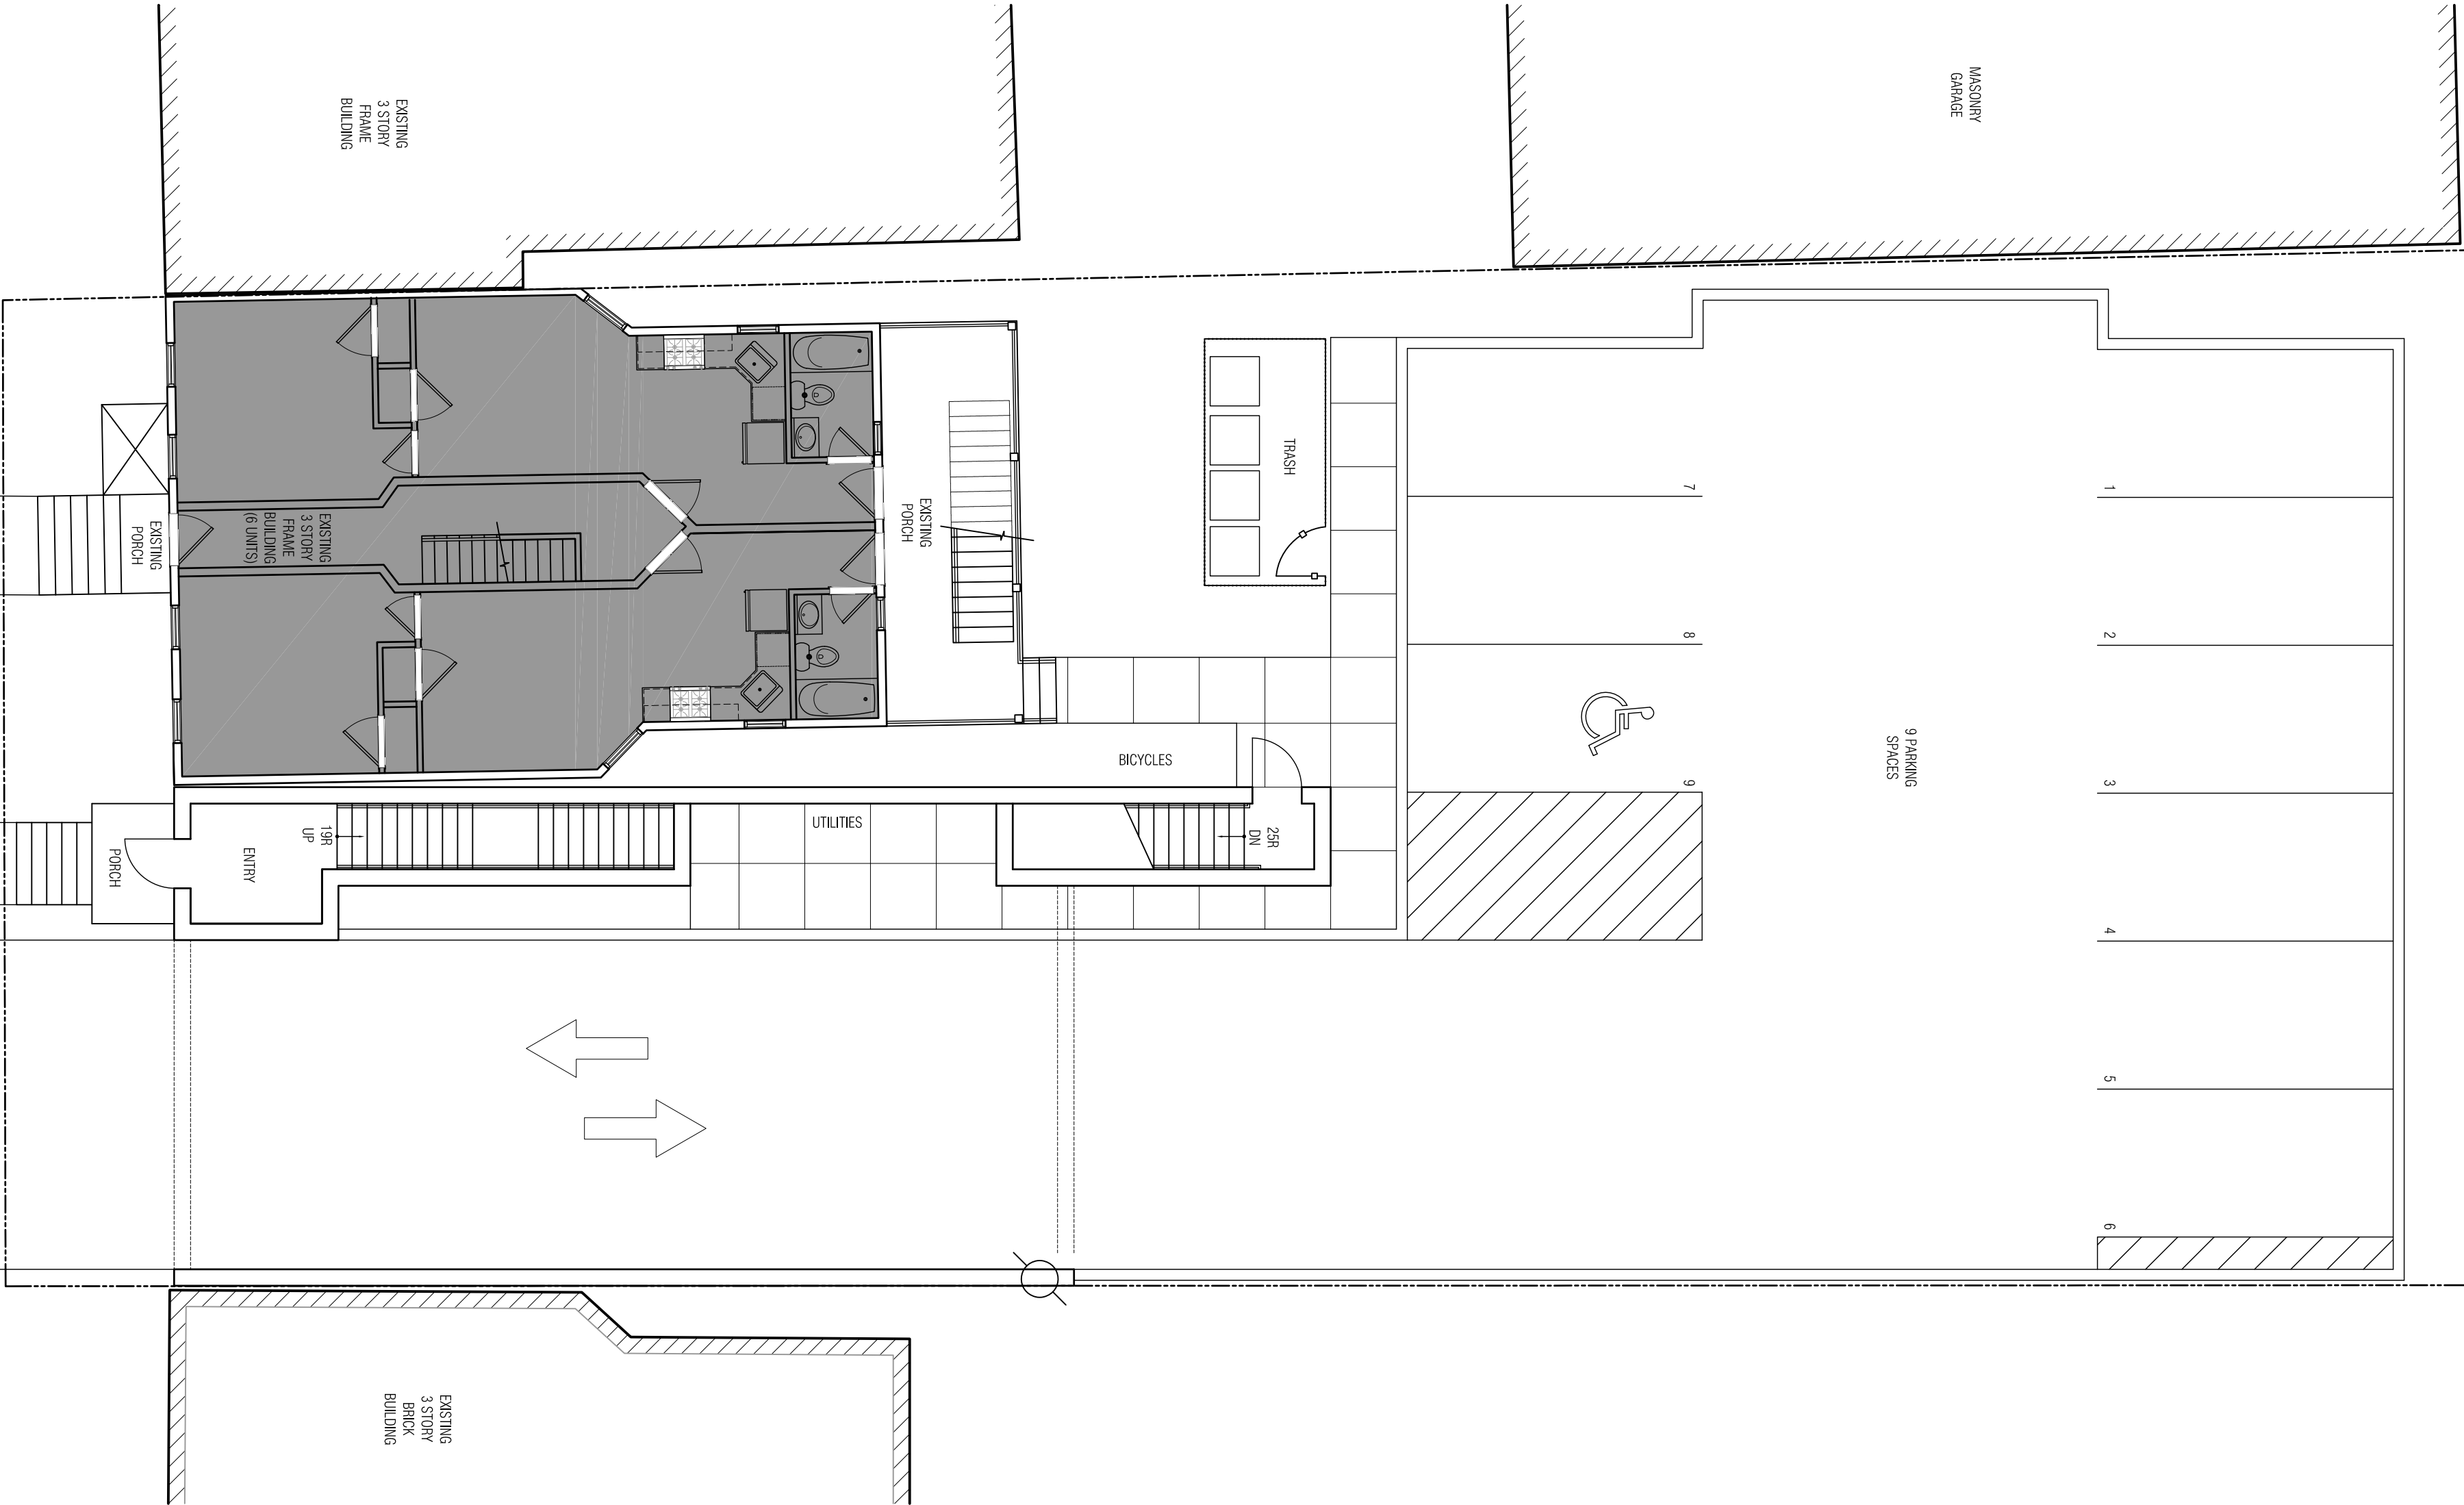

3 3RD FLOOR PLAN
SCALE: 1/8" = 1'-0"

2 2ND FLOOR PLAN
SCALE: 1/8" = 1'-0"

1 GROUND FLOOR PLAN
SCALE: 1/8" = 1'-0"