




Inglese Architecture
+ Engineering

632 Pompton Avenue
Cedar Grove, NJ 07009
1.201.438.0081
www.inglese-ae.com
info@inglese-ae.com

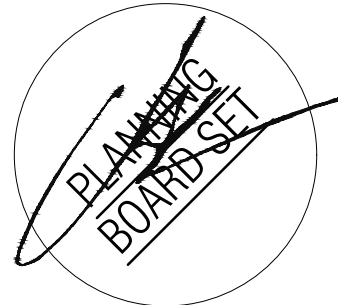

JOHN INGLESE NJ A00045900
JOAQUIN BOUZAS NJ GE02999700
ALEXANDER MERLUCCI NJ A01637300
ANTHONY DIAGOSTA III NJ A02002700
NJ A020023700

THIS DOCUMENT IS THE EXCLUSIVE
PROPERTY OF INGLESE ARCHITECTURE +
ENGINEERING. THE DOCUMENT AND THE
INFORMATION IT CONTAINS MAY NOT BE
REPRODUCED OR USED FOR OTHER THAN
THE SPECIFIC PROJECT FOR WHICH IT WAS
PREPARED WITHOUT THE EXPLICIT CONSENT
OF INGLESE ARCHITECTURE + ENGINEERING.

CONSULTANTS:

87-89 ASHLAND AVENUE
PROPOSED 3-STORY RESIDENTIAL BUILDING (2 UNIT)
87-89 ASHLAND AVENUE
WEST ORANGE, NJ
BLOCK: 61 LOT: 44 & 45

OWNER:
Frank S. Ench
87 Ashland Avenue
West Orange, NJ 07052
88 Ashland Avenue, LLC
89 Ashland Avenue
West Orange, NJ 07052

SUBMISSIONS:
PLANNING BOARD 11.14.2022


REVISIONS:

IAE PROJECT NO: 22000


SHEET TITLE:
ELEVATIONS

SHEET:

A-200

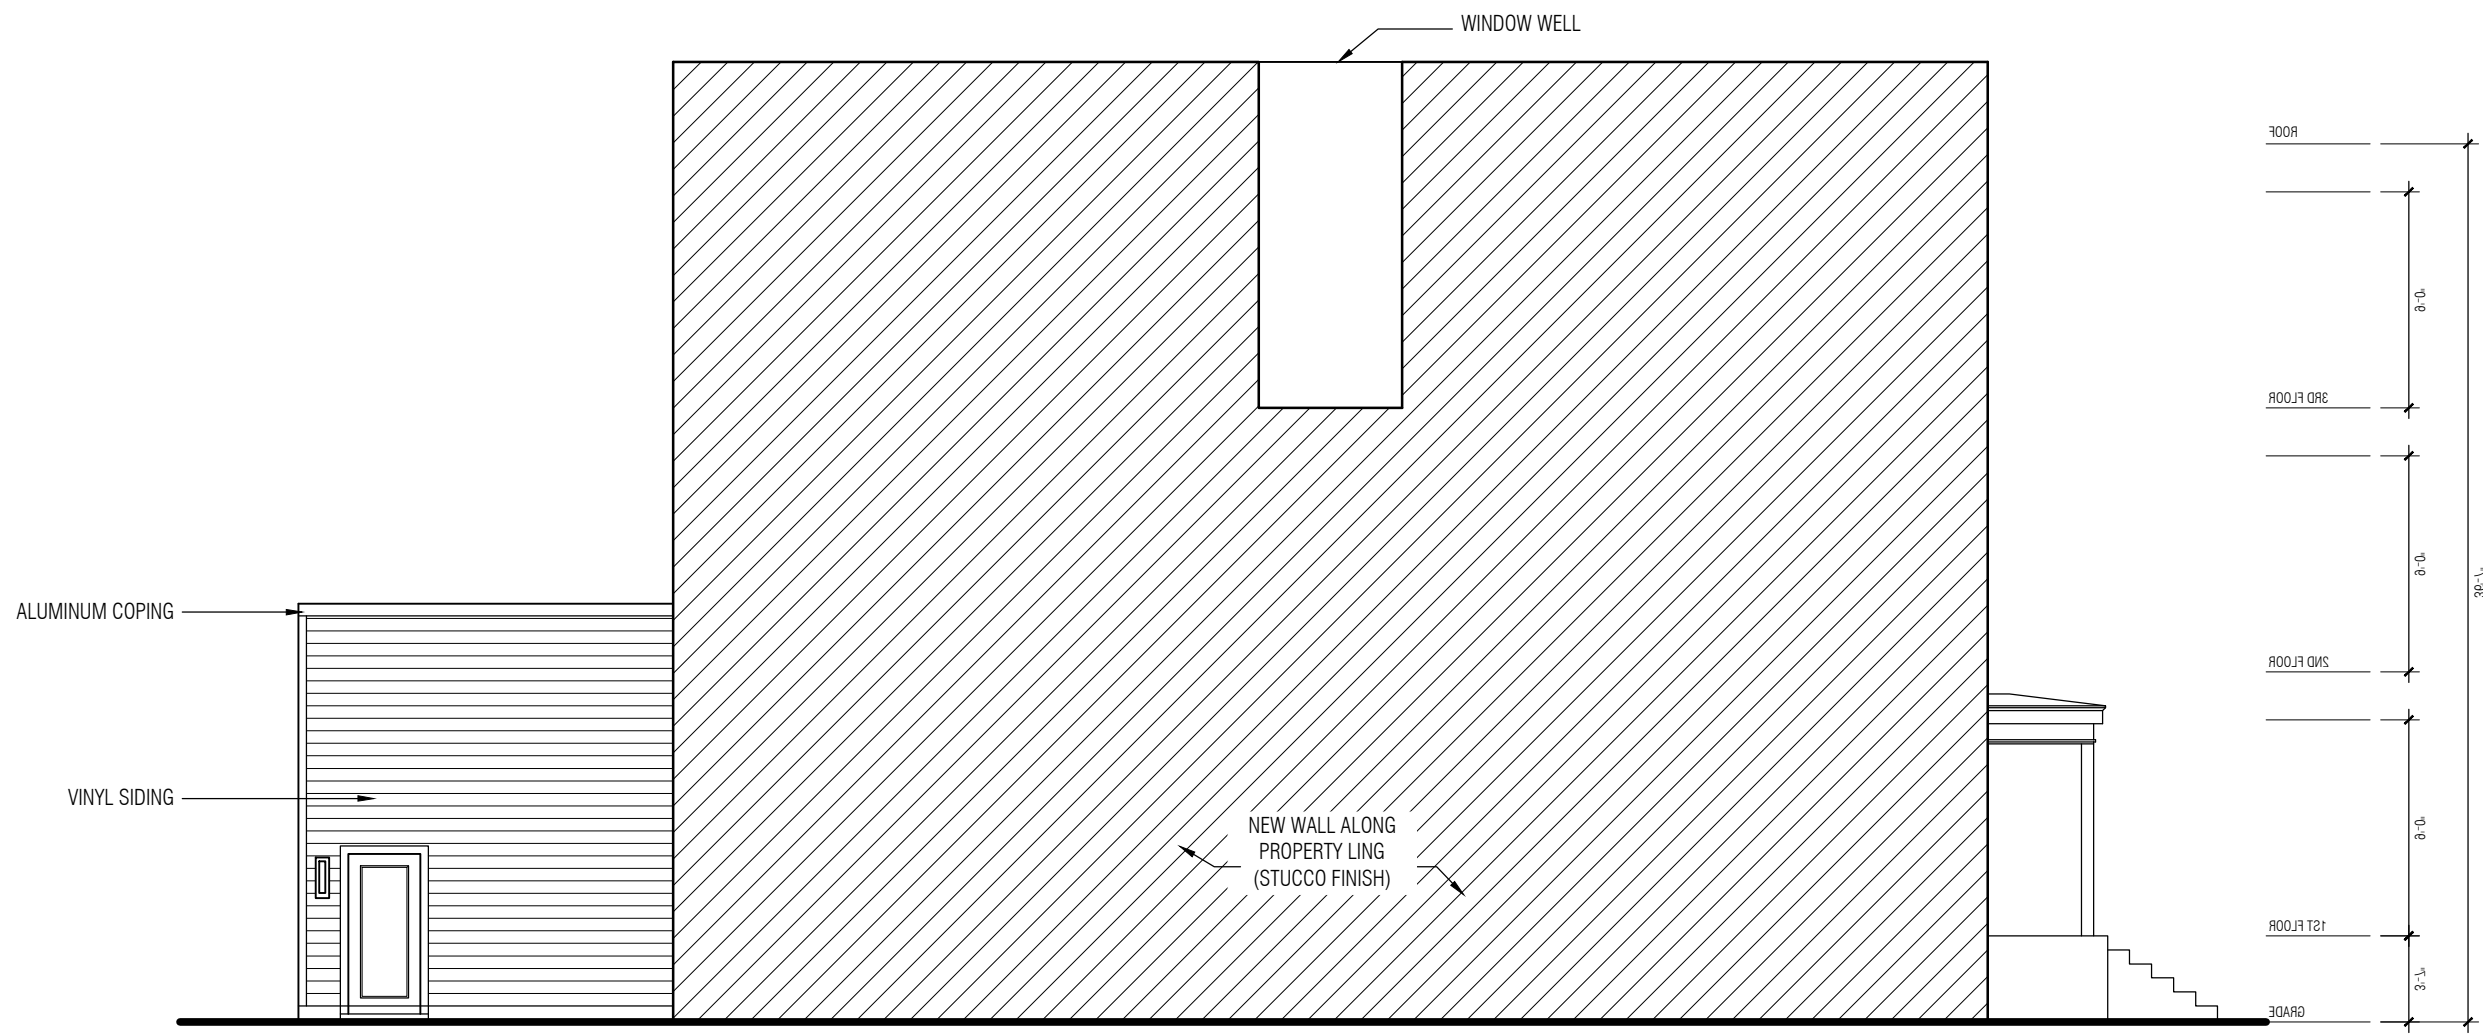

4 SIDE ELEVATION
SCALE: 1/8" = 1'-0"

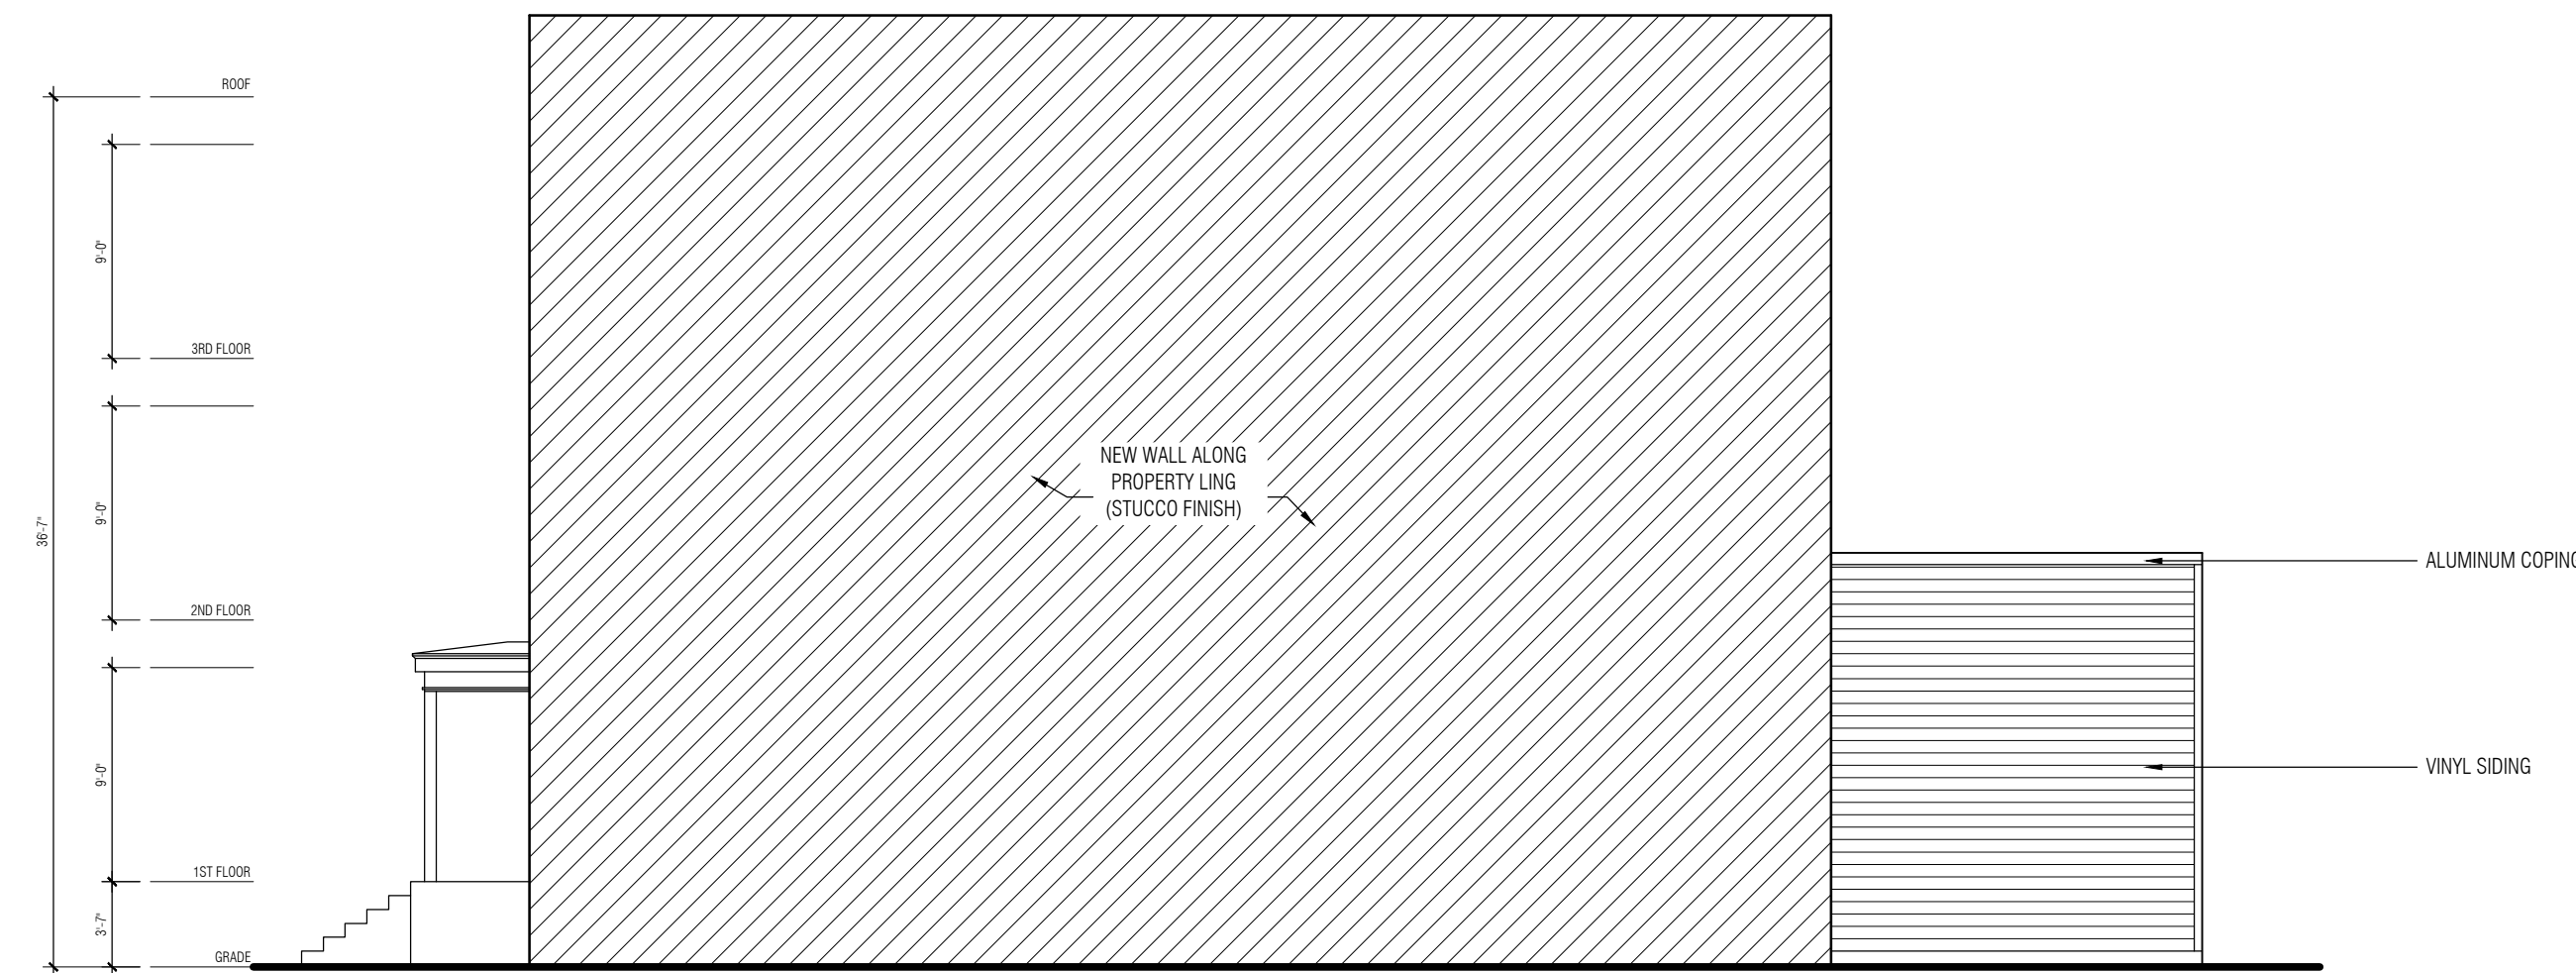

3 SIDE ELEVATION
SCALE: 1/8" = 1'-0"



2 REAR ELEVATION
SCALE: 1/8" = 1'-0"



1 ASHLAND AVE. ELEVATION
SCALE: 1/8" = 1'-0"