




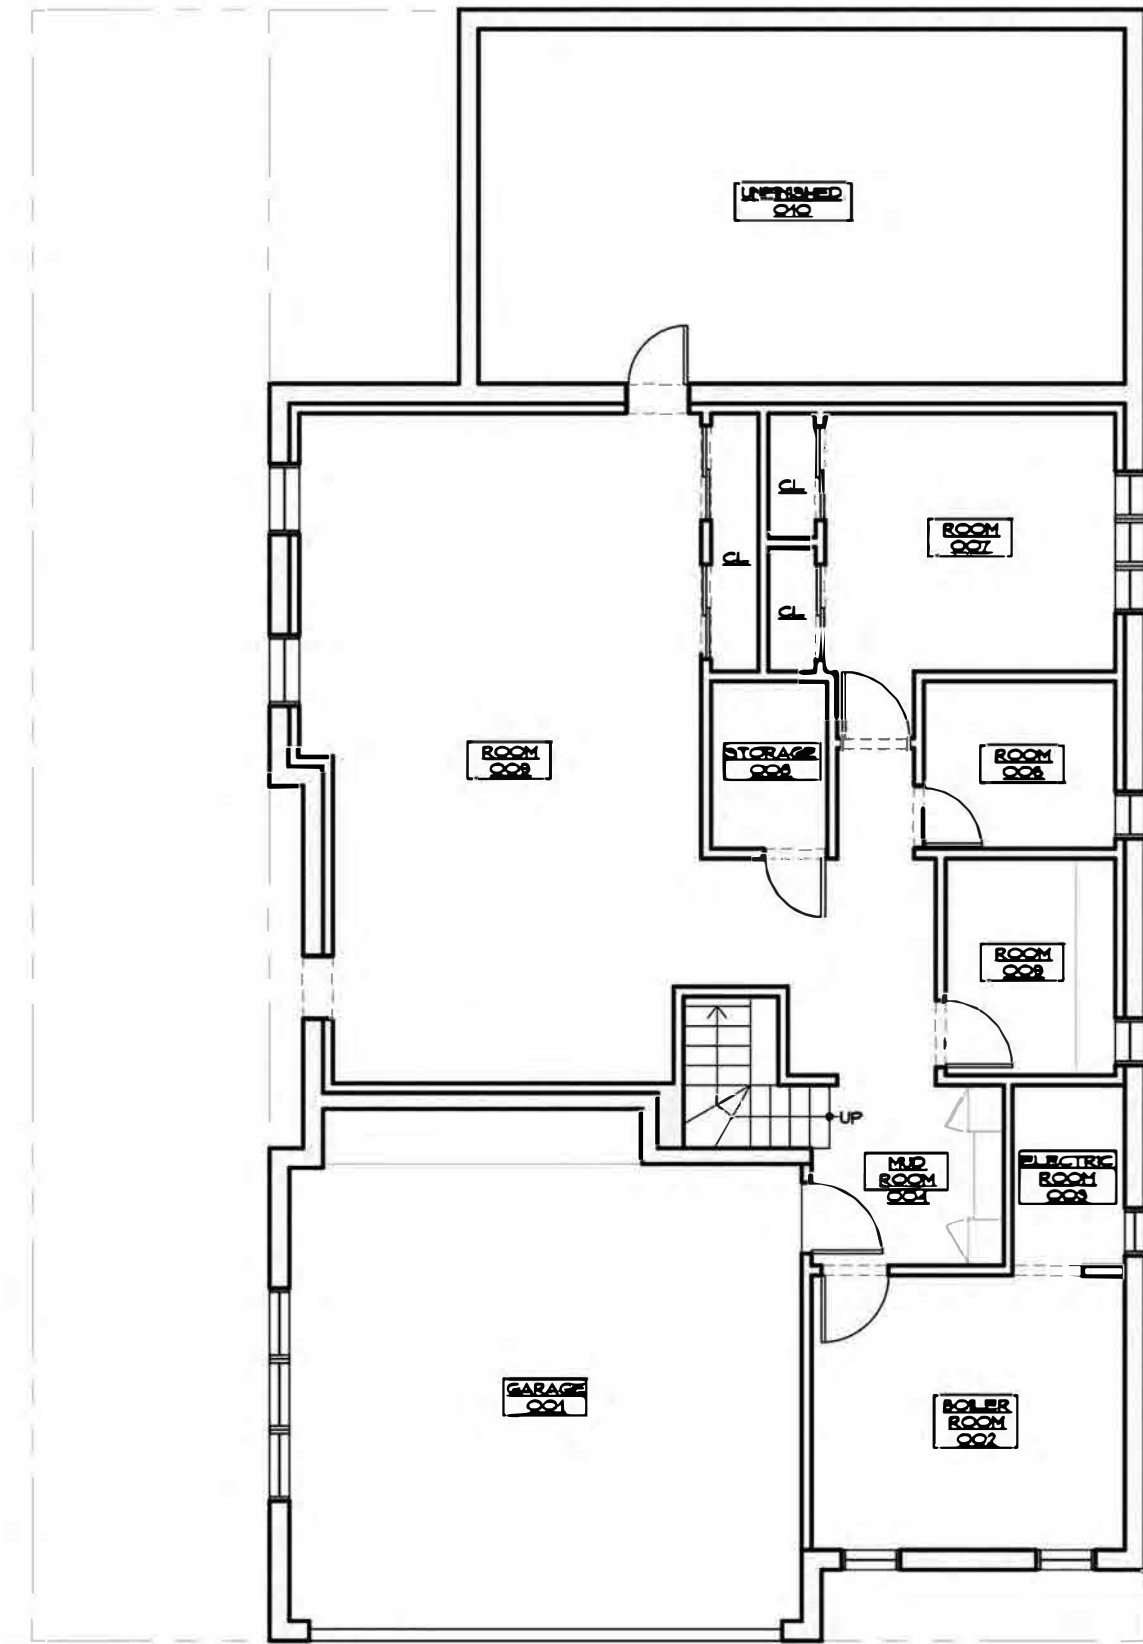


1 BASEMENT PLAN
1/4"=1'-0"

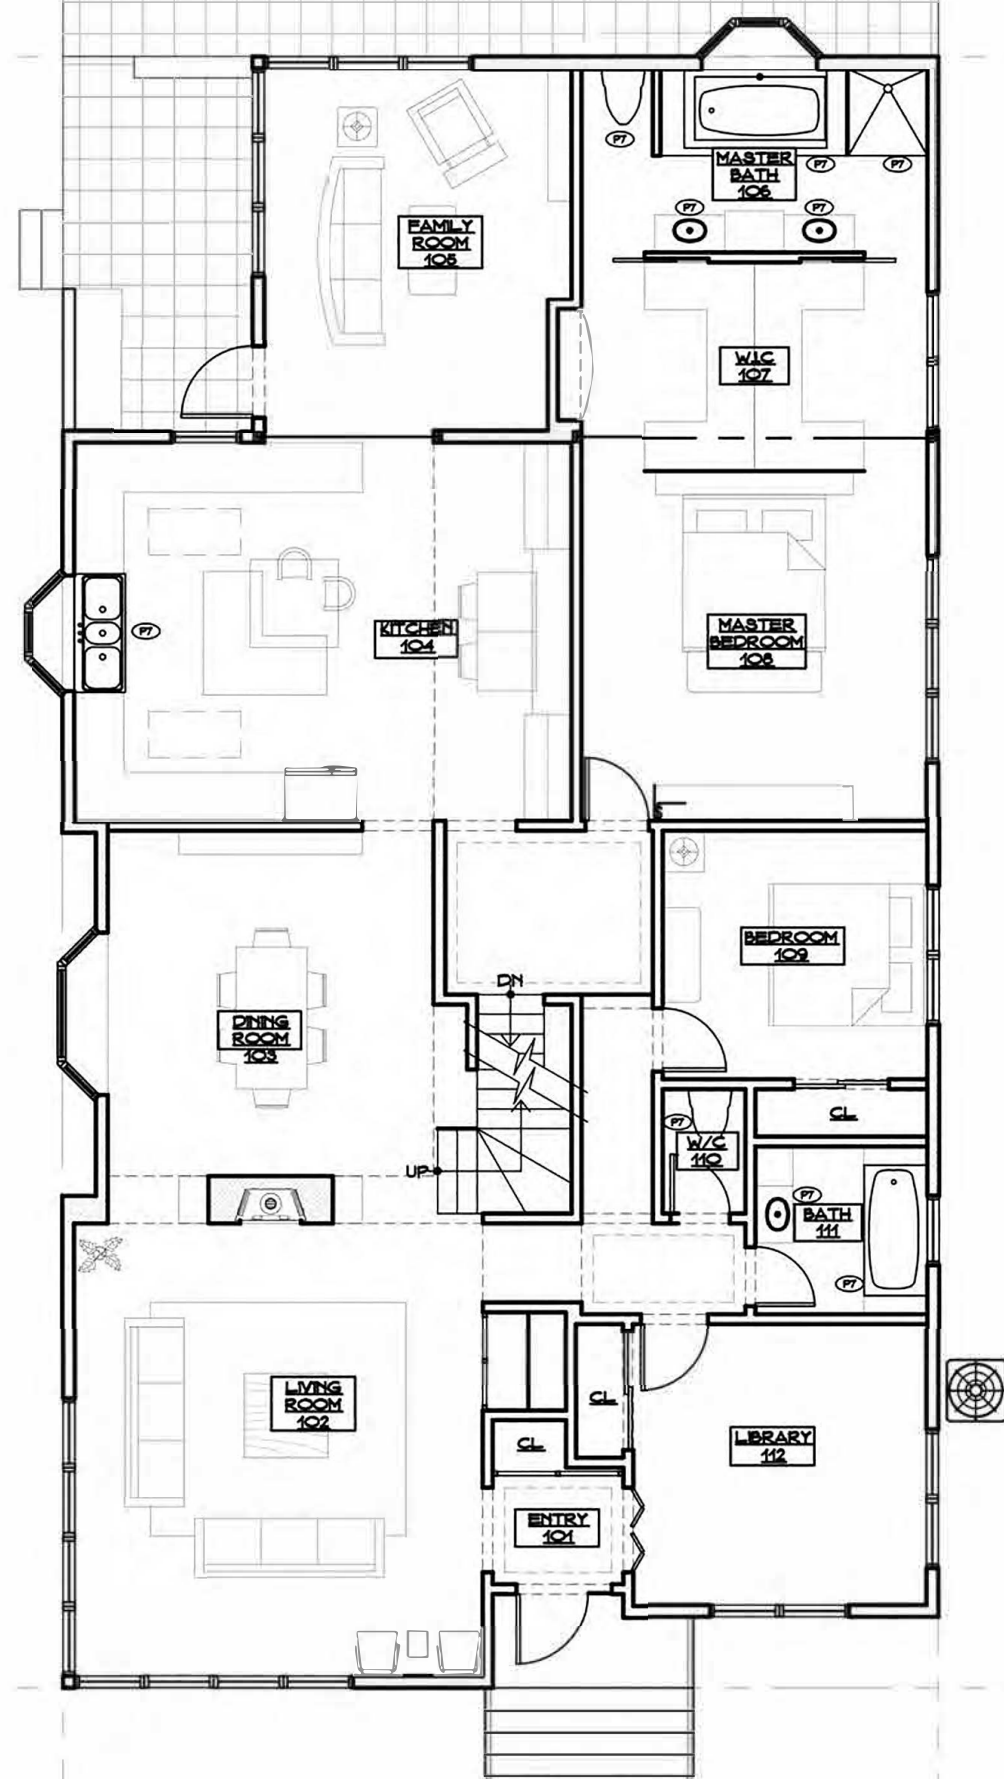




2 FIRST FLOOR PLAN
1/4"=1'-0"

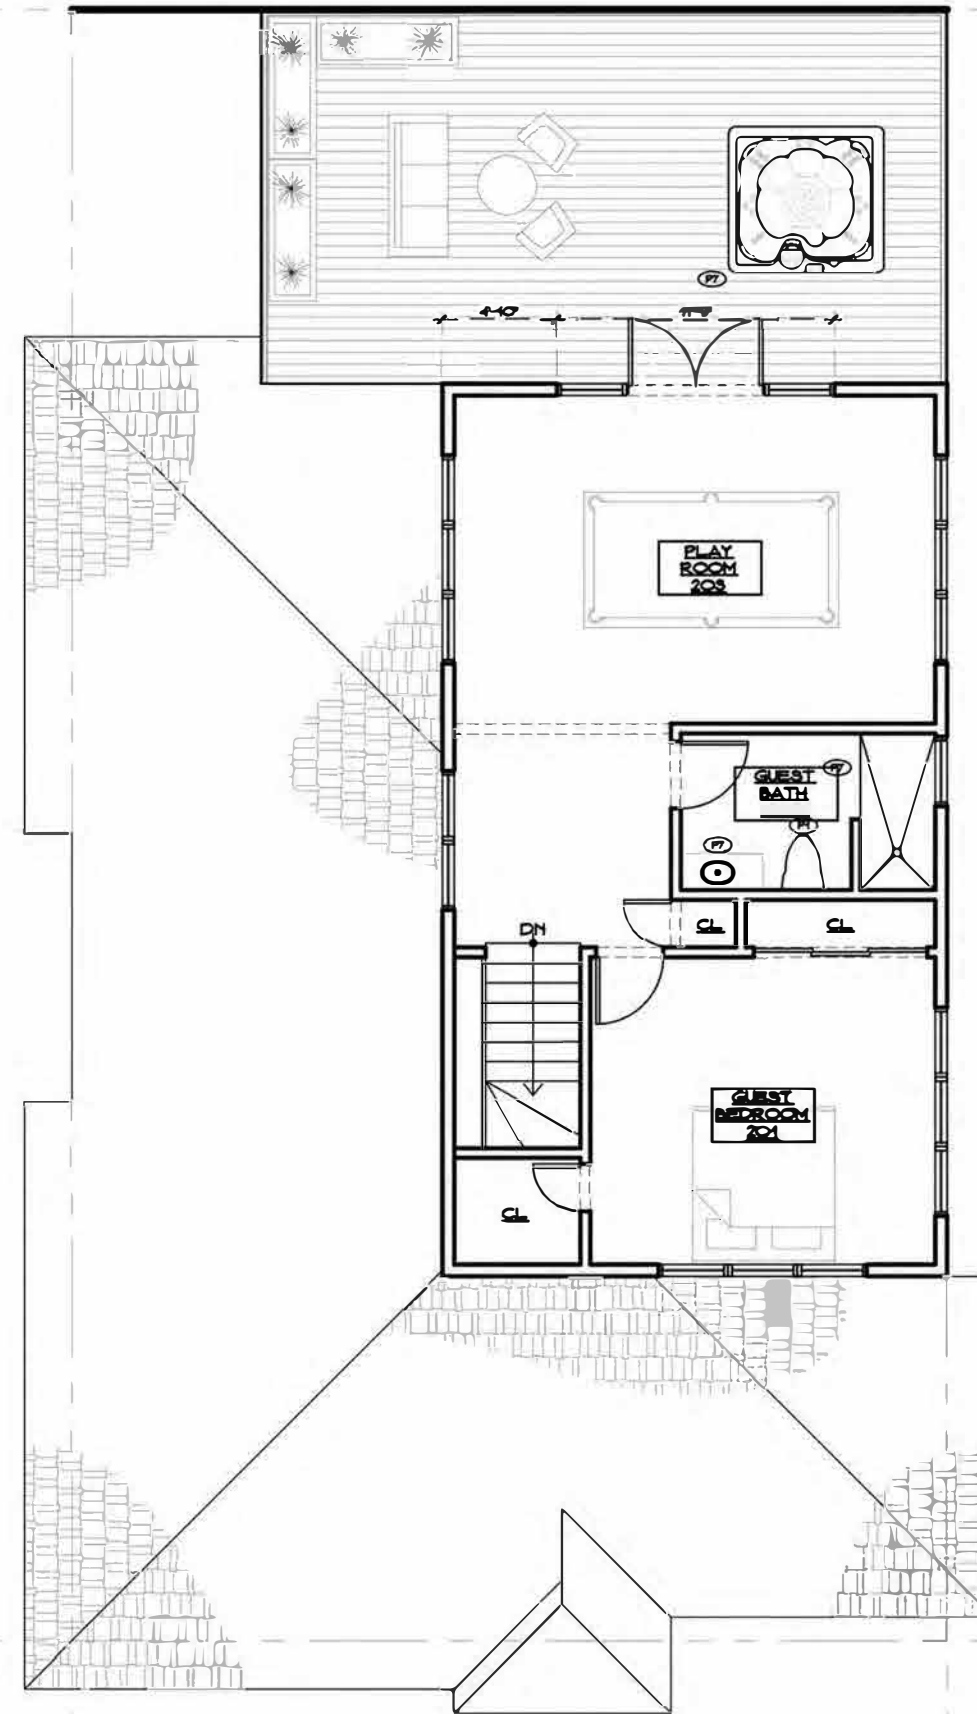

3 SECOND FLOOR PLAN
1/4"=1'-0"

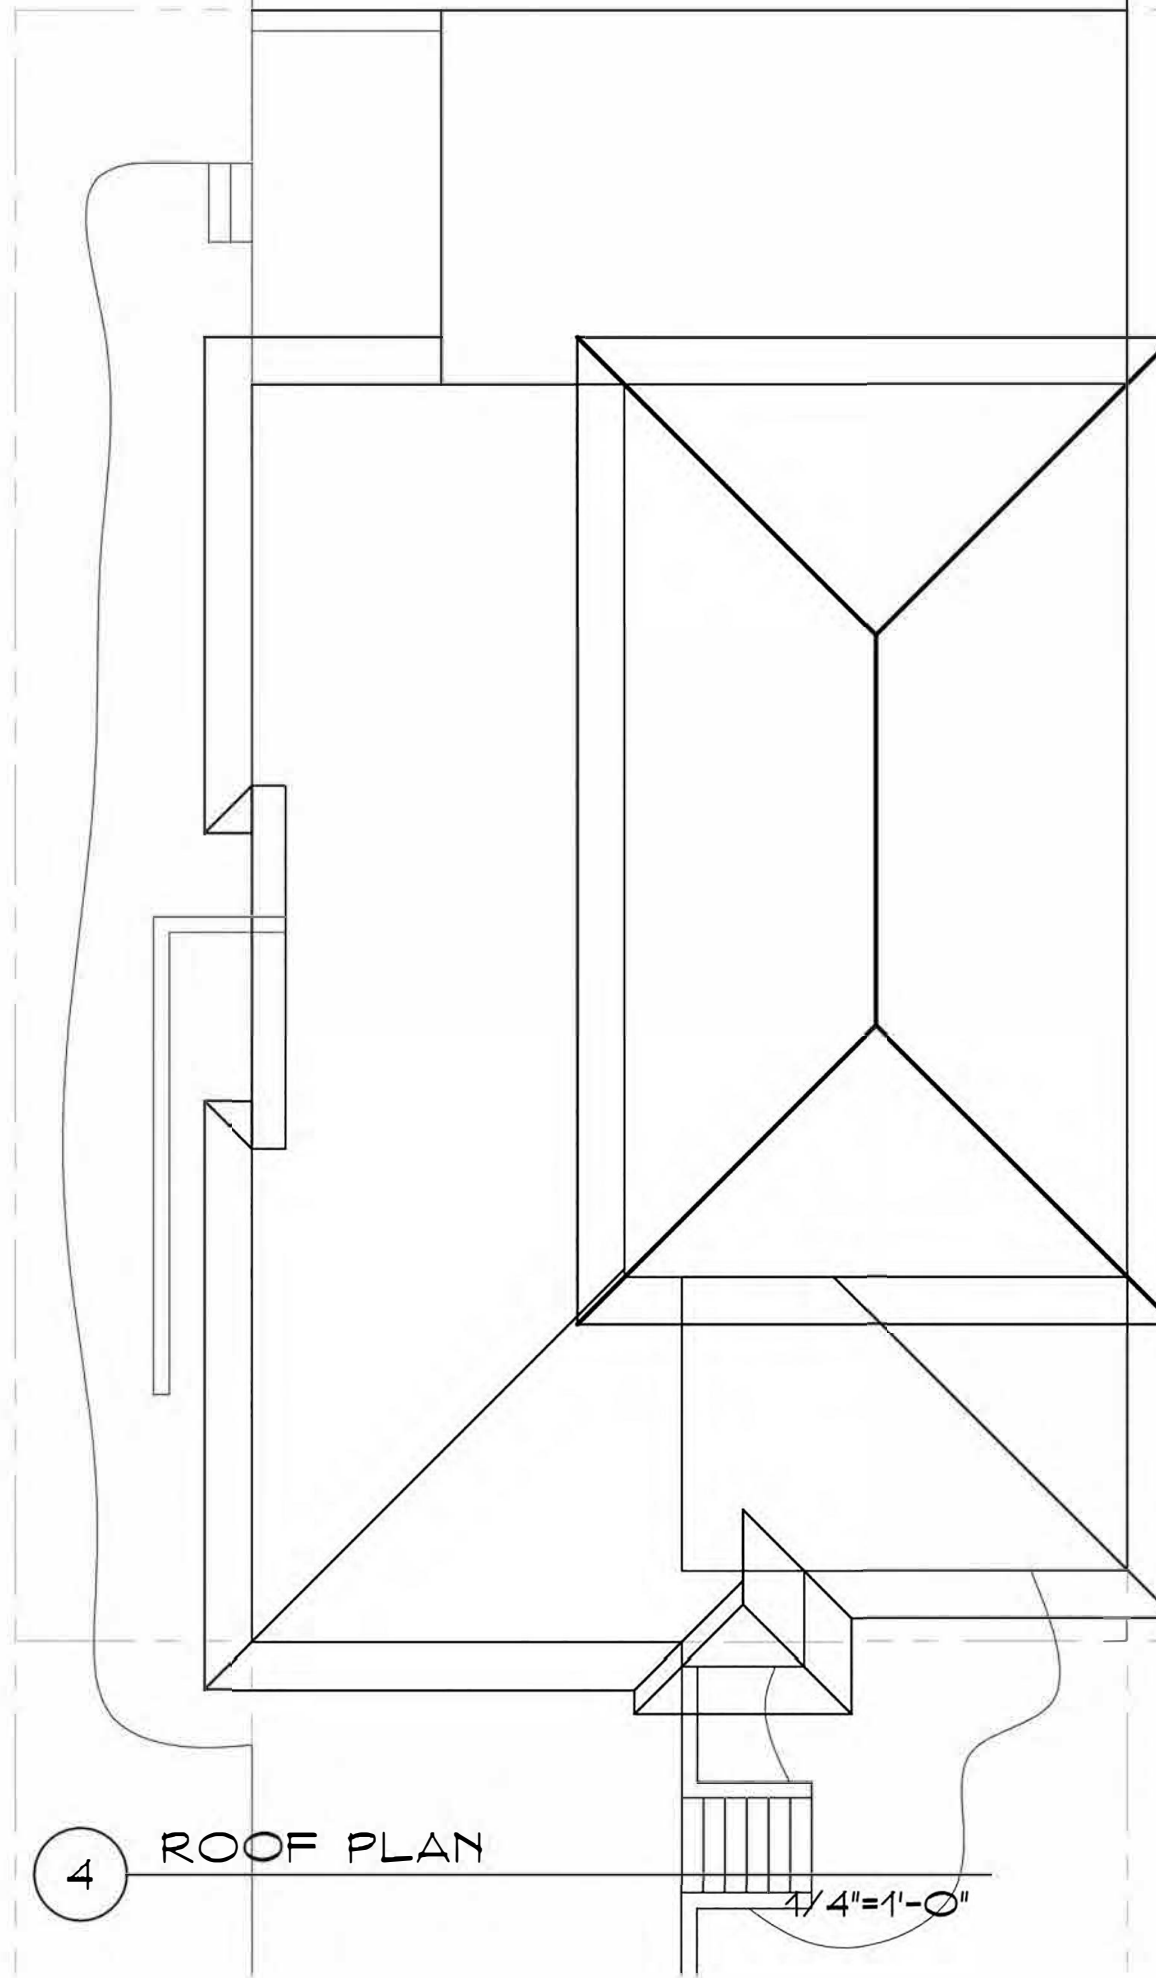

4 ROOF PLAN
1/4"=1'-0"

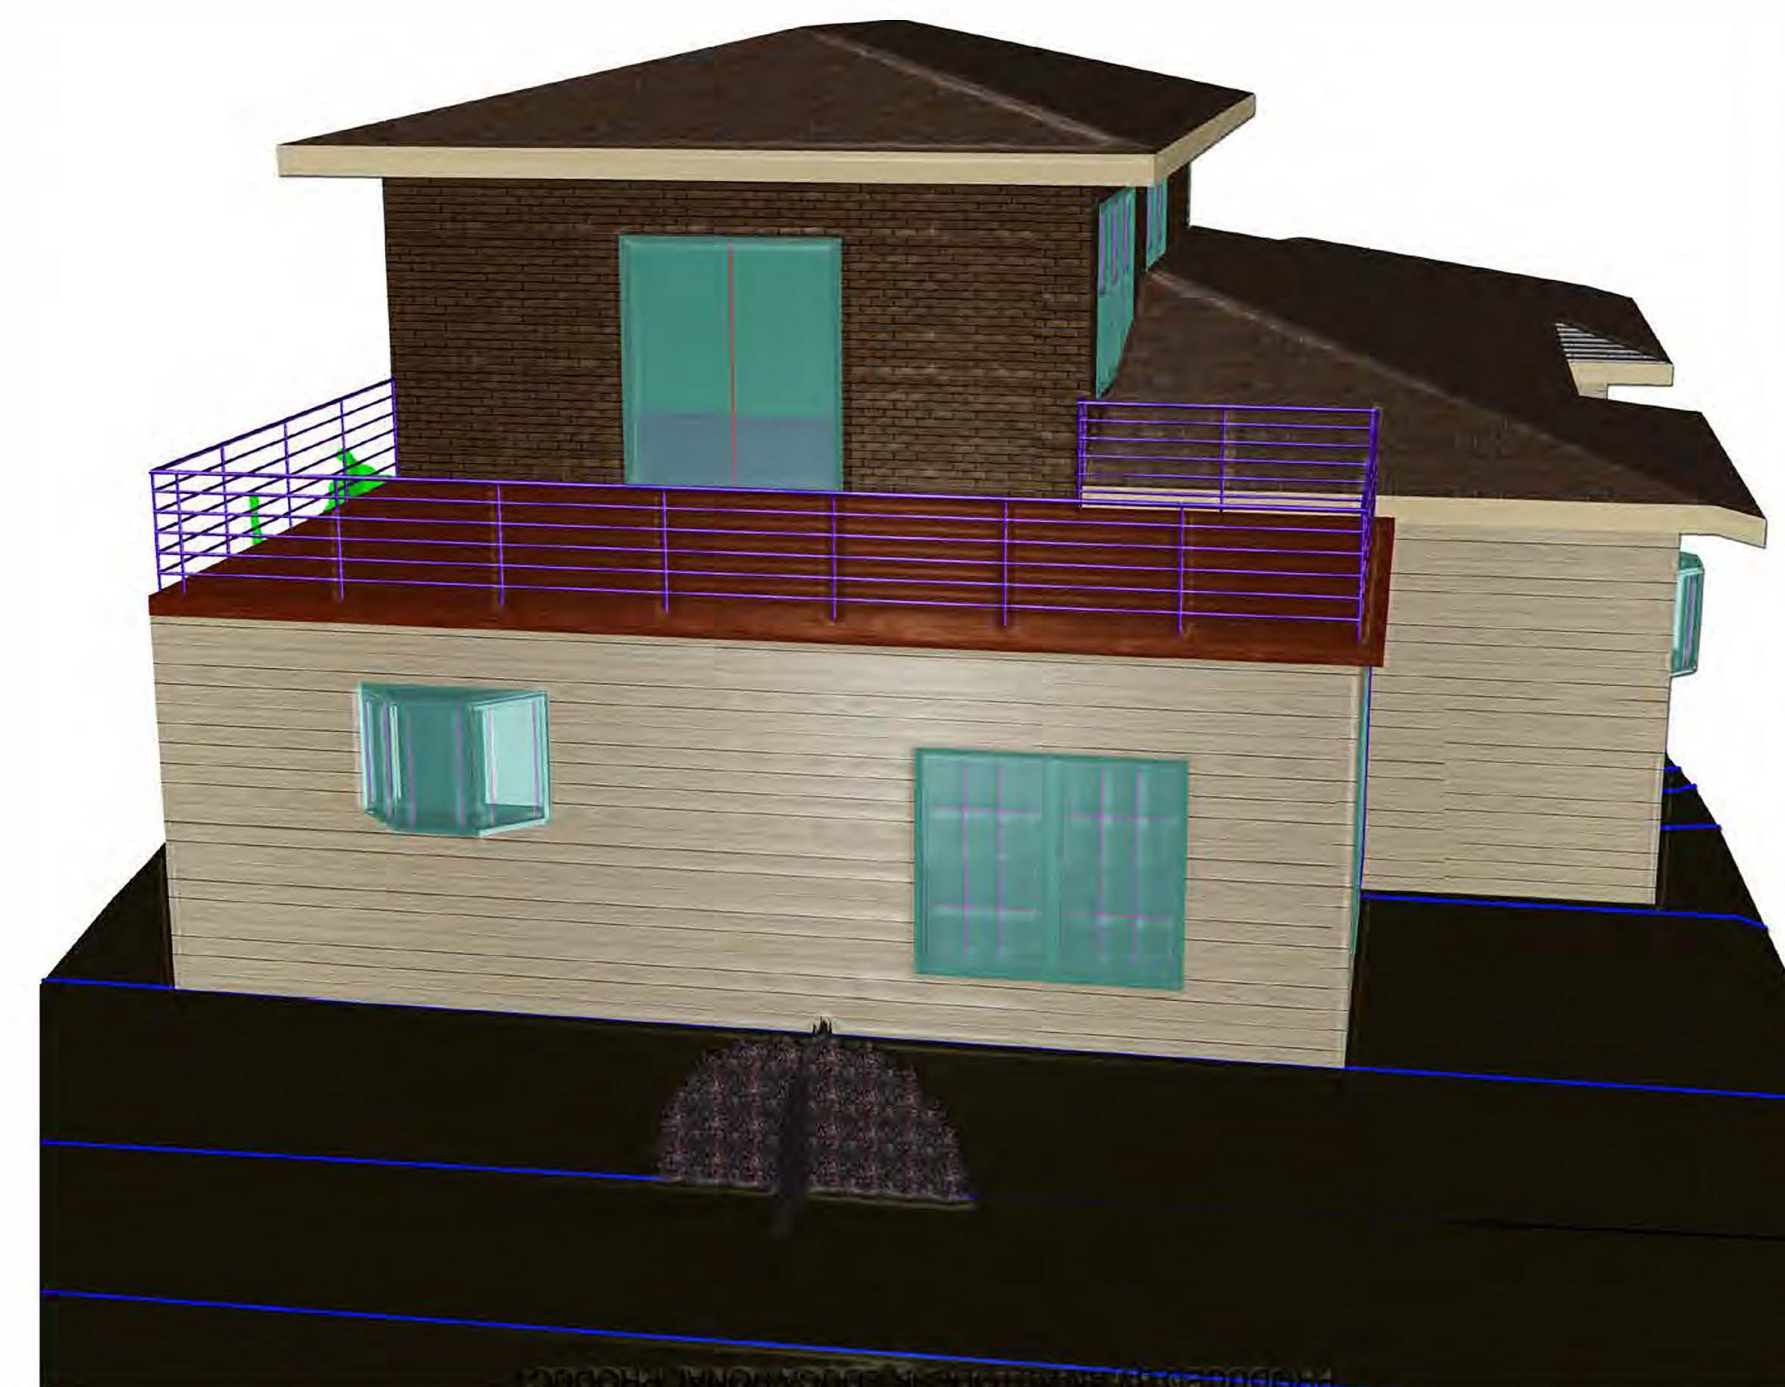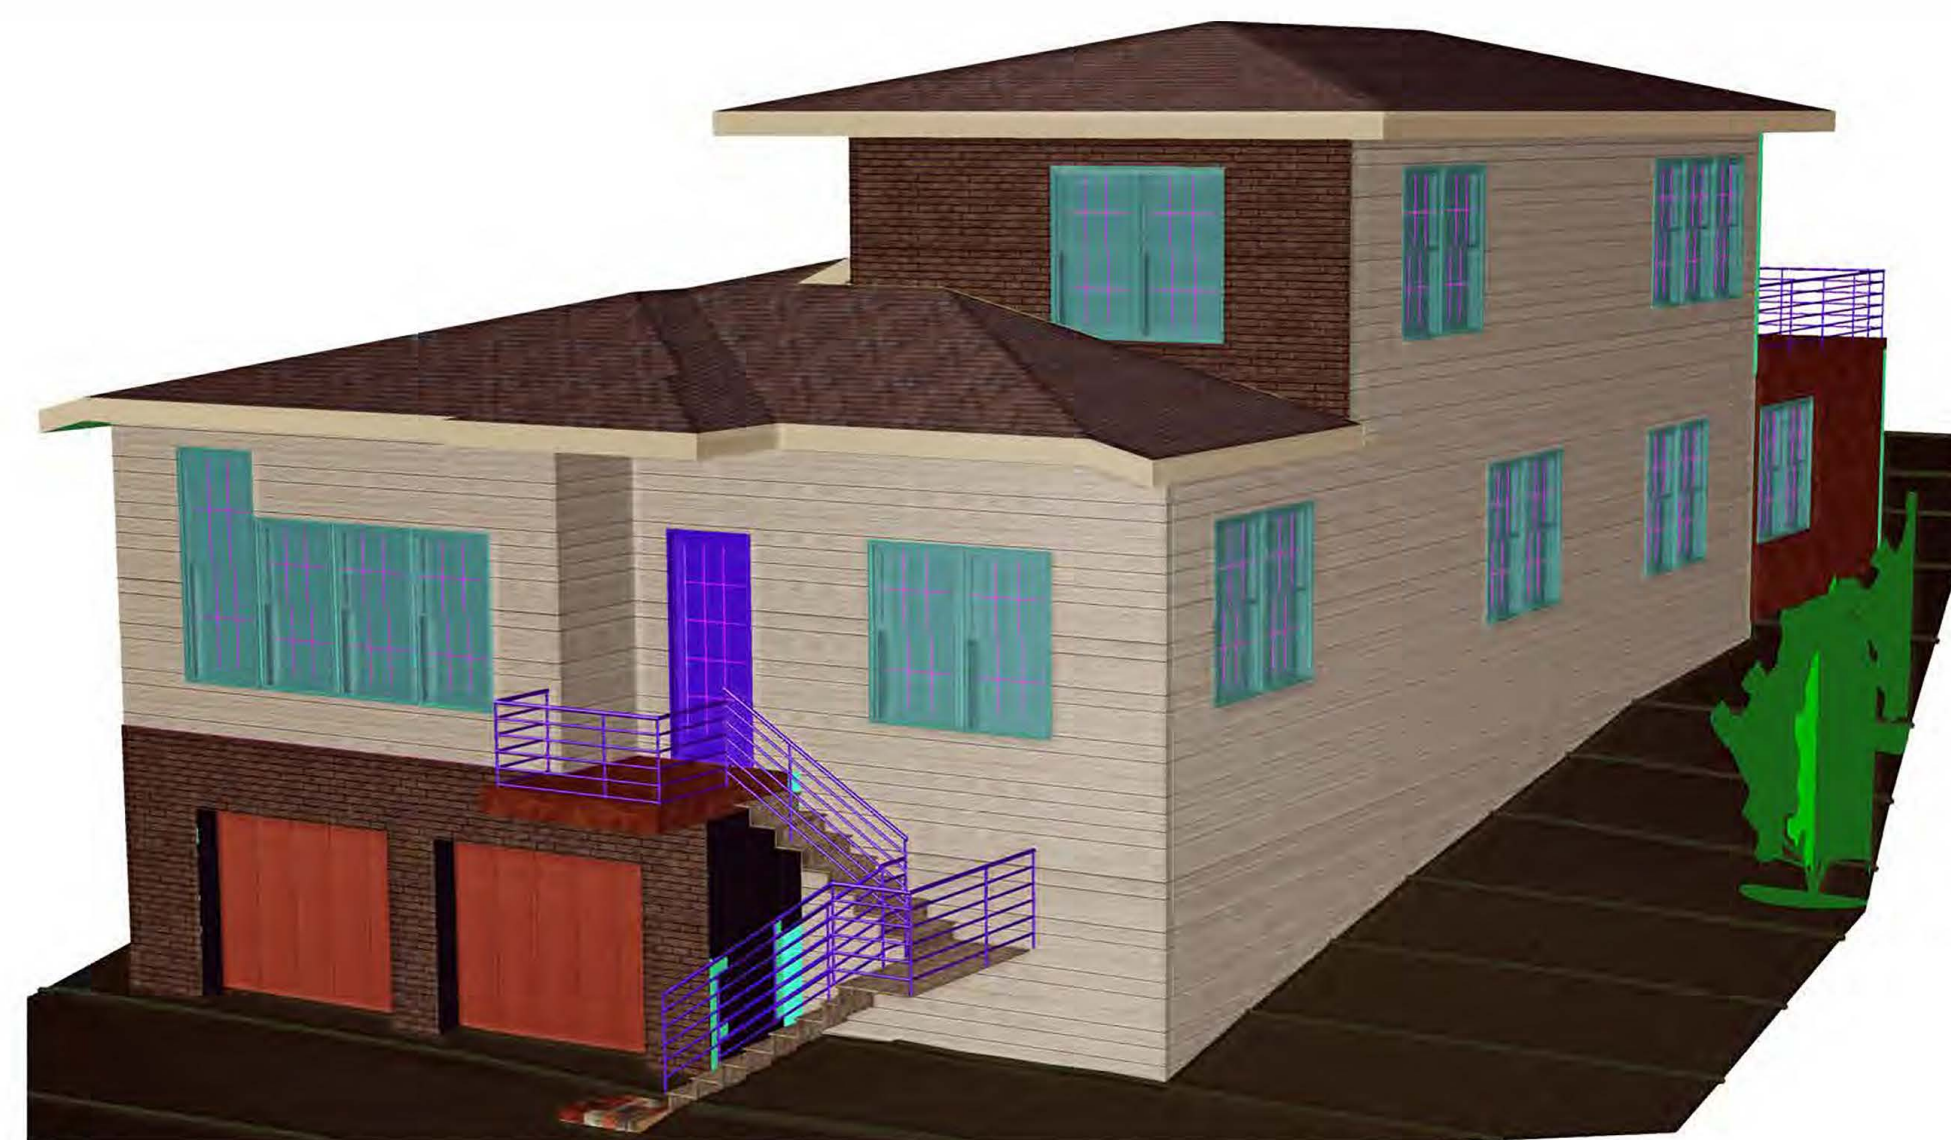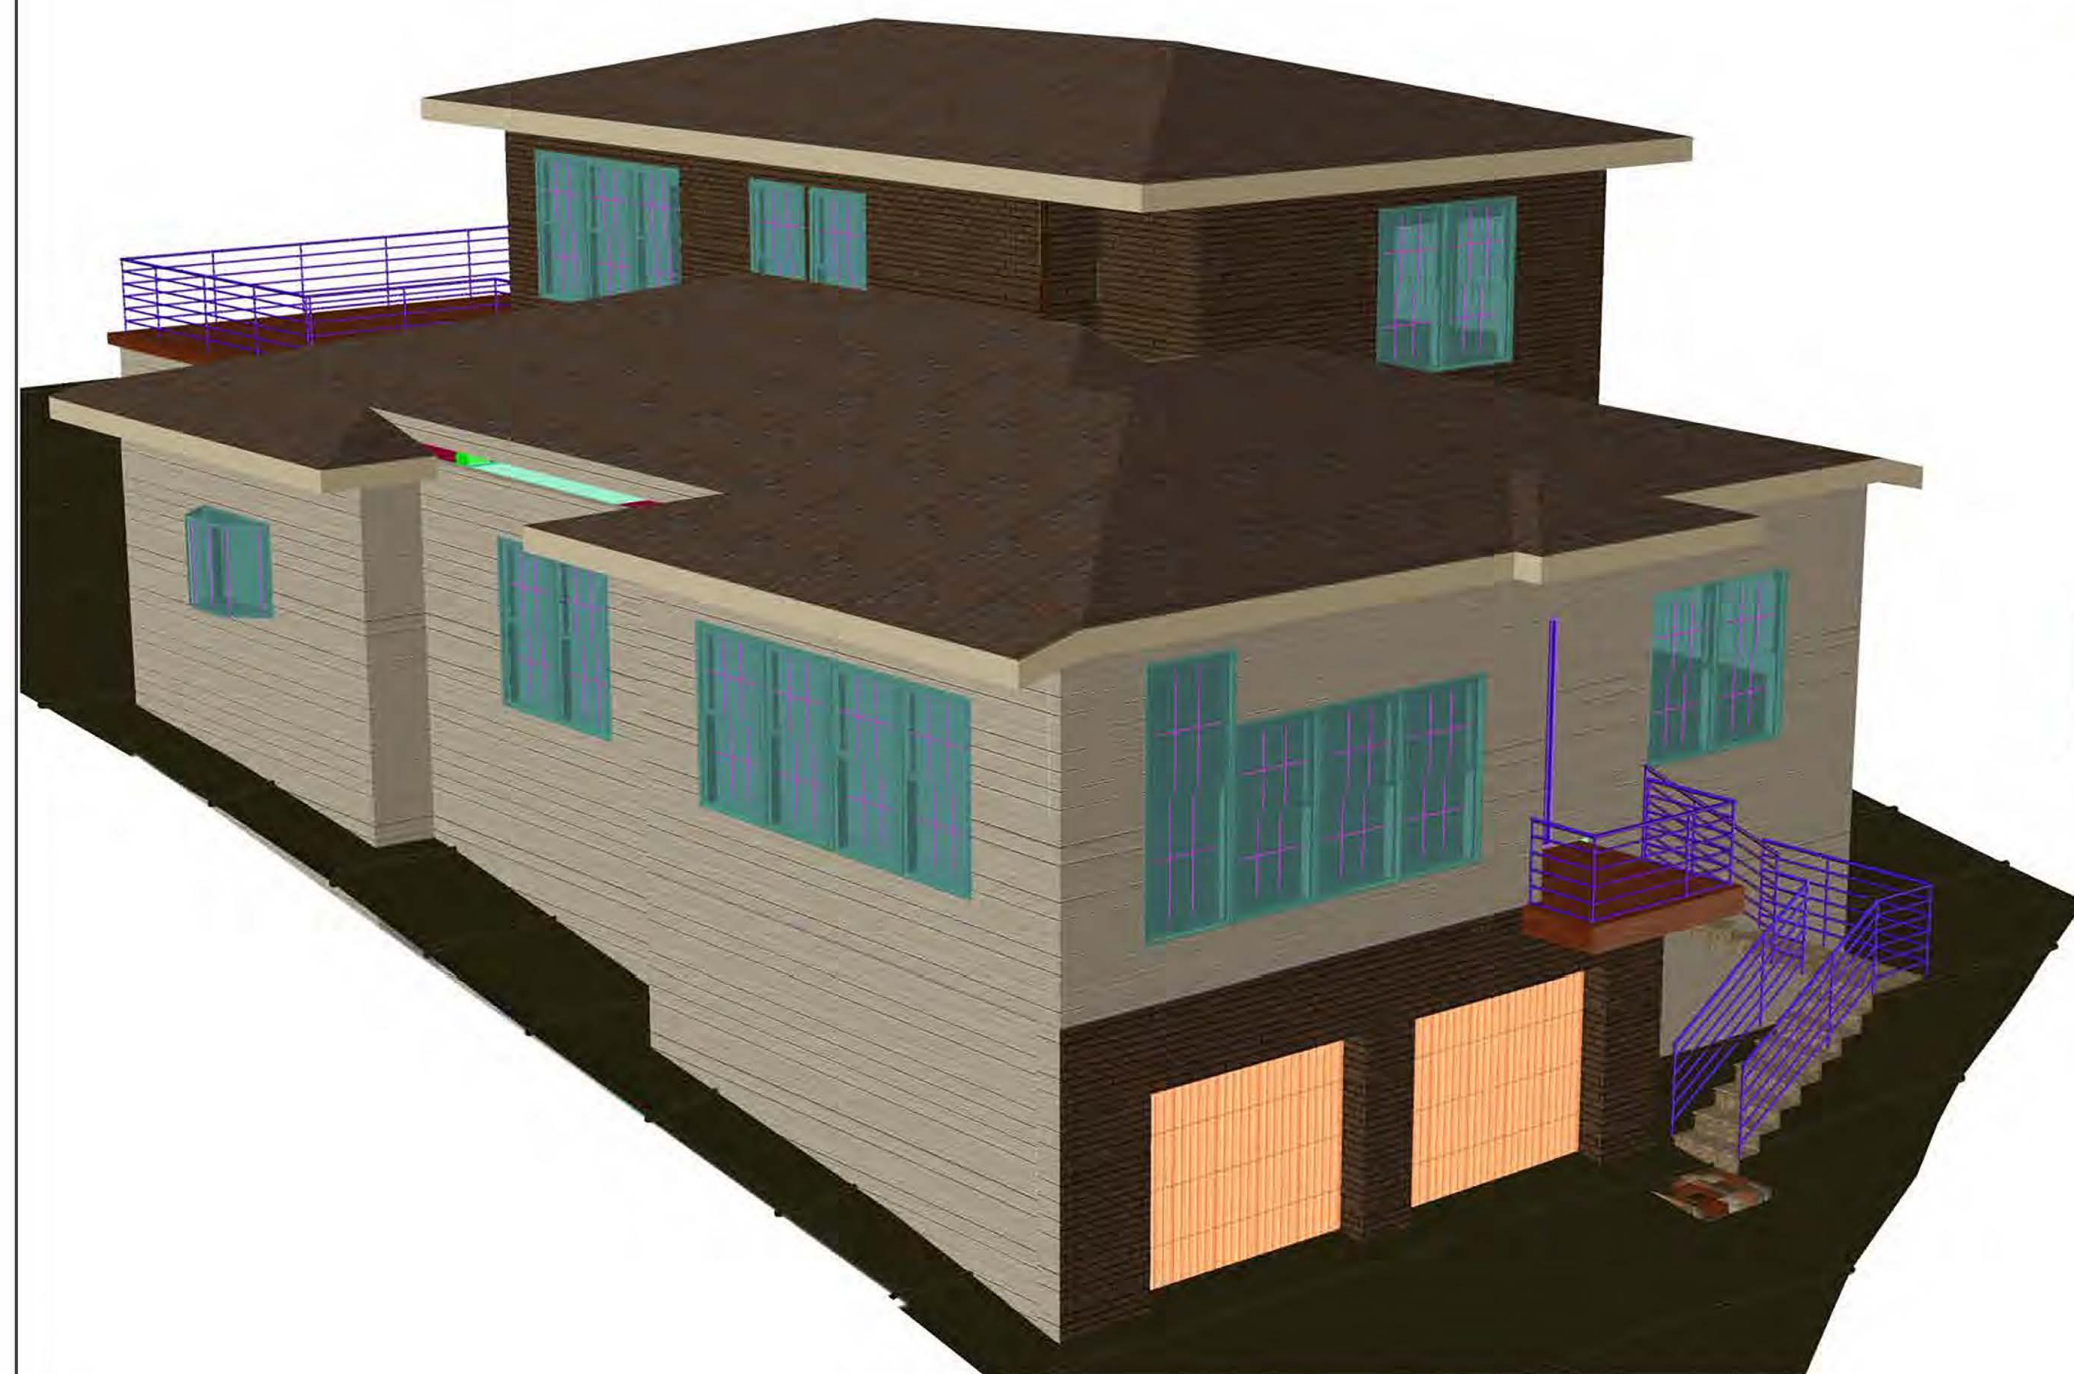

2Ki
architects

architecture by design

372 BROAD STREET SUITE 4
BLOOMFIELD NJ 07003
T.201.604.3239 F.201.604.3669

©ALL RIGHTS RESERVED.
THE ABOVE DRAWINGS, DESIGNS, AND IDEAS EMBODIED
HEREIN ARE THE PROPERTY OF 2KI ARCHITECTS, LLC. AND
SHALL NOT BE COPIED, REPRODUCED, DISCLOSED TO OTHERS
OR USED IN CONJUNCTION WITH ANY WORK OTHER THAN
THE SPECIFIED PROJECT FOR WHICH THEY HAVE BEEN
PREPARED, IN WHOLE OR IN PART, WITHOUT THE PRIOR
WRITTEN AUTHORIZATION OF 2KI ARCHITECTS, LLC.

CONSULTANTS

REVISIONS

NO.	DESCRIPTION INITIAL FILING	DATE
		03/21/12

PROJECT

PROPOSED PROJECT:
46
GREENWOOD AVE
WEST ORANGE
NJ 07052

DRAWING NAME

LAYOUT AND PERSPECTIVE

DRAWING NUMBER

A1.0

SHEET
1
OF
1

PROFESSIONAL SEAL:

DATE: 03/21/22
SCALE: AS NOTED
DESIGNED BY: M.K.
DRAWN BY: M.K.
CHECKED BY: A.K.
PROJECT #: 1201US
CAD FILE: 1201US

MARK KIBUTU, AIA
NJ: 21939