




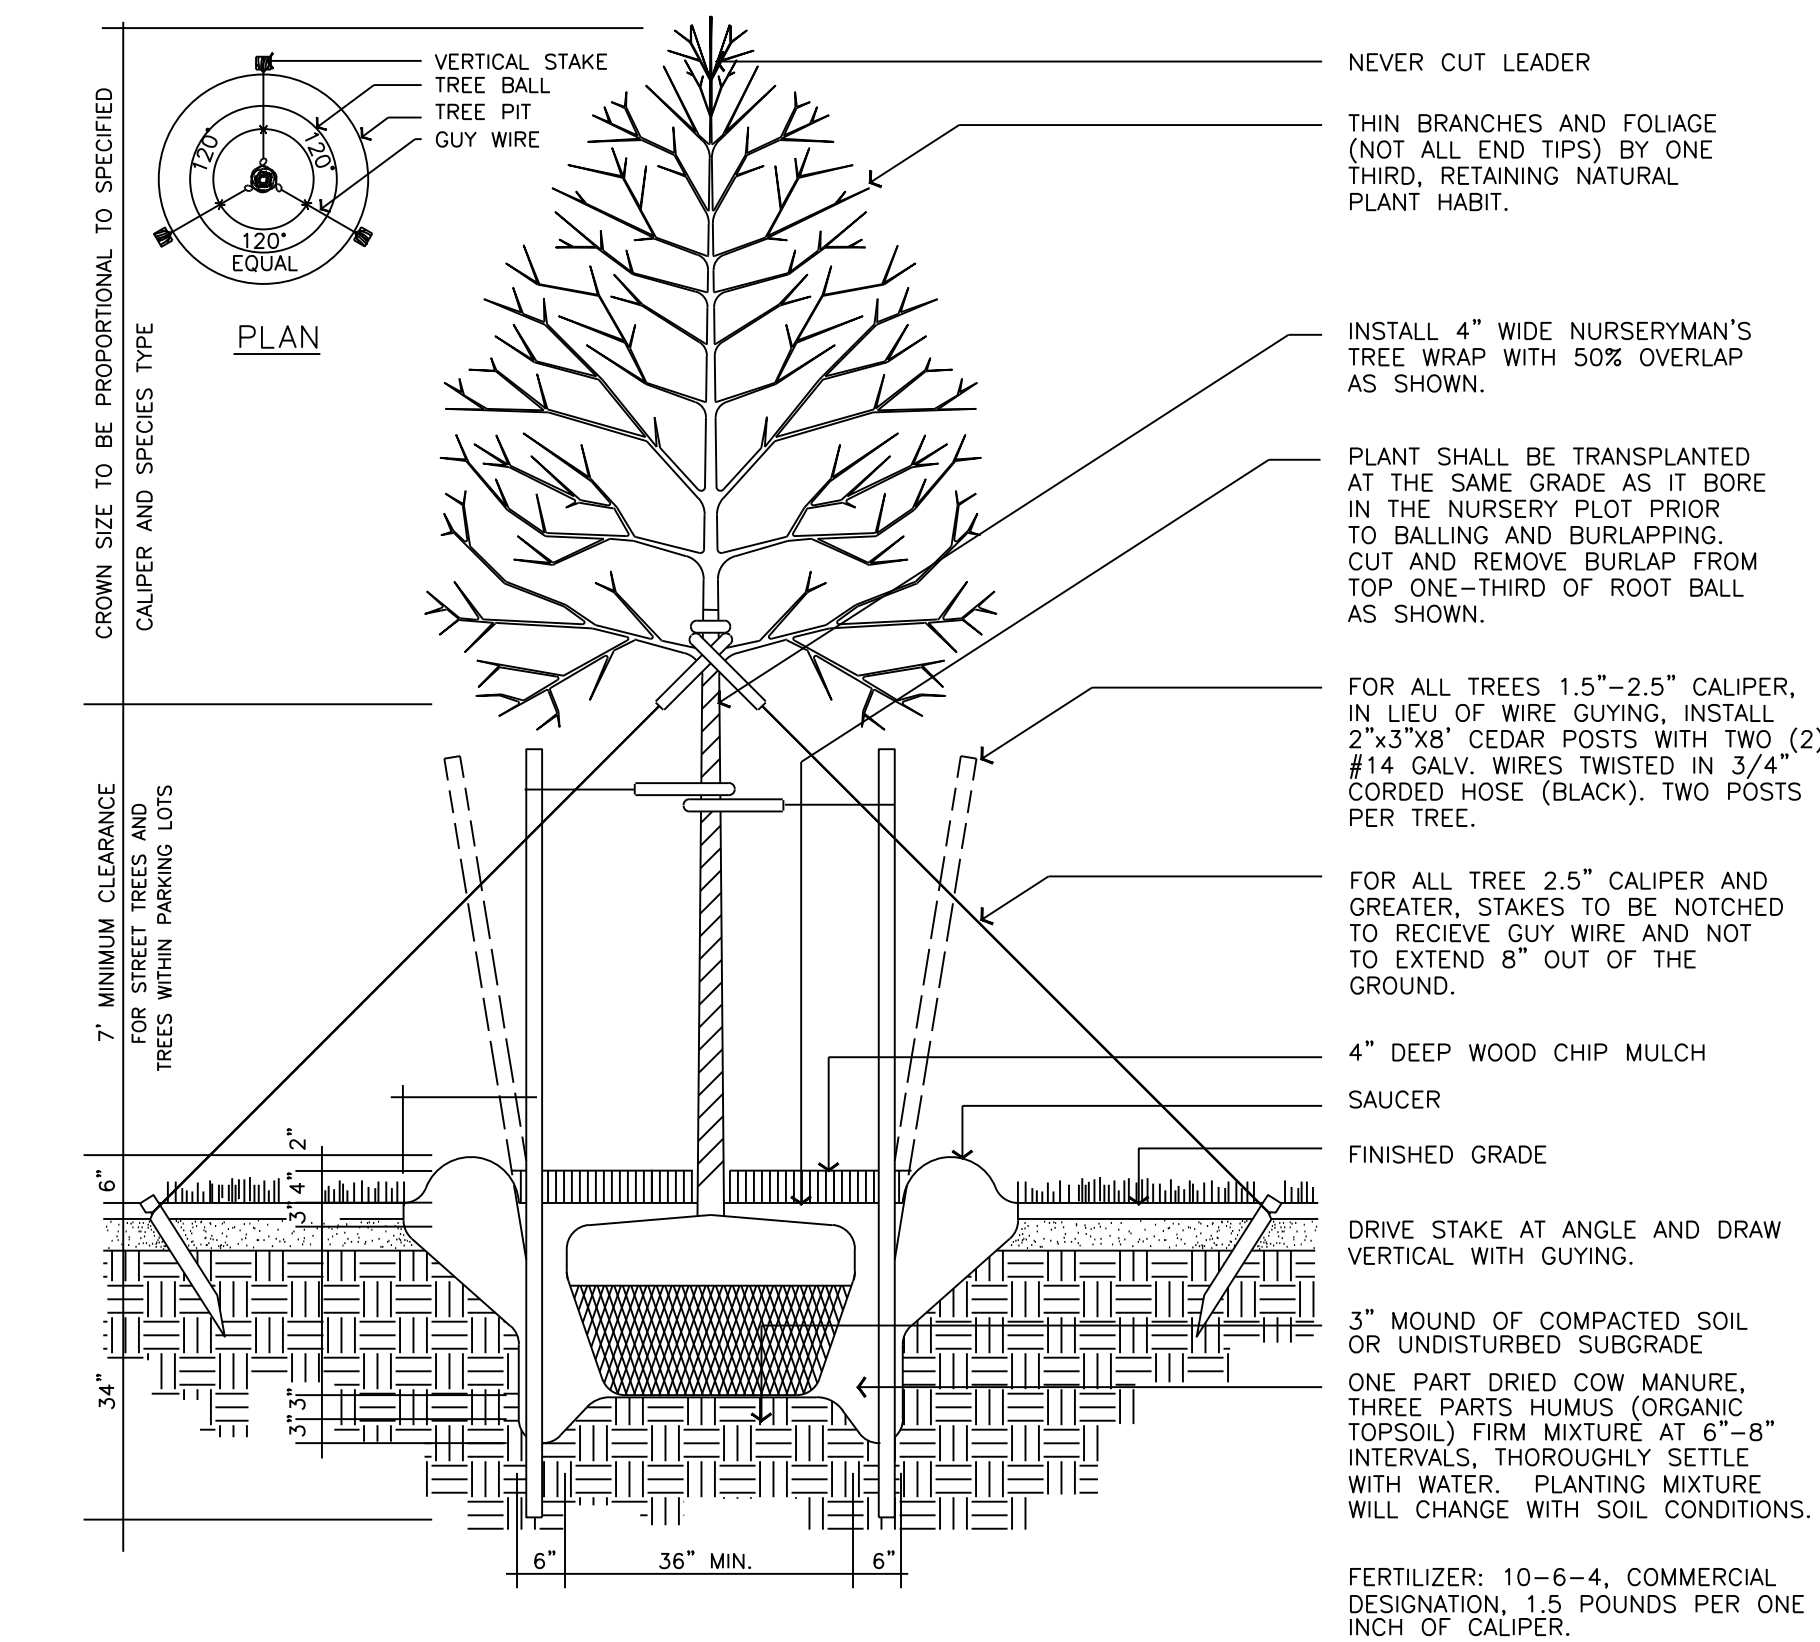


SHADE TREE PLANTING DETAIL
NOT TO SCALE

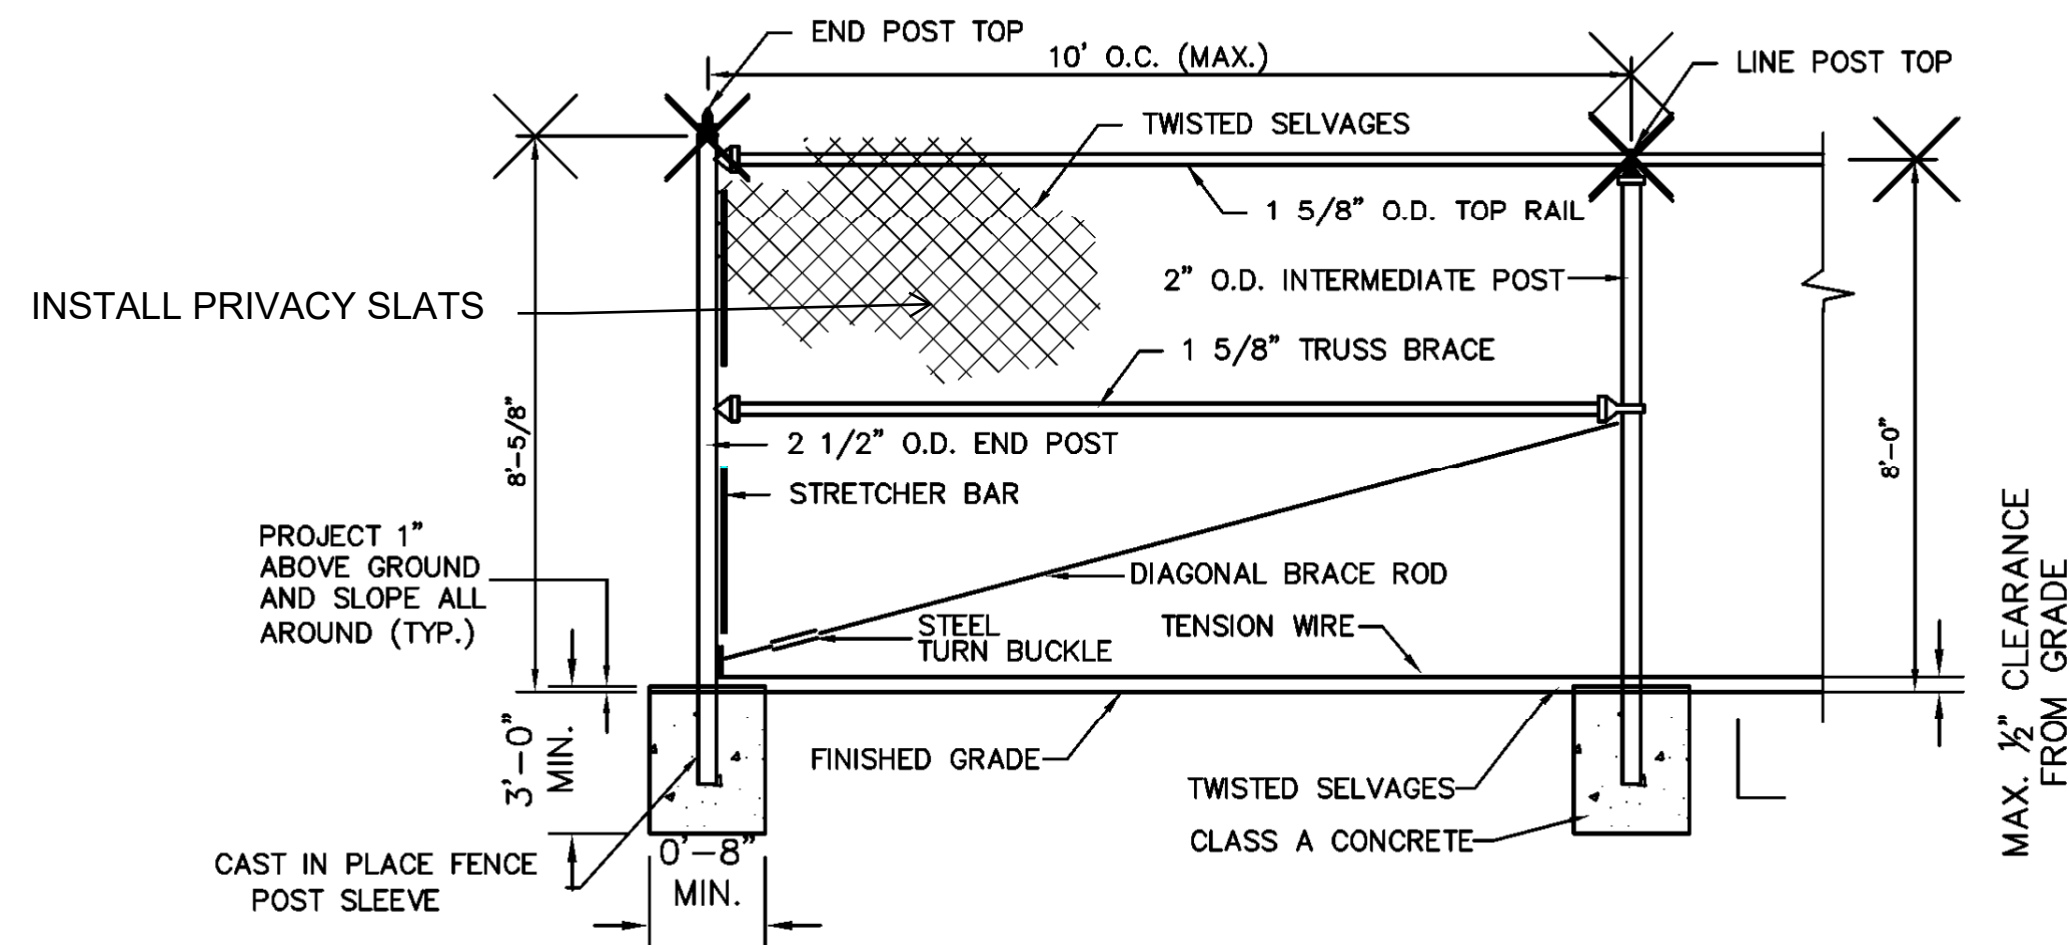

8' CHAIN LINK FENCE DETAIL
N.T.S.

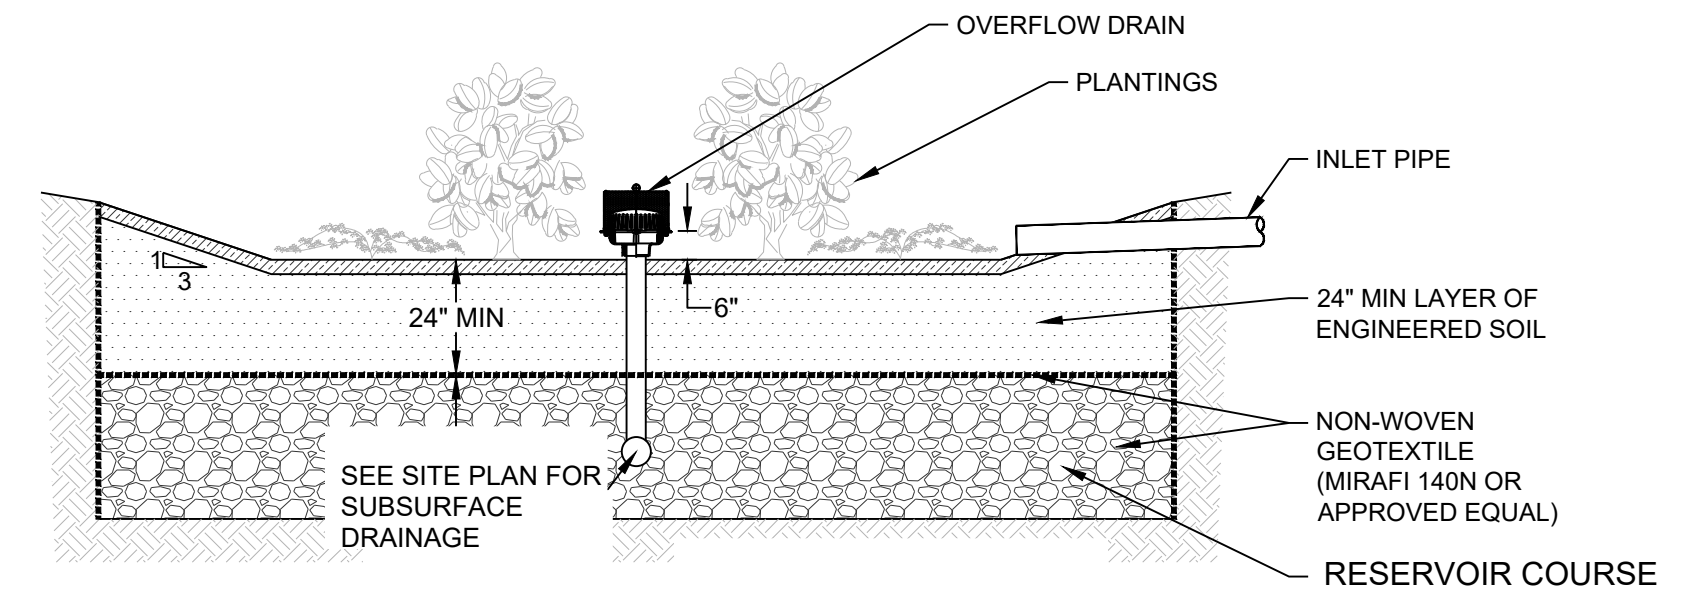


1 RAIN GARDEN
NTS

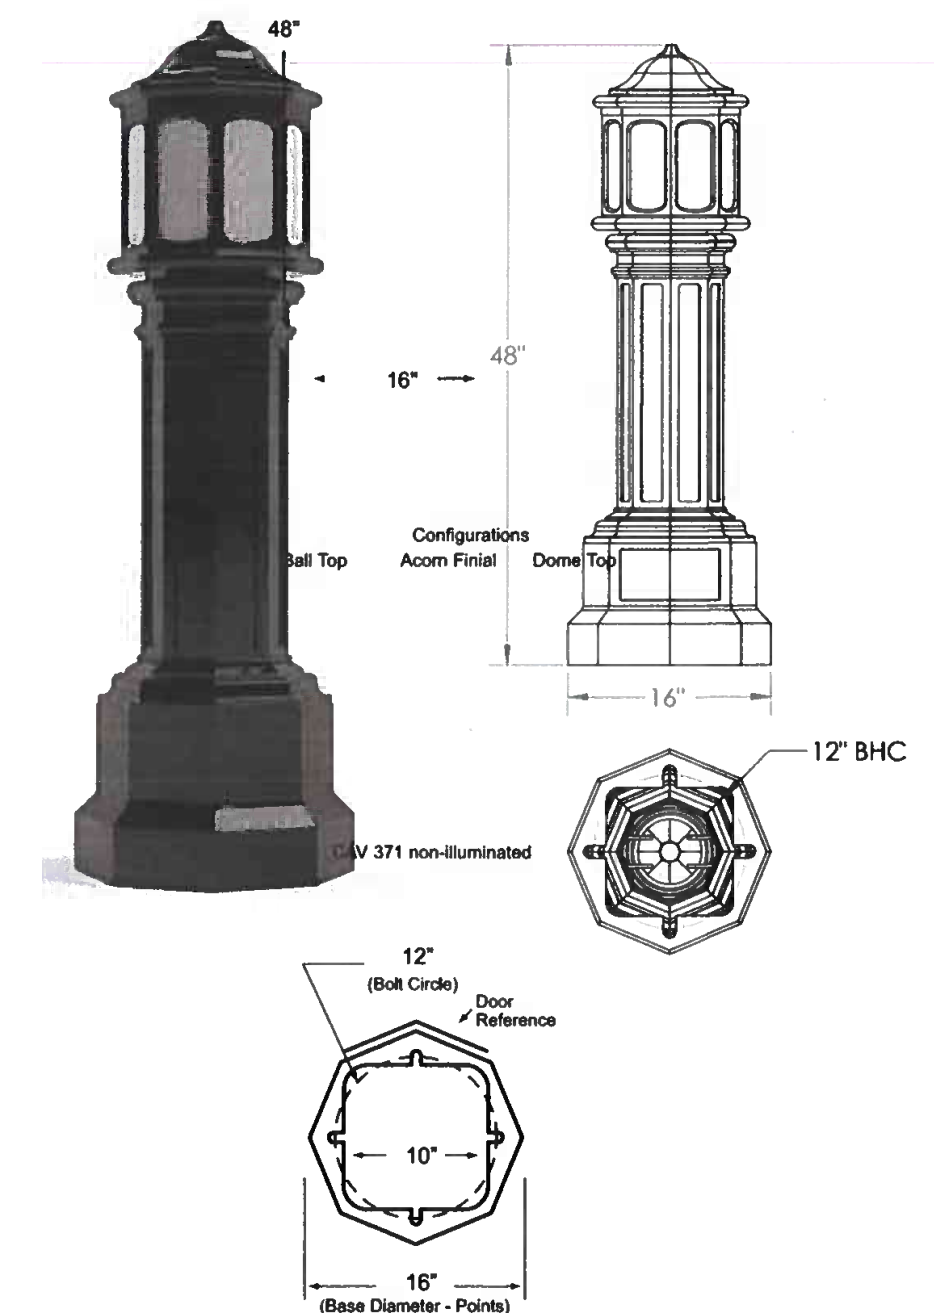

FRANK J. ROTONDA, PE, PP, CME
31 KIEL AVENUE, KINNELON, NJ 07045
T: 201-258-0174

ISSUANCE	BY	DATE

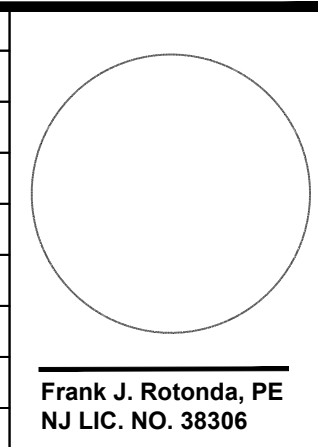

PROJECT:
TAX LOT 33 - BLOCK 176.01
LOCATED IN THE CITY OF WEST
ORANGE, ESSEX COUNTY
46 GREENWOOD AVENUE,
WEST ORANGE, NJ 07631
TITLE:
LANDSCAPE AND LIGHTING PLAN
DRAWING NUMBER:
L - 101