

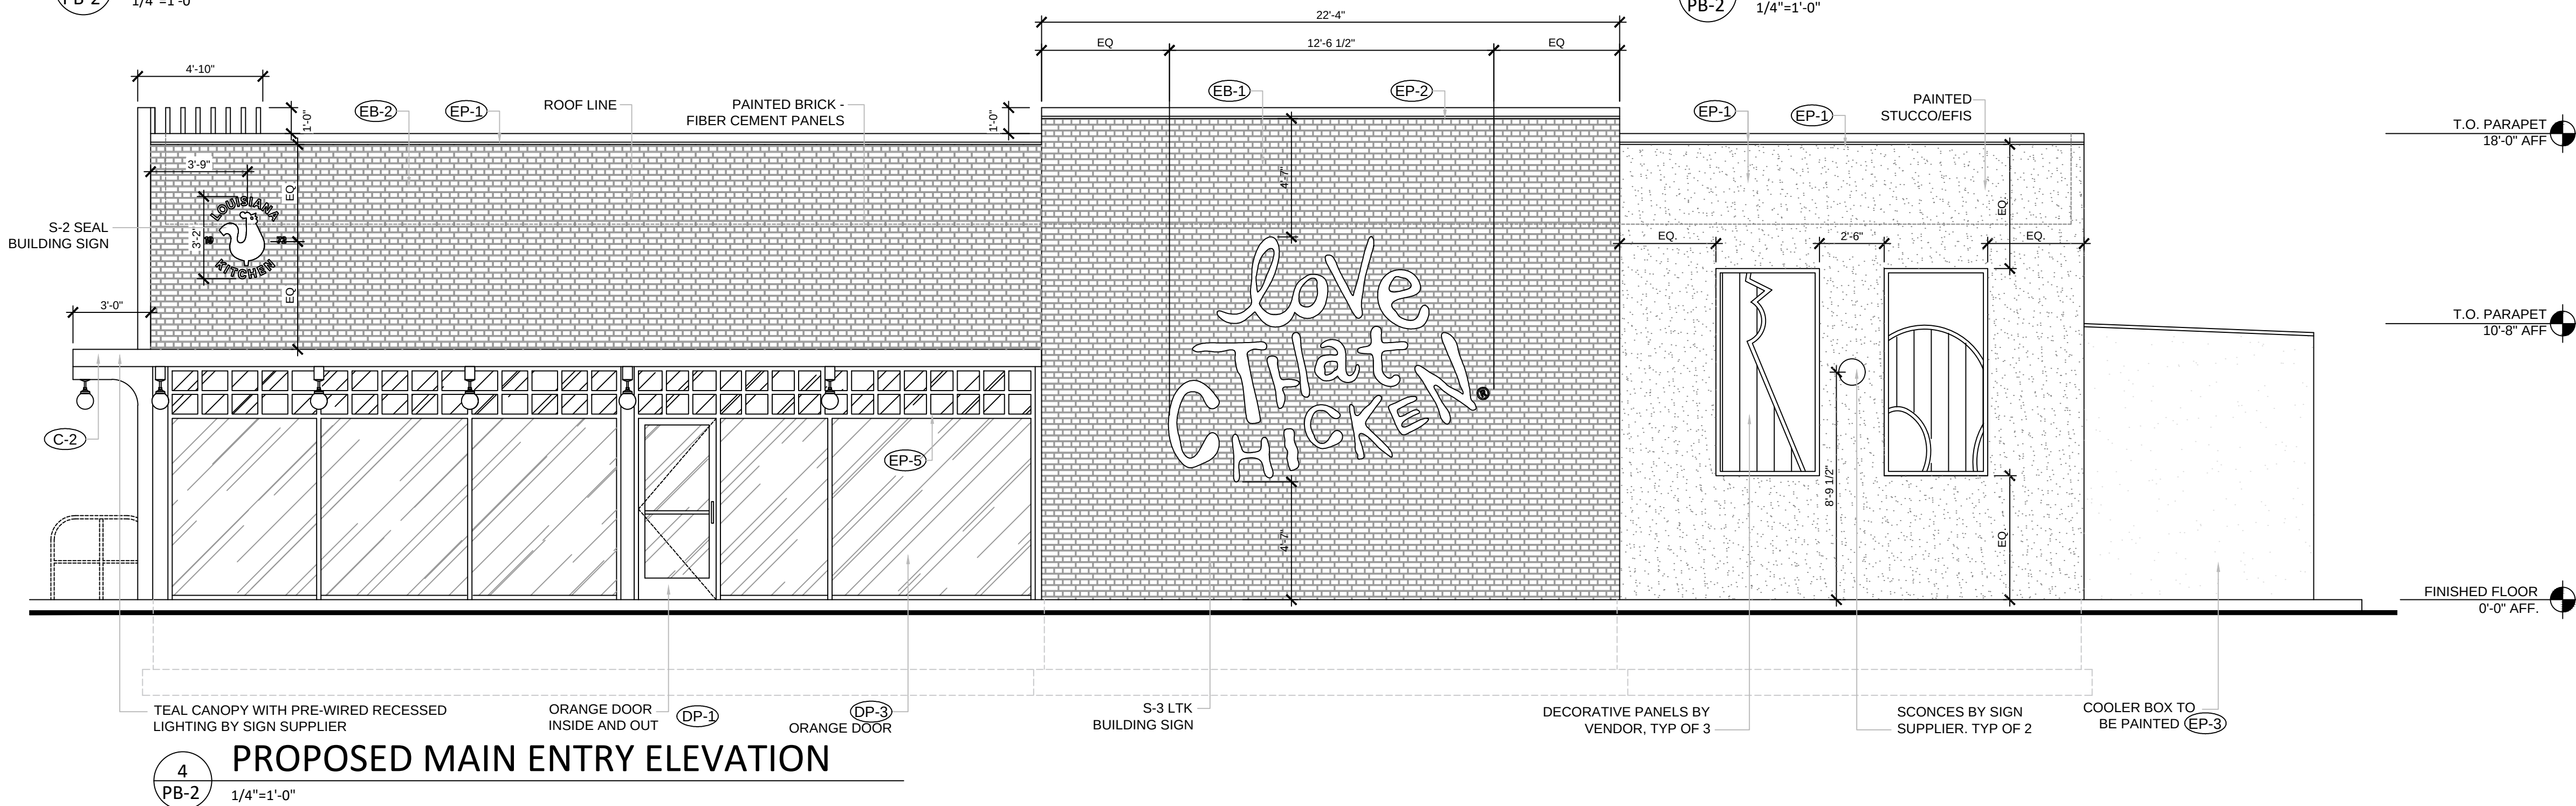
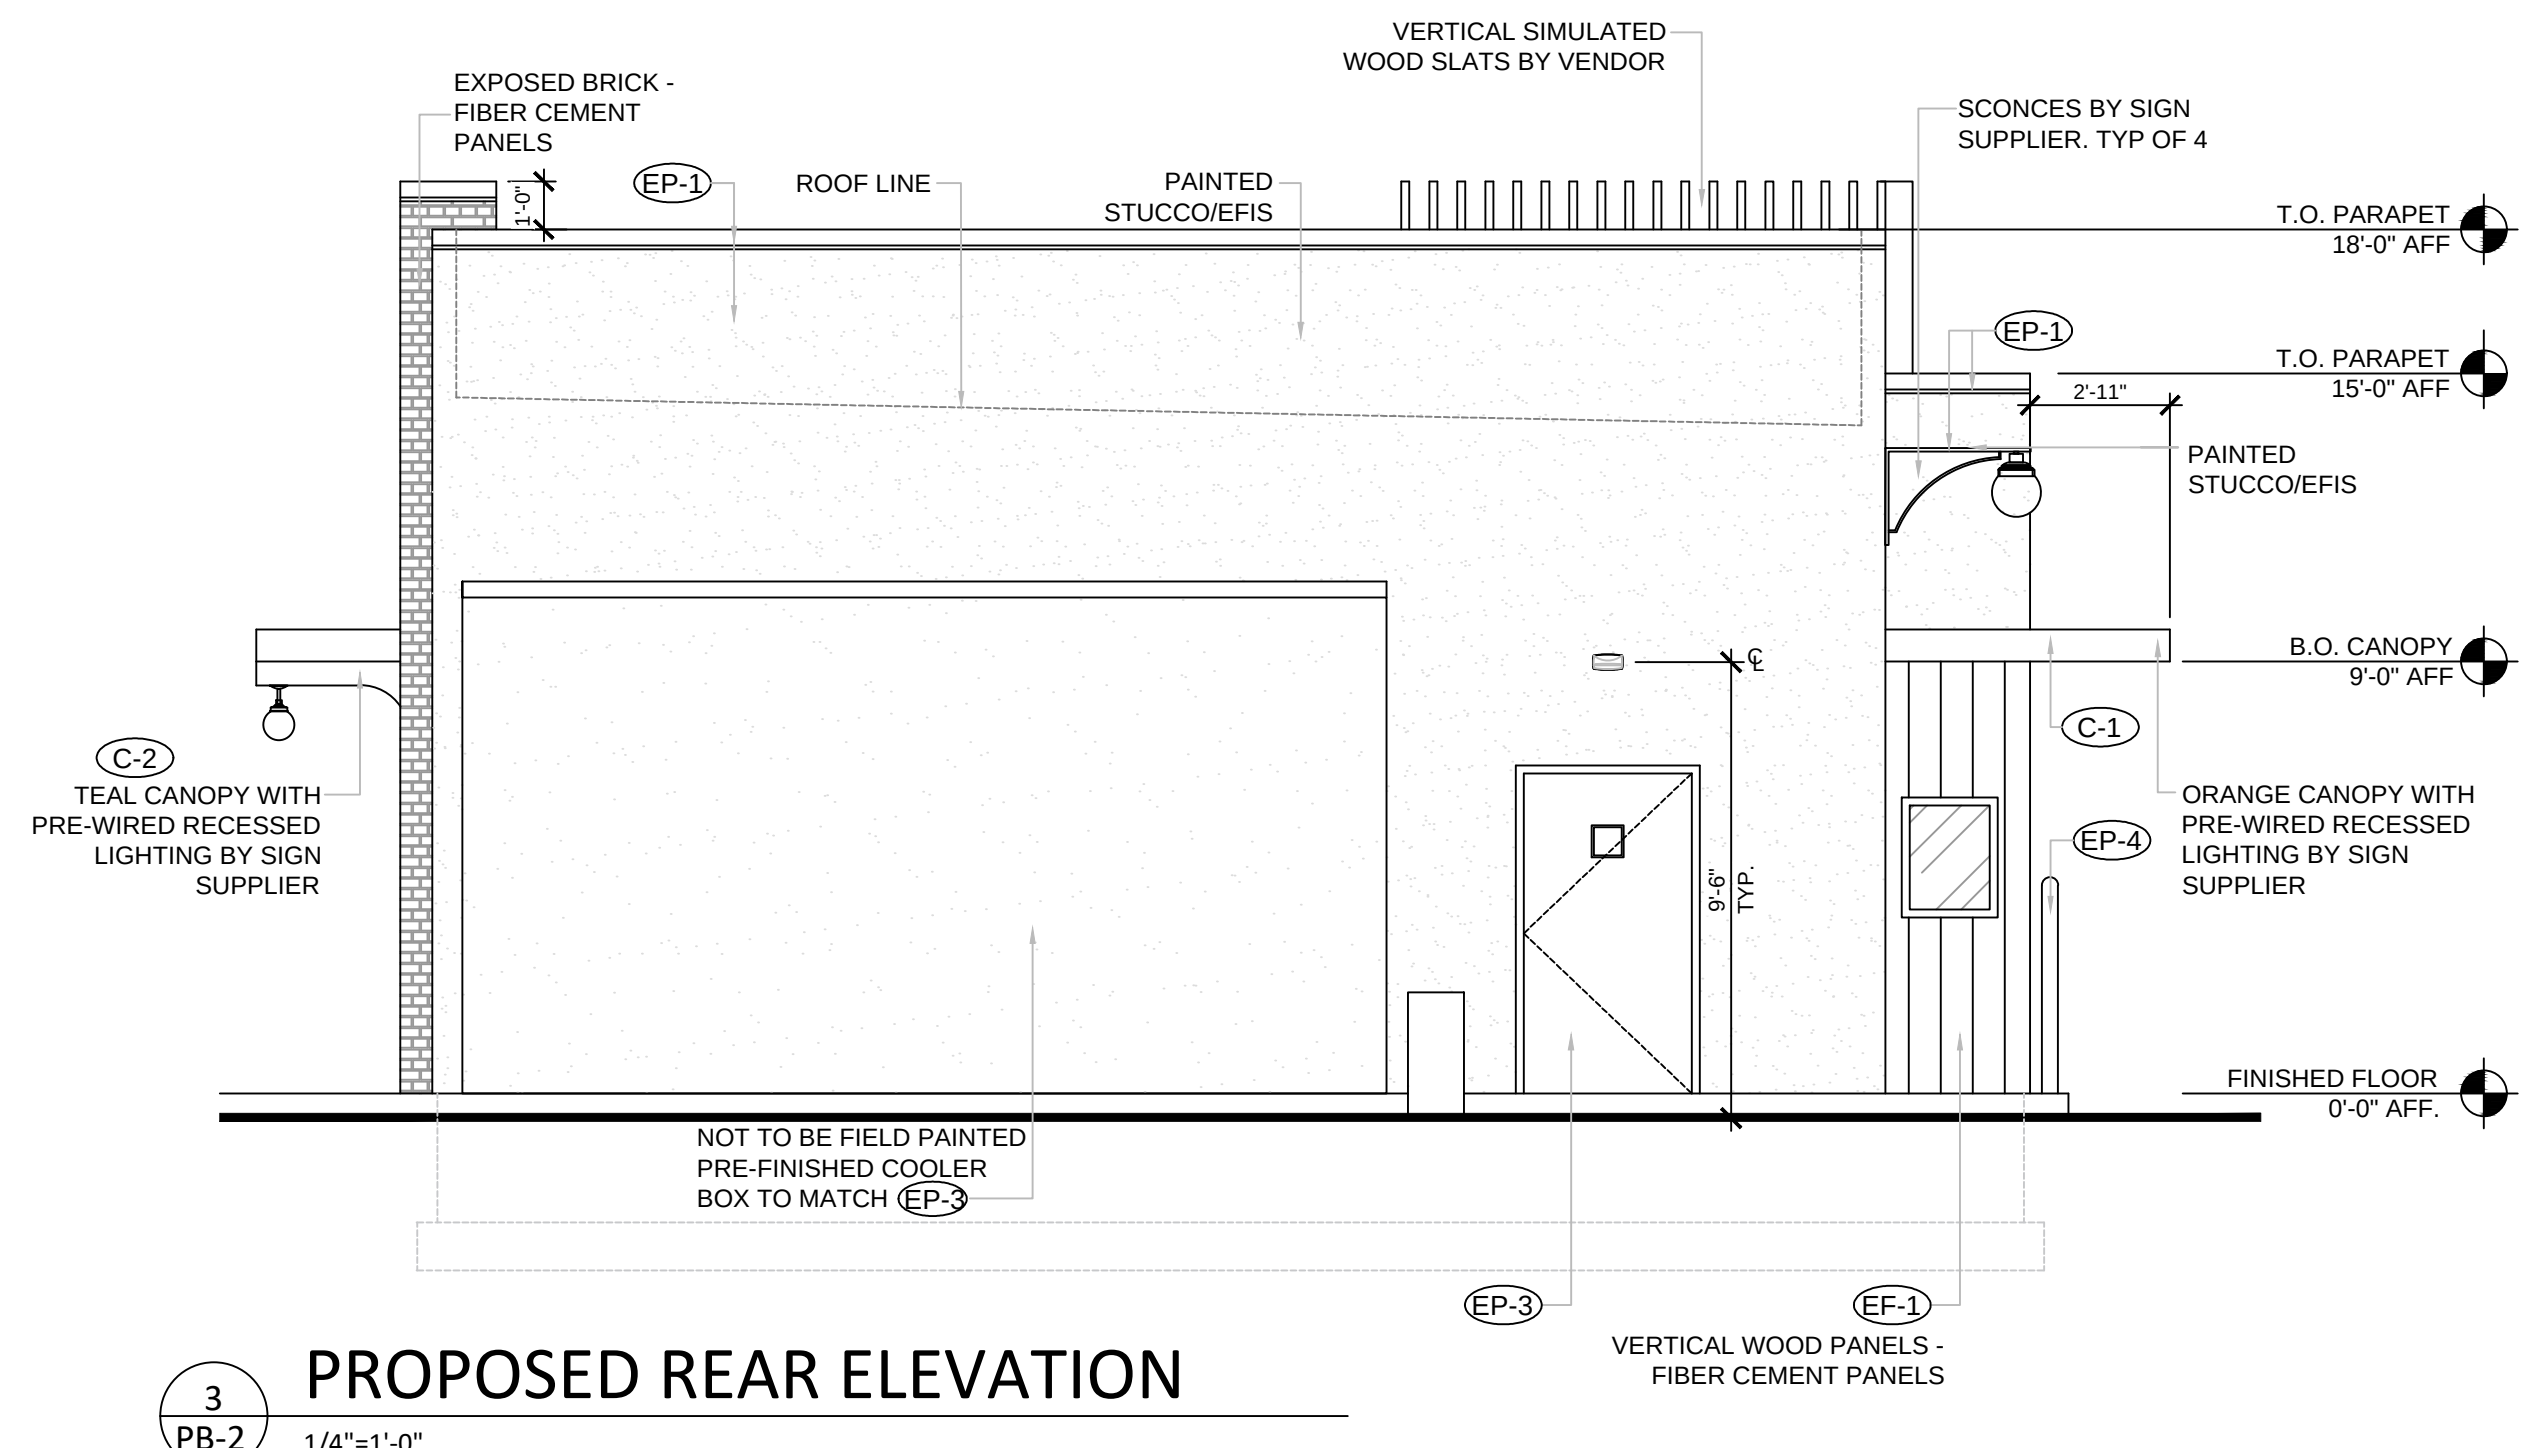
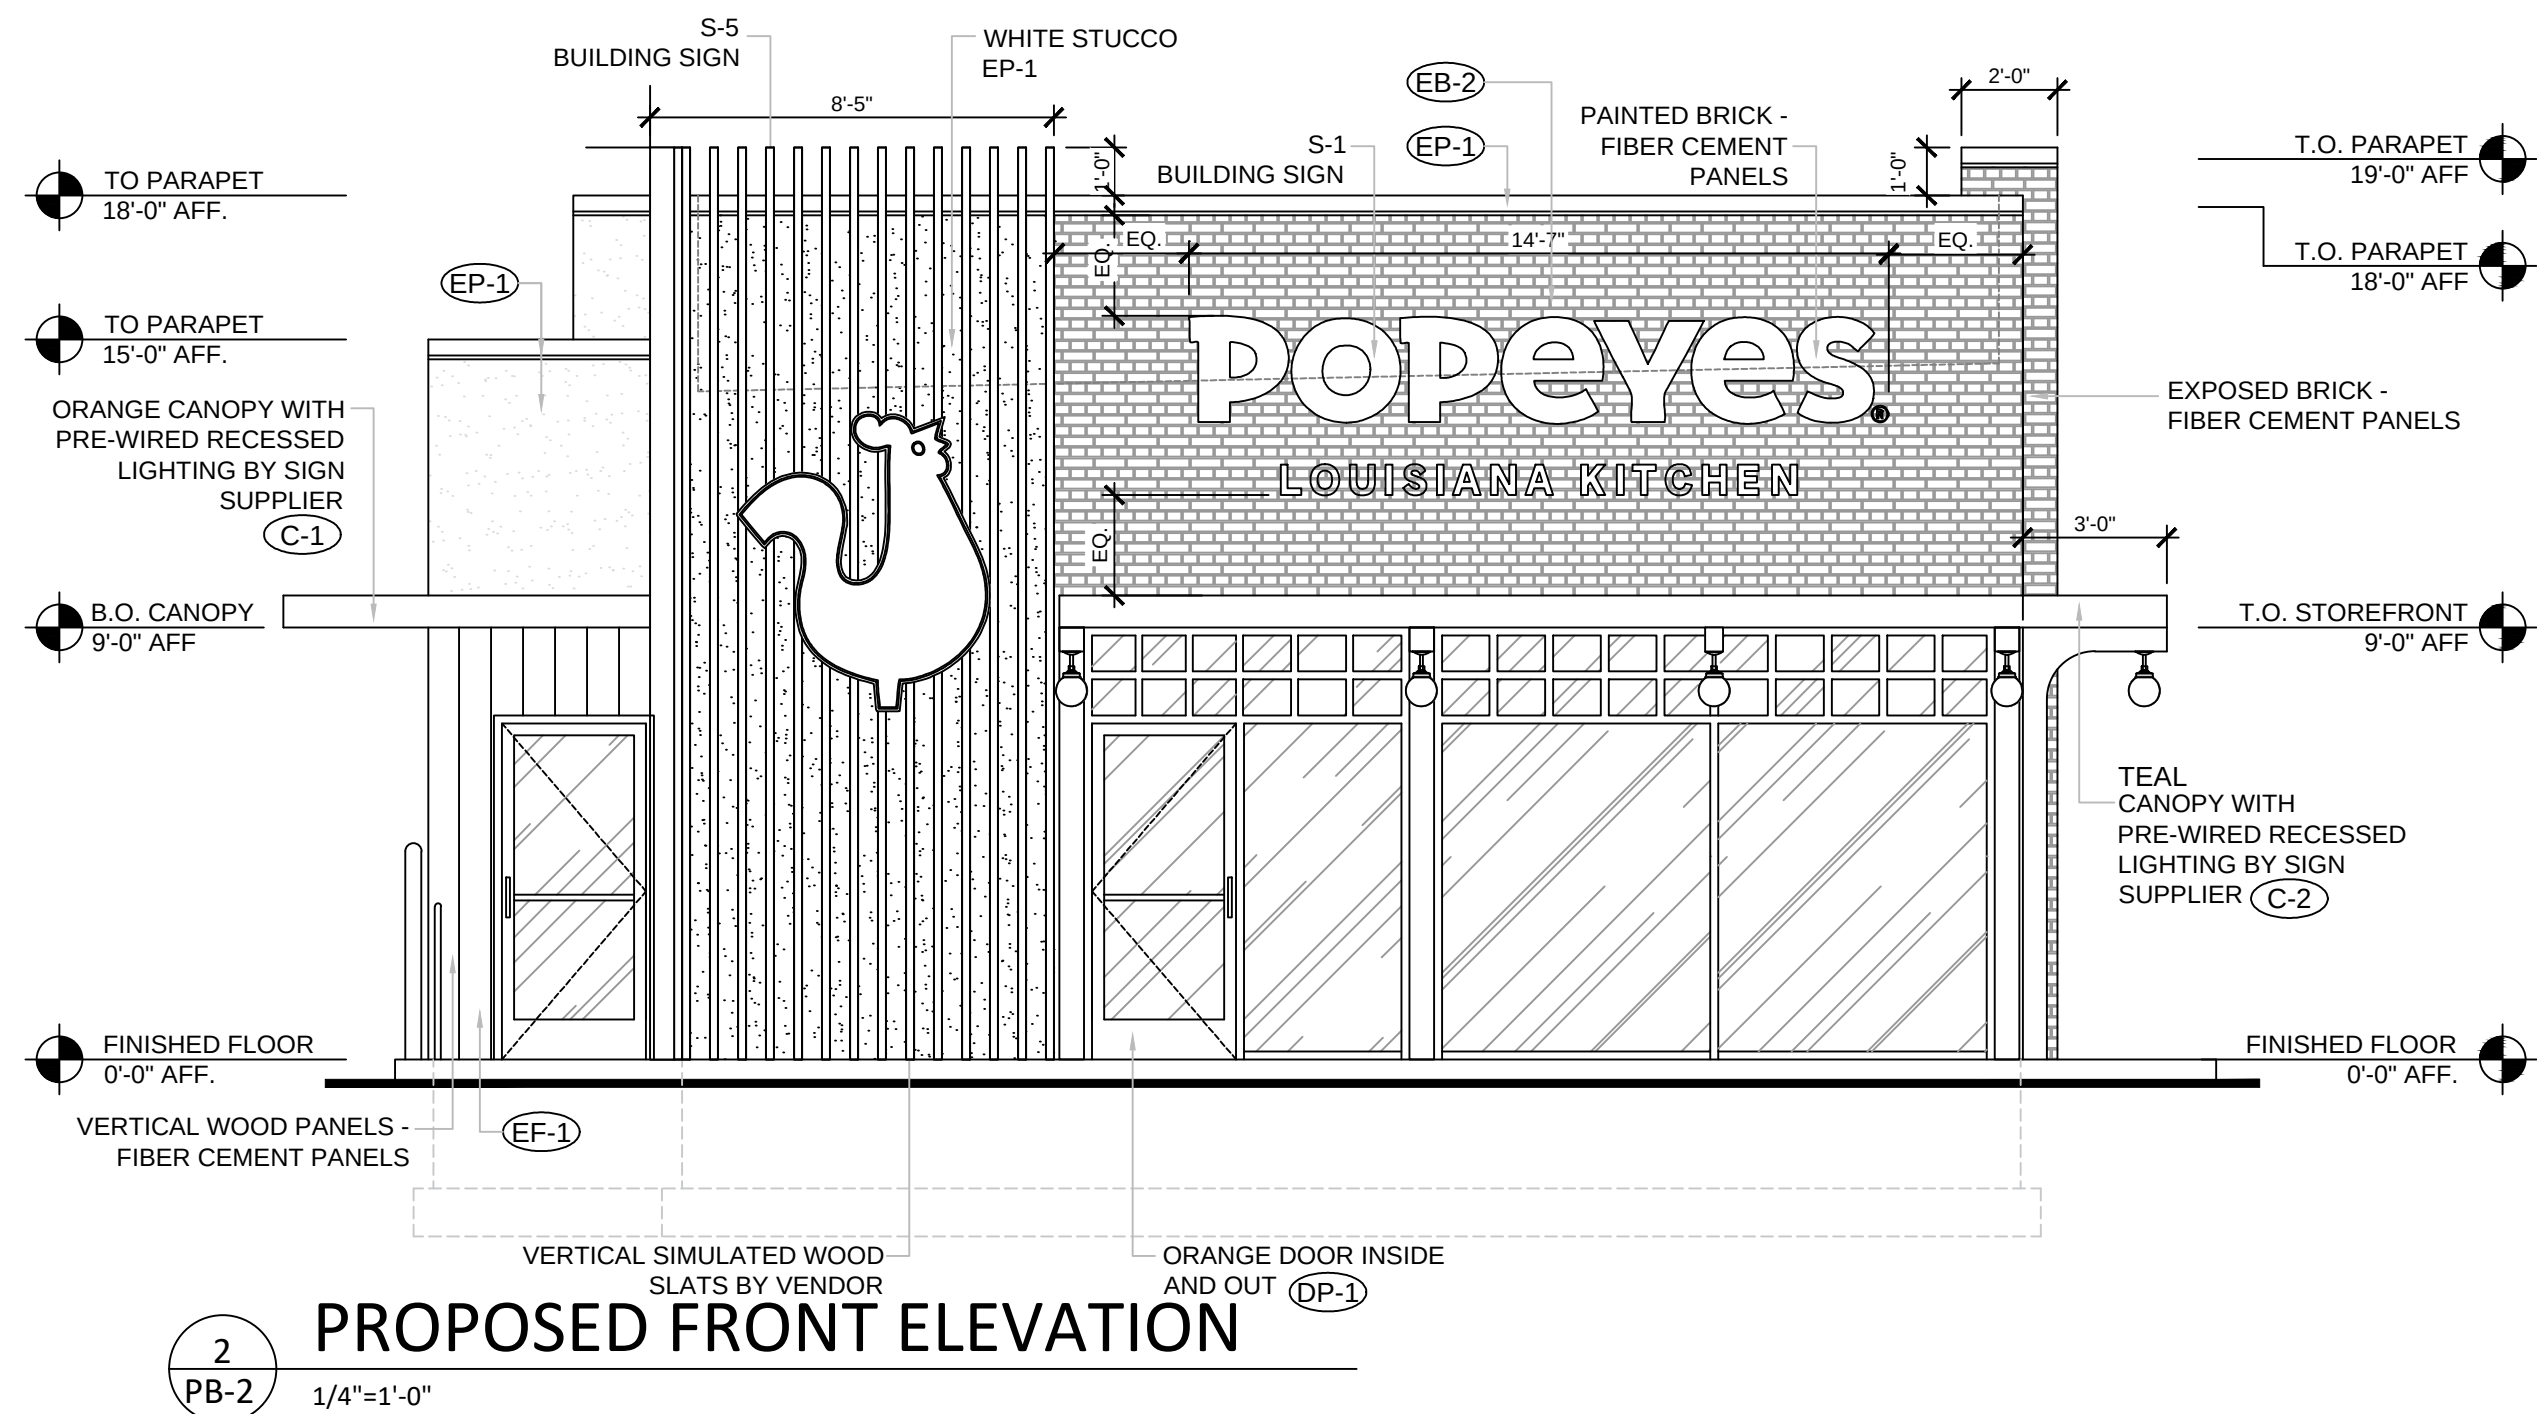


THIS DRAWING IS COPYRIGHTED AND PROTECTED UNDER THE LAWS OF THE UNITED STATES OF AMERICA. ANY UNAUTHORIZED USE OR REPRODUCTION OF THIS DOCUMENT WITHOUT WRITTEN CONSENT OF ROBERT A. GRIMALDI IS AN INFRINGEMENT UPON COPYRIGHT LAWS. VIOLATORS WILL BE SUBJECT TO PROSECUTION BY THE FULL EXTENT OF THE LAW.

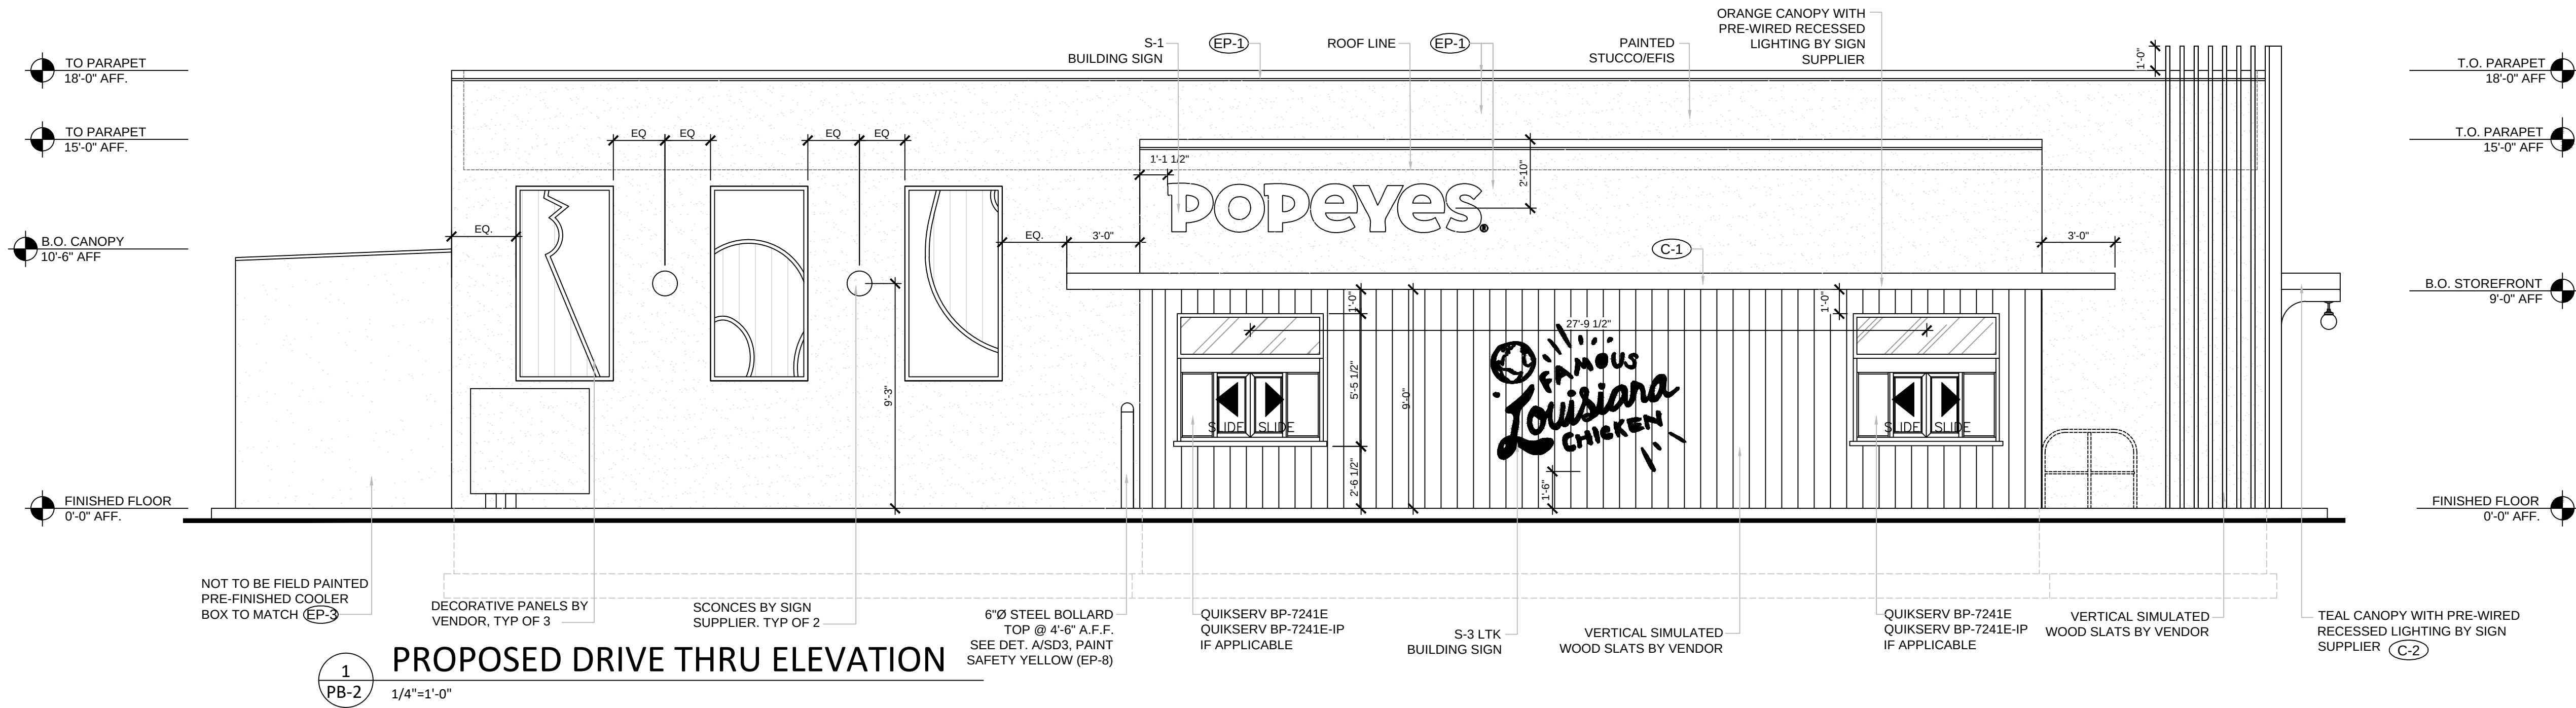

G 141 ARCHITECTURE, LLC

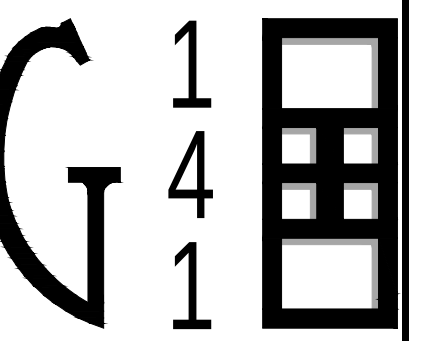

ARCHITECTURE, LLC


ROBERT ANTHONY GRIMALDI

39 NORTH 11th STREET
KENILWORTH, NJ 07033

g141office@gmail.com
908-347-7419

NCARB 84690
AIA 38640695

CT 13585
DE S5-0008497
DC AEC103027
MA 951751
MD 18745
NJ AI 15475
NH 04842
NY 039330
OH ARC.2018210
PA AR07639
VA 0401019058

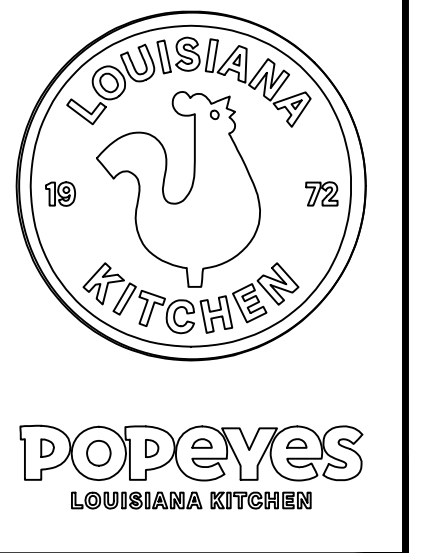

POPEYES LOUISIANA KITCHEN
470 EAGLE ROCK AVE.
WEST ORANGE - NJ

PROPOSED EXTERIOR ELEVATION

Revisions

△:
△:
△:
△:
△:

Drawn By
MHS

Checked By
RAG

Scale
AS NOTED

Date
2021-11-10

Job No.

21-0032

Sheet No.

PB-2