

SETON HALL PREPARATORY SCHOOL

**KAC ATHLETIC COMPLEX
PROSPECT AVENUE
WEST ORANGE, NEW JERSEY**



FOR APPROVAL BY THE
TOWNSHIP OF WEST ORANGE:

TOWNSHIP ENGINEER DATE

rev	date	description
-----	------	-------------


drawing :
FIRST FLOOR PLAN

drawn by: DRF/JSK | project no.: 22114


drawing no.:

checked by: **A-1.1**

A-1.1

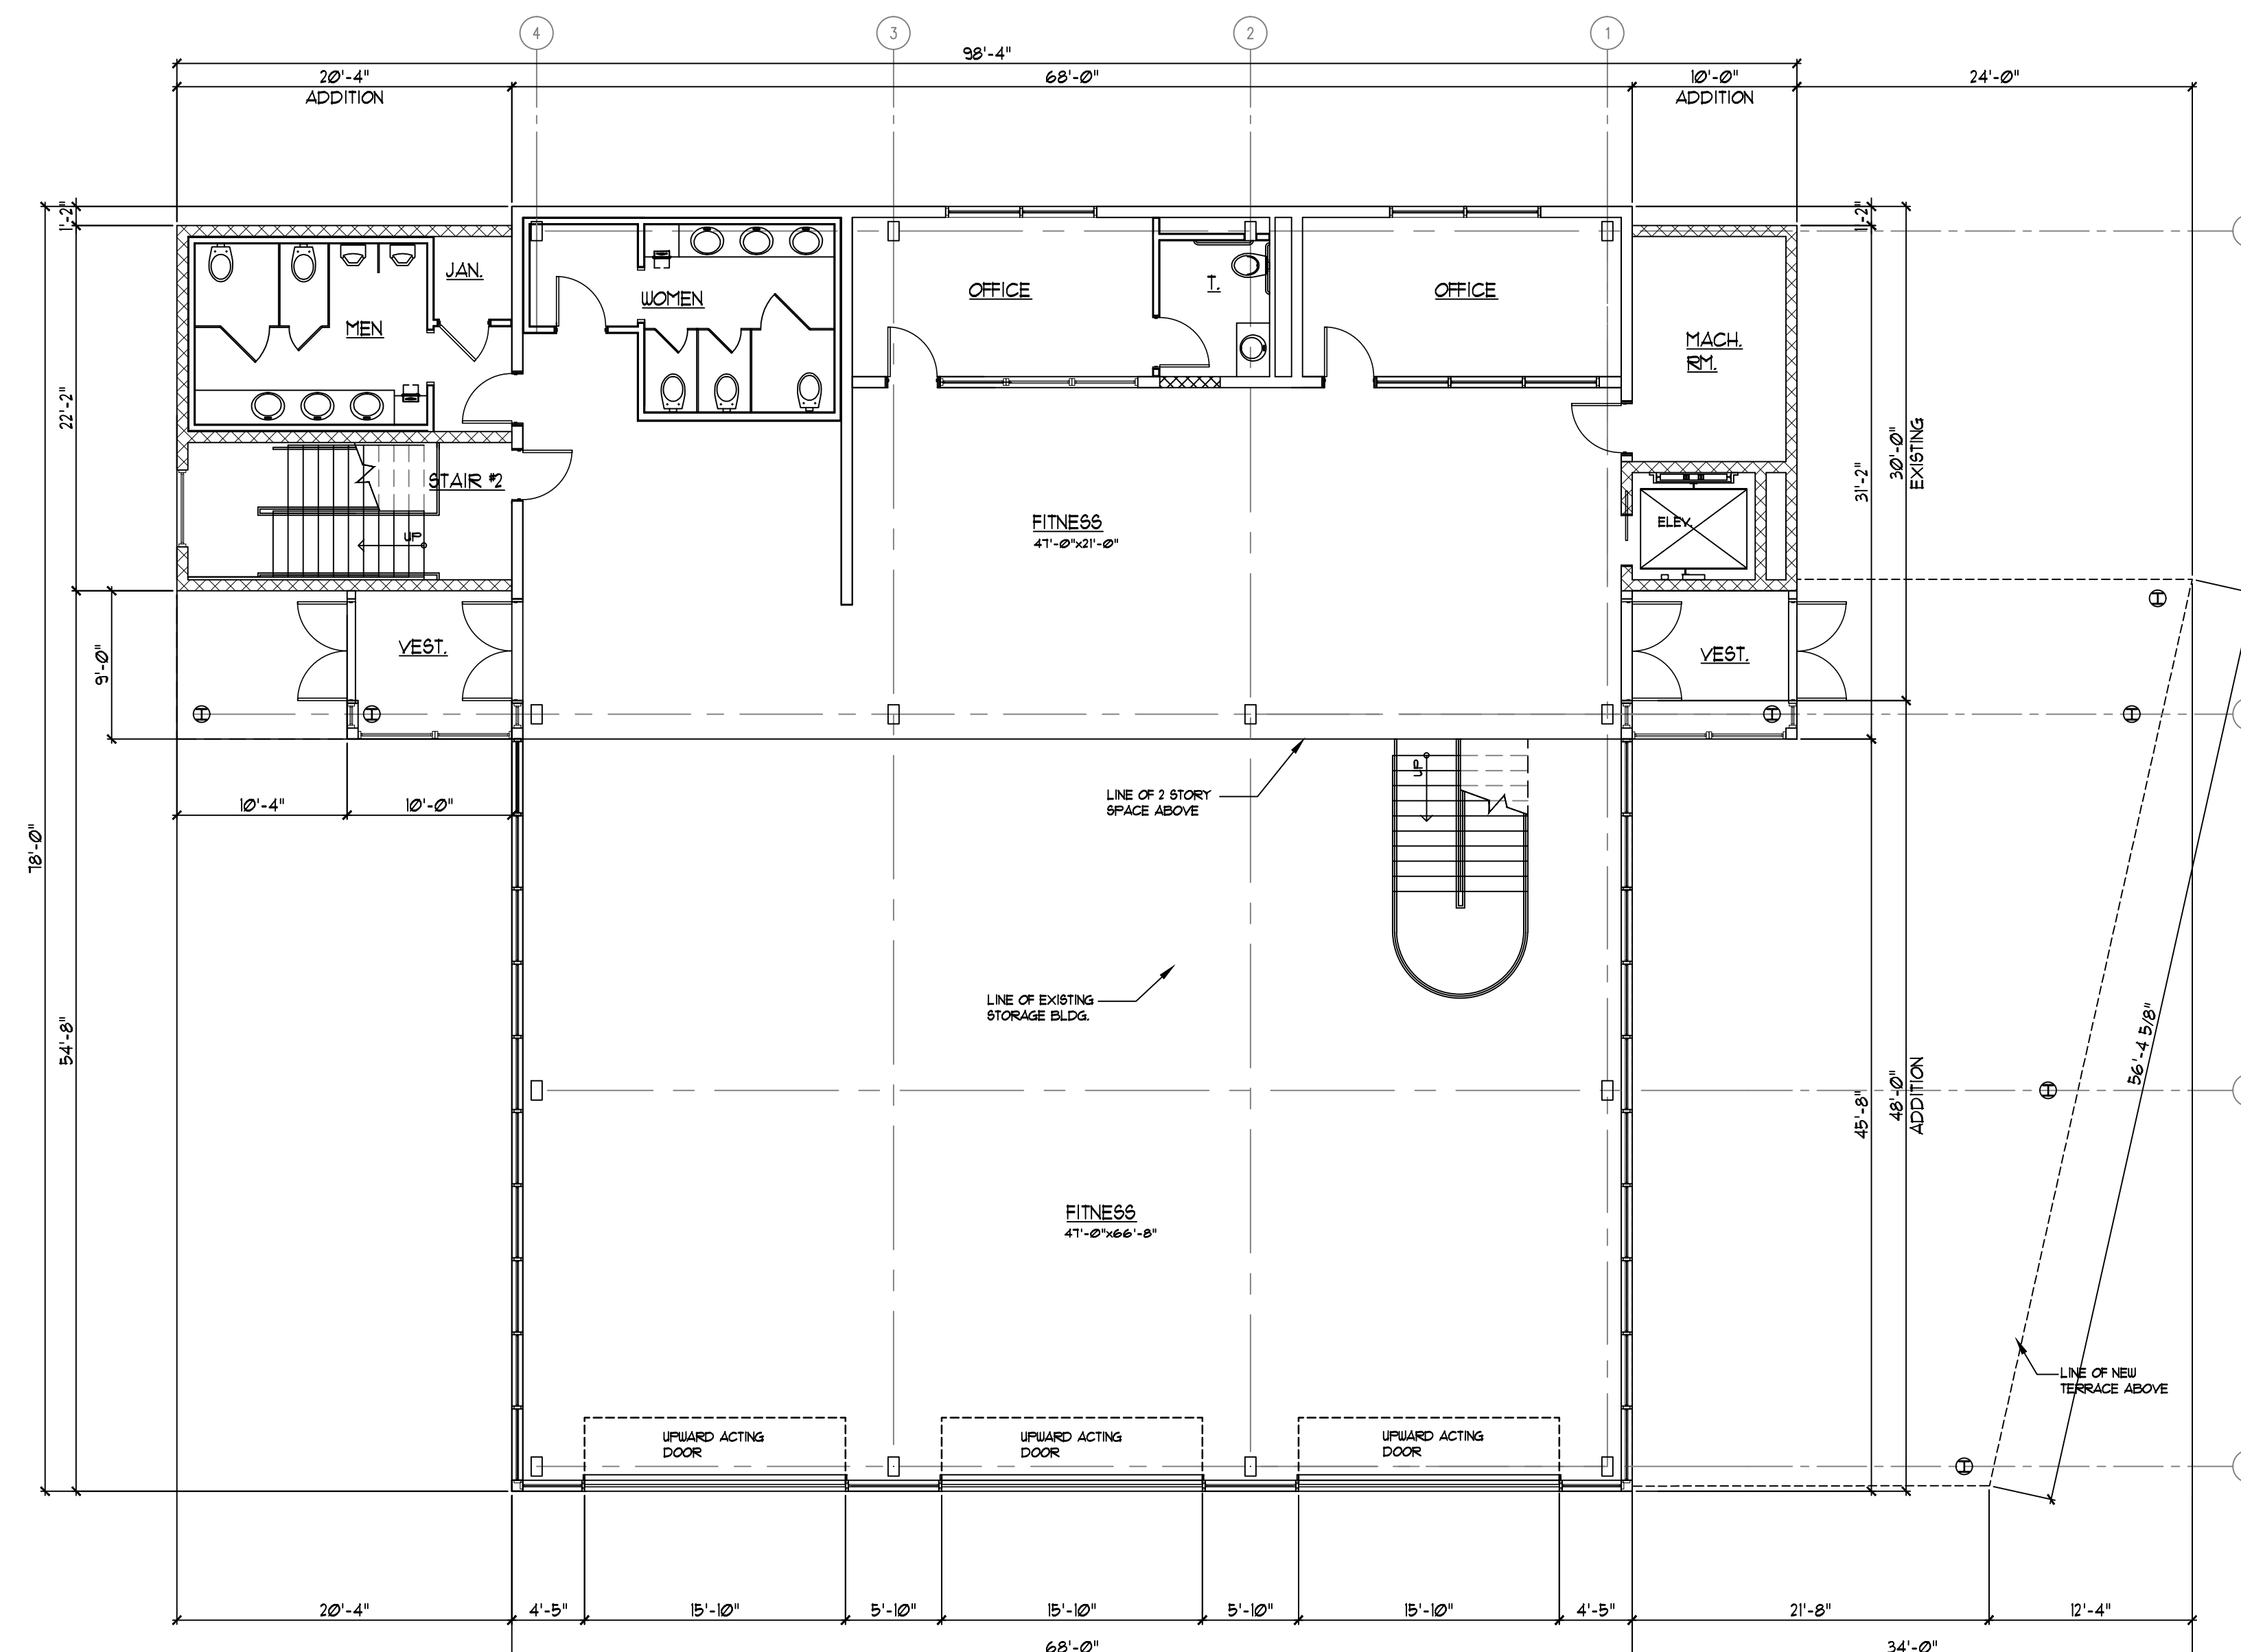

1 FIRST FLOOR PLAN
SCALE: 1/8" = 1'-0"

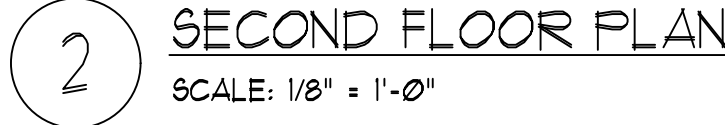

SECOND FLOOR PLAN

SCALE: 1/8" = 1'-0"

508 millburn avenue
hort hills, new jersey
07078
(o) 973 467-1240
(x) 973 376-0963

Donald R. Fiore
architect: NJ AI10410 ■

This document and the designs, concepts and ideas included herein, as an instrument of professional service, is the property of Heintz & Fiore AIA, L.L.C., and is not to be used in whole or in part without written authorization of Heintz & Fiore AIA, L.L.C.

NEW HEALTH & WELLNESS CENTER FOR:


SETON HALL PREPARATORY SCHOOL

**KAC ATHLETIC COMPLEX
PROSPECT AVENUE
WEST ORANGE, NEW JERSEY**




rev	date	description
drawing :		
SECOND FLOOR PLAN		
drawn by: DRF/JSK		project no.: 22114
checked by: DRF		drawing no.: A-1.2
dated: 08/30/22		


A-1.2

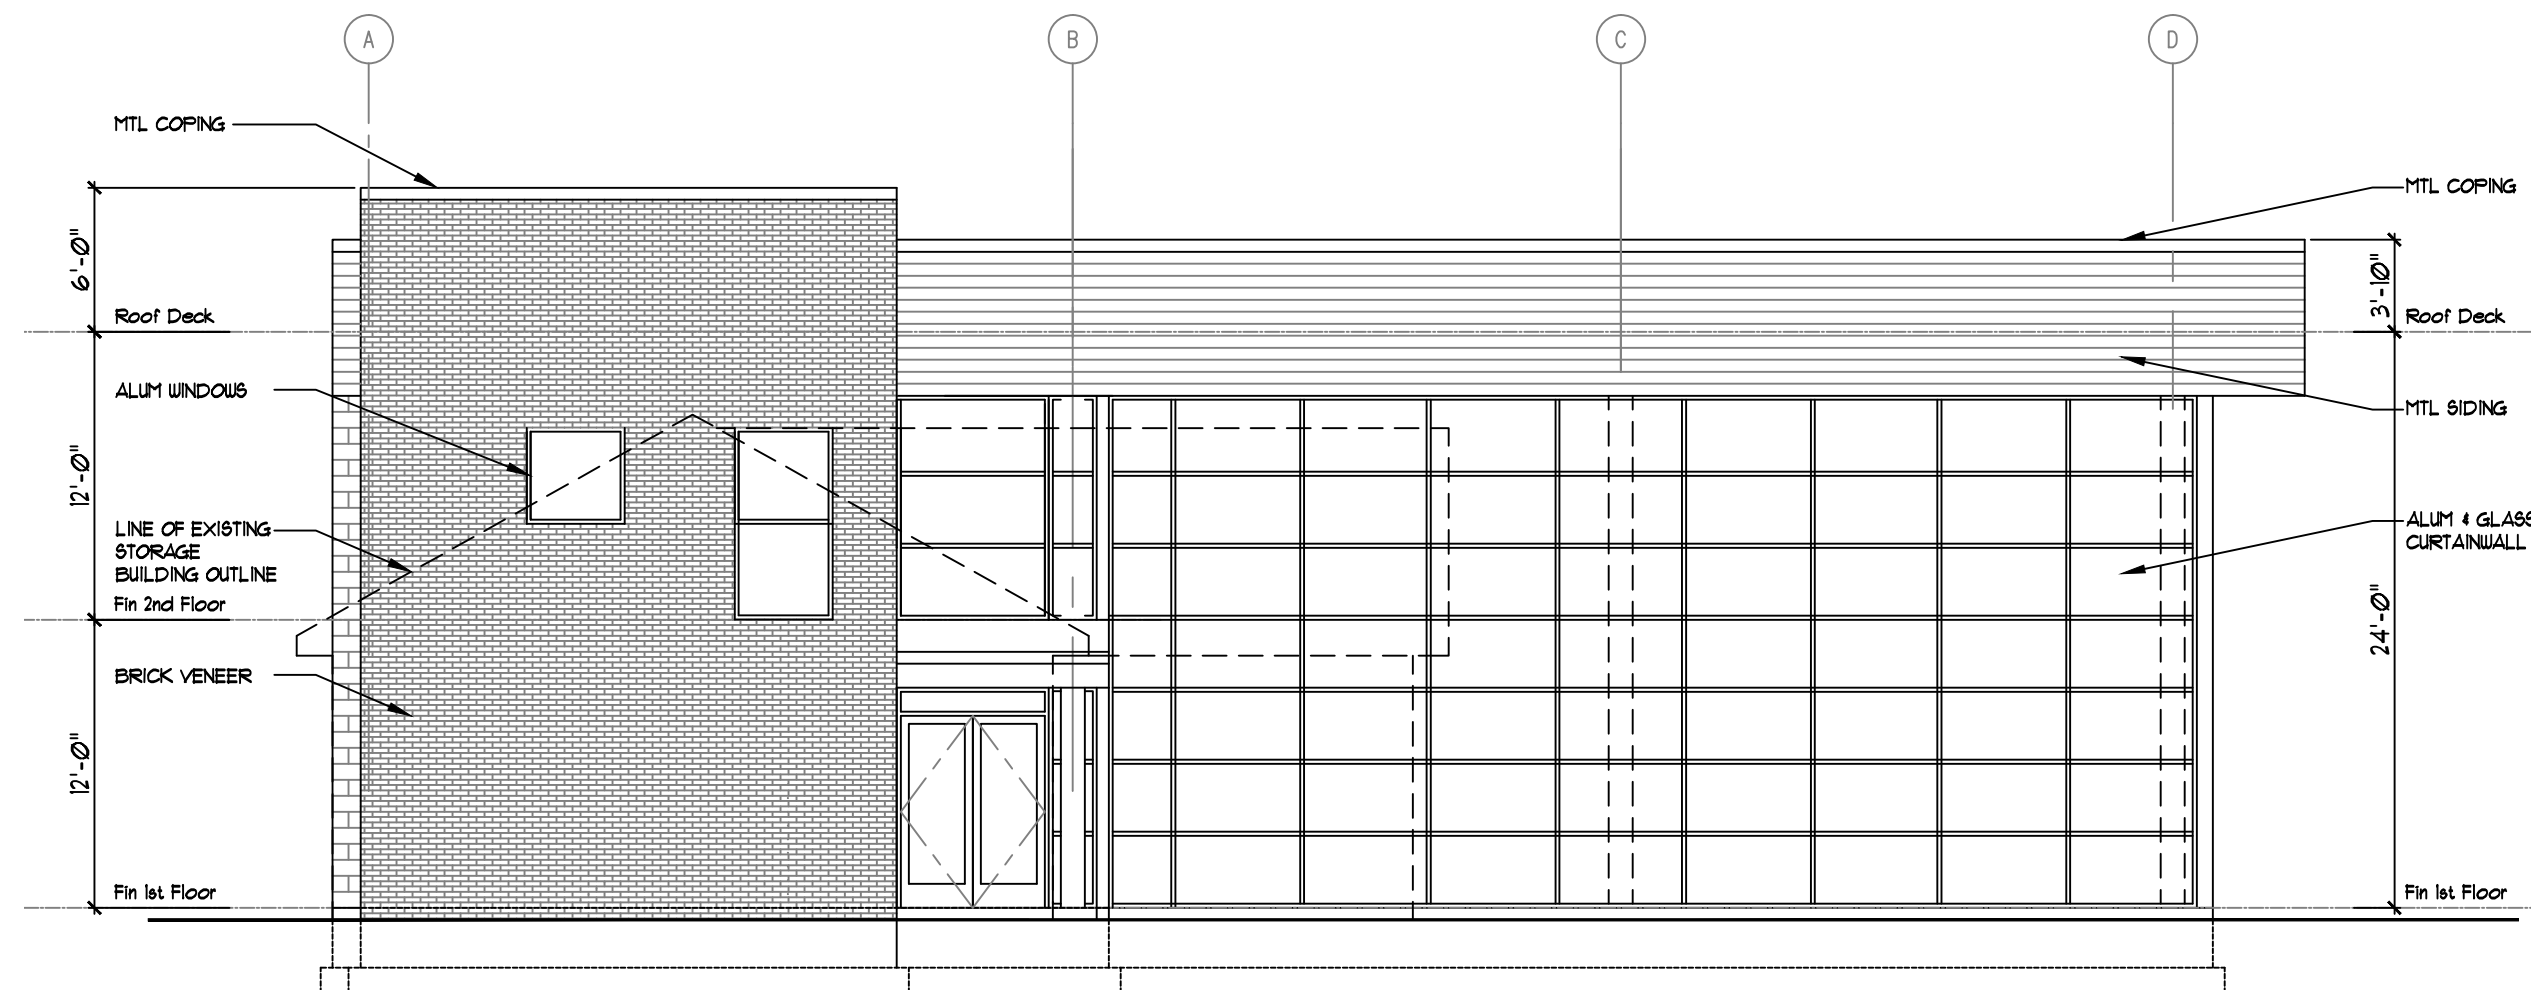


2 NORTH ELEVATION
SCALE: 1/8" = 1'-0"

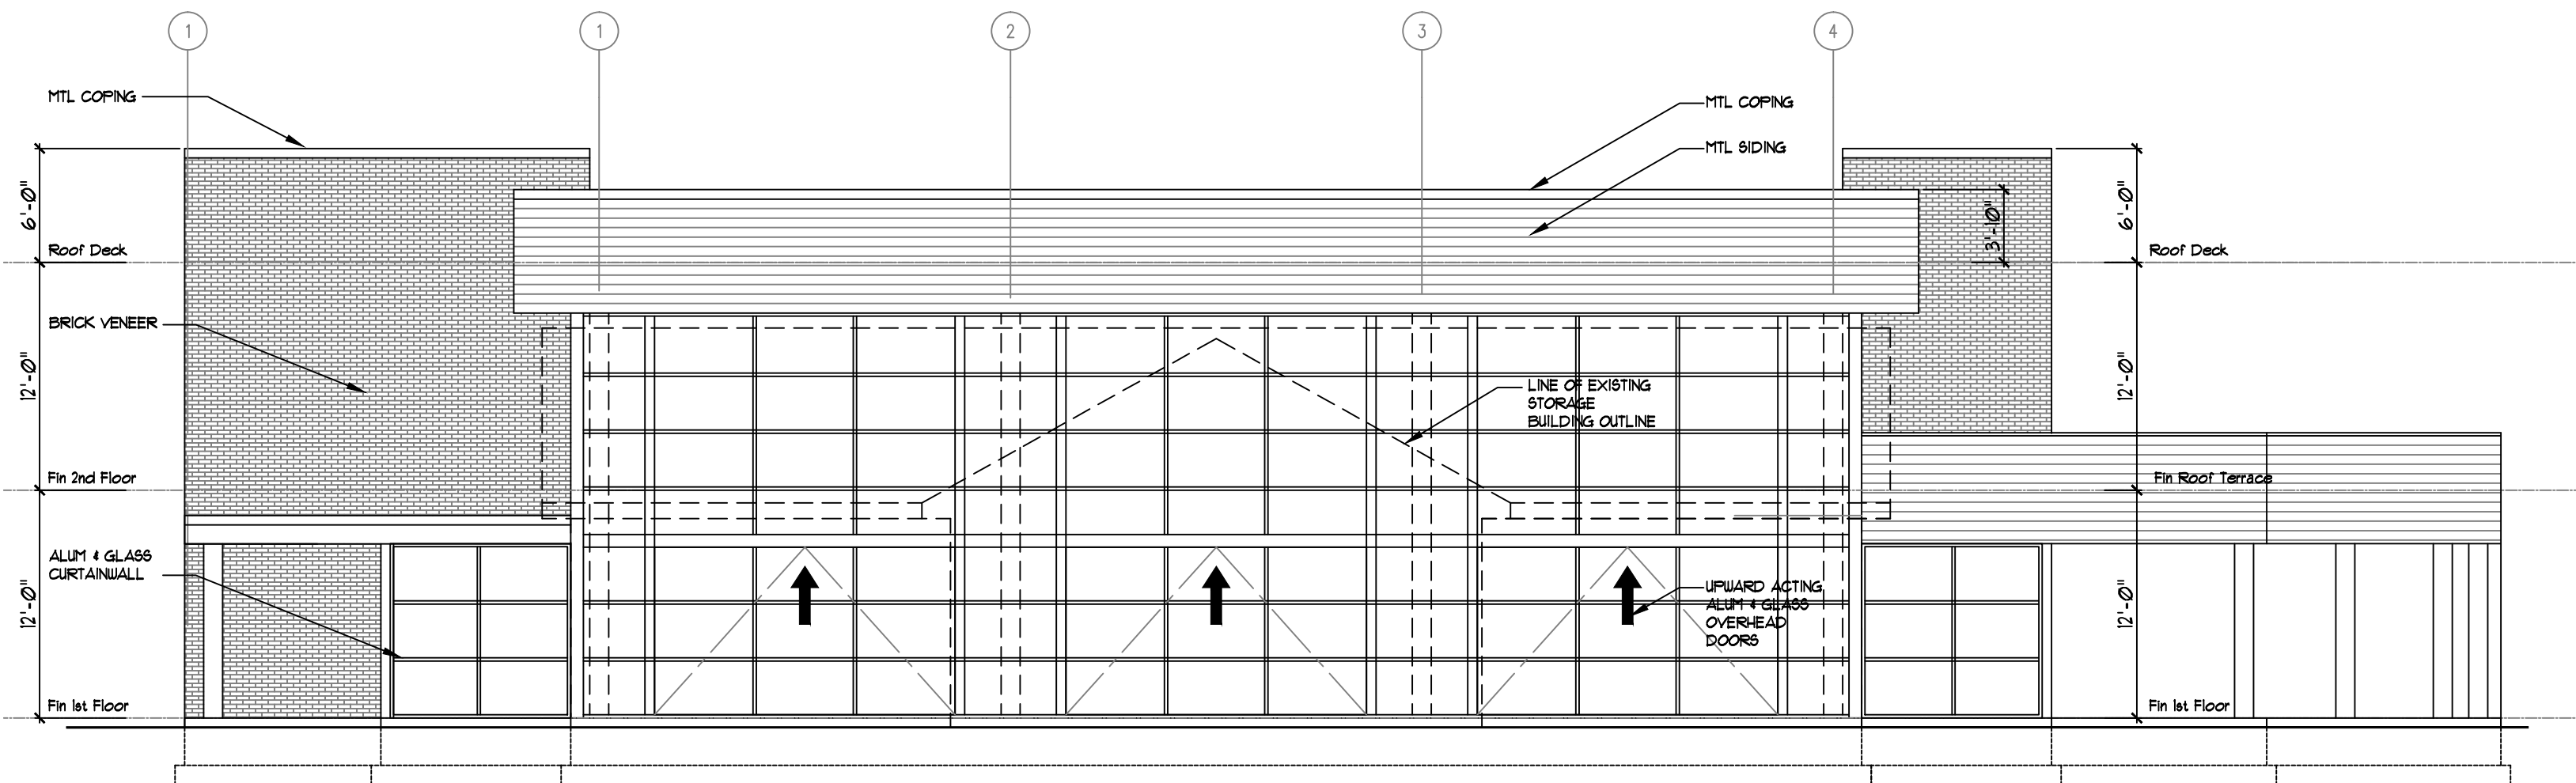

1 WEST ELEVATION
SCALE: 1/8" = 1'-0"

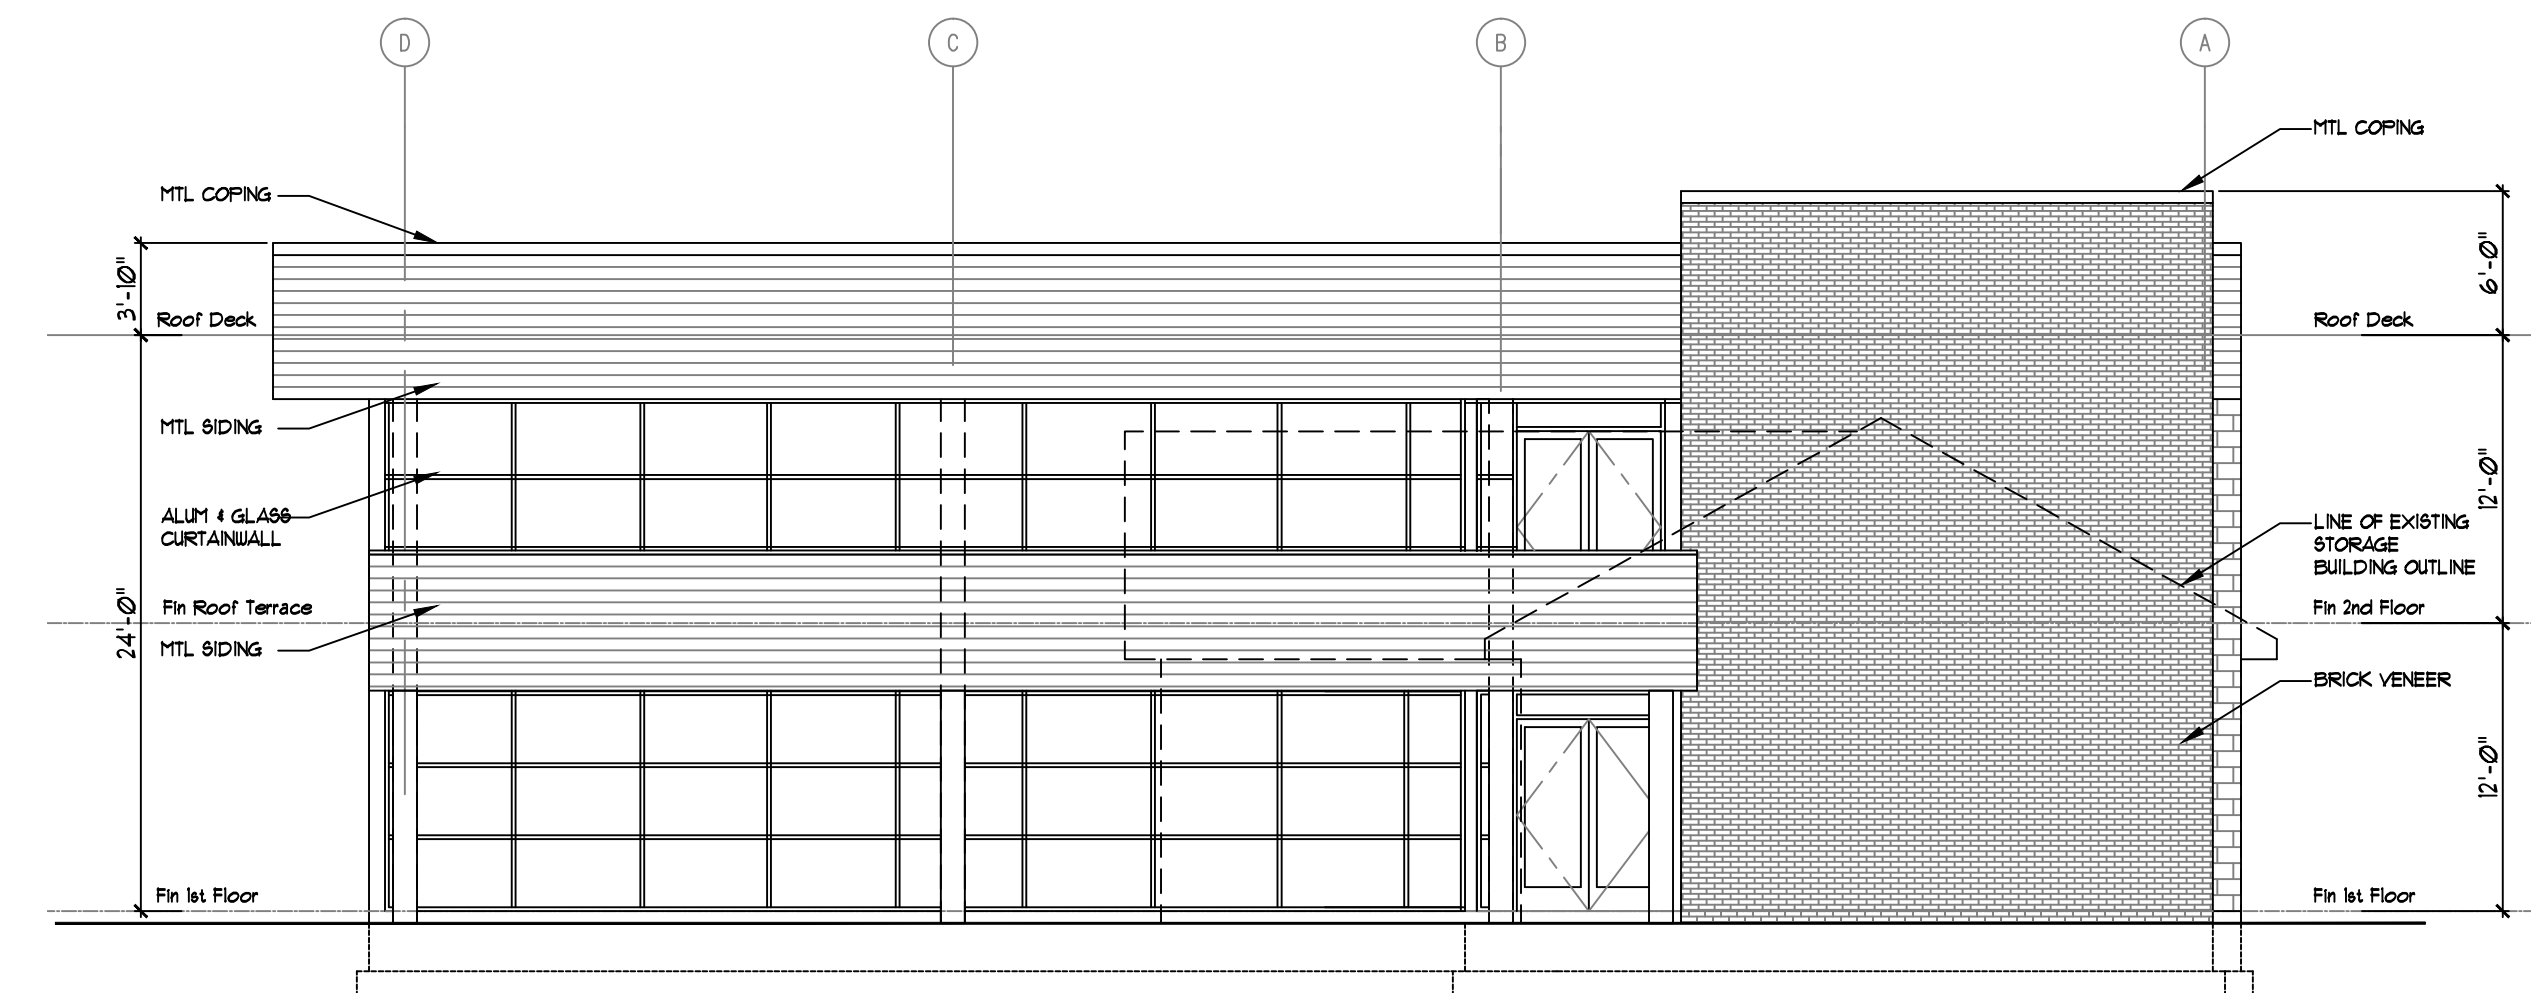

4 SOUTH ELEVATION
SCALE: 1/8" = 1'-0"

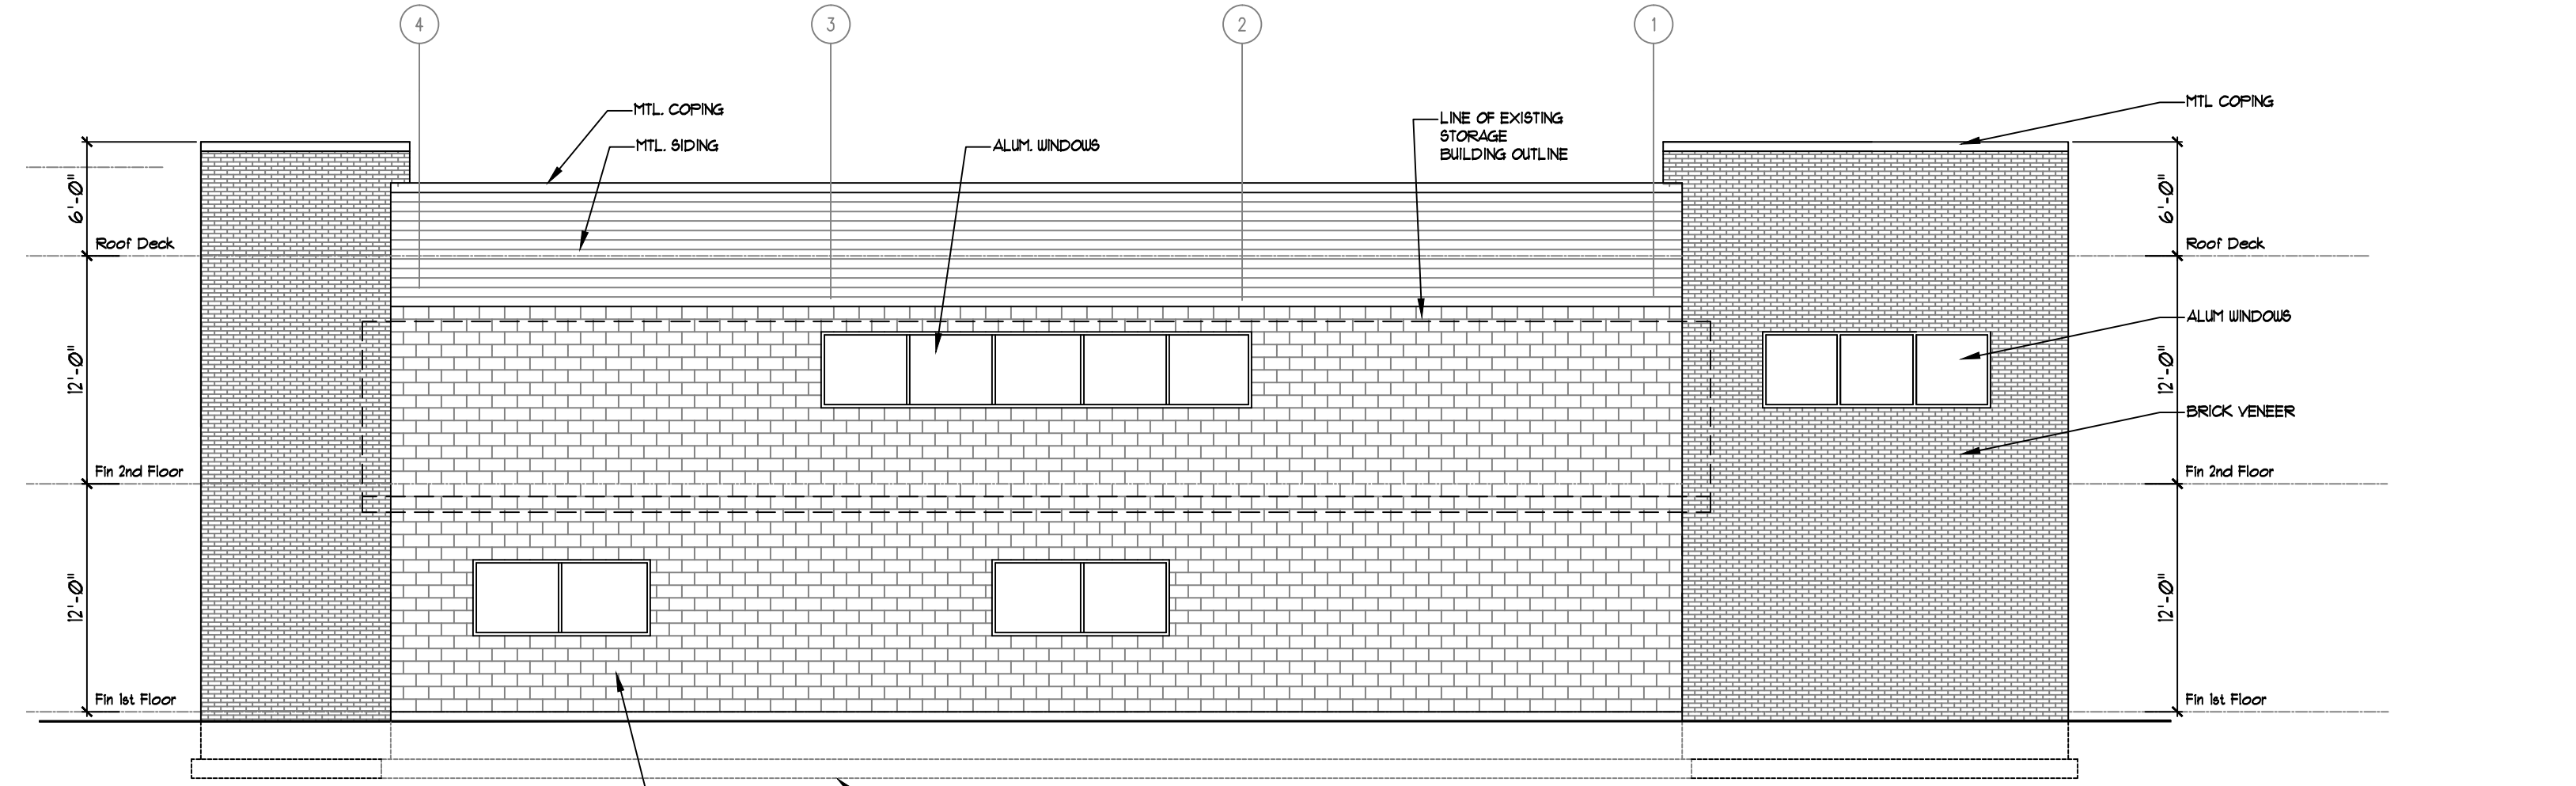

3 EAST ELEVATION
SCALE: 1/8" = 1'-0"

