



MANDEVILLE SIGN

making your mark.

676 GEORGE WASHINGTON HIGHWAY
LINCOLN, RI 02865-4255

401-334-9100 401-334-7799
PHONE FAX

www.mandevillesign.com

APPROVALS

Signatures Required Before Release to Production

Engineering	BY	DATE
Sales	BY	DATE
Estimating	BY	DATE
Production	BY	DATE
Quality Control	BY	DATE

VM PRODUCT NUMBER(S)

REVISIONS

NO.	BY	DESCRIPTION	DATE
1			
2			
3			
4			
5			
6			
7			
8			
9			
10			
11			
12			

CLIENT

DOGTOPIA

STORE NUMBER

235 PROSPECT AVE.
WEST ORANGE, NJ 07052

LOCATION

WORK ORDER NUMBER(S)

PROJECT MANAGER TOM MANDEVILLE

CHECKED BY	DATE	DTM	DATE
		ARTIST	

.1

DRAWING NAME

PROPOSED WALL SIGN

LEASED FRONTAGE 60'-4"



APPROXIMATE SCALE: 1/8"=1'-0"

MSI TO REMOVE AND DISPOSE OF EXITING WALL SIGN, SEAL HOLES
WITH CLEAR SILICONE (ANY FURTHER REPAIR BY OTHERS) AND
INSTALL NEW DOGTOPIA WALL SIGN AS SHOWN ABOVE

CODE NOTES:


1 PER BUSINESS
WALL SIGN NTE 15% OF FACADE AREA
NTE 120 SF IN ANY CASE
MAX 12" PROJECTION
MEASURE SF BY SINGLE RECTANGLE
WALL= 60'x 28' = 1,680 SF TOTAL WALL AREA
1,680 SF x 0.15 = 252 SF

EXISTING CONDITION



WALL SIGN

FRONT ELEVATION
SCALE: 3/4"=1'-0"
QUANTITY: (1) SET

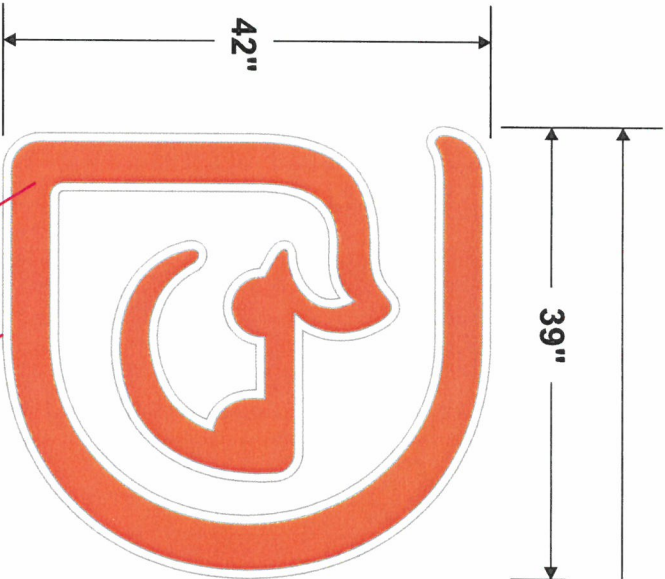

2 3/4"

dogtopia

daycare • boarding • spa

9 1/4"

74"

54.87 SQ.FT. (WALL SIGN)
NOTE: CALCULATED WITH SINGLE RECTANGLE

NON-ILLUMINATED "DAYCARE - BOARDING - SPA" PANEL
1/2" THICK WHITE SEAMLESS ACRYLIC, MASKED AND PAINTED TO MATCH
PMS 431 C (GRAY), SET UP FOR STUD MOUNTING FLUSH TO EXTERIOR WALL
WITH SILICONE ADHESIVE.

5" DEEP FRONT-LIT CHANNEL LETTERS "dogtopia" MOUNTED TO SIGNCOMP 5" NARROW CHANNEL LETTER
RACEWAY, PAINTED TO MATCH WALL (**VERIFY PMS COLOR MATCH AT FIELD SURVEY**),
RETURNS PAINTED TO MATCH PMS 431 C (GRAY) SATIN SHEEN, WHITE LED ILLUMINATION & **REMOTE P.S.**

2" DEEP x 1 1/2" PROJECTION (FROM WALL) HALO-LIT REVERSE
CHANNEL LETTERS CONSTRUCTION FOR THE WHITE BACKGROUND
OUTER SHAPE OF THE "D" LOGO WITH MAP SATIN WHITE FACE.
RETURNS PAINTED TO MATCH PMS 431 C (GRAY) SATIN SHEEN
WHITE 5000K LED ILLUMINATION & **REMOTE P.S.**

0.125" THICK ALUMINUM FLAT CUT OUT LOGO (PAINTED TO MATCH PMS 151 C ORANGE SATIN SHEEN)
MOUNTED TO CLEAR ACRYLIC PUSH THRU FOR FAUX HALO-LIGHTING, **REMOTE P.S.**

SINCE 1917



MANDENVILLE SIGN

making your mark.

676 GEORGE WASHINGTON HIGHWAY
LINCOLN, RI 02865-4255

401-334-9100 401-334-7799

PHONE FAX

WEB www.mandevillesign.com

APPROVALS

Signatures Required Before Release to Production

Engineering

BY

DATE

Sales

BY

DATE

Estimating

BY

DATE

Production

BY

DATE

Quality Control

BY

DATE

VM PRODUCT NUMBER(S)

REVISIONS

NO.	BY	DESCRIPTION	DATE
1			
2			
3			
4			
5			
6			
7			
8			
9			
10			
11			
12			

CLIENT

DOGTOPIA

STORE NUMBER

235 PROSPECT AVE.
WEST ORANGE, NJ 07052

LOCATION

WORK ORDER NUMBER(S)

PROJECT MANAGER TOM MANDEVILLE


CHECKED BY	DATE	ARTIST	DTM	DATE
				7/9/2022

DRAWING NAME


FRONT-LIT CHANNEL LETTERS “dogtopia”

DETAILS:

- FRONT-LIT CHANNEL LETTERS SET “DOGTOPIA” ON SIGNCOMP 5” NARROW CHANNEL LETTER RACEWAY
- #7328 WHITE ACRYLIC FACES WITH 1ST SURFACE APPLIED #230-84 TRANSLUCENT TANGERINE VINYL
- 1” TRIM CAP #2119 ORANGE
- 5” DEEP .040” ALUM. LETTER RETURNS PAINTED TO MATCH PMS 431 C (GRAY)
- REMOTE POWER SUPPLIES BOX AND DISCONNECT
- 5000K - 5500K WHITE LED ILLUMINATION
- VERIFY WIRE WHIP LENGTH AT FIELD SURVEY
- NON-ILLUMINATED “DAYCARE - BOARDING - SPA” PANEL
- 1/2” THICK WHITE SEAMLESS ACRYLIC , MASKED AND PAINTED TO MATCH PMS 431 C (GRAY), SET UP FOR STUD MOUNTING FLUSH TO EXTERIOR WALL WITH SILICONE ADHESIVE.

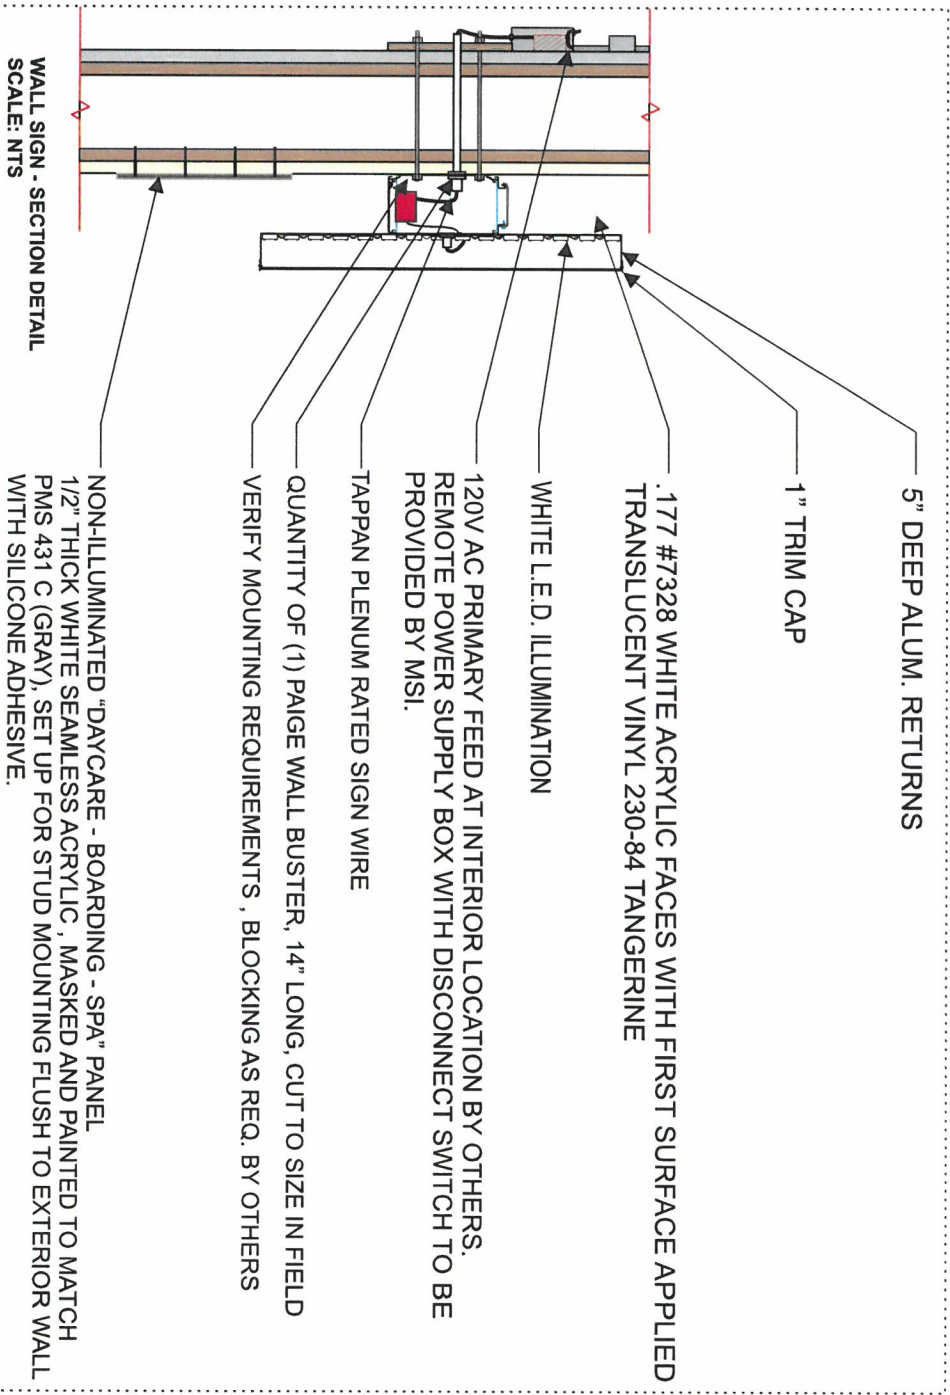

HALO-LIT “D” DOG LOGO

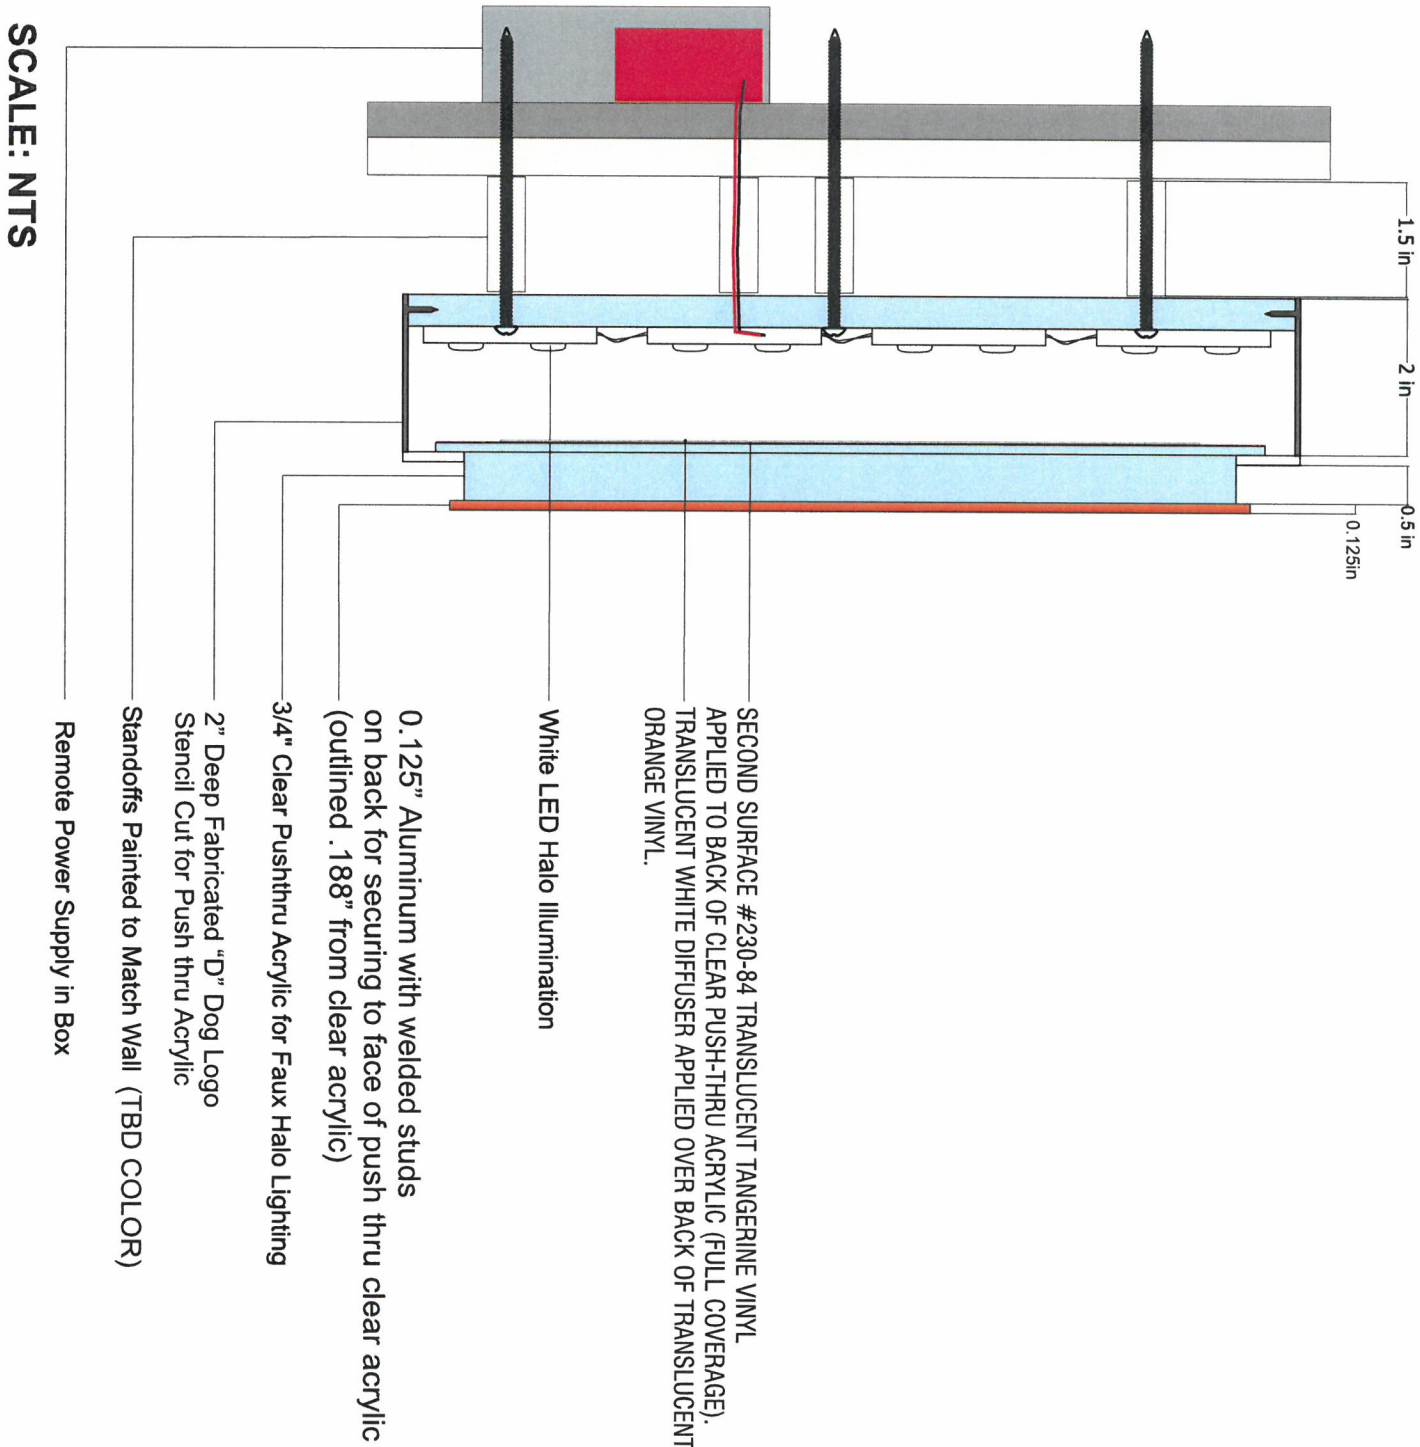

SINCE 1917



MANDENVILLE SIGN

Making your mark.

676 GEORGE WASHINGTON HIGHWAY
LINCOLN, RI 02865-4255

PHONE 401-334-9100 FAX 401-334-7799

WEB www.mandevillesign.com

APPROVALS

Signatures Required Before Release to Production

Engineering	DATE
Sales	DATE
Production	DATE
Quality Control	DATE

NO.	BY	DATE
1	XX	XX
2		
3		
4		
5		
6		
7		

REVISIONS

DESCRIPTION	DATE
	XX

CLIENT

DOGTOPIA

STORE #

235 PROSPECT AVE.
WEST ORANGE, NJ 07052

LOCATION

WORK ORDER NUMBER(S)	TOM MANDEVILLE
PROJECT MANAGER	DTM
NOTED	ARTIST
SCALE	DATE
DRAWING NAME	.3


FREESTANDING SIGN #1 (DOUBLE-FACED SIGN)

PROPOSED



FREESTANDING SIGN #2 (DOUBLE-FACED SIGN)

PROPOSED

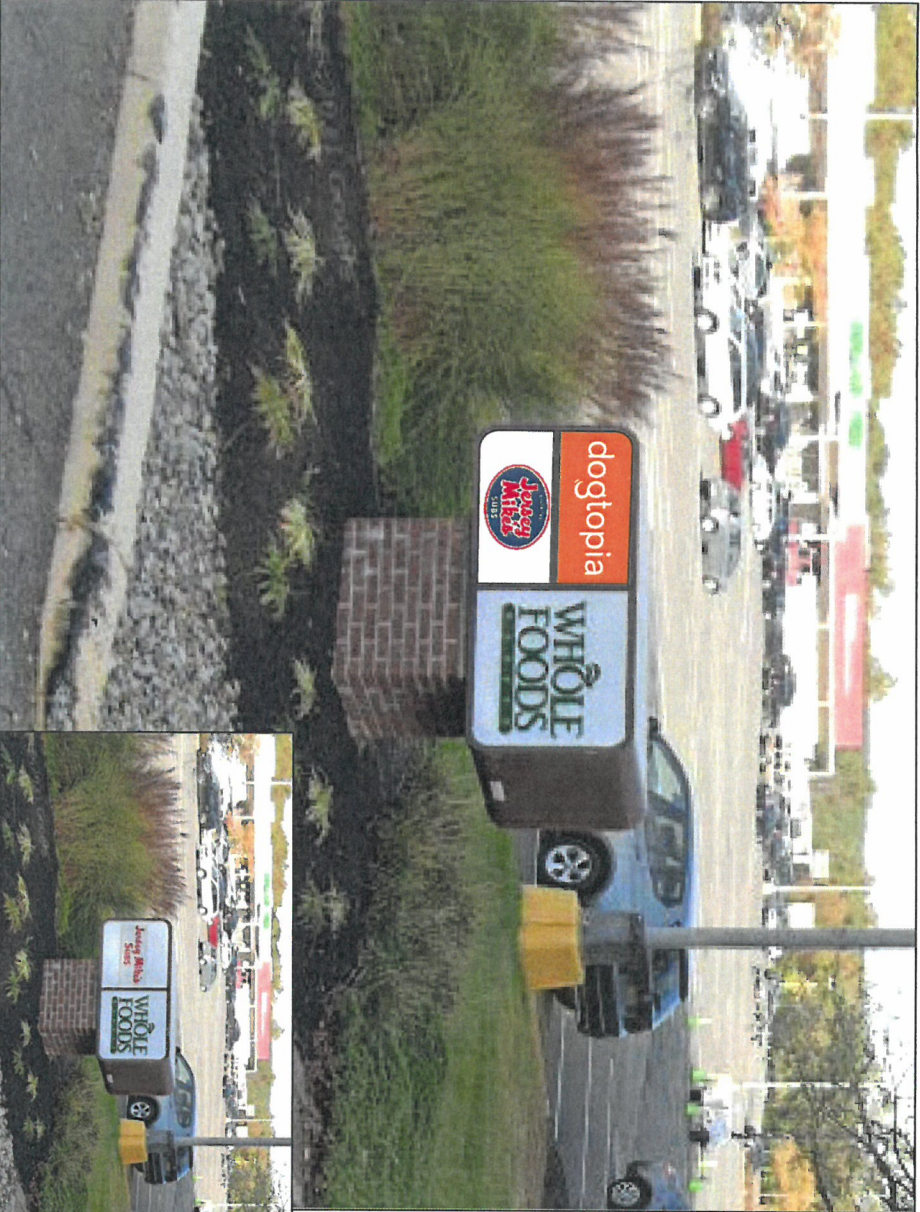

EXISTING CONDITION




EXISTING CONDITION

NOTE: SURVEY REQUIRED

DETAILS:

- STENCIL CUT ALUMINUM FACES WITH 1/2" THICK WHITE TRANSLUCENT ACRYLIC PUSH-THRU LETTERS / LOGO (WITH FIRST SURFACE APPLIED DIGITAL PRINT FOR JERSEY MIKE'S LOGO)
- VERIFY CUT SIZE / VISIBLE OPENING / PANEL THICKNESS AND RADIUS REQUIRED AT FIELD SURVEY

PAINT TO MATCH (ALUMINUM PANELS)

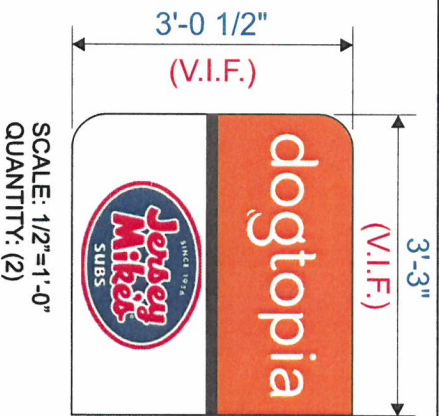

ARTWORK EXCLUSIVE PROPERTY OF

SINCE 1917



MANDEVILLE SIGN

making your mark.

676 GEORGE WASHINGTON HIGHWAY
LINCOLN, RI 02865-4255

PHONE 401-334-9100 FAX 401-334-7799

WEB www.mandevillesign.com

APPROVALS

Signatures Required Before Release to Production

Engineering

DATE

Sales

DATE

Production

DATE

Quality Control

DATE

REVISIONS

DESCRIPTION

DATE

DOGTOPIA

STORE #

235 PROSPECT AVE.

WEST ORANGE, NJ 07052

WORK ORDER NUMBER(S)

PROJECT MANAGER

TOM MANDEVILLE

SCALE

NOTED

DTM

7/9/2022

ARTIST

DATE

DRAWING NAME


.4

PYLON SIGN #1 (SINGLE FACED SIGN)

PROPOSED



EXISTING

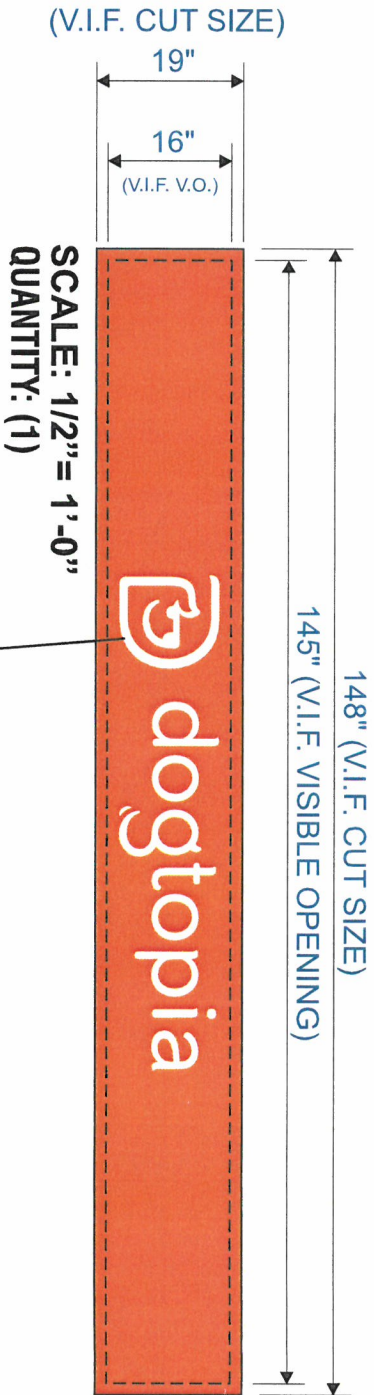

- DETAILS:
- 3/16" HIGH IMPACT WHITE ACRYLIC REPLACEMENT FACES WITH FIRST SURFACE APPLIED VINYL AS NOTED.
 - FOR USE ON EXISTING DOUBLE FACED, INTERNALLY ILLUMINATED PYLON SIGN

FIRST SURFACE APPLIED TRANSLUCENT VINYL 230-84 TANGERINE (NEGATIVE WEED WHITE COPY)

ARTWORK EXCLUSIVE PROPERTY OF

SINCE 1917	 MANDENVILLE SIGN <i>making your mark.</i>	APPROVALS		REVISIONS		CLIENT	DRAWING NAME			
		Signatures Required Before Release to Production		DESCRIPTION				WORK ORDER NUMBER(S)		
		Engineering	DATE	1	XX	XX	PROJECT MANAGER TOM MANDEVILLE			
		Sales	DATE	2				NOTED		
		Production	DATE	3					DTM	
			DATE	4						ARTIST
			DATE	5						
		Quality Control	DATE	6						
				7						

676 GEORGE WASHINGTON HIGHWAY
LINCOLN, RI 02865-4255

PHONE 401-334-9100 FAX 401-334-7799


WEB www.mandevillesign.com

235 PROSPECT AVE.
WEST ORANGE, NJ 07052


SCALE .5

PYLON SIGN #2 (SINGLE FACED SIGN)

PROPOSED

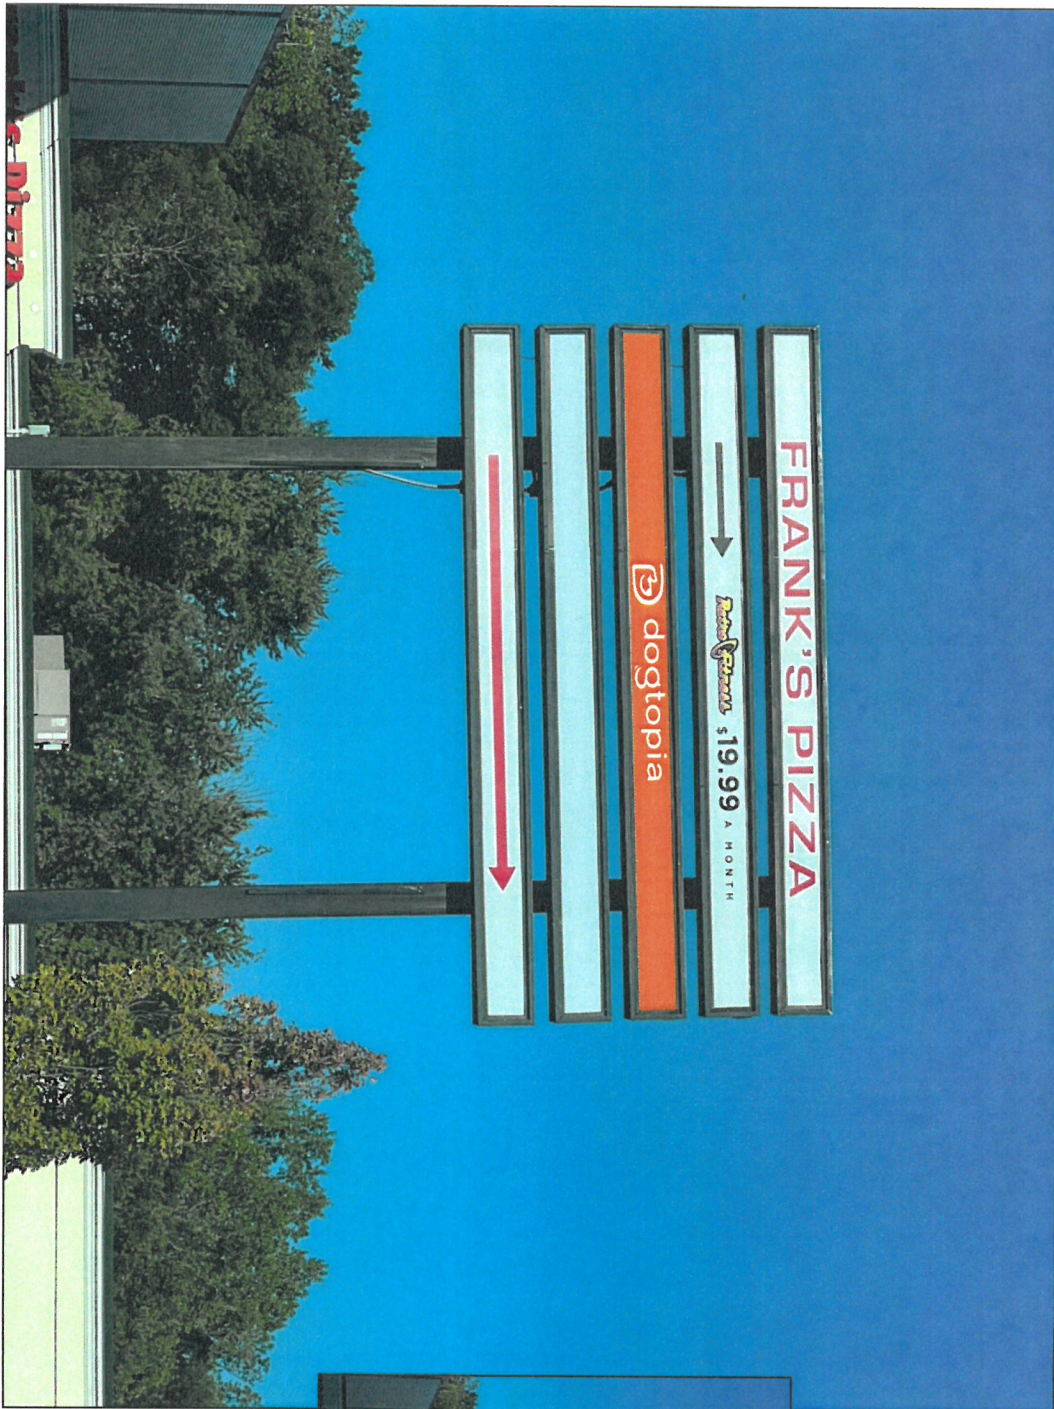

EXISTING

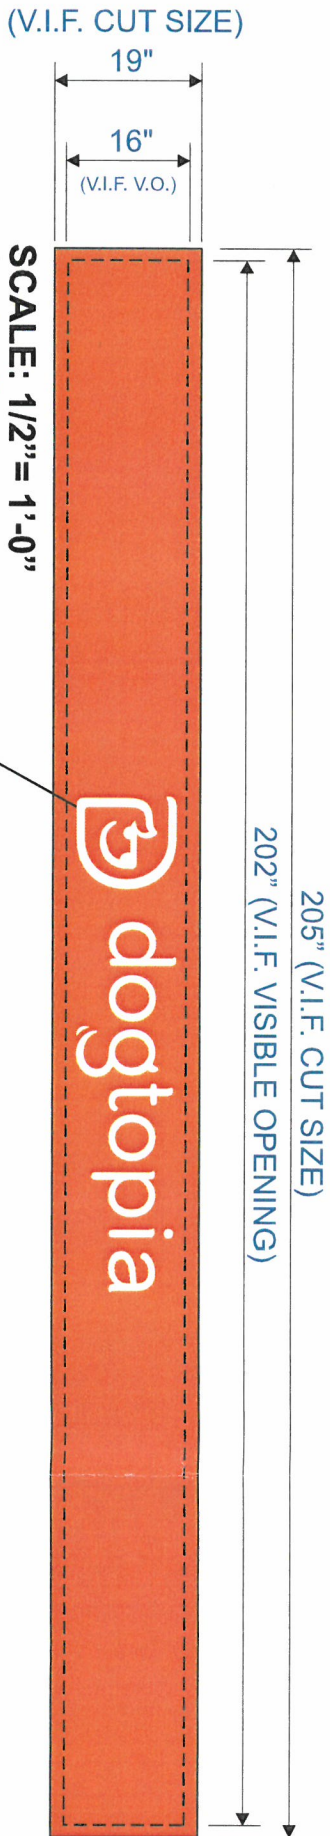

SCALE: 1/2"= 1'-0"
QUANTITY: (1)

FIRST SURFACE APPLIED TRANSLUCENT VINYL 230-84 TANGERINE (NEGATIVE WEED WHITE COPY)

DETAILS:

- 3/16" HIGH IMPACT WHITE ACRYLIC REPLACEMENT FACES WITH FIRST SURFACE APPLIED VINYL AS NOTED.
- FOR USE ON EXISTING DOUBLE FACED, INTERNALLY ILLUMINATED PYLON SIGN

ARTWORK EXCLUSIVE PROPERTY OF		SINCE 1917	
MANDENVILLE SIGN		making your mark.	
676 GEORGE WASHINGTON HIGHWAY LINCOLN, RI 02865-4255		PHONE 401-334-9100 FAX 401-334-7799 WEB www.mandenvillesign.com	
APPROVALS		SIGNATURES REQUIRED BEFORE RELEASE TO PRODUCTION	
Engineering		DATE	
Sales		DATE	
Production		DATE	
Quality Control		DATE	
NO.		BY	
1		XX	
2		XX	
3			
4			
5			
6			
7			
REVISIONS		DATE	
DESCRIPTION			
CLIENT		DOGTOPIA	
STORE #		235 PROSPECT AVE. WEST ORANGE, NJ 07052	
LOCATION			
WORK ORDER NUMBER(S)		TOM MANDEVILLE	
PROJECT MANAGER		NOTED	
SCALE		DTM	
DRAWING NAME		ARTIST	
		DATE	
		.6	