

Lawrence
Architecture
LLC



1001 Clarksith Ave, Unit 3114
Rahway, NJ 07065
(848) 731-4709
david@lawrencearchitects.com

CONSULTANTS:
RUPAL SINGH, P.E.
MEP ENGINEER


THIS DOCUMENT AND ALL
INFORMATION HEREIN IS THE
EXCLUSIVE PROPERTY OF
LAWRENCE ARCHITECTURE LLC.
THIS DOCUMENT AND ALL
INFORMATION CONTAINED HEREIN
SHALL NOT BE REPRODUCED OR USED
OTHER THAN THE SPECIFIC
PROJECT IT WAS PREPARED FOR.

TENANT FIT OUT
470 PROSPECT AVE, SUITE 100
WEST ORANGE, NJ 07052
BLOCK: 8401, LOT: 60

OWNER:
PURE NATURAL VIBES LLC
860-696-4009
NOBIBS@PURENATURAL-
VIBES.COM

SUBMISSIONS:
SECURITY REVIEW 02/15/2023
PLANNING BOARD SET 03/26/2023

REVISIONS:

 


ARCHITECT LICENSE NUMBER: 0408070
DAVID M. LAWRENCE NJ
DAVID M. LAWRENCE NJ 2146218800


DEMOLITION FLOOR
PLANS

SHEET NUMBER


A-110

DEMOLITION NOTES	
1. EXISTING WINDOWS & DOORS TO REMAIN	
2. EXISTING CABINETS, COUNTERTOPS, AND SHELVING TO BE DEMOLISHED AND REMOVED.	
3. ALL FLOOR FINISH TO BE REMOVED DOWN TO SUBFLOOR, PATCH AS REQUIRED.	
4. CONTRACTOR TO V.I.F. ALL RISER LOCATIONS AND NOTIFY ARCHITECT WITH ANY DISCREPANCIES.	
DEMOLITION LEGEND	
----	TO BE REMOVED/ DEMOLISHED
=====	EXISTING TO REMAIN

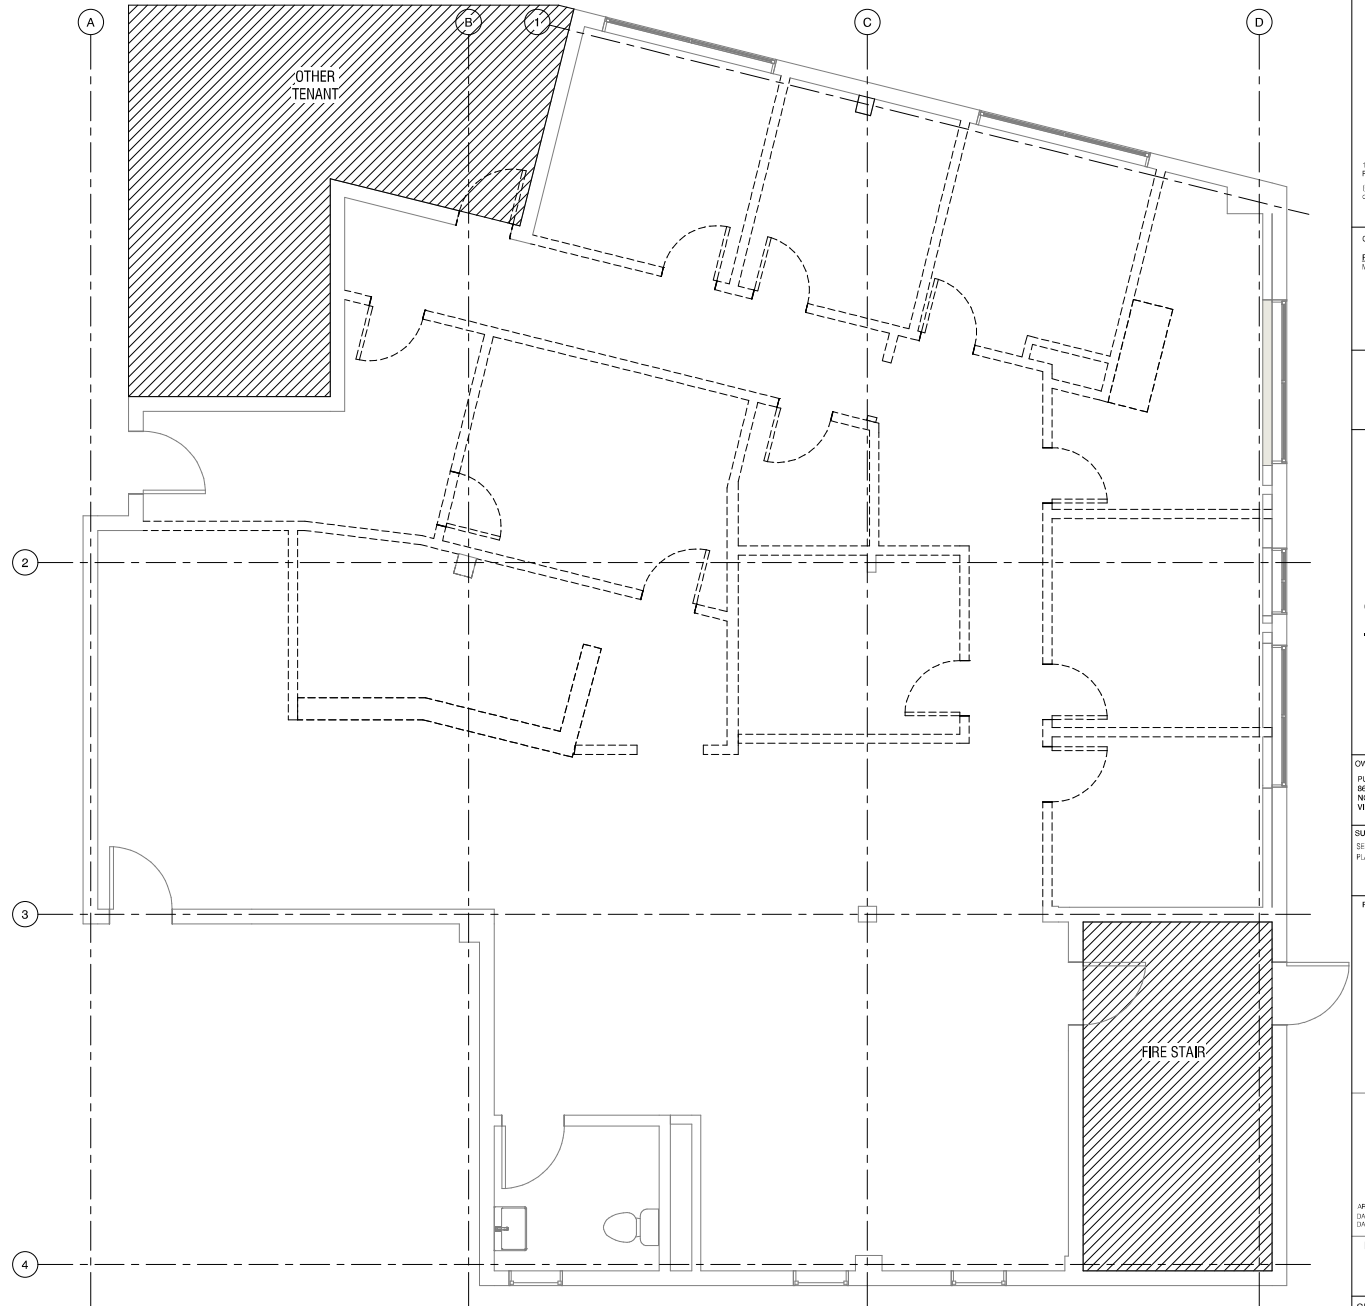

 

CONSTRUCTION NOTES	
1.	SAND, SCRAPER, AND PAINT ALL EXISTING WALLS
2.	ALL NEW INTERIOR DOORS THROUGHOUT
3.	NEW FINISHES AND APPLIANCES TO BE DETERMINED BY OWNER.
CONSTRUCTION LEGEND	
	EXISTING WALL
	NEW WALL / FURNITURE
	WALL TAG
	DOOR TAG

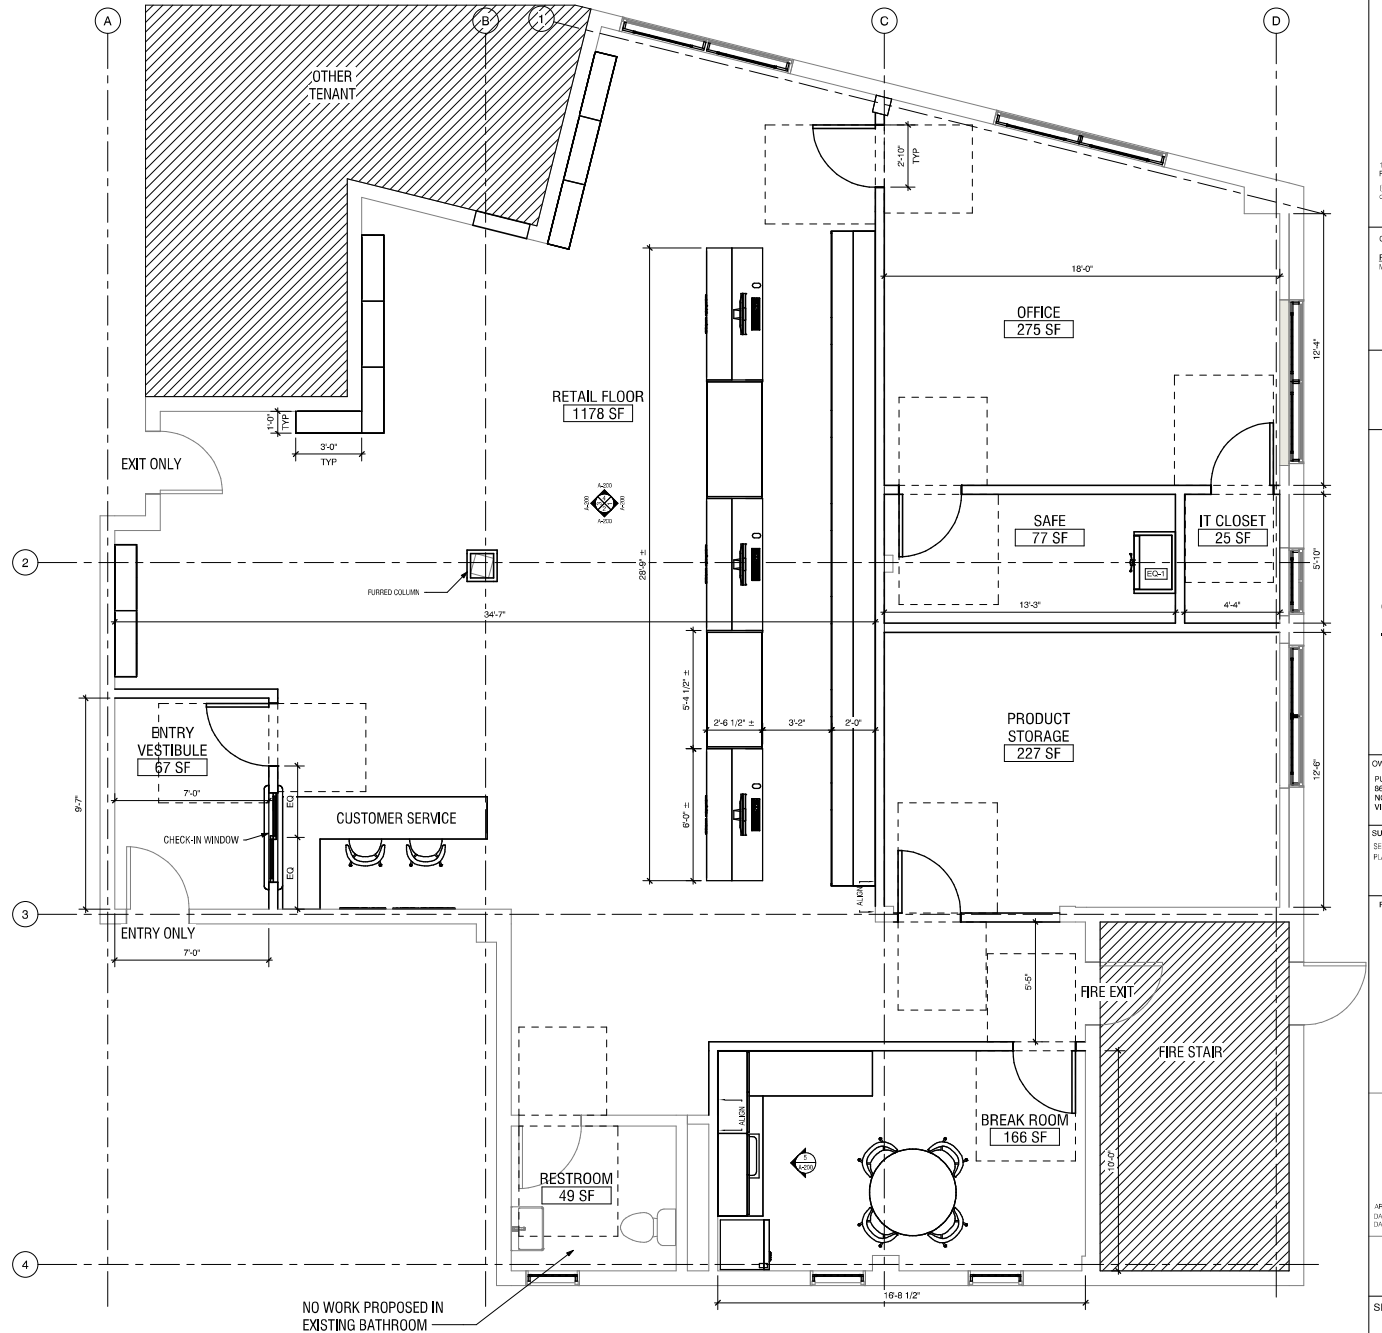



Lawrence Architecture LLC

1001 Clarksburg Ave, Unit 3114
Rahway, NJ 07065
(848) 733-4709
david@lawrencearchitects.com

CONSULTANTS:

RUPAL SINGH, P.E.
MEP ENGINEER

THE DOCUMENT AND ALL INFORMATION HEREIN ARE THE EXCLUSIVE PROPERTY OF LAWRENCE ARCHITECTURE LLC. THE DOCUMENT AND THE INFORMATION CONTAINED HEREIN MAY NOT BE REPRODUCED OR USED IN ANY MANNER OTHER THAN THAT SPECIFICALLY AUTHORIZED BY LAWRENCE ARCHITECTURE LLC.

TENANT FIT OUT

470 PROSPECT AVE, SUITE 100

WEST ORANGE, NJ 07052

BLOCK: 8401, LOT: 60

OWNER:

PURE NATURAL VIBES LLC
860-696-4009
NORRIS@PURENATURAL-VIBES.COM

SUBMISSIONS:

SECURITY REVIEW 02/15/2023
PLANNING BOARD SET 03/28/2023

REVISIONS:

ARCHITECT LICENSE NUMBER: 040870
DAVID M. LAWRENCE, NJ
DAVID M. LAWRENCE, NJ 2146218000

PROPOSED RCP

SHEET NUMBER


A-130

FINISH SCHEDULE			
LVT-1	MANUFACTURER: PRODUCT: COLOR / FINISH: SEE: NOTES:	NUCORE PRISO CORE LUXURY VINYL PLANK - CORK BACK BLONDE OAK	
WB-1	MANUFACTURER: PRODUCT: COLOR / FINISH: SEE: NOTES:	DYKES LUMBER 366A BASE MOULDING BENJAMIN MOORE - SIMPLY WHITE / SEMI-GLOSS FINISH 9/16" x 5 1/4"	INSTALL SELECTED MOULDING OR APPROVED EQUAL
WB-2	MANUFACTURER: PRODUCT: STYLE #: COLOR / FINISH: SEE: NOTES:	TBD	
CT-1	MANUFACTURER: PRODUCT: STYLE #: COLOR / FINISH: SEE: NOTES:	FLOOR & DECOR THYME GLOSSY CERAMIC TILE SKU: 100999929 THYME 2.5' x 16"	
WP-1	MANUFACTURER: PRODUCT: STYLE #: COLOR / FINISH: SEE: NOTES:	TBD	
CPT-1	MANUFACTURER: PRODUCT: STYLE #: COLOR / FINISH: SEE: NOTES:	SHAW CONTRACT COMPANION TILE ST352 FUSE 52515 24x24 ASHLAR INSTALLATION	
PT-1	MANUFACTURER: PRODUCT: COLOR / FINISH: NOTES:	BENJAMIN MOORE REGAL SELECT CLOUD COVER #885 SATIN ON WALLS, SEMI-GLOSS ON DOORS, FRAMES, TRIM, BATHROOM	
PT-2	MANUFACTURER: PRODUCT: COLOR / FINISH: NOTES:	BENJAMIN MOORE REGAL SELECT SCENIC VIEW #424 SATIN ON WALLS, SEMI-GLOSS ON DOORS, FRAMES, TRIM, BATHROOM	

FINISH NOTES
1) PAINT WALLS PT-1, UNLESS OTHERWISE NOTED.

FINISH LEGEND

	CPT-1
	LVT-1

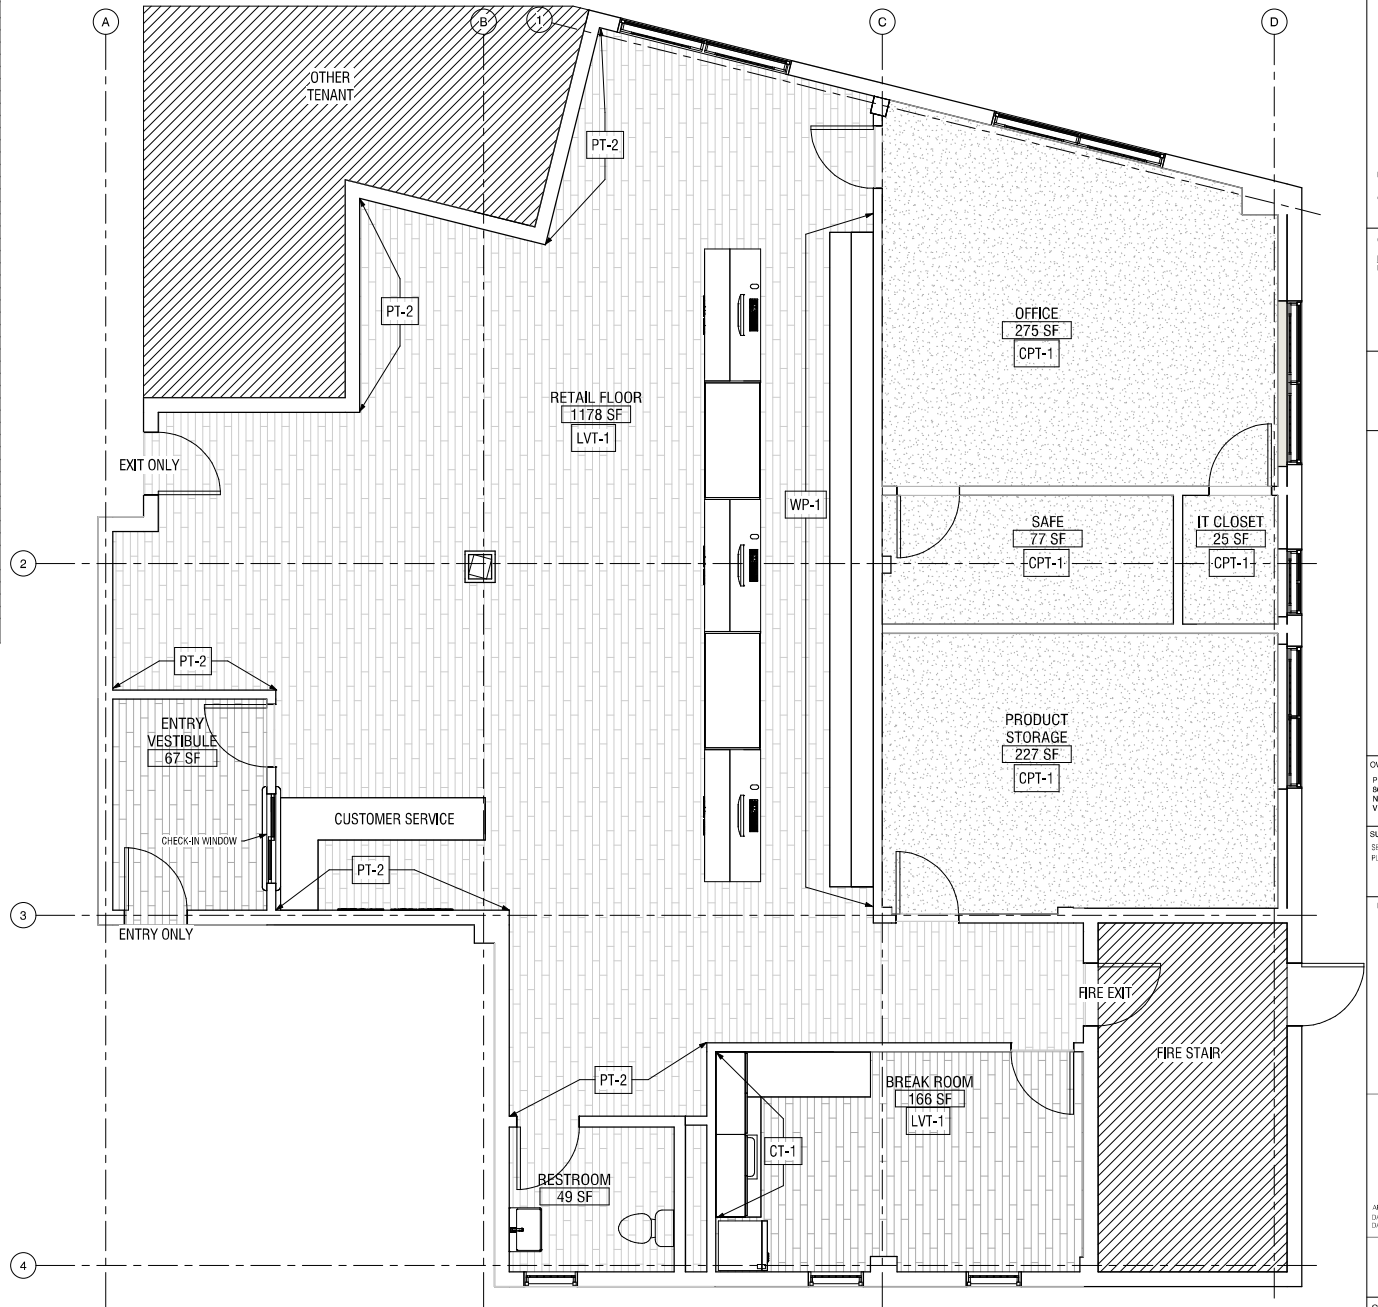

Lawrence
Architecture
LLC



1001 Elizabeth Ave. Unit 3114
Rahway, NJ 07065
(848) 731-4709
david@lawrencearchitects.com

CONSULTANTS:
RUPAL SINGH, P.E.
MEP ENGINEER


THIS DOCUMENT AND ALL
INFORMATION HEREIN IS THE
EXCLUSIVE PROPERTY OF
LAWRENCE ARCHITECTURE LLC.
THE DOCUMENT AND THE
INFORMATION CONTAINED MAY
NOT BE REPRODUCED OR USED
OTHER THAN THE SPECIFIC
PROJECT IT WAS PREPARED FOR.

TENANT FIT OUT
470 PROSPECT AVE, SUITE 100
WEST ORANGE, NJ 07052
BLOCK: 8401, LOT: 60

OWNER:
PURE NATURAL VIBES LLC
860-696-4009
NOBBIS@PURENATURAL-
VIBES.COM

SUBMISSIONS:
SECURITY REVIEW 07/15/2022
PLANNING BOARD SET 03/28/2023

REVISIONS:

 


ARCHITECT LICENSE NUMBER: 060870
DAVID M. LAWRENCE, NJ 2146218000


FINISH PLAN

SHEET NUMBER


A-140

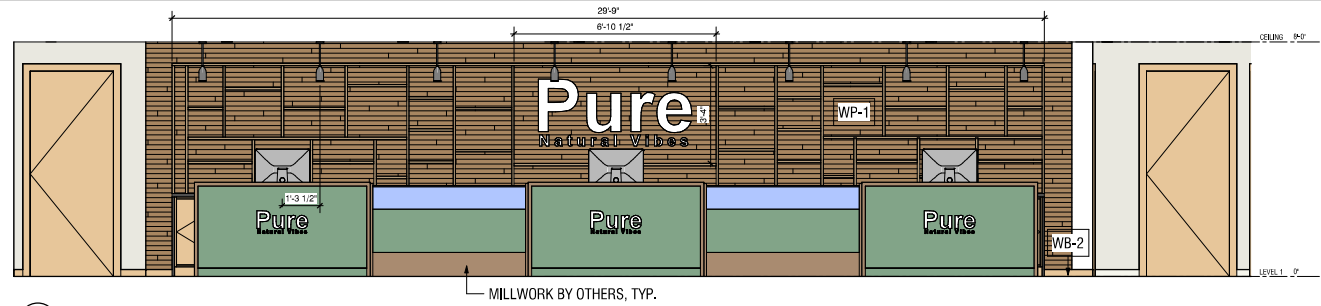


1 EAST ELEVATION @ RETAIL FLOOR
1/2" = 1'-0"

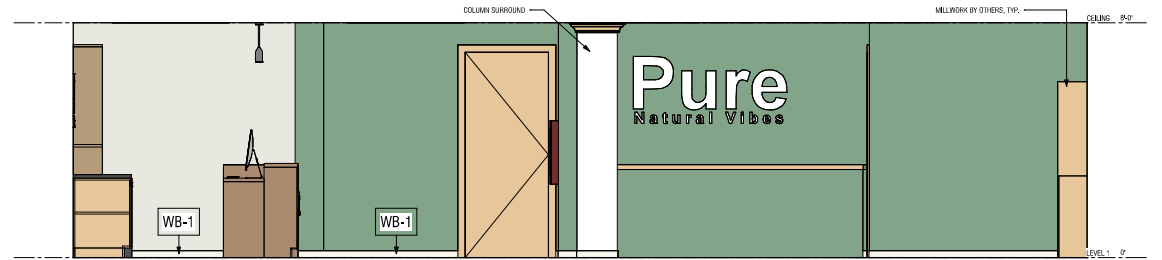


2 SOUTH ELEVATION @ RETAIL FLOOR
1/2" = 1'-0"

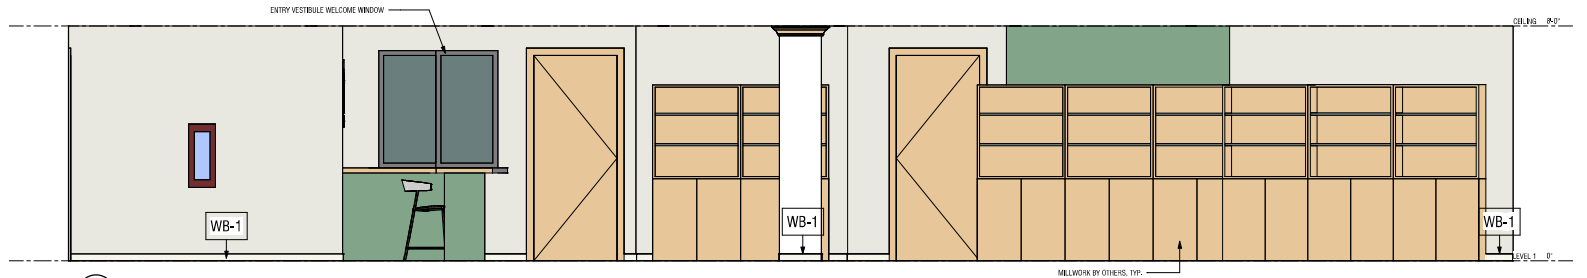

3 WEST ELEVATION @ RETAIL FLOOR
1/2" = 1'-0"

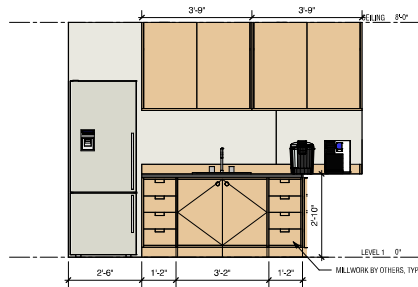

5 WEST ELEVATION @ BREAK ROOM
1/2" = 1'-0"

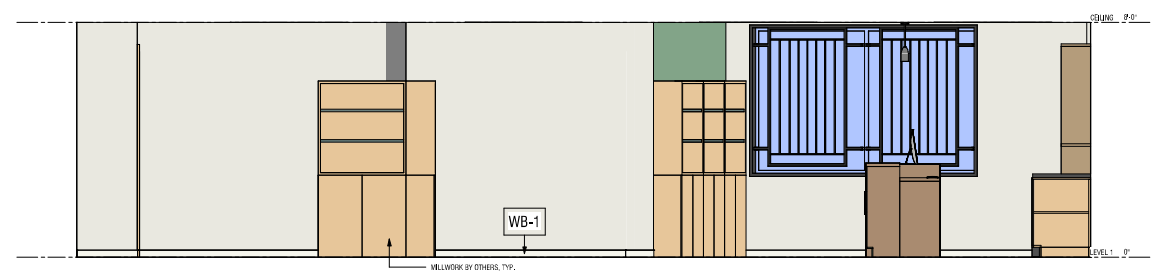

4 NORTH ELEVATION @ RETAIL FLOOR
1/2" = 1'-0"

Lawrence
Architecture
LLC



1001 Elmwith Ave, Unit 3114
Rahway, NJ 07065
(848) 731-4709
david@lawrencearchitects.com

CONSULTANTS:
RUPAL SINGH, P.E.
MEP ENGINEER


THIS DOCUMENT AND ALL
INFORMATION HEREIN IS THE
EXCLUSIVE PROPERTY OF
LAWRENCE ARCHITECTURE LLC.
THE DOCUMENT AND TYP
INFORMATION CONTAINED MAY
NOT BE REPRODUCED OR USED
OTHER THAN THE SPECIFIC
PROJECT IT WAS PREPARED FOR.

TENANT FIT OUT
470 PROSPECT AVE, SUITE 100
WEST ORANGE, NJ 07052
BLOCK: 8401, LOT: 60

OWNER:
PURE NATURAL VIBES LLC
860-696-4009
NOBBIS@PURENATURAL-
VIBES.COM

SUBMISSIONS:
SECURITY REVIEW 03/15/2023
PLANNING BOARD SET 03/28/2023

REVISIONS:

 


ARCHITECT LICENSE NUMBER:
DAVID M. LAWRENCE NJ: 048070
DAVID M. LAWRENCE NJ: 21446218000

INTERIOR ELEVATIONS

SHEET NUMBER

A-200

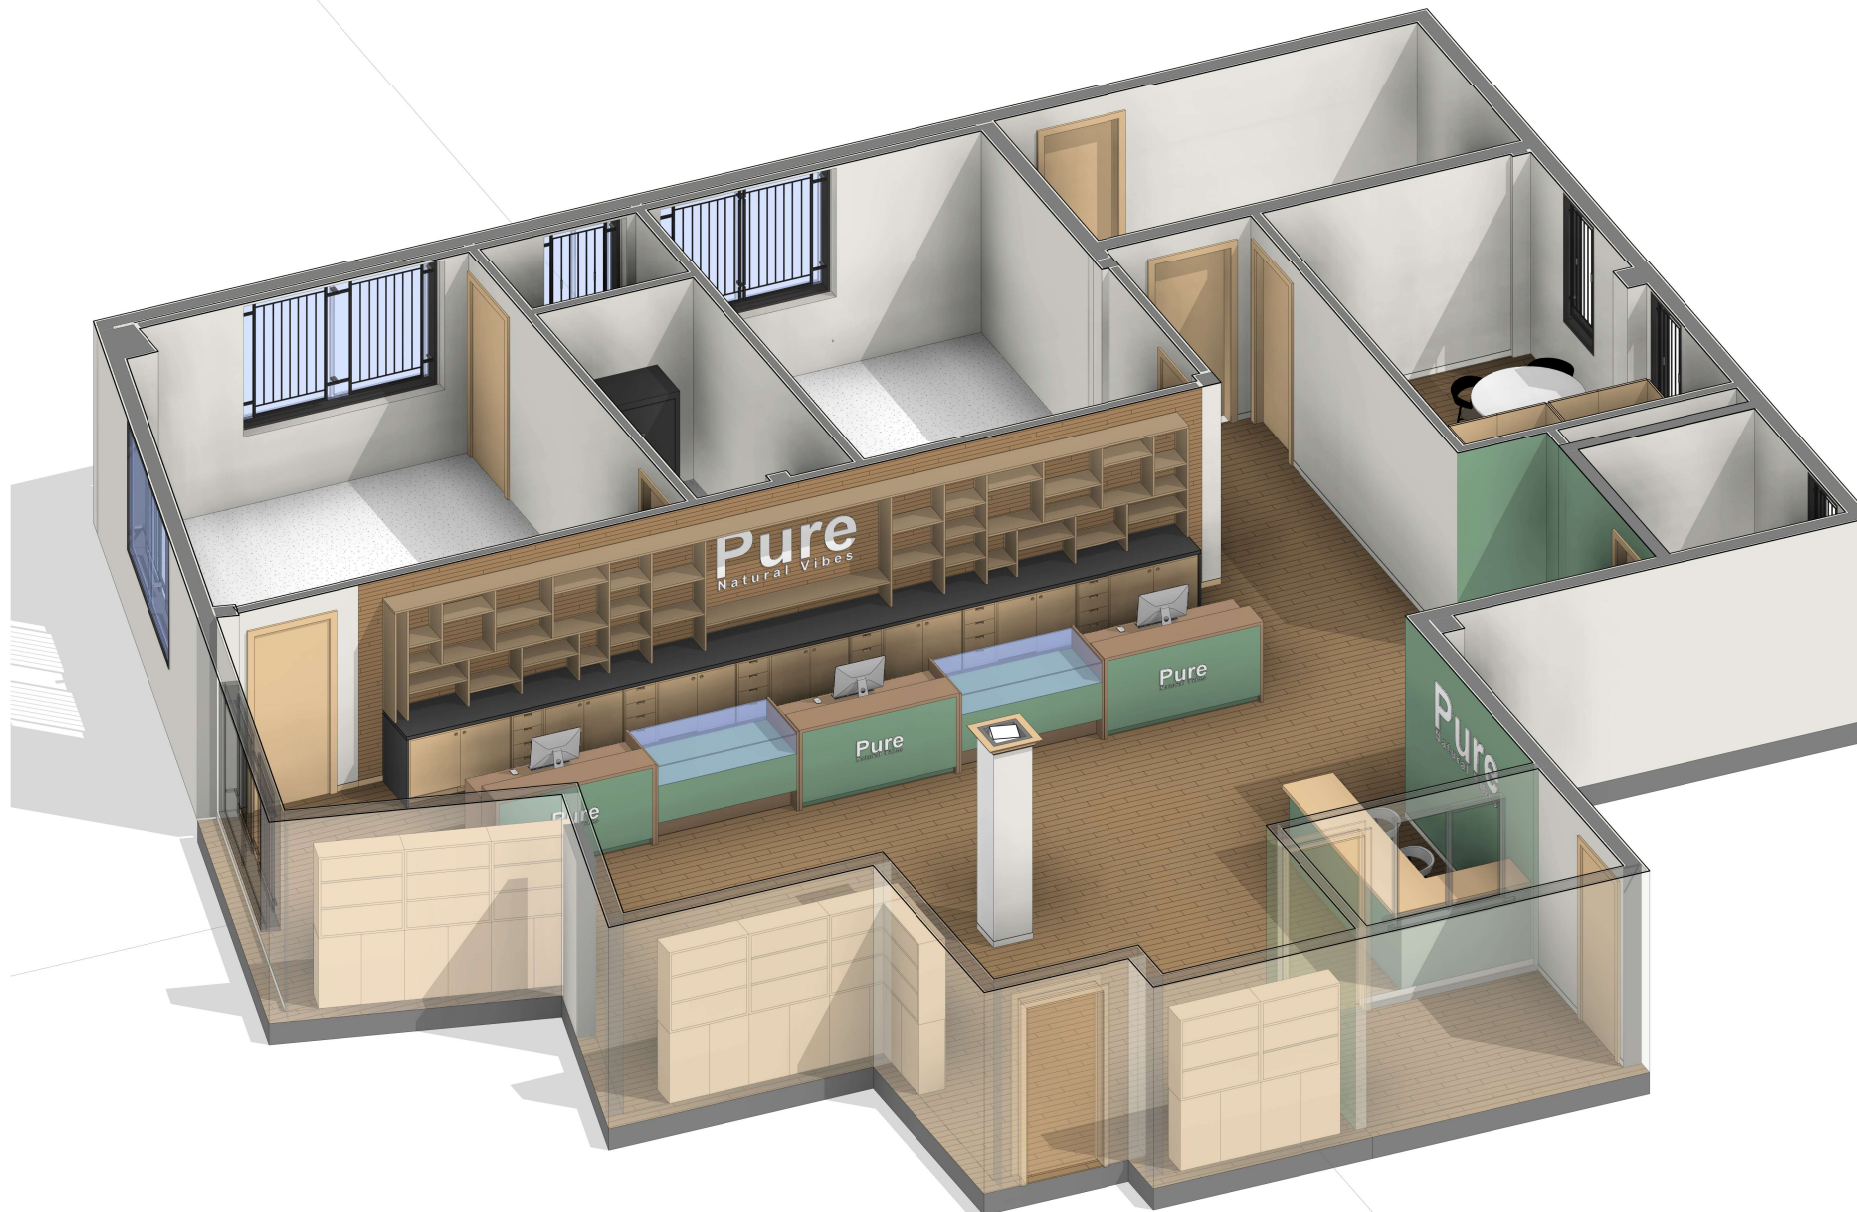

Lawrence
Architecture
LLC



1001 Clarksburg Ave, Unit 3114
Rahway, NJ 07065
(848) 737-4709
david@lawrencearchitects.com

CONSULTANTS:
RUPAL SINGH, P.E.
MEP ENGINEER


THIS DOCUMENT AND ALL
INFORMATION HEREIN IS THE
EXCLUSIVE PROPERTY OF
LAWRENCE ARCHITECTURE LLC.
THE DOCUMENT AND THE
INFORMATION CONTAINED MAY
NOT BE REPRODUCED OR USED
OTHER THAN THE SPECIFIC
PROJECT IT WAS PREPARED FOR.

TENANT FIT OUT
470 PROSPECT AVE, SUITE 100
WEST ORANGE, NJ 07052
BLOCK: 8401, LOT: 60

OWNER:
PURE NATURAL VIBES LLC
860-696-4009
NMB@PURENATURAL-
VIBES.COM

SUBMISSIONS:
SECURITY REVIEW 02/15/2022
PLANNING BOARD SET 03/28/2022

REVISIONS:

 

ARCHITECT LICENSE NUMBER: 048870
DAVID M. LAWRENCE, RVT
DAVID M. LAWRENCE, NJ 2146218000

AXONOMETRIC 3D

SHEET NUMBER

A-210



Lawrence
Architecture
LLC



1001 Clackwith Ave, Unit 3114
Rahway, NJ 07065
(848) 733-4709
david@lawrencearchitects.com

CONSULTANTS:
RUPAL SINGH, P.E.
MEP ENGINEER

THIS DOCUMENT AND ALL
INFORMATION HEREIN IS THE
EXCLUSIVE PROPERTY OF
LAWRENCE ARCHITECTURE LLC.
THE DOCUMENT AND THE
INFORMATION CONTAINED MAY
NOT BE REPRODUCED OR USED
OTHER THAN THE SPECIFIC
PROJECT IT WAS PREPARED FOR.

TENANT FIT OUT
470 PROSPECT AVE, SUITE 100
WEST ORANGE, NJ 07052
BLOCK: 8401, LOT: 60

OWNER:
PURE NATURAL VIBES LLC
860-696-4009
NOBIBS@PURENATURAL-
VIBES.COM

SUBMISSIONS:
SECURITY REVIEW 02/15/2023
PLANNING BOARD SET 03/28/2023

REVISIONS:



ARCHITECT LICENSE NUMBER: 0488270
DAVID M. LAWRENCE NJ 2146218000

PERSPECTIVE
RENDERING 01

SHEET NUMBER

A-211



Lawrence
Architecture
LLC



1001 Clackwith Ave, Unit 3114
Rahway, NJ 07065
(848) 737-4709
david@lawrencearchitects.com

CONSULTANTS:
RUPAL SINGH, P.E.
MEP ENGINEER

THIS DOCUMENT AND ALL
INFORMATION HEREIN IS THE
EXCLUSIVE PROPERTY OF
LAWRENCE ARCHITECTURE LLC.
THE DOCUMENT AND THE
INFORMATION CONTAINED MAY
NOT BE REPRODUCED OR USED
OTHER THAN THE SPECIFIC
PROJECT IT WAS PREPARED FOR.

TENANT FIT OUT
470 PROSPECT AVE, SUITE 100
WEST ORANGE, NJ 07052
BLOCK: 8401, LOT: 60

OWNER:
PURE NATURAL VIBES LLC
860-696-4009
NOBIBS@PURENATURAL-
VIBES.COM

SUBMISSIONS:
SECURITY REVIEW 02/15/2023
PLANNING BOARD SET 03/26/2023

REVISIONS:



ARCHITECT LICENSE NUMBER:
DAVID H. LAWRENCE NY 048070
DAVID H. LAWRENCE NJ 2146210000

PERSPECTIVE
RENDERING 02

SHEET NUMBER

A-212



Lawrence
Architecture
LLC



1901 Elizabeth Ave. Unit 3114
Rutherford, NJ 07070
(848) 725-4769
info@lawrencearchitects.com

CONSULTANTS:
RUPAL SINGH, P.E.
MEP ENGINEER

THIS DOCUMENT AND ALL
INFORMATION HEREIN IS THE
EXCLUSIVE PROPERTY OF
LAWRENCE ARCHITECTURE LLC.
NO REPRODUCTION OR
DISSEMINATION OF THIS
INFORMATION IS PERMITTED
WITHOUT THE WRITTEN
CONSENT OF LAWRENCE
ARCHITECTURE LLC.

TENANT FIT OUT
470 PROSPECT AVE, SUITE 100
WEST ORANGE, NJ 07052
BLOCK: 8401, LOT: 60

OWNER:
PURE NATURAL VIBES LLC
862-586-4008
NORRIS@PURENATURAL-
VIBES.COM

SUBMISSIONS:
SECURITY REVIEW 02/15/2023
PLANNING BOARD SET 03/08/2023

REVISIONS:



ARCHITECT LICENSE NUMBER:
DAVID M. LAWRENCE NJ 043370
DAVID M. LAWRENCE NJ 2149218000

EXTERIOR
RENDERINGS

SHEET NUMBER
A-213