




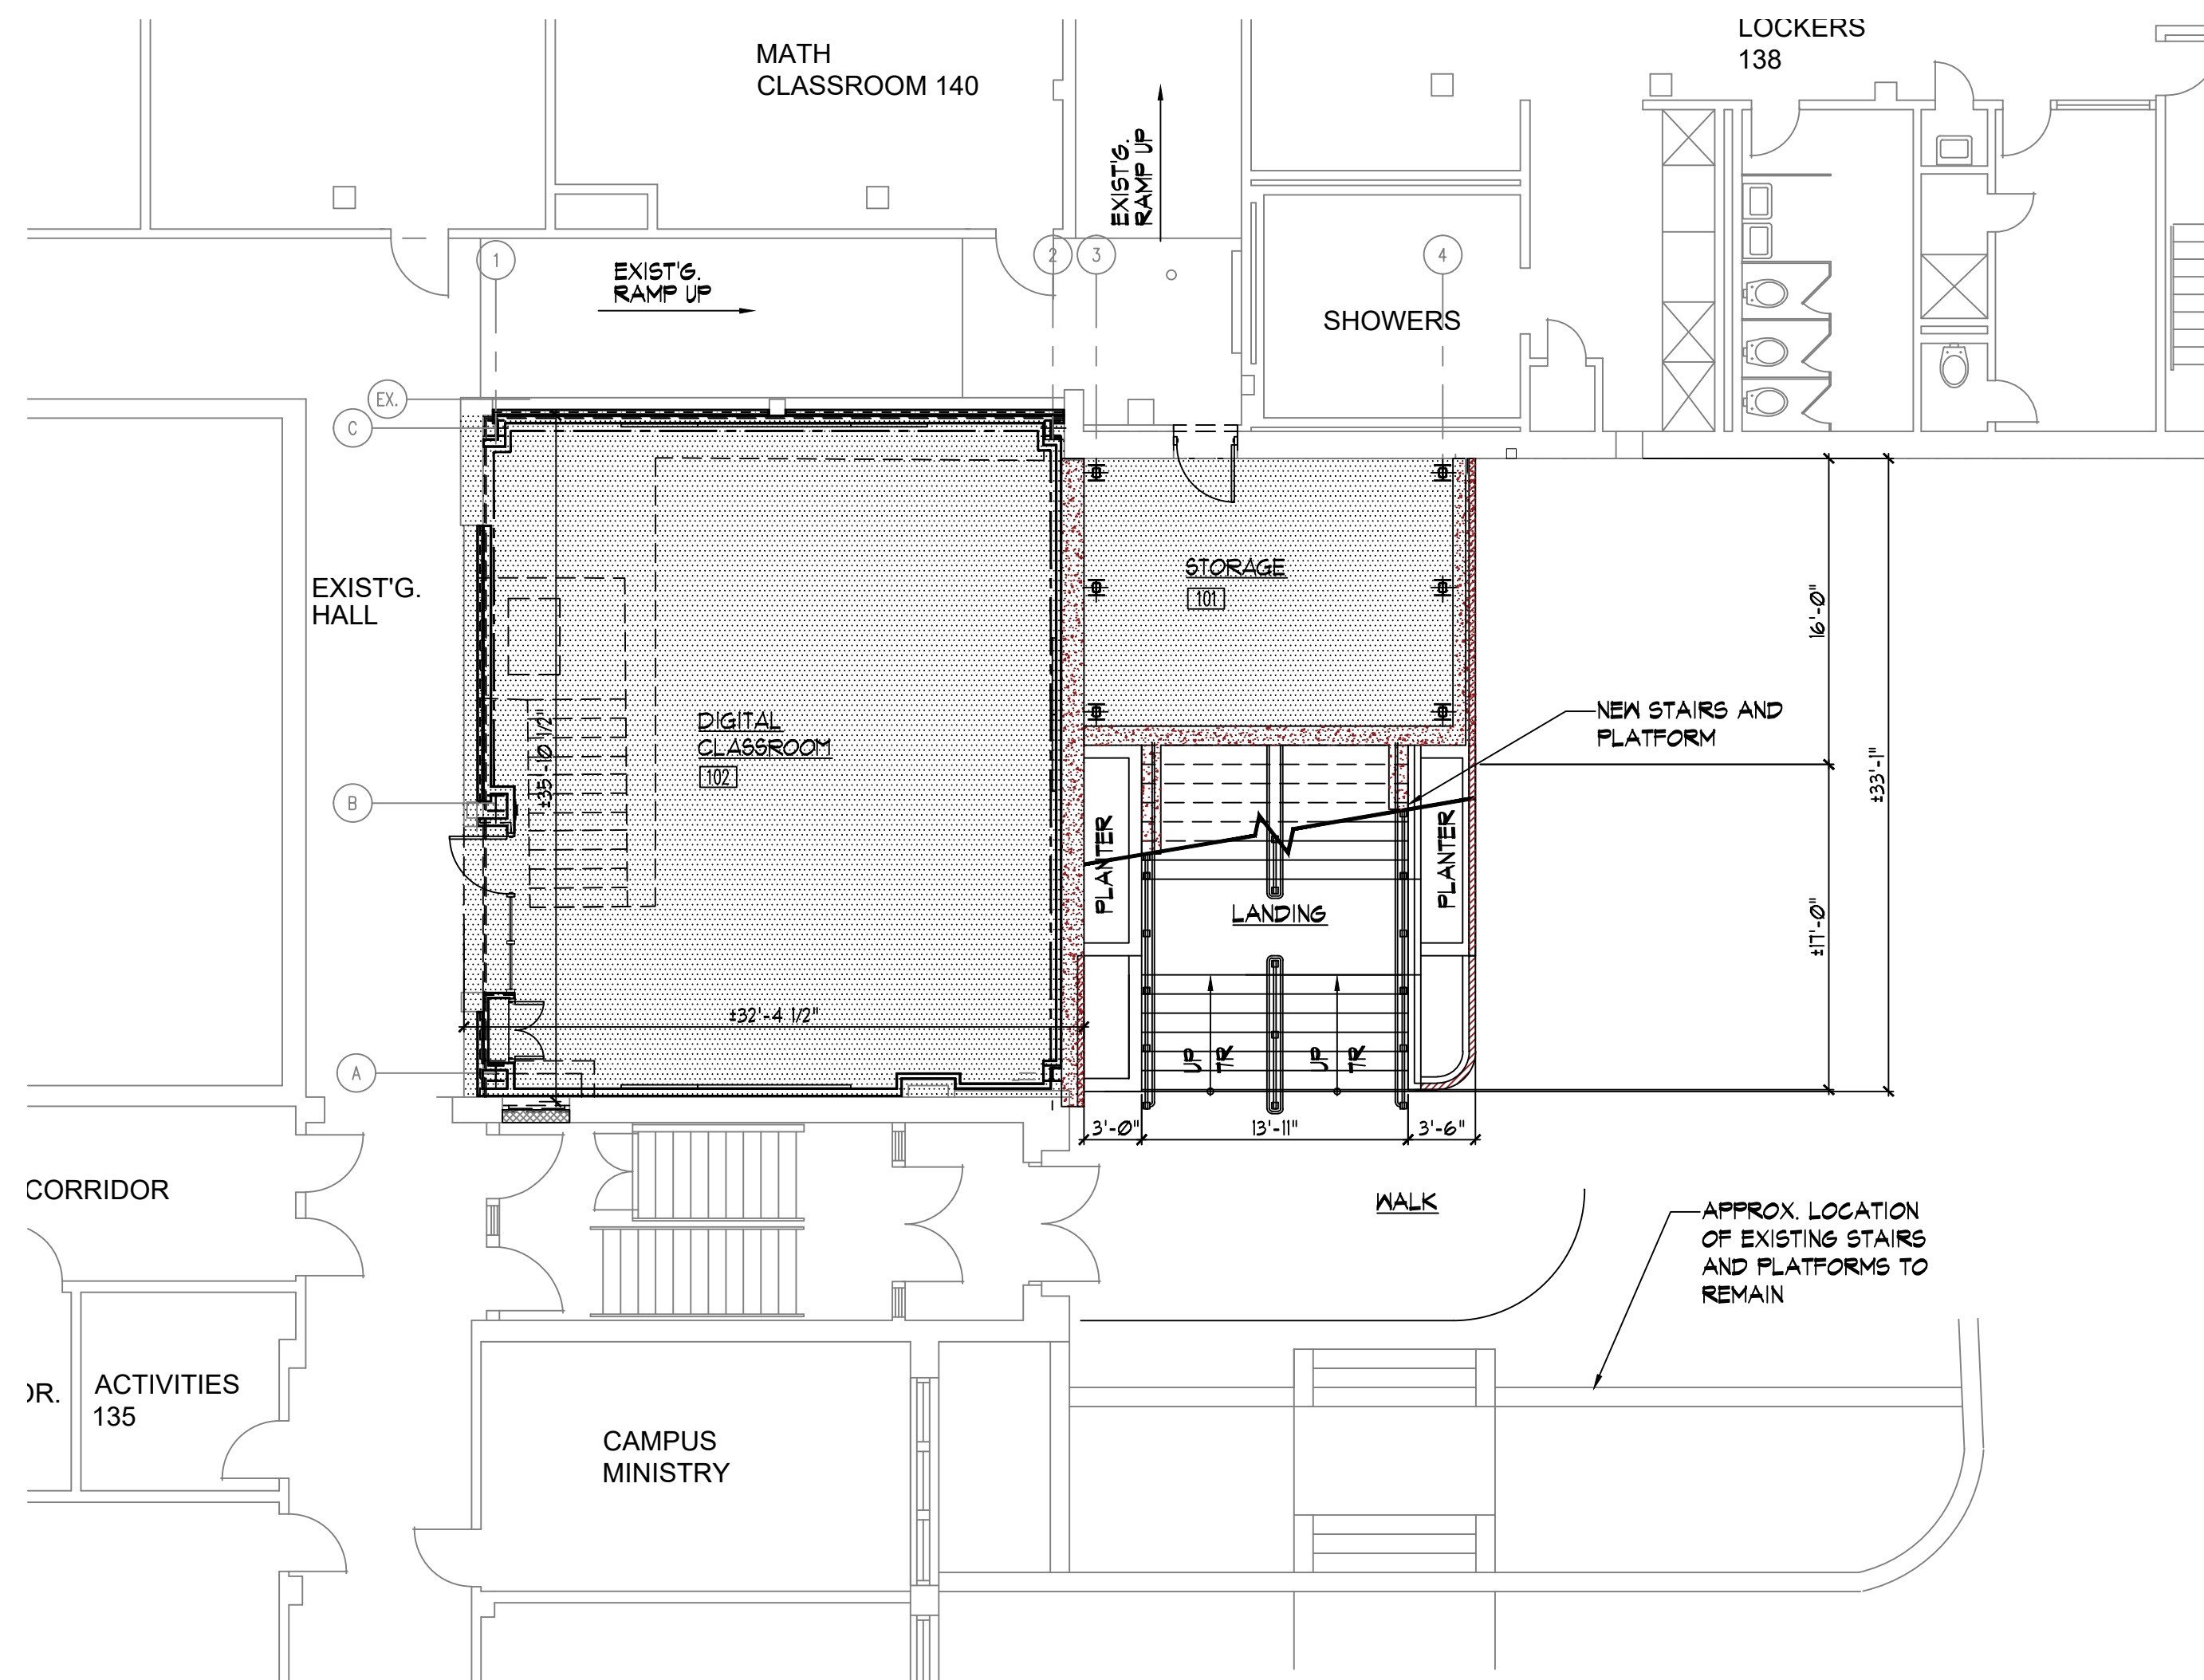

1 PARTIAL FIRST FLOOR PLAN
SCALE: 1/8" = 1'-0"

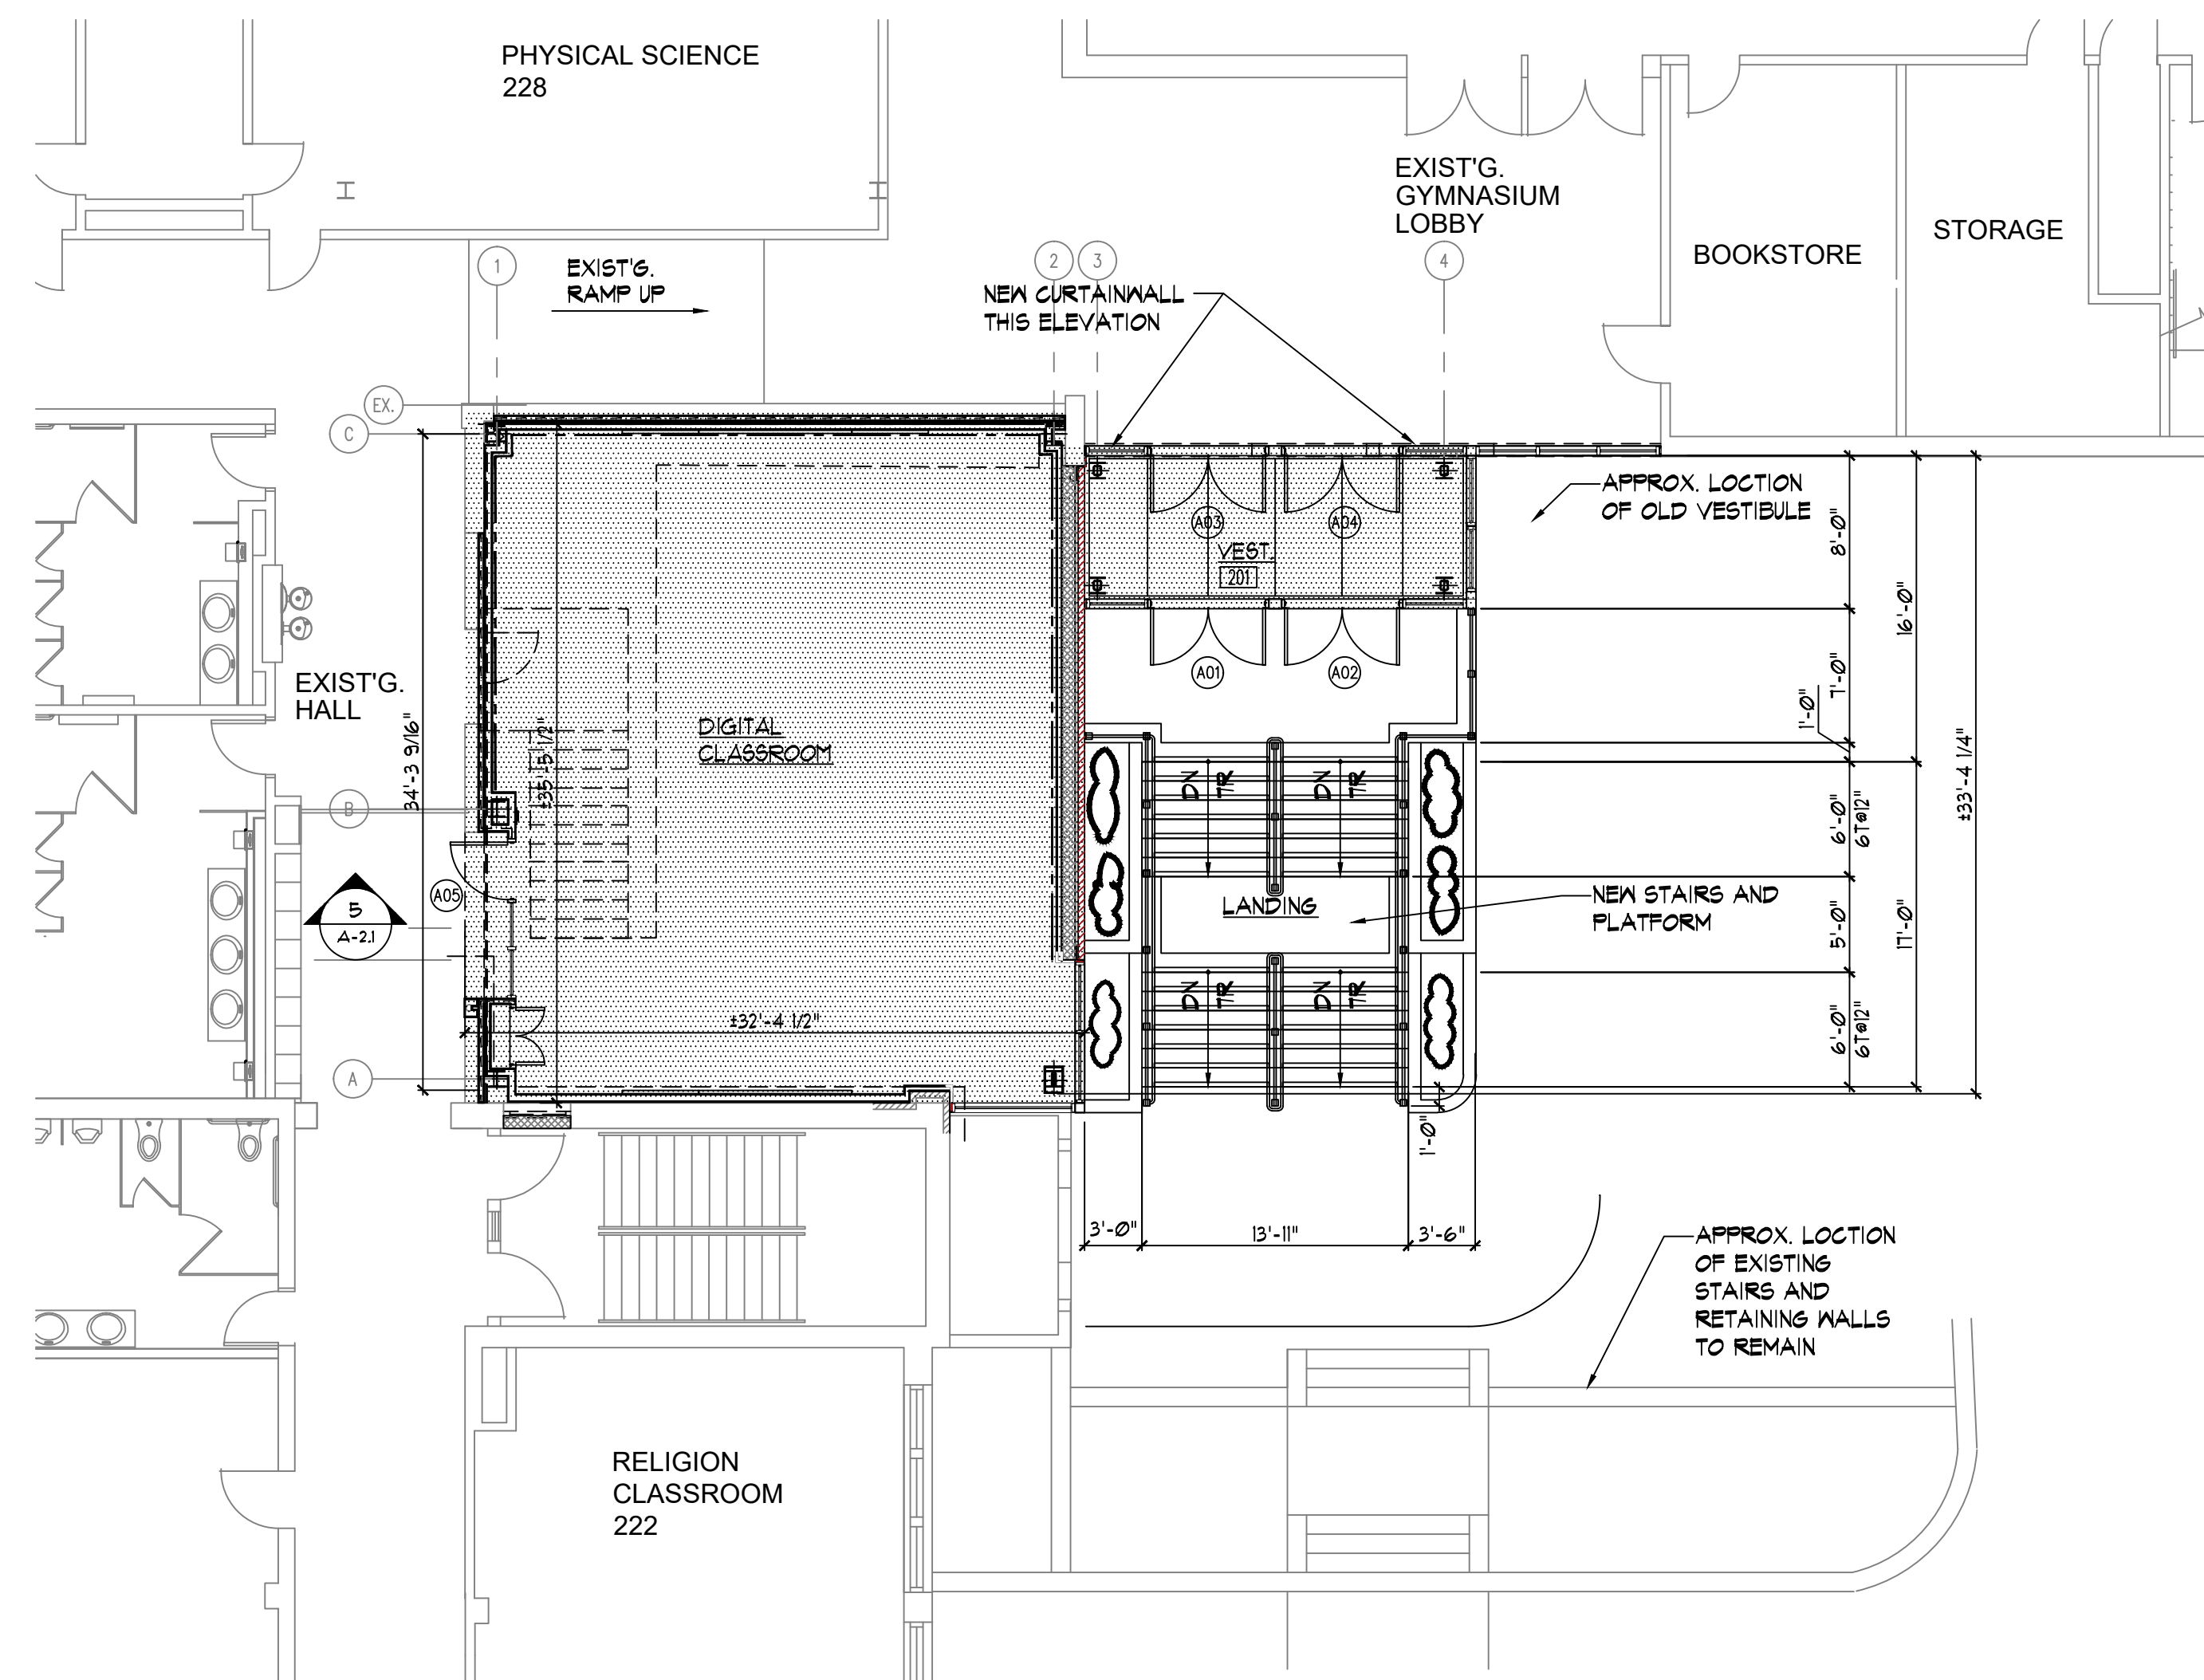

2 PARTIAL SECOND FLOOR PLAN
SCALE: 1/8" = 1'-0"

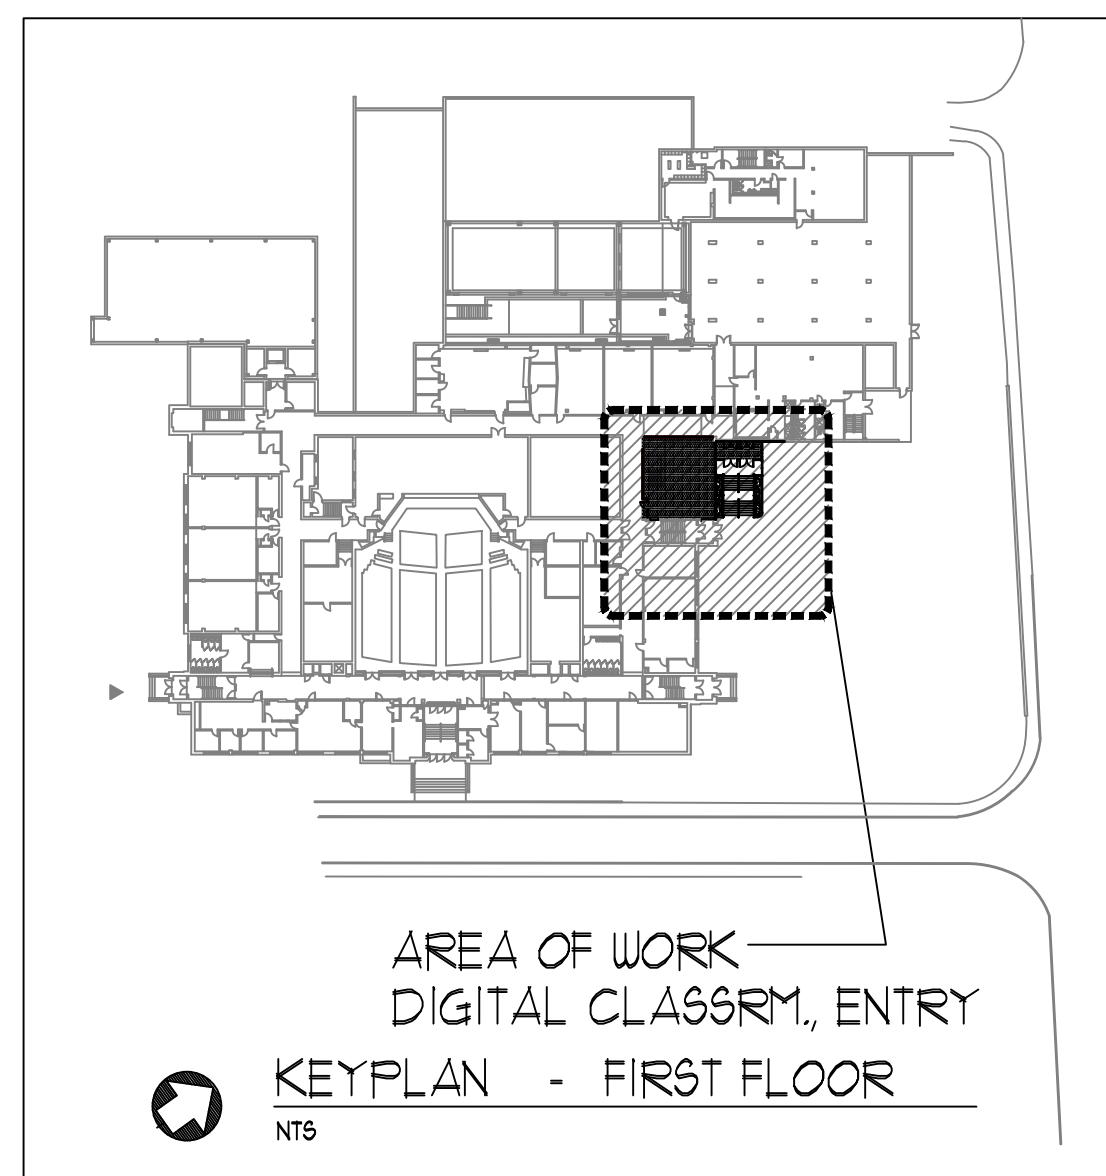

TOWNSHIP OF WEST ORANGE:
FOR APPROVAL BY THE
TOWNSHIP OF WEST ORANGE:

CHAIRMAN OF THE
ZONING BOARD DATE

SECRETARY OF THE
ZONING BOARD DATE

TOWNSHIP ENGINEER DATE



508 millburn avenue
short hills, new jersey 07078
(o) 973 467-1240
(x) 973 376-0963

Donald R. Fiore
architect: NJ A10410
Copyright:
This document and the designs, concepts and ideas included herein, as an instrument of professional service, is the property of Heintz & Fiore AIA, LLC, and is not to be used in whole or in part without written authorization of Heintz & Fiore AIA, LLC.

PROPOSED DIGITAL LAB AND ENTRY :
SETON HALL PREPARATORY SCHOOL
120 NORTHFIELD AVENUE
WEST ORANGE, NEW JERSEY



rev	date	description
1		FIRST FLOOR PLAN, SECOND FLOOR PLAN, ROOF PLAN, KEY PLAN

drawn by: DRF/JSK project no.: 22213
checked by: DRF drawing no.: A-1.1
dated: 11/23/22

SETON HALL PREPARATORY SCHOOL

**120 NORTHFIELD AVENUE
WEST ORANGE, NEW JERSEY**

[illegible]

drawn by: DRF/JSK	project no.: 22213
checked by: DRF	drawing no.: A-2.1
dated: 11/23/22	

