




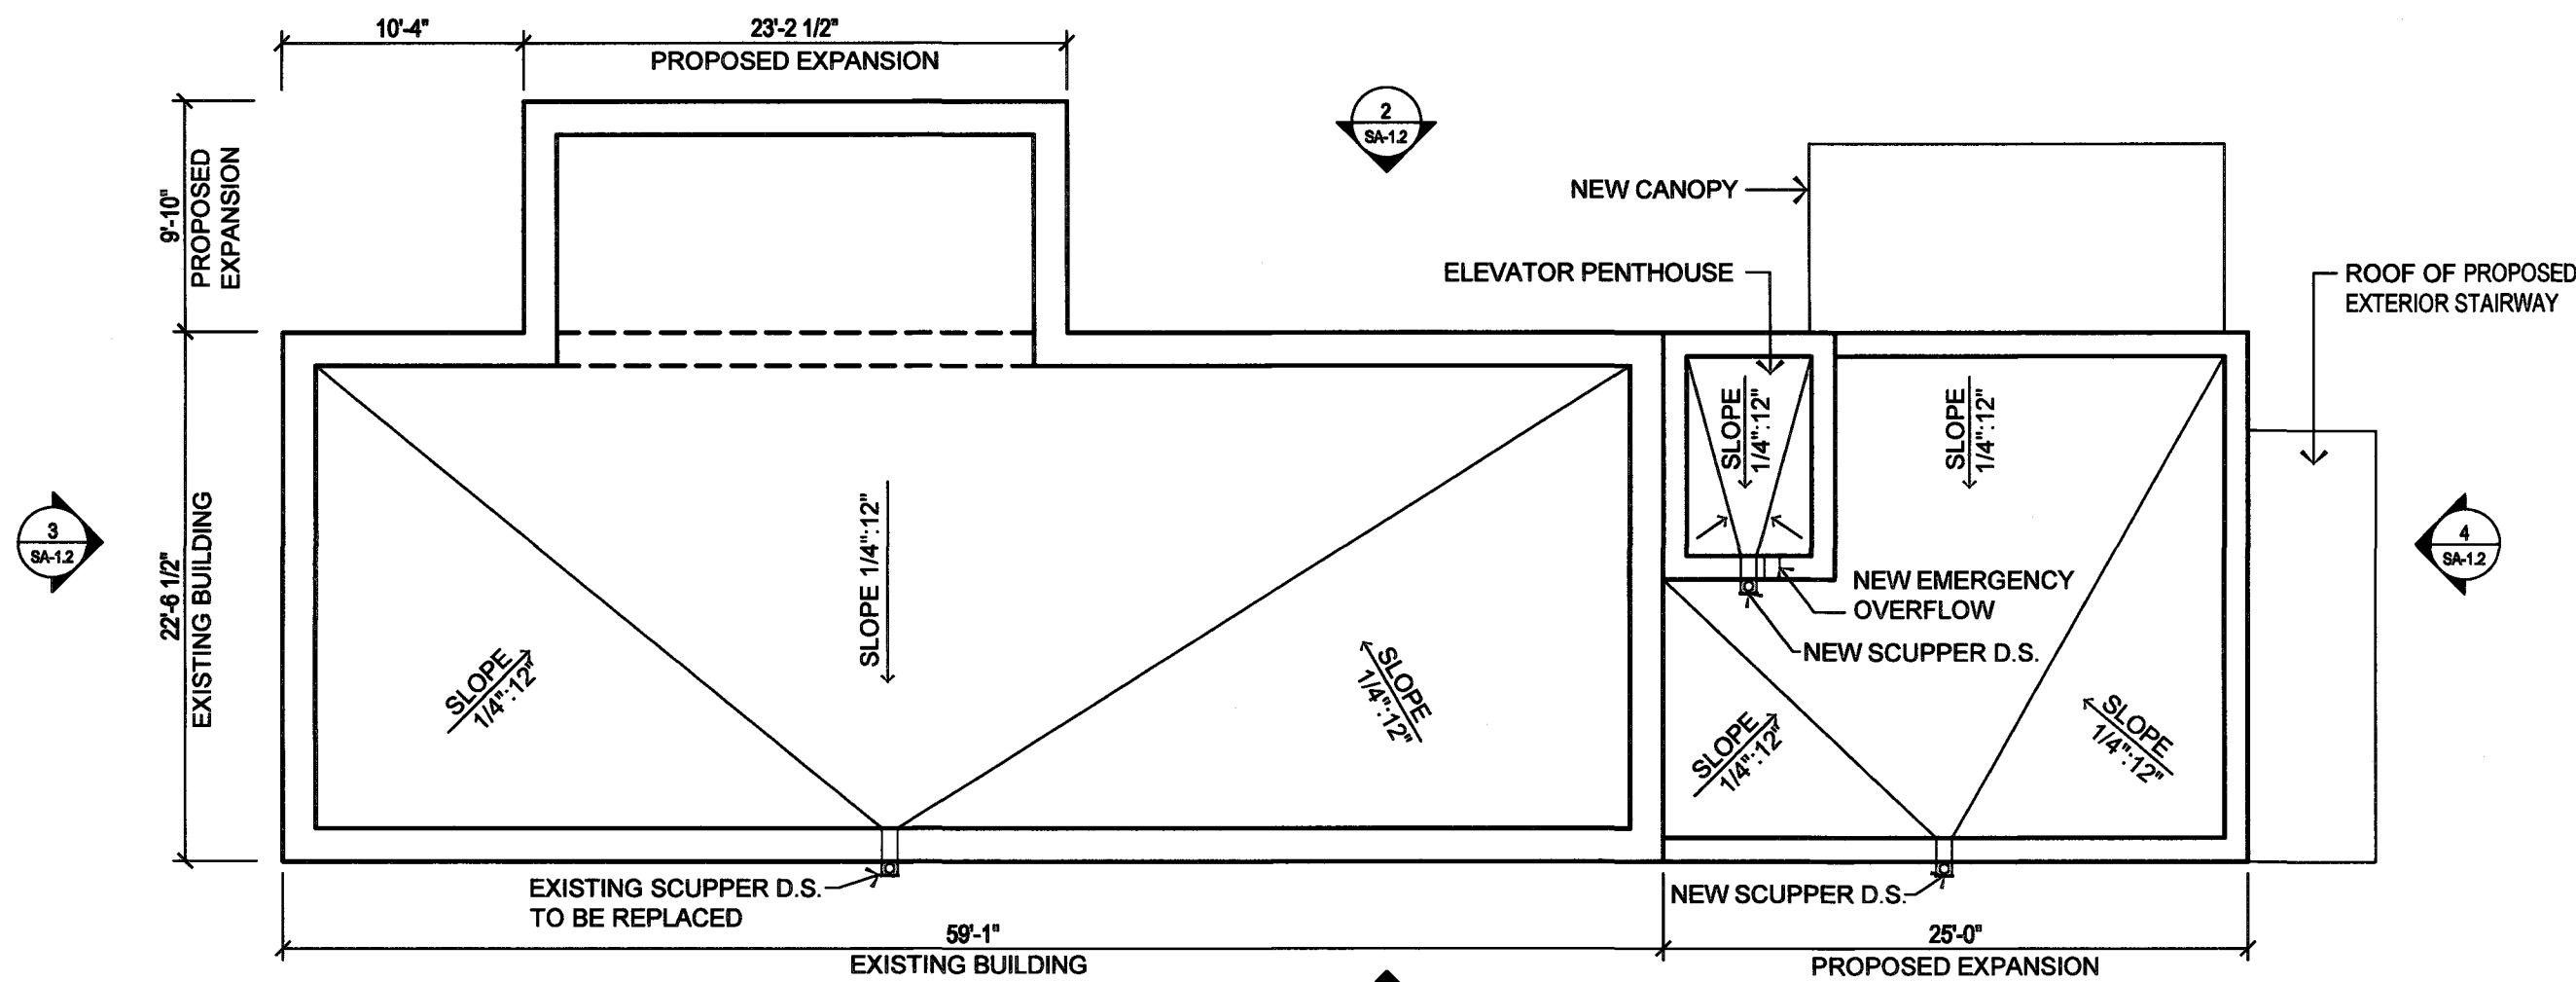


ROOF PLAN
SCALE : 1/8" = 1'-0"

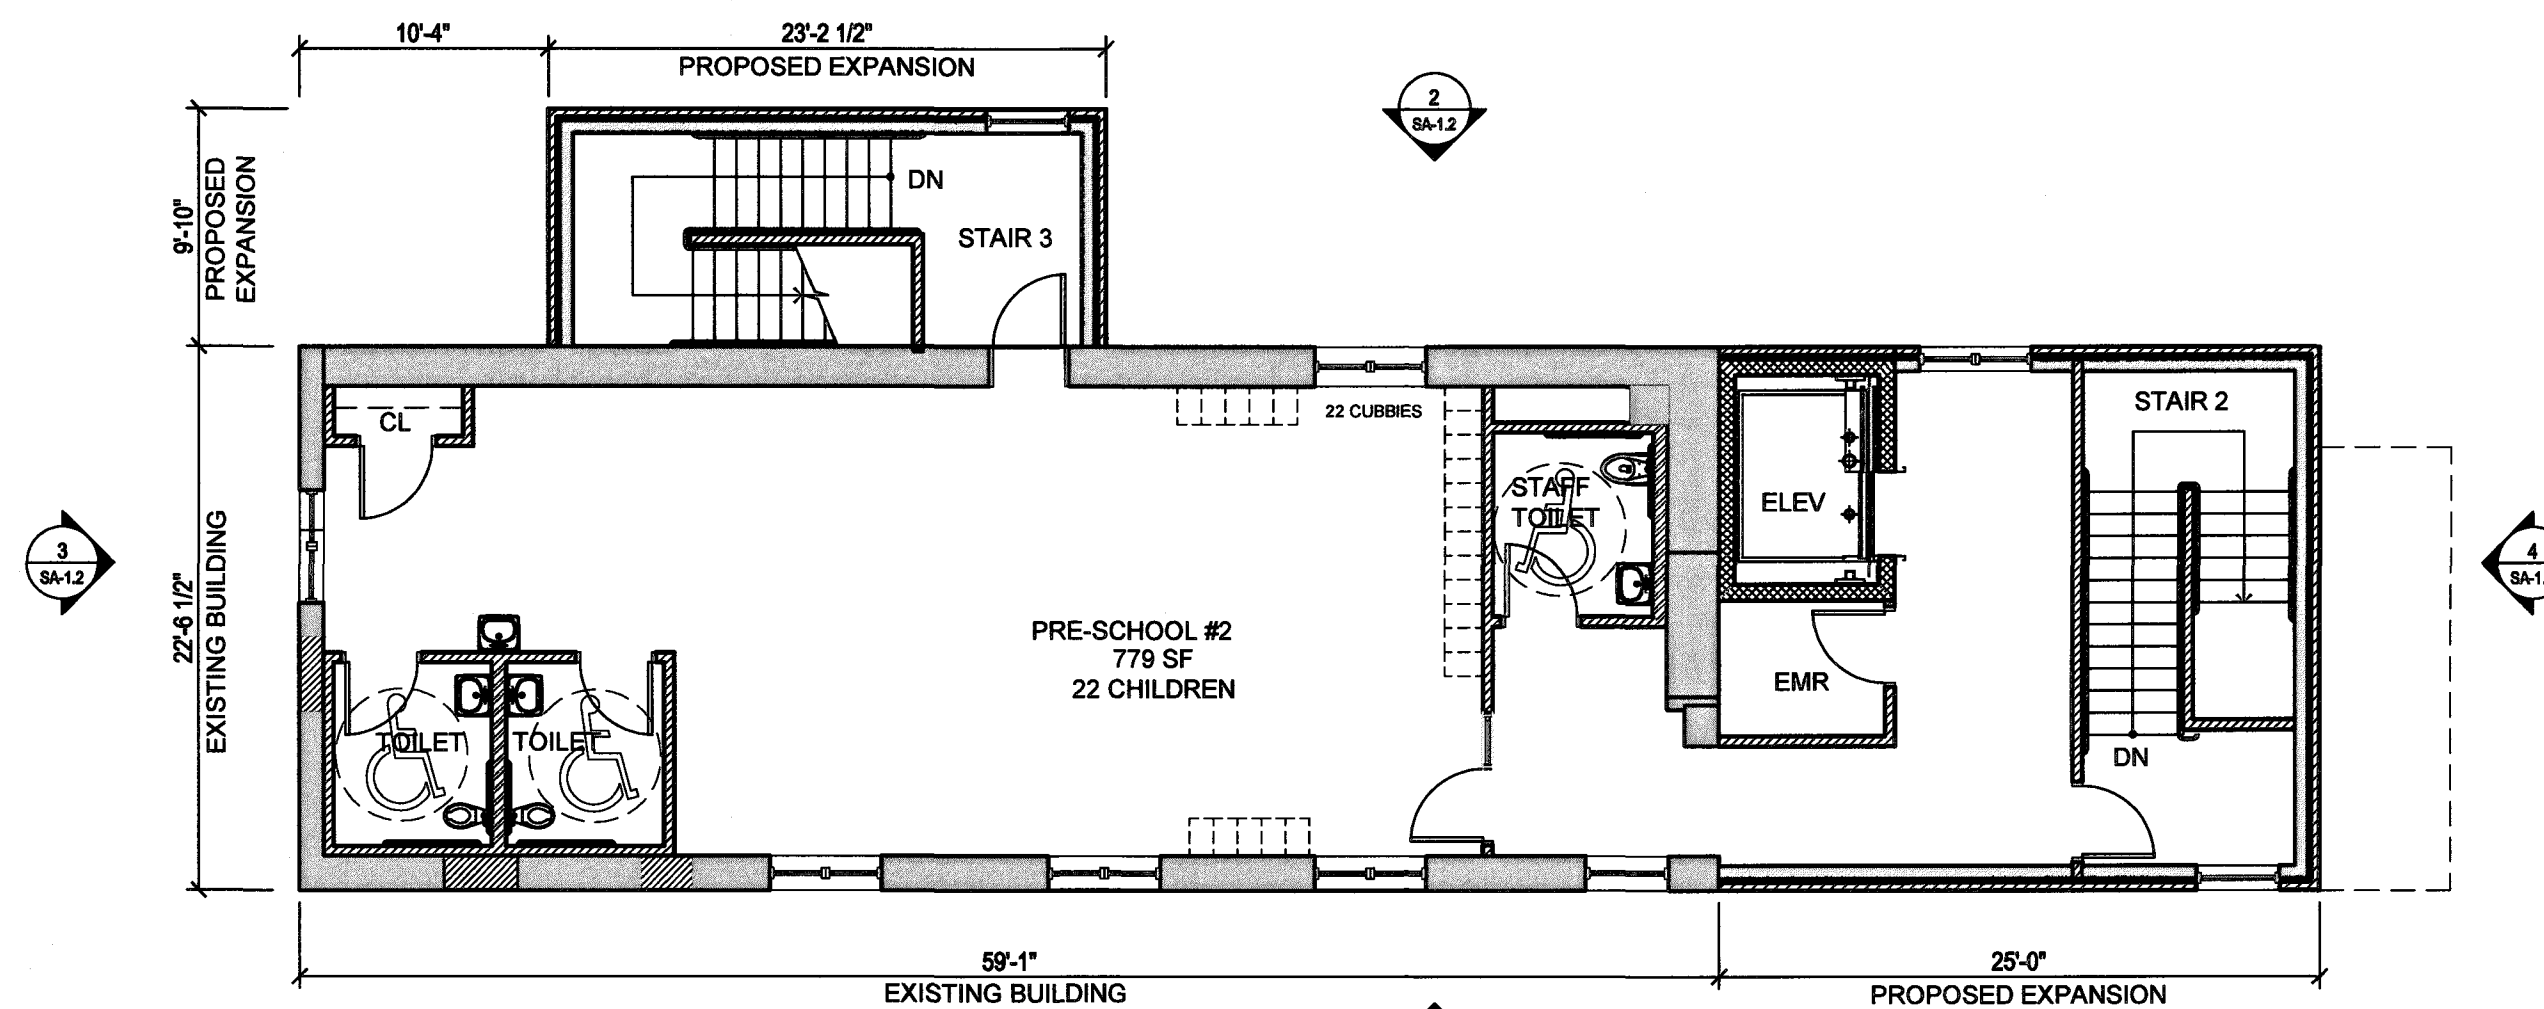

3 SECOND FLOOR PLAN
SCALE : 1/8" = 1'-0"

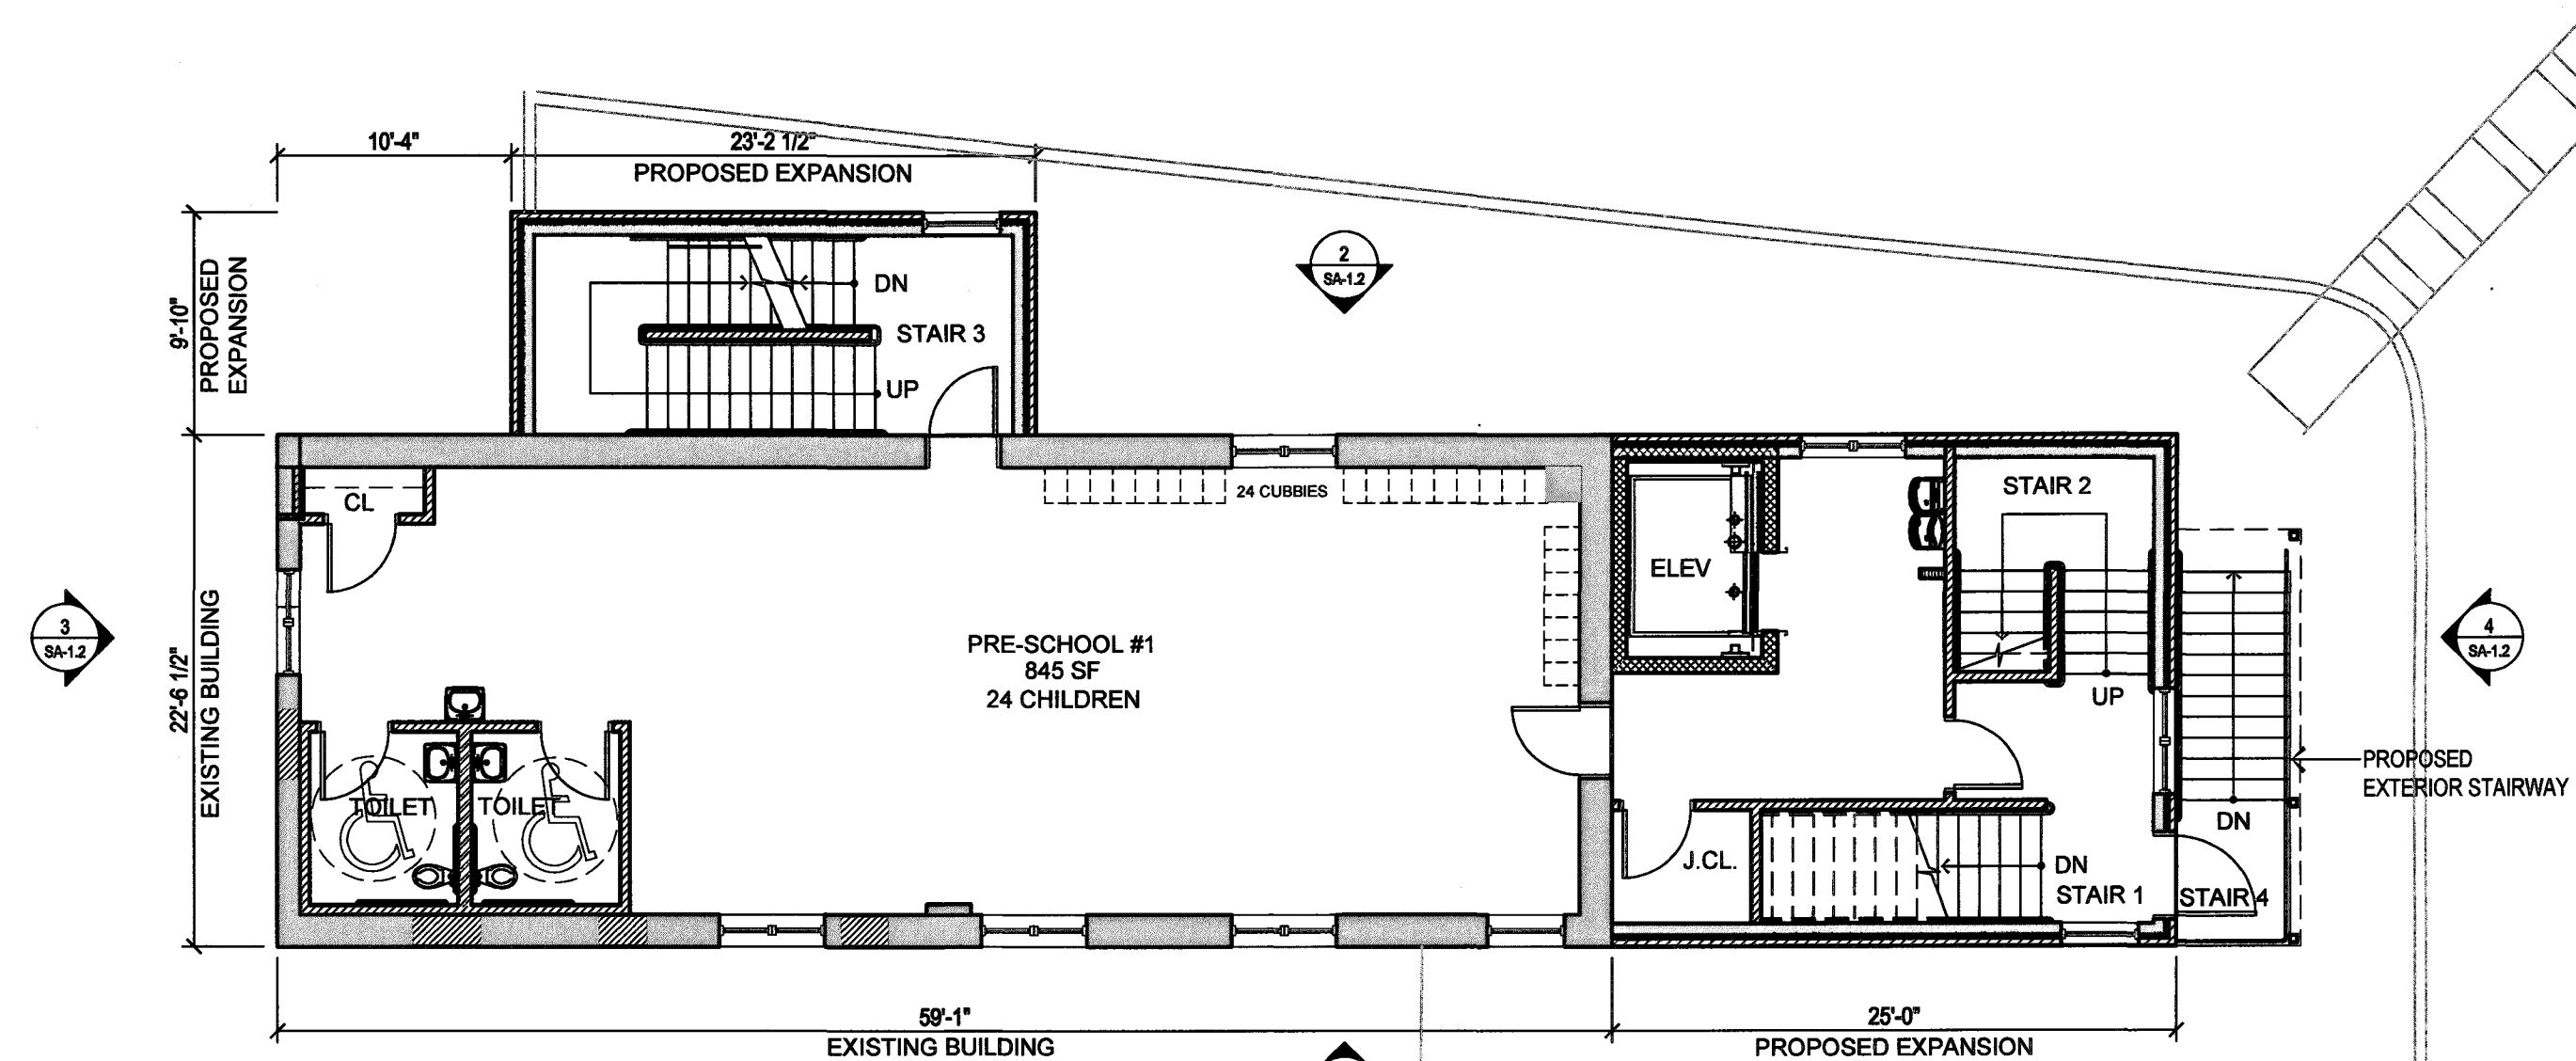

2 FIRST FLOOR PLAN
SCALE : 1/8" = 1'-0"

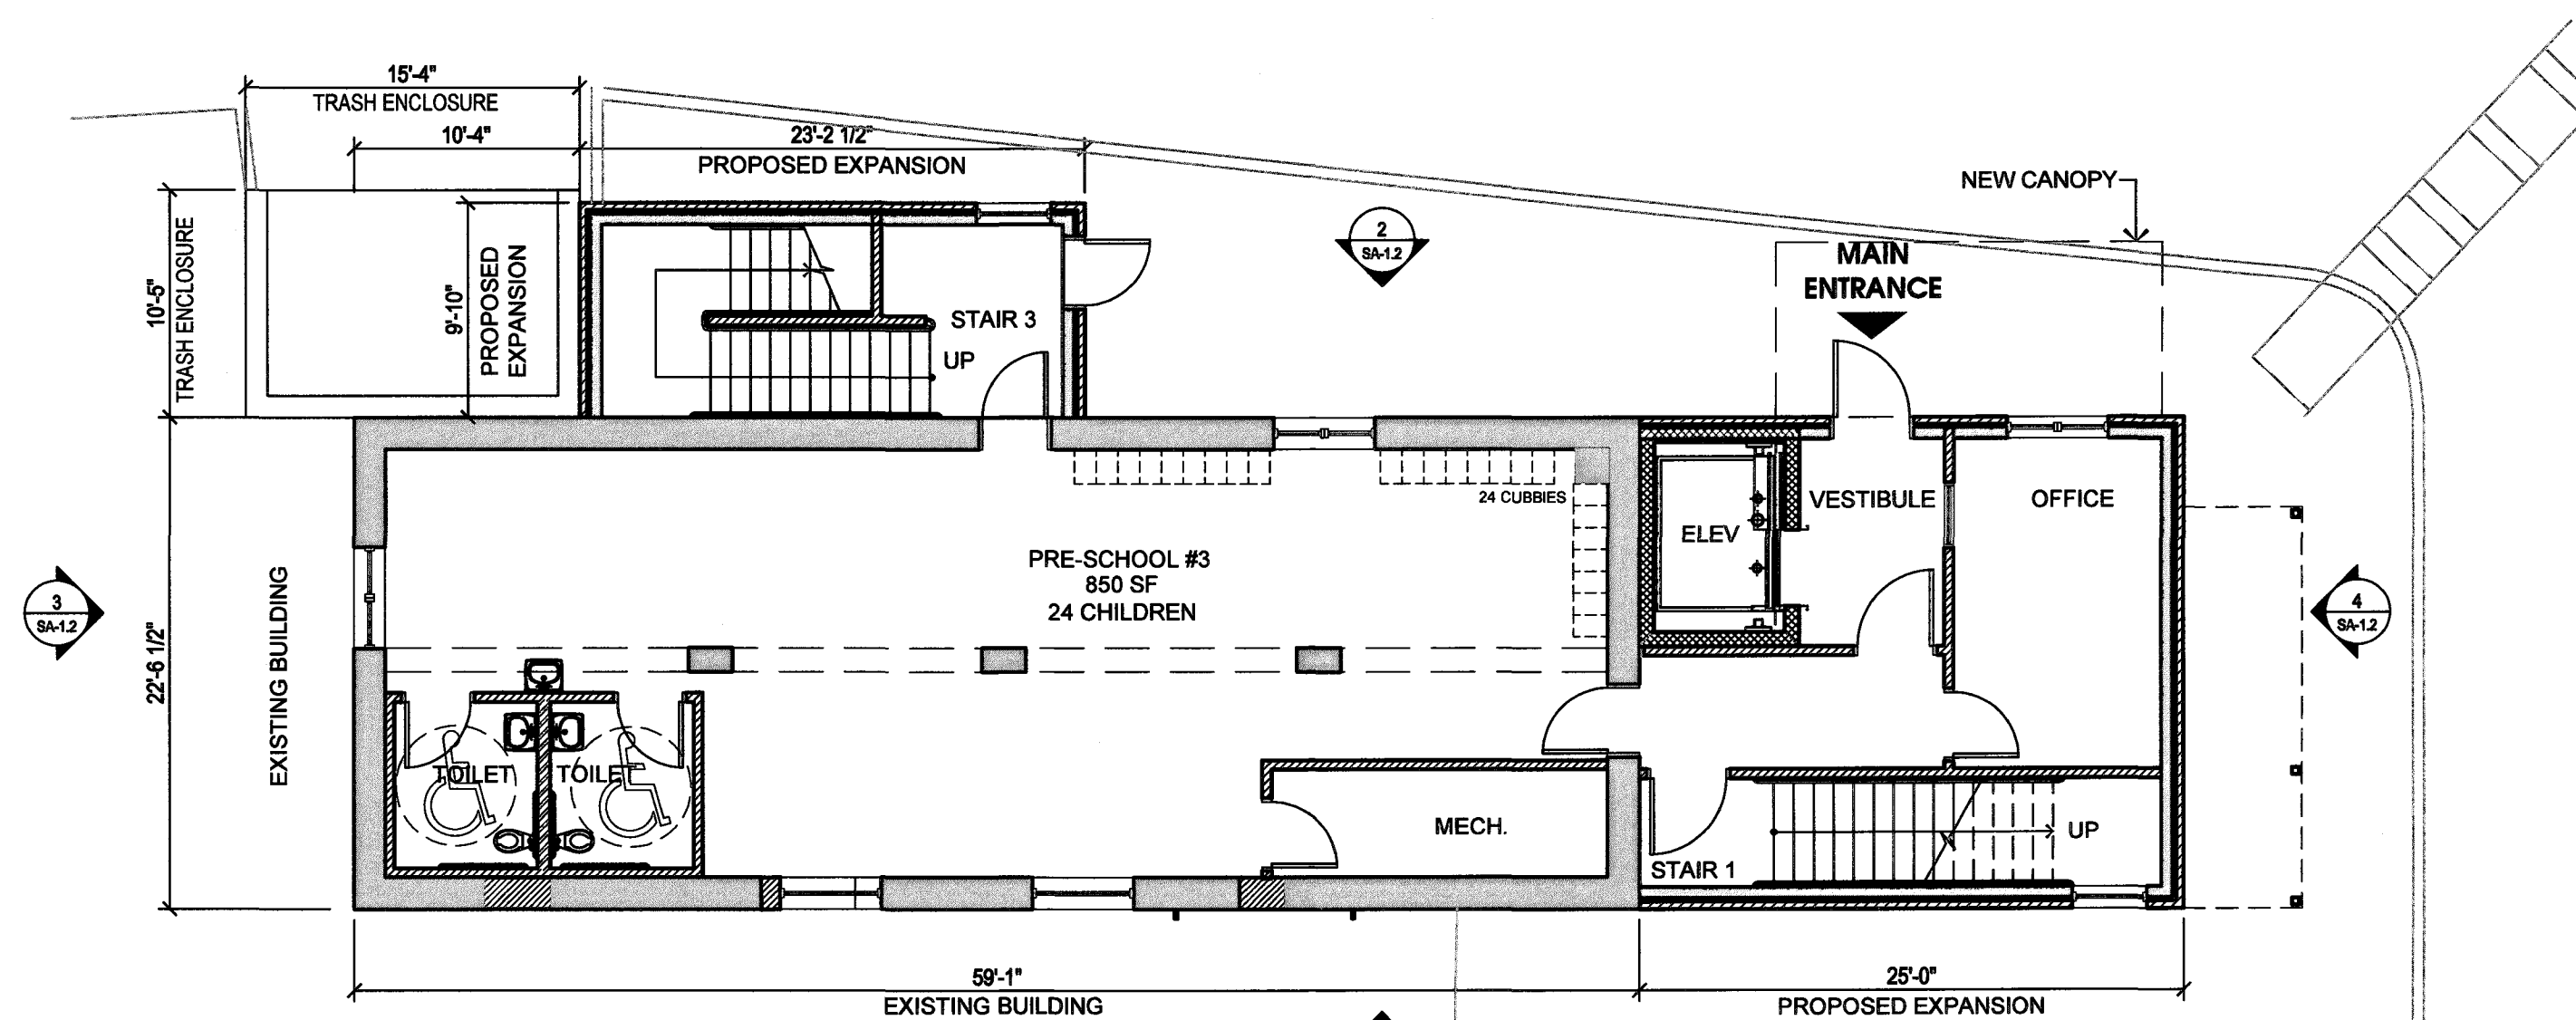

1 BASEMENT PLAN
SCALE : 1/8" = 1'-0"

LEGEND

- NEW DOOR
- NEW WINDOW
- EXISTING WALL TO REMAIN
- NEW INFILL TO MATCH ADJACENT MATERIAL
- NEW MASONRY WALL
- NEW EXTERIOR WALL
- NEW INTERIOR PARTITION



Jarmel Kizel
ARCHITECTS AND ENGINEERS INC.
42 OKNER PARKWAY
LIVINGSTON, NEW JERSEY 07039
TEL: 973-994-9669
FAX: 973-994-4069

www.jarmelkizel.com

Architecture
Engineering
Interior Design
Implementation Services

NJ State Board Of Architects Authorization No. 161
NJ State Board Of Engineers & Land Surveyors Authorization No. GA-278177

ISSUE

NO.	DATE	DESCRIPTION	INT.
1	09-18-23	FOR PLANNING	MBJ
2	10-18-23	FOR PLANNING	MBJ

REVISION

NO.	DATE	DESCRIPTION	INT.
-----	------	-------------	------

PRINCIPALS

MATTHEW B. JARMEL, AIA, MBA
RICHARD A. JARMEL, PE
IRWIN H. KIZEL, AIA, PP

ARCHITECTS & ENGINEERS

BEATRIZ BARRERES, RA
ARMEN B. BOHOSSIAN, PE
JEREMY D. BOYER, AIA
ANDRZEJ B. BRZDOWSKI, PE
SHANNON CROWNOVER, PE
GERARD P. GESARIO, PE
JONATHAN KUYBIDA, AIA
BRENDAN LEONARDELLI, AIA
JYH-MIN LIAW, PE
KAROLINA PODKONOWICZ, AIA
CHERYL SCHWENKER, AIA
JOHN W. STRANDBERG, AIA
STEVEN J. VAZ, PE

Project:

GODDARD SCHOOL ANNEX
289 Mt. Pleasant Ave
West Orange, NJ

Project Number:

GODNJ23-119

Scale:

1/8"=1'-0"

Drawn By:

CS/OK

Approved By:

MBJ

Drawing Name:

PROPOSED FLOOR PLANS


Drawing Number:

SA-1.1


Initial Date: 9/18/2023

ARCHITECT OF RECORD

Matthew B. Jarmel
MATTHEW B. JARMEL, AIA, MBA
NJ State Board Of Architects
Authorization No. 161

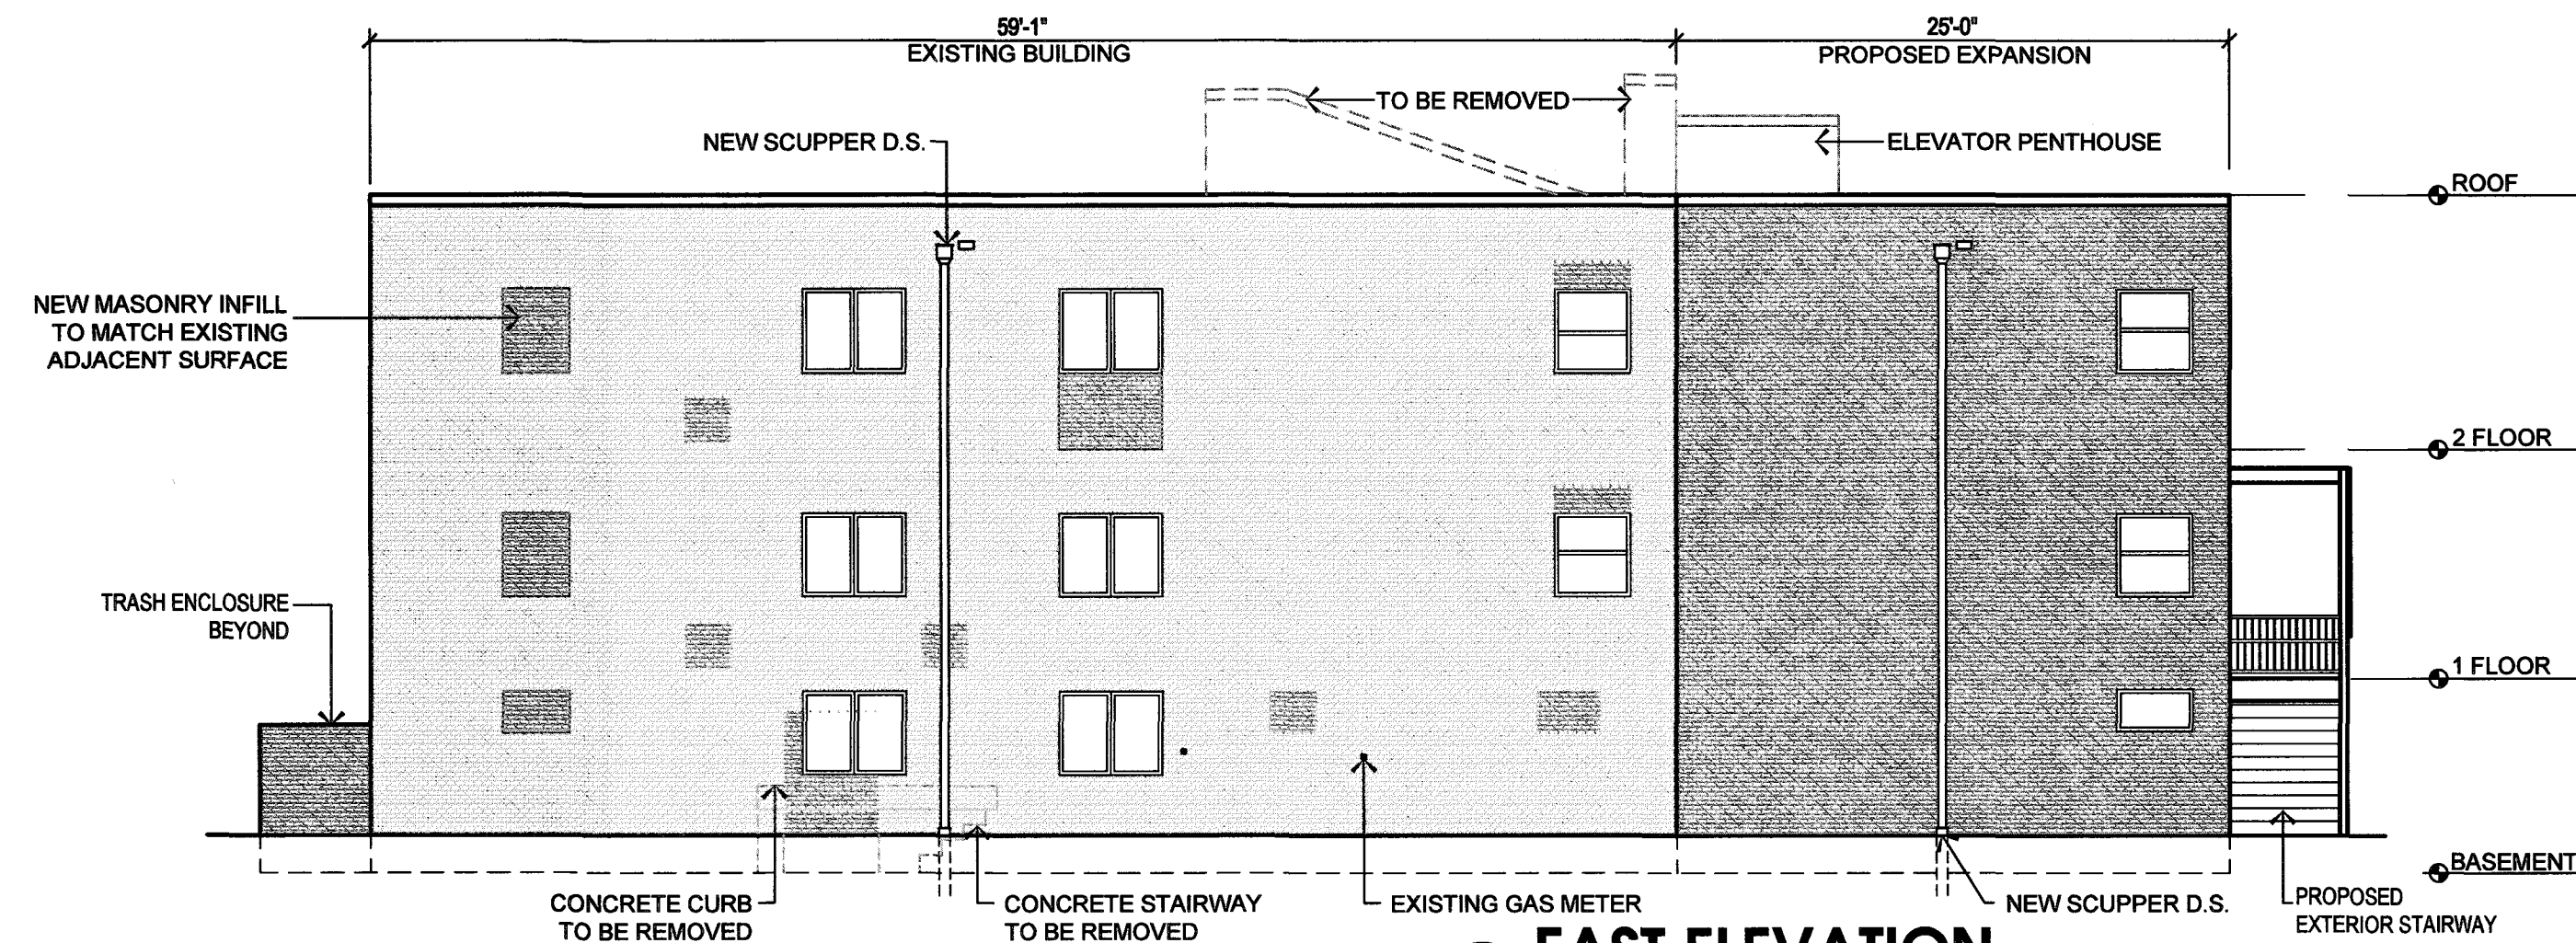


1 EAST ELEVATION
SCALE : 1/8" = 1'-0"

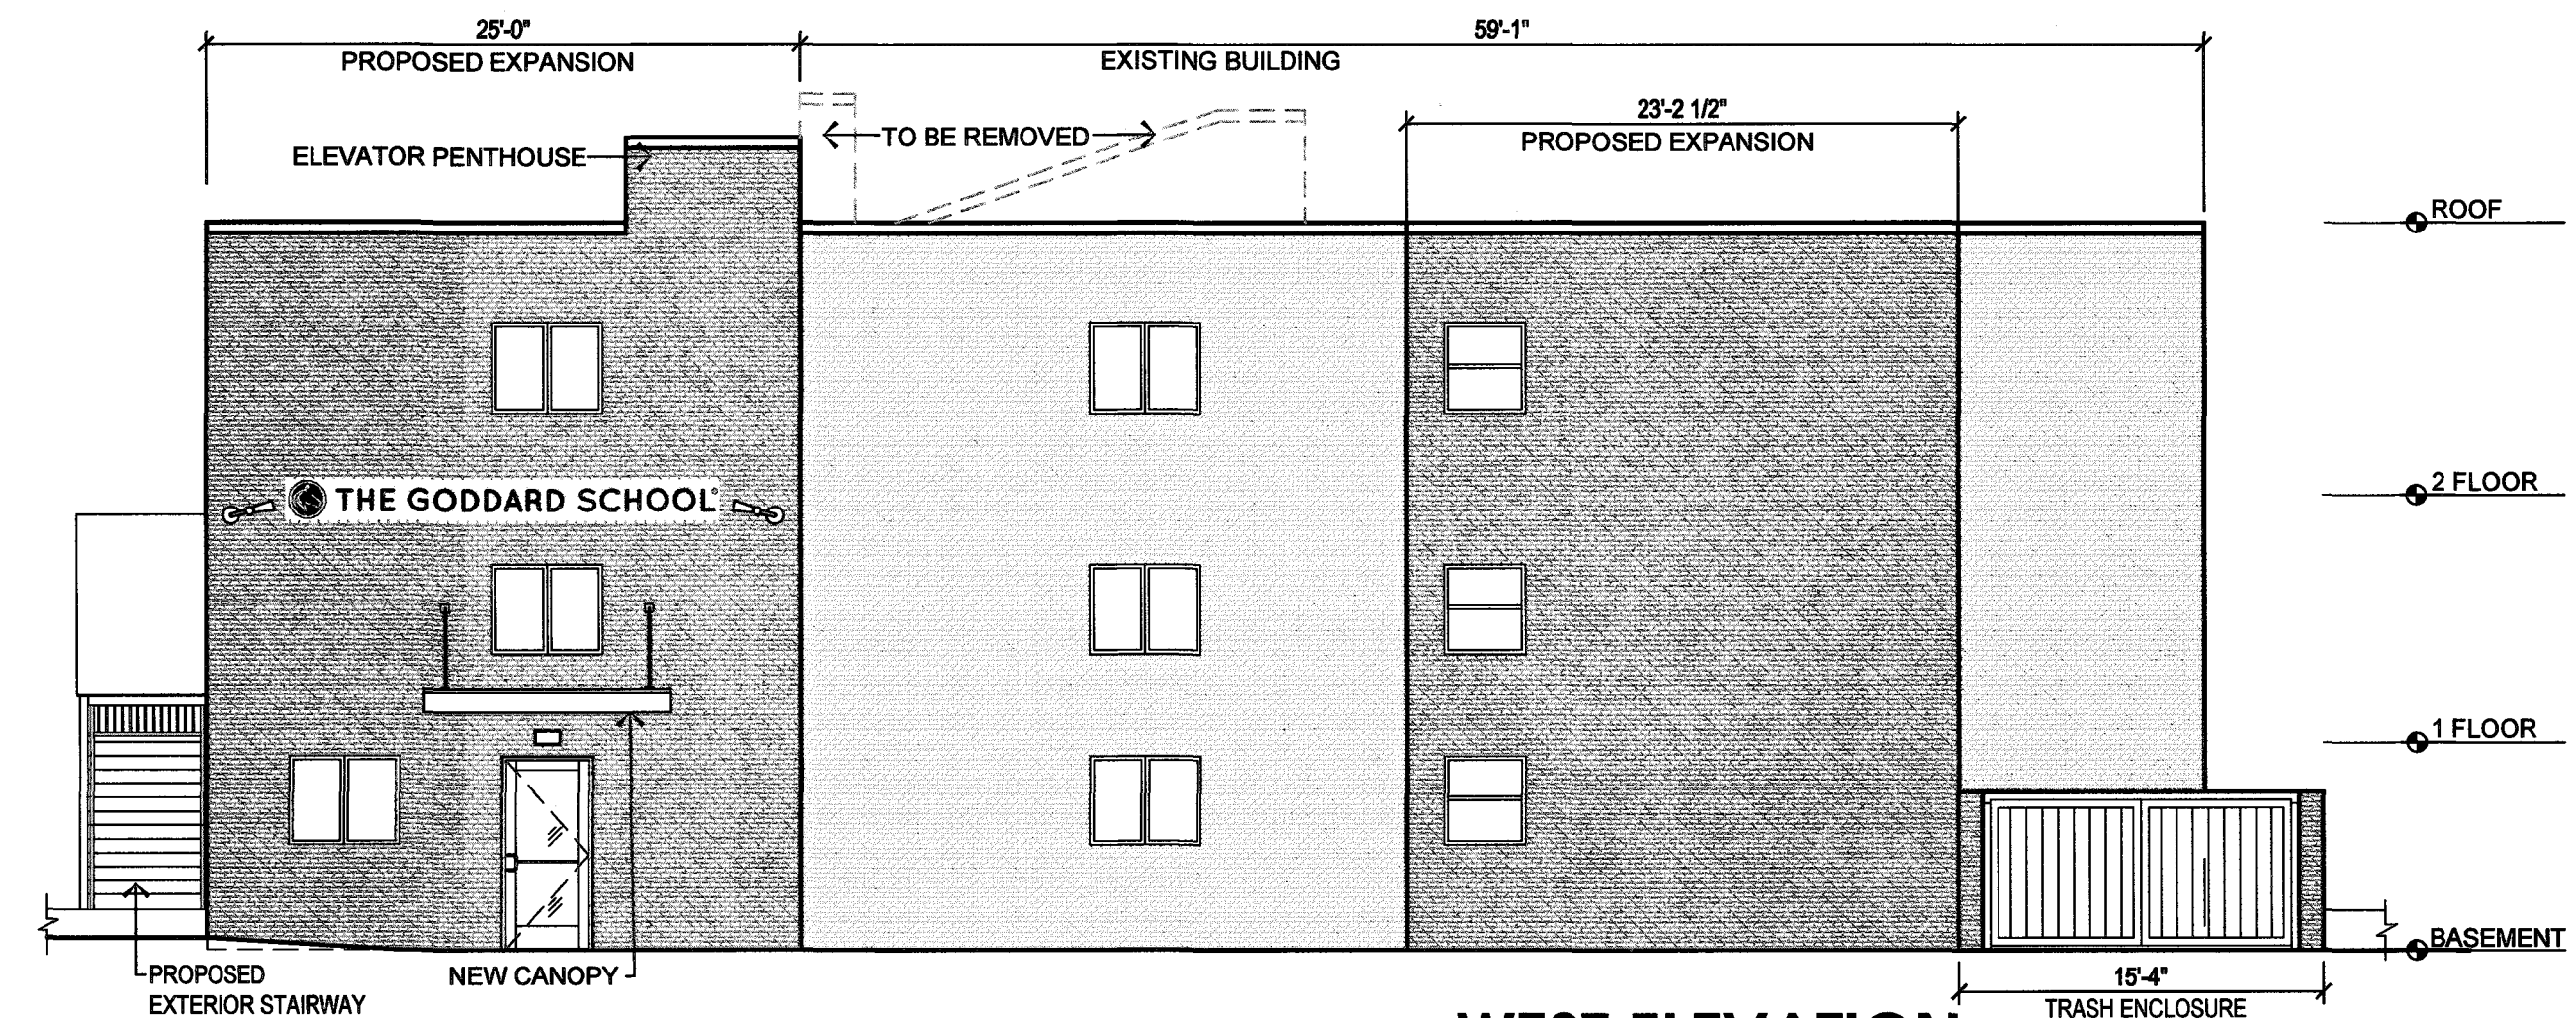


2 WEST ELEVATION
SCALE : 1/8" = 1'-0"


NOTE:
BUILDING SHALL BE PAINTED IN ITS ENTIRETY

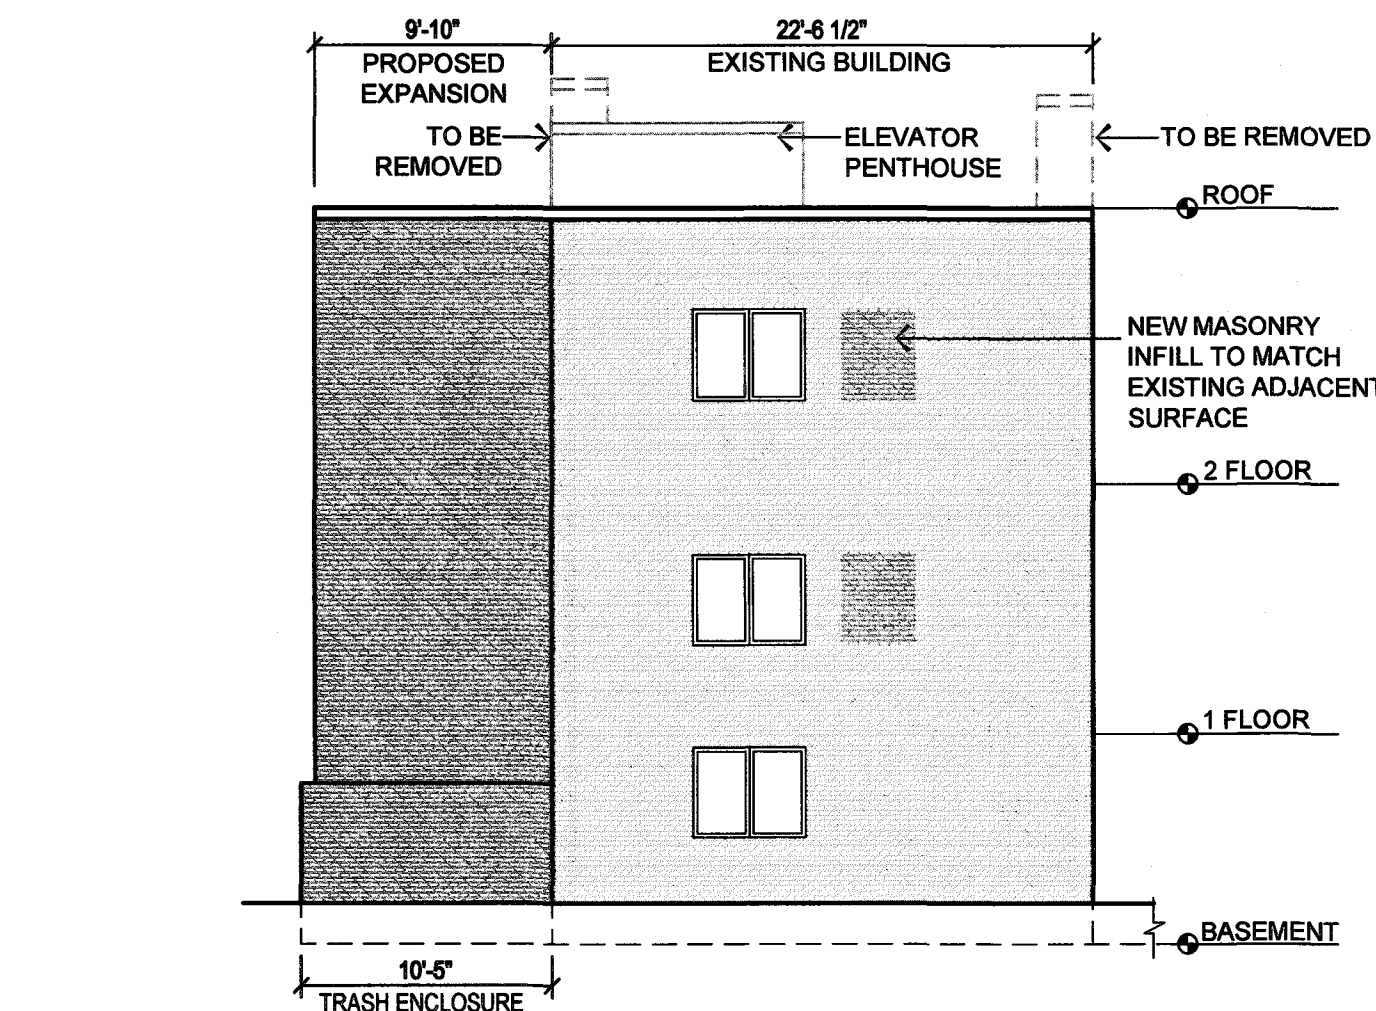

3 SOUTH ELEVATION
SCALE : 1/8" = 1'-0"

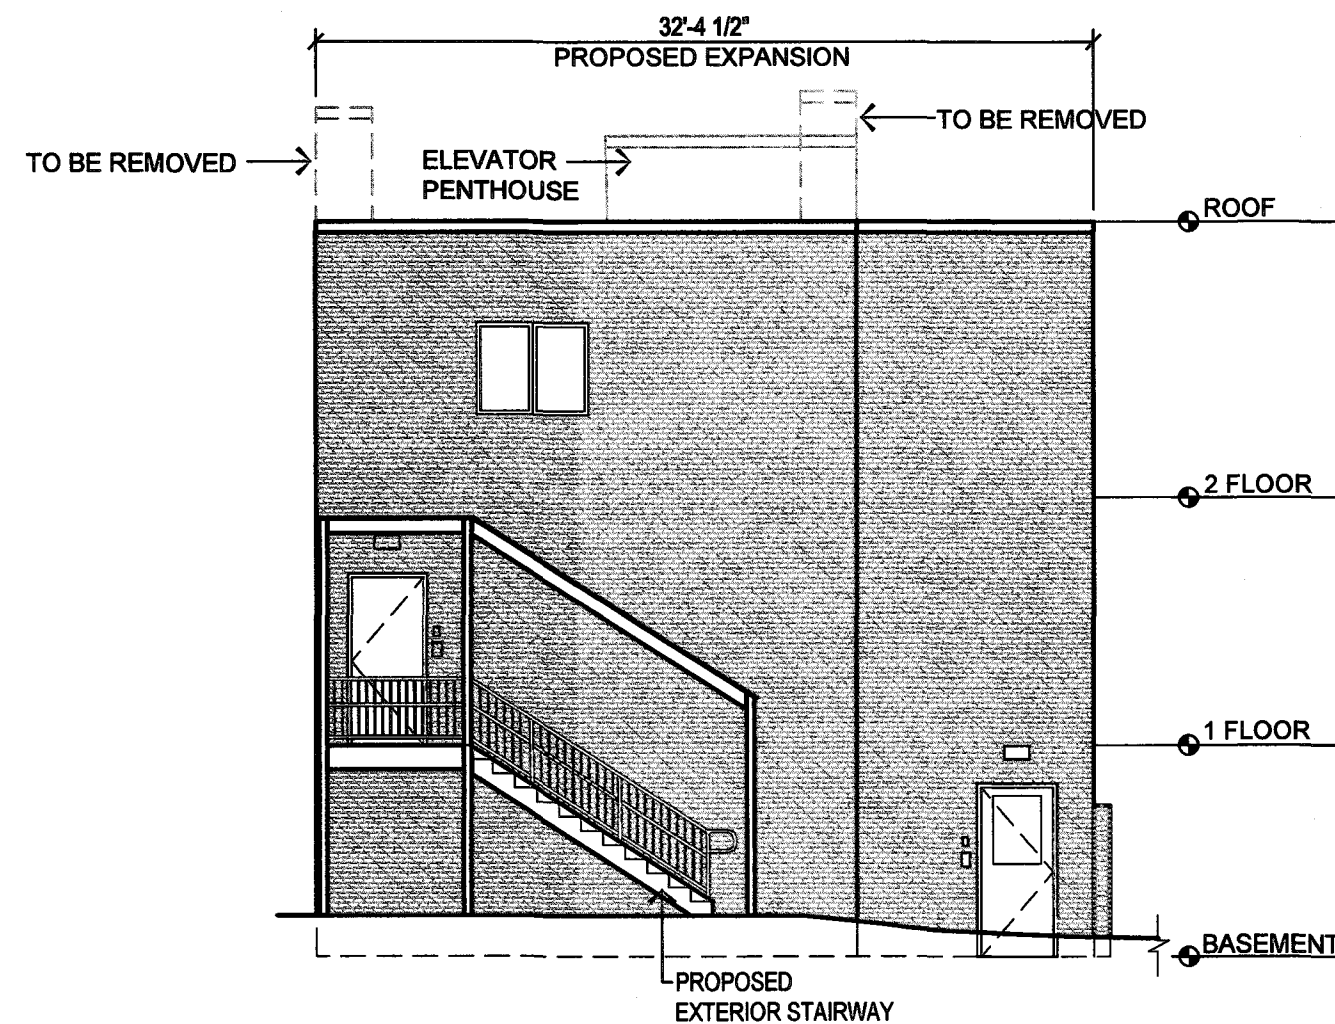

4 NORTH ELEVATION
SCALE : 1/8" = 1'-0"

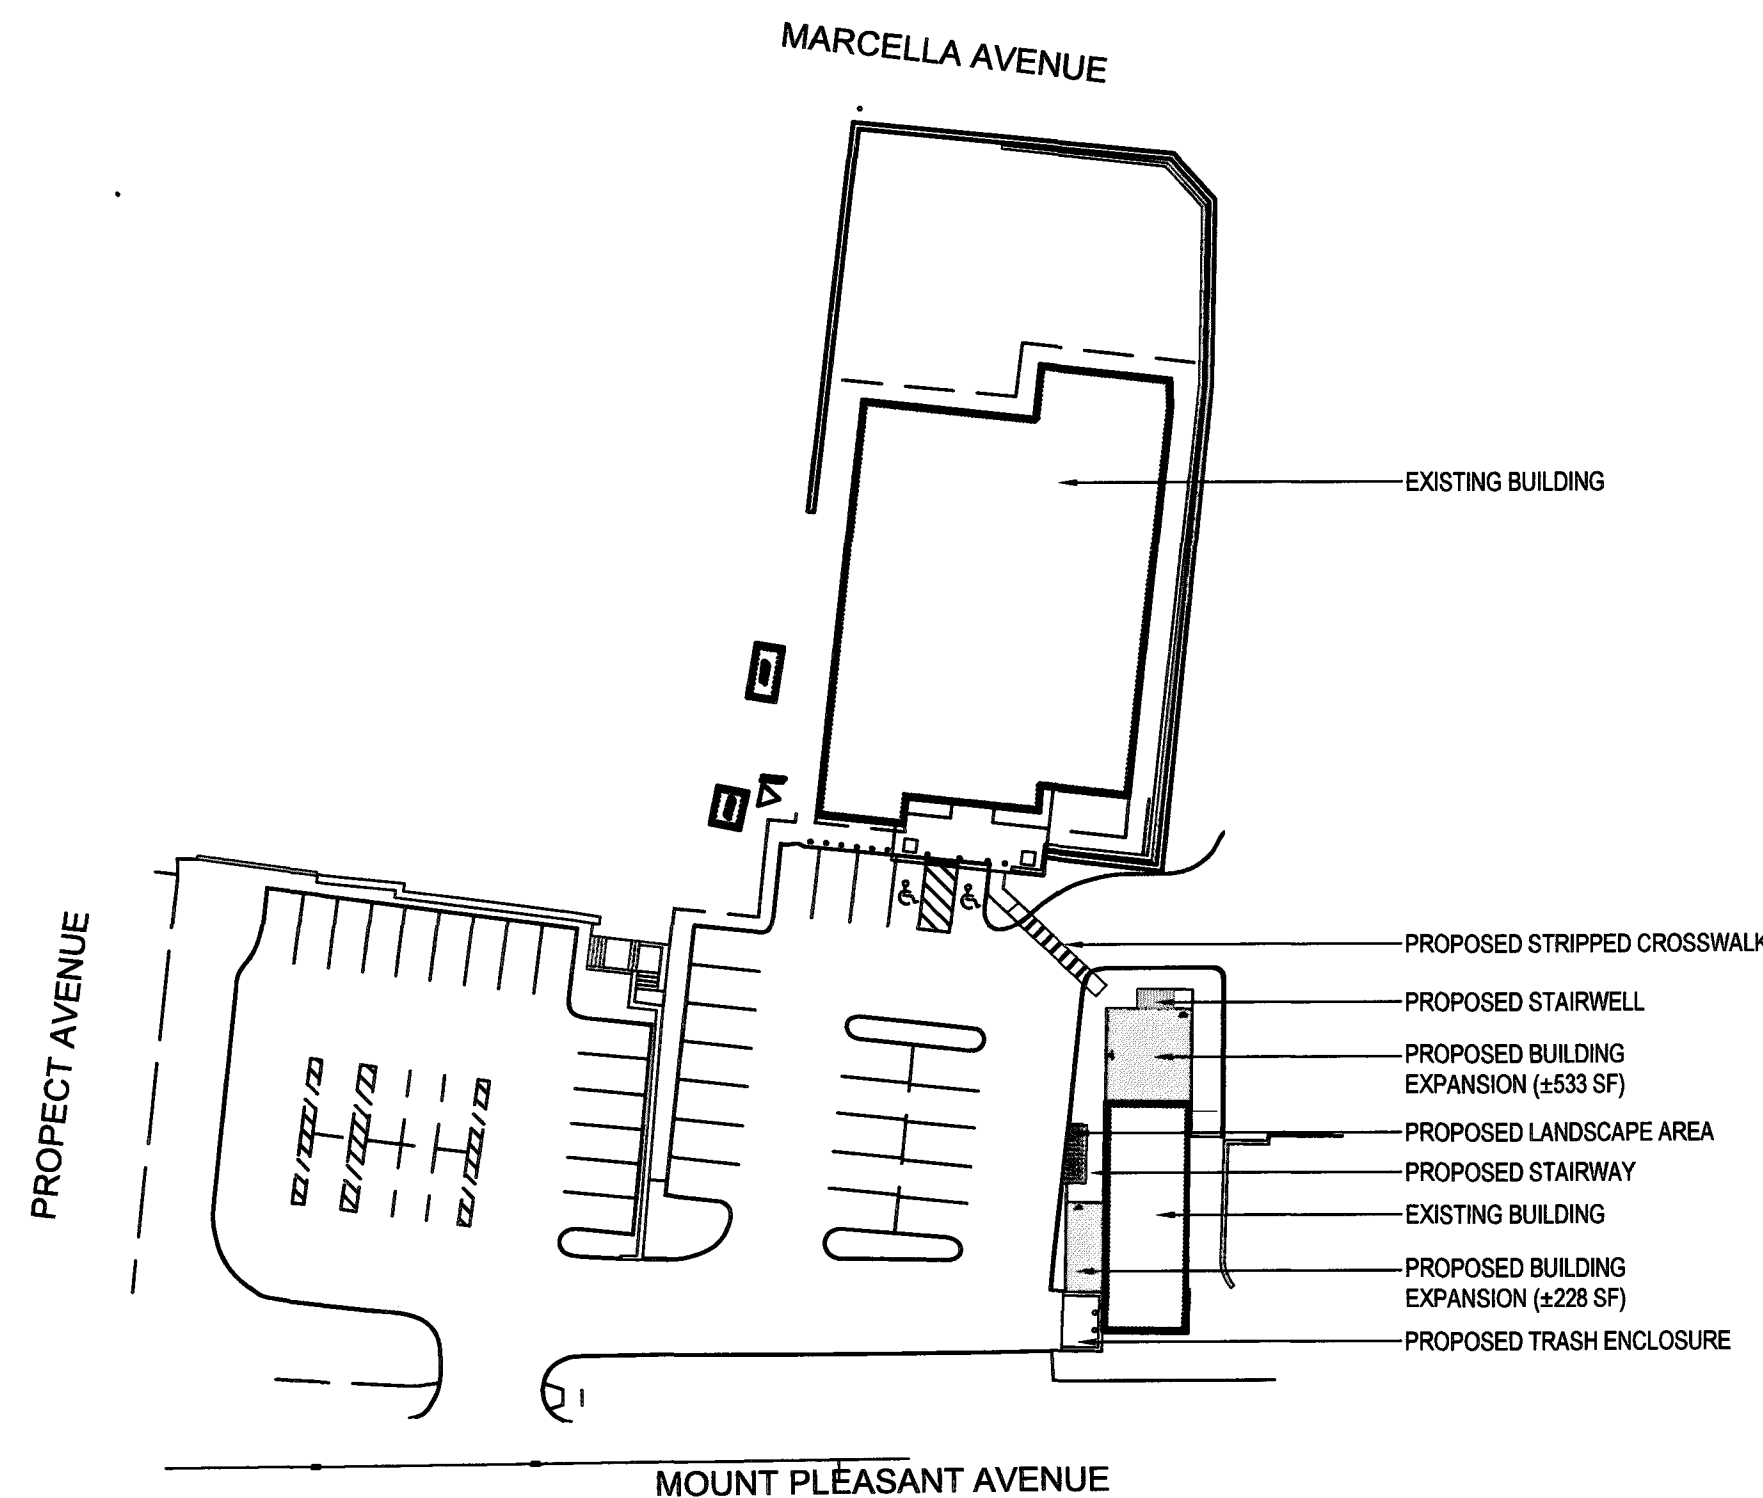

KEY PLAN
SCALE: NTS



Jarmel Kizel
ARCHITECTS AND ENGINEERS INC.

42 OKNER PARKWAY
LIVINGSTON, NEW JERSEY 07039
TEL: 973-994-9669
FAX: 973-994-4069

www.jarmelkizel.com

Architecture
Engineering
Interior Design
Implementation Services

NJ State Board Of Architects Authorization No. 181
NJ State Board Of Engineers & Land Surveyors Authorization No. GA 278177

ISSUE

NO.	DATE	DESCRIPTION	INT.
1	08-18-23	FOR PLANNING	MBJ
2	10-19-23	FOR PLANNING	MBJ

REVISION

NO.	DATE	DESCRIPTION	INT.
-----	------	-------------	------

PRINCIPALS

MATTHEW B. JARMEL, AIA, MBA
RICHARD A. JARMEL, PE
IRWIN H. KIZEL, AIA, PP

ARCHITECTS & ENGINEERS

BEATRIZ BARRERES, RA
ARMEN B. BOHOSSIAN, PE
JEREMY D. BOYER, AIA
ANDRZEJ B. BRZDOWSKI, PE
SHANNON CROWNDER, PE
GERARD P. GESARIO, PE
JONATHAN KUTYBKA, AIA
BRENDAN LEONARD, AIA
JYH-MIN LIAN, PE
KAROLINA PODKONOWICZ, AIA
CHERYL SCHWEIKER, AIA
JOHN W. STRANDBERG, AIA
STEVEN J. VAZ, PE

Project:

GODDARD SCHOOL ANNEX
289 Mt. Pleasant Ave
West Orange, NJ

Project Number:

GODNJ23-119

Scale:

1/8"=1'-0"

Drawn By:

OK

Approved By:

MBJ

Drawing Name:

PROPOSED ELEVATIONS

Drawing Number:

SA-1.2

Initial Date: 9/18/2023

ARCHITECT OF RECORD

Matthew B. Jarmel
MATTHEW B. JARMEL, AIA, MBA
LIC. 1401787