




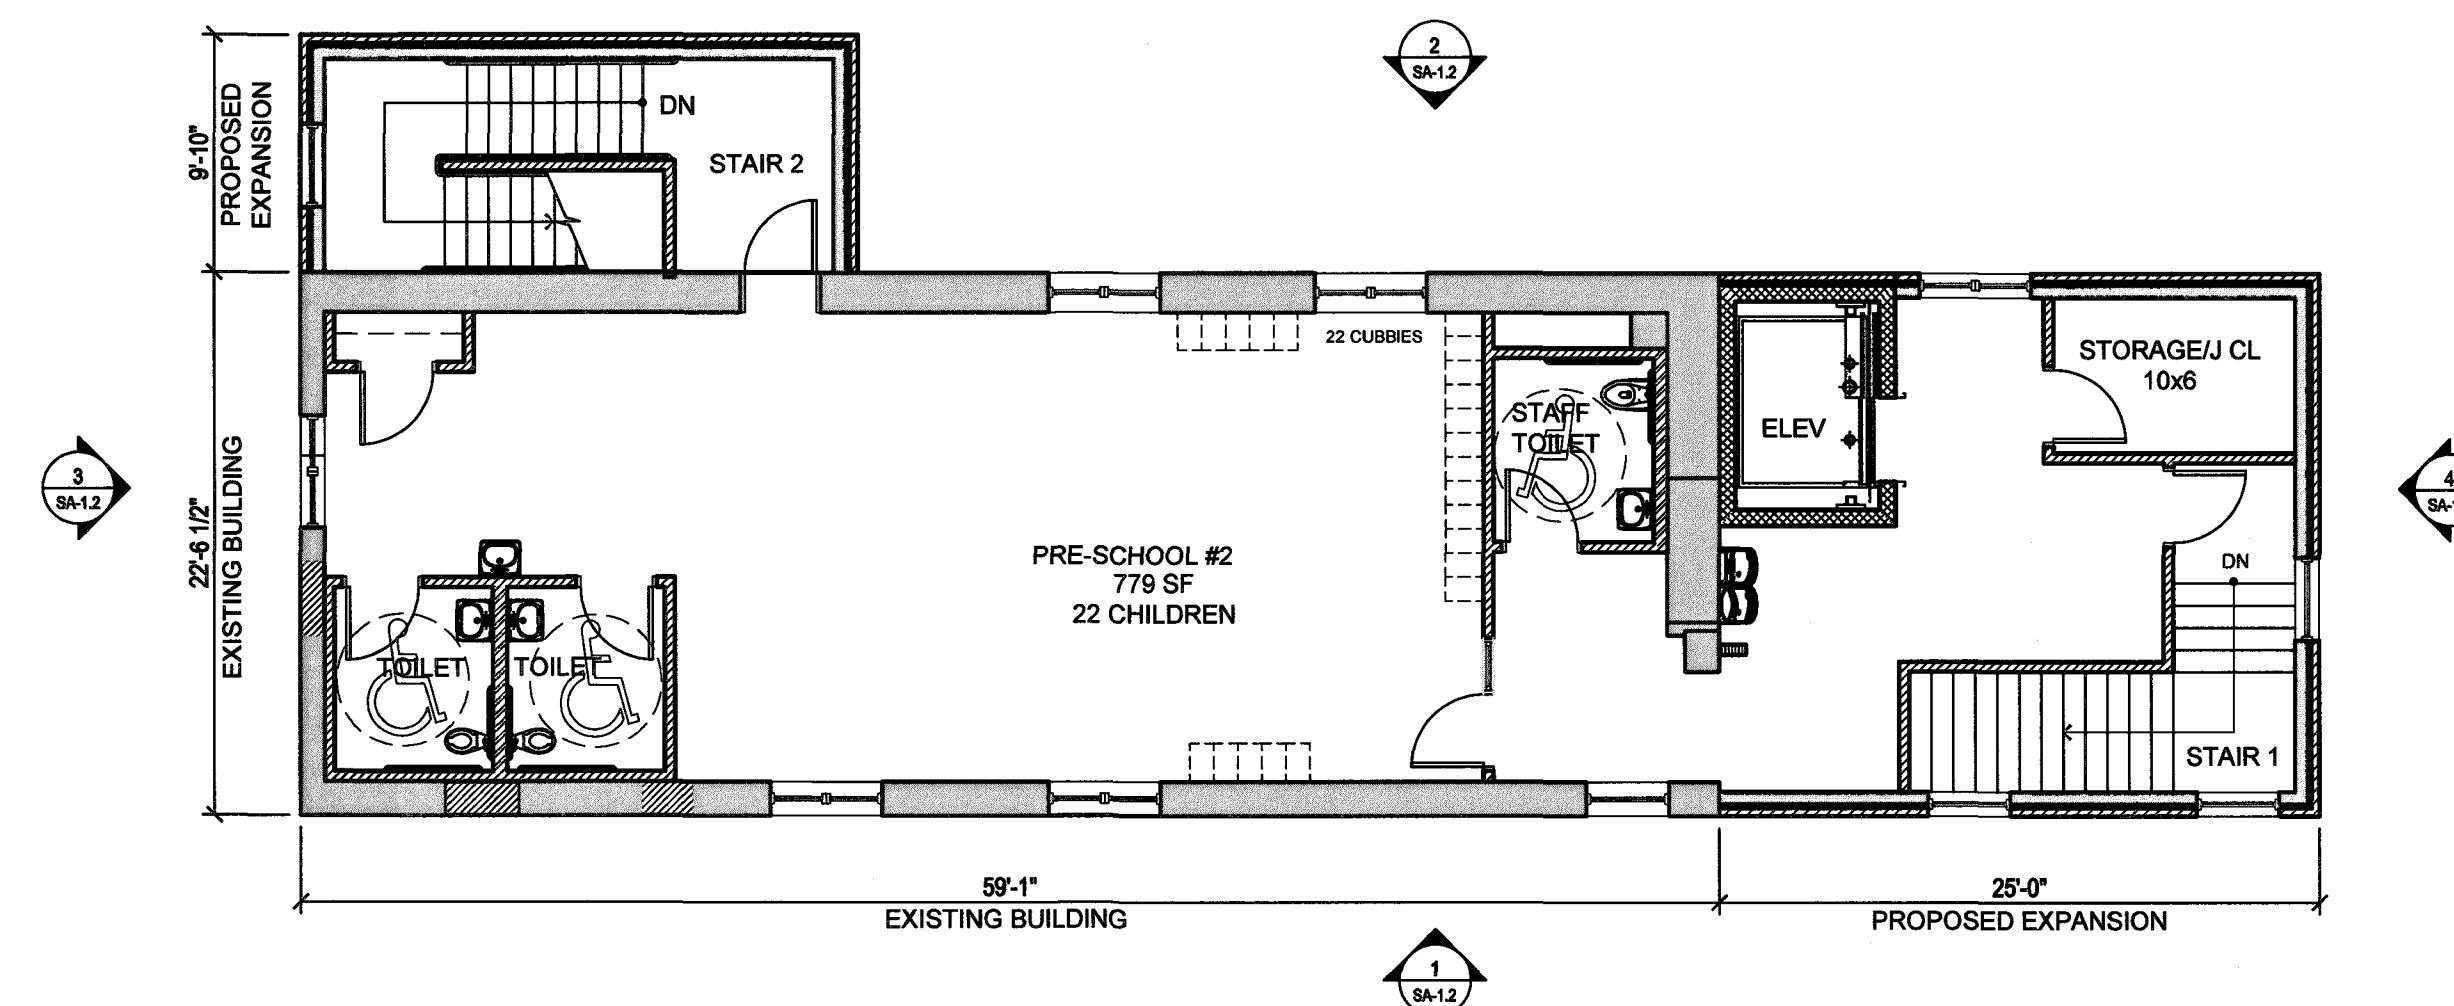

3 SECOND FLOOR PLAN
SCALE : 1/8" = 1'-0"

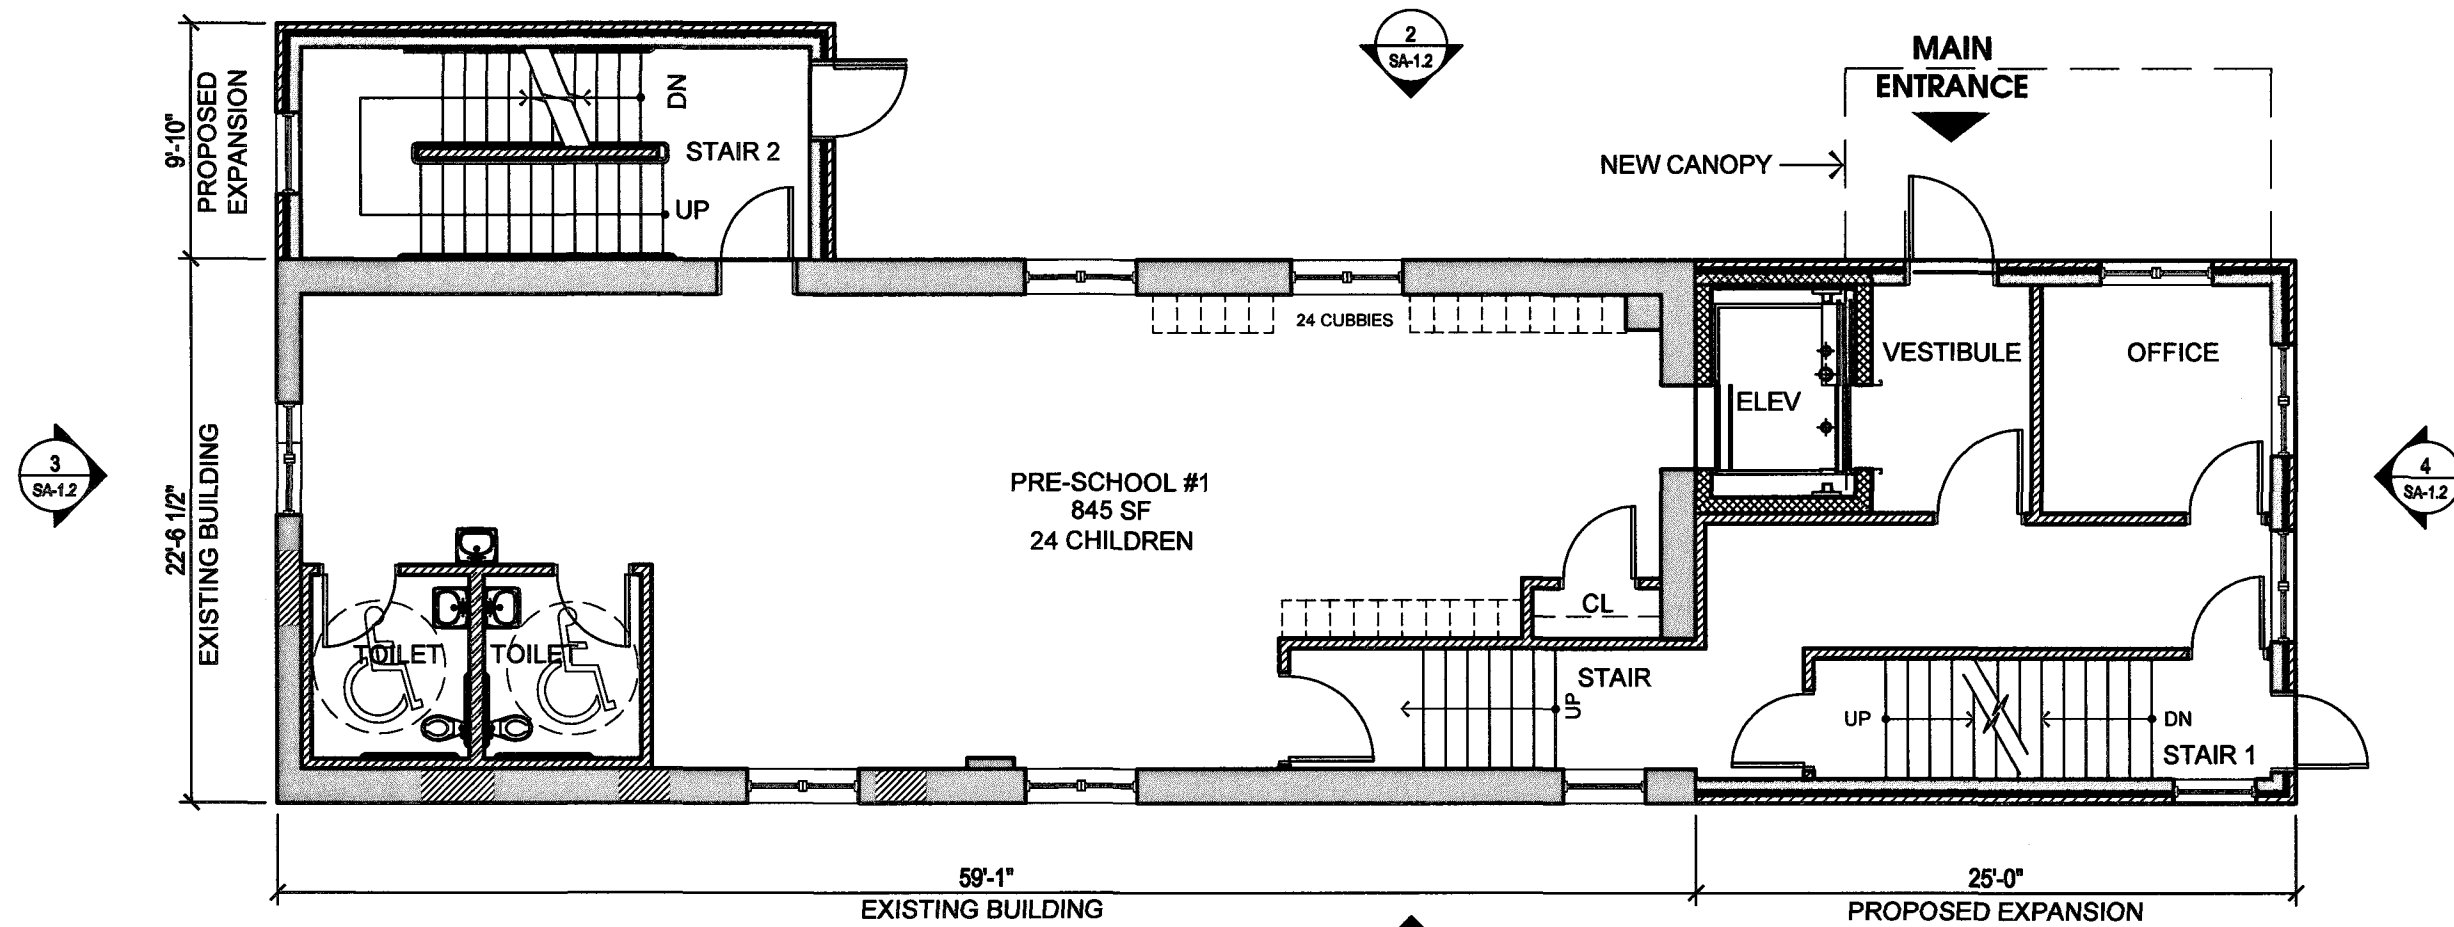


2 FIRST FLOOR PLAN
SCALE : 1/8" = 1'-0"

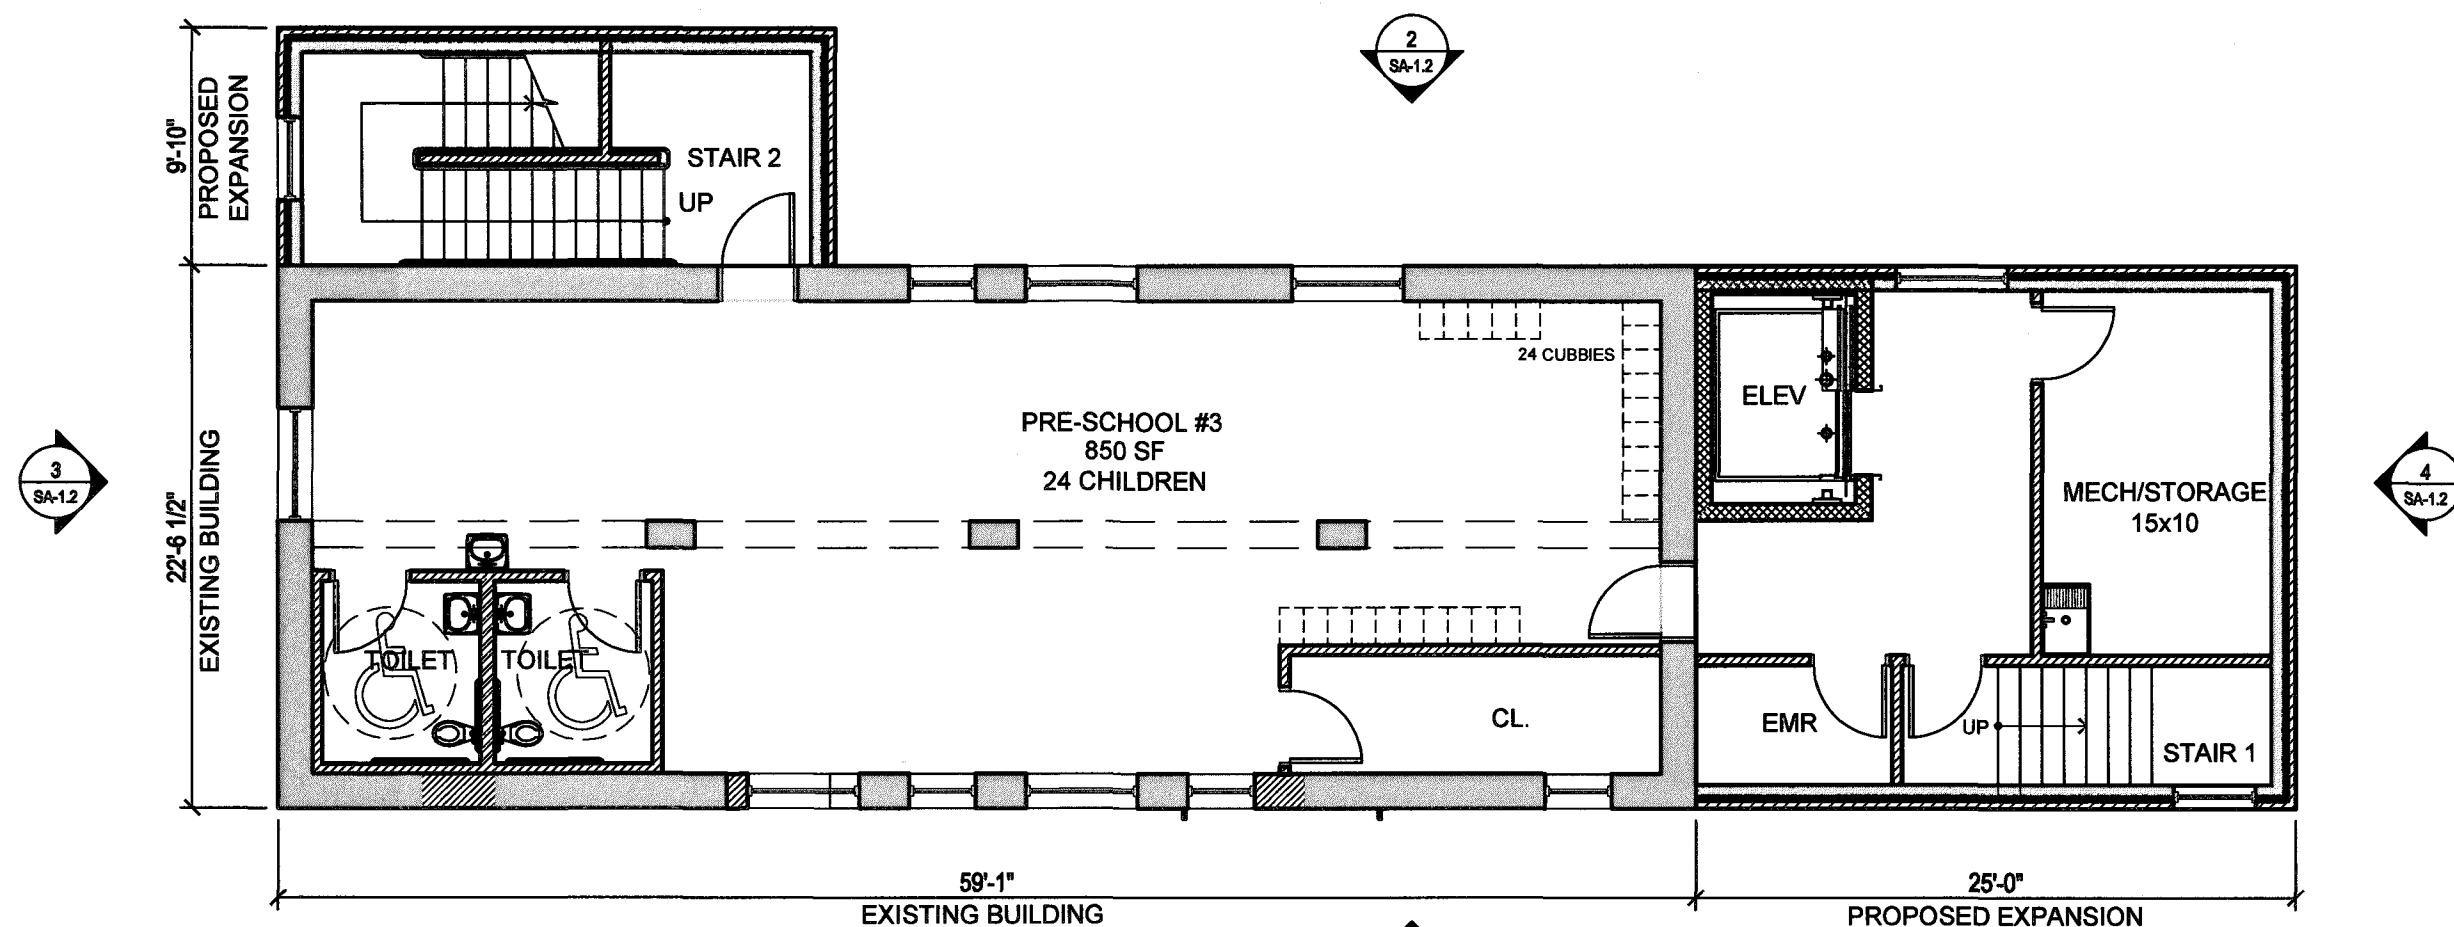

1 BASEMENT PLAN
SCALE : 1/8" = 1'-0"

LEGEND

- NEW DOOR
- NEW WINDOW
- EXISTING WALL TO REMAIN
- NEW INFILL TO MATCH ADJACENT MATERIAL
- NEW MASONRY WALL
- NEW EXTERIOR WALL
- NEW INTERIOR PARTITION

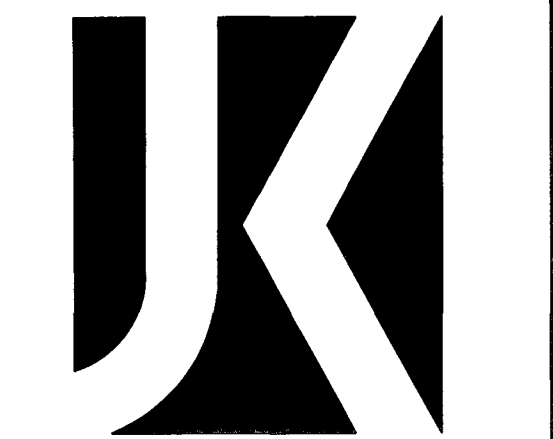

Jarmel Kizel
ARCHITECTS AND ENGINEERS INC.
42 OKNER PARKWAY
LIVINGSTON, NEW JERSEY 07039
TEL: 973-994-9689
FAX: 973-994-4069

www.jarmelkizel.com

Architecture
Engineering
Interior Design
Implementation Services

NJ State Board Of Architects Authorization No. 161
NJ State Board Of Engineers & Land Surveyors Authorization No. GA-278177

ISSUE

NO.	DATE	DESCRIPTION	INT.
1	09-18-23	FOR PLANNING	MBJ

REVISION

NO.	DATE	DESCRIPTION	INT.

PRINCIPALS

MATTHEW B. JARMEL, AIA, MBA
RICHARD A. JARMEL, PE
IRWIN H. KIZEL, AIA, PP

ARCHITECTS & ENGINEERS

ARMEN B. BOHOSIAN, PE
JEREMY D. BOYER, AIA
ANDRZEJ B. BRZDOWINSKI, PE
SHANNON CROWNOVER, PE
GERARDO P. CESARDO, PE
JONATHAN KUYERDA, AIA
BRENDAN LEADREATER, AIA
JYH MIN LIAW, PE
KAROLINA PODKONOWICZ, AIA
CHERYL SCHWEIKER, AIA
JOHN W. STRANDBERG, AIA
STEVEN J. VAZ, PE

Project:

GODDARD SCHOOL ANNEX
289 Mt. Pleasant Avex
West Orange, NJ

Project Number:

GODNJ23-119

Scale:

1/8"=1'-0"

Drawn By:

CS/OK

Approved By:

MBJ

Drawing Name:

PROPOSED FLOOR PLANS


Drawing Number:

SA-1.1

Initial Date: 9/18/2023


ARCHITECT OF RECORD

MATTHEW B. JARMEL, AIA, MBA
NUCC210767

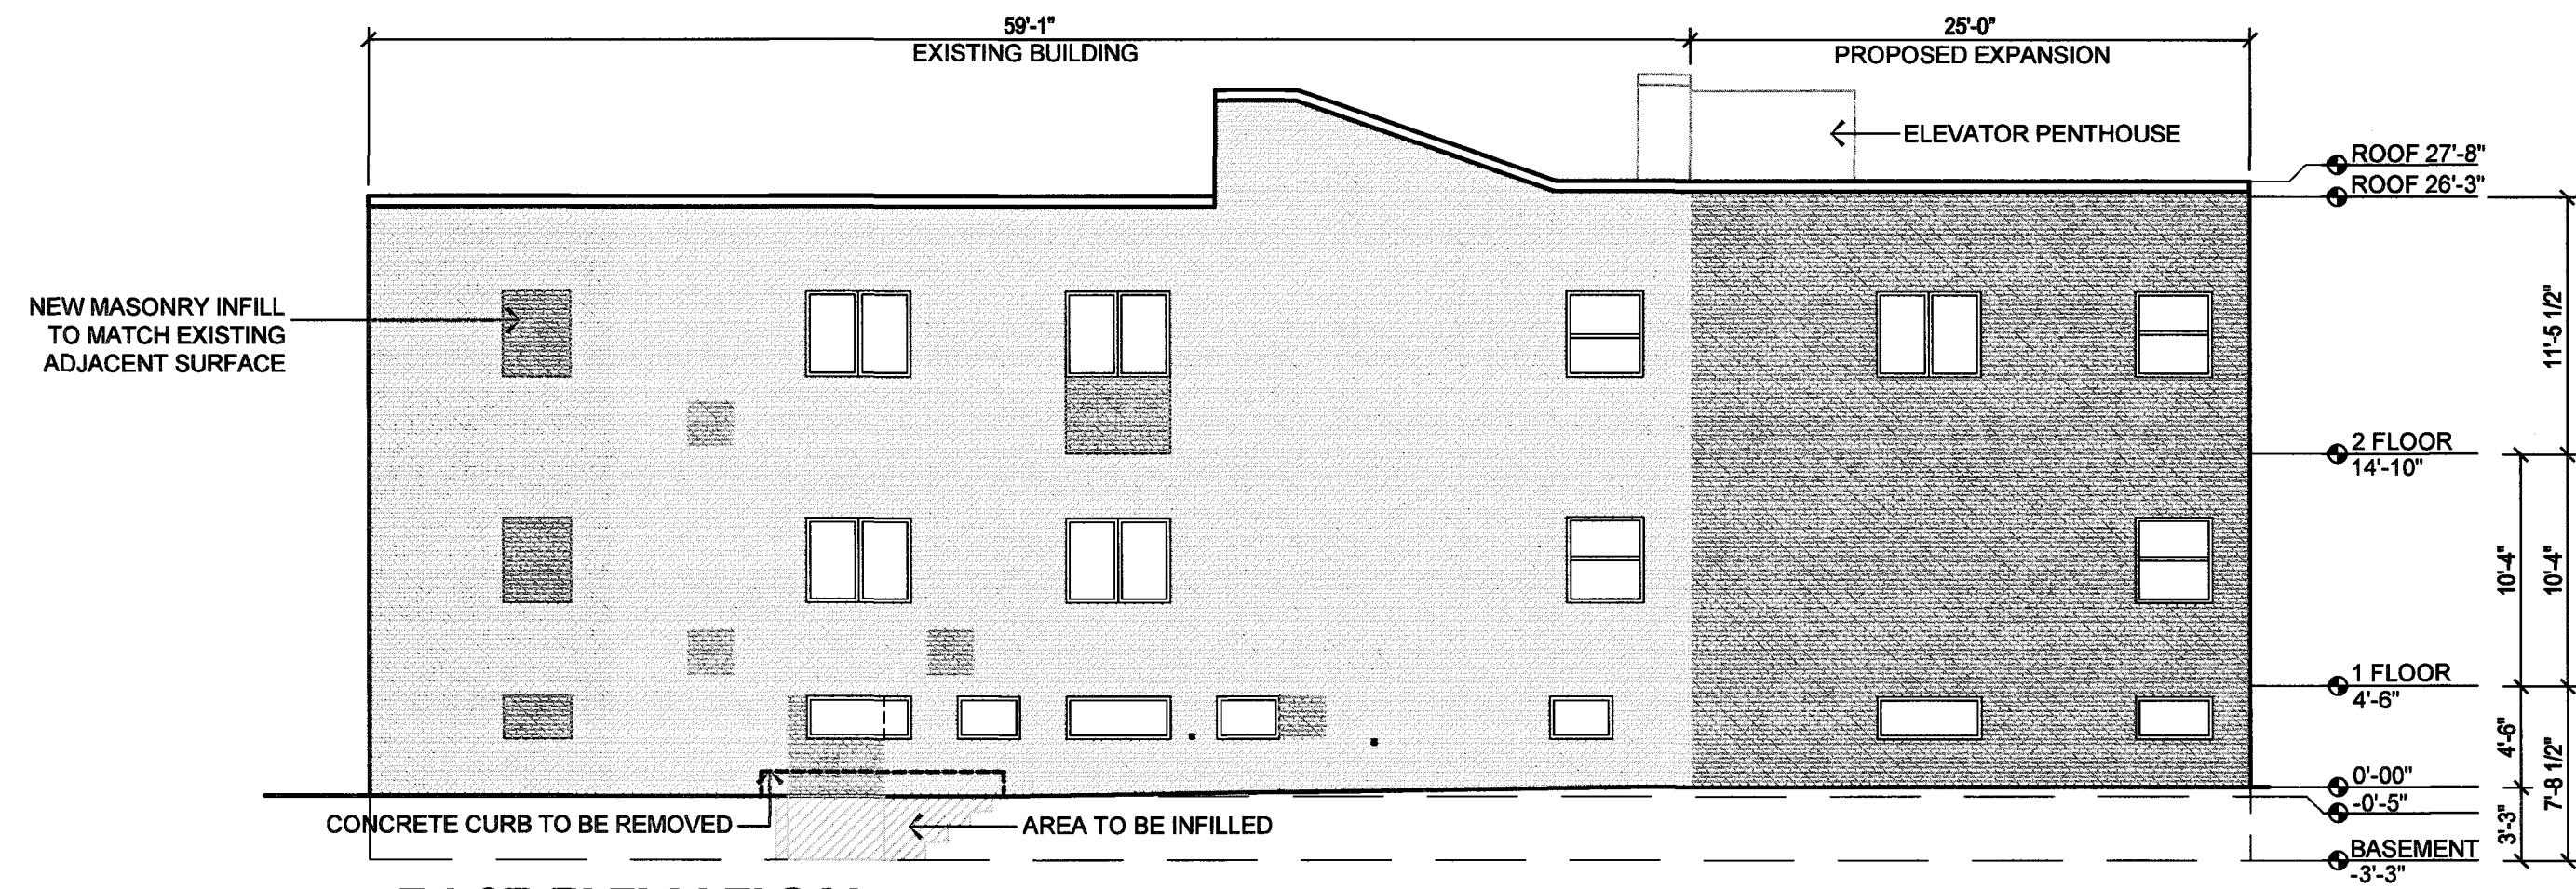


1 EAST ELEVATION

SCALE : 1/8" = 1'-0"

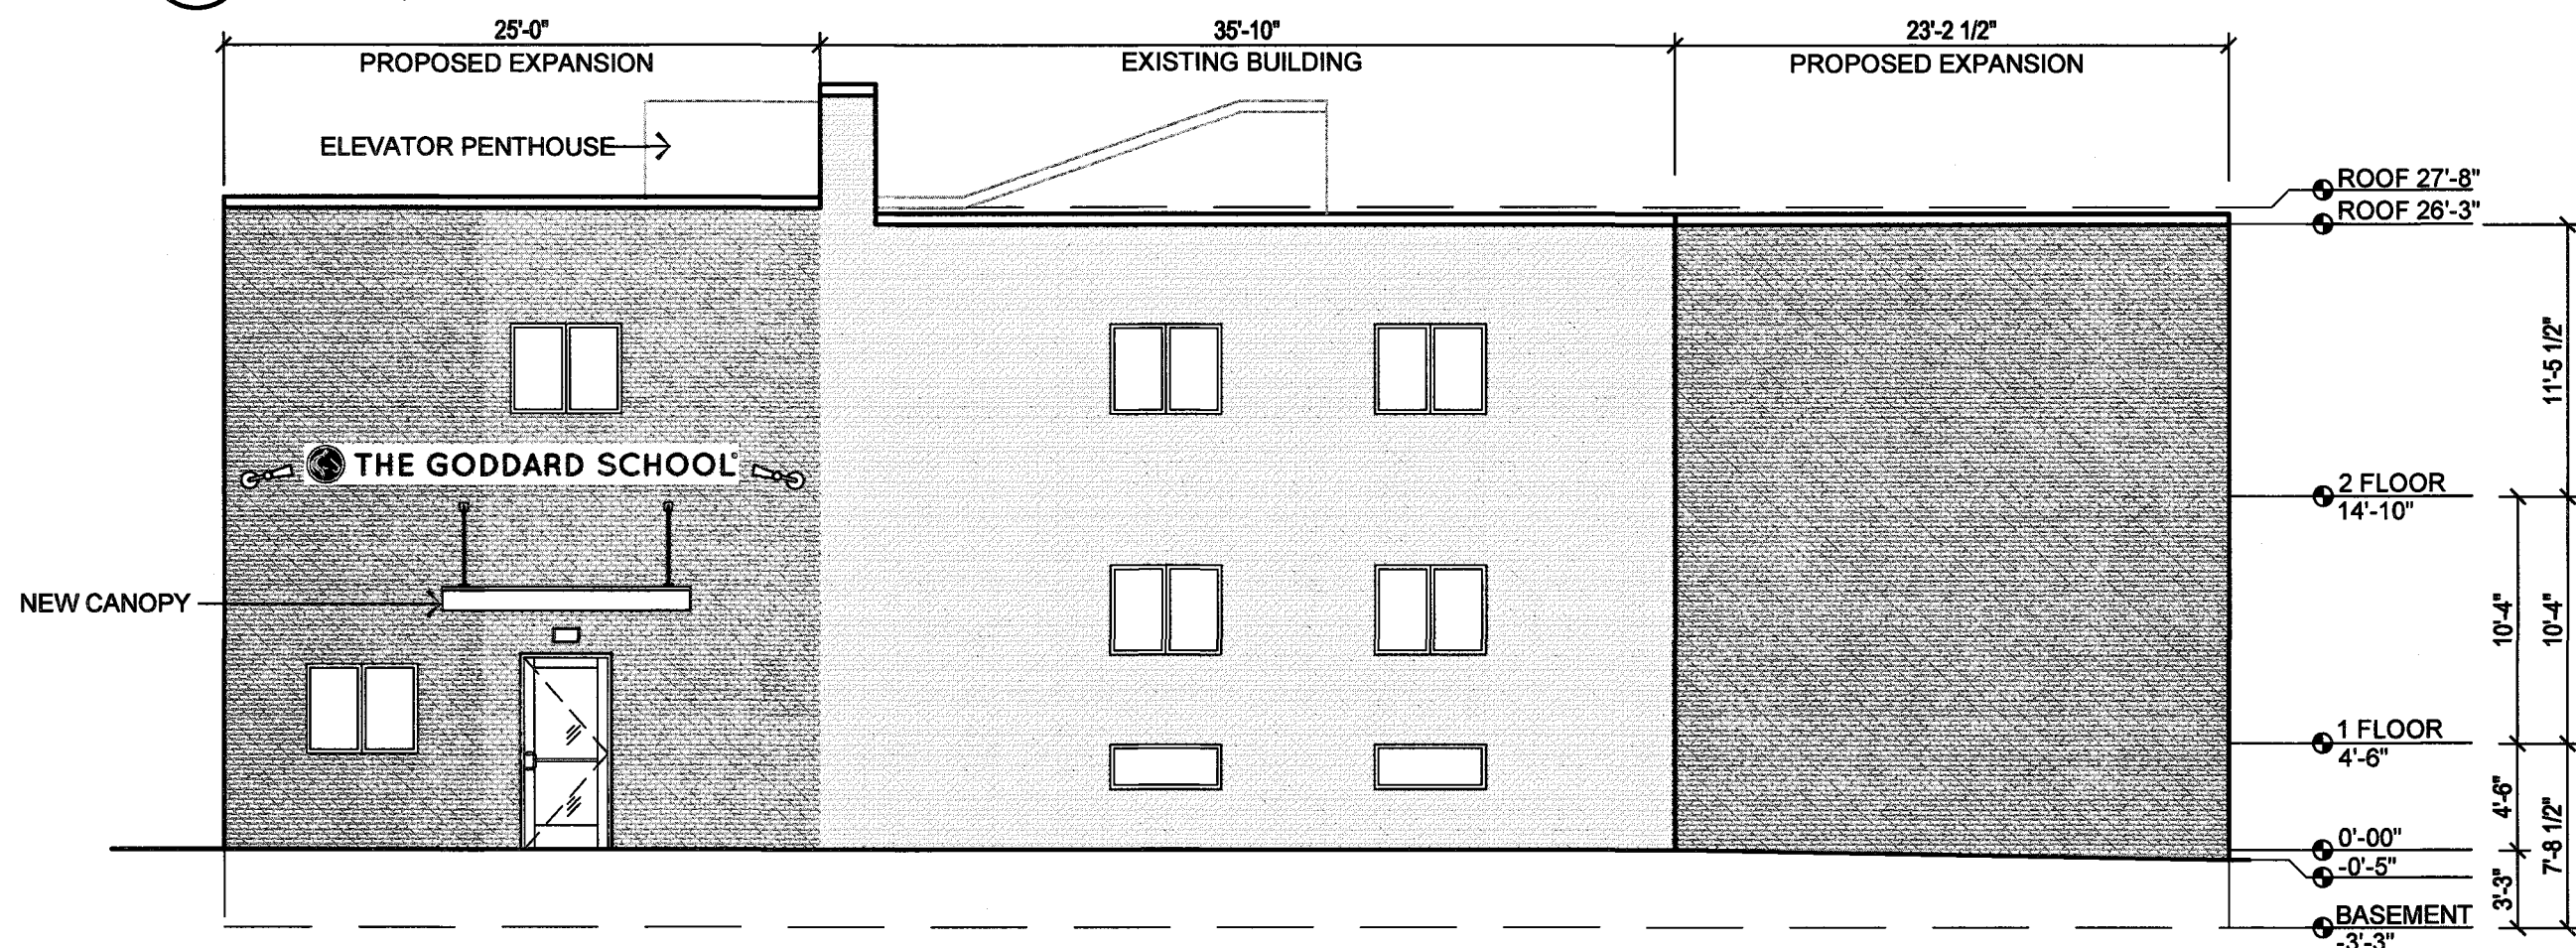


2 WEST ELEVATION

SCALE : 1/8" = 1'-0"

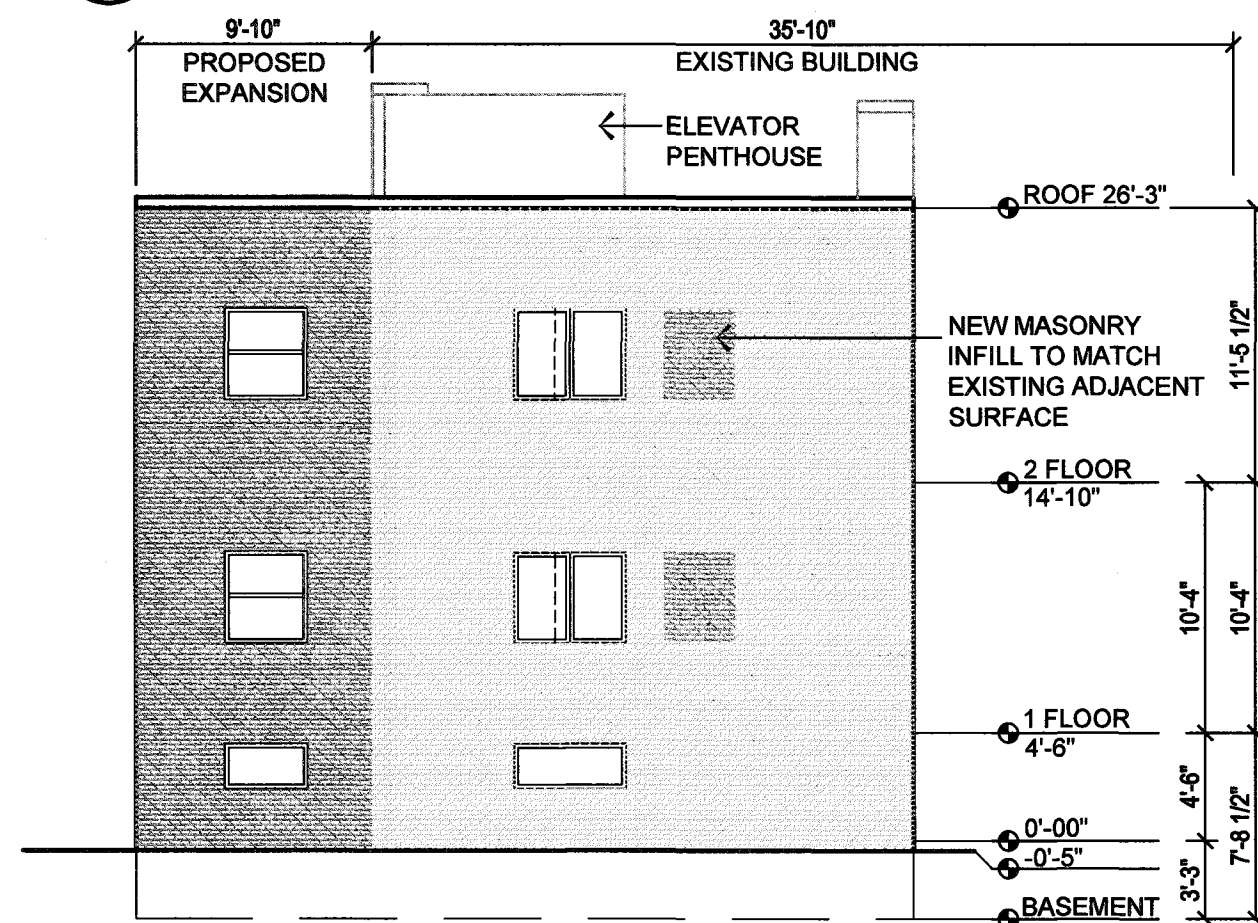

3 SOUTH ELEVATION


SCALE : 1/8" = 1'-0"

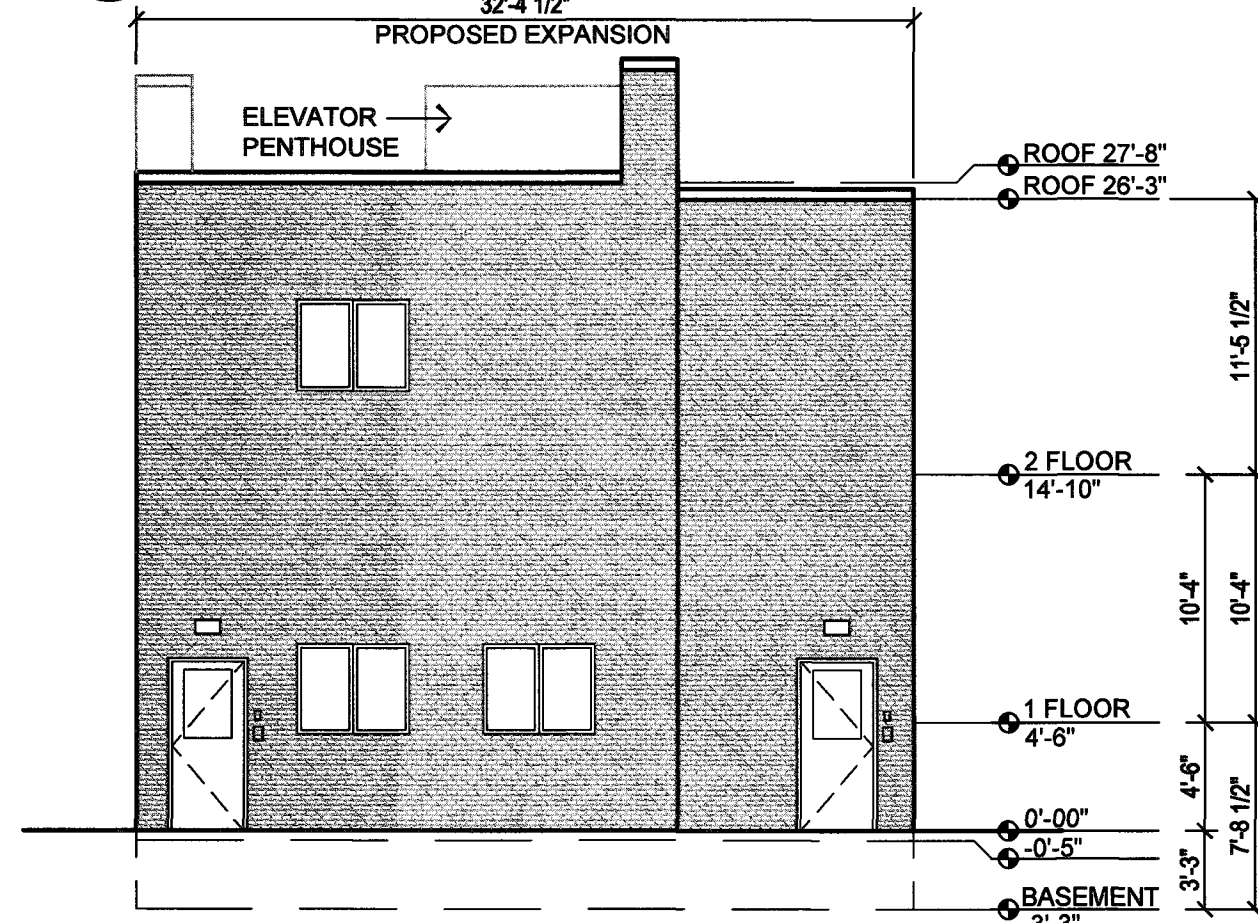

4 NORTH ELEVATION

SCALE : 1/8" = 1'-0"

NOTE:
BUILDING SHALL BE PAINTED IN ITS ENTIRETY

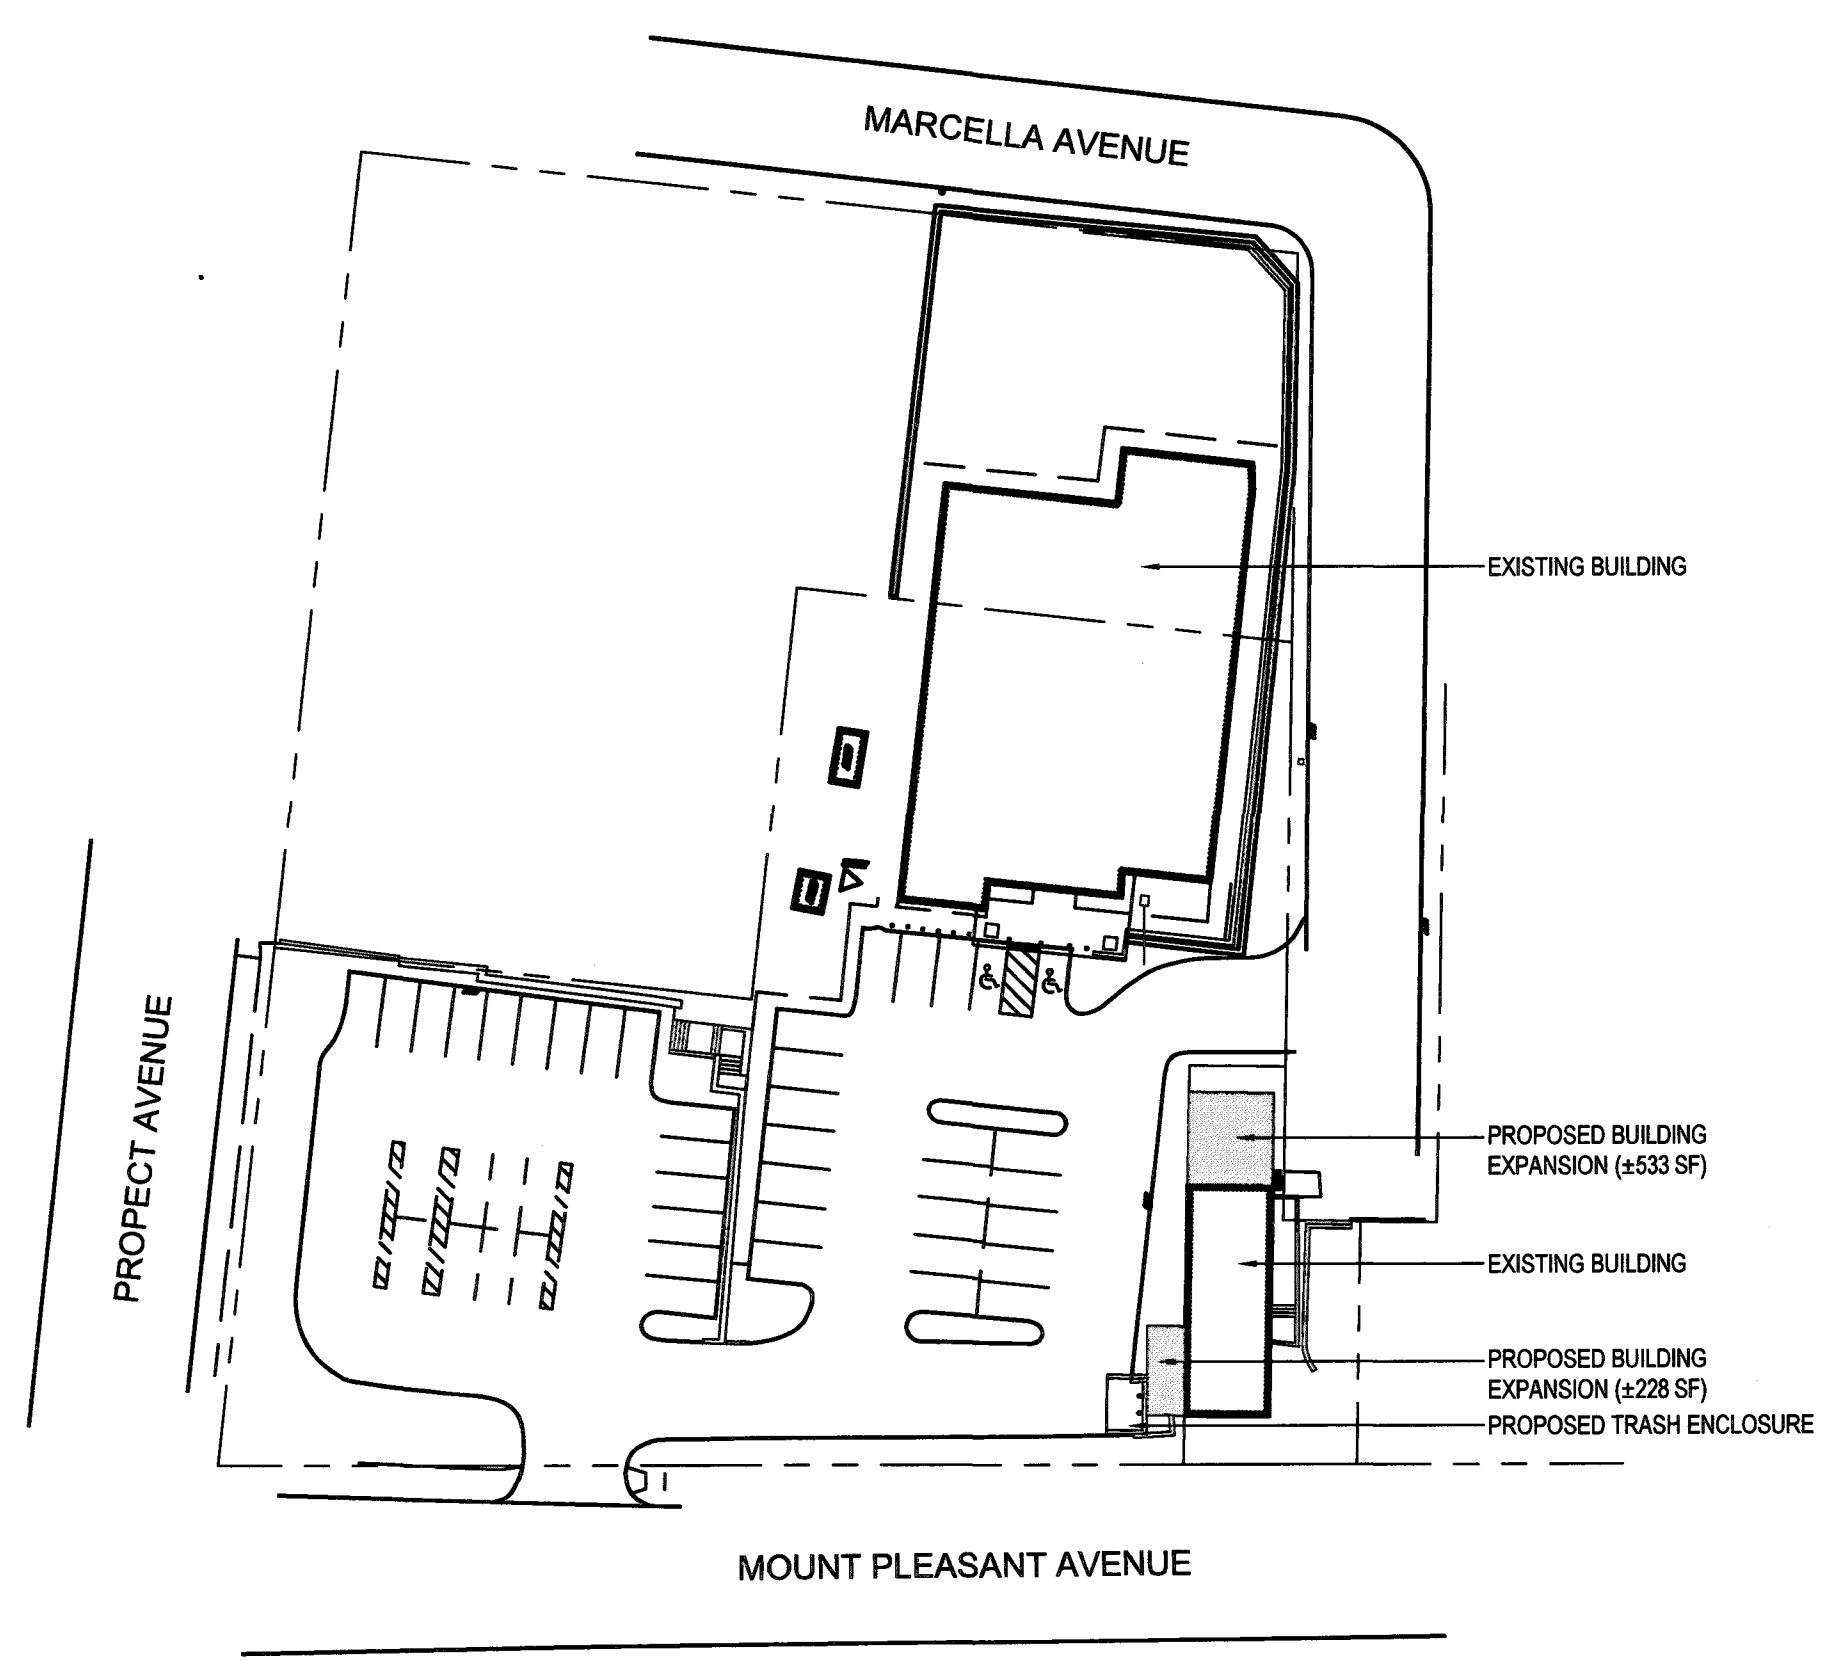

Jarmel Kizel
ARCHITECTS AND ENGINEERS INC.
42 OKNER PARKWAY
LIVINGSTON, NEW JERSEY 07039
TEL: 973-994-9869
FAX: 973-994-4069
www.jarmelkizel.com
Architecture
Engineering
Interior Design
Implementation Services

NJ State Board of Architects Authorization No. 161
NJ State Board of Engineers & Land Surveyors Authorization No. GA-278177

ISSUE			
NO.	DATE	DESCRIPTION	INT.
1	09-19-23	FOR PLANNING	MBJ

REVISION			
NO.	DATE	DESCRIPTION	INT.

PRINCIPALS
MATTHEW B. JARMEL, AIA, MBA
RICHARD A. JARMEL, PE
IRWIN H. KIZEL, AIA, PP
ARCHITECTS & ENGINEERS
ARMEN B. BOHOSIAN, PE
JEREMY D. BOYER, AIA
ANDRZEJ H. BRZDOWSKI, PE
SHANNON CROWNOVER, PE
GERARD P. GESARIO, PE
JONATHAN HAYES, AIA
BRENDAN LEADBEATER, AIA
JYHAM LAM, PE
KAROLINA PODKONOWICZ, AIA
CHERYL SCHWEIKER, AIA
JOHN W. STRANDBERG, AIA
STEVEN J. VAZ, PE

Project:
GODDARD SCHOOL ANNEX
289 Mt. Pleasant Ave
West Orange, NJ

Project Number: **GODNJ23-119**
Scale: **1/8"=1'-0"**
Drawn By: **OK**
Approved By: **MBJ**

Drawing Name:
PROPOSED ELEVATIONS

Drawing Number:
SA-1.2

Initial Date: 9/18/2023

ARCHITECT OF RECORD
MATTHEW B. JARMEL, AIA, MBA
PLUC 21601787