



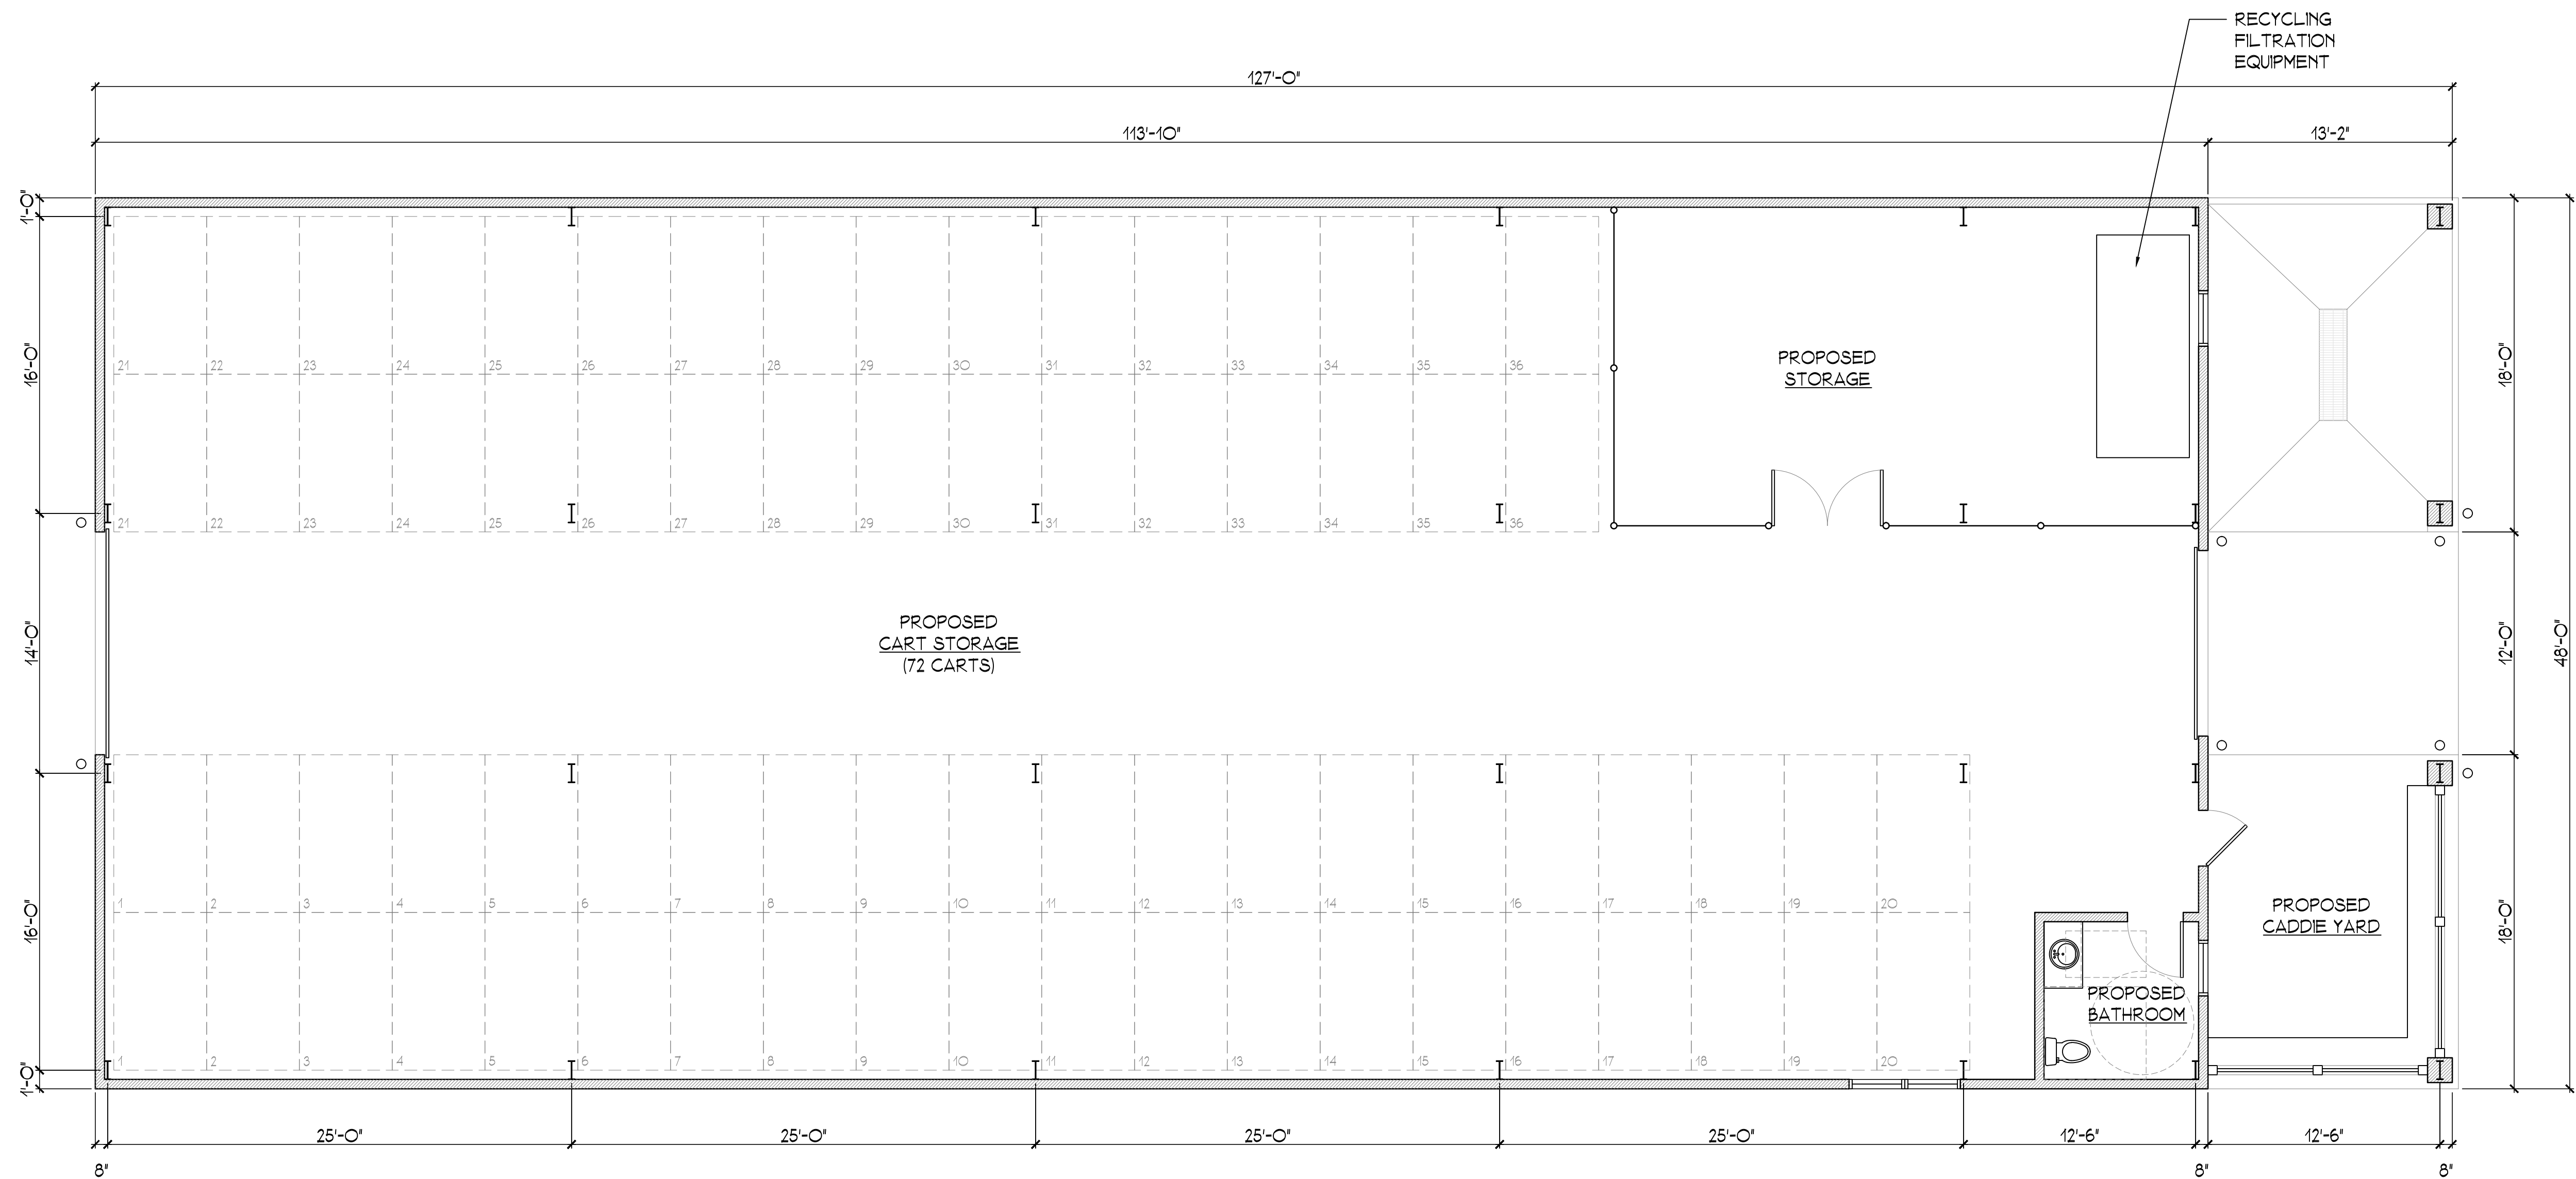

1 PROPOSED CART BARN PLAN -
SCALE: 3/16"=1'-0"

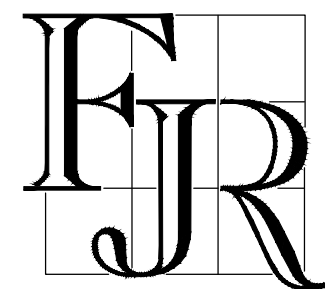


PROPOSED CART BARN


ESSEX COUNTY COUNTRY CLUB
350 MOUNT PLEASANT AVE, WEST ORANGE, NJ

F.J. RAWDING, A.I.A. - ARCHITECTS - PLANNERS


STAMP: NJ LIC. NO. A108917 FRANK J. RAWDING, A.I.A.	DATE 07/25/2023
	A1

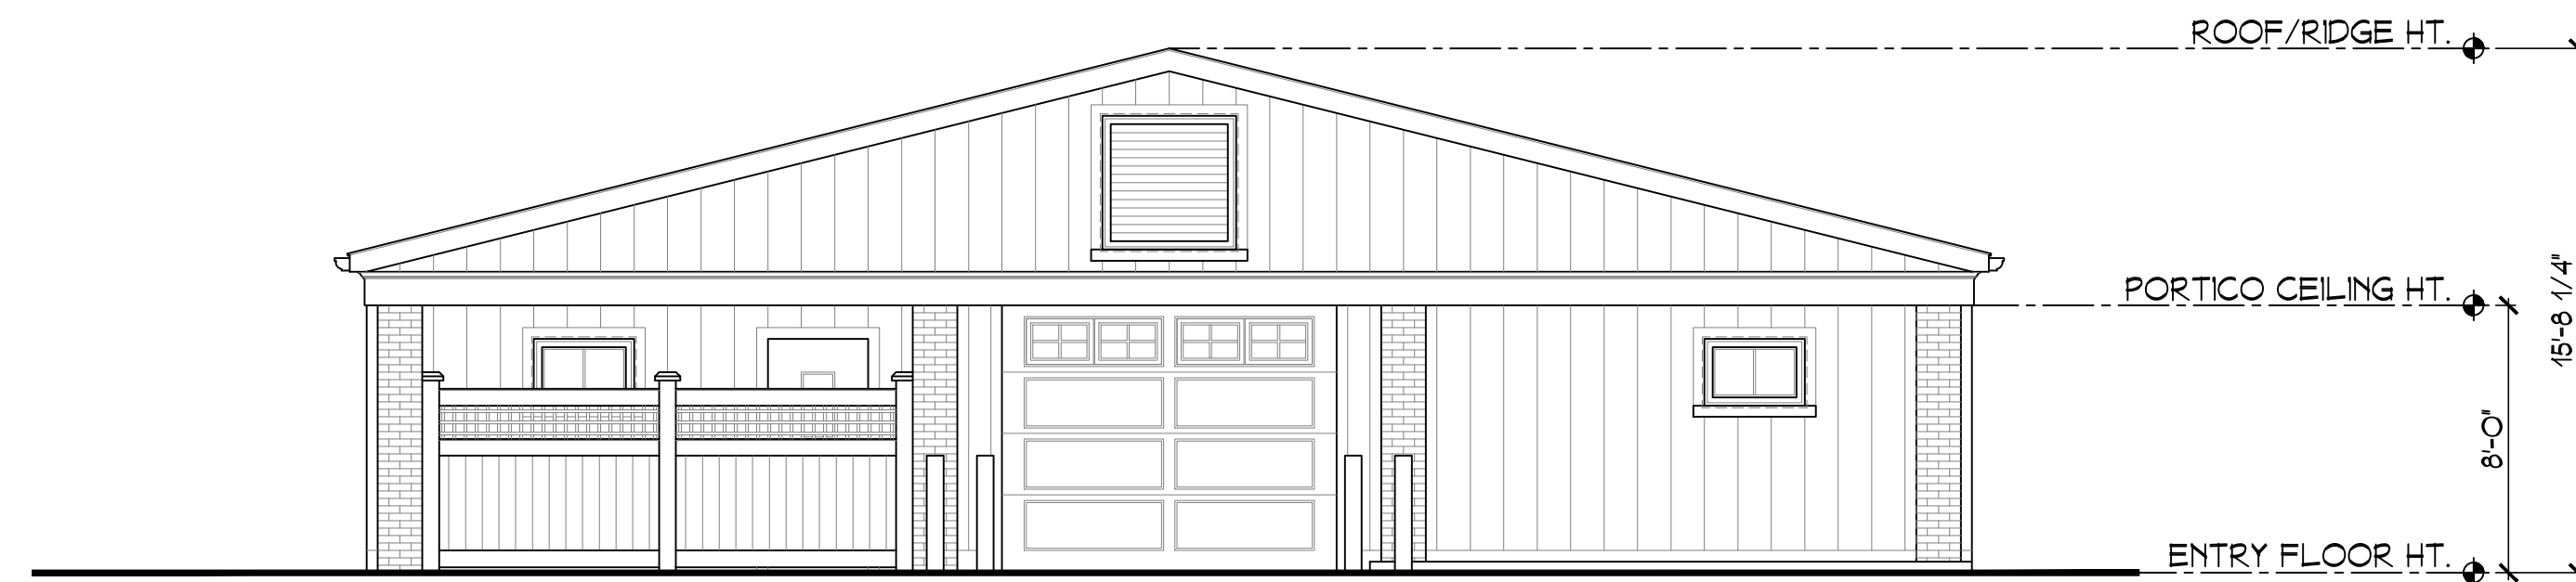


1 PROPOSED EAST ELEVATION -
SCALE: 3/16"=1'-0"

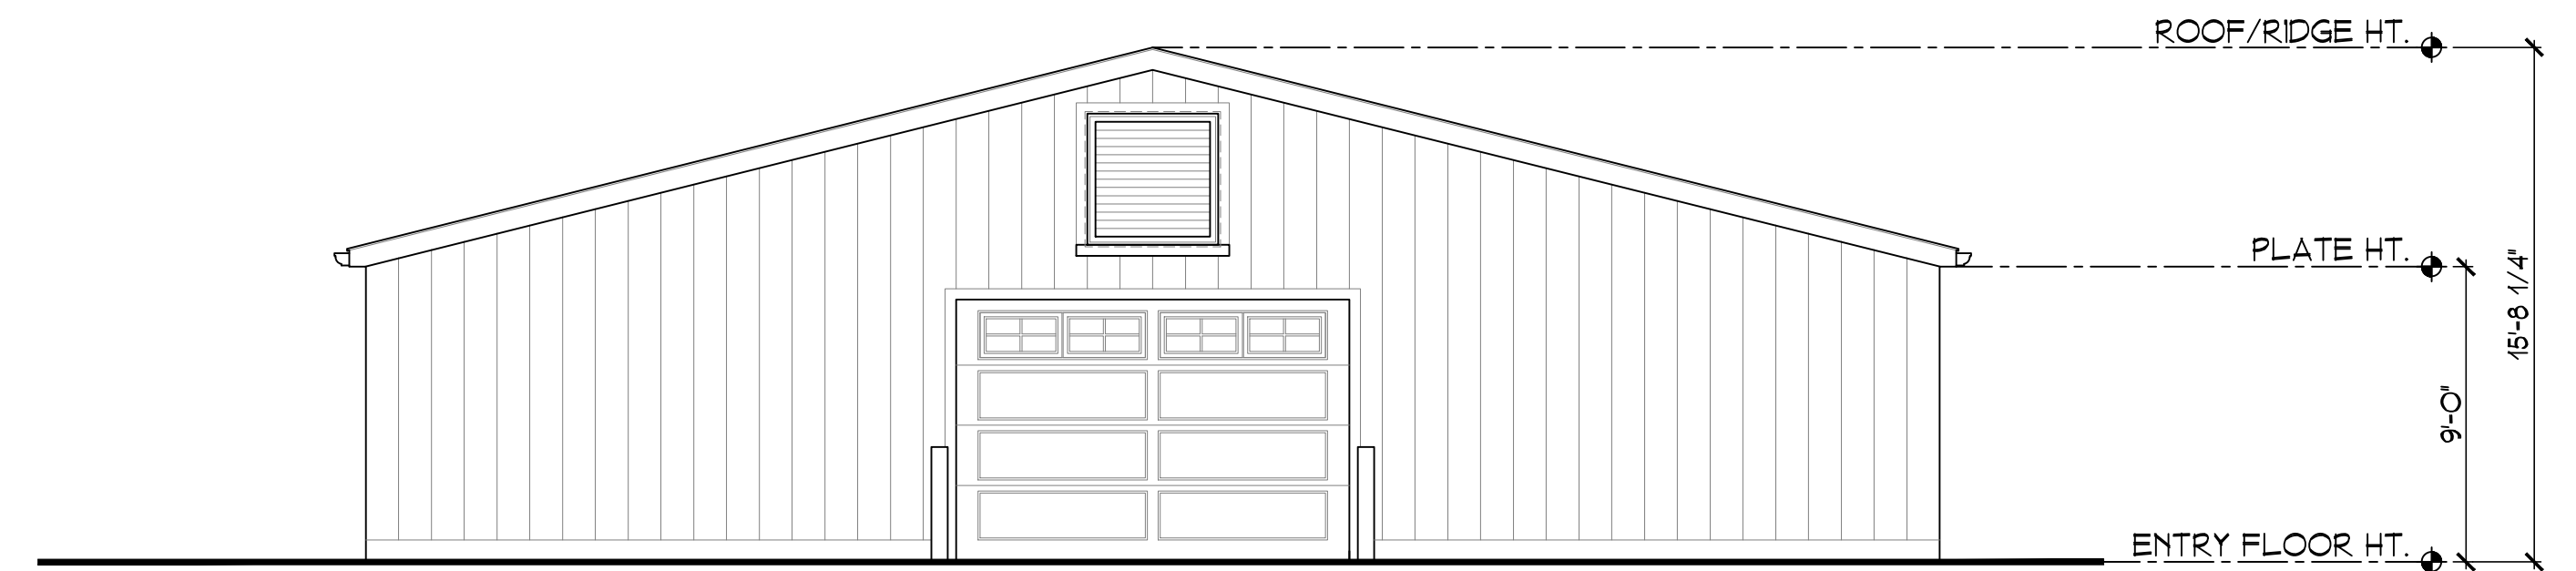


2 PROPOSED WEST ELEVATION -
SCALE: 3/16"=1'-0"

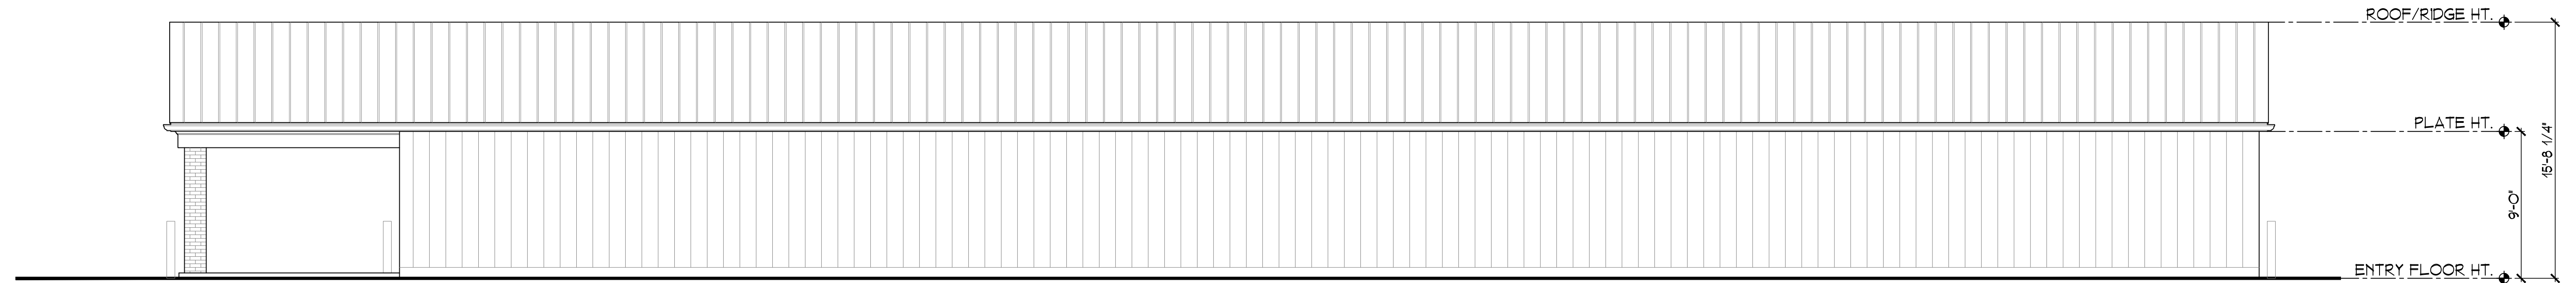

3 PROPOSED NORTH ELEVATION -
SCALE: 3/16"=1'-0"

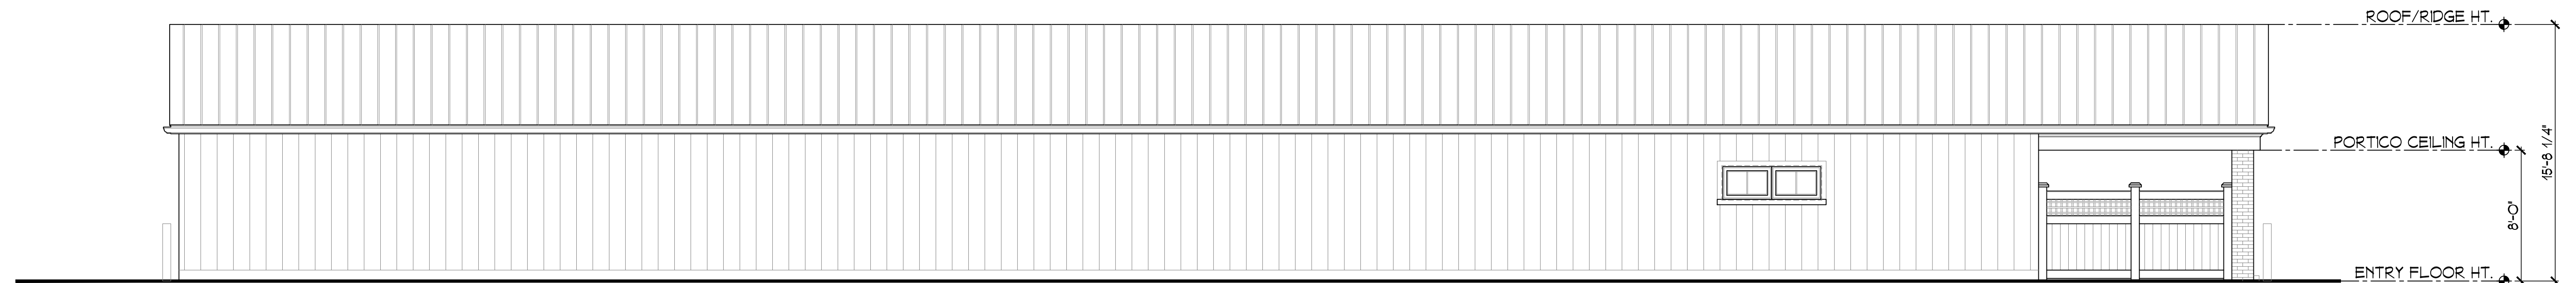

4 PROPOSED SOUTH ELEVATION -
SCALE: 3/16"=1'-0"

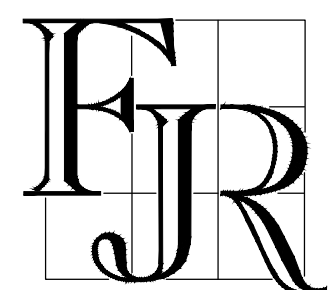

PROPOSED CART BARN

ESSEX COUNTY COUNTRY CLUB
350 MOUNT PLEASANT AVE, WEST ORANGE, NJ

F.J. RAWDING, A.I.A. - ARCHITECTS - PLANNERS

STAMP: NJ LIC. NO. A108917 FRANK J. RAWDING, A.I.A.	DATE 07/25/2023
	A2