




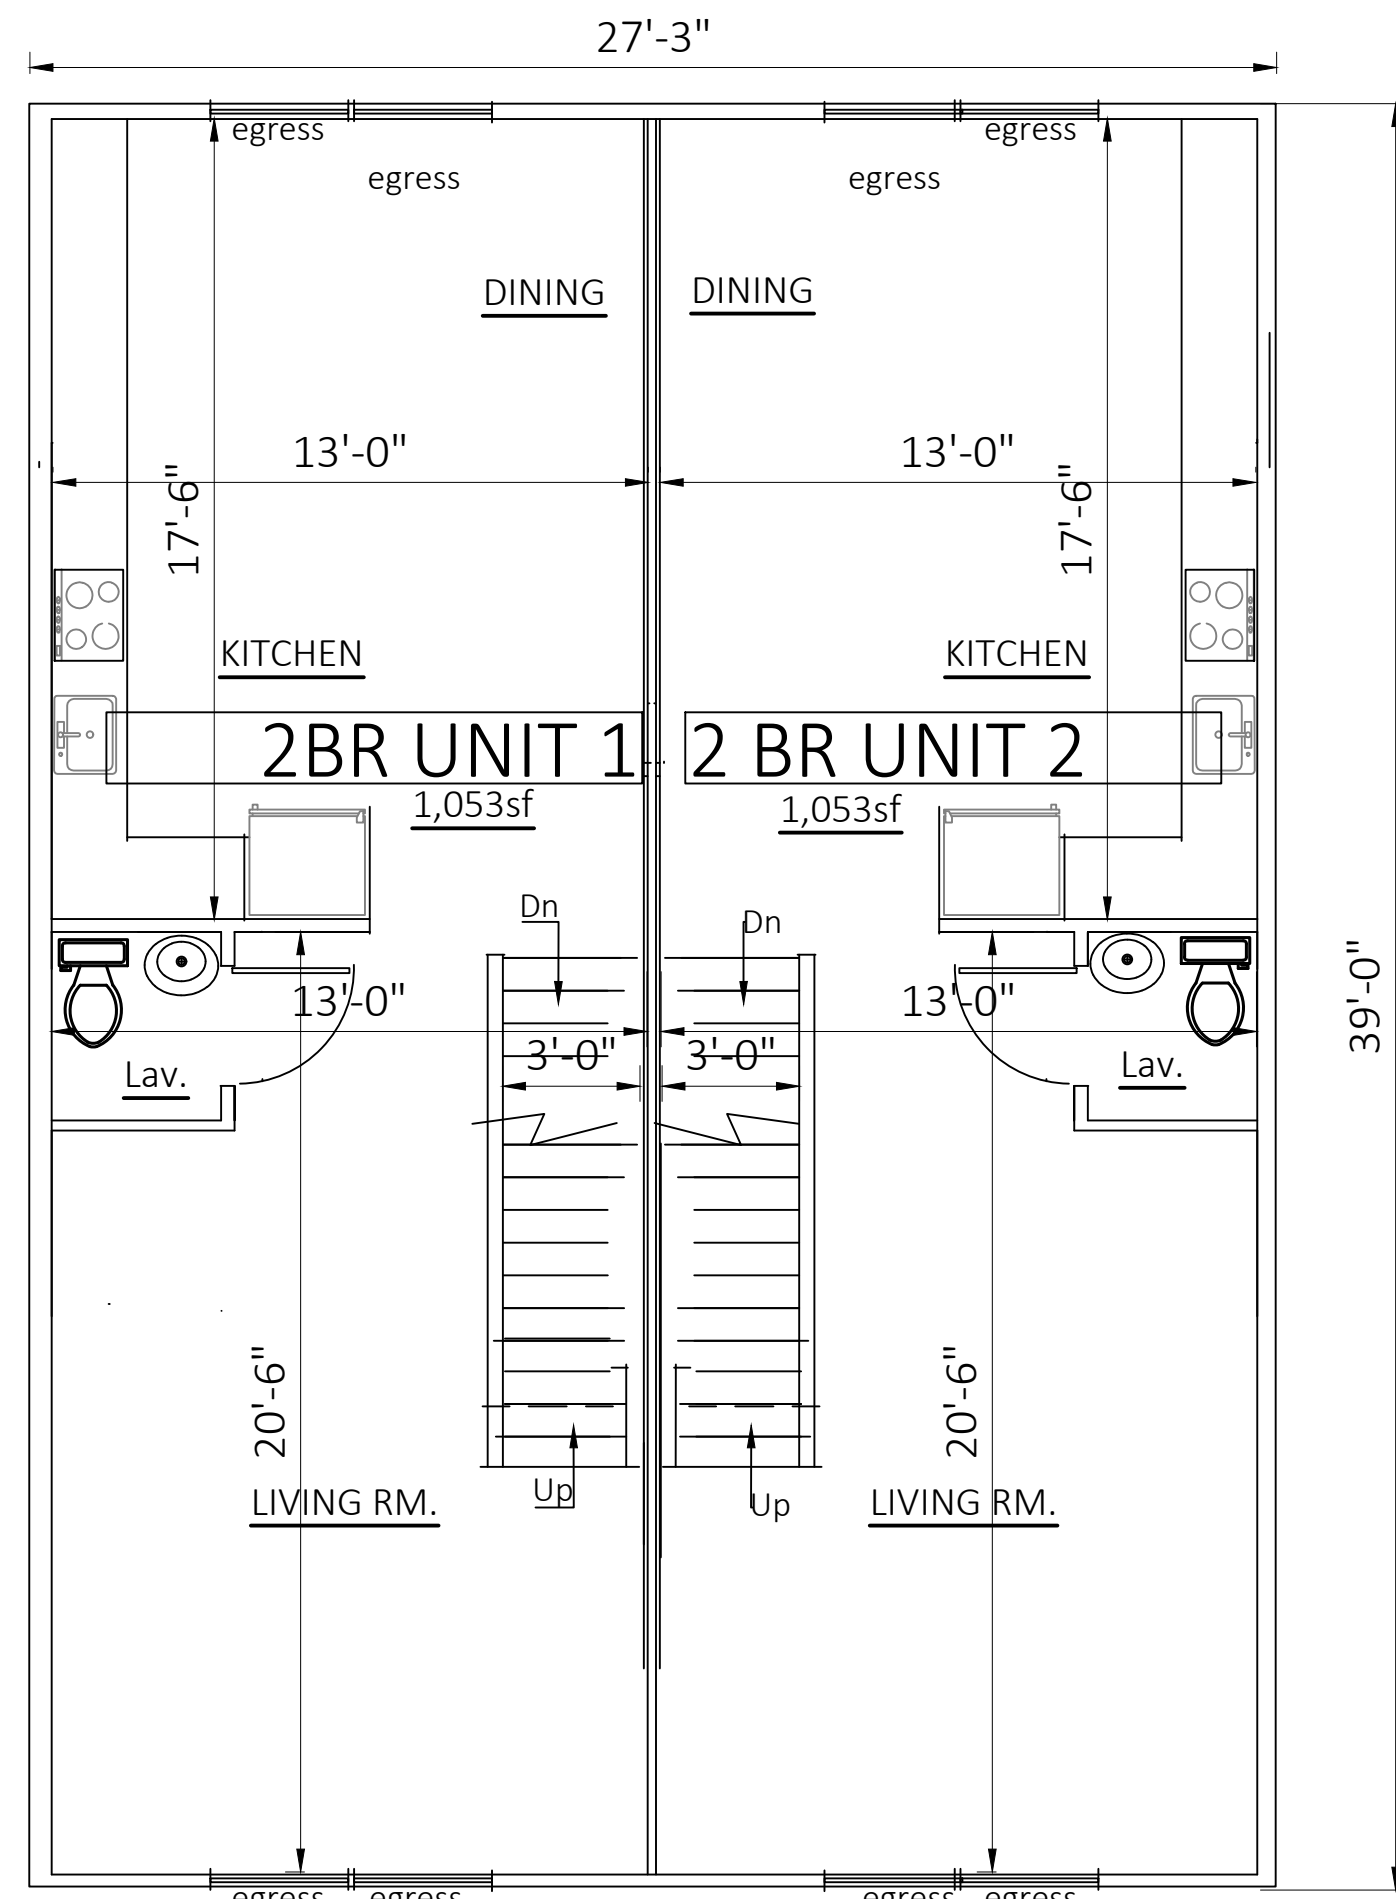


FIRST FLOOR PLAN

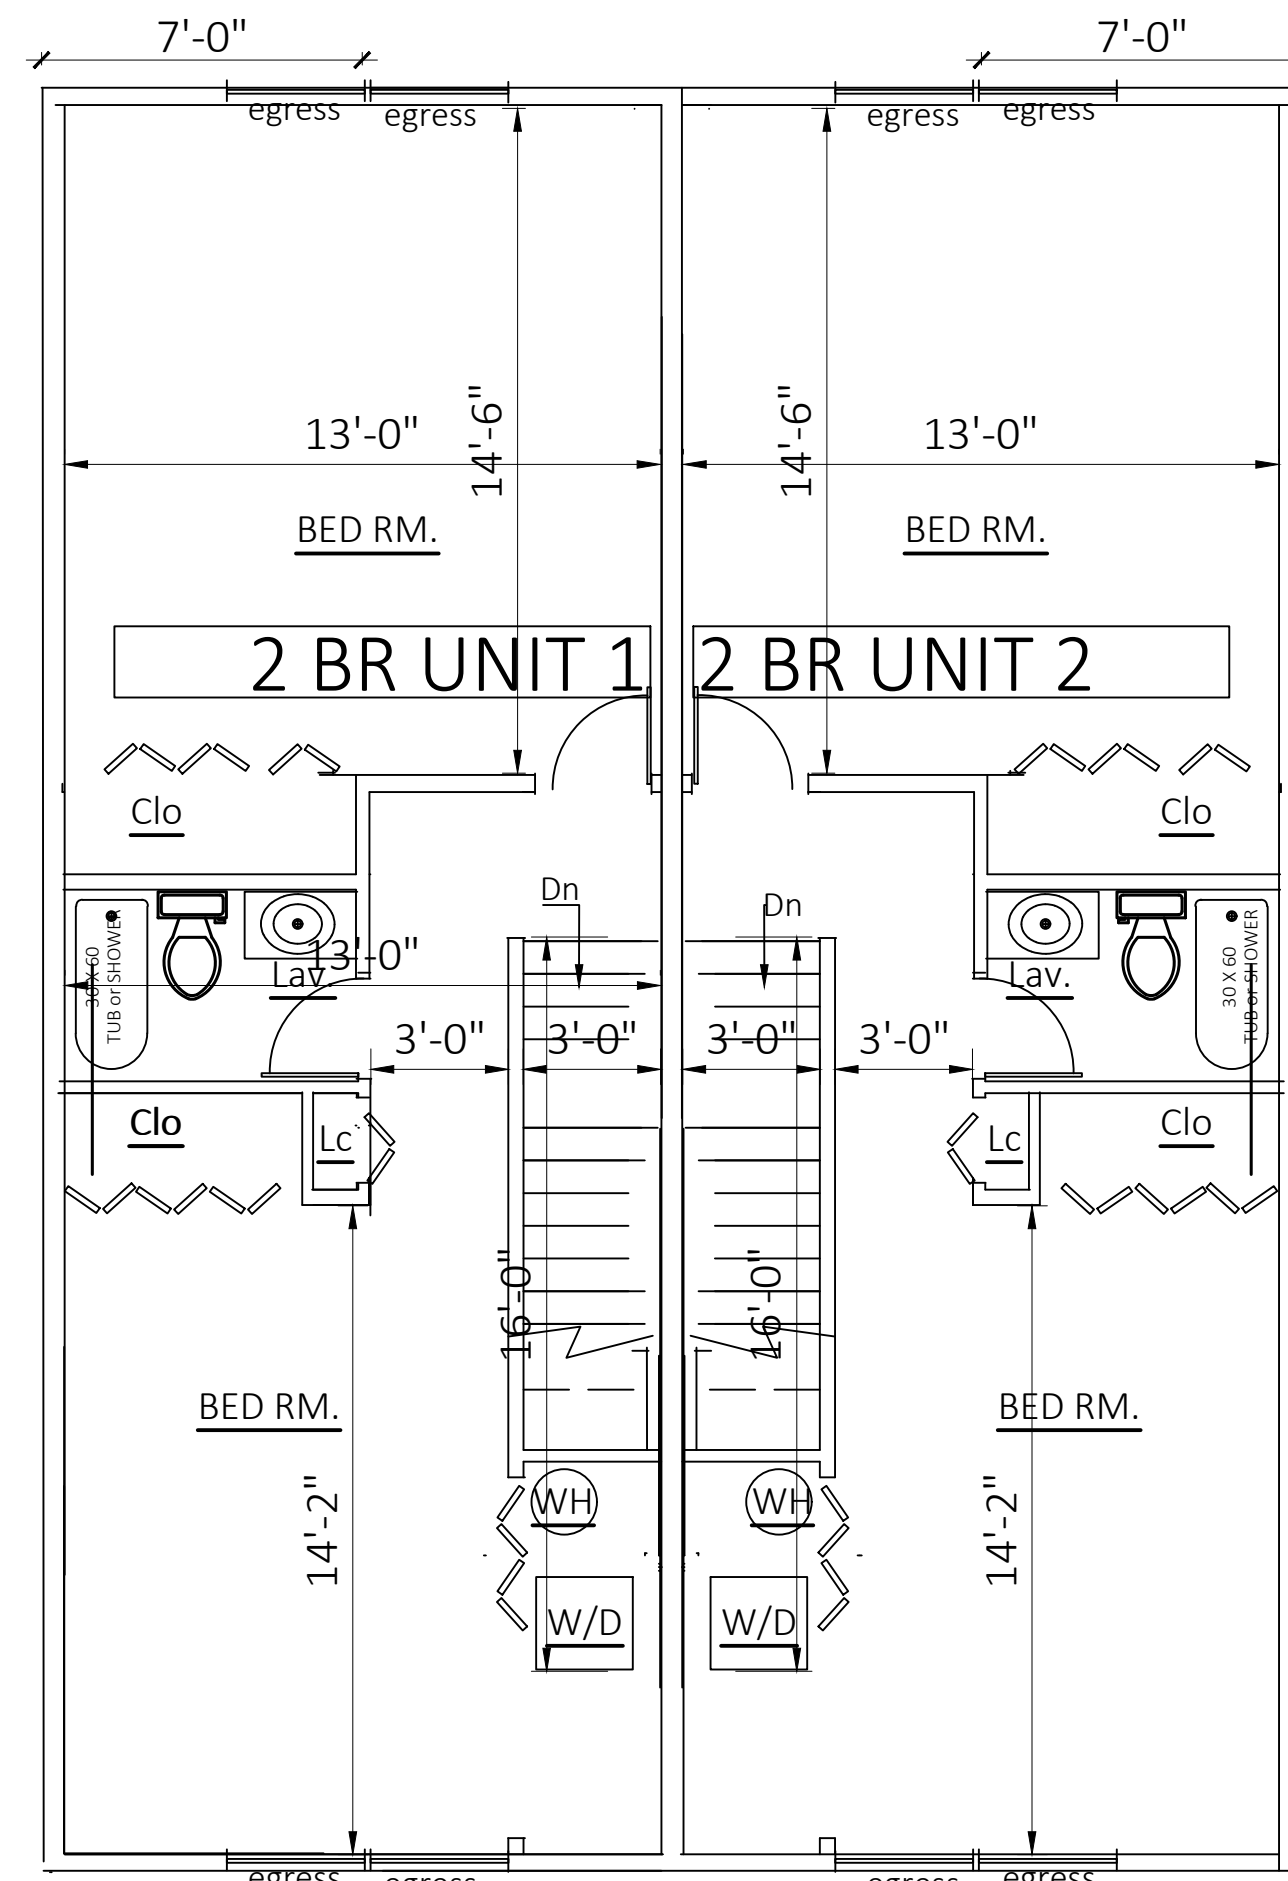

SECOND FLOOR PLAN

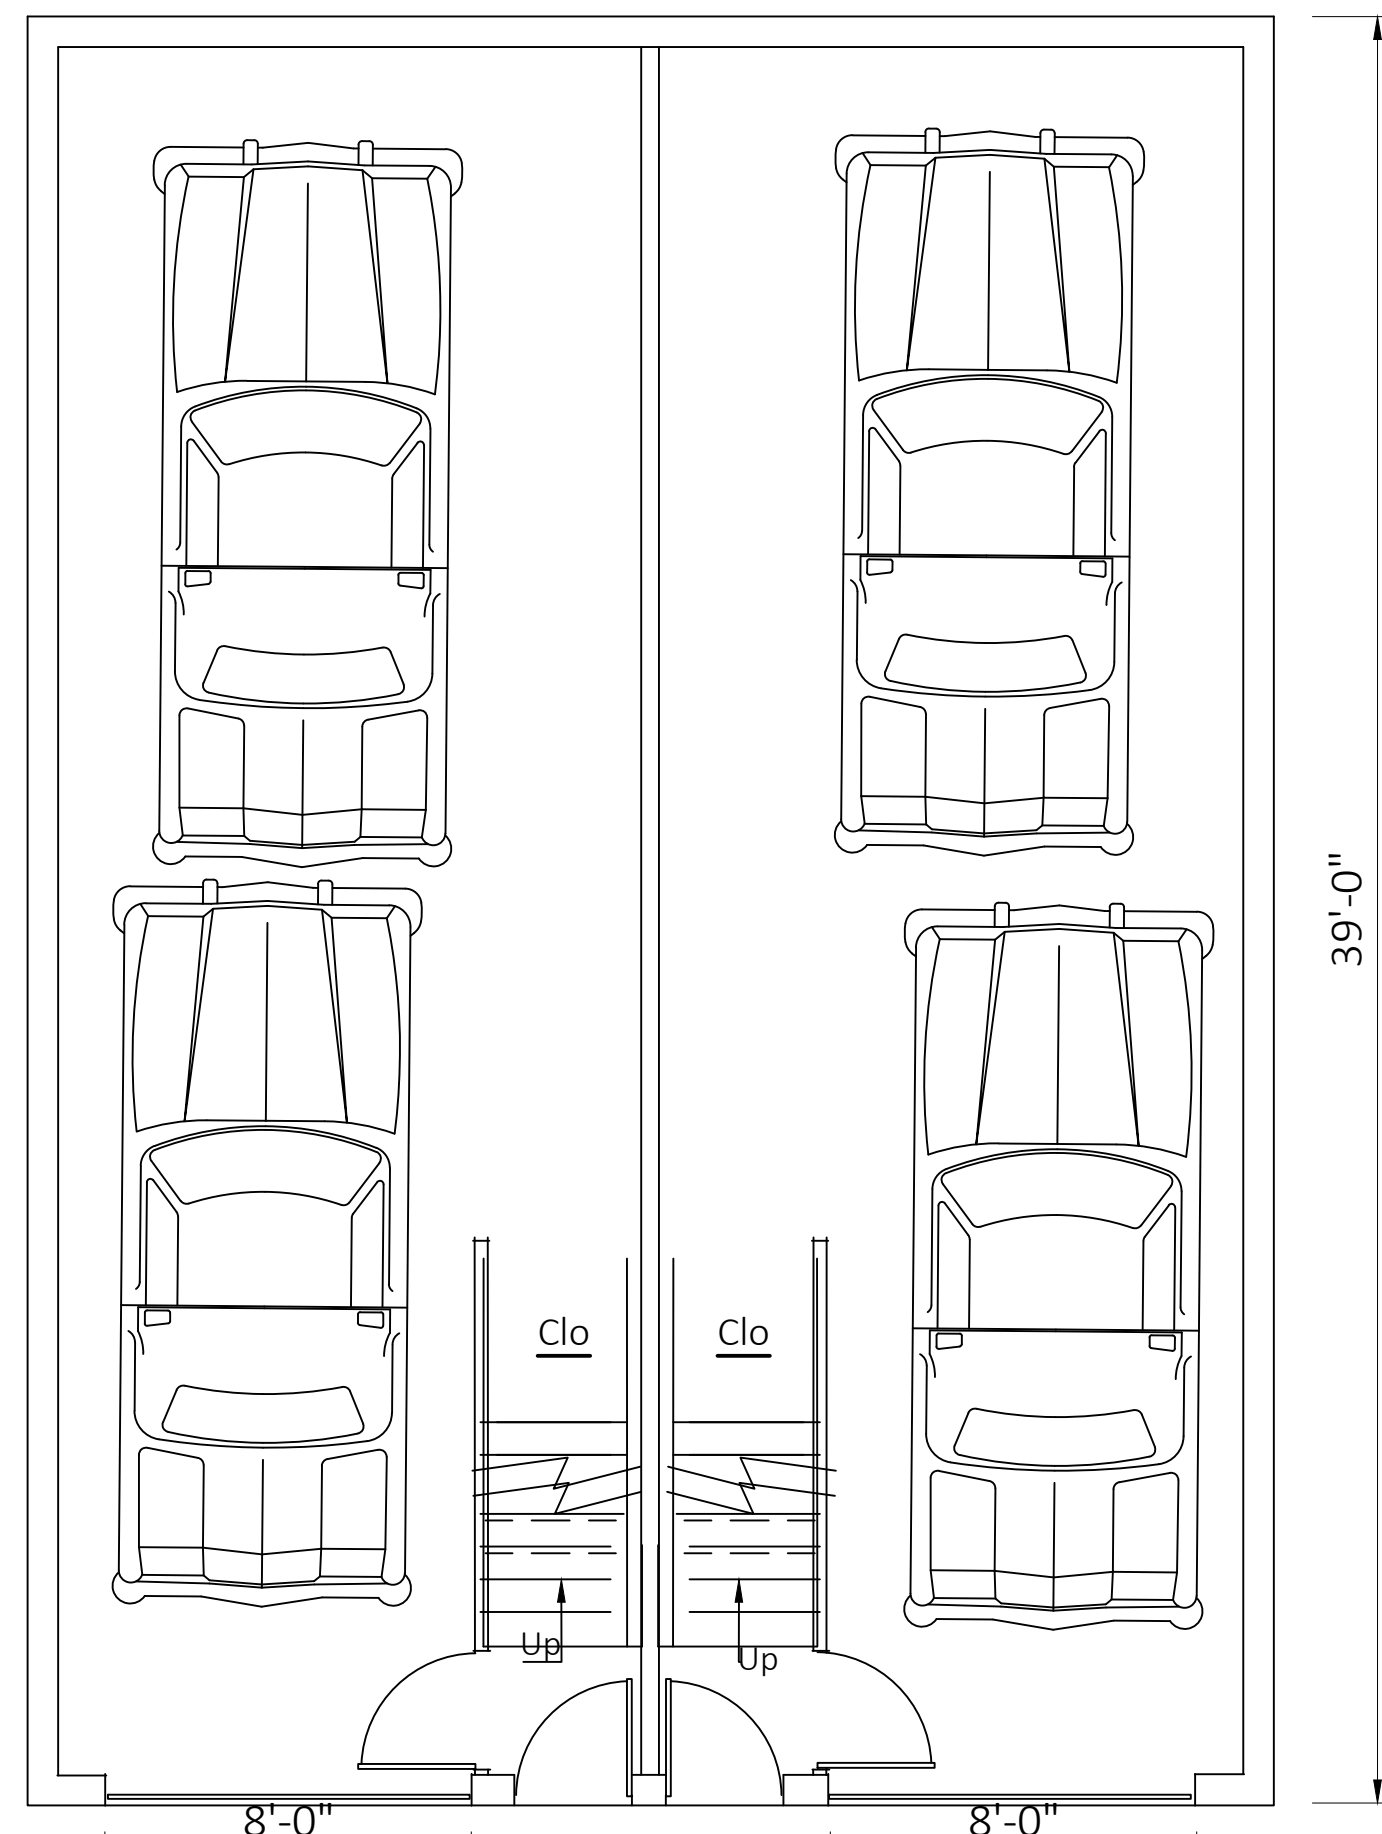


GROUND LEVEL PLAN

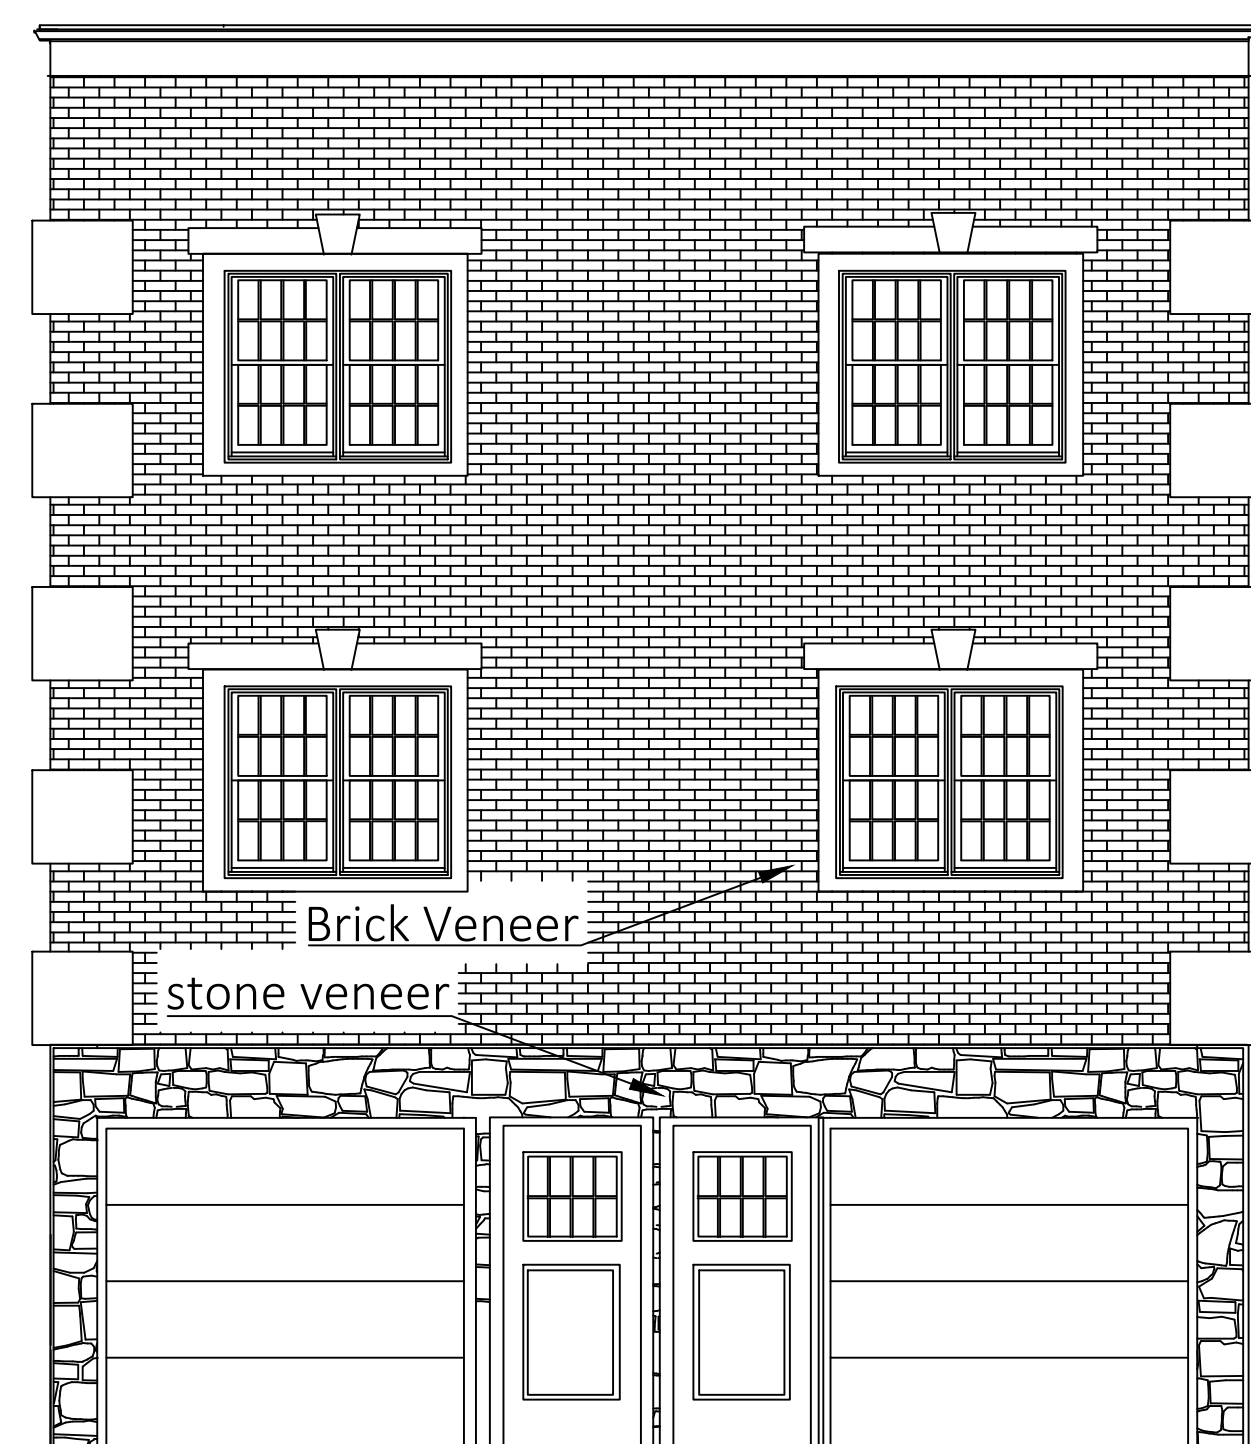


FRONT ELEVATION
Stockman Street

Demo existing Garage down to existing foundation and reconstruct new on existing foundation.

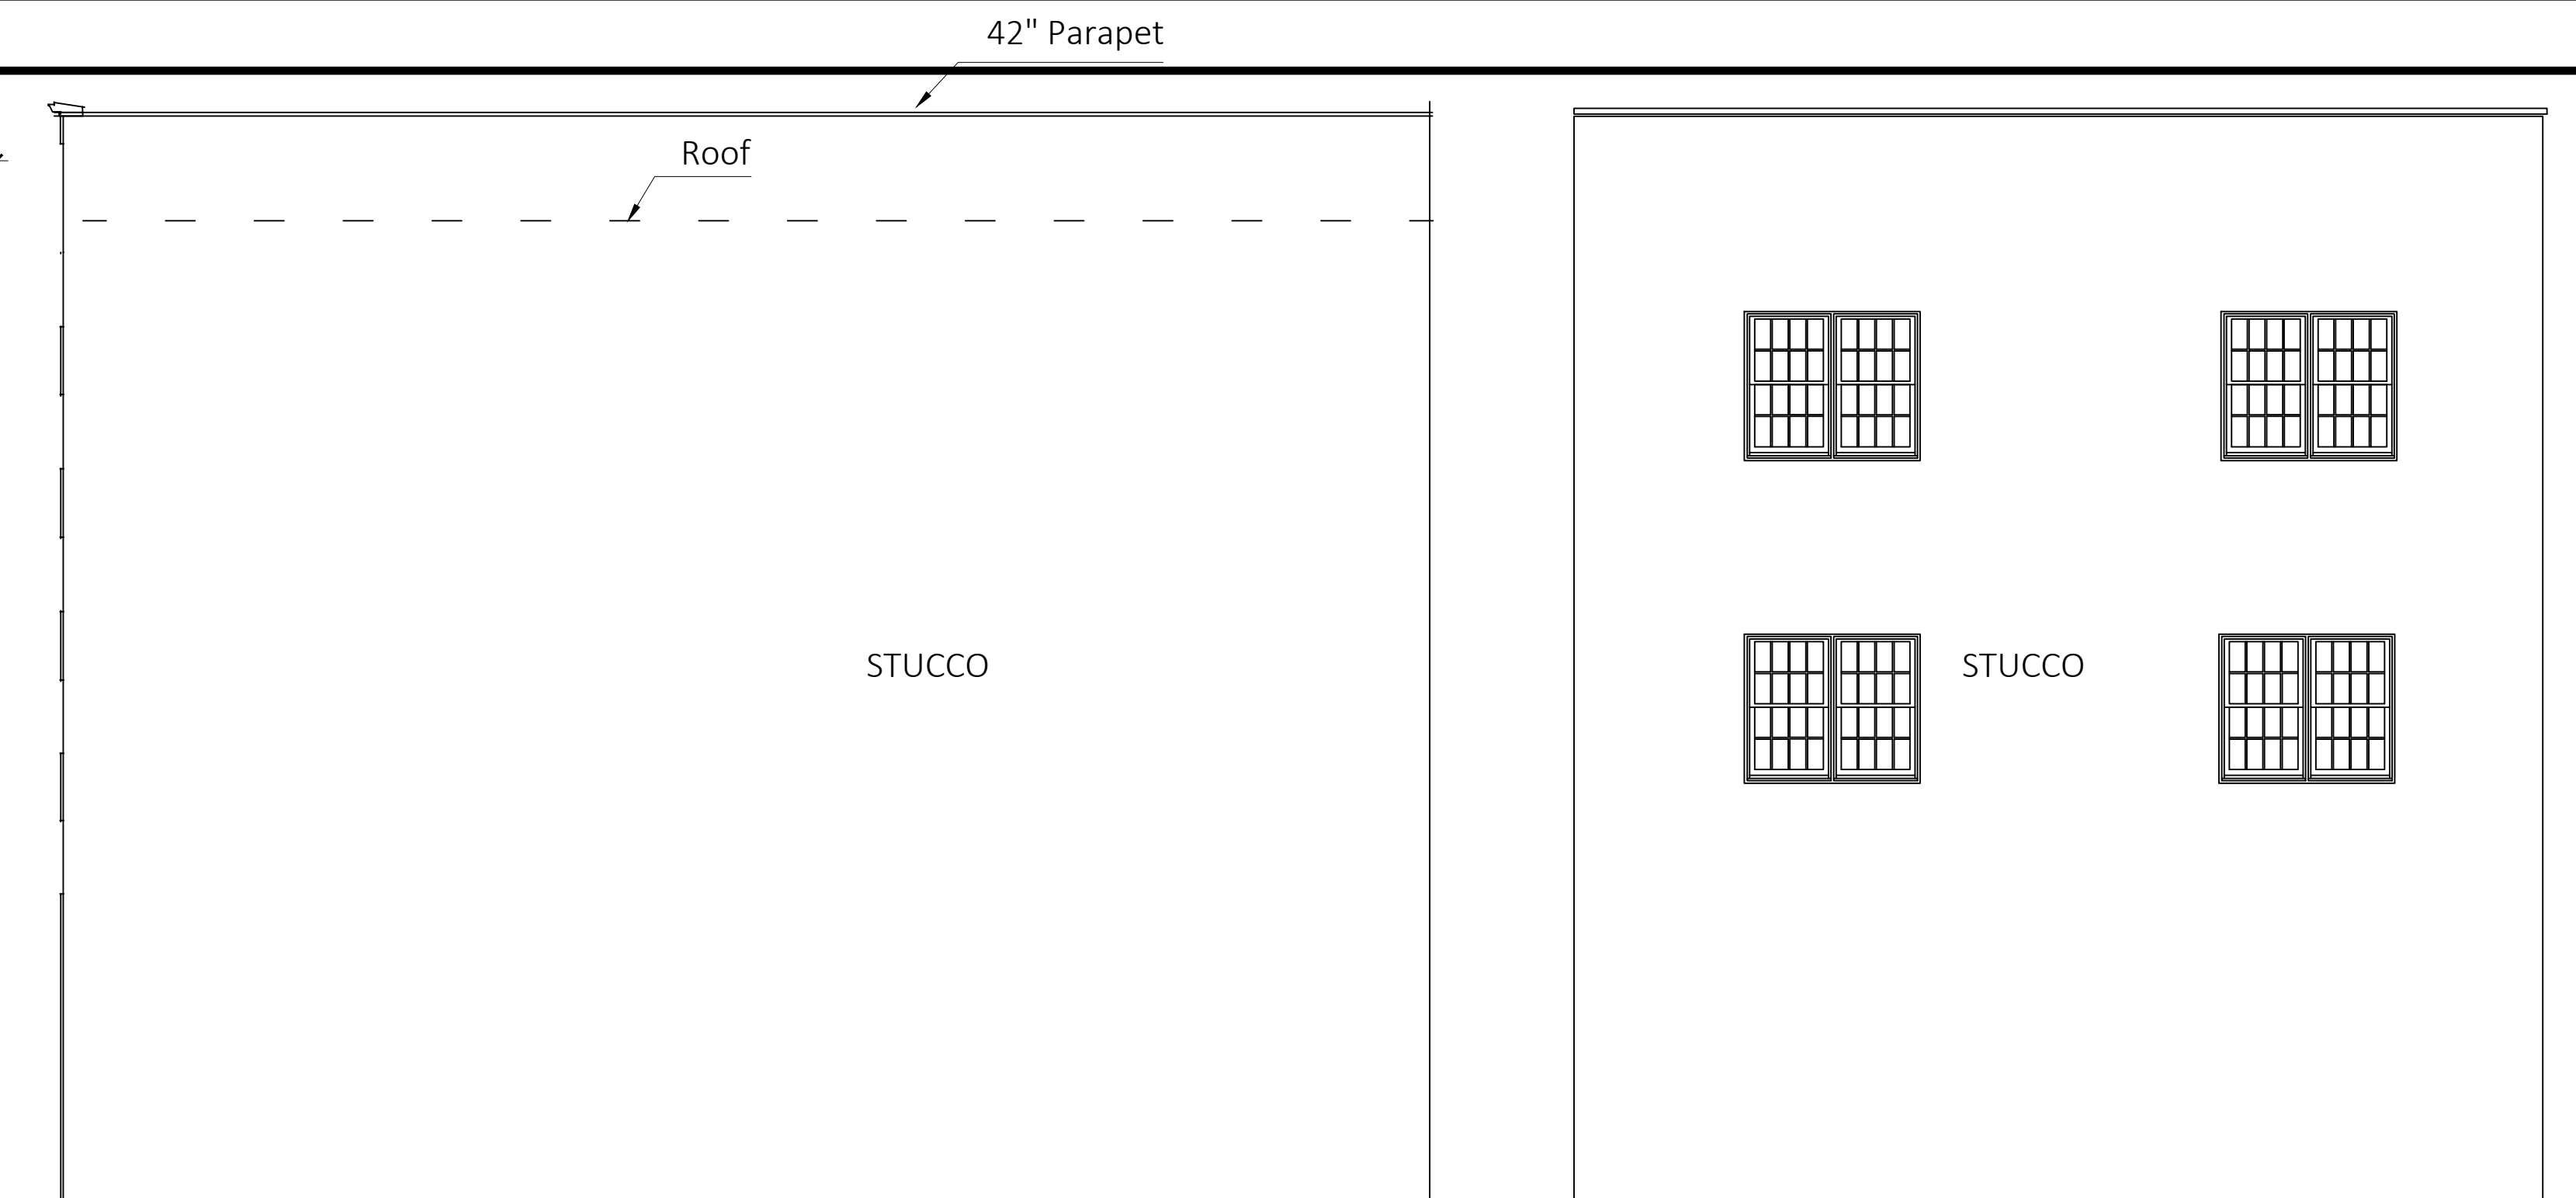


RIGHT SIDE ELEVATION

REAR ELEVATION

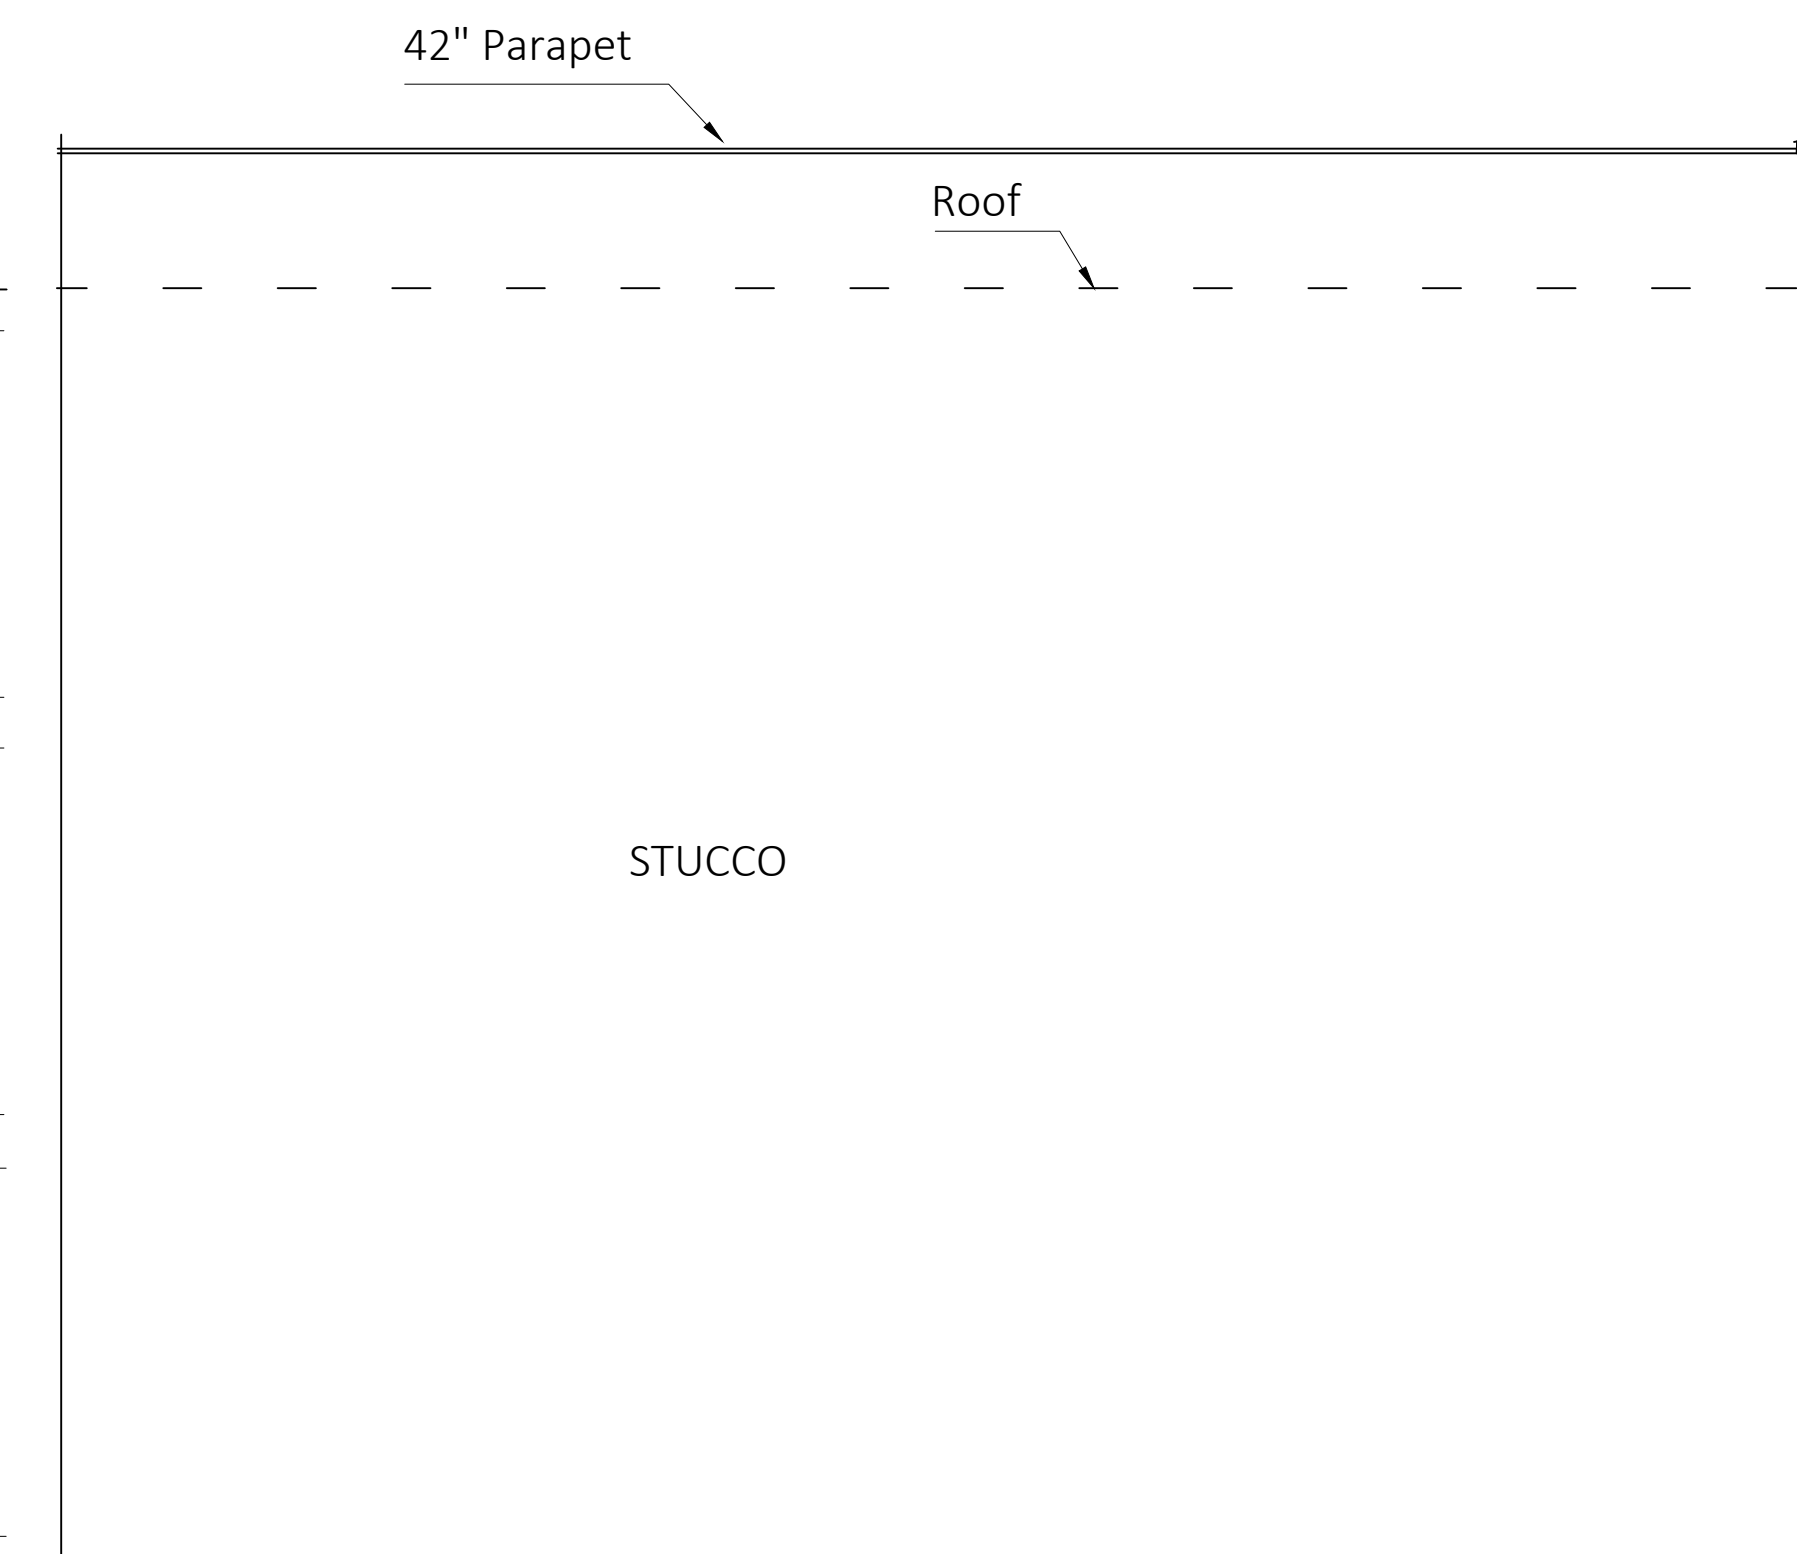

LEFT SIDE ELEVATION

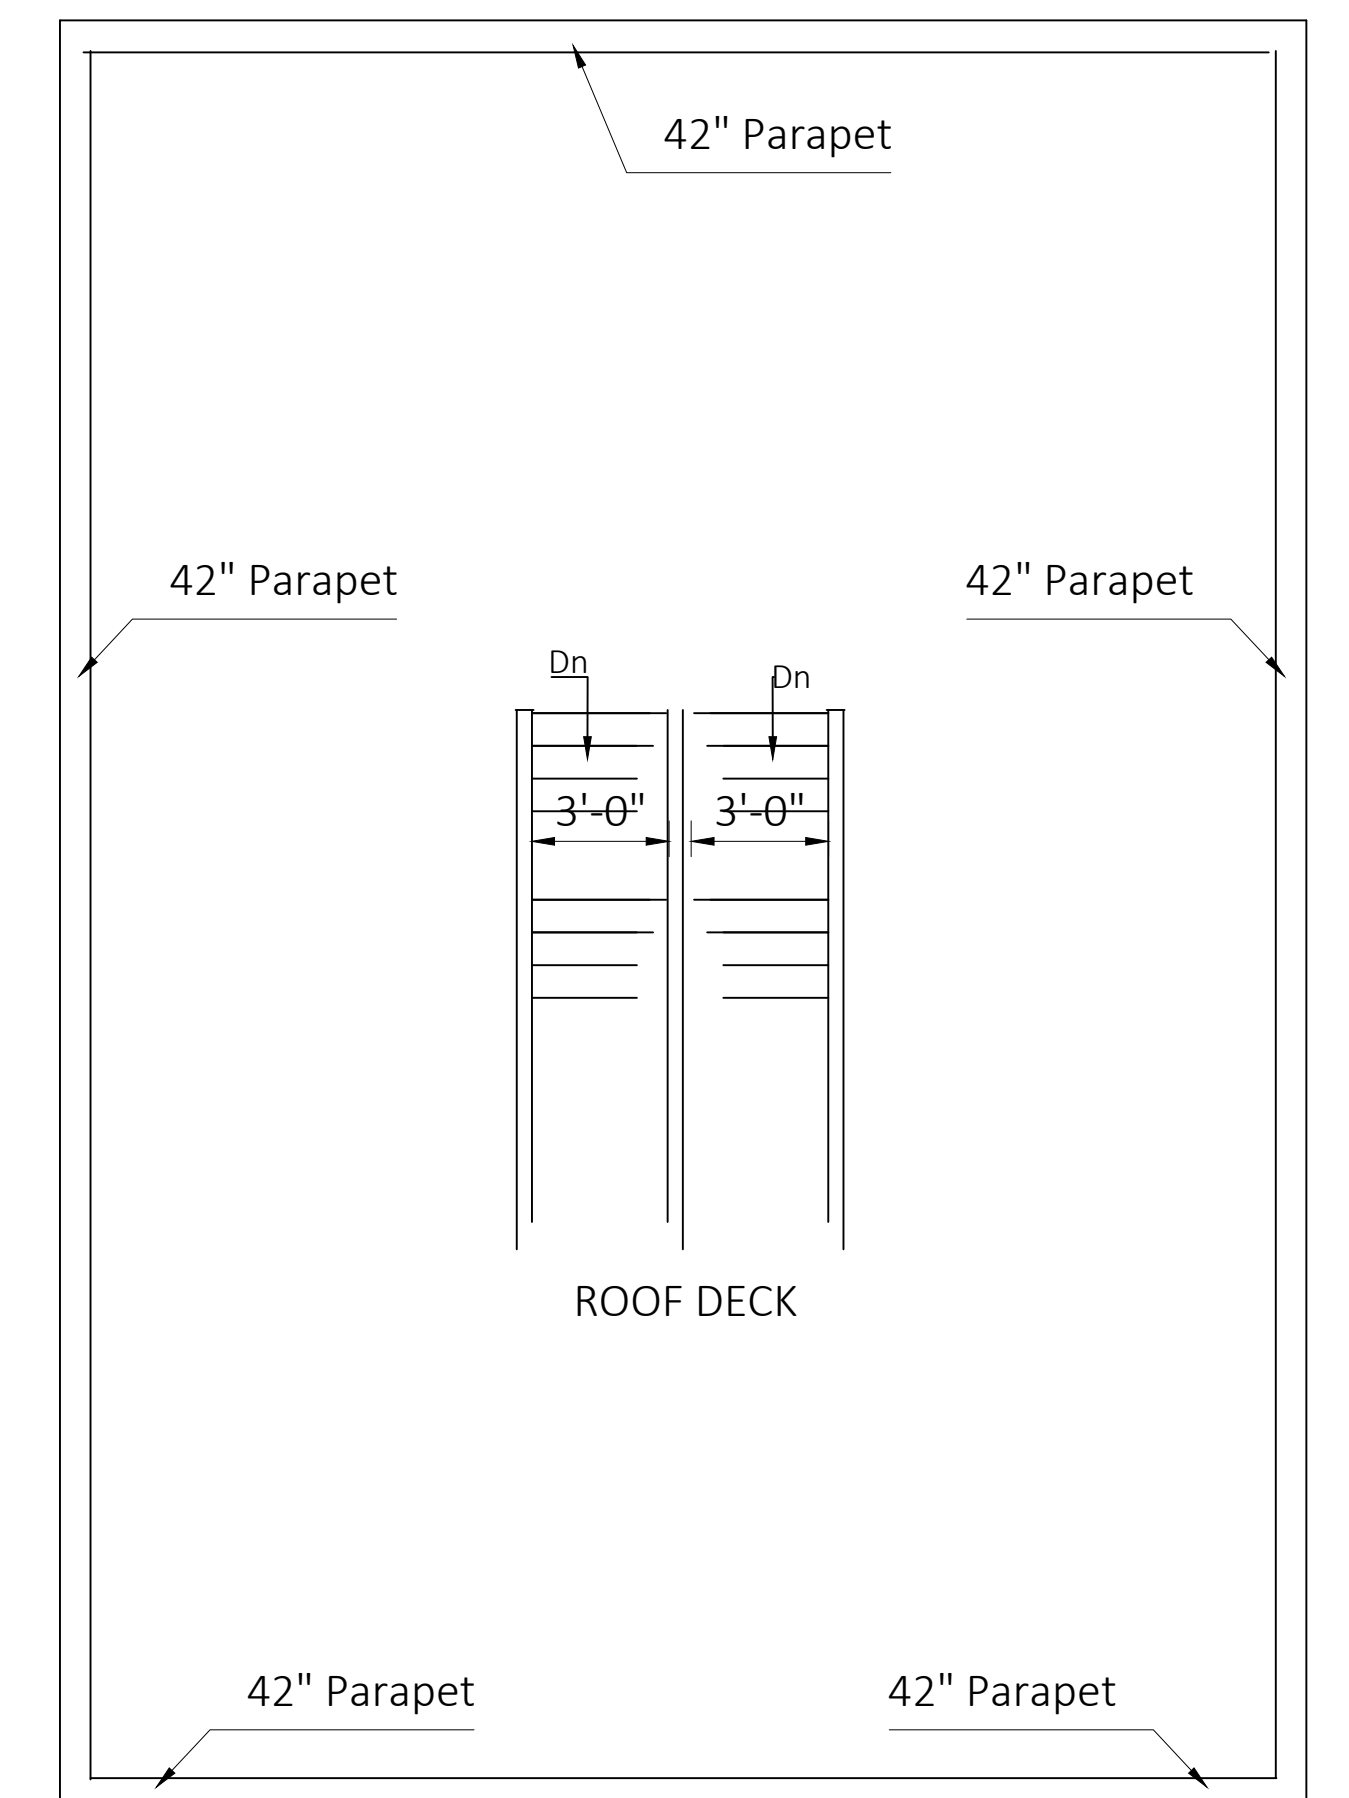

DRAWN:FDM	Add (2) Two Bed Room Units Over Existing Garages	PROJ. # 01223
DATE: 9 May 23		
	CARMINE & KIMBERLY ALLONARDO 34 Tomkins Street WEST ORANGE, NJ	2
 FRANK D. MILETO A.I.A. 14 BEAVER BROOK DRIVE, LONG VALLEY, N.J. 07853 (908) 876-9400 (908) 876-9455 ARCHITECT - PROFESSIONAL PLANNER 		