




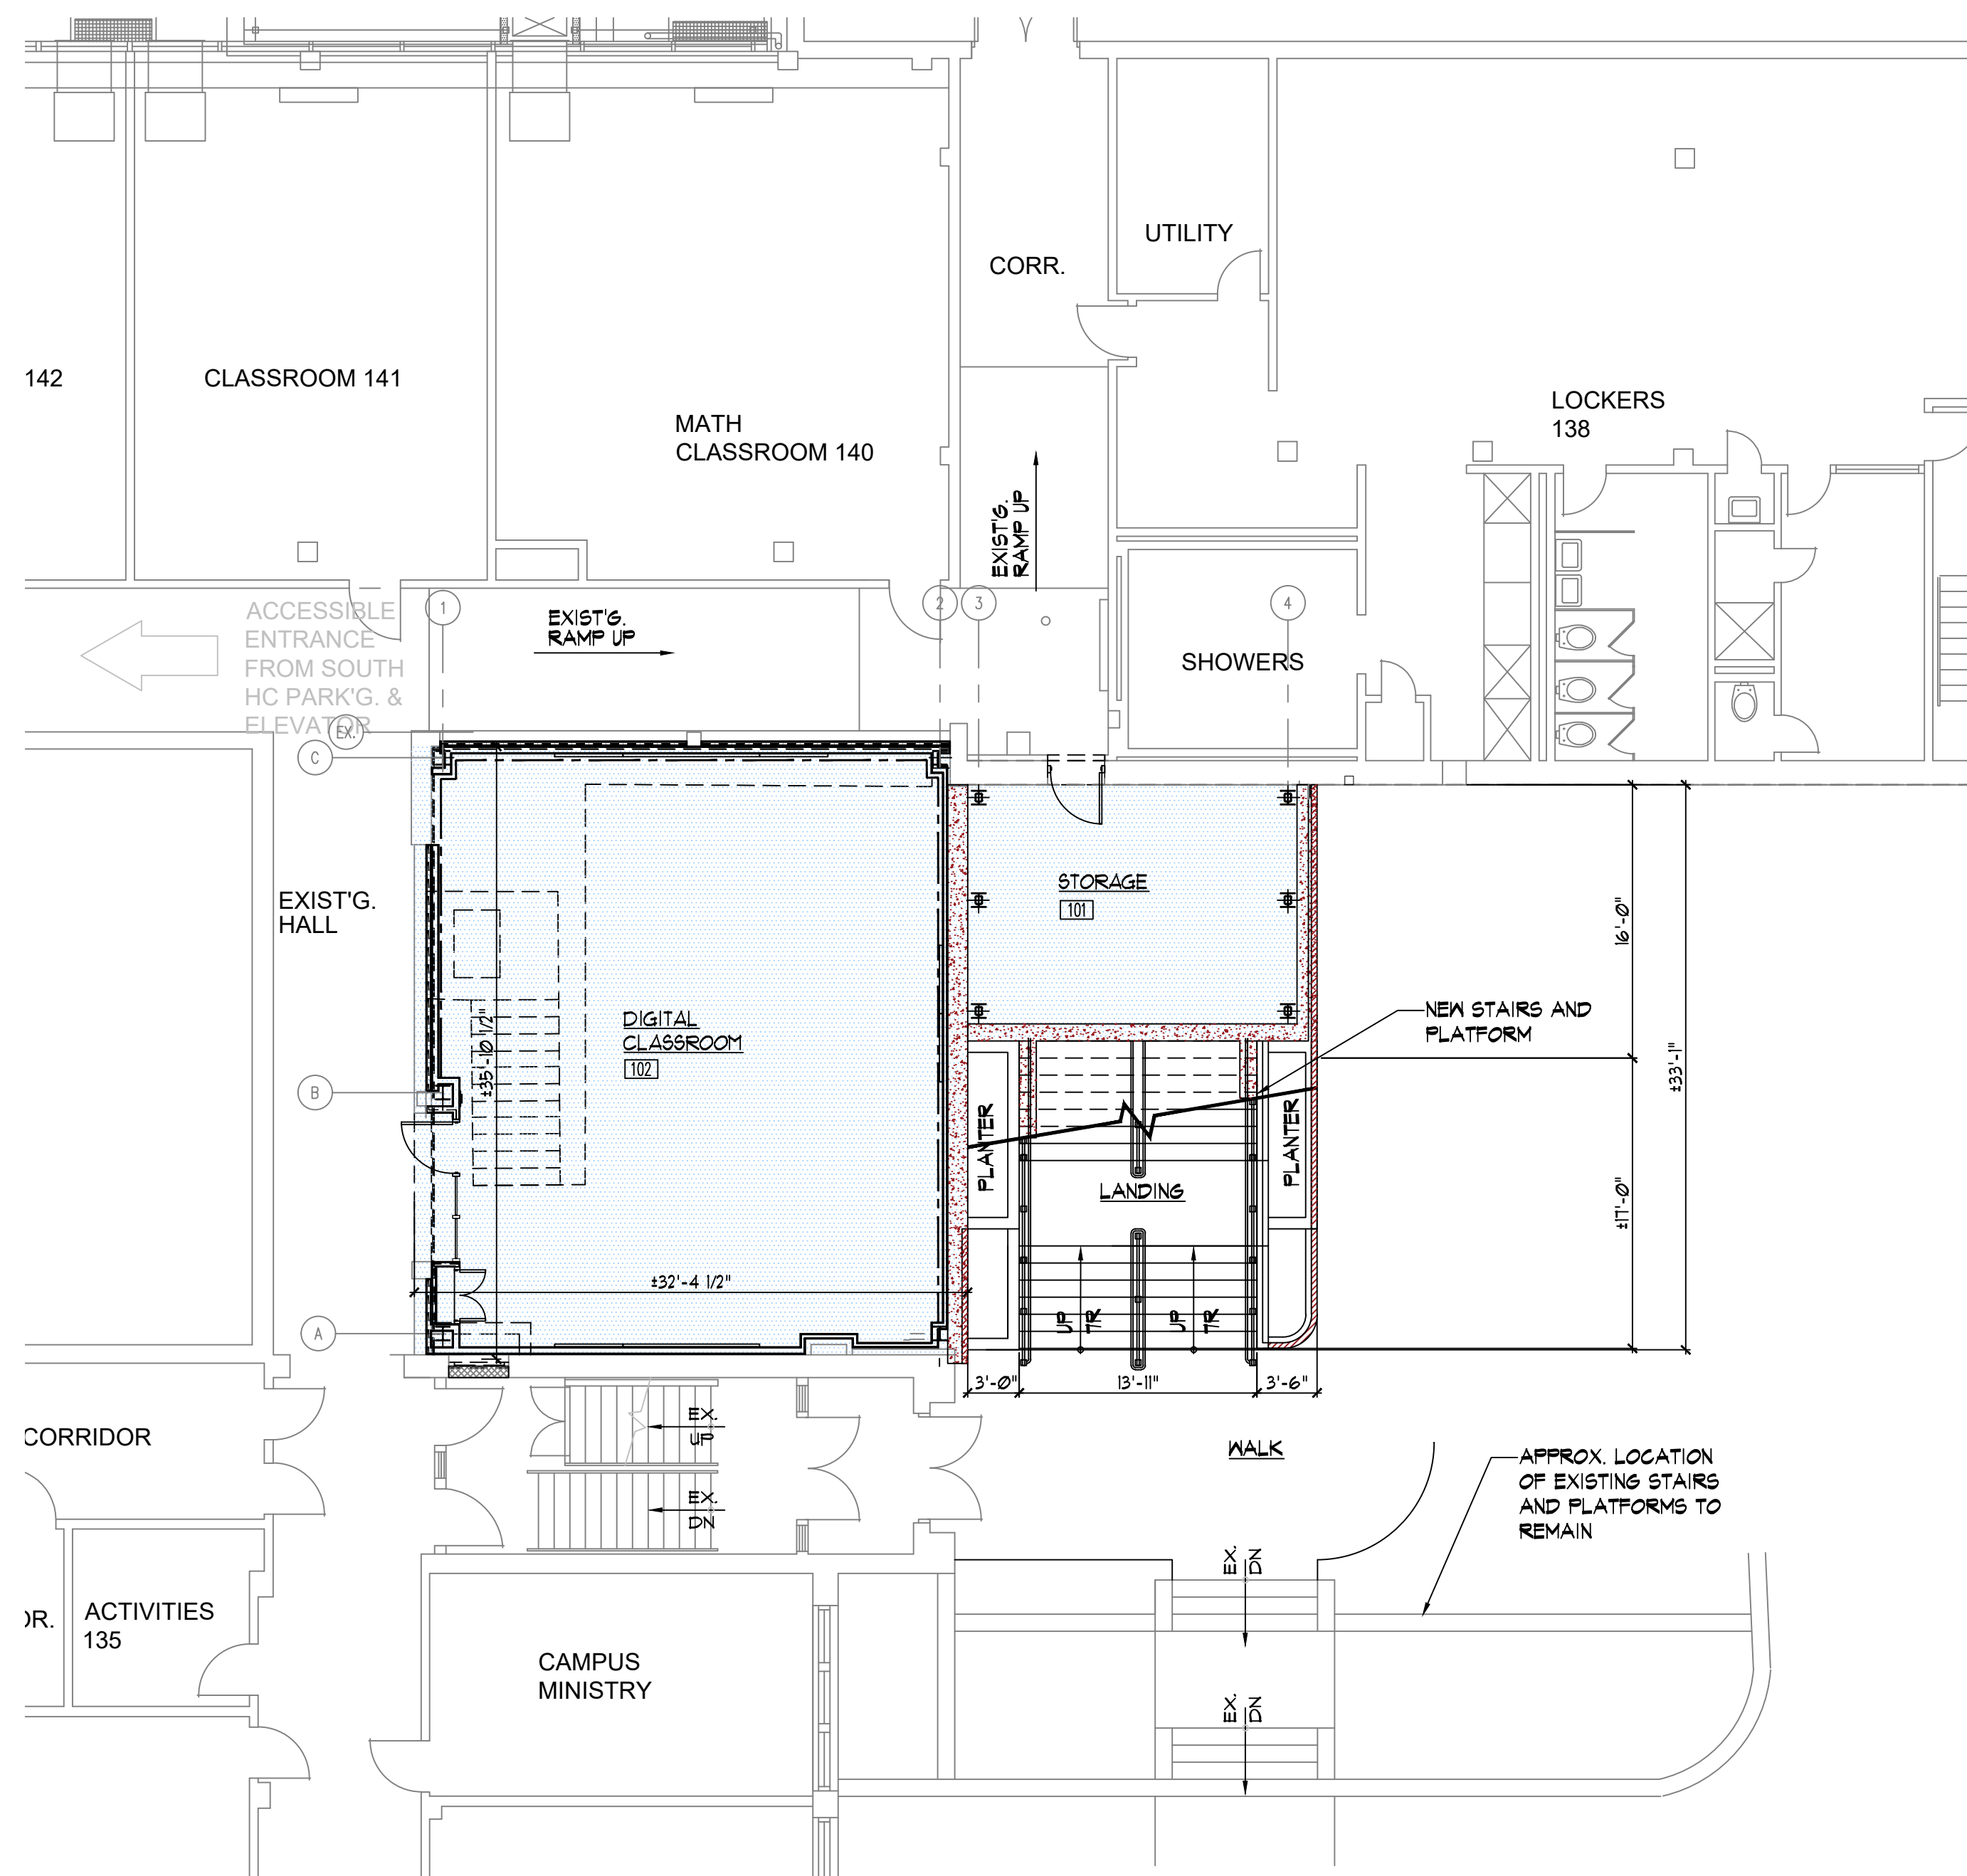

1 PARTIAL FIRST FLOOR PLAN
SCALE: 1/8" = 1'-0"

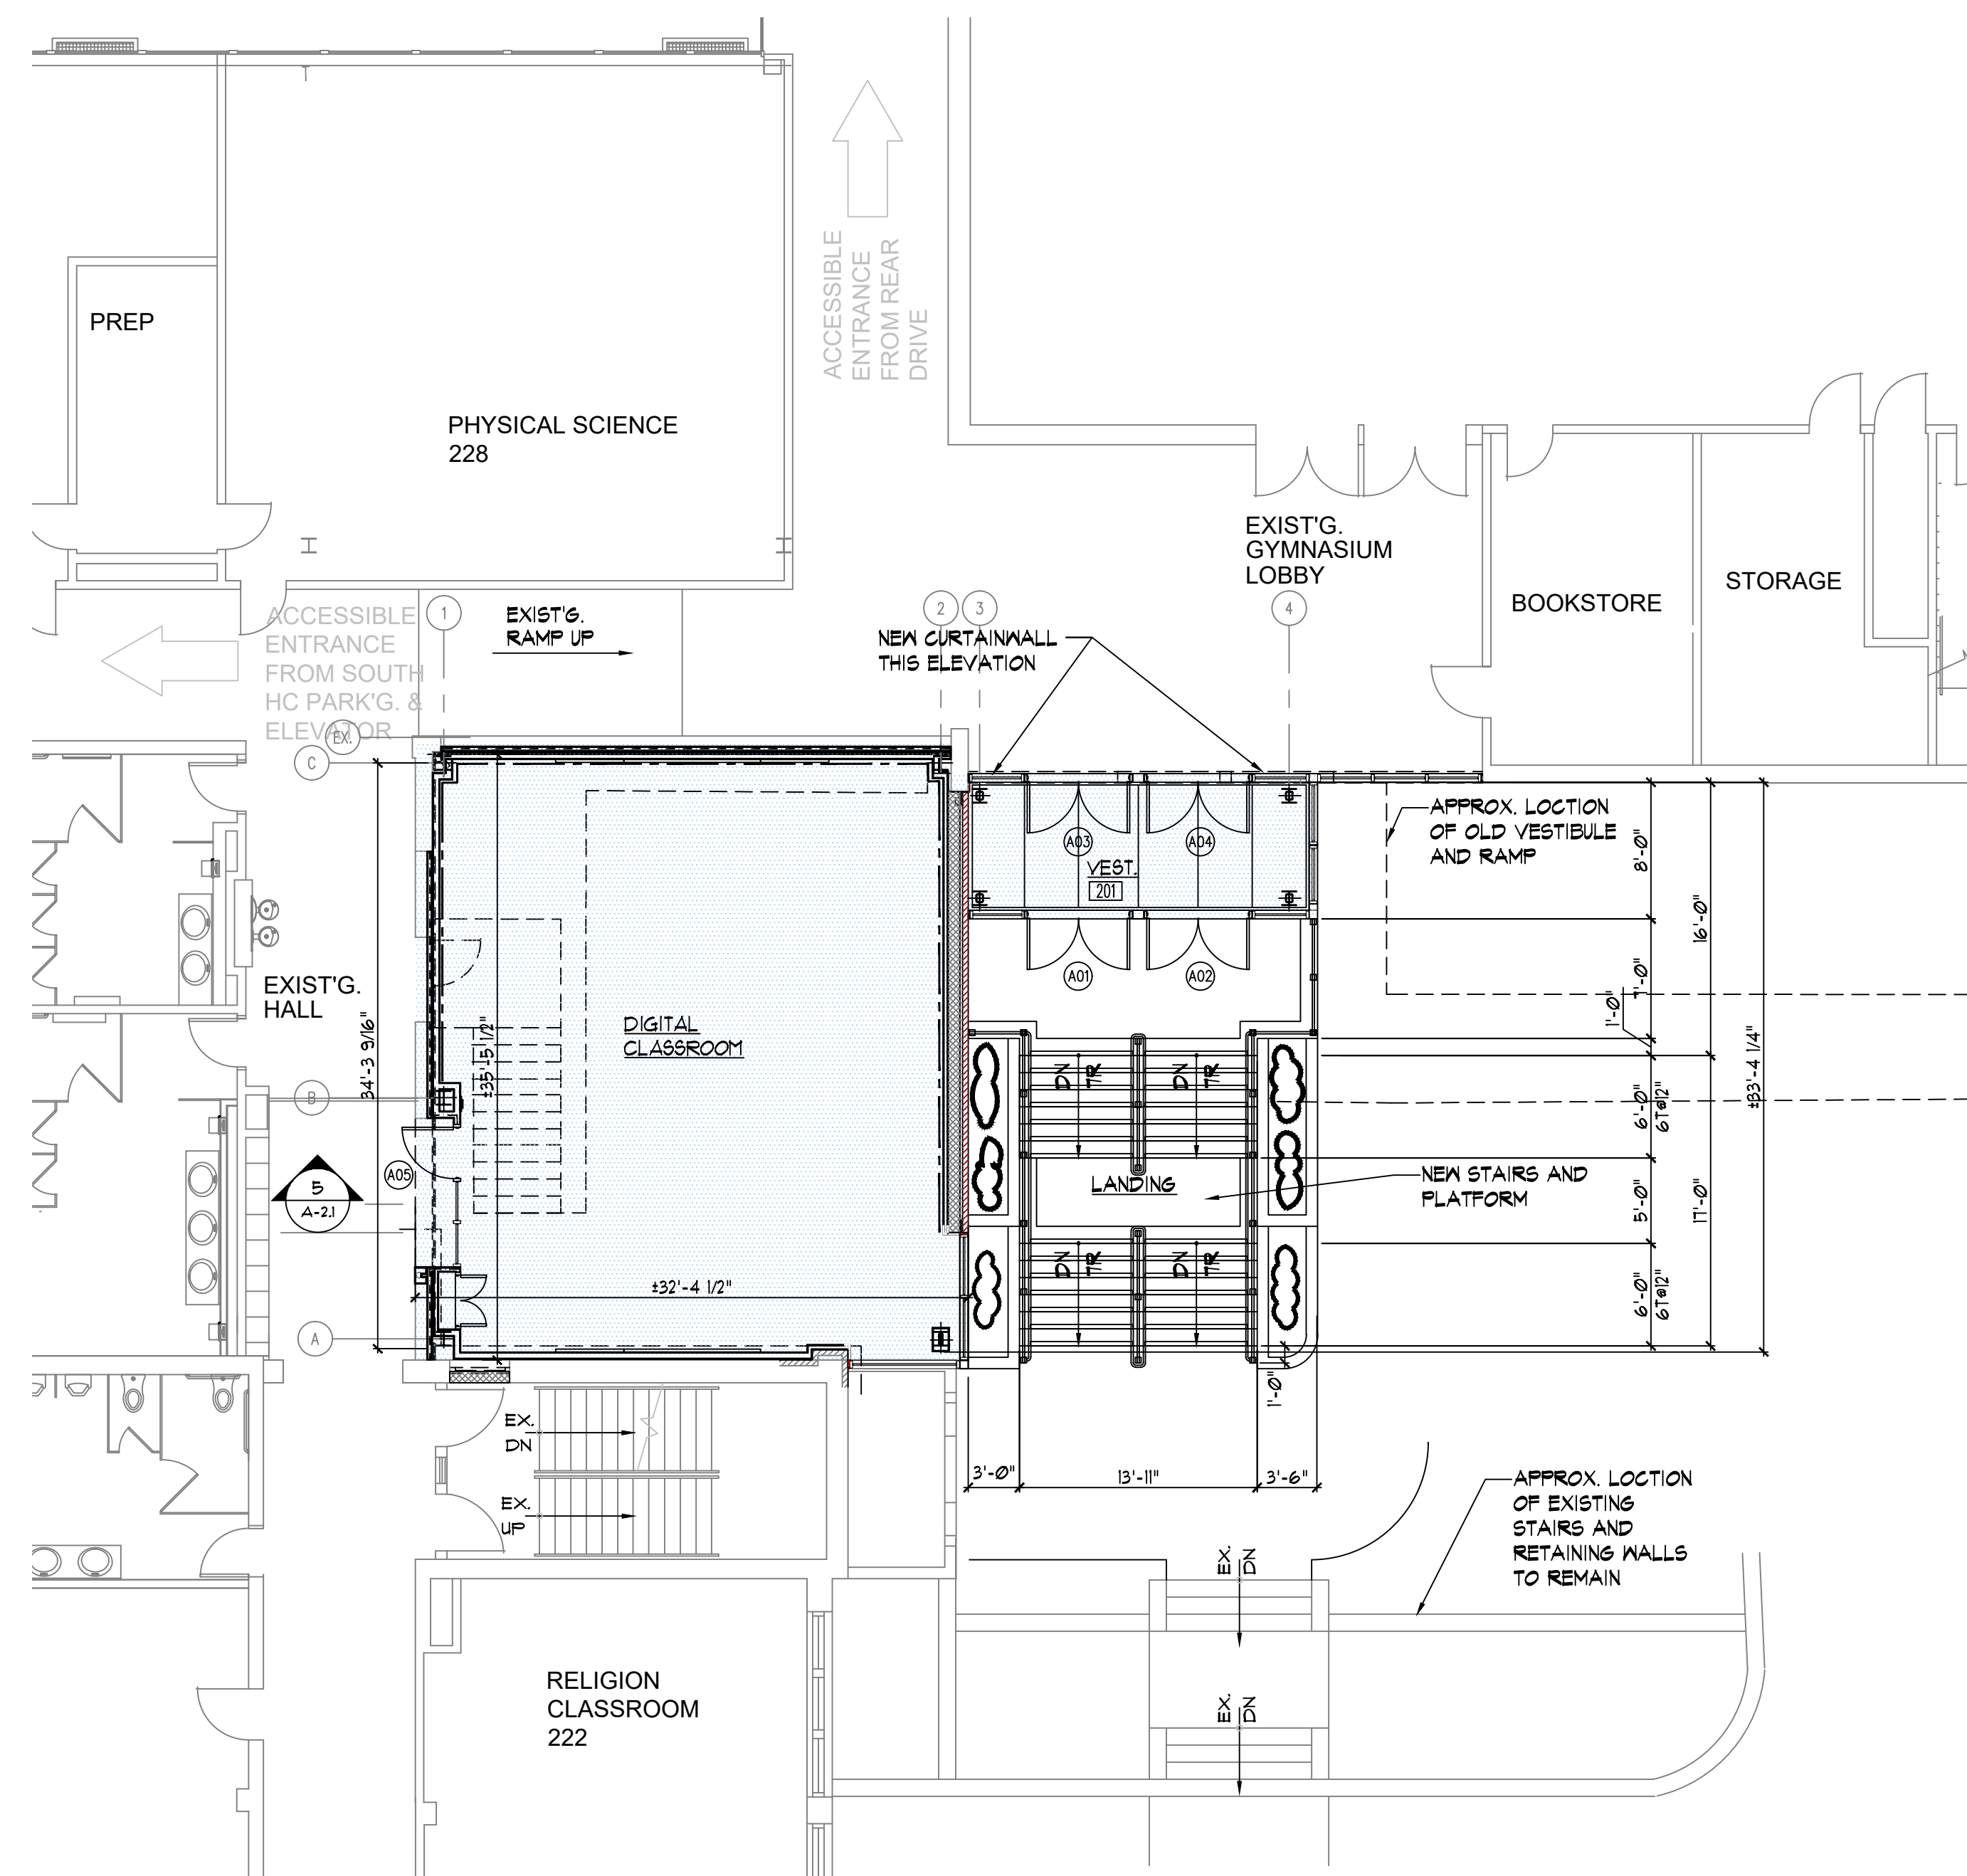

2 PARTIAL SECOND FLOOR PLAN
SCALE: 1/8" = 1'-0"

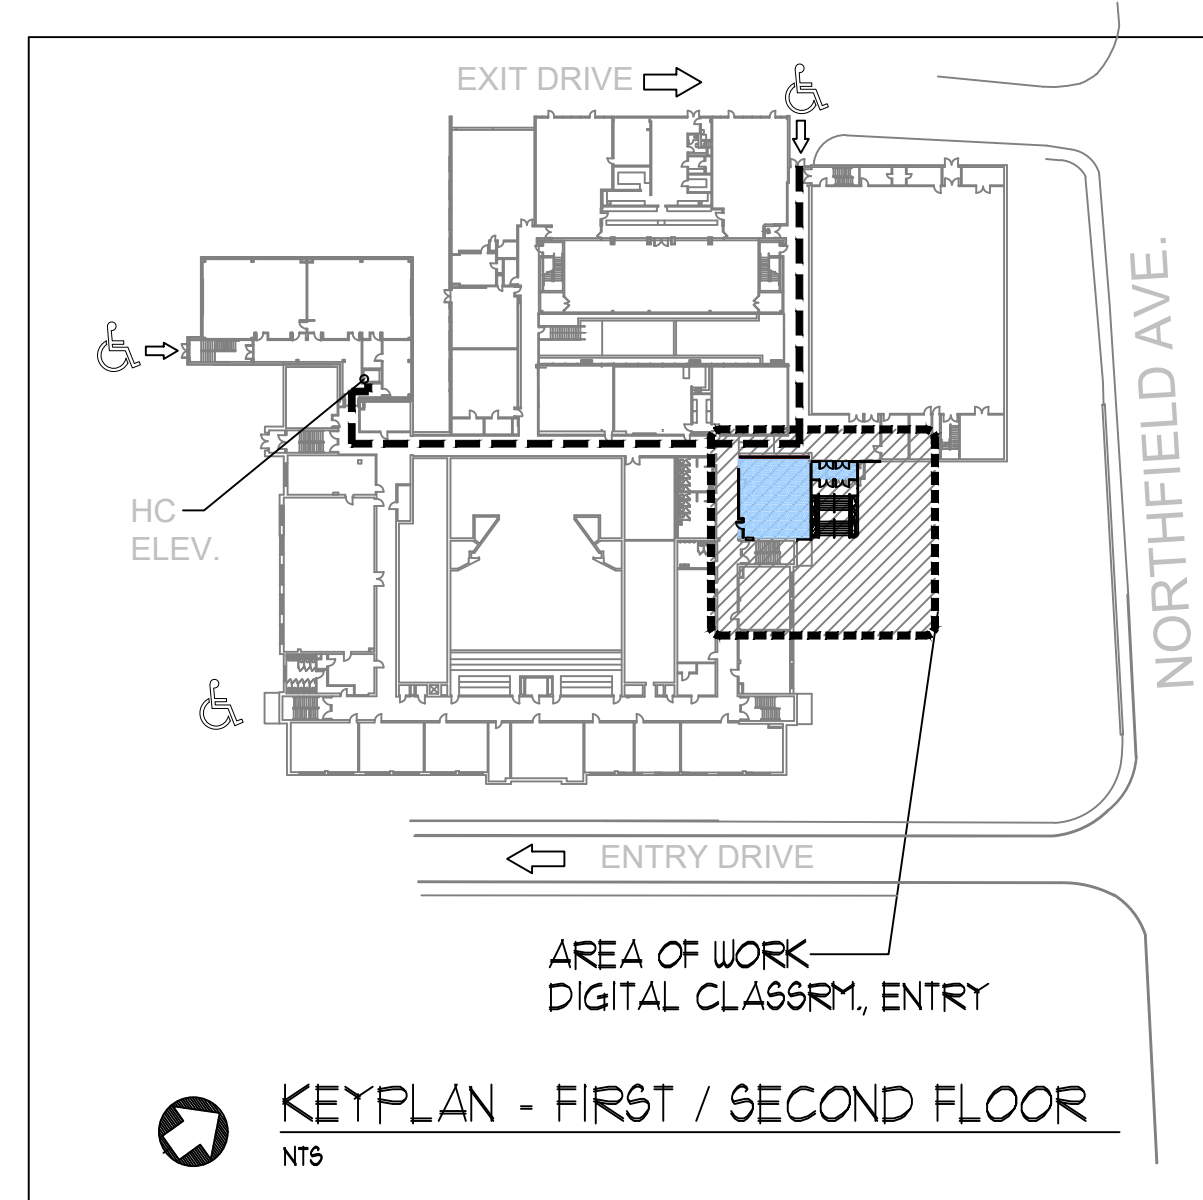

KEYPLAN - FIRST / SECOND FLOOR
NTS

TOWNSHIP OF WEST ORANGE:
FOR APPROVAL BY THE
TOWNSHIP OF WEST ORANGE:

CHAIRMAN OF THE ZONING BOARD DATE

SECRETARY OF THE ZONING BOARD DATE

TOWNSHIP ENGINEER DATE



508 millburn avenue
short hills, new jersey 07078
(o) 973 467-1240
(x) 973 376-0963

Donald R. Fiore
architect: NJ A10410
Copyright:
This document and the designs, concepts and ideas included herein, as an instrument of professional service, is the property of Heintz & Fiore AIA, LLC, and is not to be used in whole or in part without written authorization of Heintz & Fiore AIA, LLC.

PROPOSED DIGITAL LAB AND ENTRY :
SETON HALL PREPARATORY SCHOOL
120 NORTHFIELD AVENUE
WEST ORANGE, NEW JERSEY



rev.	date	description
1		drawing :
2		FIRST FLOOR PLAN,
3		SECOND FLOOR PLAN,
4		KEY PLAN
5		
6		
drawn by: DRF/JSK project no.: 22213
checked by: DRF drawing no.:
dated: 11/23/22 A-1.1

PROPOSED DIGITAL LAB AND ENTRY :

SETON HALL PREPARATORY SCHOOL

120 NORTHFIELD AVENUE
WEST ORANGE, NEW JERSEY



rev. date description


drawing :

EXTERIOR ELEVATIONS

drawn by: DRF/JSK project no.: 22213


checked by: DRF drawing no.: A-2.1

dated: 11/23/22

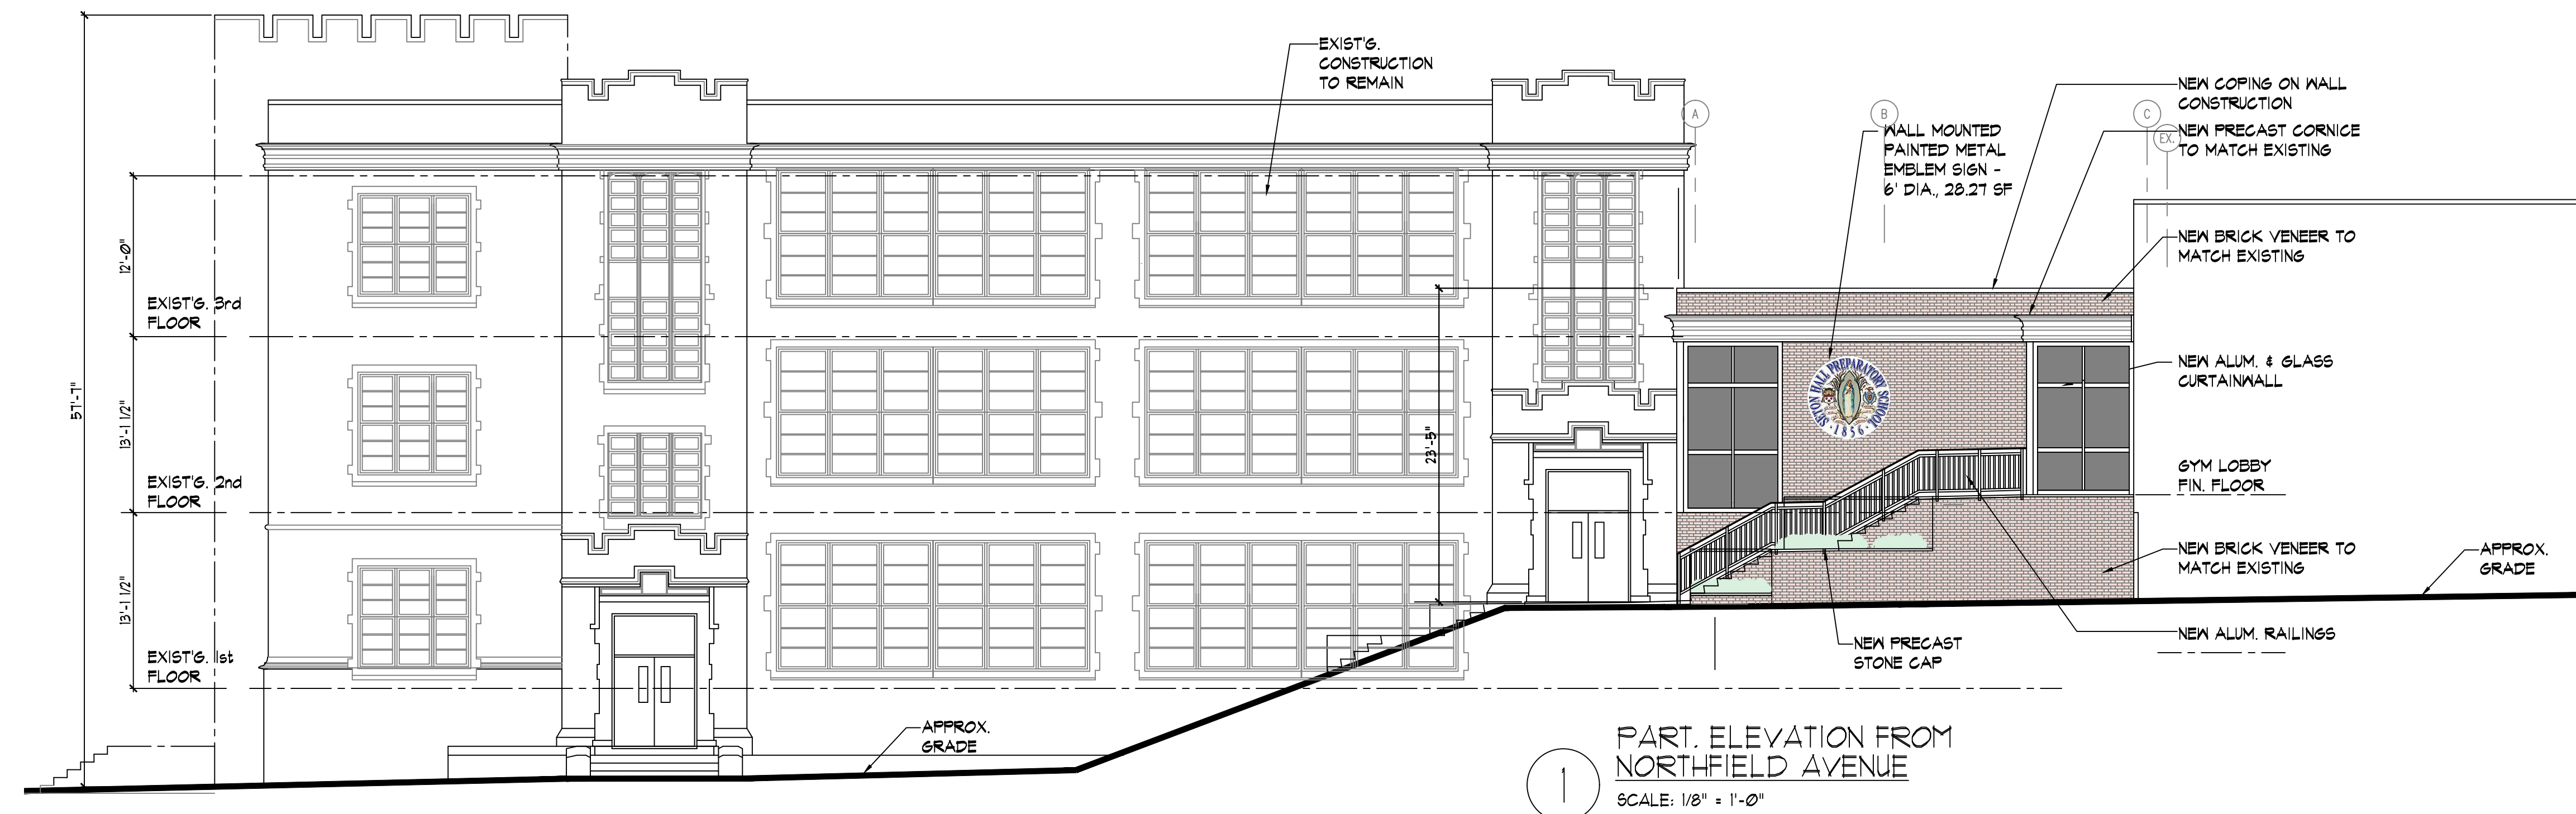

PART. ELEVATION FROM
NORTHFIELD AVENUE

SCALE: 1/8" = 1'-0"

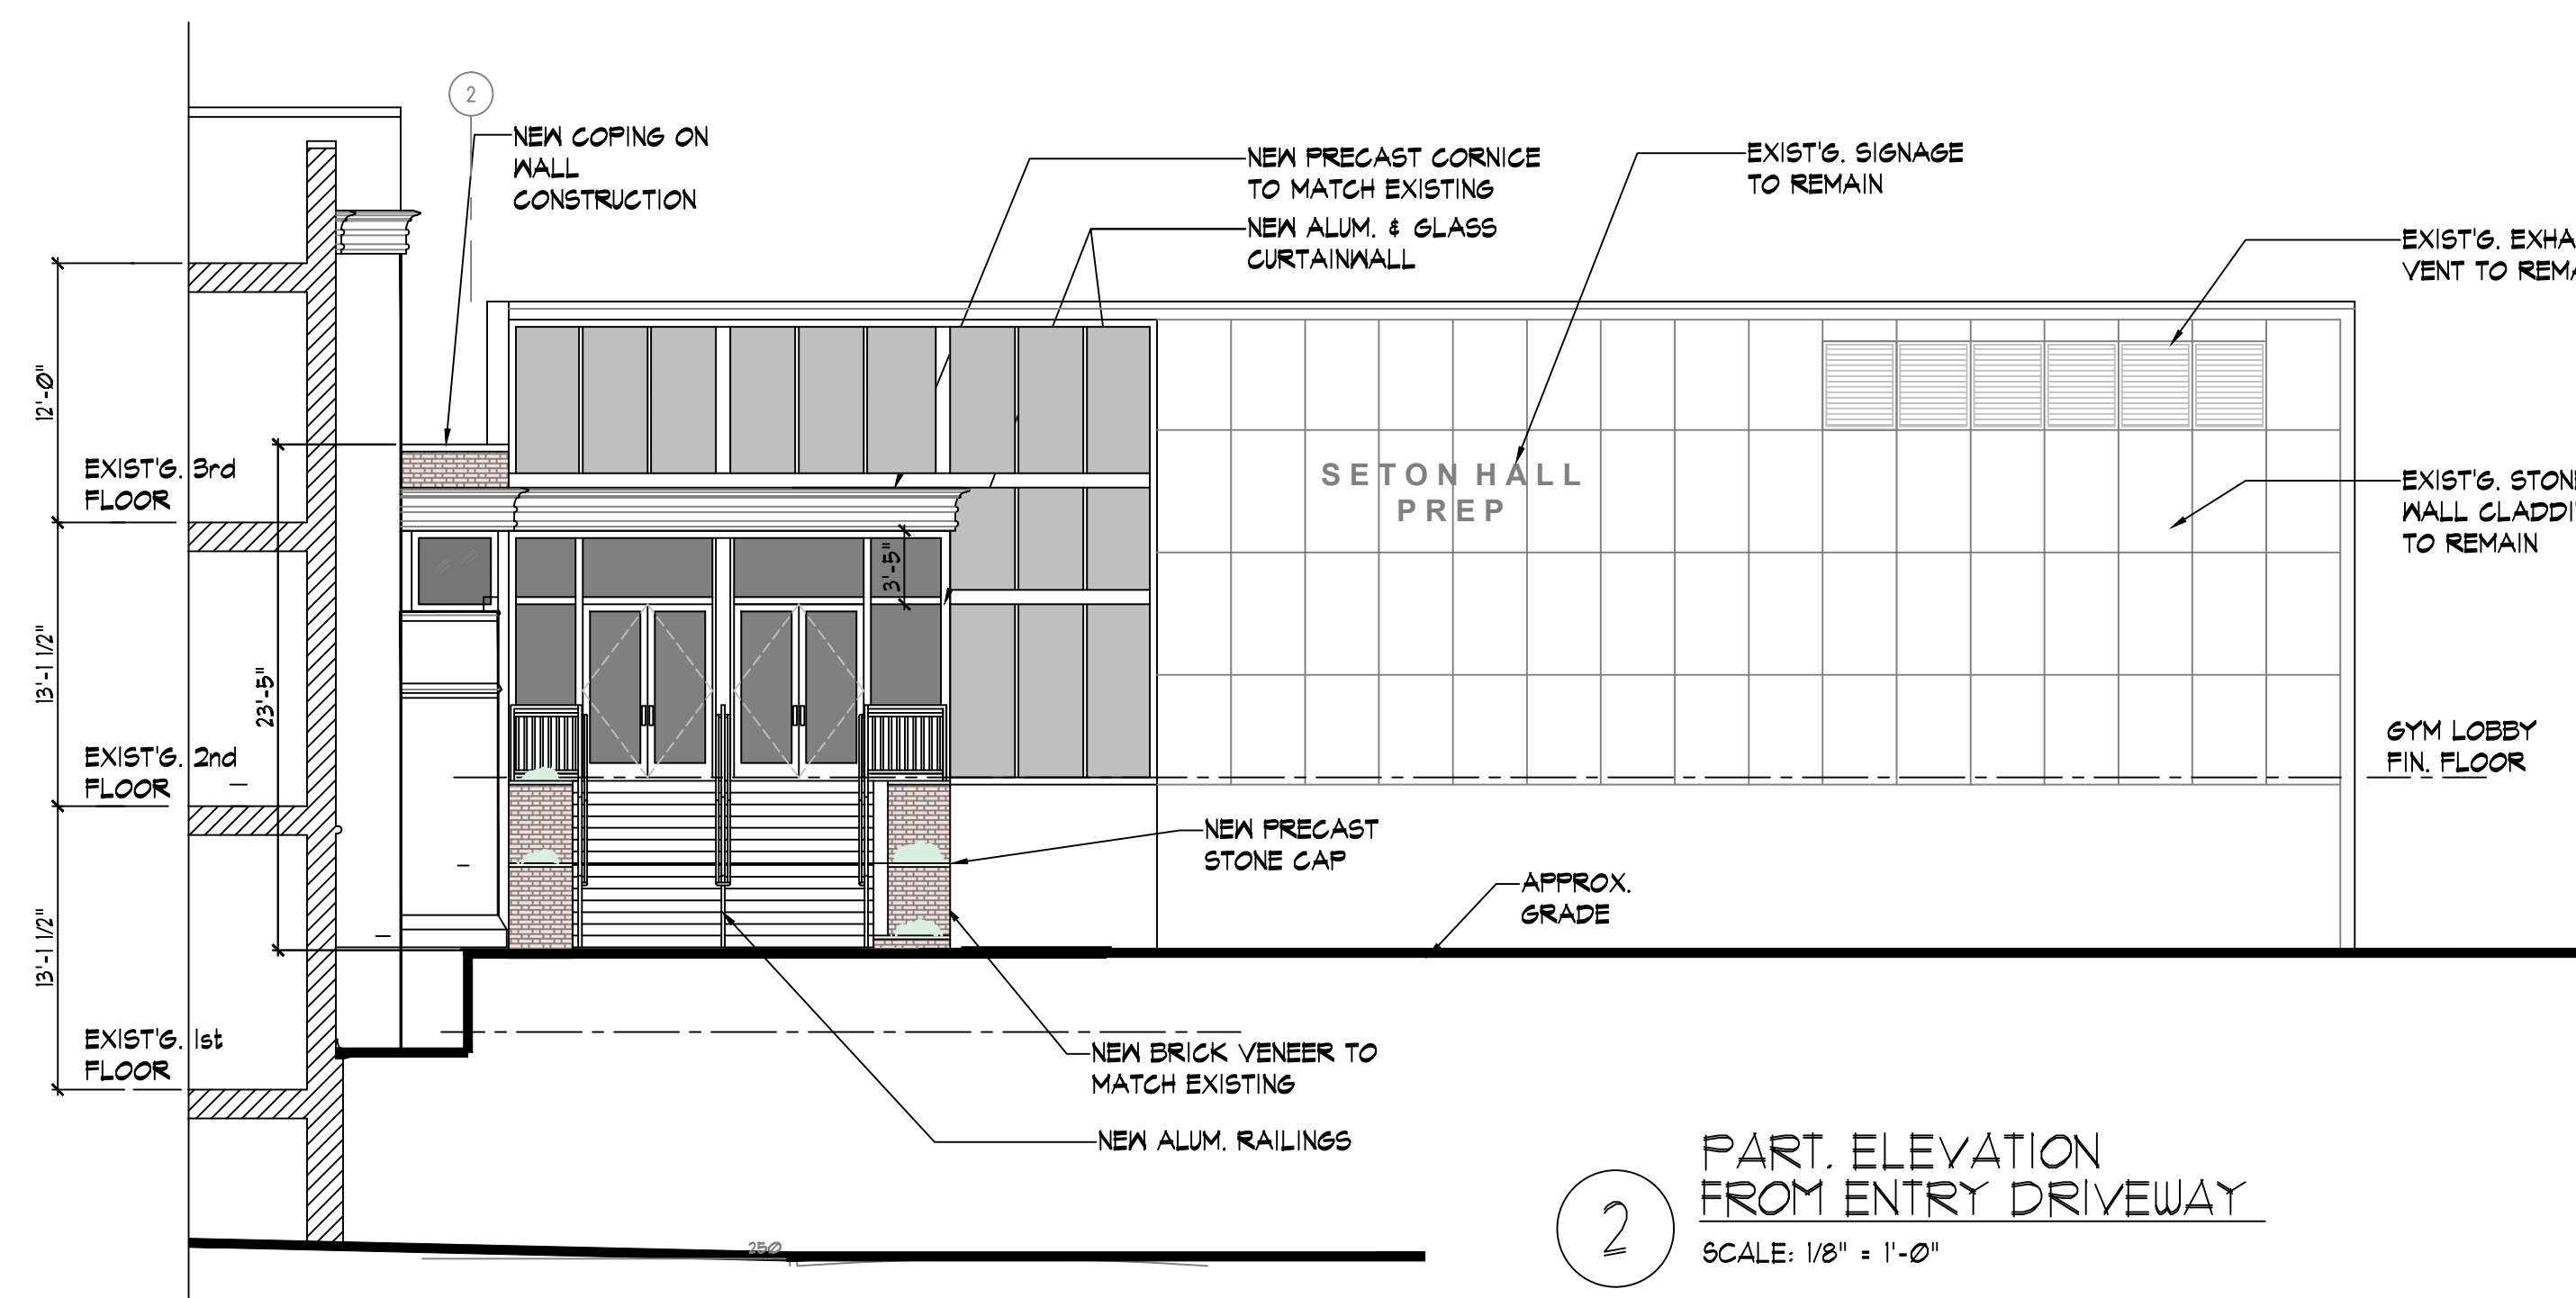

PART. ELEVATION FROM ENTRY DRIVEWAY

SCALE: 1/8" = 1'-0"