


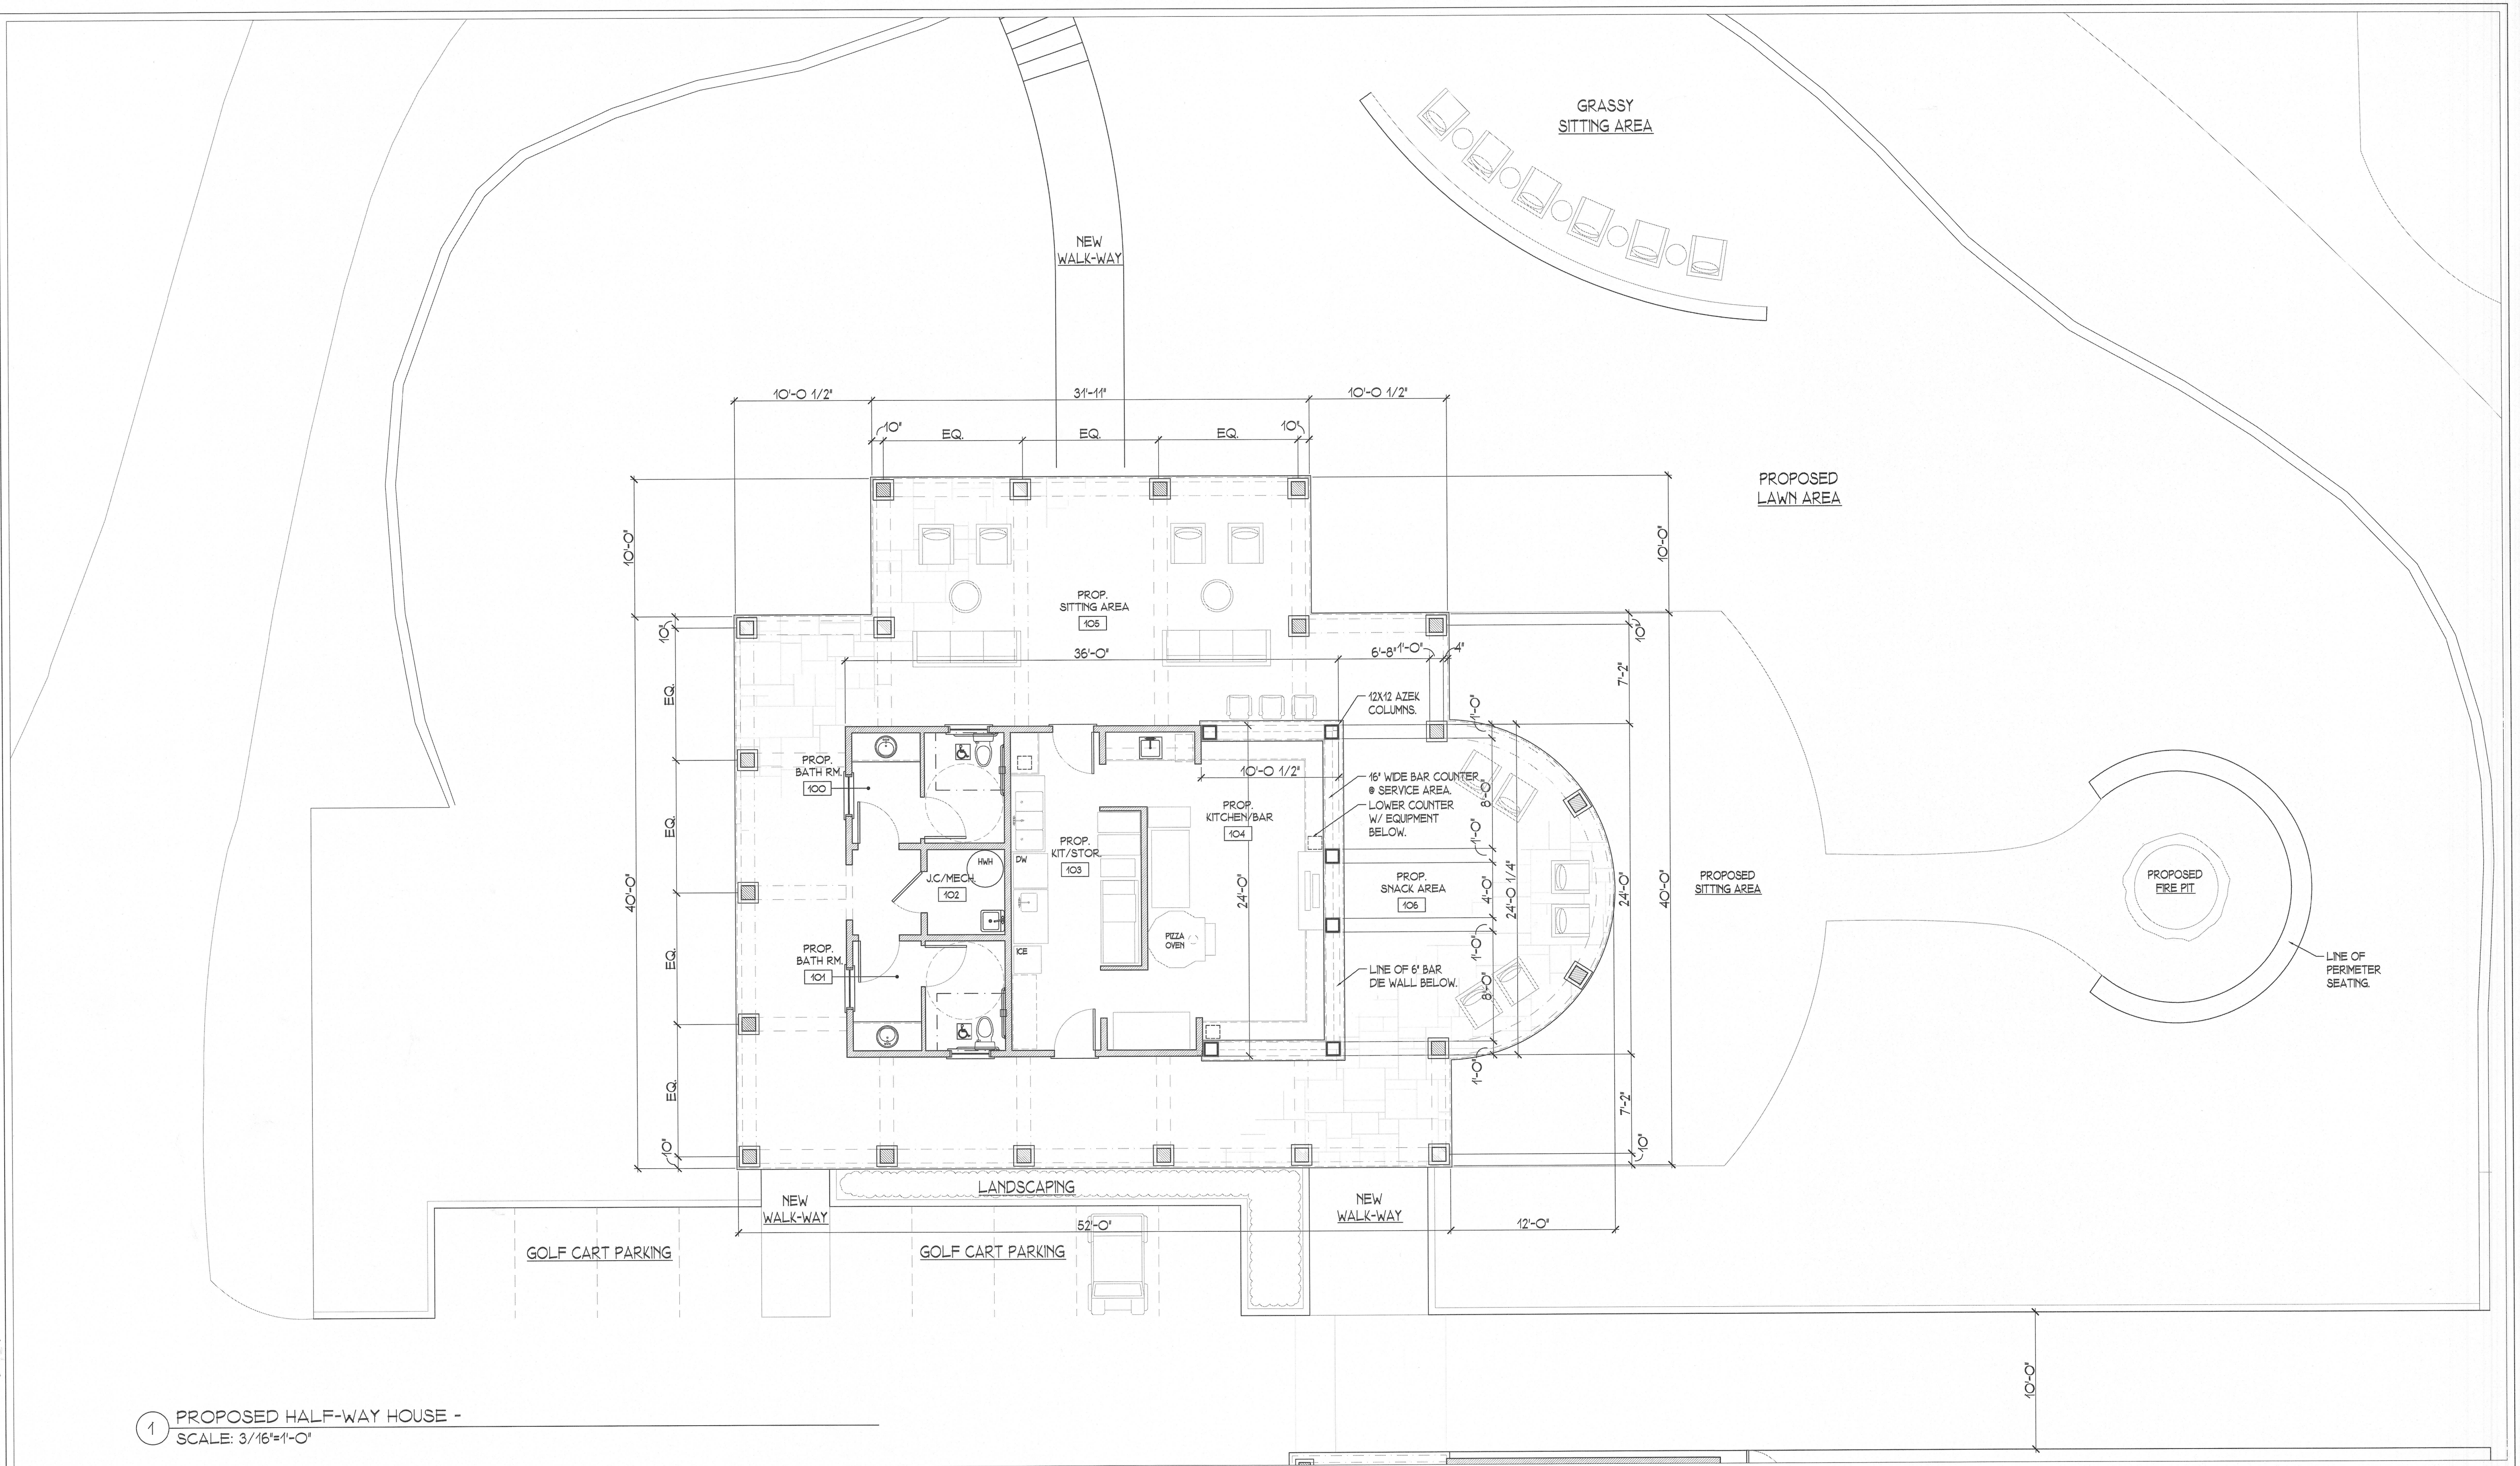


1 PROPOSED HALF-WAY HOUSE -
SCALE: 3/16"=1'-0"

MONTCLAIR GOLF CLUB - HALF-WAY HOUSE

PROPOSED HALF-WAY HOUSE
25 PROSPECT AVENUE - WEST ORANGE, NJ

F.J. RAWDING, A.I.A. - ARCHITECTS - PLANNERS

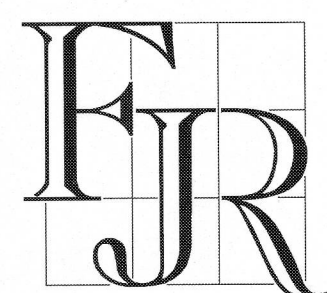

STAMP: NJ LIC. NO. A108917	DATE 05/03/2024
FRANK J. RAWDING, A.I.A.	
	H1




1 PROPOSED HALF-WAY HOUSE SIDE ELEVATION (SOUTH)
SCALE: 3/16"=1'-0"




2 PROPOSED HALF-WAY HOUSE FRONT ELEVATION (EAST)
SCALE: 3/16"=1'-0"



3 PROPOSED HALF-WAY HOUSE REAR ELEVATION (WEST)
SCALE: 3/16"=1'-0"

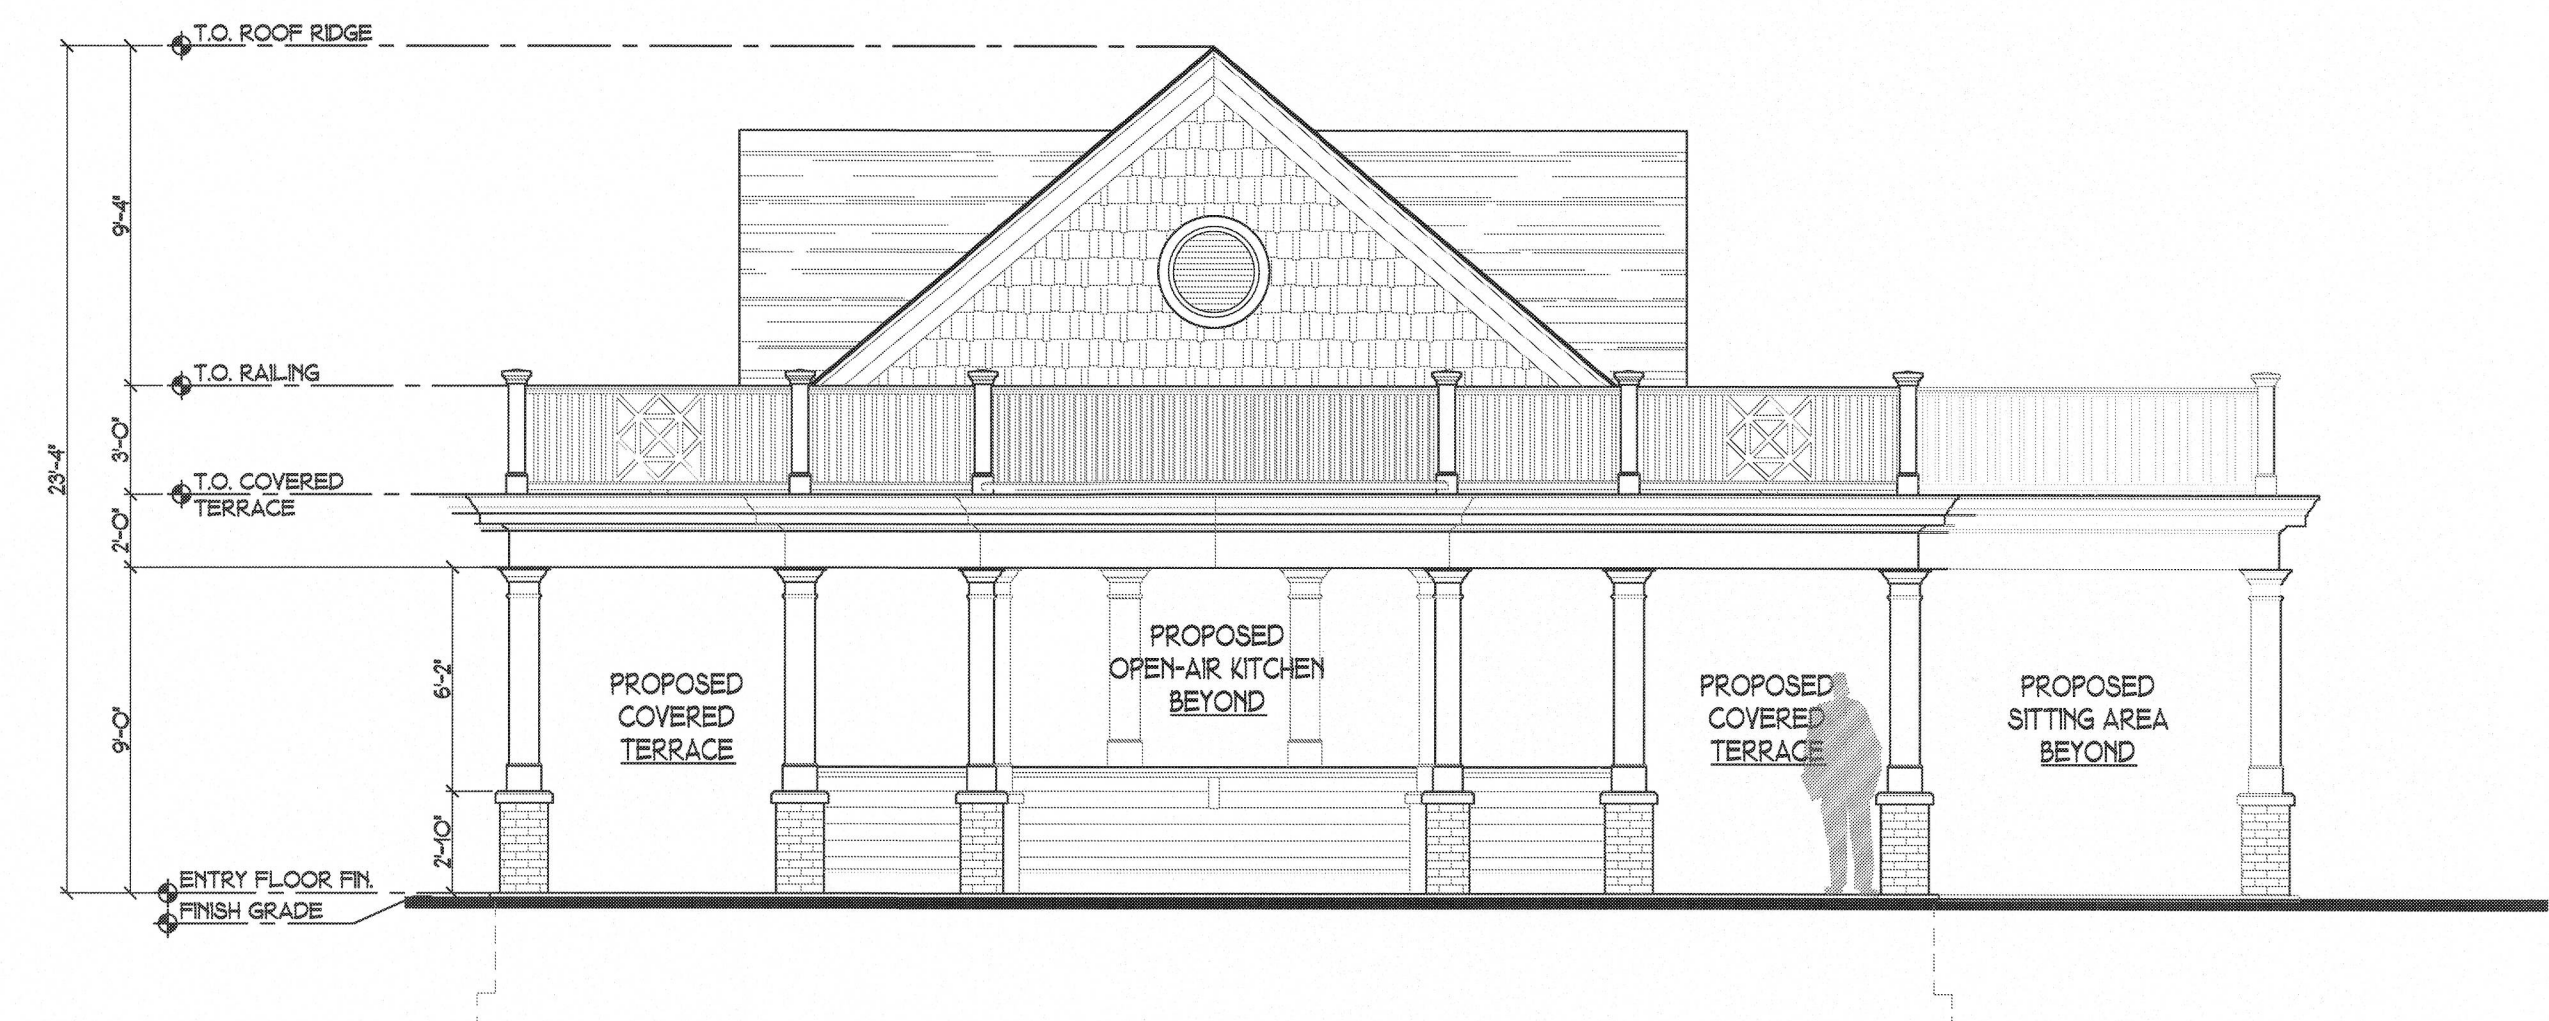

4 PROPOSED HALF-WAY HOUSE REAR ELEVATION (NORTH)
SCALE: 3/16"=1'-0"

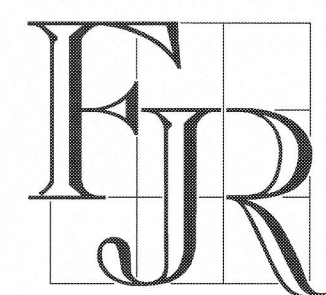


MONTCLAIR GOLF CLUB - HALF-WAY HOUSE

PROPOSED HALF-WAY HOUSE
25 PROSPECT AVENUE - WEST ORANGE, NJ


F.J. RAWDING, A.I.A. - ARCHITECTS - PLANNERS

STAMP: NJ LIC. NO. A108917
FRANK J. RAWDING, A.I.A.

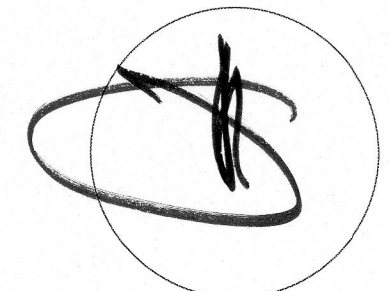

DATE 05/03/2024

H2

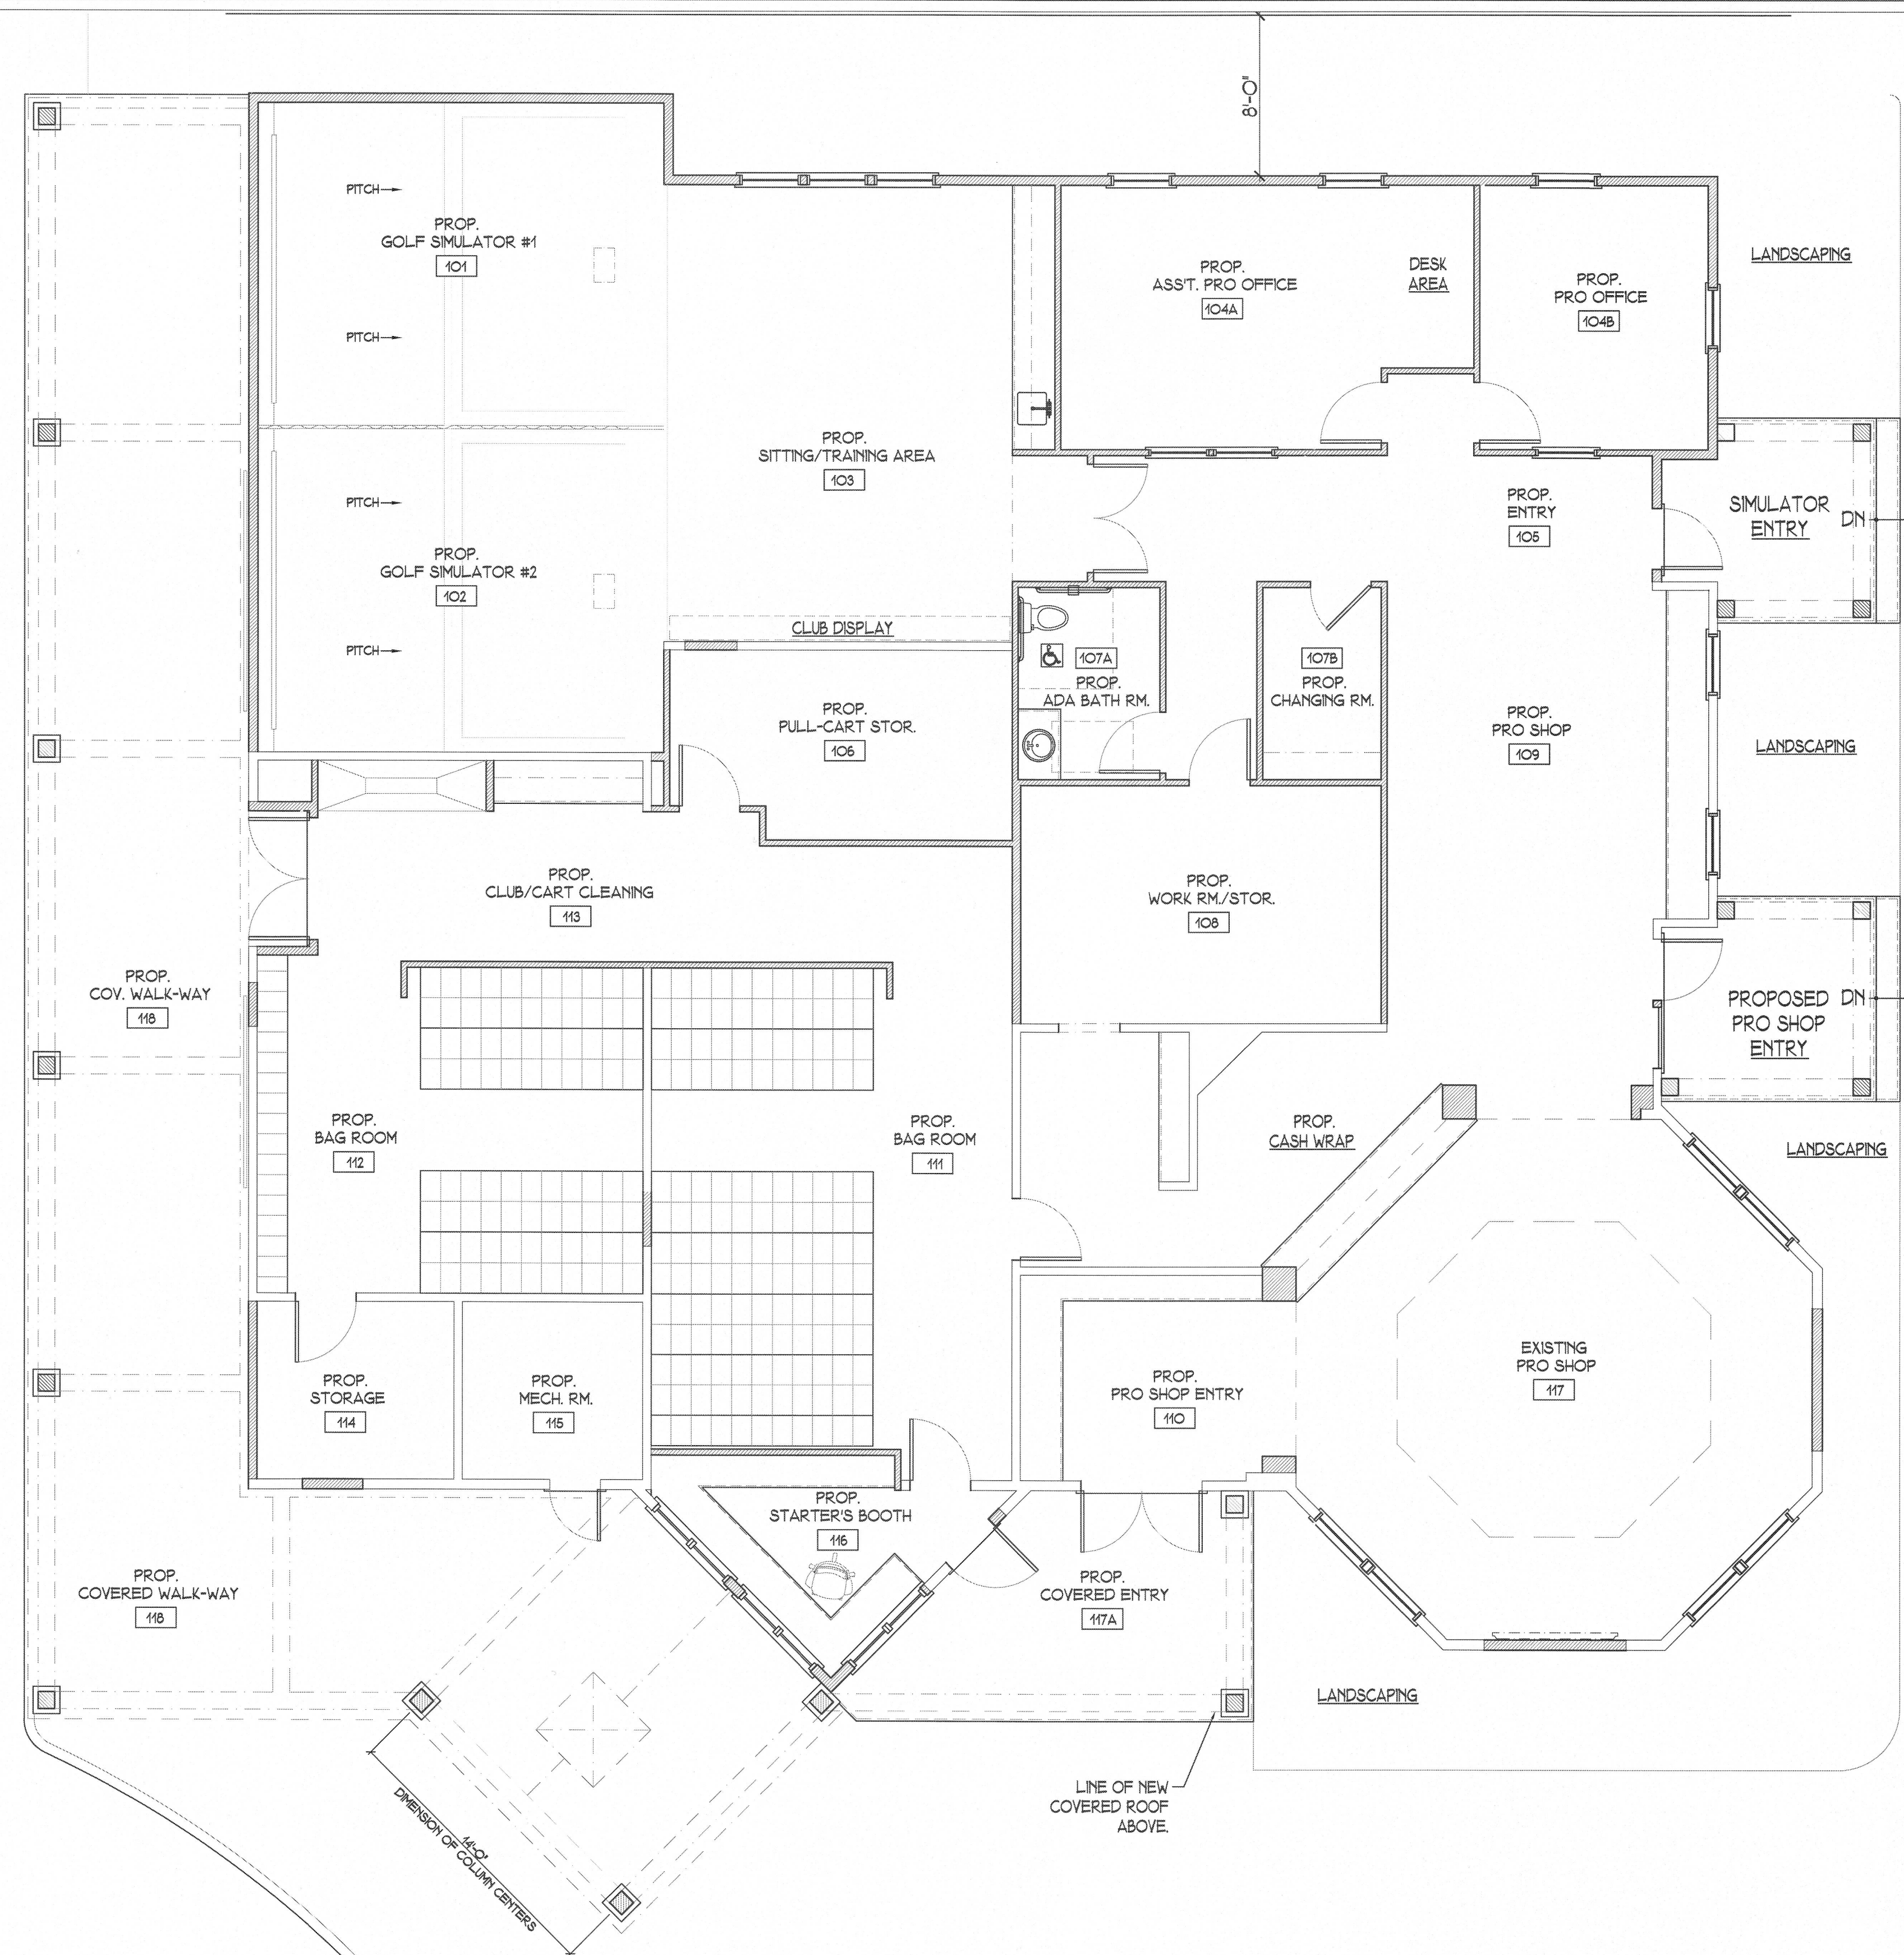



1 EXISTING PRO SHOP/ BAG STORAGE BLDG W/ PROPOSED RENOVATIONS
SCALE: 3/16"=1'-0"

MONTCLAIR GOLF CLUB - PRO SHOP RENOVATION

PROPOSED HALF-WAY HOUSE
25 PROSPECT AVENUE - WEST ORANGE, NJ

F.J. RAWDING, A.I.A. - ARCHITECTS - PLANNERS

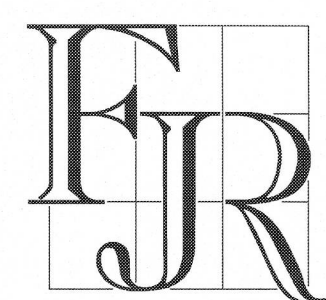

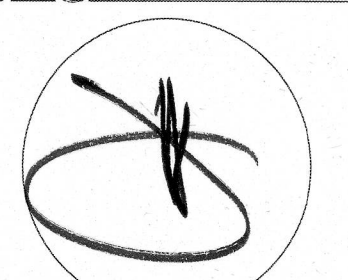STAMP:	NJ LIC. NO. A108917	DATE	05/03/2024
FRANK J. RAWDING, A.I.A.			
			P1



1 EXISTING PRO SHOP/BAG STORAGE BLDG W/ PROPOSED RENOVATIONS - COVERED WALK-WAY
SCALE: 3/16"=1'-0"




2 EXISTING PRO SHOP/STARTER BLDG. W/ PROPOSED RENOVATIONS - STARTER BOOTH ELEVATION
SCALE: 3/16"=1'-0"



3 EXISTING PRO SHOP/BAG STORAGE BLDG W/ PROPOSED RENOVATIONS - END ELEVATION
SCALE: 3/16"=1'-0"



4 EXISTING PRO SHOP/BAG STORAGE BLDG W/ PROPOSED RENOVATIONS - PRO SHOP ELEVATION
SCALE: 3/16"=1'-0"

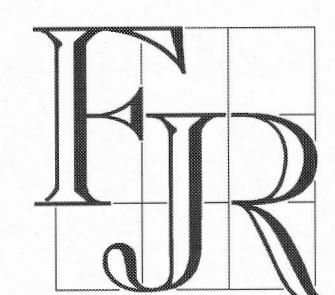

MONTCLAIR GOLF CLUB - PRO SHOP RENOVATION

PROPOSED HALF-WAY HOUSE
25 PROSPECT AVENUE - WEST ORANGE, NJ

F.J. RAWDING, A.I.A. - ARCHITECTS - PLANNERS

STAMP: NJ LIC. NO. A188917
FRANK J. RAWDING, A.I.A.



DATE 05/03/2024

P2