



Jarmel Kizel
ARCHITECTS AND ENGINEERS INC.
42 OKNER PARKWAY
LIVINGSTON, NEW JERSEY 07039
TEL: 973-994-9869
FAX: 973-994-4069
www.jarmelkizel.com
Architecture
Engineering
Interior Design
Implementation Services

NJ State Board Of Architects Authorization No. 161
NJ State Board Of Engineers & Land Surveyors Authorization No. GA-278177

ISSUE

NO.	DATE	DESCRIPTION	INT.
1	04-02-24	FOR PLANNING	MBJ

REVISION

NO.	DATE	DESCRIPTION	INT.

PRINCIPALS

MATTHEW B. JARMEL, AIA, MBA
RICHARD A. JARMEL, PE
IRWIN H. KIZEL, AIA, PP

ARCHITECTS & ENGINEERS

BEATRIZ BARBERES, RA
ARMEN B. BOHOSSIAN, PE
JEREMY D. BOYER, AIA
ANDRZEJ B. BRZDOWSKI, PE
SHANNON CROWINCKER, PE
ANDRE E. DIBI, PE
GERARD P. GESARIO, PE
JONATHAN KLIBER, AIA
BRENDAN LEADBEATER, AIA
JYI-MIN LIAN, PE
KAROLINA PODKONOWICZ, AIA
CHERYL SCHWEIKER, AIA
JOHN W. STRANDBERG, AIA
STEVEN J. VAZ, PE

Project:

GODDARD SCHOOL ANNEX
289 Mt. Pleasant Avex
West Orange, NJ

Project Number:

GODNJ23-119

Scale:

1/8"=1'-0"

Drawn By:

CS/AM

Approved By:

MBJ

Drawing Name:

PROPOSED FLOOR PLANS


Drawing Number:

SA-2.1


Initial Date: 03/28/2024

ARCHITECT OF RECORD


Matthew B. Jarmel
MATTHEW B. JARMEL, AIA, MBA
NJ Lic. #140212757

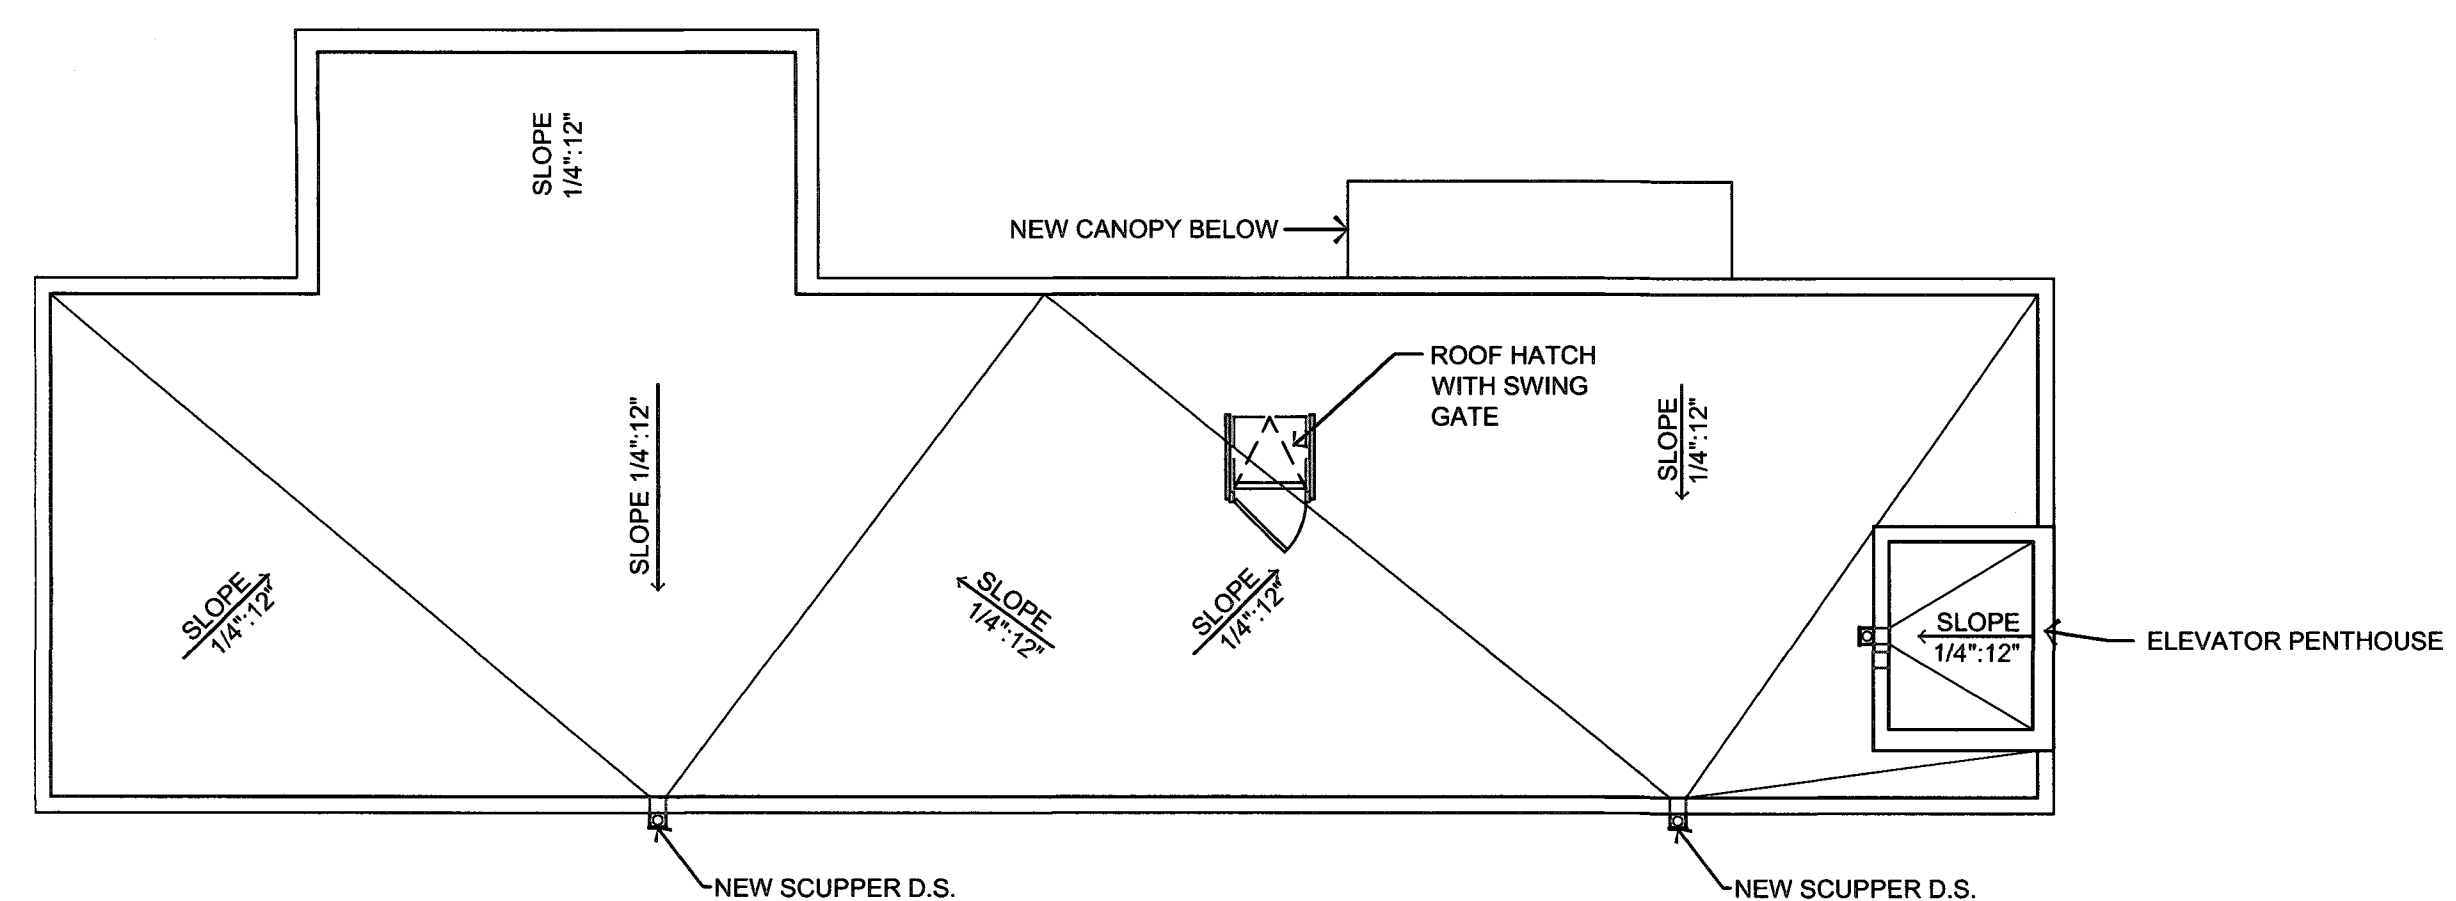


ROOF PLAN
SCALE : 1/8" = 1'-0"

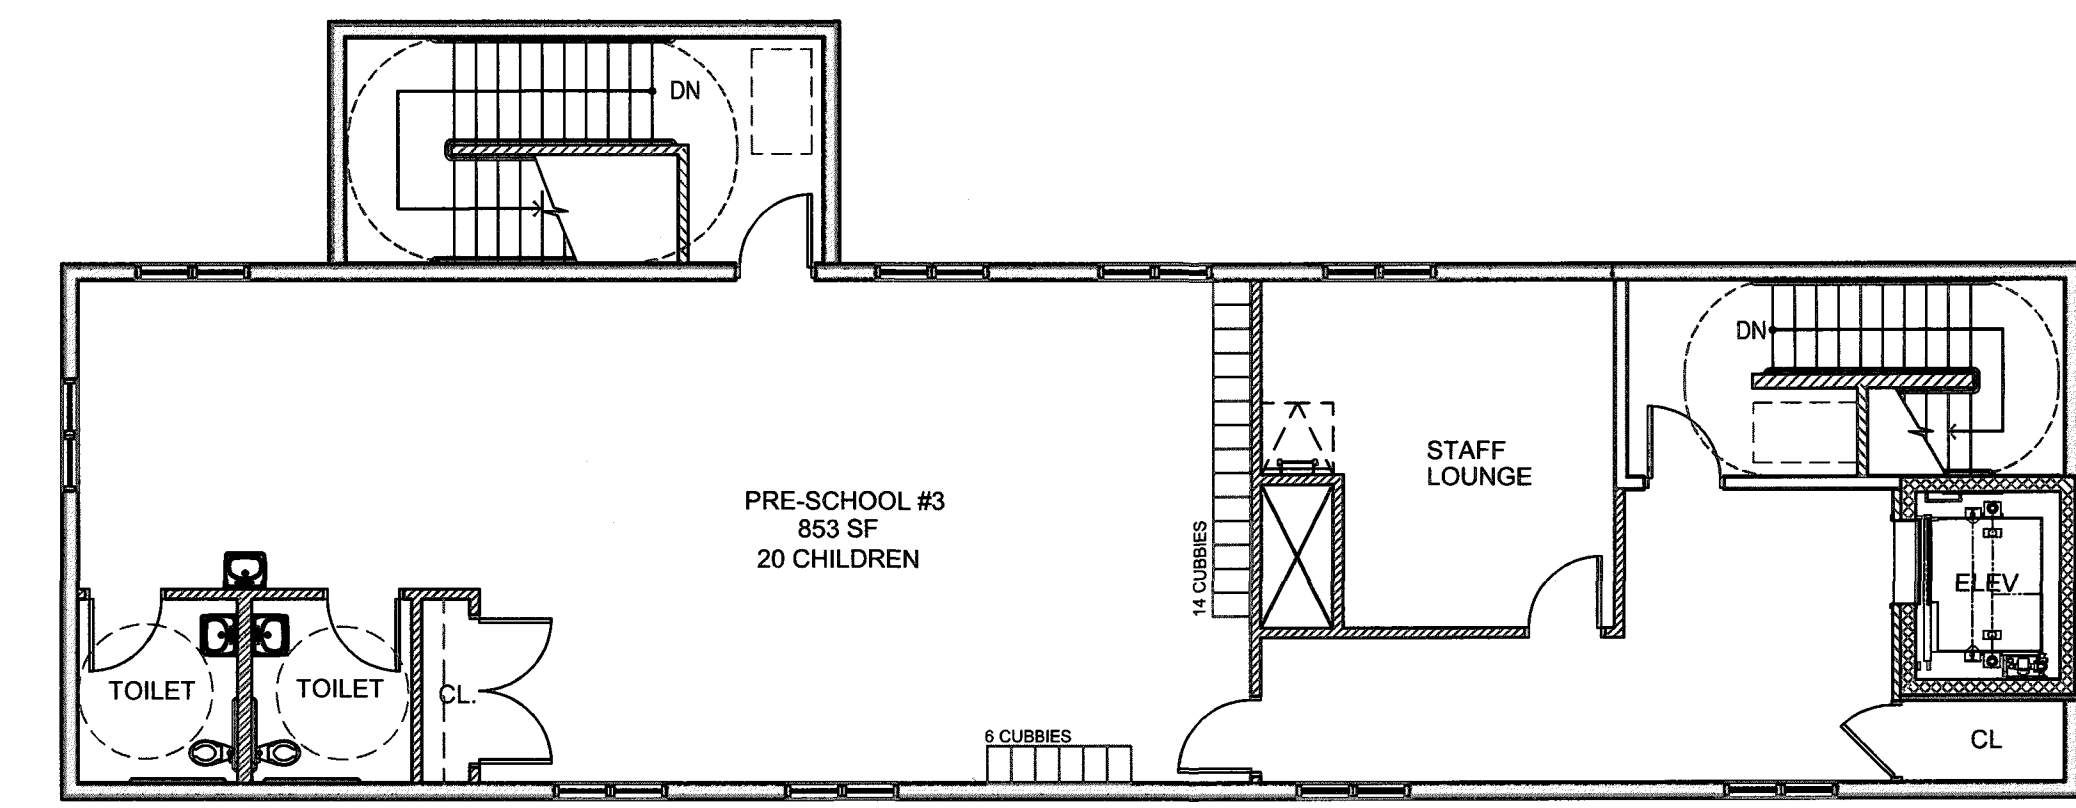


3 SECOND FLOOR PLAN
SCALE : 1/8" = 1'-0"

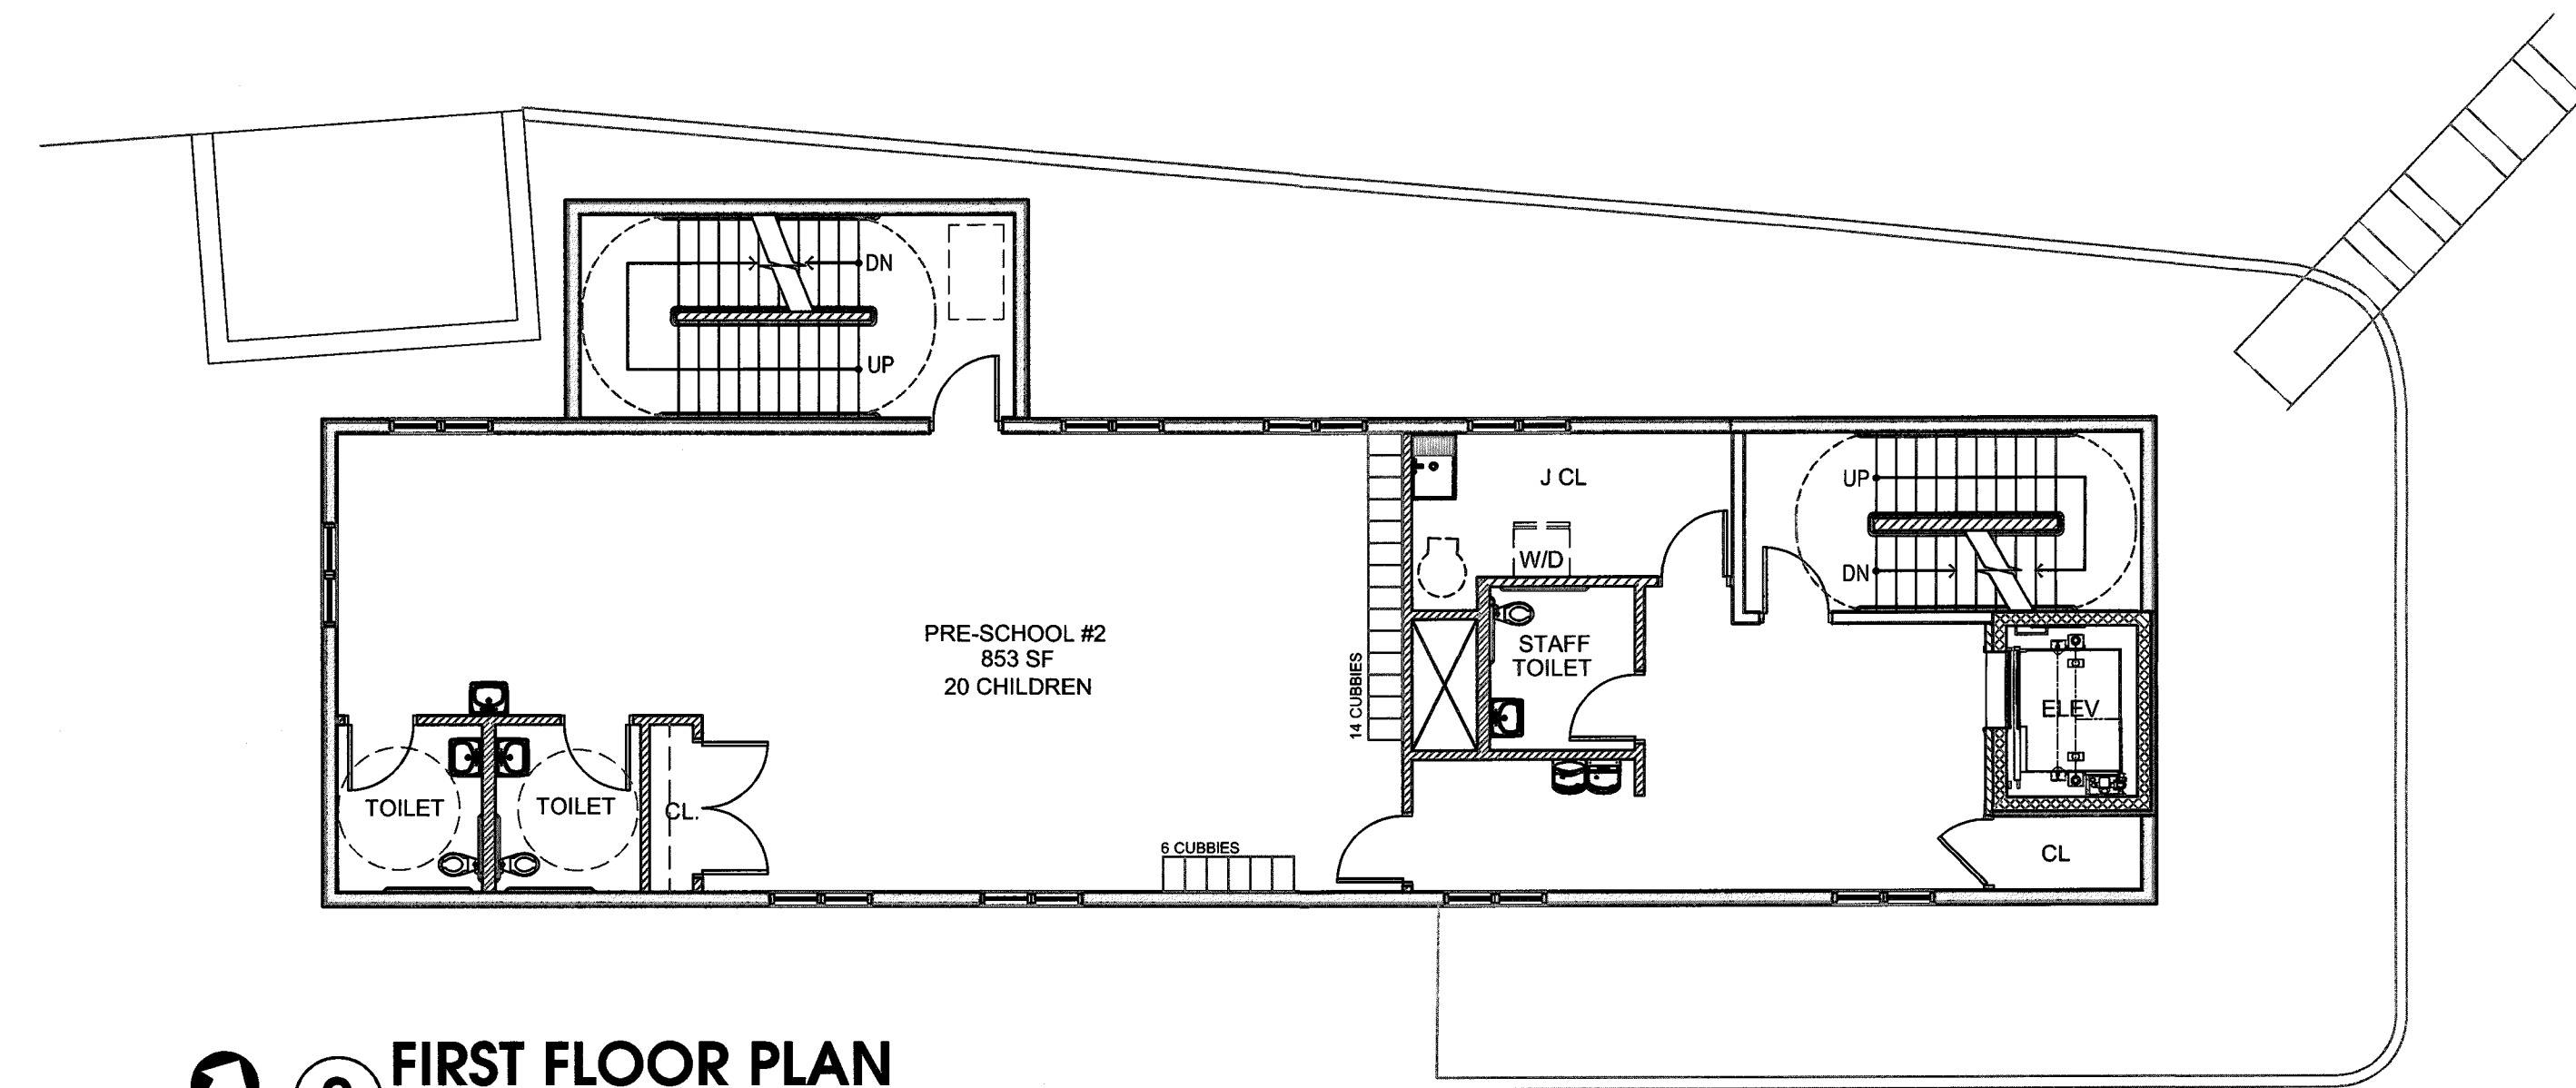


2 FIRST FLOOR PLAN
SCALE : 1/8" = 1'-0"

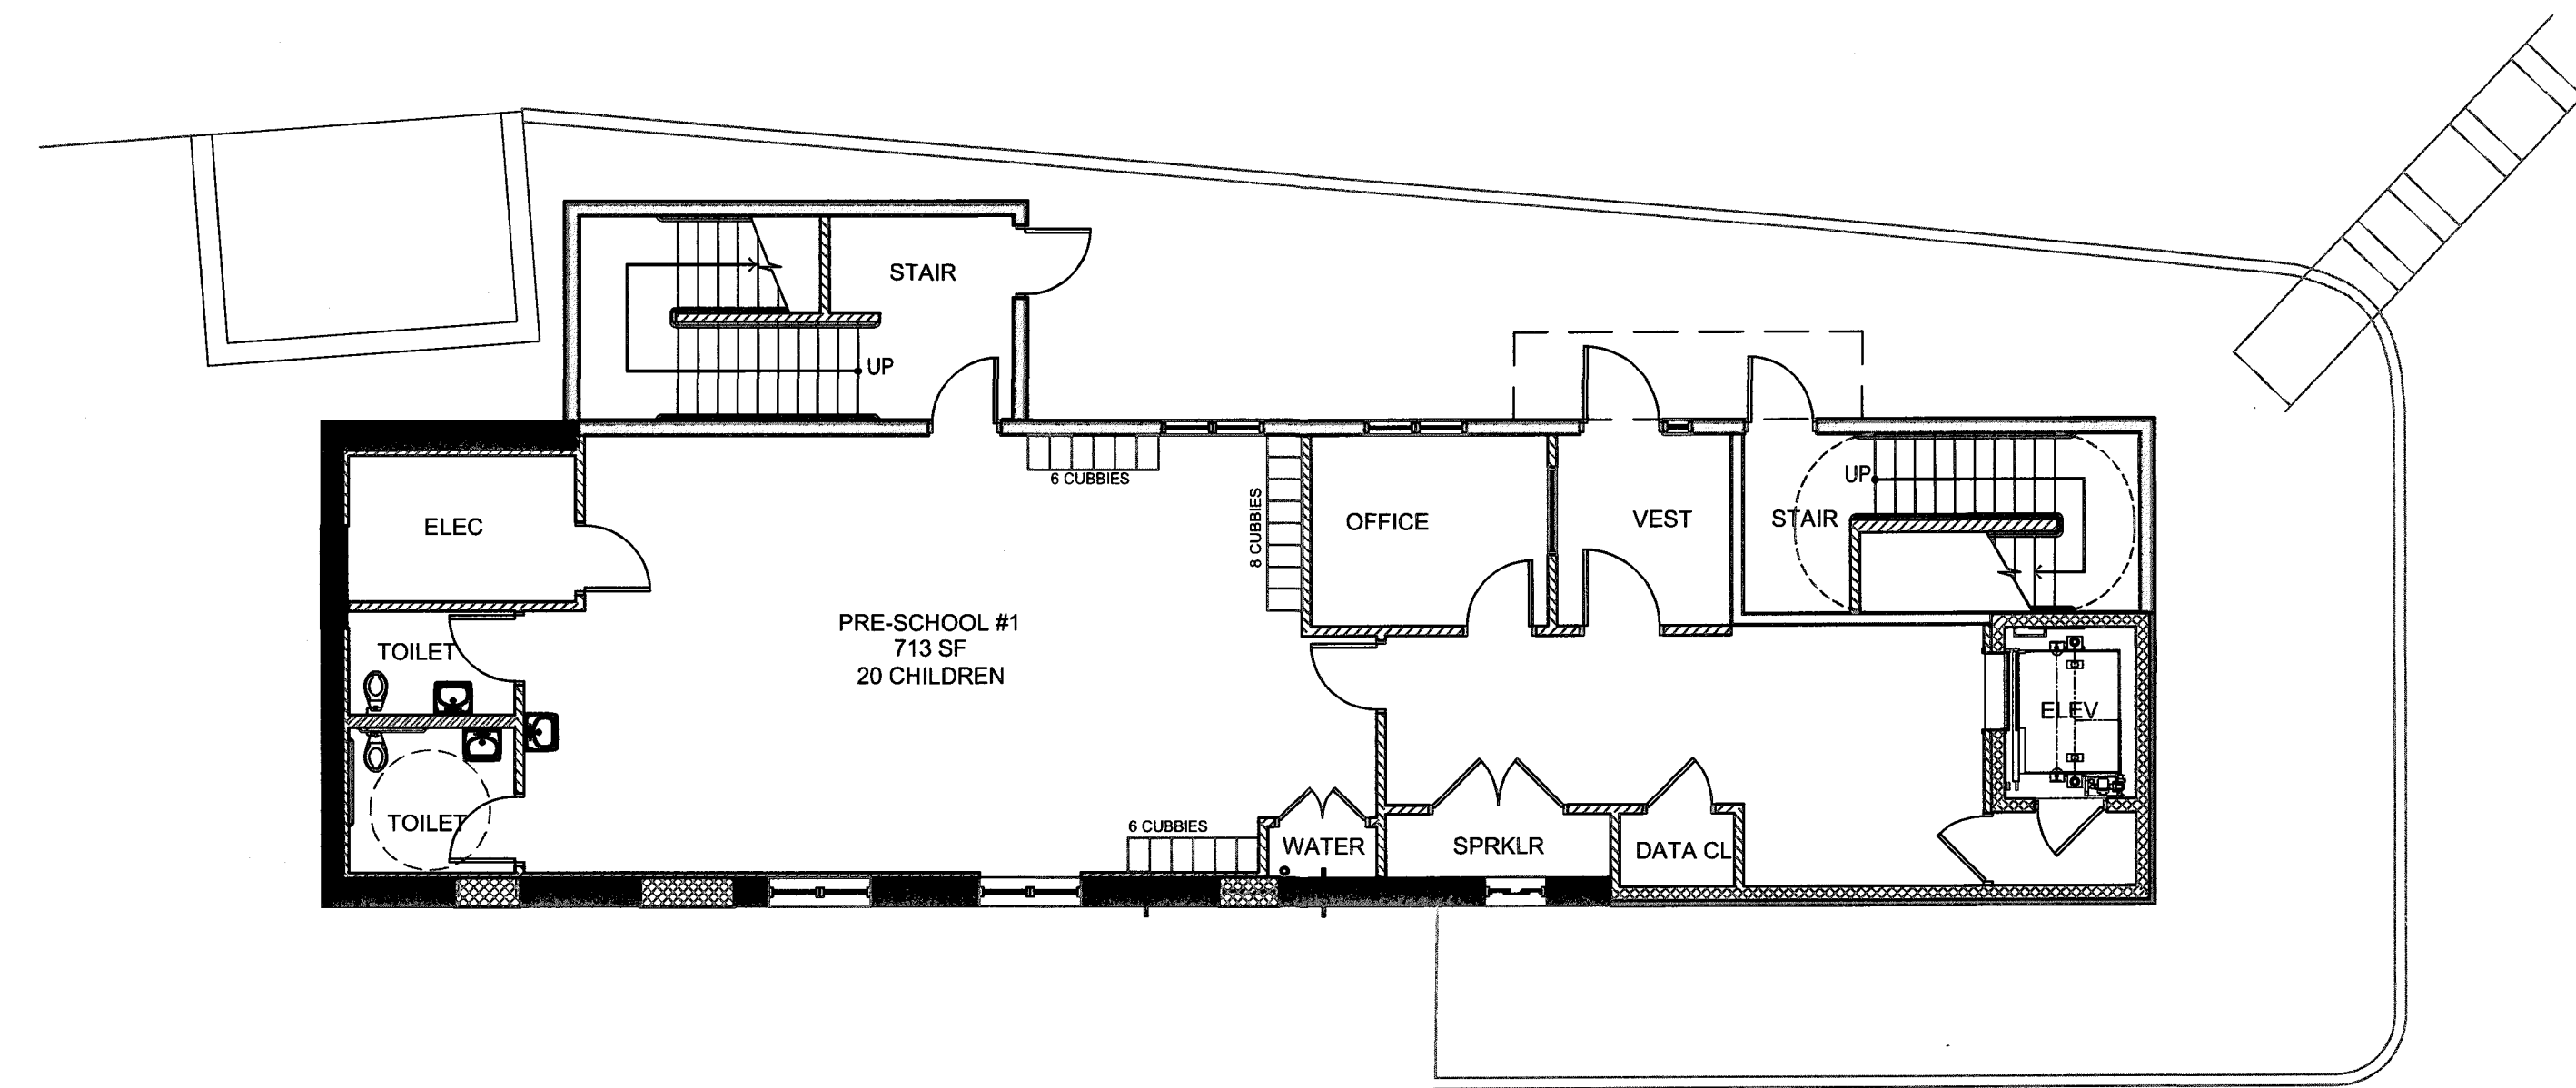


1 BASEMENT PLAN
SCALE : 1/8" = 1'-0"

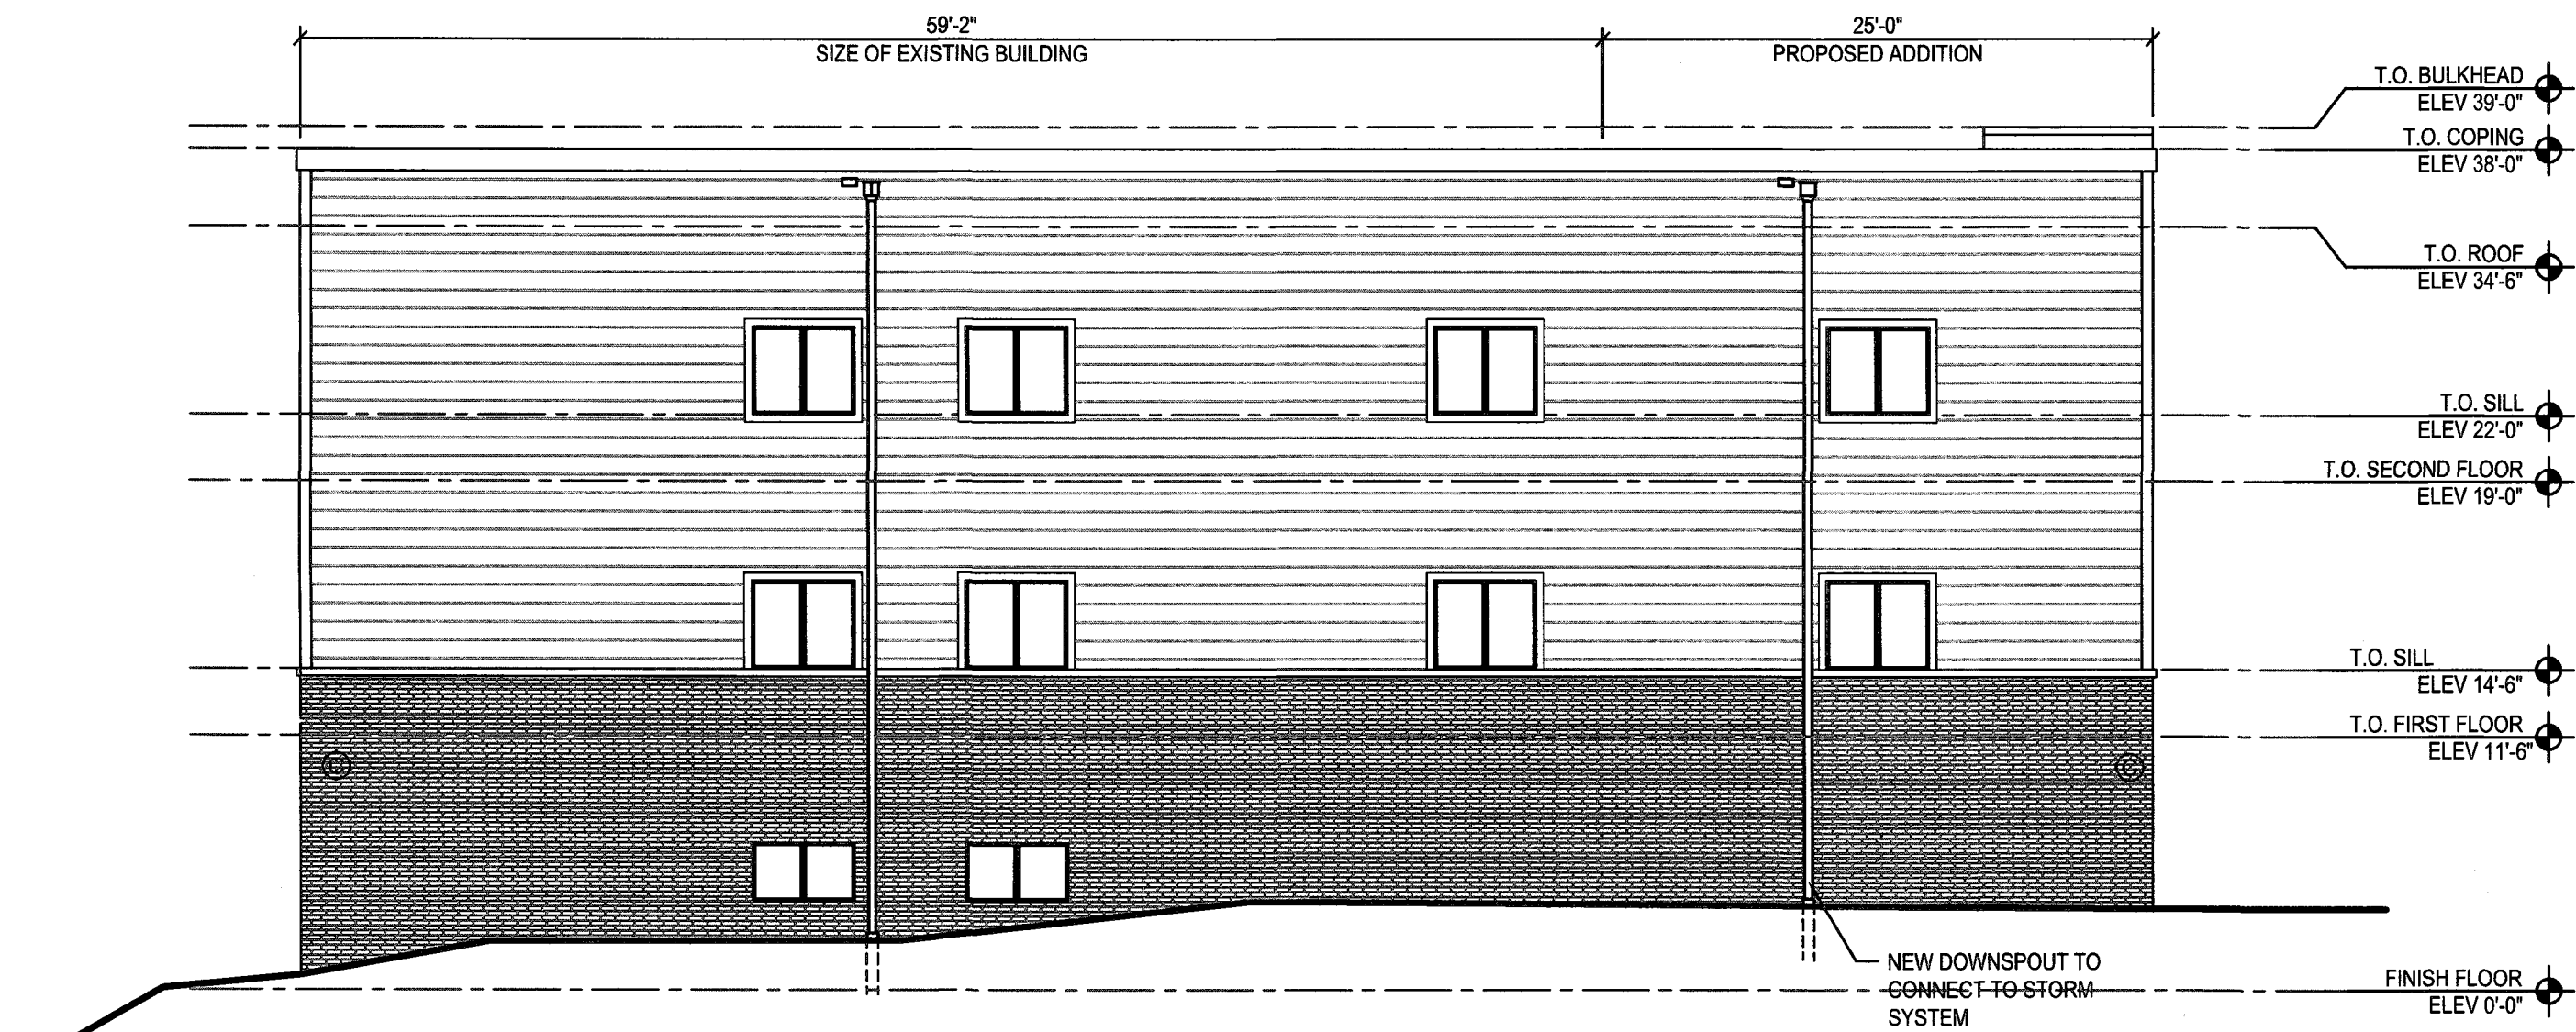


1 EAST ELEVATION
SCALE : 1/8" = 1'-0"

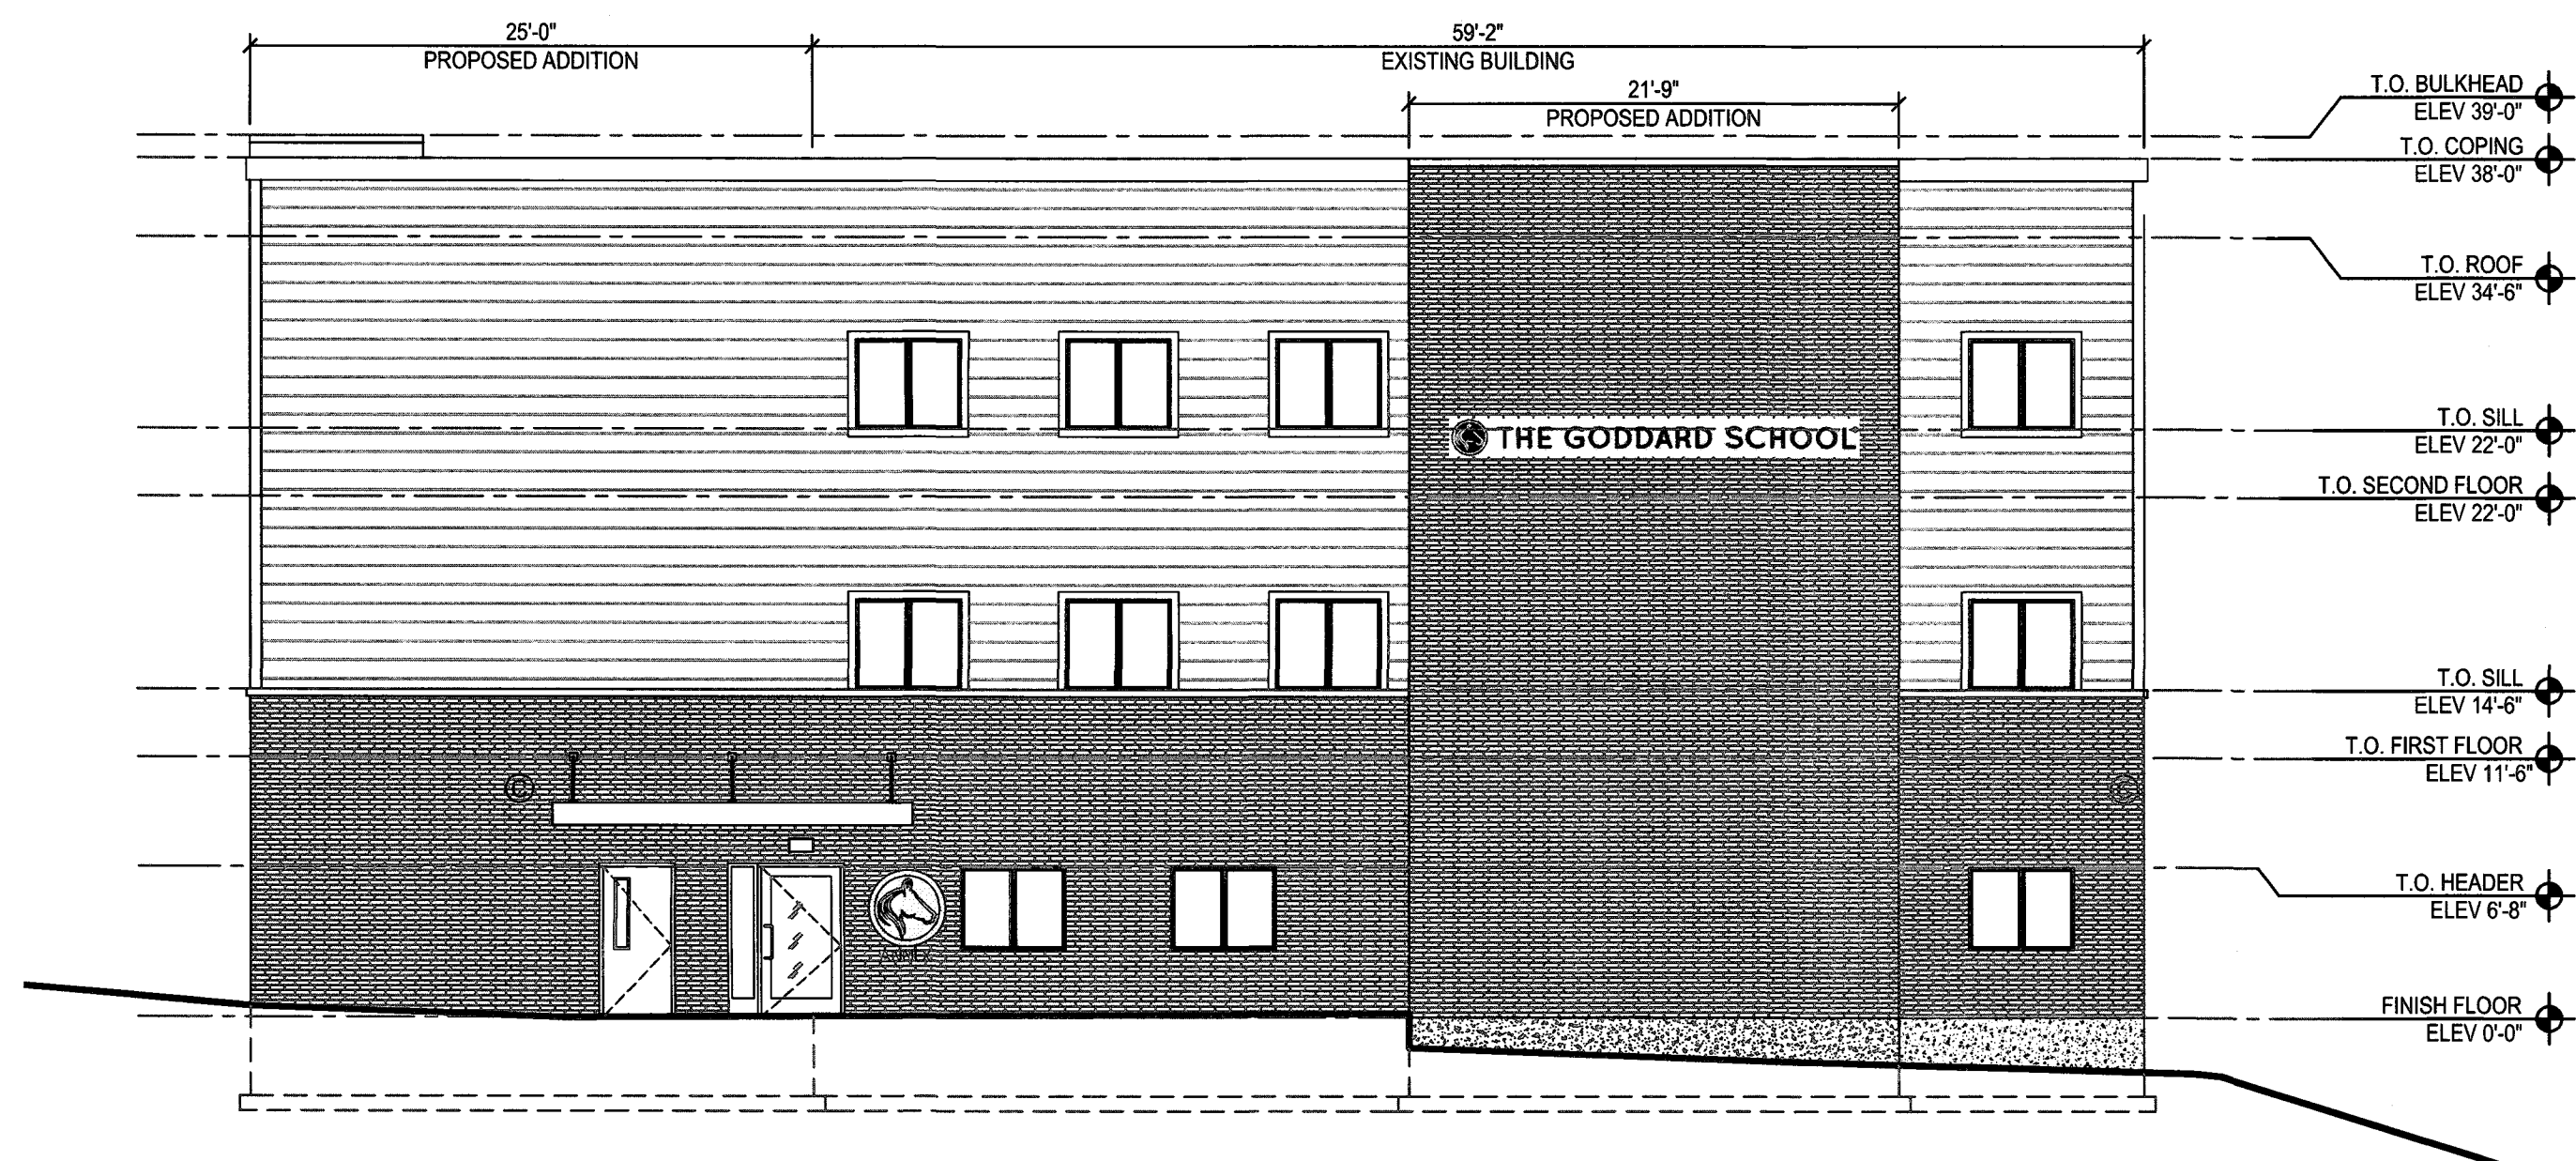


2 WEST ELEVATION
SCALE : 1/8" = 1'-0"

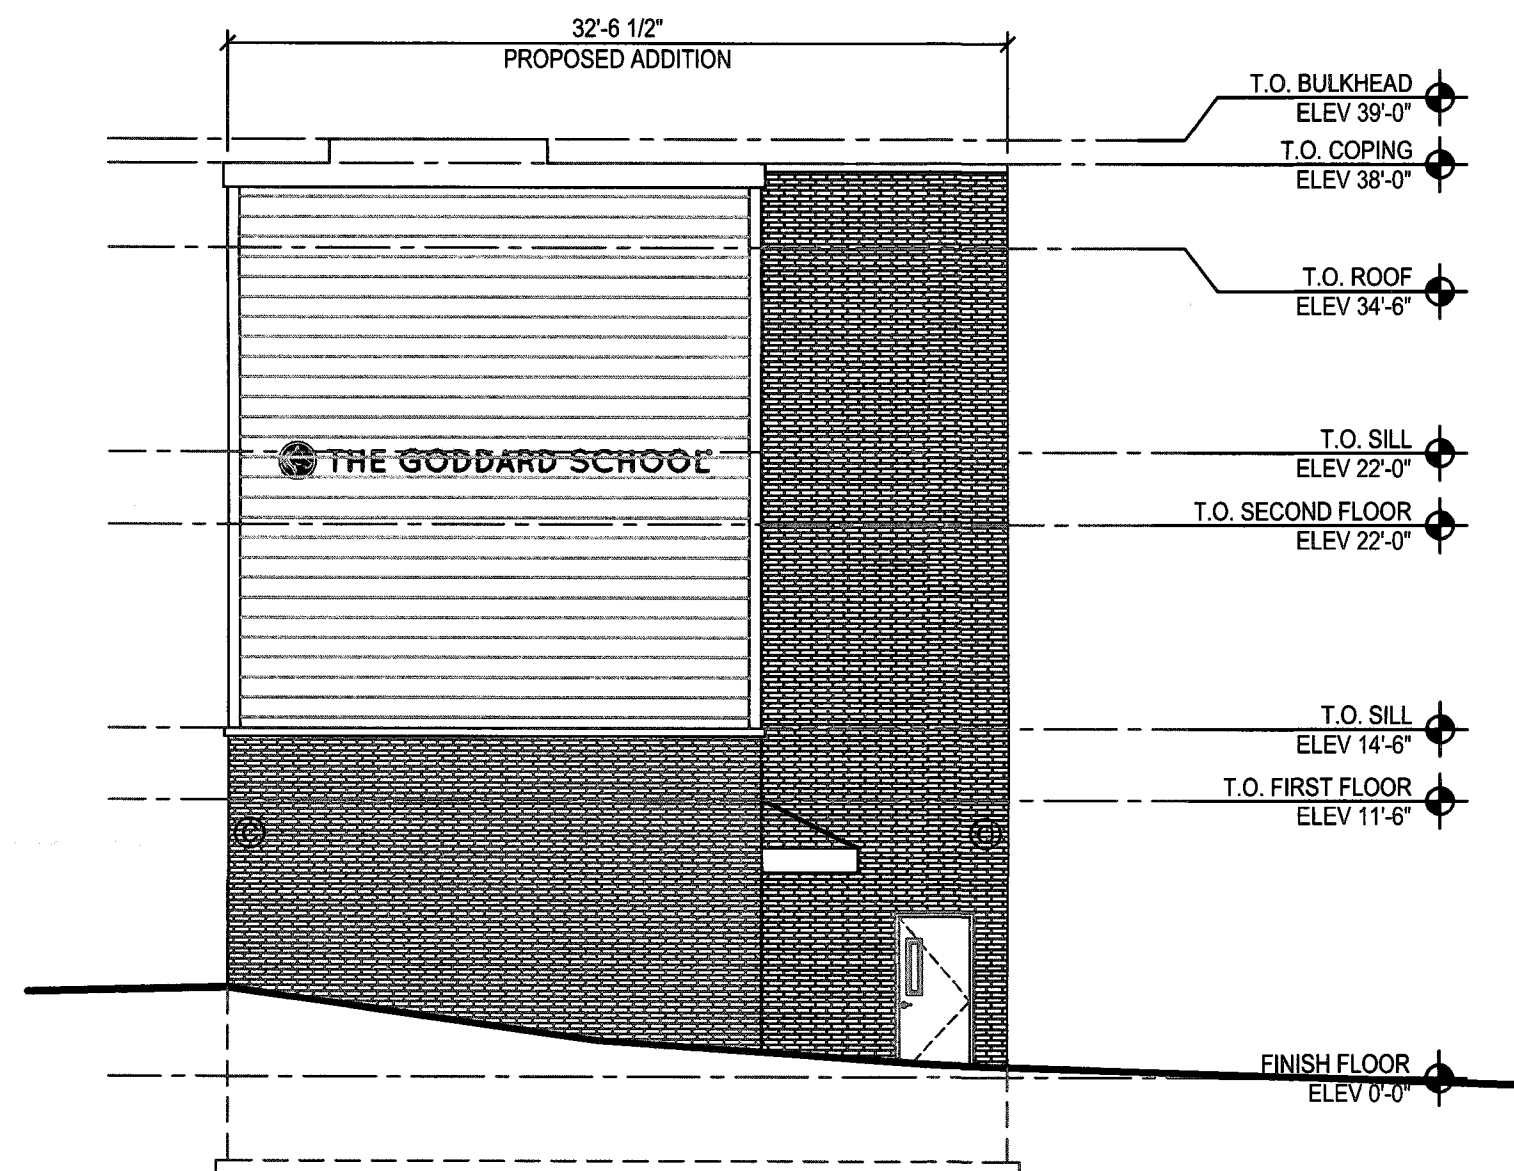


3 NORTH ELEVATION
SCALE : 1/8" = 1'-0"

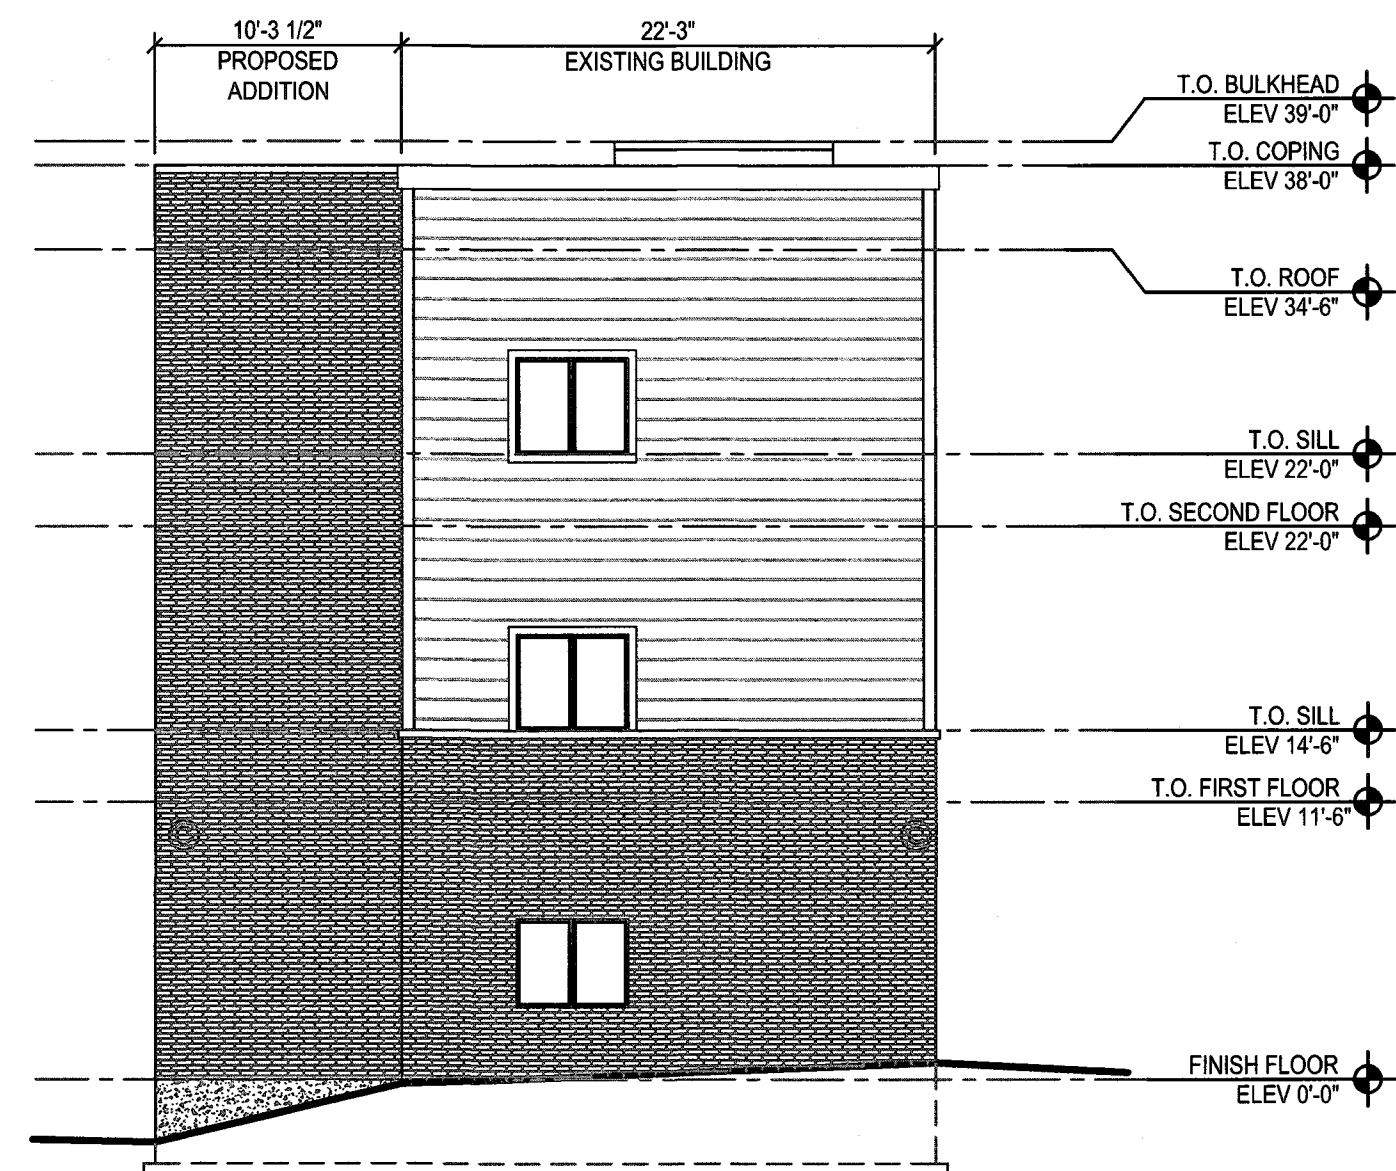

4 SOUTH ELEVATION
SCALE : 1/8" = 1'-0"

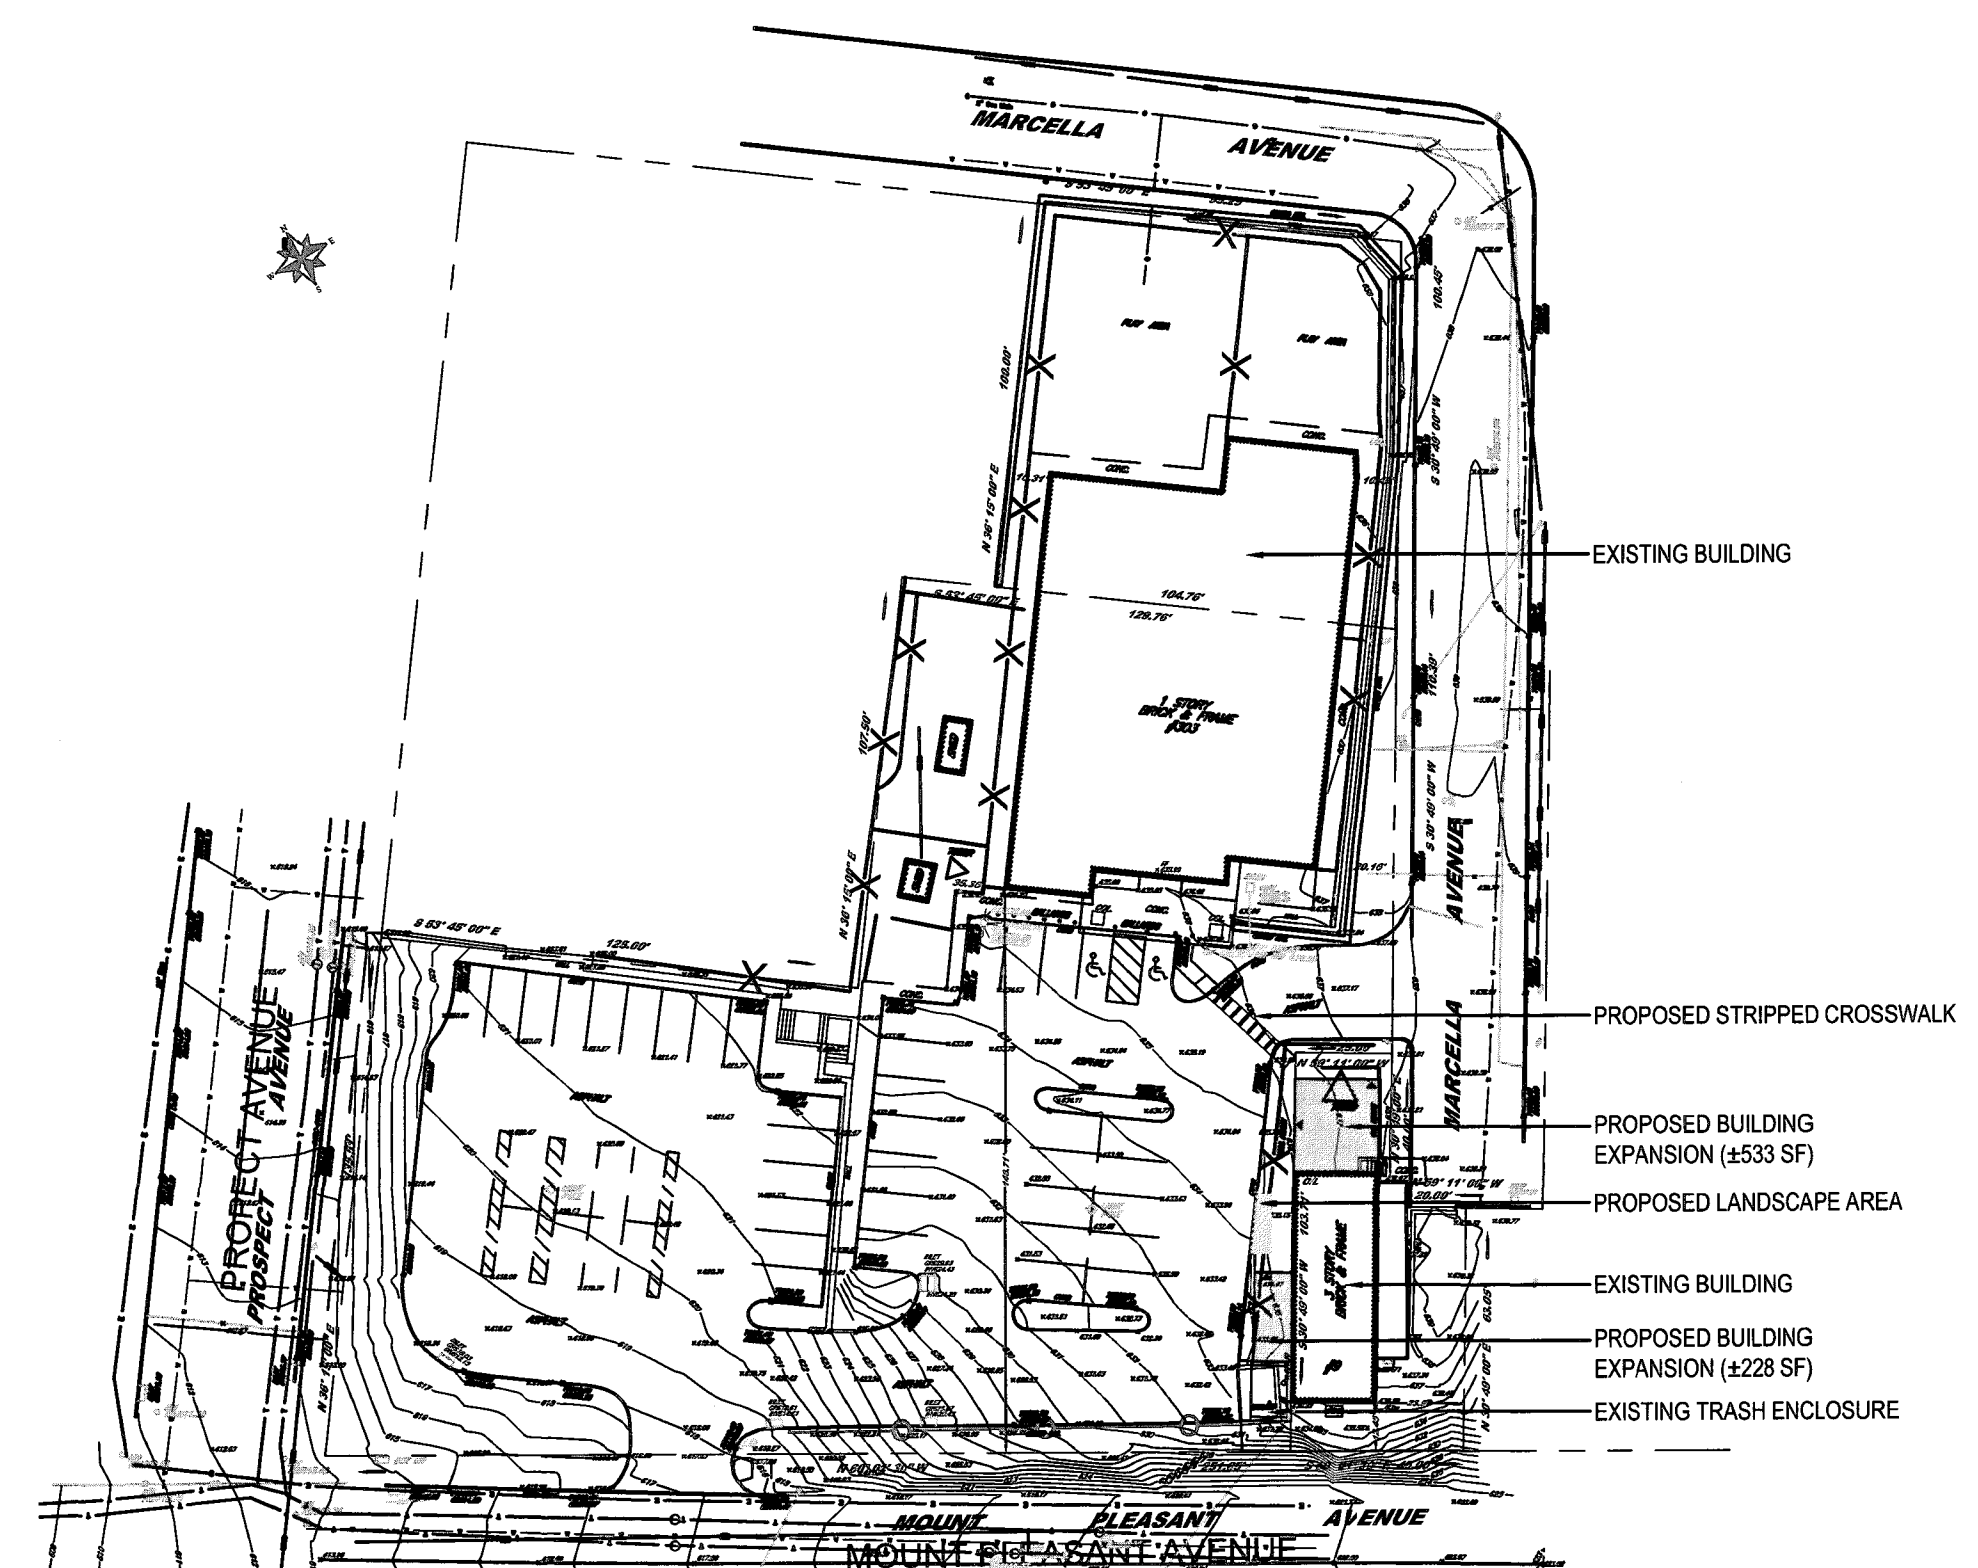

KEY PLAN
SCALE: NTS

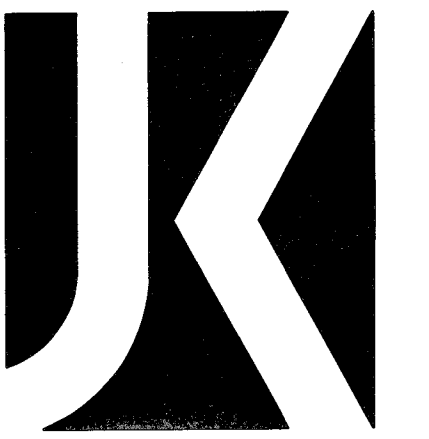

Jarmel Kizel
ARCHITECTS AND ENGINEERS INC.

42 OKNER PARKWAY
LIVINGSTON, NEW JERSEY 07039
TEL: 973-994-9669
FAX: 973-994-4069

www.jarmelkizel.com

Architecture
Engineering
Interior Design
Implementation Services

NJ State Board of Architects Authorization No. 161
NJ State Board of Engineers & Land Surveyors Authorization No. GA-278177

ISSUE

NO.	DATE	DESCRIPTION	INT.
1	04-02-24	FOR PLANNING	MBJ

REVISION

NO.	DATE	DESCRIPTION	INT.

PRINCIPALS

MATTHEW B. JARMEL, AIA, MBA
RICHARD A. JARMEL, PE
IRWIN H. KIZEL, AIA, PP

ARCHITECTS & ENGINEERS

BEATRIZ BARRERES, RA
ARMEN B. BOHOSIAN, PE
JEREMY D. BOYER, AIA
ANDRZEJ B. BRZECZOWSKI, PE
SHANNON CROWNOVER, PE
ANDRE E. DBL, PE
GERARD P. GIESARD, PE
JONATHAN KUYBIDA, AIA
BRENDAN LEADREATER, AIA
JIN-MIN LIU, PE
KAROLINA PODKONOWICZ, AIA
CHERYL SCHWEIKER, AIA
JOHN W. STRANDBERG, AIA
STEVEN J. VAZ, PE

Project:

GODDARD SCHOOL ANNEX
289 Mt. Pleasant Avex
West Orange, NJ

Project Number:

GODNJ23-119

Scale:

1/8"=1'-0"

Drawn By:

CS/AM

Approved By:

MBJ

Drawing Name:

PROPOSED ELEVATIONS

Drawing Number:

SA-2.2

Initial Date: 03/08/2024

ARCHITECT OF RECORD

Matthew B. Jarmel
MATTHEW B. JARMEL, AIA, MBA
N.J.C. 21A012781