

APPEL DESIGN GROUP - FILENAME: P:\CLIENT\GH-WEST ESSEX\DWG\GH-WEST ESSEX [PD] 12132023.DWG PLOT DATE: 12/20/2023 9:11 AM BY: PA




APPEL DESIGN GROUP
ARCHITECTS

23 VREELAND RD, SUITE 200
FLORHAM PARK, NJ 07932
TEL: (973) 994-1776
FAX: (973) 577-4455

WEST ESSEX HIGHLANDS
GARDEN HOMES
TOWNSHIP OF WEST ORANGE
ESSEX COUNTY, NEW JERSEY

NO.	REVISION	BY	DATE
	ISSUE FOR REVIEW	PA	12-08-23
	ISSUE FOR PB	PA	12-20-23

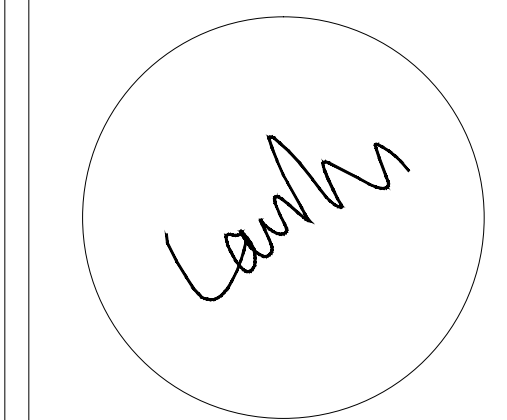

LAURANCE D. APPEL, R.A. NJ # 41-0149
NY - 025018
PA - RA-04580-B

BUILDING #
A1& A2 PLANS

DRAWN BY:	PA
CHECKED BY:	MM
CLIENT:	GH-WEH 01
DATE:	11-24-2022

DRAWING:
PB-1.1

COMM: #:
N/A

EV CHARGING STATION (EVCS):
-NOT LESS THAN 5% OF THE PARKING SPACES SHALL BE EQUIPPED W/ ELECTRIC VEHICLE CHARGING STATIONS. AT LEAST 1 SUCH STATION SHALL BE AT OR IMMEDIATELY ADJACENT TO AN ACCESSIBLE PARKING SPACE.
-EV CHARGING STATIONS CAN BE RELOCATED BASED UPON ENGINEERING CONCERNS.

1 BUILDING A1 & A2 GARAGE FLOOR PLAN
Scale: 1/32" = 1'-0"





23 VREELAND RD, SUITE 260
FLORHAM PARK, NJ 07932
TEL: (973) 994-1776
FAX: (973) 577-4455

WEST ESSEX HIGHLANDS
GARDEN HOMES
TOWNSHIP OF WEST ORANGE
ESSEX COUNTY, NEW JERSEY

NO.	REVISION	BY	DATE
	ISSUE FOR REVIEW	PA	12-08-2
	ISSUE FOR FB	PA	12-20-2

Canth

LAURANCE D. APPEL, R.A. NJ # AI-12149
NY - 025018
PA - RA-014580-E

BUILDING #
A1& A2 PLANS

DRAIN BY: PA


CHECKED BY: MM

CLIENT: GH-WEH 01

DATE: 11-24-2022

PB-1.2

COMM. #:	N/A
----------	-----

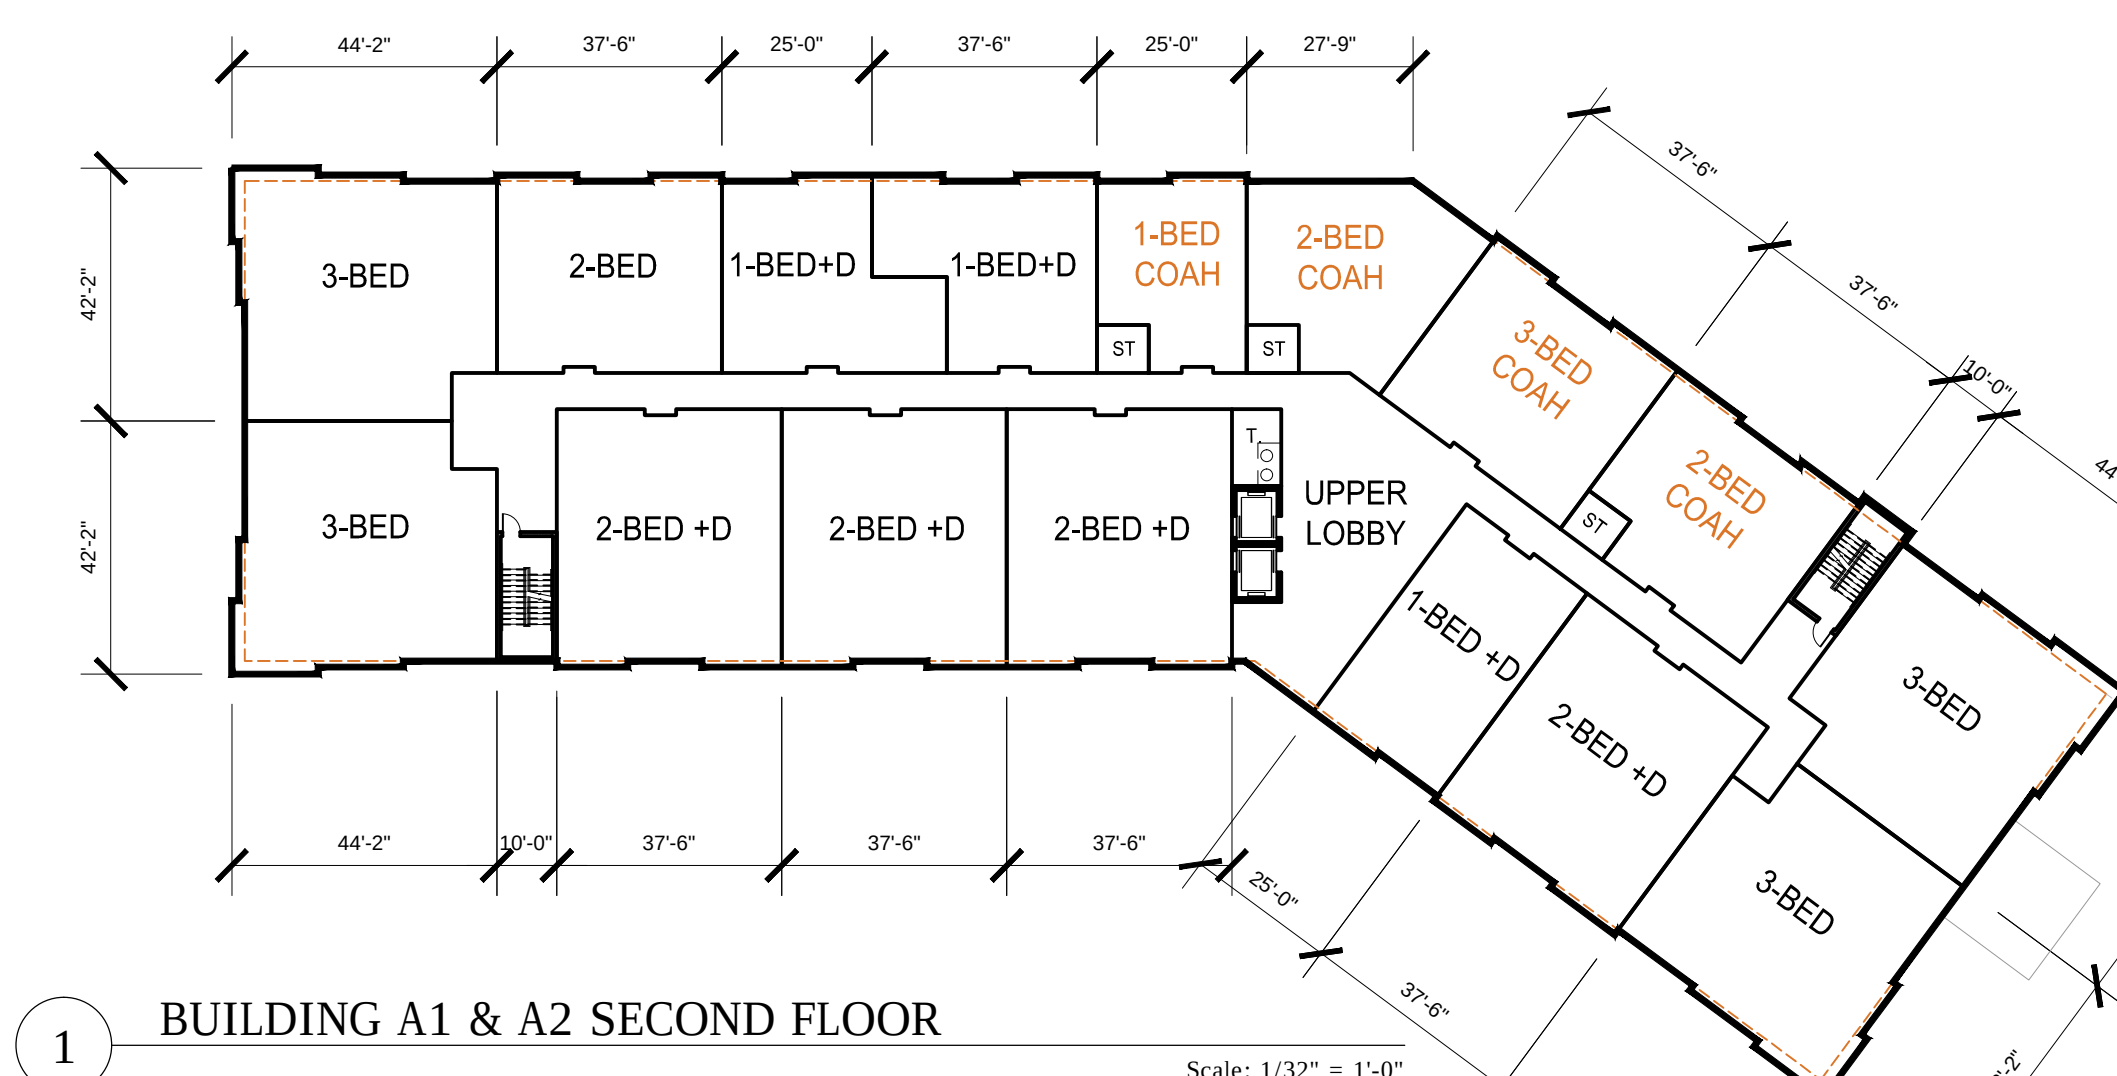

1 BUILDING A1 & A2 SECOND FLOOR

Scale: 1/32" = 1'-0"



2 BUILDING A1 & A2 THIRD FLOOR

Scale: 1/32" = 1'-0"

APPEL DESIGN GROUP - FILENAME: P:\CLIENT\GH-WEST ESSEX\DWG\GH-WEST ESSEX [PD] 12132023.DWG PLOT DATE: 12/20/2023 9:12 AM BY: PA



1 BUILDING A1 & A2 FOURTH FLOOR

Scale: 1/32" = 1'-0"




APPEL DESIGN GROUP
ARCHITECTS

23 VREELAND RD, SUITE 200
FLORHAM PARK, NJ 07932
TEL: (973) 994-1776
FAX: (973) 577-4455

WEST ESSEX HIGHLANDS
GARDEN HOMES
TOWNSHIP OF WEST ORANGE
ESSEX COUNTY, NEW JERSEY

NO.	REVISION	BY	DATE
1	ISSUE FOR REVIEW	PA	12-08-23
2	ISSUE FOR PB	PA	12-20-23

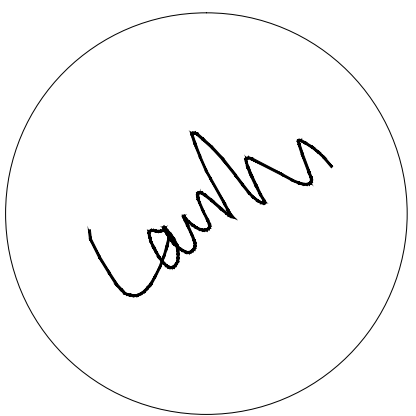

LAURANCE D. APPEL, R.A. NJ # 41-0249
NY - 025008
PA - RA-04580-B



BUILDING #
A1& A2 PLANS

DRAWN BY:	PA
CHECKED BY:	MM
CLIENT:	GH-WEH 01
DATE:	11-24-2022

DRAWING:
PB-1.3

COMM: #:
N/A

APPEL DESIGN GROUP - FILENAME: P:\CLIENT\GH-WEST ESSEX\DWG\GH-WEST ESSEX [PD] 12132023.DWG PLOT DATE: 12/20/2023 9:12 AM BY: PA

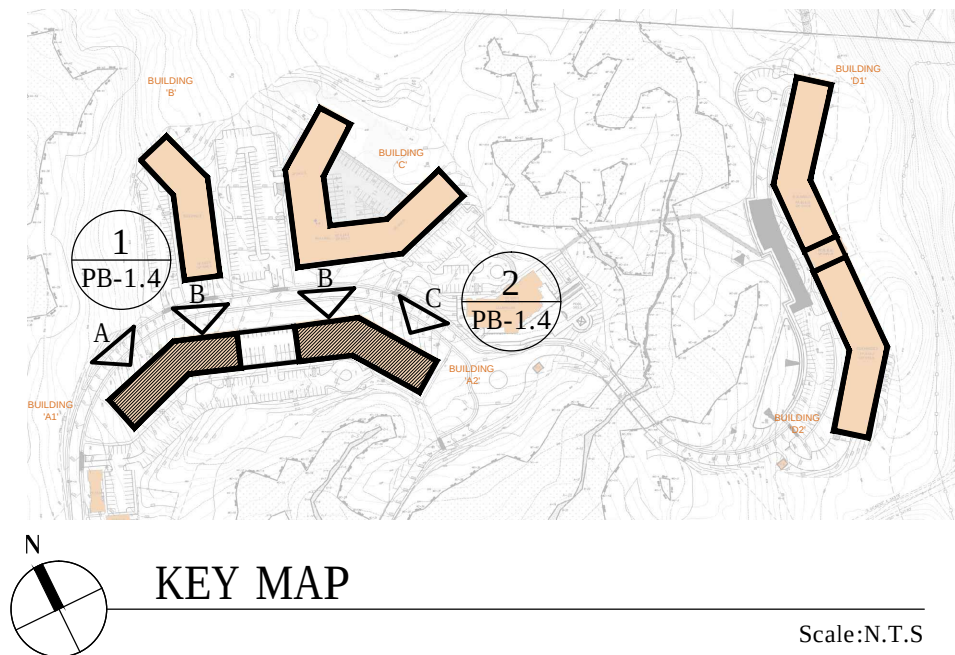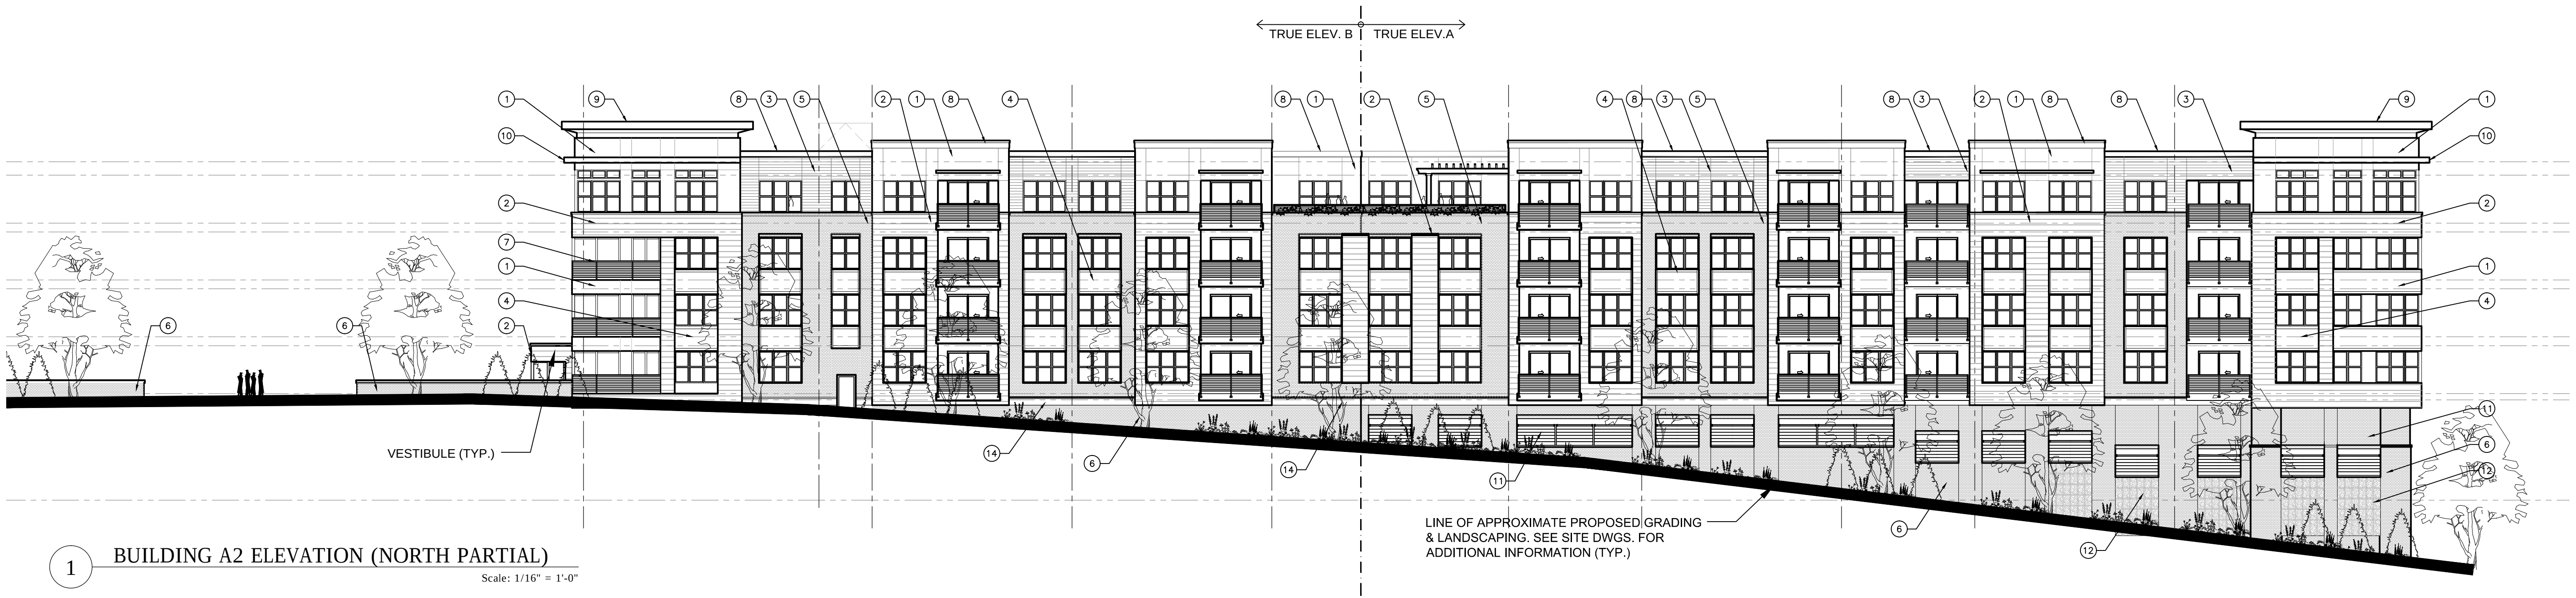

EXTERIOR FINISH SCHEDULE	
NOT ALL NOTES MAY APPLY TO THIS SHEET	
TAG	DESCRIPTION
0	STOREFRONT
1	FIBER CEMENT PANEL TYPE #1
2	FIBER CEMENT PANEL TYPE #2
3	FIBER CEMENT PANEL TYPE #3
4	METAL PANEL
5	BRICK VENEER TYPE #1
6	BRICK VENEER TYPE #2
7	ALUMINUM RAILING
8	ALUMINUM CORING
9	ALUMINUM CORNICE
10	METAL SHADE LOUVER
11	ARCHITECTURAL GRILLE
12	GREEN WALL PANEL
13	ALUMINUM GANTRY IV SIGNAGE
14	TRIM BOARD PANEL
15	THIN STONE VENEER
16	STONE COPING
17	ALUMINUM GLAD BRACKET
18	DECORATIVE WOOD GRAIN
19	METAL SCOFFIT PANEL

NOTES:

1. PRODUCTS MAY VARY TO SUIT ARCHITECTURAL INTENT UTILIZING OTHER PRODUCTS OF SIMILAR APPEARANCE AND QUALITY. PRODUCT MANUFACTURERS MAY VARY.




APPEL DESIGN GROUP
ARCHITECTS

23 VREELAND RD, SUITE 200
FLORHAM PARK, NJ 07932
TEL: (973) 994-1776
FAX: (973) 577-4455

WEST ESSEX HIGHLANDS
GARDEN HOMES
TOWNSHIP OF WEST ORANGE
ESSEX COUNTY, NEW JERSEY

NO.	REVISION	BY	DATE
1	ISSUE FOR REVIEW	PA	12-08-23
2	ISSUE FOR PB	PA	12-20-23

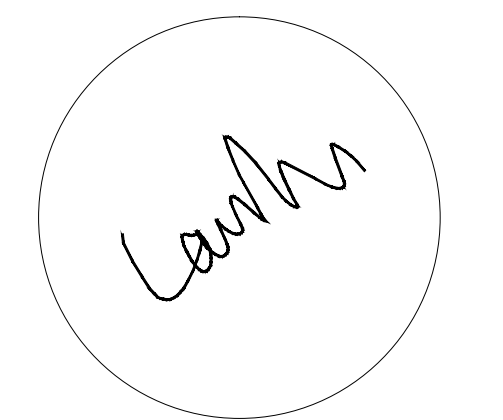

LAURANCE D. APPEL, R.A. NJ # 21-0149
NY - 025018
PA - RA-04580-B

BUILDING # A1&
A2 ELEVATIONS

DRAWN BY: PA
CHECKED BY: MM
CLIENT: GH-WEH 01
DATE: 11-24-2022

DRAWING:
PB-1.4
COMM: #:
N/A

APPEL DESIGN GROUP - FILENAME: P:\CLIENT\GH-WEST ESSEX\DWG\GH-WEST ESSEX [PD] 12132023.DWG PLOT DATE: 12/20/2023 9:12 AM BY: PA




APPEL DESIGN GROUP
ARCHITECTS

23 VREELAND RD, SUITE 250
FLORHAM PARK, NJ 07932
TEL: (973) 994-1776
FAX: (973) 577-4455

WEST ESSEX HIGHLANDS
GARDEN HOMES
TOWNSHIP OF WEST ORANGE
ESSEX COUNTY, NEW JERSEY

NO. REVISION BY DATE
ISSUE FOR REVIEW PA 12-08-23
ISSUE FOR PB PA 12-20-23

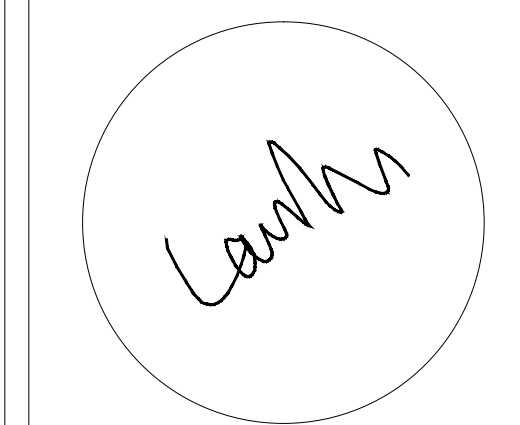

LAURANCE D. APPEL, R.A. NJ # 21-0149
NY - 025018
PA - RA-04550-B

BUILDING # A1&
A2 ELEVATIONS

DRAWN BY: PA

CHECKED BY: MM


CLIENT: GH-WEH 01

DATE: 11-24-2022


DRAWING:

PB-1.5


COMM. #: N/A

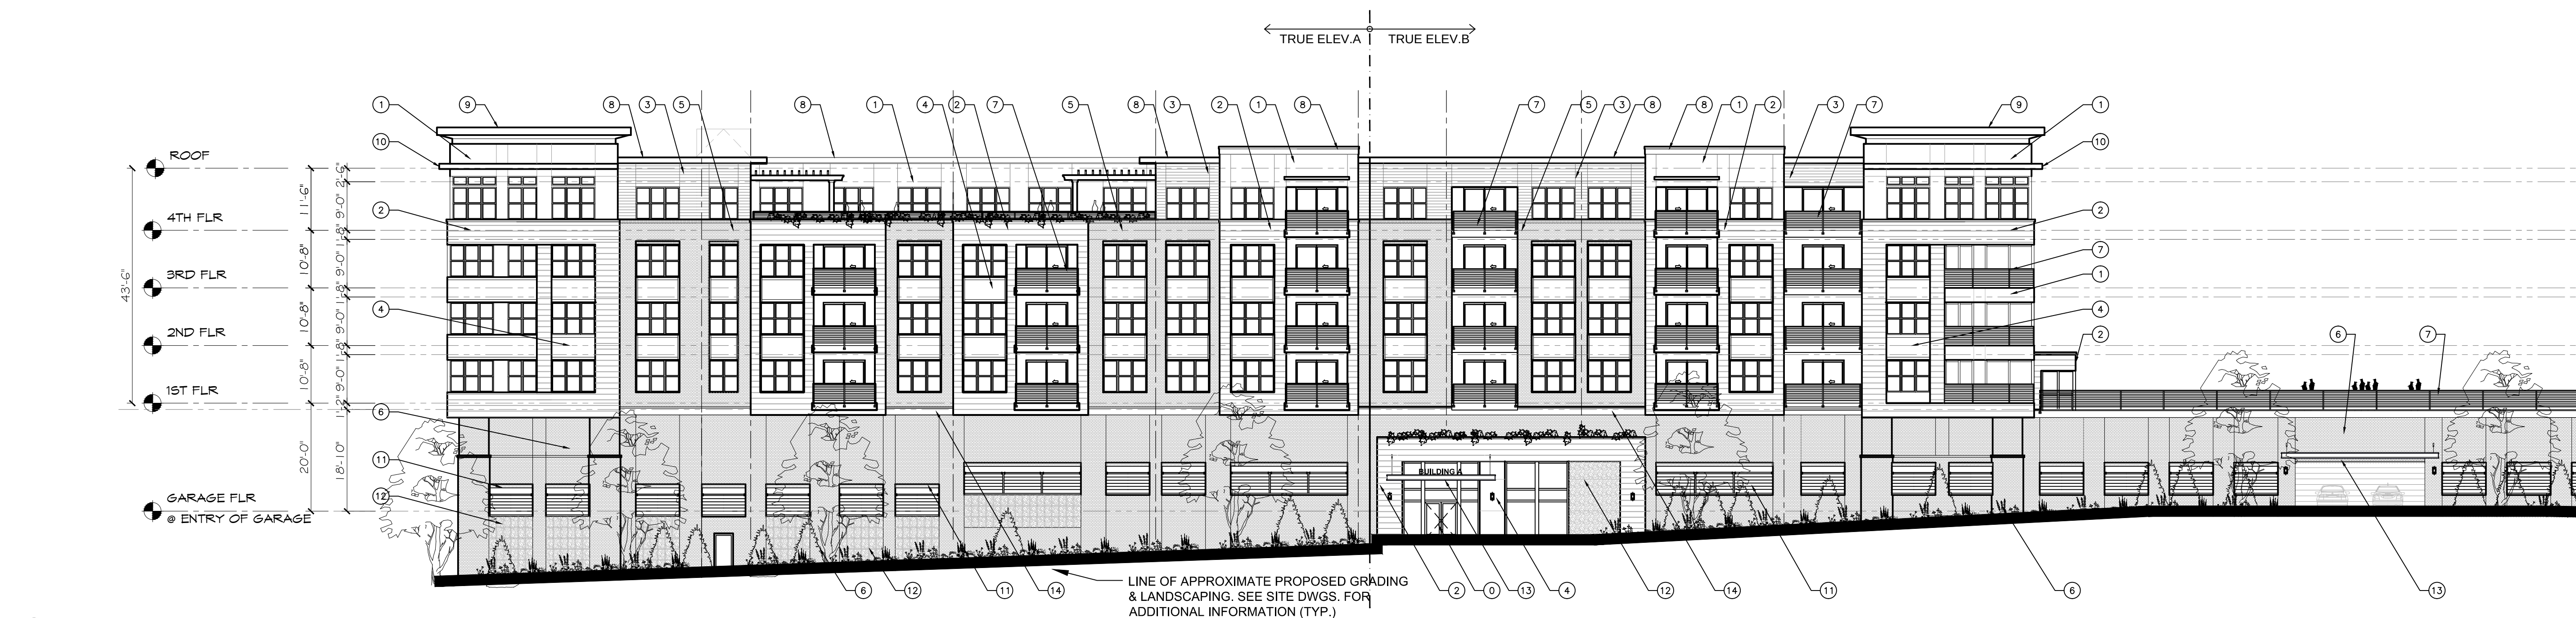


1 BUILDING A1 ELEVATION (SOUTH PARTIAL)
Scale: 1/16" = 1'-0"

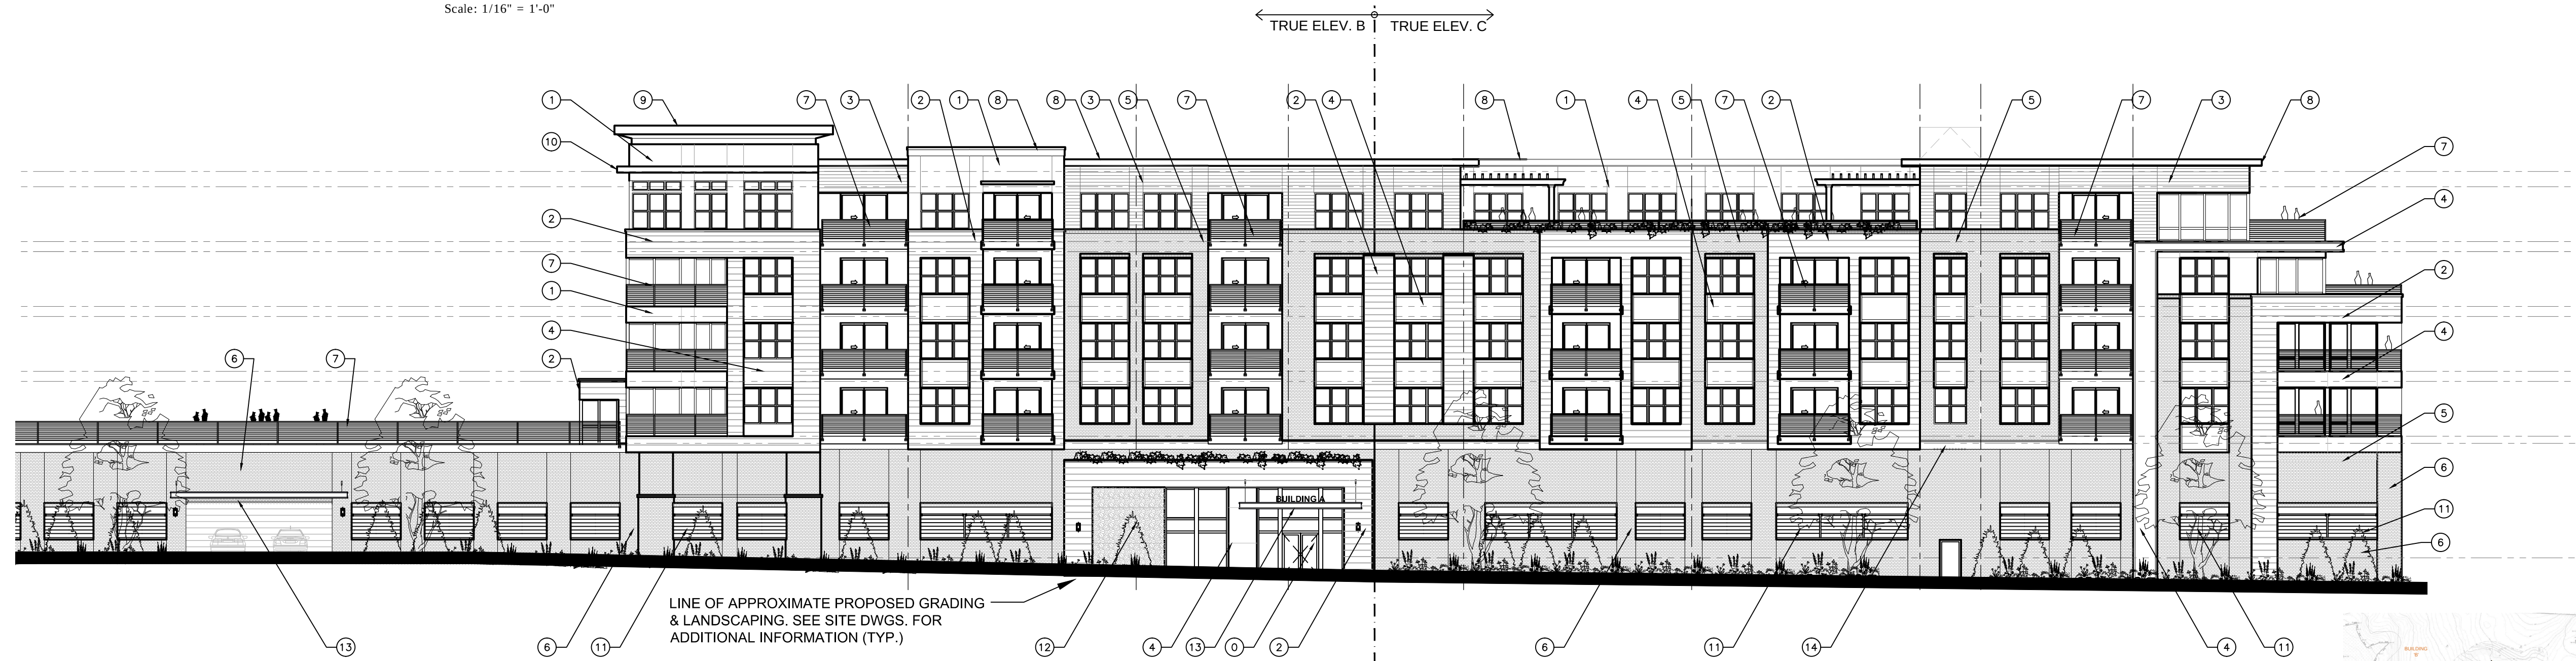


2 BUILDING A2 ELEVATION (SOUTH PARTIAL)
Scale: 1/16" = 1'-0"

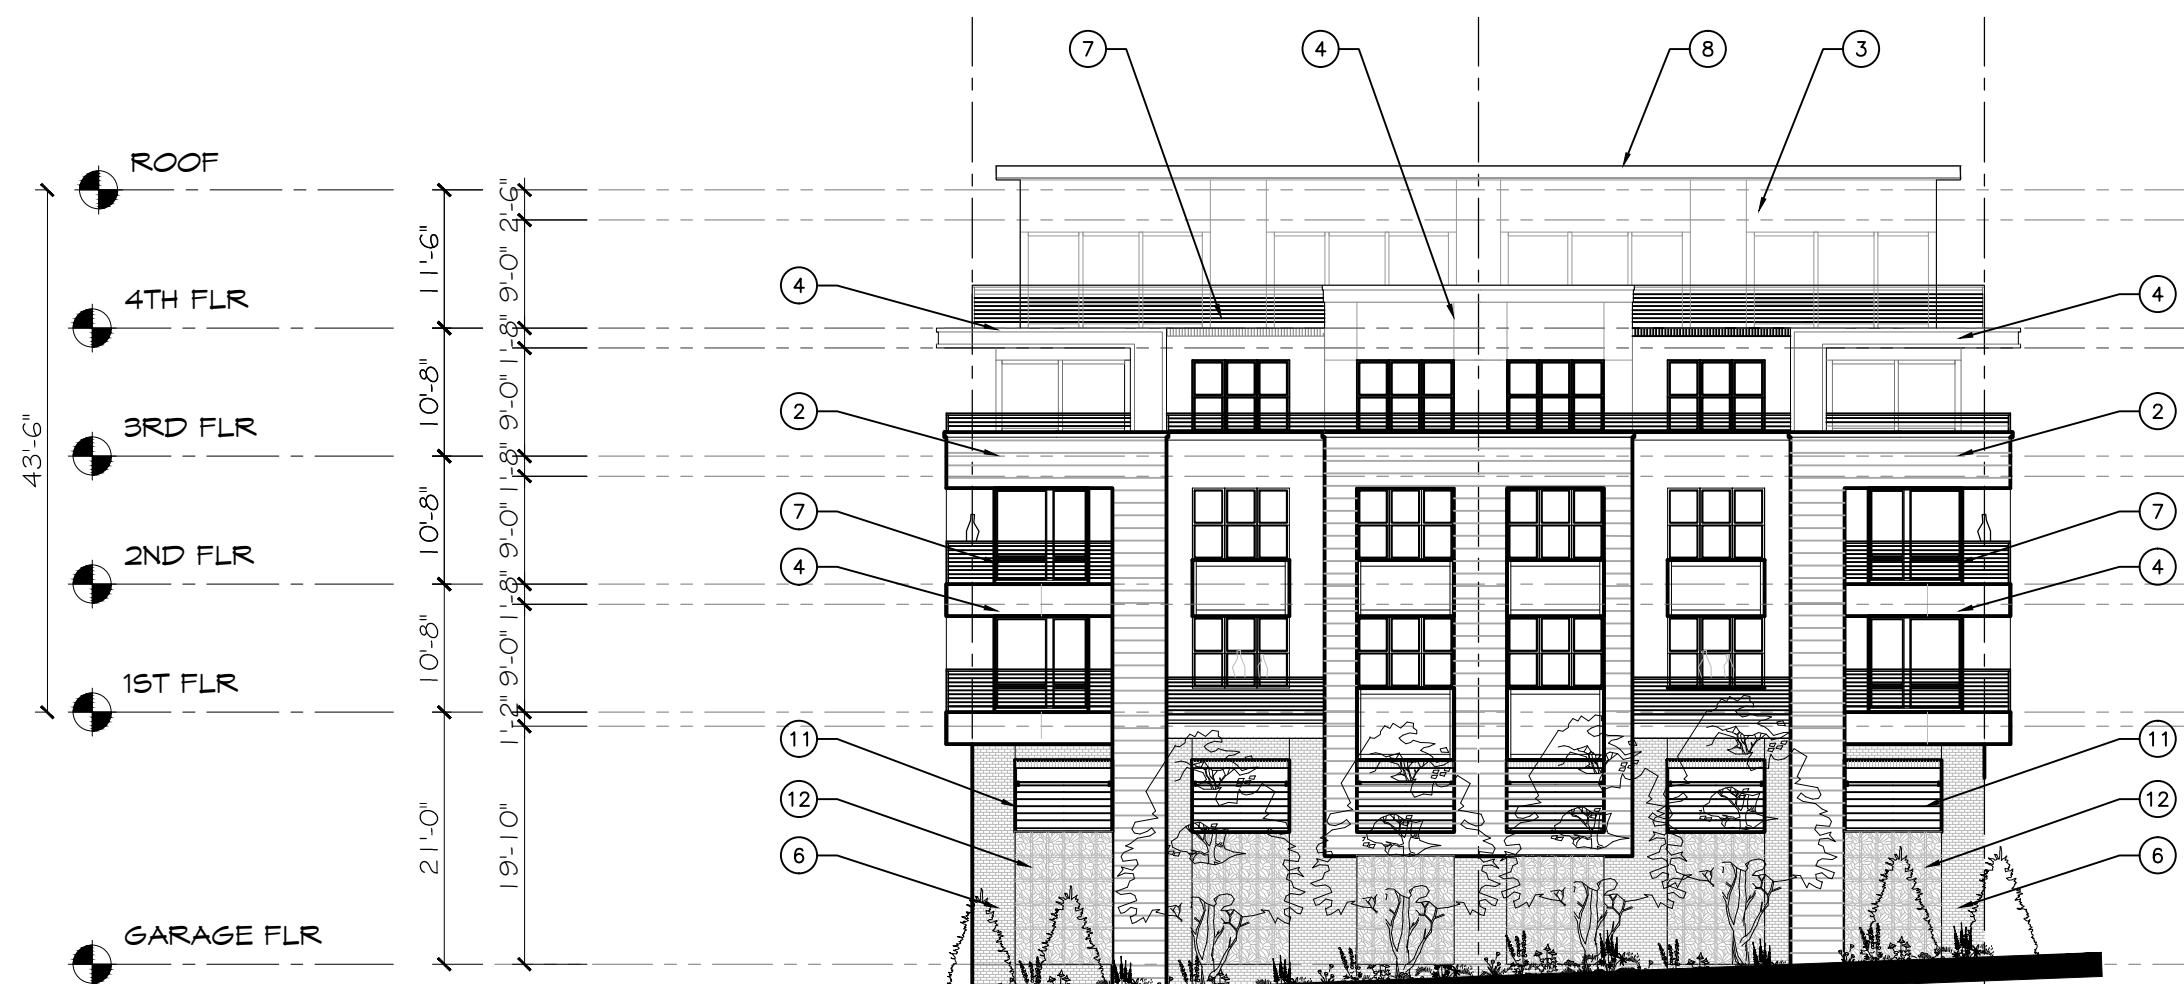

3 BUILDING A2 ELEVATION (EAST)
Scale: 1/16" = 1'-0"

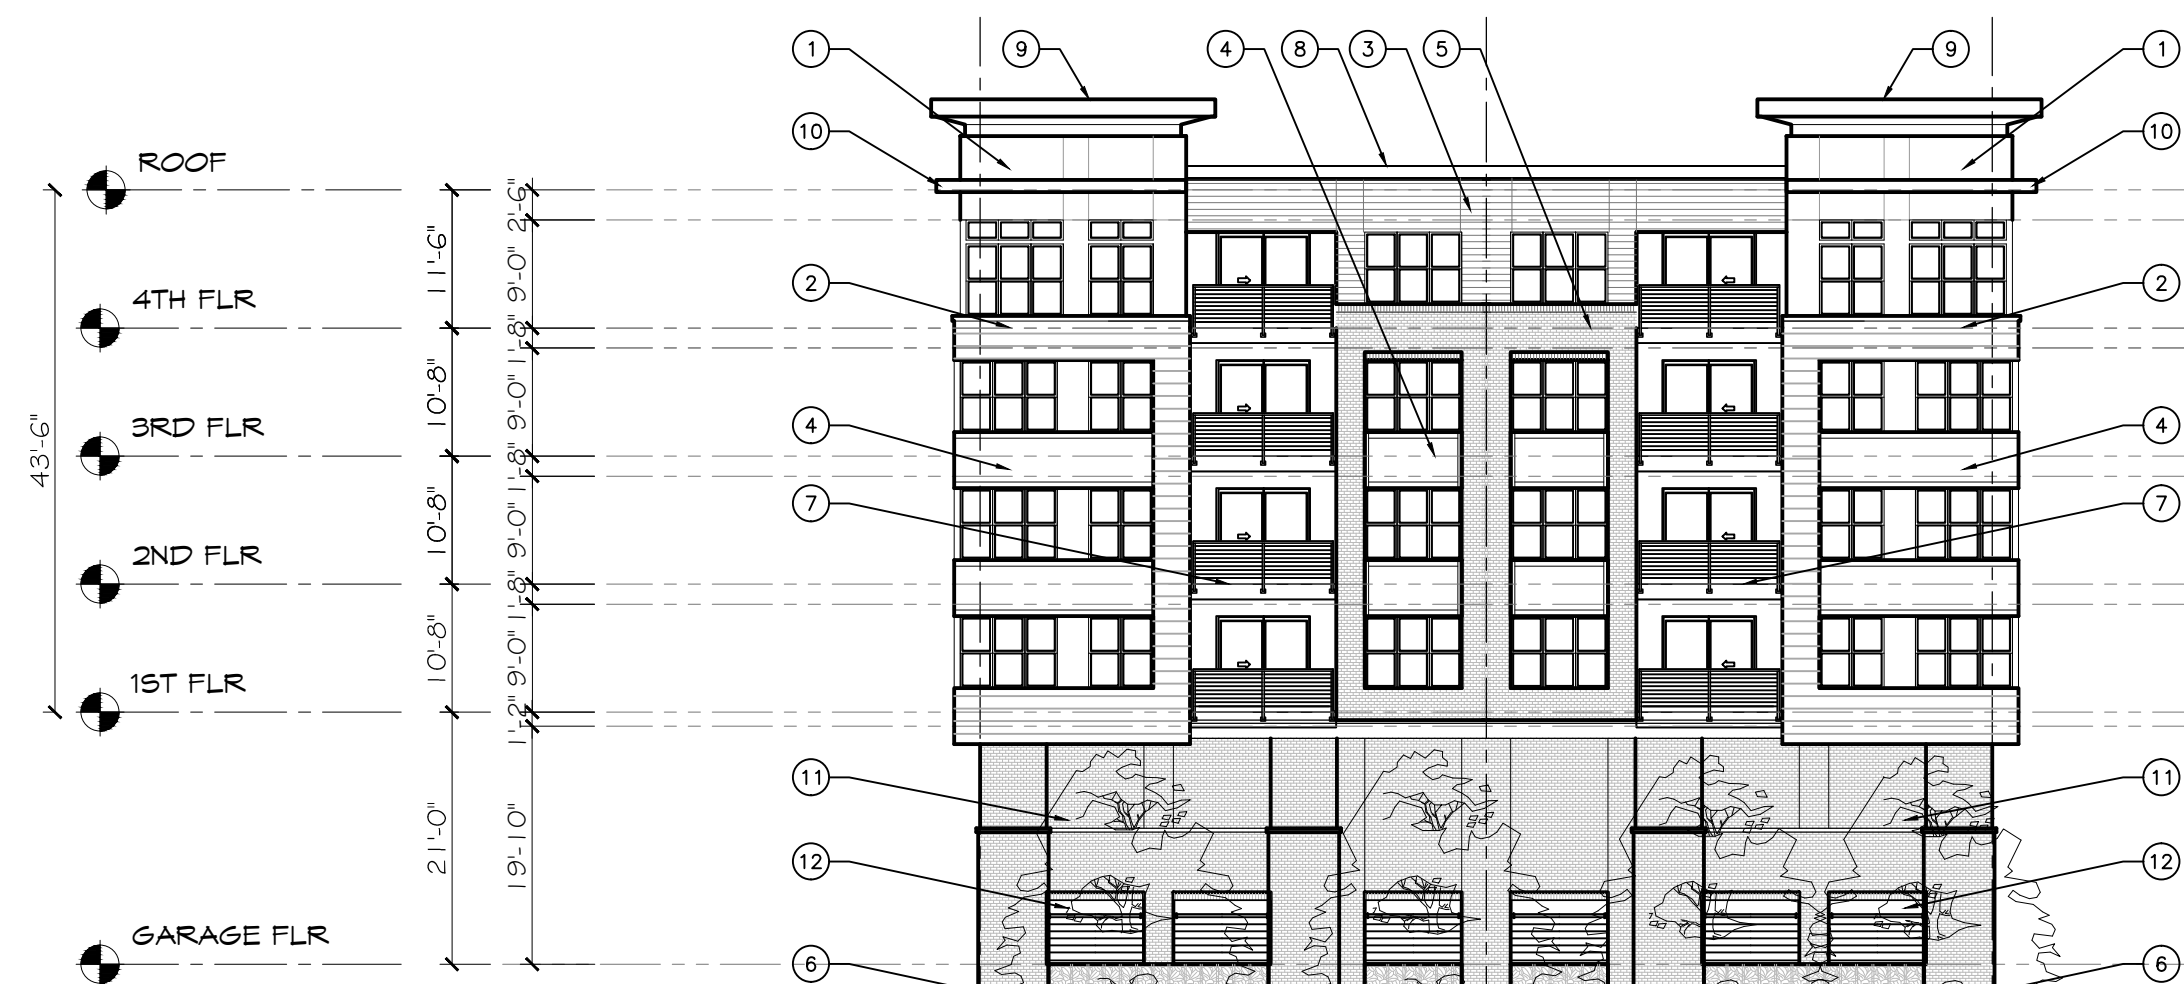


4 BUILDING A2 ELEVATION (WEST)
Scale: 1/16" = 1'-0"

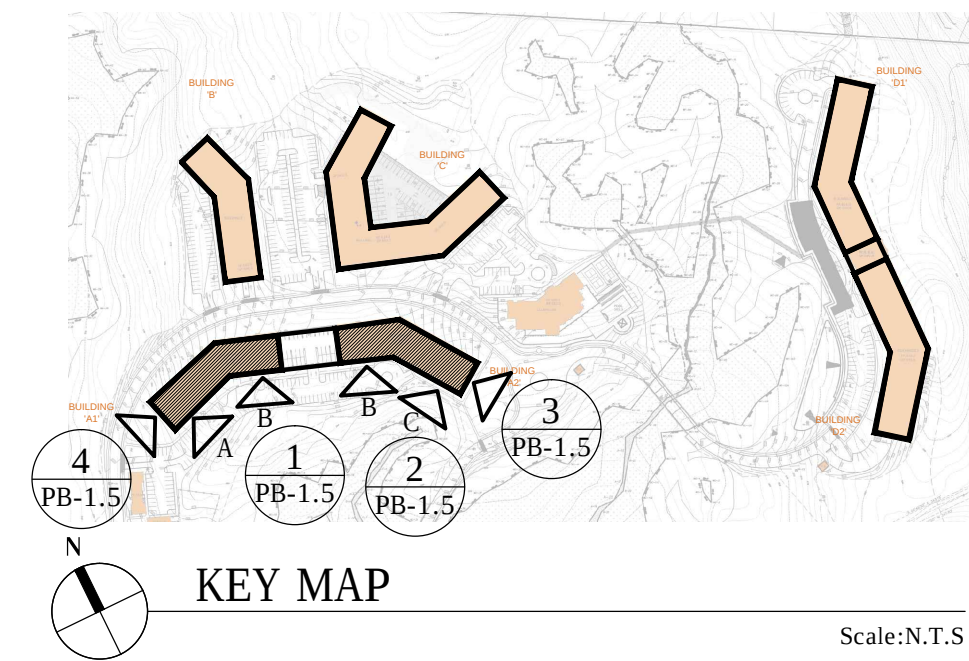

Scale: N.T.S.

EXTERIOR FINISH SCHEDULE	
TAG	DESCRIPTION
0	STOREFRONT
1	FIBER CEMENT PANEL TYPE #1
2	FIBER CEMENT PANEL TYPE #2
3	FIBER CEMENT PANEL TYPE #3
4	METAL PANEL
5	BRICK VENEER TYPE #1
6	BRICK VENEER TYPE #2
7	ALUMINUM RAILING
8	ALUMINUM CORINGS
9	ALUMINUM CORNICE
10	METAL SHADE LOUVER
11	ARCHITECTURAL GRILLE
12	GREEN WALL PANEL
13	ALUMINUM CANOPY IV SIGNAGE
14	TRIM BOARD PANEL
15	THIN STONE VENEER
16	STONE COPING
17	ALUMINUM GLAD BRACKET
18	DECORATIVE WOOD GRAIN
19	METAL SCOTCH PANEL

NOTES:
1. PRODUCTS MAY VARY TO SUIT ARCHITECTURAL INTENT UTILIZING OTHER PRODUCTS OF SIMILAR APPEARANCE AND QUALITY. PRODUCT MANUFACTURERS MAY VARY.

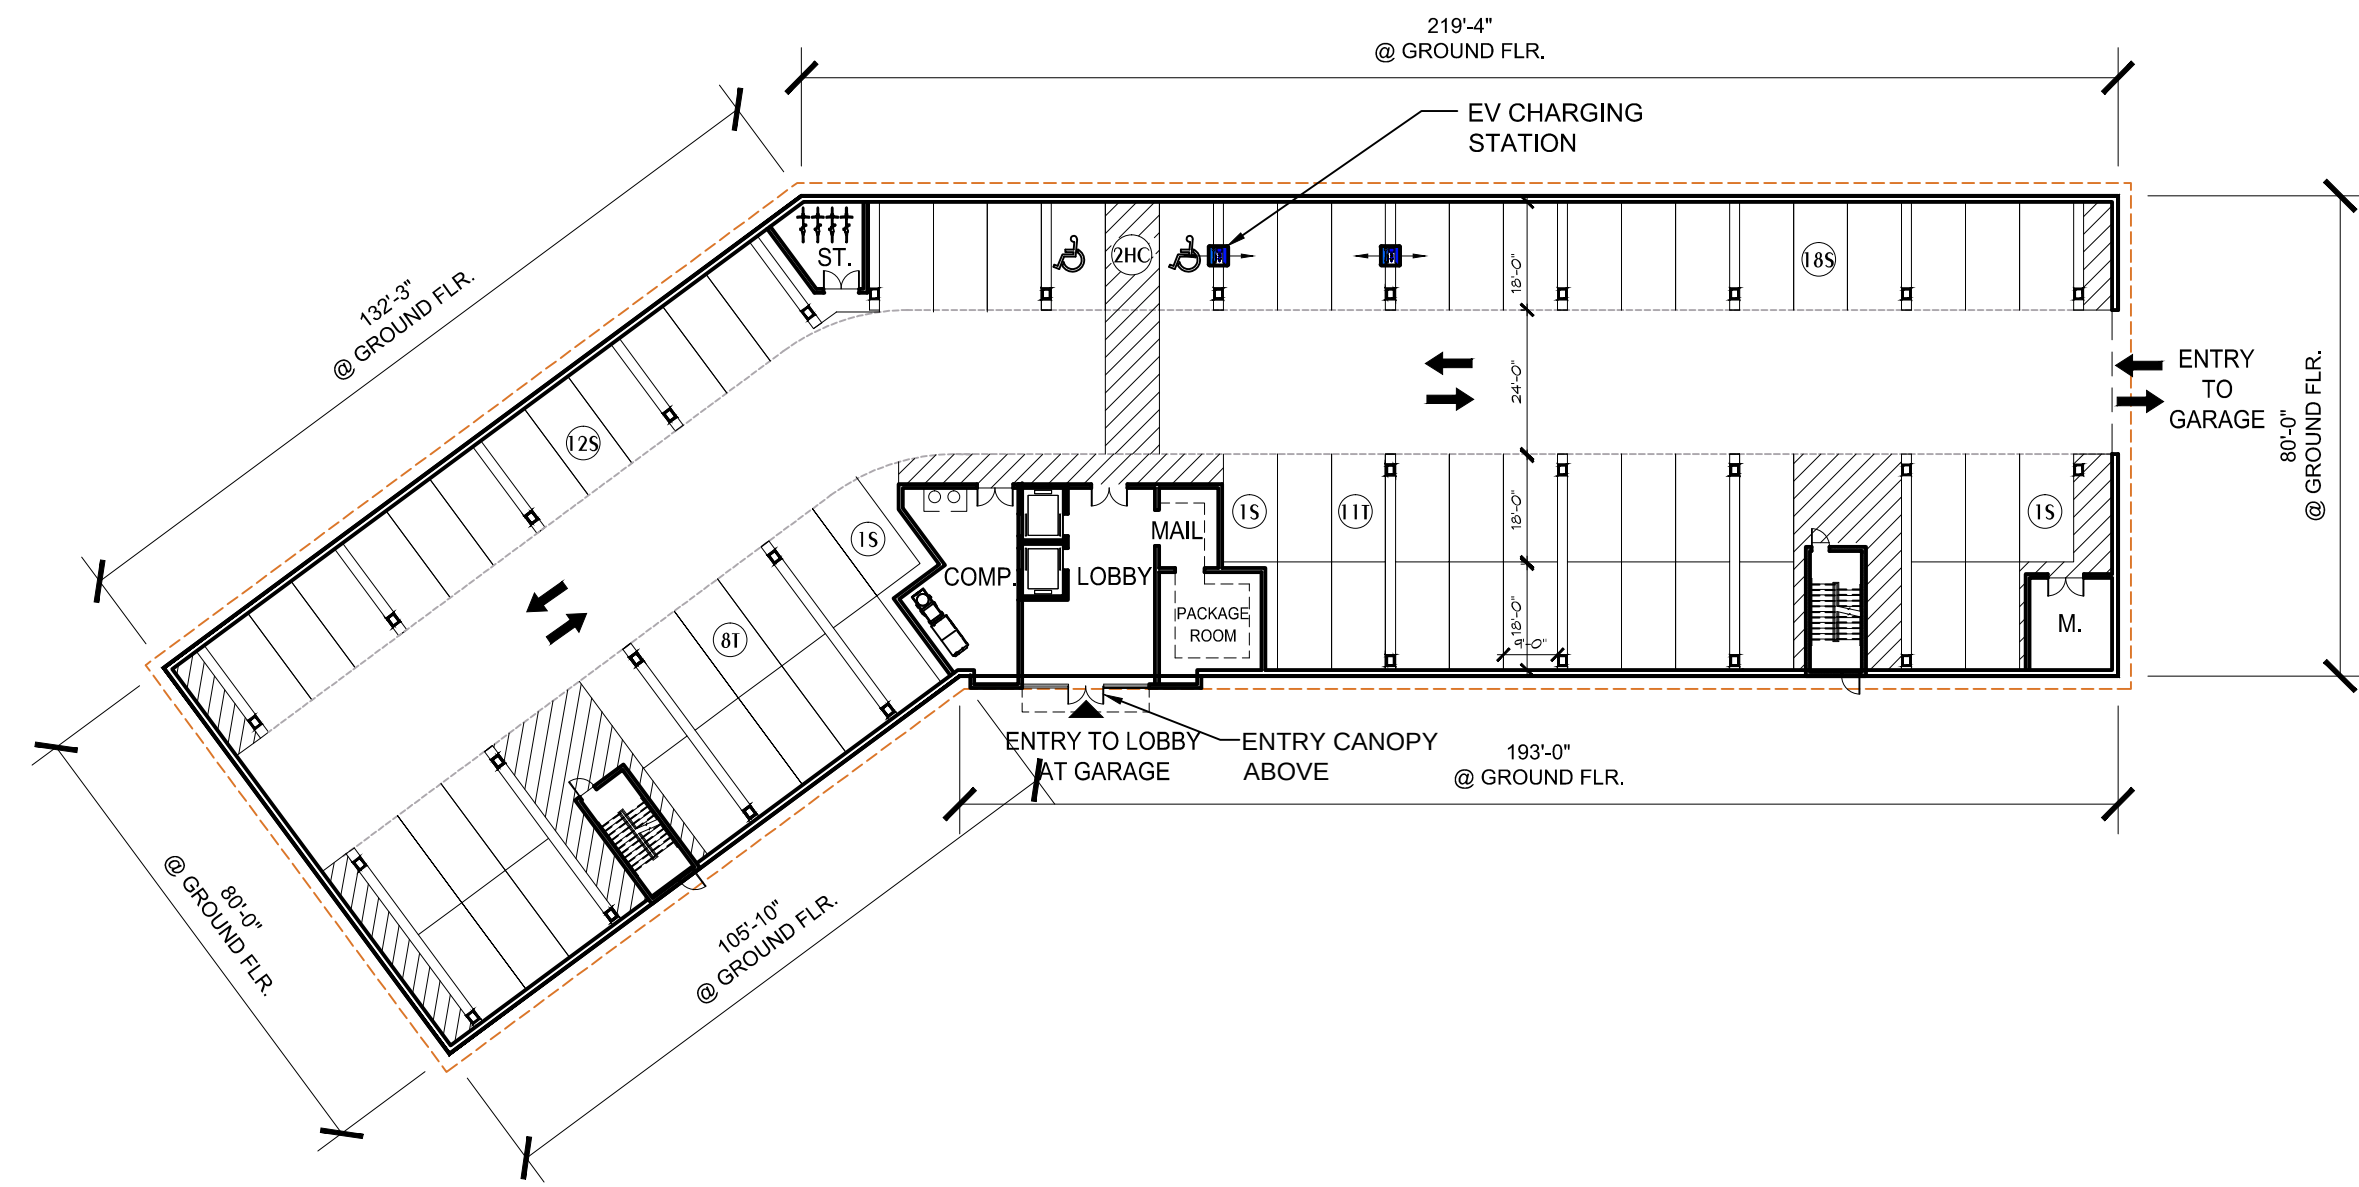

1 BUILDING B GARAGE FLOOR PLAN

EV CHARGING STATION (EVCS):

- NOT LESS THAN 5% OF THE PARKING SPACES SHALL BE EQUIPPED W/ ELECTRIC VEHICLE CHARGING STATIONS. AT LEAST 1 SUCH STATION SHALL BE AT OR IMMEDIATELY ADJACENT TO AN ACCESSIBLE PARKING SPACE.
- EV CHARGING STATIONS CAN BE RELOCATED BASED UPON ENGINEERING CONCERNS.

Scale: 1/32" = 1'-0"



2 BUILDING B FIRST FLOOR PLAN

Scale: 1/32" = 1'-0"



3 BUILDING B SECOND FLOOR

Scale: 1/32" = 1'-0"




APPEL DESIGN GROUP
ARCHITECTS

23 VREELAND RD, SUITE 200
FLORHAM PARK, NJ 07932
TEL: (973) 994-1776
FAX: (973) 577-4455

WEST ESSEX HIGHLANDS
GARDEN HOMES
TOWNSHIP OF WEST ORANGE
ESSEX COUNTY, NEW JERSEY

NO.	REVISION	BY	DATE
1	ISSUE FOR REVIEW	PA	12-08-23
2	ISSUE FOR PB	PA	12-20-23

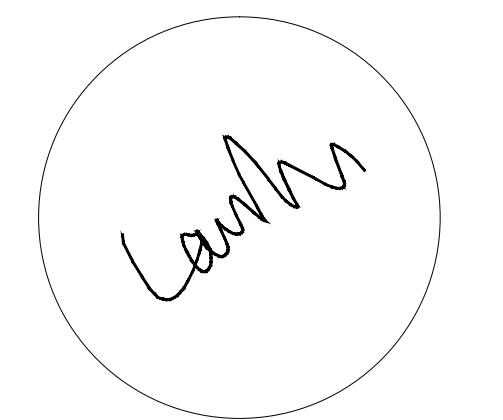

LAURANCE D. APPEL, R.A. NJ # 41-12149
NY - 025018
PA - RA-04550-B

BUILDING # B
PLANS

DRAWN BY: PA
CHECKED BY: MM
CLIENT: GH-WEH 01
DATE: 11-24-2022

DRAWING:
PB-2.1

COMM: # N/A

APPEL DESIGN GROUP - FILENAME: P:\CLIENT\GH-WEST ESSEX\DWG\GH-WEST ESSEX [PD] 12132023.DWG PLOT DATE: 12/20/2023 9:12 AM BY: PA



1 BUILDING B THIRD FLOOR PLAN
Scale: 1/32" = 1'-0"



2 BUILDING B FIRST FOURTH FLOOR PLAN
Scale: 1/32" = 1'-0"




APPEL DESIGN GROUP
ARCHITECTS

23 VREELAND RD, SUITE 200
FLORHAM PARK, NJ 07932
TEL: (973) 994-1776
FAX: (973) 577-4455

WEST ESSEX HIGHLANDS
GARDEN HOMES
TOWNSHIP OF WEST ORANGE
ESSEX COUNTY, NEW JERSEY

NO.	REVISION	BY	DATE
1	ISSUE FOR REVIEW	PA	12-08-23
2	ISSUE FOR PB	PA	12-20-23

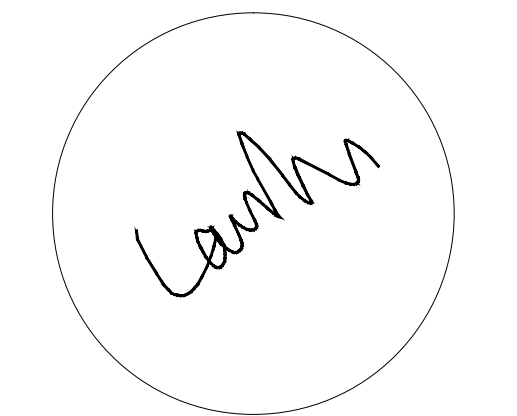

LAURANCE D. APPEL, R.A. NJ # 41-0249
NY - 025008
PA - RA-04580-B

BUILDING # B
PLANS

DRAWN BY:	PA
CHECKED BY:	MM
CLIENT:	GH-WEH 01
DATE:	11-24-2022

DRAWING:
PB-2.2
COMM. #:

N/A

APPEL DESIGN GROUP - FILENAME: P:\CLIENT\GH-WEST ESSEX\DWG\GH-WEST ESSEX [PD] 12132023.DWG PLOT DATE: 12/20/2023 9:12 AM BY: PA




APPEL DESIGN GROUP
ARCHITECTS

23 VREELAND RD, SUITE 200
FLORHAM PARK, NJ 07932
TEL: (973) 994-1776
FAX: (973) 577-4455

WEST ESSEX HIGHLANDS
GARDEN HOMES
TOWNSHIP OF WEST ORANGE
ESSEX COUNTY, NEW JERSEY

NO.	REVISION	BY	DATE
	ISSUE FOR REVIEW	PA	12-08-23
	ISSUE FOR PB	PA	12-20-23

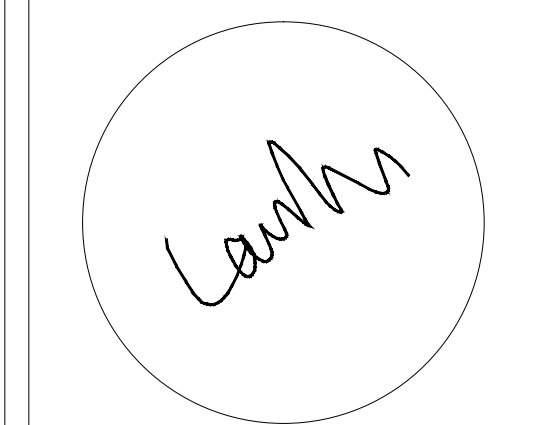

LAURANCE D. APPEL, R.A. NJ # A1-0149
NY - 025008
PA - RA-04580-B

BUILDING # B
PLANS

DRAWN BY: PA

CHECKED BY: MM

CLIENT: GH-WEH 01


DATE: 11-24-2022

DRAWING:

PB-2.3


COMM. #:

N/A

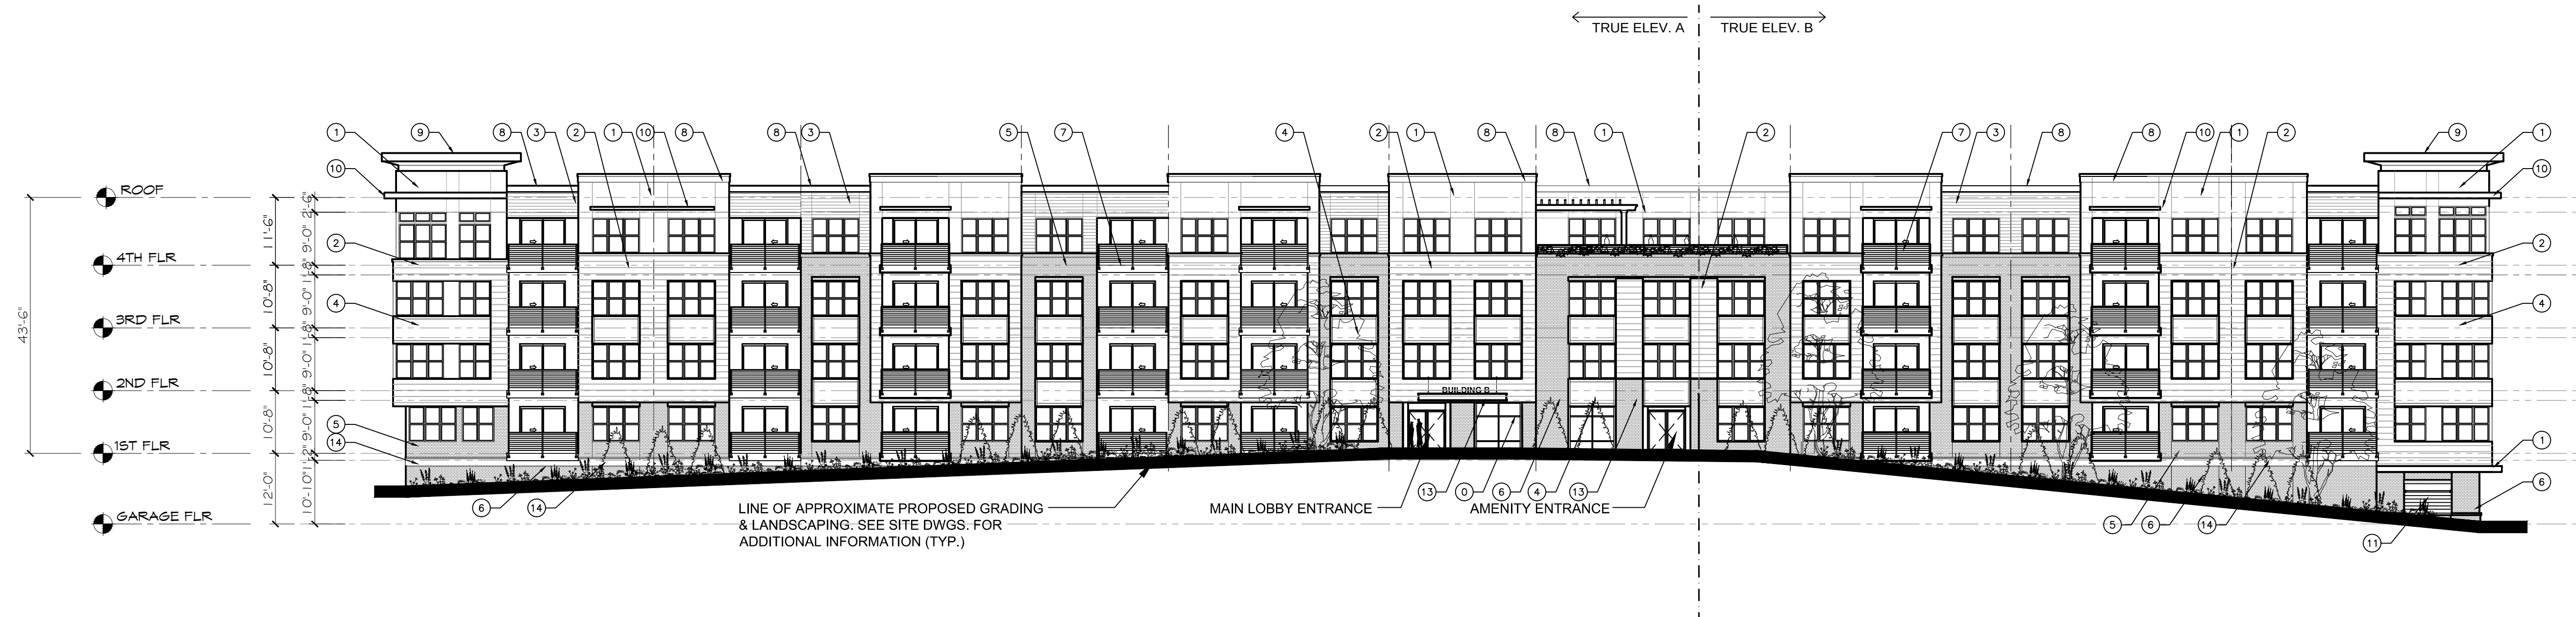


1 BUILDING B ELEVATION (EAST)

Scale: 1/16" = 1'-0"

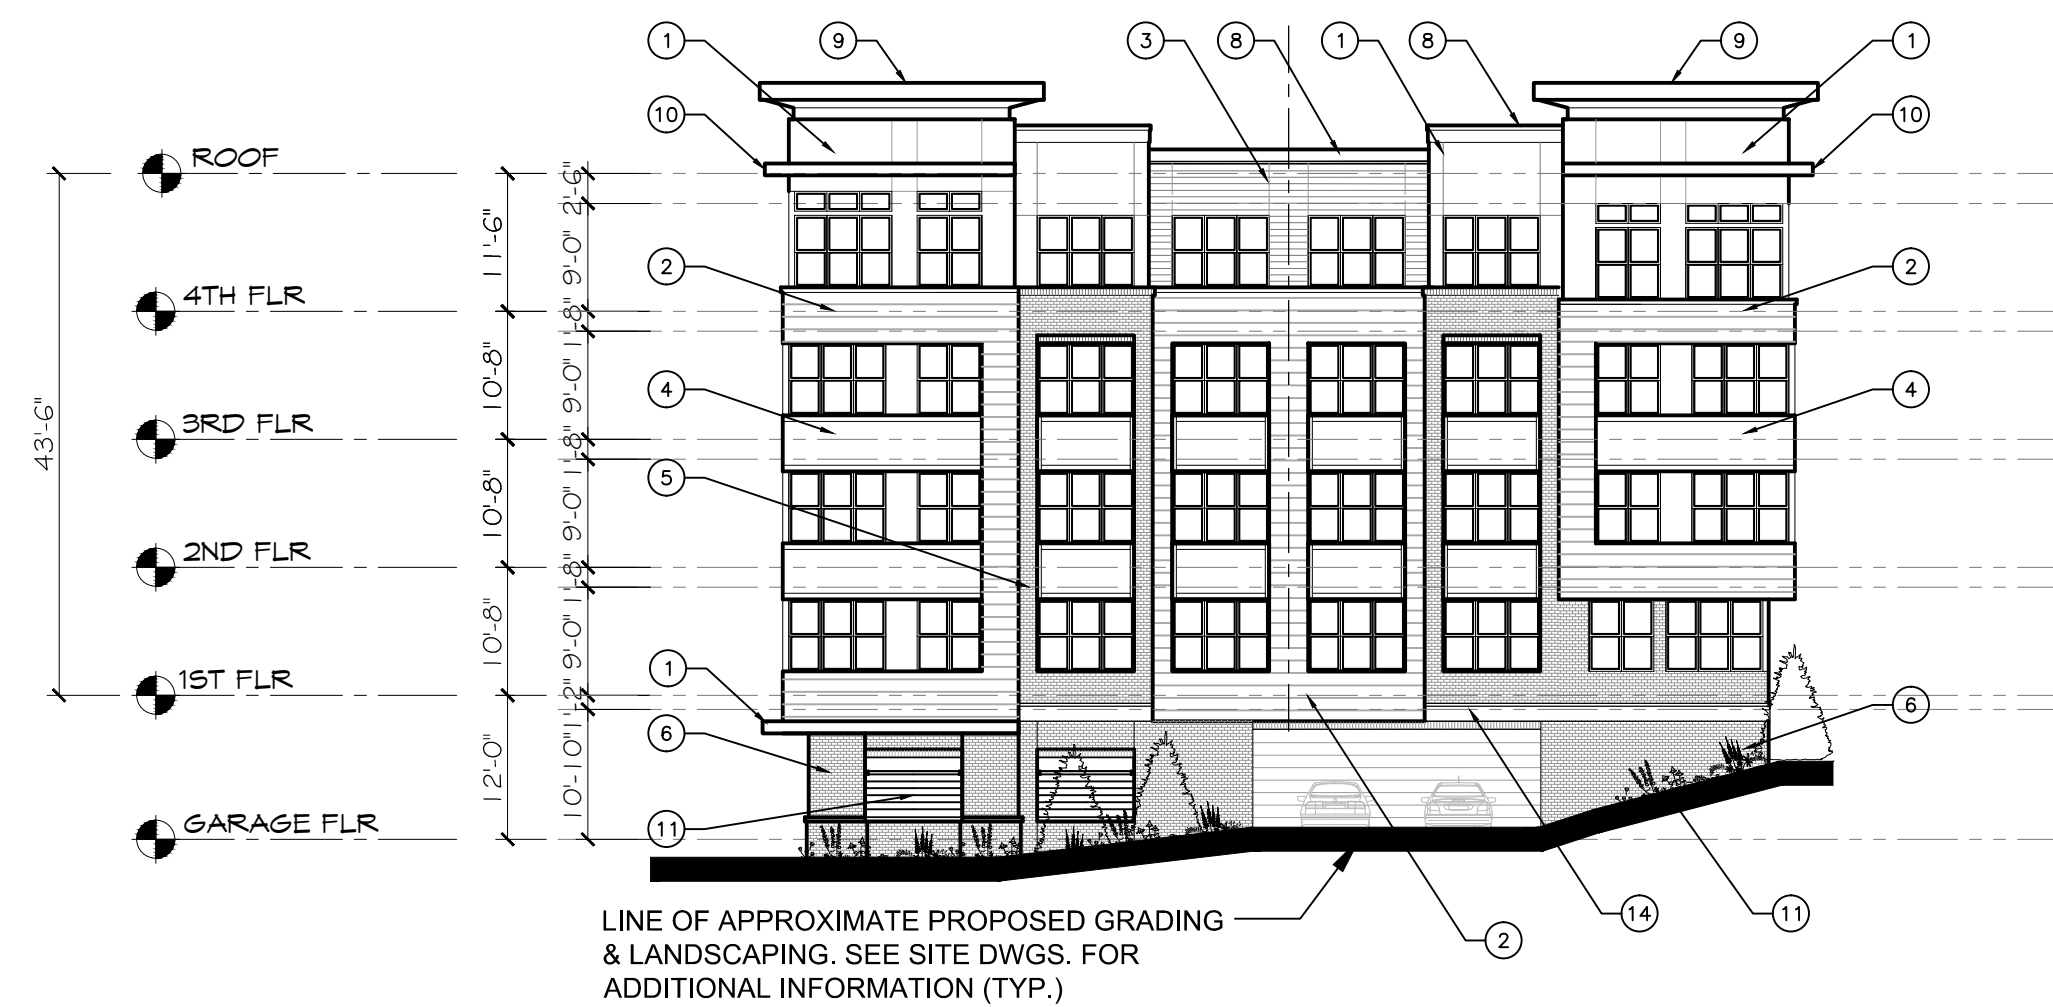


2 BUILDING B ELEVATION (SOUTH)

Scale: 1/16" = 1'-0"

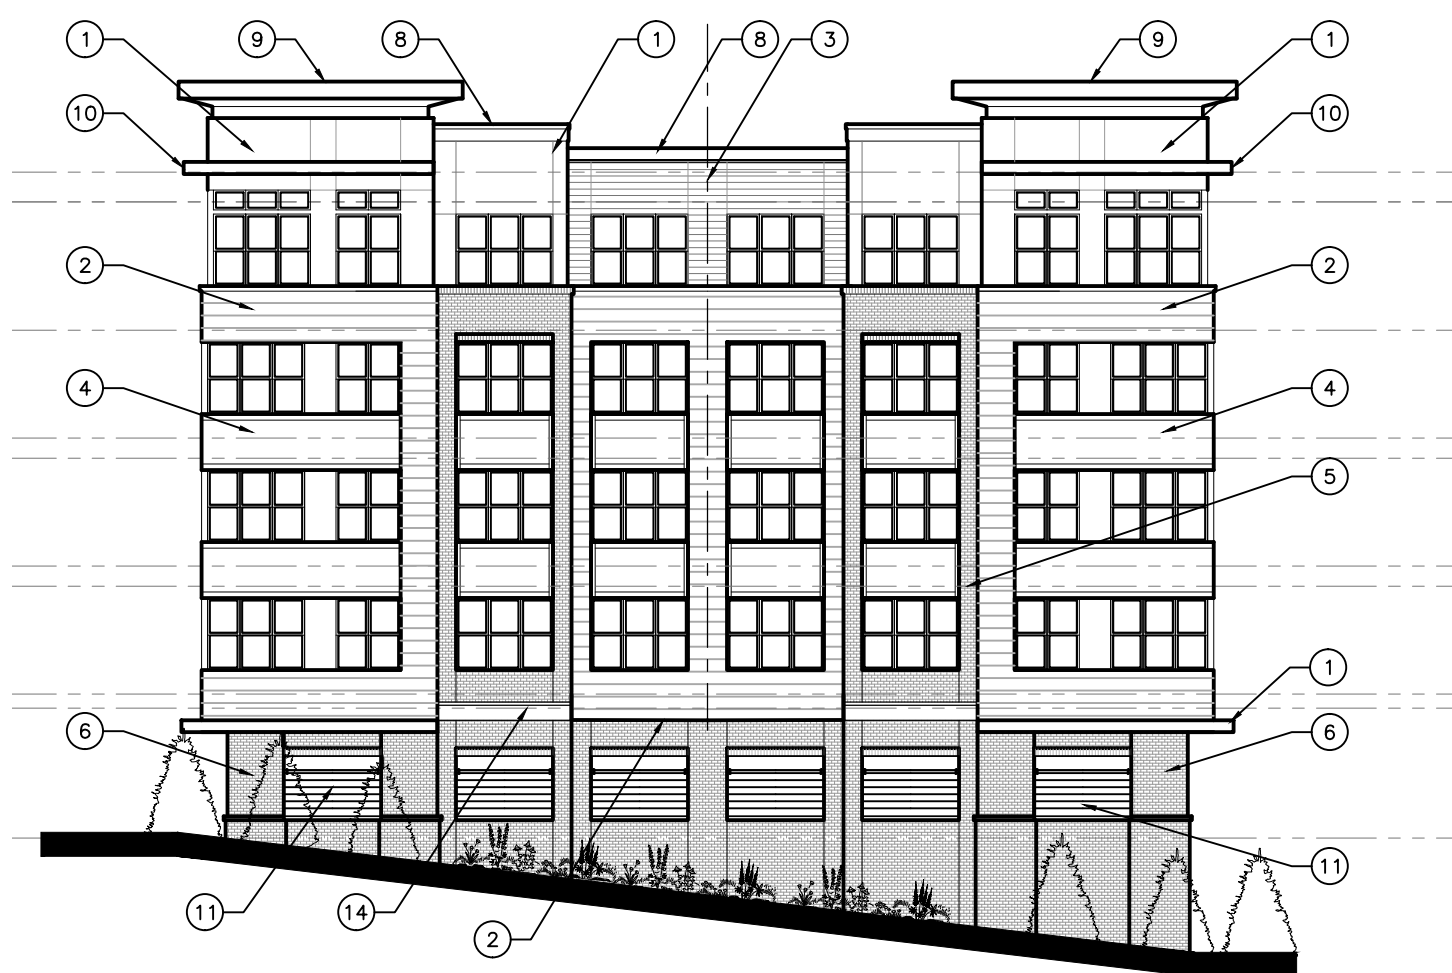


3 BUILDING B ELEVATION (NORTH)

Scale: 1/16" = 1'-0"

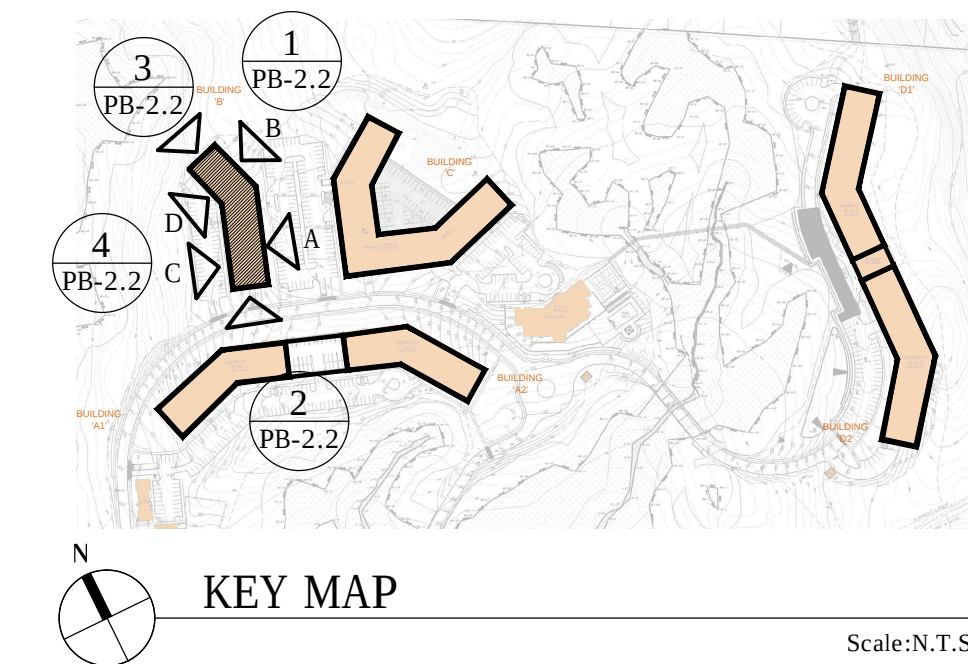

KEY MAP

Scale: N.T.S.

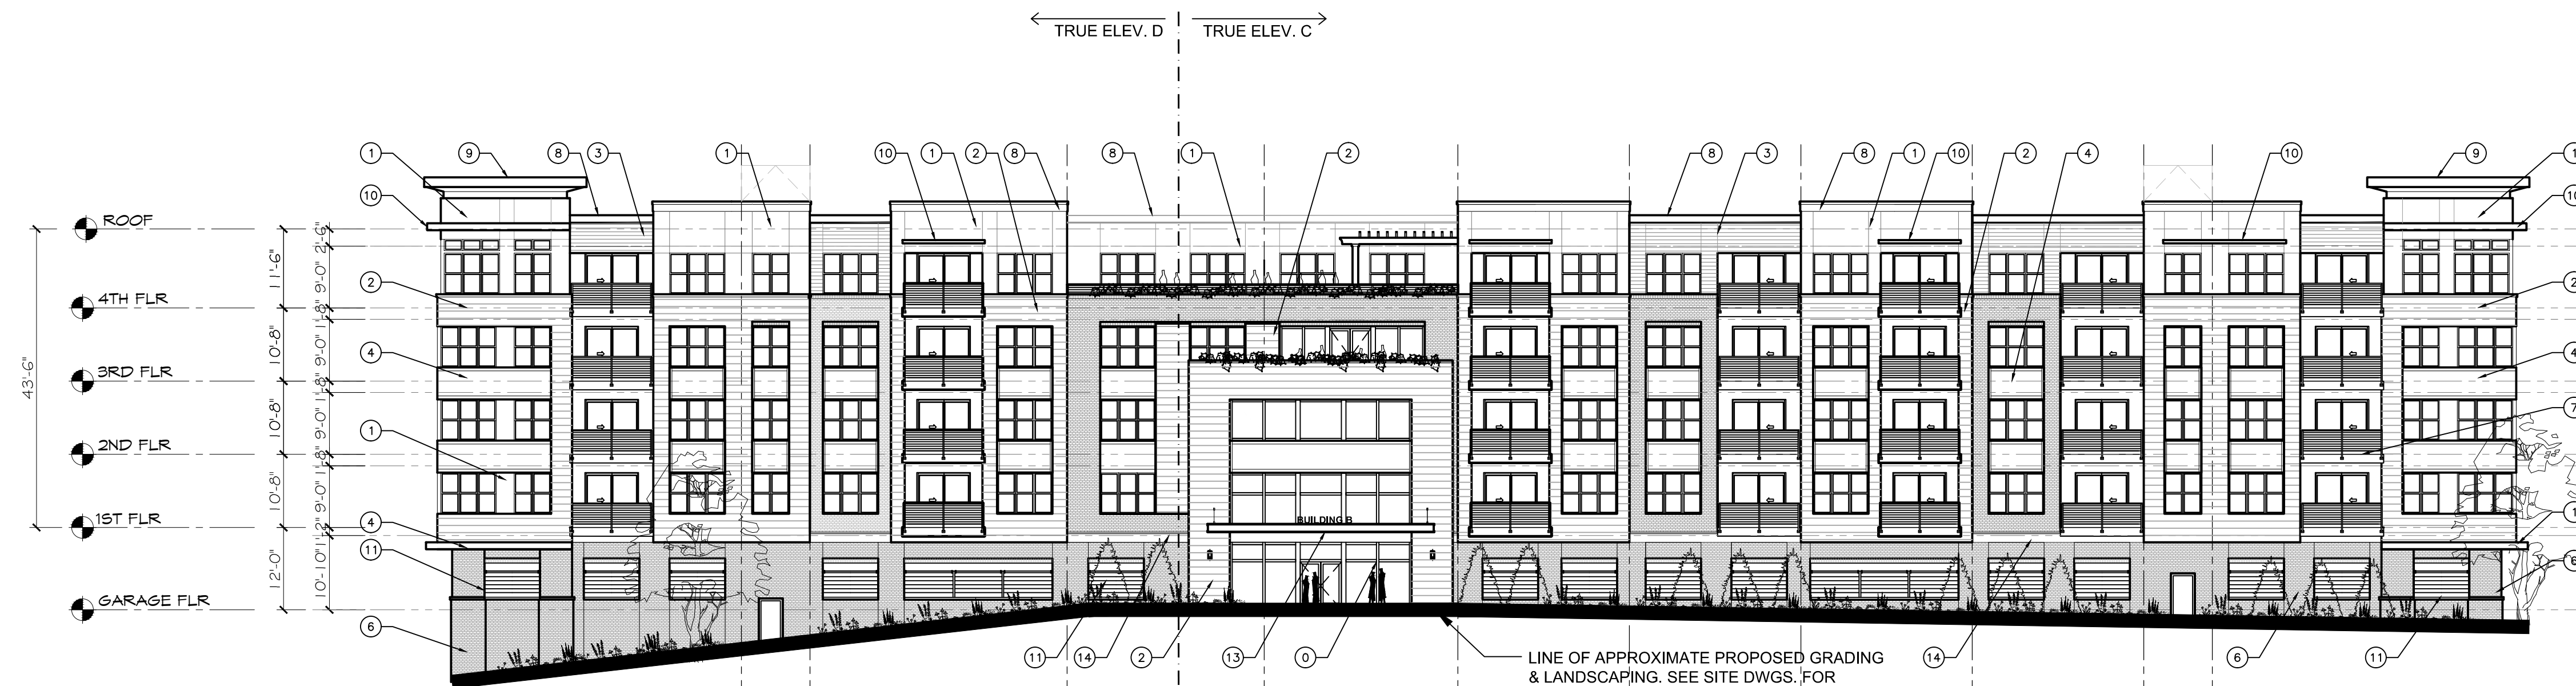

4 BUILDING B ELEVATION (WEST)

Scale: 1/16" = 1'-0"

EXTERIOR FINISH SCHEDULE		
NOT ALL NOTES MAY APPLY TO THIS SHEET		
TAG	DESCRIPTION	NOTES
0	STOREFRONT	
1	FIBER CEMENT PANEL TYPE #1	1. PRODUCTS MAY VARY TO SUIT ARCHITECTURAL INTENT UTILIZING OTHER PRODUCTS OF SIMILAR APPEARANCE AND QUALITY. PRODUCT MANUFACTURERS MAY VARY.
2	FIBER CEMENT PANEL TYPE #2	
3	FIBER CEMENT PANEL TYPE #3	
4	METAL PANEL	
5	BRICK VENEER TYPE #1	
6	BRICK VENEER TYPE #2	
7	ALUMINUM RAILING	
8	ALUMINUM CORNICE	
9	METAL SHADE LOUVER	
10	ARCHITECTURAL GRILLE	
11	GREEN WALL PANEL	
12	ALUMINUM GANGWAY IV SIGNAGE	
13	TRIM BOARD PANEL	
14	THIN STONE VENEER	
15	STONE COPING	
16	ALUMINUM GLAD BRACKET	
17	DECORATIVE WOOD GRAIN	
18	METAL SOFFIT PANEL	




APPEL DESIGN GROUP
ARCHITECTS

23 VREELAND RD, SUITE 200
FLORHAM PARK, NJ 07932
TEL: (973) 994-1776
FAX: (973) 577-4455

WEST ESSEX HIGHLANDS
GARDEN HOMES
TOWNSHIP OF WEST ORANGE
ESSEX COUNTY, NEW JERSEY

NO.	REVISION	BY	DATE
1	ISSUE FOR REVIEW	PA	12-08-23
2	ISSUE FOR PB	PA	12-20-23

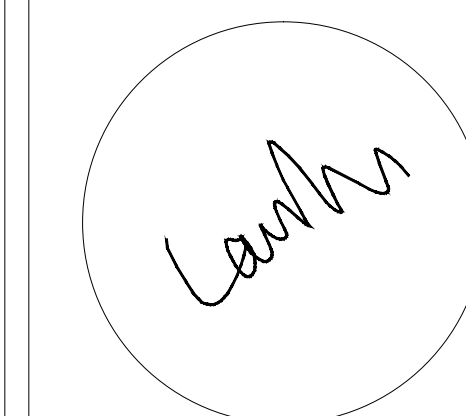

LAURANCE D. APPEL, R.A. NJ # 41-0149
NY - 02508
PA - RA-04580-B


BUILDING # C
PLANS

DRAWN BY:	PA
CHECKED BY:	MM
CLIENT:	GH-WEH 01
DATE:	11-24-2022

DRAWING:

PB-3.1

COMM. #: N/A

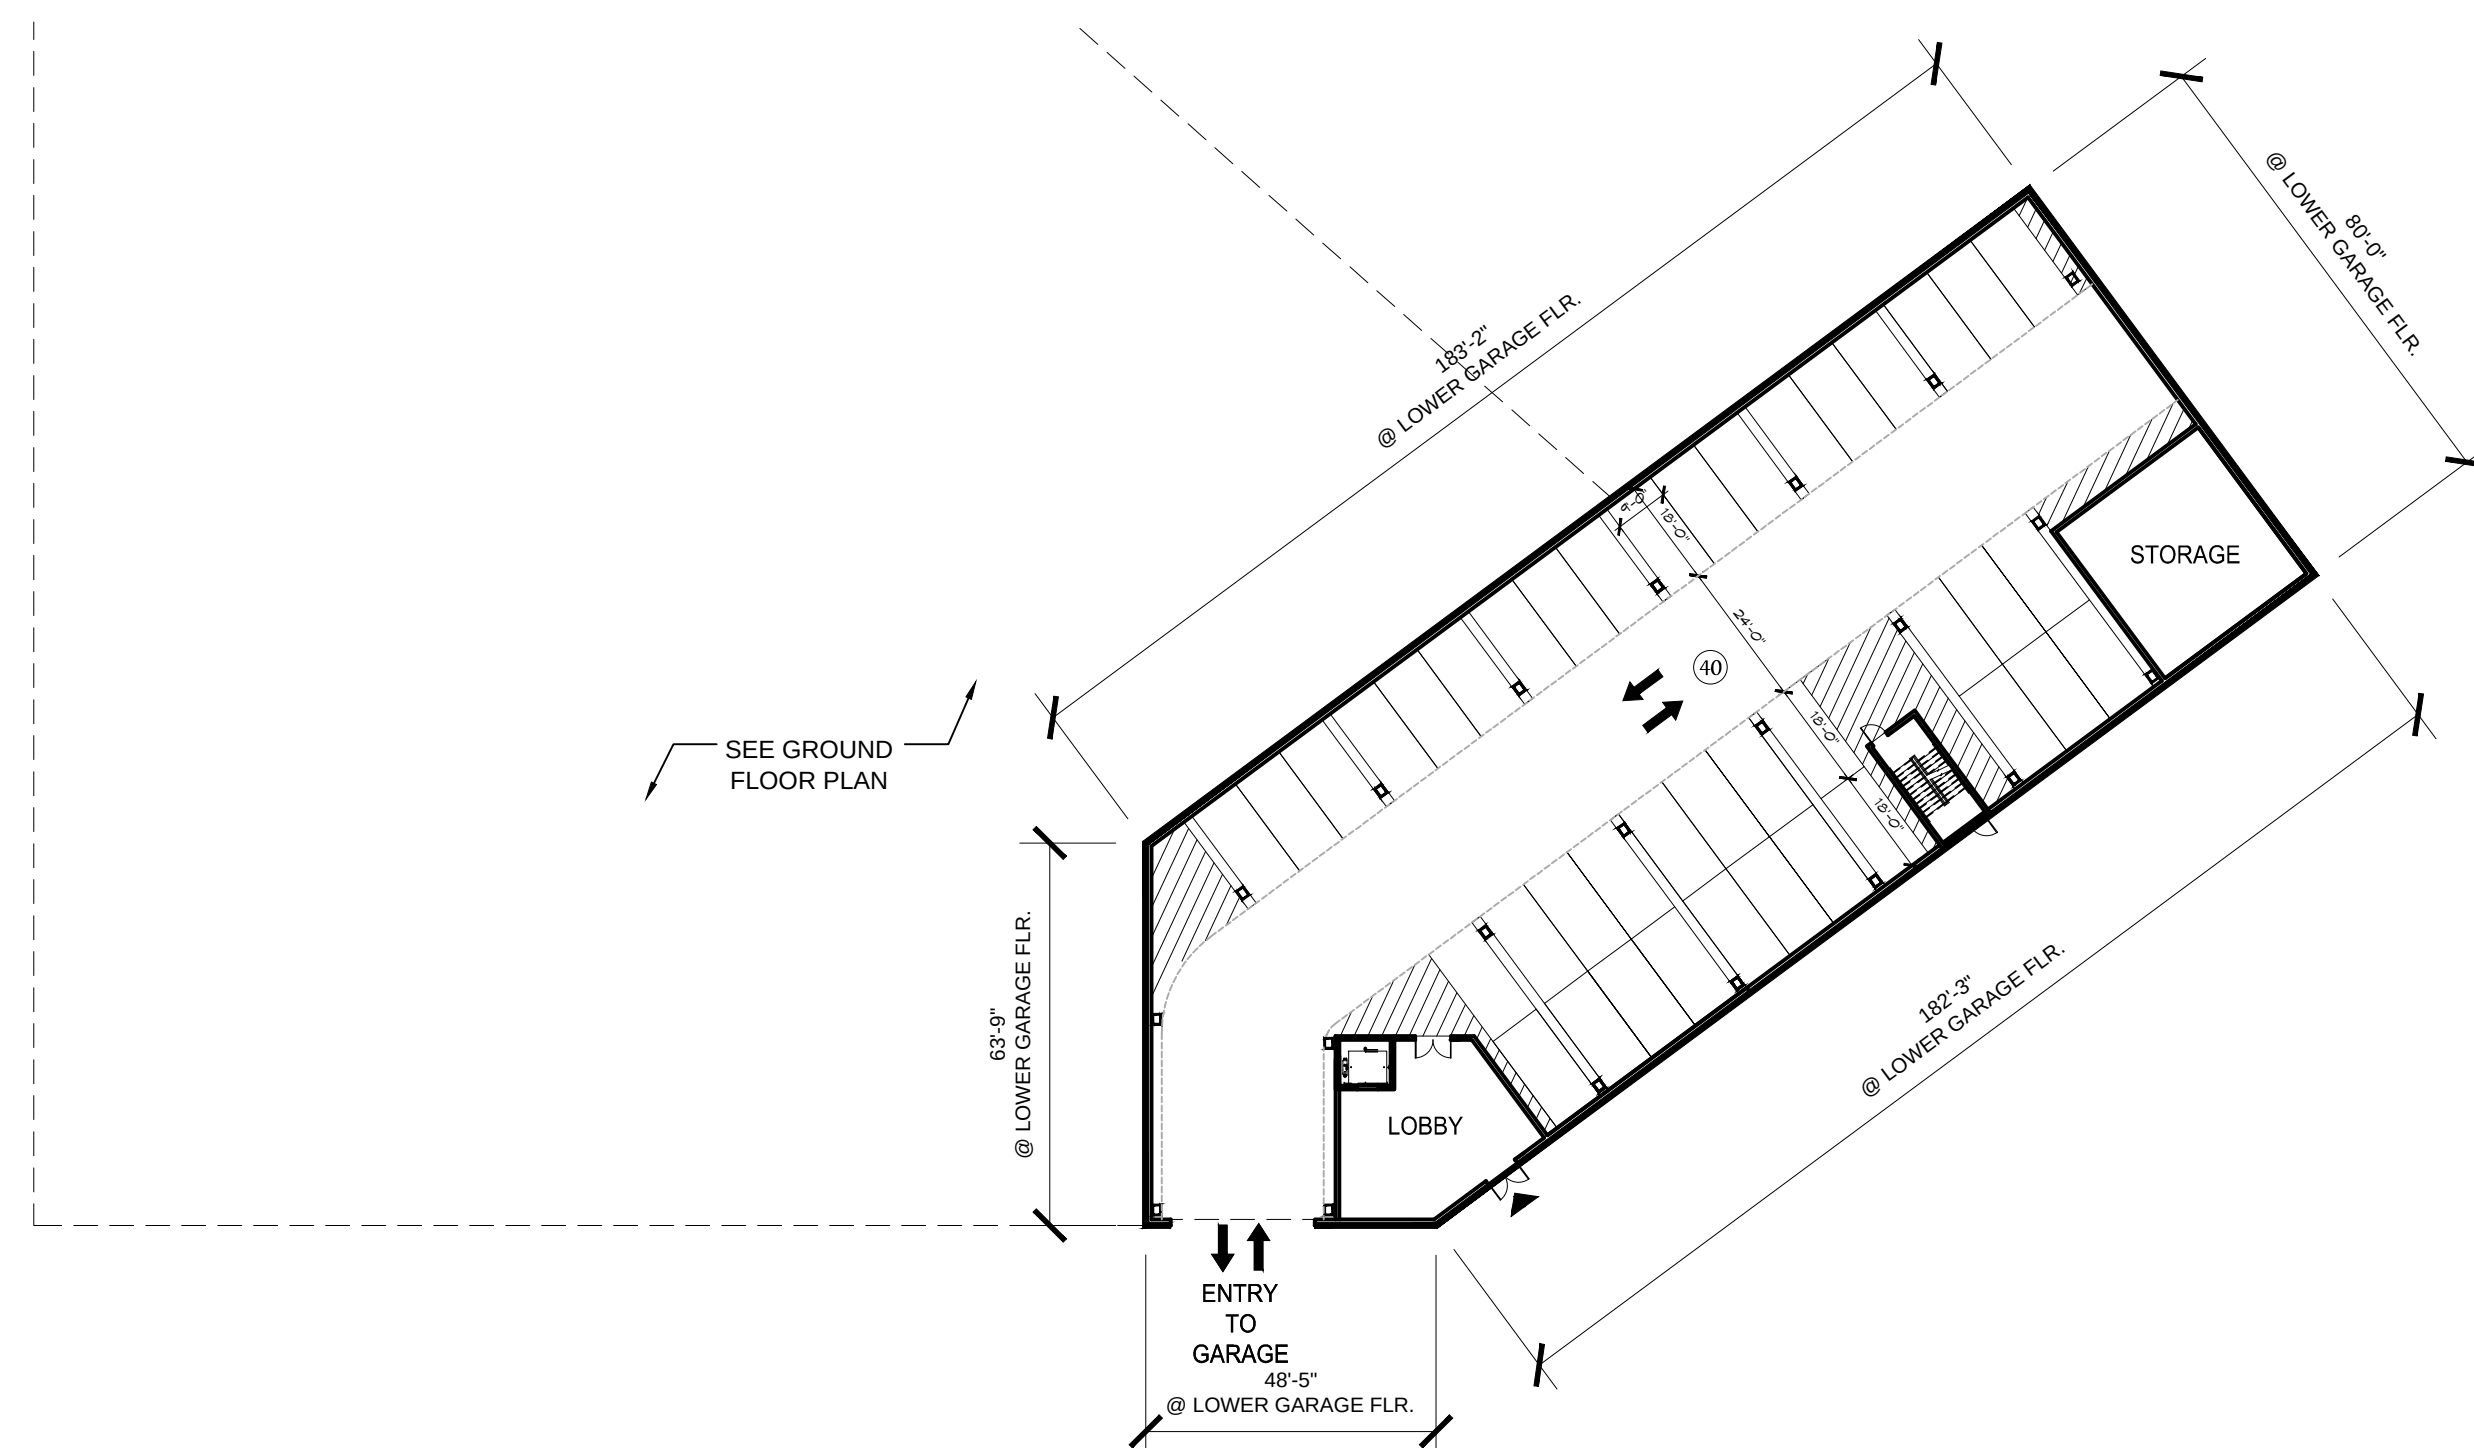

1 BUILDING C LOWER GARAGE FLOOR PLAN
14,575 SF Scale: 1/32" = 1'-0"



2 BUILDING C GARAGE FLOOR PLAN
Scale: 1/32" = 1'-0"

EV CHARGING STATION (EVCS):

-NOT LESS THAN 5% OF THE PARKING SPACES SHALL BE EQUIPPED W/ ELECTRIC VEHICLE CHARGING STATIONS. AT LEAST 1 SUCH STATION SHALL BE AT OR IMMEDIATELY ADJACENT TO AN ACCESSIBLE PARKING SPACE.
-EV CHARGING STATIONS CAN BE RELOCATED BASED UPON ENGINEERING CONCERNS.



3 BUILDING C FIRST FLOOR PLAN
Scale: 1/32" = 1'-0"

APPEL DESIGN GROUP - FILENAME: P:\CLIENT\GH-WEST ESSEX\DWG\GH-WEST ESSEX [PD] 12132023.DWG PLOT DATE: 12/20/2023 9:12 AM BY: PA



1 BUILDING C SECOND FLOOR
Scale: 1/32" = 1'-0"



2 BUILDING C THIRD FLOOR
Scale: 1/32" = 1'-0"




APPEL DESIGN GROUP
ARCHITECTS

23 VREELAND RD, SUITE 200
FLORHAM PARK, NJ 07932
TEL: (973) 994-1776
FAX: (973) 577-4455

WEST ESSEX HIGHLANDS
GARDEN HOMES
TOWNSHIP OF WEST ORANGE
ESSEX COUNTY, NEW JERSEY

NO.	REVISION	BY	DATE
1	ISSUE FOR REVIEW	PA	12-08-23
2	ISSUE FOR PB	PA	12-20-23

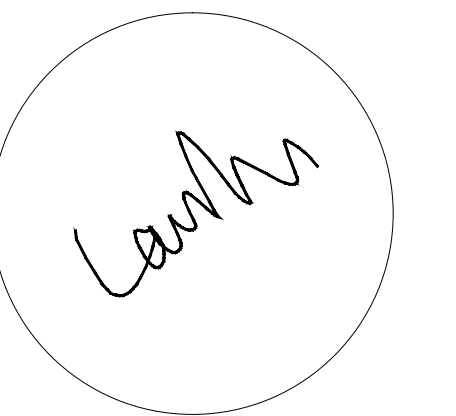

LAURANCE D. APPEL, R.A. NJ # 41-0149
NY - 025008
PA - RA-04580-B

BUILDING # C
PLANS

DRAWN BY:	PA
CHECKED BY:	MM
CLIENT:	GH-WEH 01
DATE:	11-24-2022

DRAWING:
PB-3.2

COMM. #: N/A

APPEL DESIGN GROUP - FILENAME: P:\CLIENT\GH-WEST ESSEX\DWG\GH-WEST ESSEX [PD] 12132023.DWG PLOT DATE: 12/20/2023 9:12 AM BY: PA



1 BUILDING C FOURTH FLOOR
Scale: 1/32" = 1'-0"




APPEL DESIGN GROUP
ARCHITECTS

23 VREELAND RD, SUITE 200
FLORHAM PARK, NJ 07932
TEL: (973) 994-1776
FAX: (973) 577-4455

WEST ESSEX HIGHLANDS
GARDEN HOMES
TOWNSHIP OF WEST ORANGE
ESSEX COUNTY, NEW JERSEY

NO.	REVISION	BY	DATE
1	ISSUE FOR REVIEW	PA	12-08-23
2	ISSUE FOR PB	PA	12-20-23

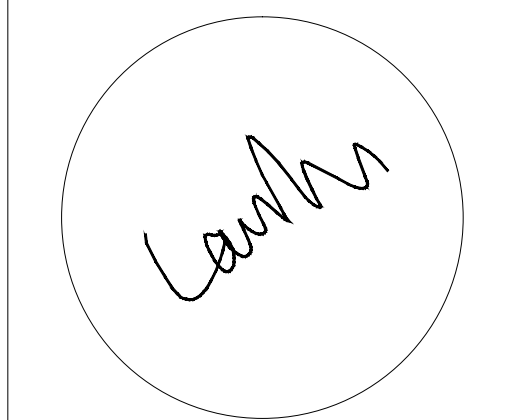

LAURANCE D. APPEL, R.A. NJ # 41-0249
NY - 025008
PA - RA-04580-B

BUILDING # C
PLANS

DRAWN BY:	PA
CHECKED BY:	MM
CLIENT:	GH-WEH 01
DATE:	11-24-2022

DRAWING:
PB-3.3

COMM. #: N/A



WEST ESSEX HIGHLANDS
GARDEN HOMES
TOWNSHIP OF WEST ORANGE
ESSEX COUNTY, NEW JERSEY

NO.	REVISION	BY	DATE
	ISSUE FOR REVIEW	PA	12-08-21
	ISSUE FOR FB	PA	12-20-21

LAURANCE D. APPEL, R.A. NJ # AI-12149
NY - 025018
PA - RA-014580-E

BUILDING # C ELEVATIONS

DRAWN BY: PA

CHECKED BY: MM

CLIENT: GH-WEH 0




DATE: 11-24-2022

DRAWING


PB-3.4

COMM. #:

N/A

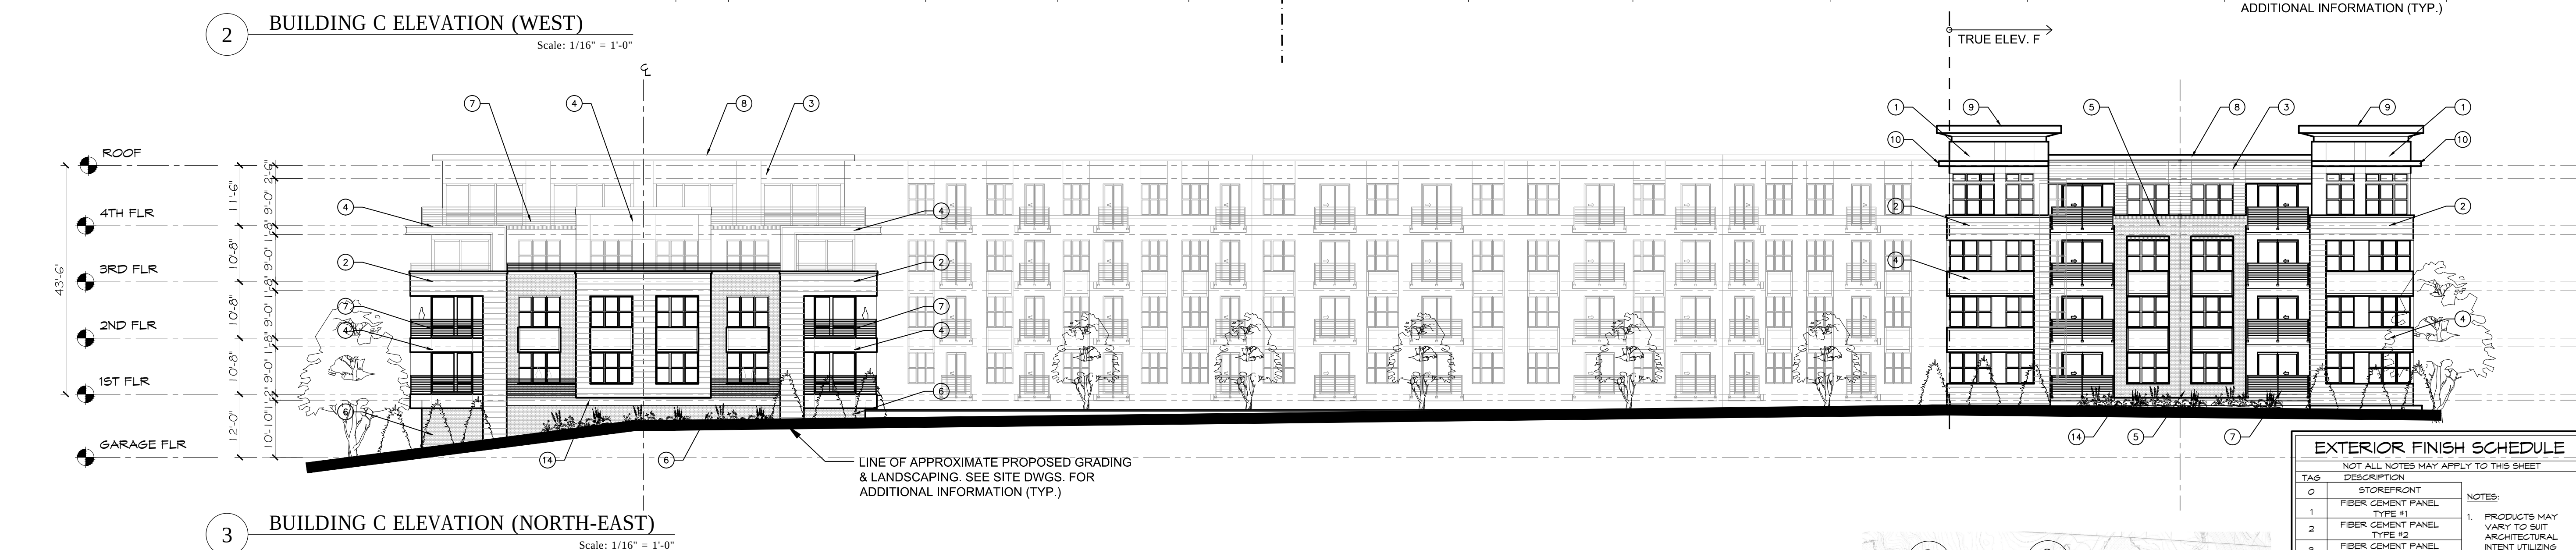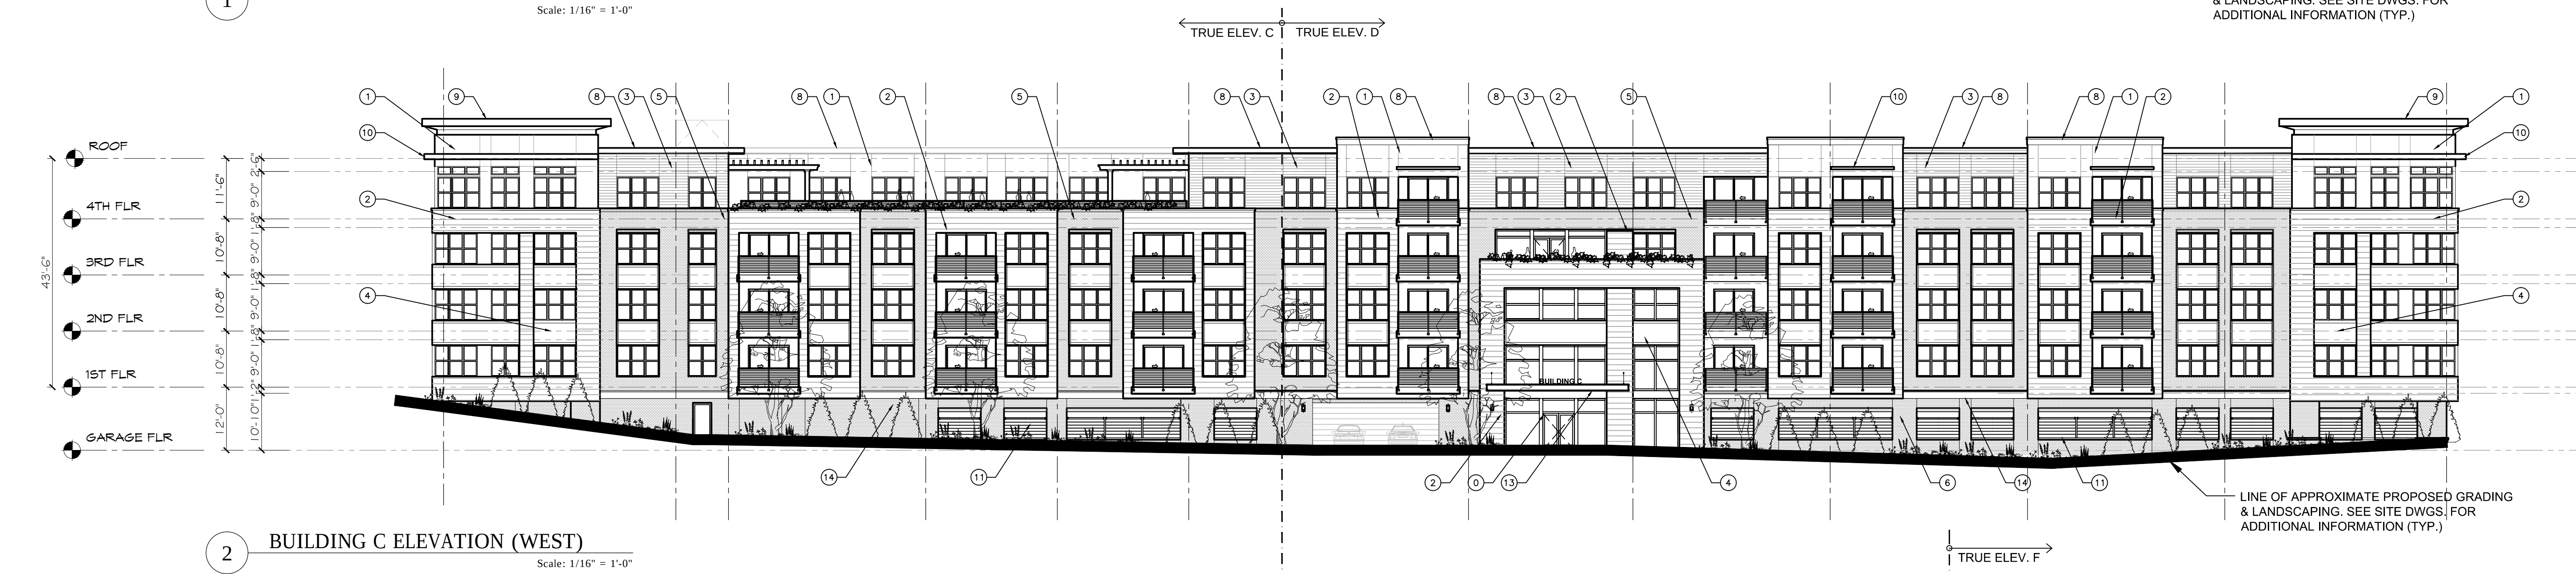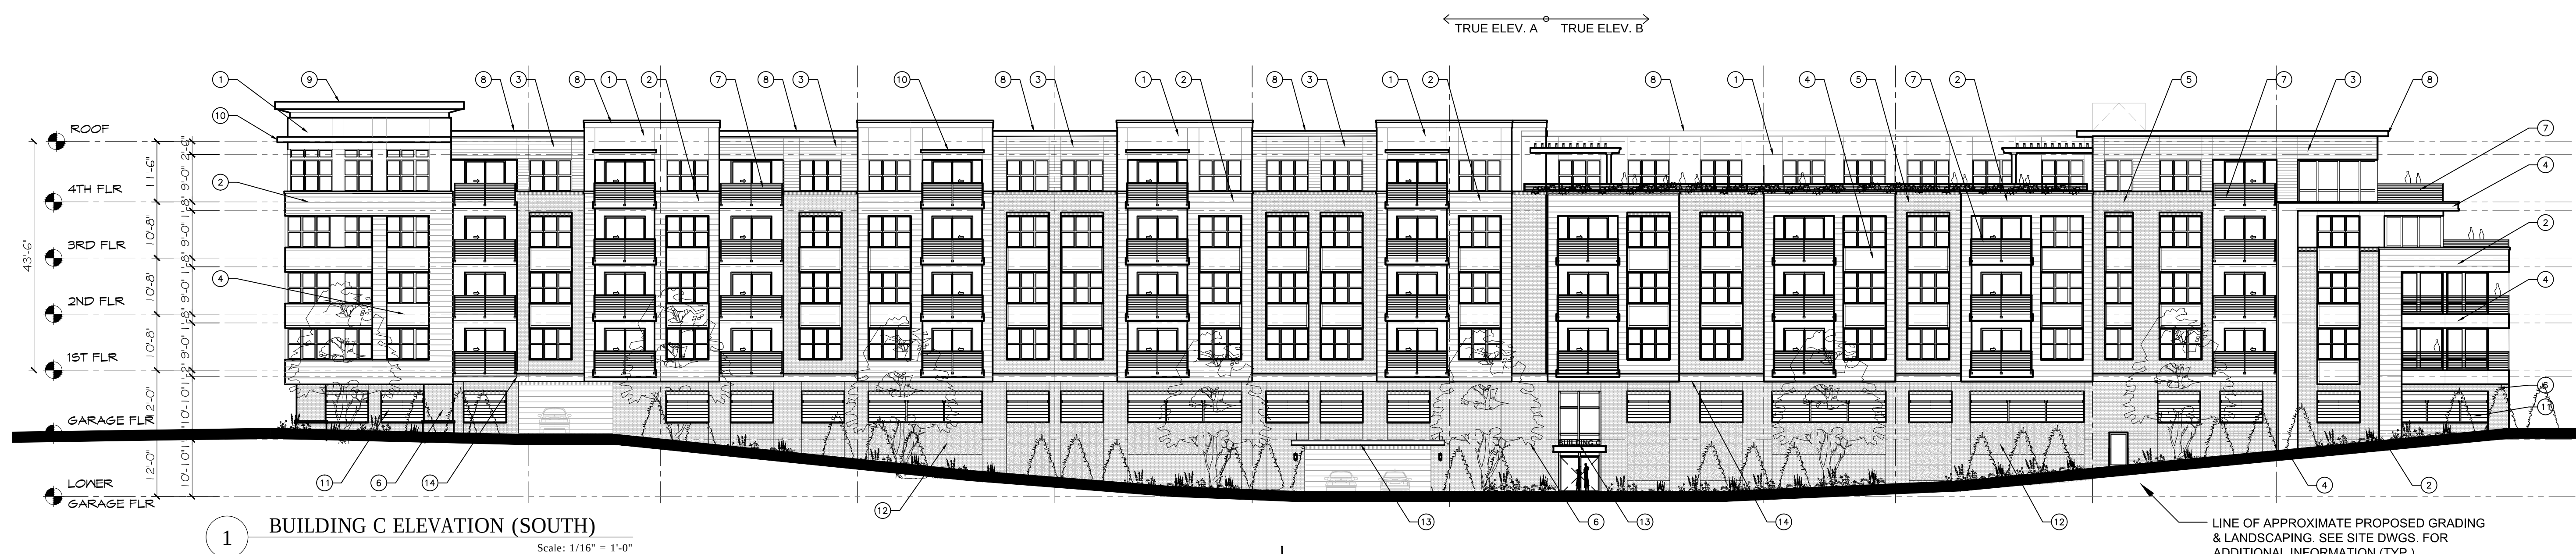

EXTERIOR FINISH SCHEDULE		
NOT ALL NOTES MAY APPLY TO THIS SHEET		
TAG	DESCRIPTION	NOTES
0	STOREFRONT	
1	FIBER CEMENT PANEL TYPE #1	1. PRODUCTS MAY VARY TO SUIT ARCHITECTURAL INTENT UTILIZING OTHER PRODUCTS OF SIMILAR APPEARANCE AND QUALITY.
2	FIBER CEMENT PANEL TYPE #2	PRODUCT MANUFACTURERS MAY VARY.
3	FIBER CEMENT PANEL TYPE #3	
4	METAL PANEL	
5	BRICK, VENEER TYPE #1	
6	BRICK, VENEER TYPE #2	
7	ALUMINUM RAILINGS	
8	ALUMINUM COPINGS	
9	ALUMINUM CORNICE	
10	METAL SHADE LOUVER	
11	ARCHITECTURAL GRILLE	
12	GREEN WALL PANEL	
13	ALUMINUM GANGWAY IV SIGNAGE	
14	TRIM BOARD PANEL	
15	THIN STONE VENEER	
16	STONE COPINGS	
17	ALUMINUM GLAD BRACKET	
18	DECORATIVE WOOD GRAN SCREEN	

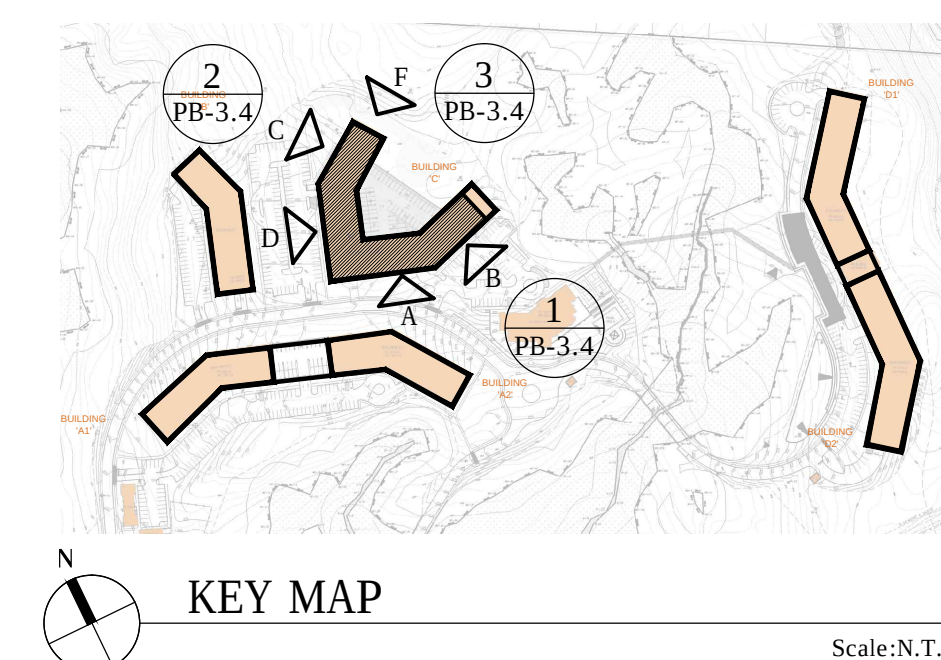

APPEL DESIGN GROUP - FILENAME: P:\CLIENT\GH-WEST ESSEX\DWG\GH-WEST ESSEX [PD] 12132023.DWG PLOT DATE: 12/20/2023 9:13 AM BY: PA




APPEL DESIGN GROUP
ARCHITECTS

23 VREELAND RD, SUITE 200
FLORHAM PARK, NJ 07932
TEL: (973) 994-1776
FAX: (973) 577-4455

WEST ESSEX HIGHLANDS
GARDEN HOMES
TOWNSHIP OF WEST ORANGE
ESSEX COUNTY, NEW JERSEY

NO.	REVISION	BY	DATE
1	ISSUE FOR REVIEW	PA	12-08-23
2	ISSUE FOR PB	PA	12-20-23

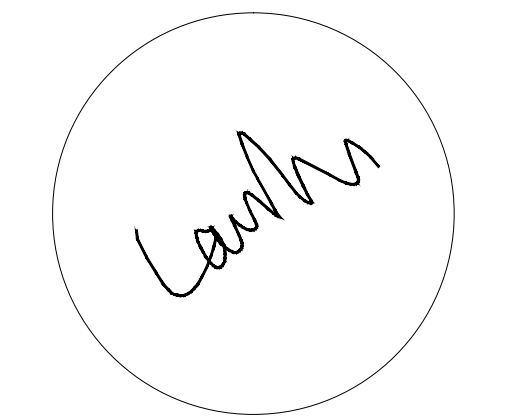

LAURANCE D. APPEL, R.A. NJ # 41-0149
NY - 025018
PA - RA-04550-B

BUILDING #
D1& D2 PLANS

DRAWN BY: PA
CHECKED BY: MM
CLIENT: GH-WEH 01
DATE: 11-24-2022


DRAWING:

PB-4.1

COMM. #: N/A


1 BUILDING D1 & D2 LOWER GARAGE FLOOR PLAN

Scale: 1/32" = 1'-0"

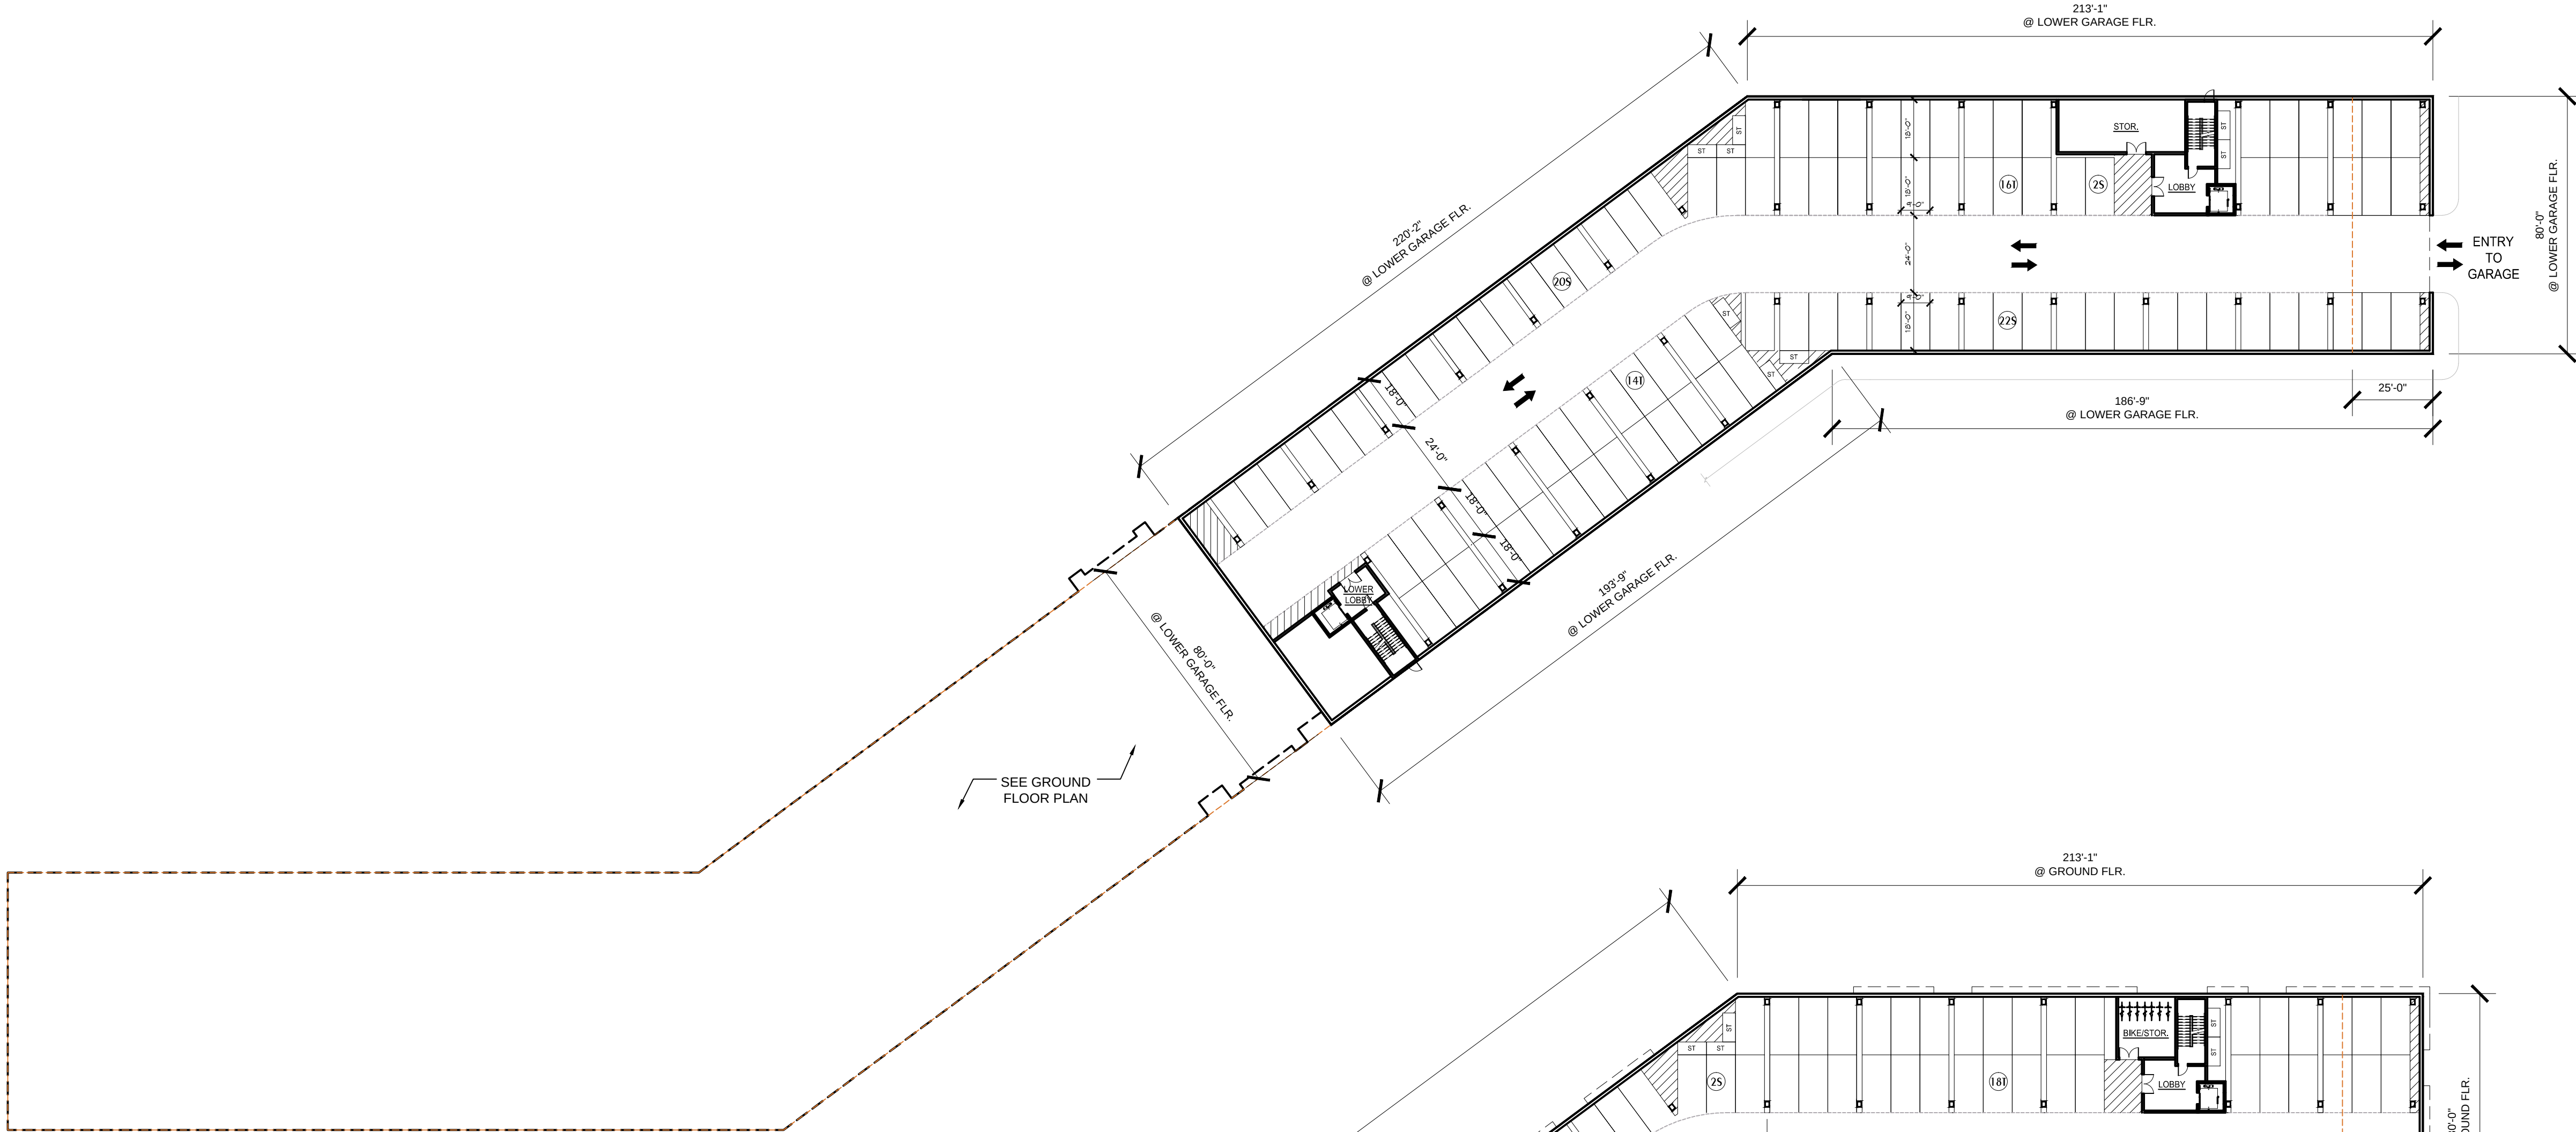

2 BUILDING D1 & D2 GROUND FLOOR PLAN

Scale: 1/32" = 1'-0"

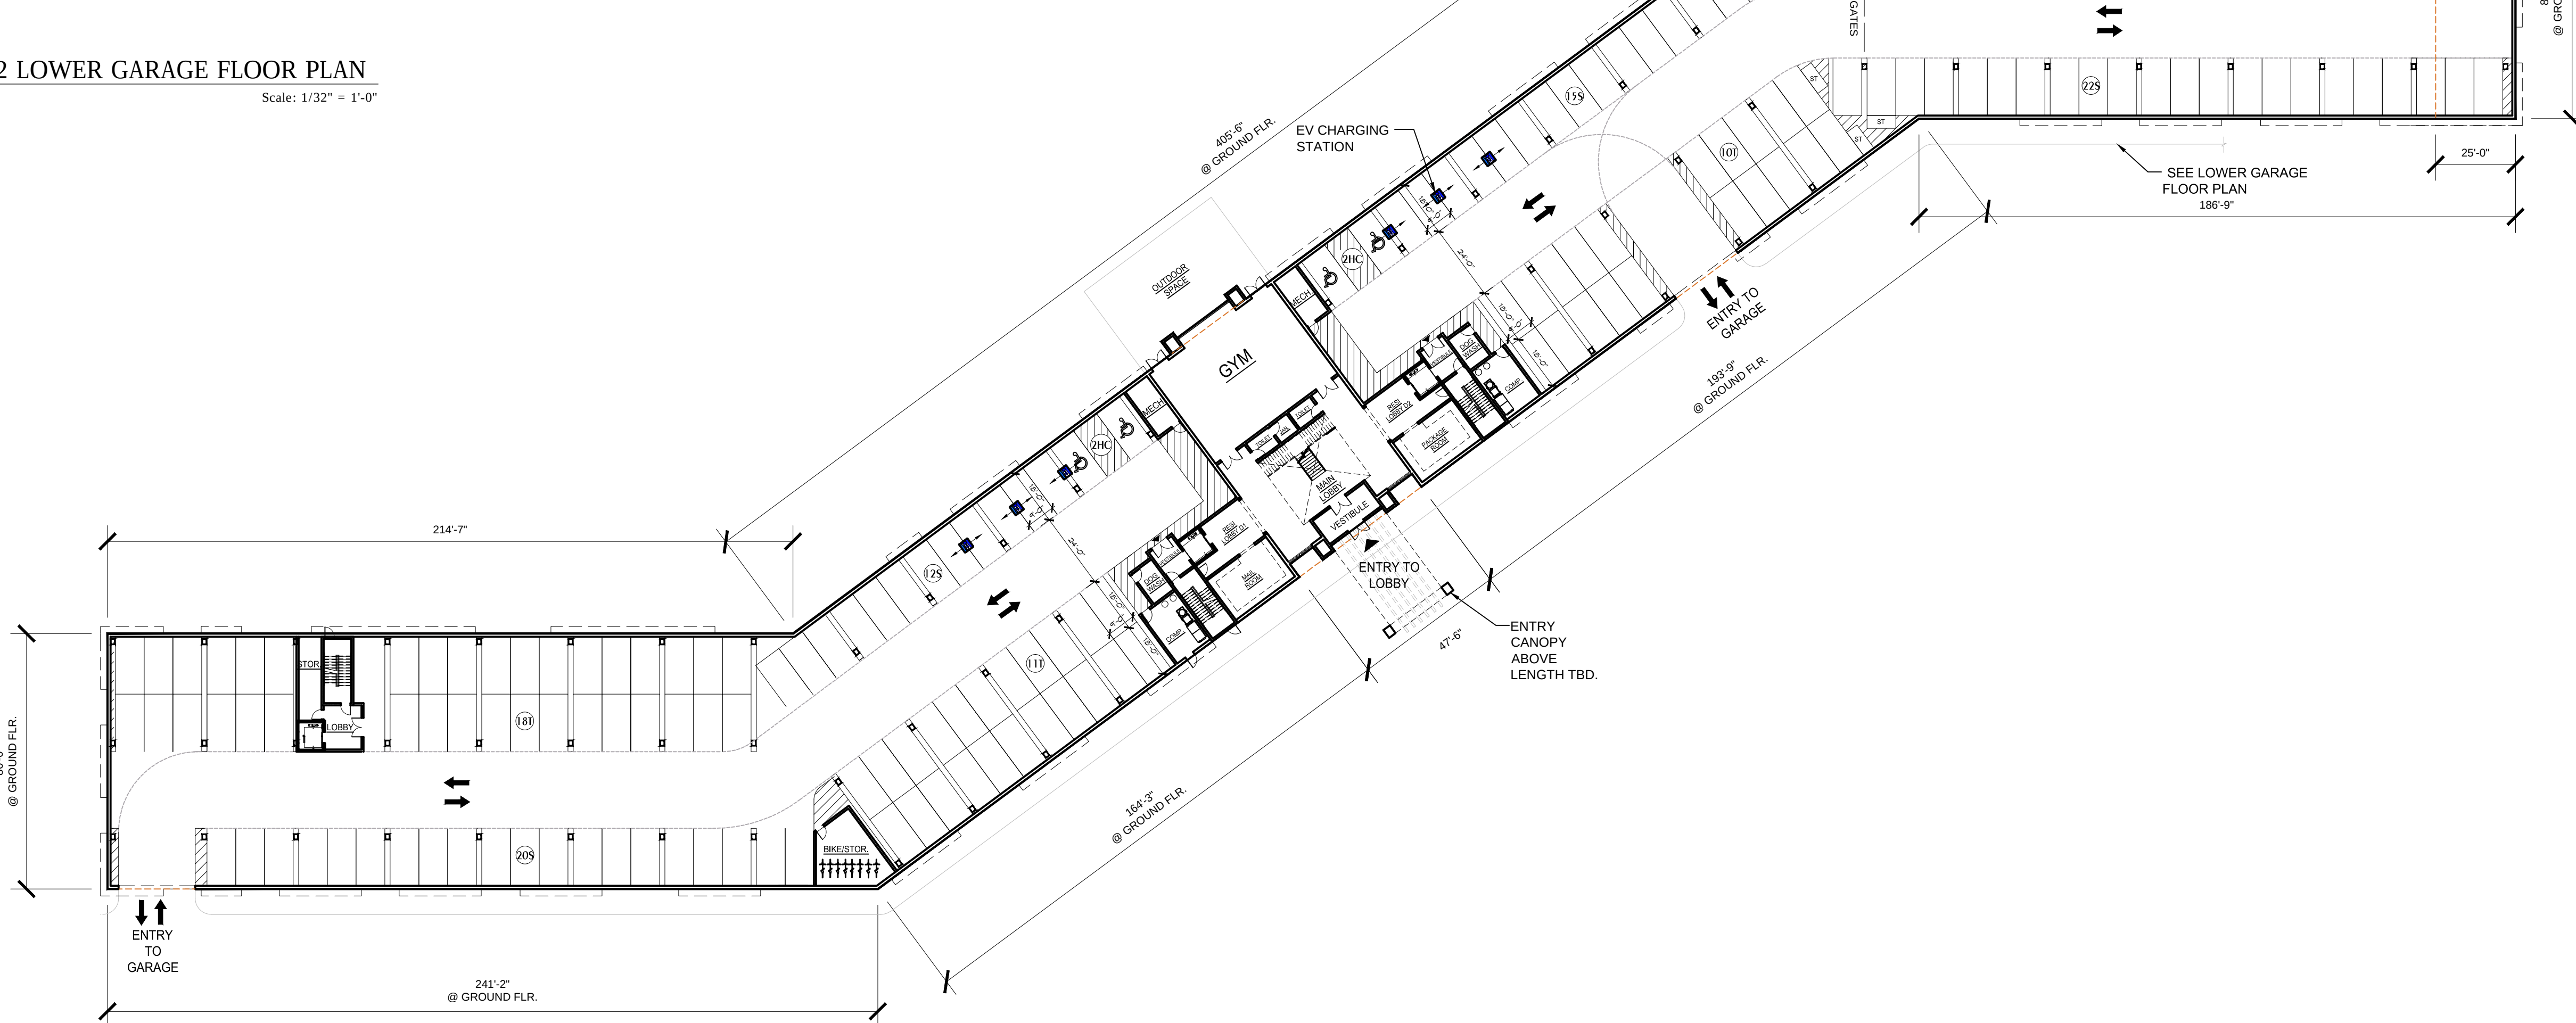

EV CHARGING STATION (EVCS):

- NOT LESS THAN 5% OF THE PARKING SPACES SHALL BE EQUIPPED W/ ELECTRIC VEHICLE CHARGING STATIONS. AT LEAST 1 SUCH STATION SHALL BE AT OR IMMEDIATELY ADJACENT TO AN ACCESSIBLE PARKING SPACE.
- EV CHARGING STATIONS CAN BE RELOCATED BASED UPON ENGINEERING CONCERNS.

APPEL DESIGN GROUP - FILENAME: P:\CLIENT\GH-WEST ESSEX\DWG\GH-WEST ESSEX [PD] 12132023.DWG PLOT DATE: 12/20/2023 9:13 AM BY: PA



1 BUILDING D1 & D2 FIRST FLOOR PLANS

Scale: 1/32" = 1'-0"



2 BUILDING D1 & D2 SECOND FLOOR PLAN

Scale: 1/32" = 1'-0"




APPEL DESIGN GROUP
ARCHITECTS

23 VREELAND RD, SUITE 250
FLORHAM PARK, NJ 07932
TEL: (973) 994-1776
FAX: (973) 577-4455

WEST ESSEX HIGHLANDS
GARDEN HOMES
TOWNSHIP OF WEST ORANGE
ESSEX COUNTY, NEW JERSEY

NO.	REVISION	BY	DATE
1	ISSUE FOR REVIEW	PA	12-08-23
2	ISSUE FOR PB	PA	12-20-23

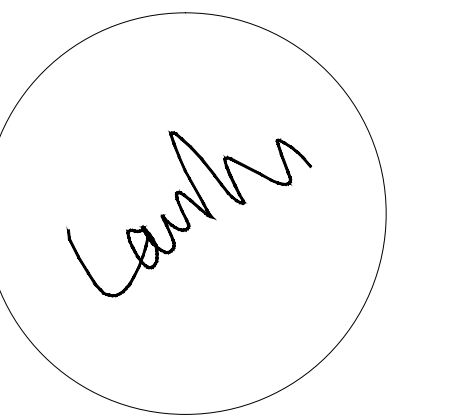

LAURANCE D. APPEL, R.A. NJ # 41-12149
NY - 025018
PA - RA-04580-B

BUILDING #
D1& D2 PLANS

DRAWN BY: PA
CHECKED BY: MM
CLIENT: GH-WEH 01
DATE: 11-24-2022

DRAWING:

PB-4.2

COMM. #:

N/A

APPEL DESIGN GROUP - FILENAME: P:\CLIENT\GH-WEST ESSEX\DWG\GH-WEST ESSEX [PD] 12132023.DWG PLOT DATE: 12/20/2023 9:13 AM BY: PA



1 BUILDING D1 & D2 THIRD FLOOR PLAN

Scale: 1/32" = 1'-0"



2 BUILDING D1 & D2 FOURTH FLOOR PLAN

Scale: 1/32" = 1'-0"




APPEL DESIGN GROUP
ARCHITECTS

23 VREELAND RD, SUITE 200
FLORHAM PARK, NJ 07932
TEL: (973) 994-1776
FAX: (973) 577-4455

WEST ESSEX HIGHLANDS
GARDEN HOMES
TOWNSHIP OF WEST ORANGE
ESSEX COUNTY, NEW JERSEY

NO.	REVISION	BY	DATE
1	ISSUE FOR REVIEW	PA	12-08-23
2	ISSUE FOR PB	PA	12-20-23

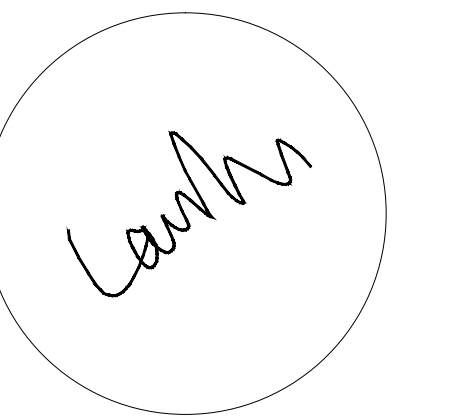

LAURANCE D. APPEL, R.A. NJ # 41-0149
NY - 025018
PA - RA-04580-B

BUILDING #
D1& D2 PLANS


DRAWN BY: PA
CHECKED BY: MM
CLIENT: GH-WEH 01
DATE: 11-24-2022

DRAWING:

PB-4.3

COMM: # N/A

APPEL DESIGN GROUP - FILENAME: P:\CLIENT\GH-WEST ESSEX\DWG\GH-WEST ESSEX [PD] 12132023.DWG PLOT DATE: 12/20/2023 9:13 AM BY: PA

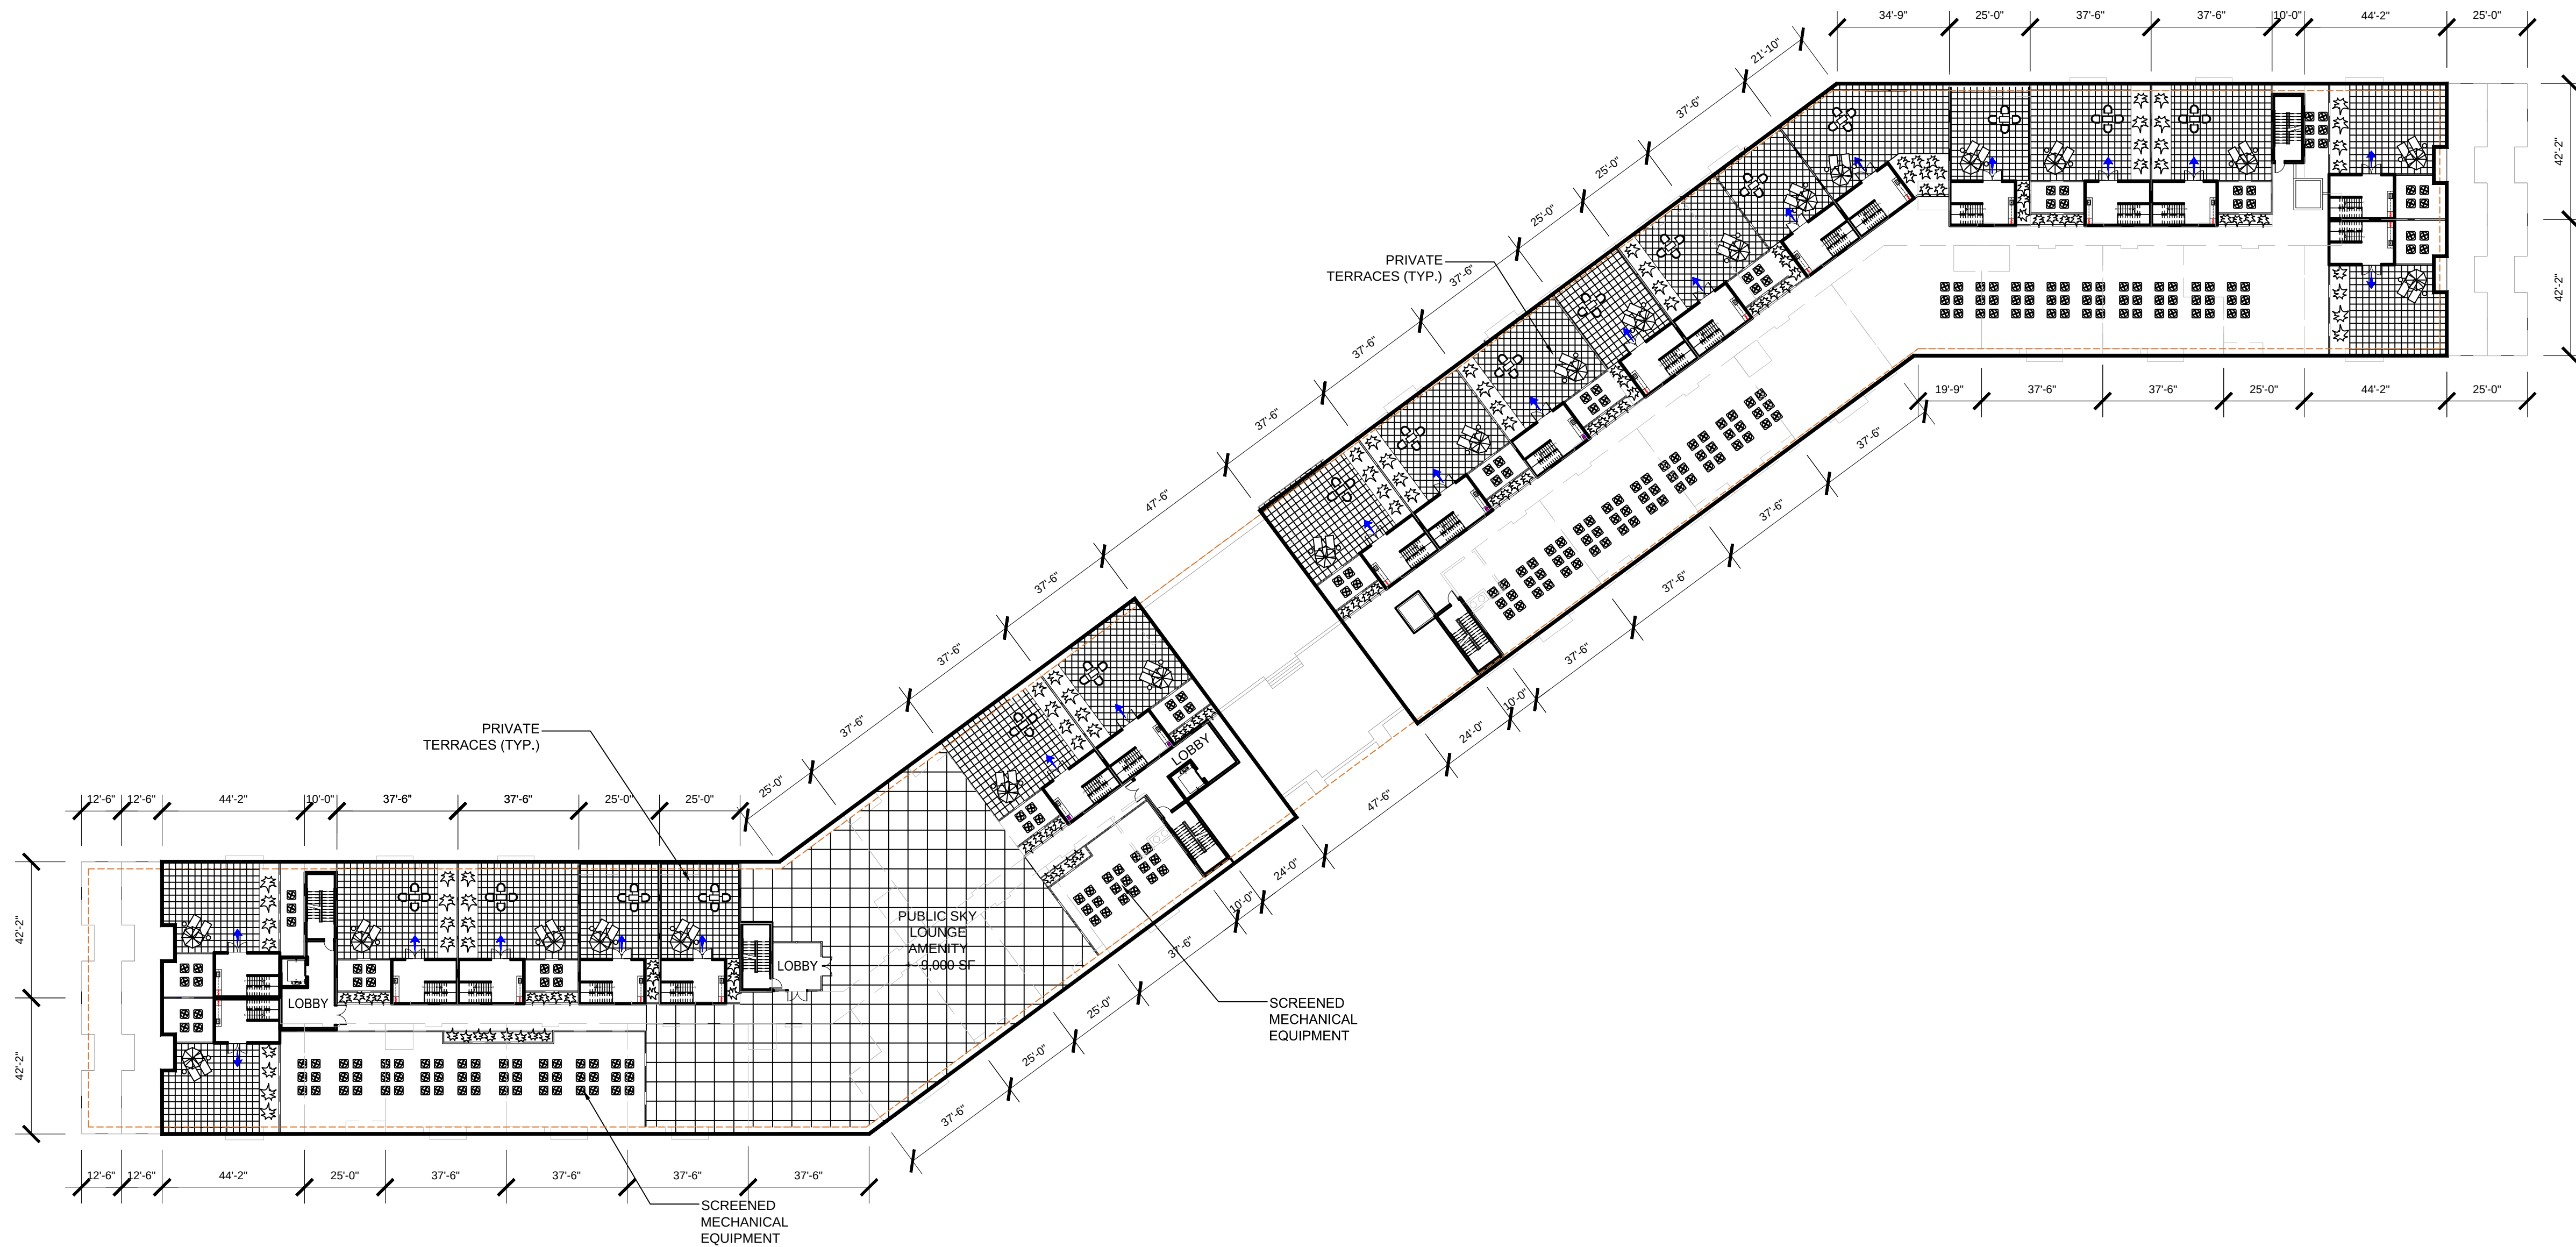

1 BUILDING D1 & D2 ROOF PLAN
Scale: 1/32" = 1'-0"




APPEL DESIGN GROUP
ARCHITECTS

23 VREELAND RD, SUITE 200
FLORHAM PARK, NJ 07932
TEL: (973) 994-1776
FAX: (973) 577-4455

WEST ESSEX HIGHLANDS
GARDEN HOMES
TOWNSHIP OF WEST ORANGE
ESSEX COUNTY, NEW JERSEY

NO.	REVISION	BY	DATE
1	ISSUE FOR REVIEW	PA	12-08-23
2	ISSUE FOR PB	PA	12-20-23

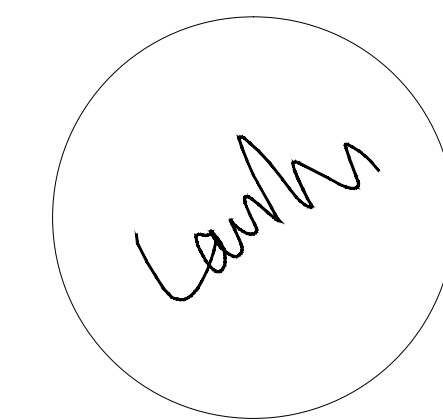

LAURANCE D. APPEL, R.A. NJ # 41-0149
NY - 005008
PA - RA-04580-B

BUILDING # D1& D2
ROOF PLAN &
ELEVATION

DRAWN BY:	PA
CHECKED BY:	MM
CLIENT:	GH-WEH 01
DATE:	11-24-2022


DRAWING:

PB-4.4


COMM. #:

N/A


APPEL DESIGN GROUP - FILENAME: P:\CLIENT\GH-WEST ESSEX\DWG\GH-WEST ESSEX [PD] 12132023.DWG PLOT DATE: 12/20/2023 9:13 AM BY: PA

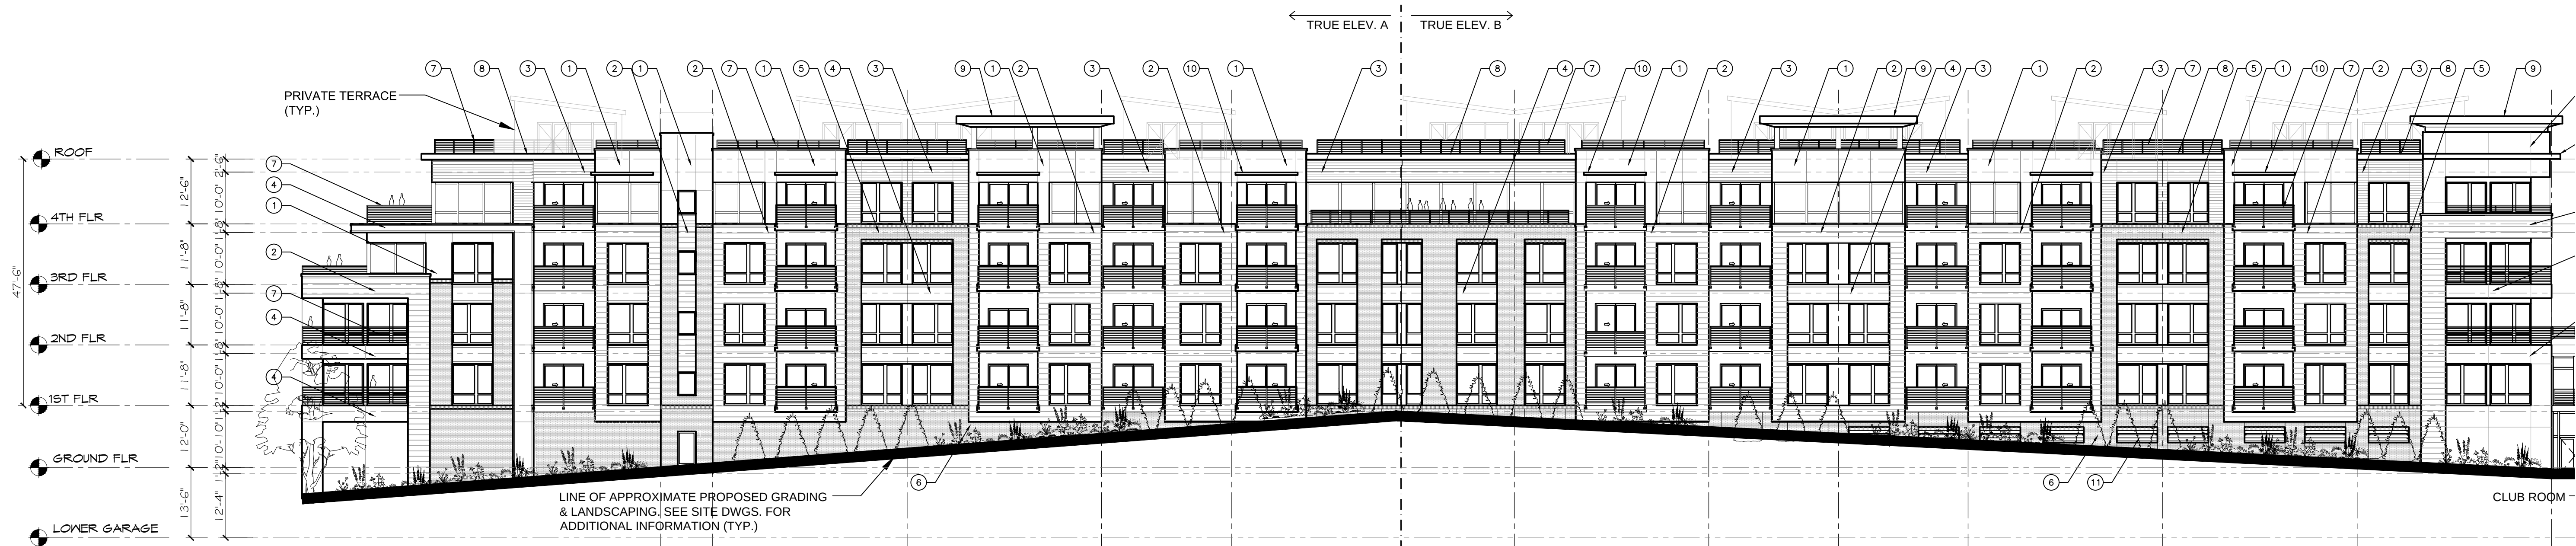

1 BUILDING D1 ELEVATION (EAST)
Scale: 1/16" = 1'-0"

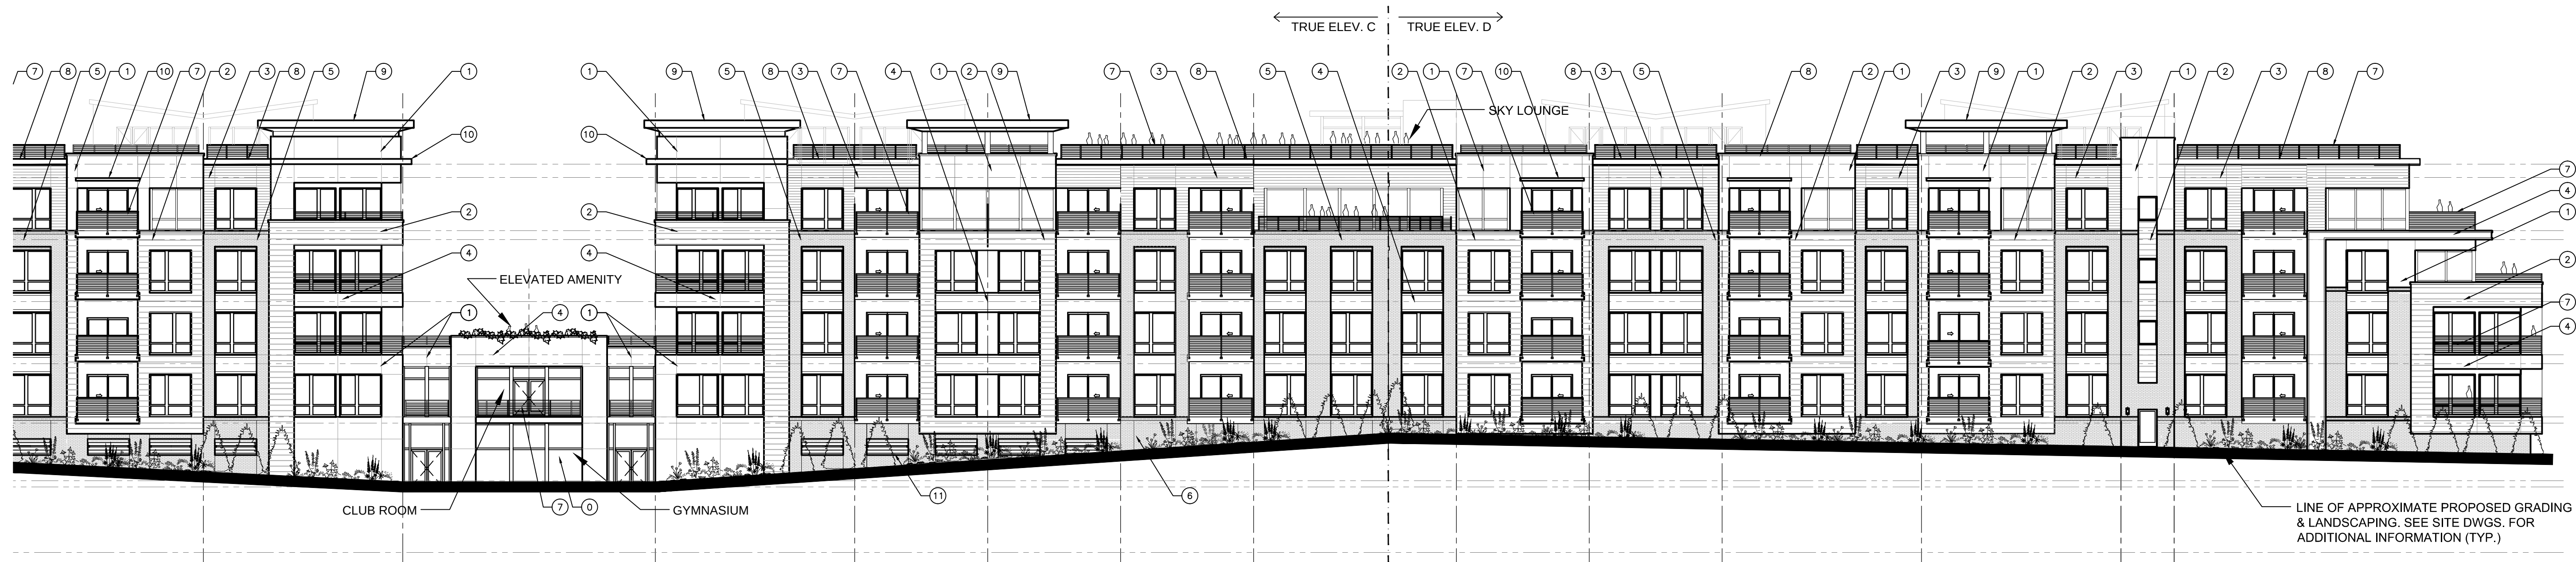

2 BUILDING D2 ELEVATION (EAST)
Scale: 1/16" = 1'-0"

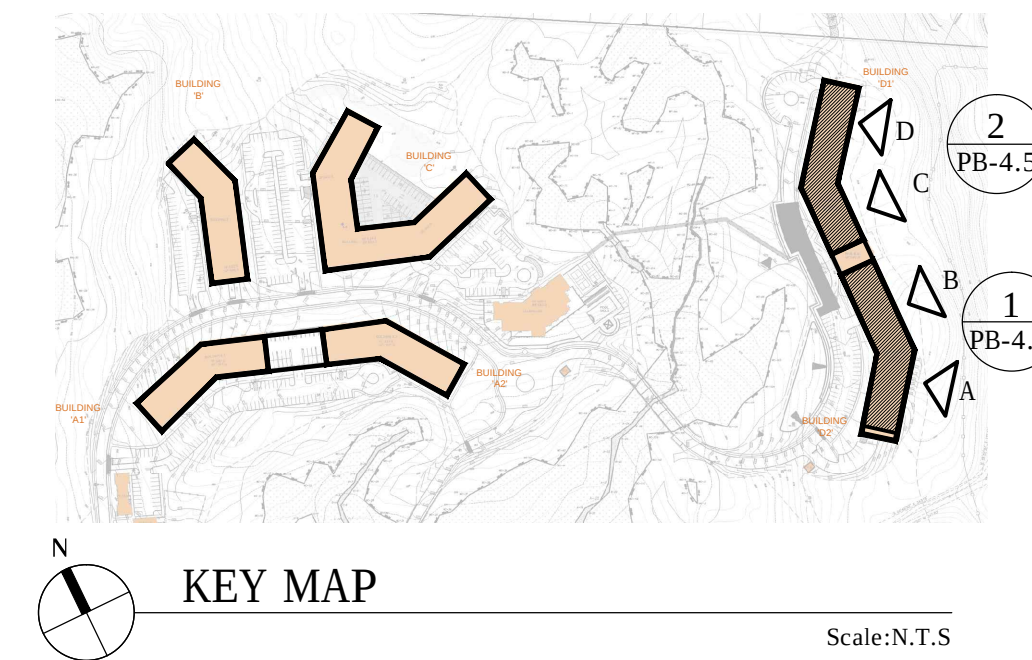

EXTERIOR FINISH SCHEDULE	
NOT ALL NOTES MAY APPLY TO THIS SHEET	
TAG	DESCRIPTION
0	STOREFRONT
1	FIBER CEMENT PANEL TYPE #1
2	FIBER CEMENT PANEL TYPE #2
3	FIBER CEMENT PANEL TYPE #3
4	METAL PANEL
5	BRICK VENEER TYPE #1
6	BRICK VENEER TYPE #2
7	ALUMINUM RAILING
8	ALUMINUM COPING
9	ALUMINUM CORNICE
10	METAL SHADE LOUVER
11	ARCHITECTURAL GRILLE
12	GREEN WALL PANEL
13	ALUMINUM CANOPY IV SIGNAGE
14	TRIM BOARD PANEL
15	THIN STONE VENEER
16	STONE COPING
17	ALUMINUM GLAD BRACKET
18	DECORATIVE WOOD GRAIN METAL SOFFIT PANEL

NOTES:

1. PRODUCTS MAY VARY TO SUIT ARCHITECTURAL INTENT UTILIZING OTHER PRODUCTS OF SIMILAR APPEARANCE AND QUALITY. PRODUCT MANUFACTURERS MAY VARY.




APPEL DESIGN GROUP
ARCHITECTS

23 VREELAND RD, SUITE 250
FLORHAM PARK, NJ 07932
TEL: (973) 994-1776
FAX: (973) 577-4455

WEST ESSEX HIGHLANDS
GARDEN HOMES
TOWNSHIP OF WEST ORANGE
ESSEX COUNTY, NEW JERSEY

NO.	REVISION	BY	DATE
1	ISSUE FOR REVIEW	PA	12-08-23
2	ISSUE FOR PB	PA	12-20-23

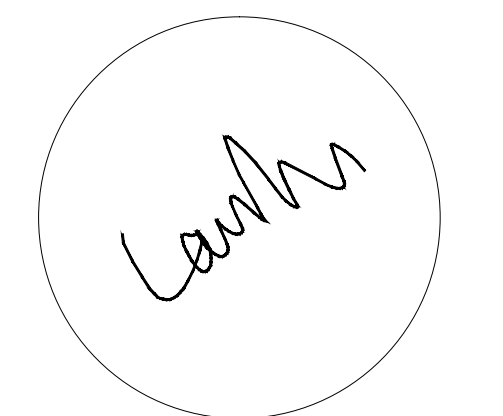

LAURANCE D. APPEL, R.A. NJ # 21-0149
NY - 025018
PA - RA-04580-B

BUILDING # D1 & D2
ELEVATIONS


DRAWN BY: PA
CHECKED BY: MM
CLIENT: GH-WEH 01
DATE: 11-24-2022

DRAWING:


PB-4.5

COMM. #: N/A


APPEL DESIGN GROUP - FILENAME: P:\CLIENT\GH-WEST ESSEX\DWG\GH-WEST ESSEX [PD] 12132023.DWG PLOT DATE: 12/20/2023 9:13 AM BY: PA

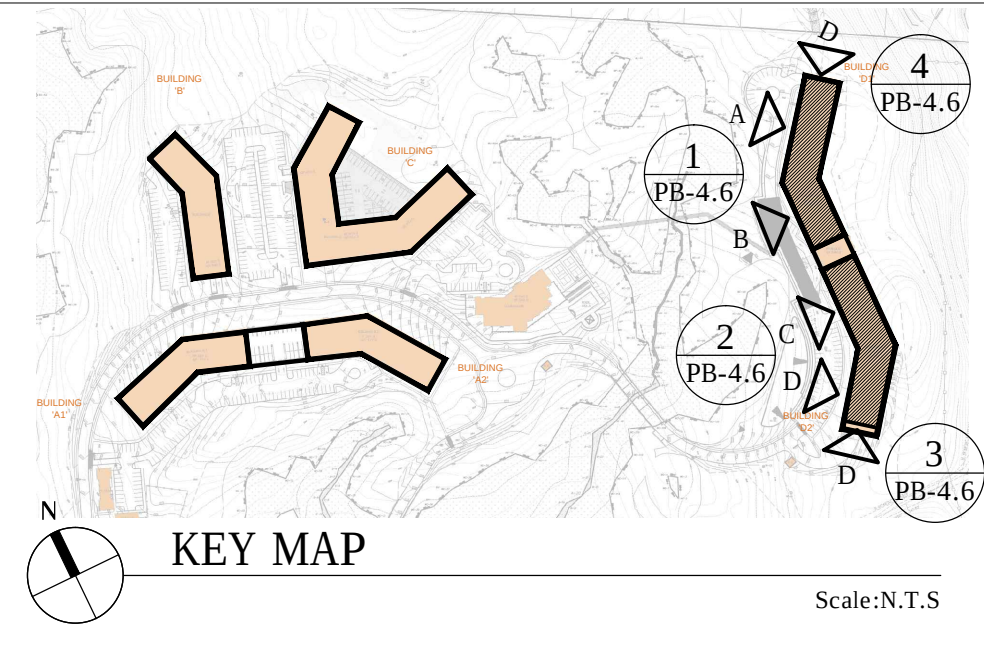


1 BUILDING D1 ELEVATION (WEST)
Scale: 1/16" = 1'-0"

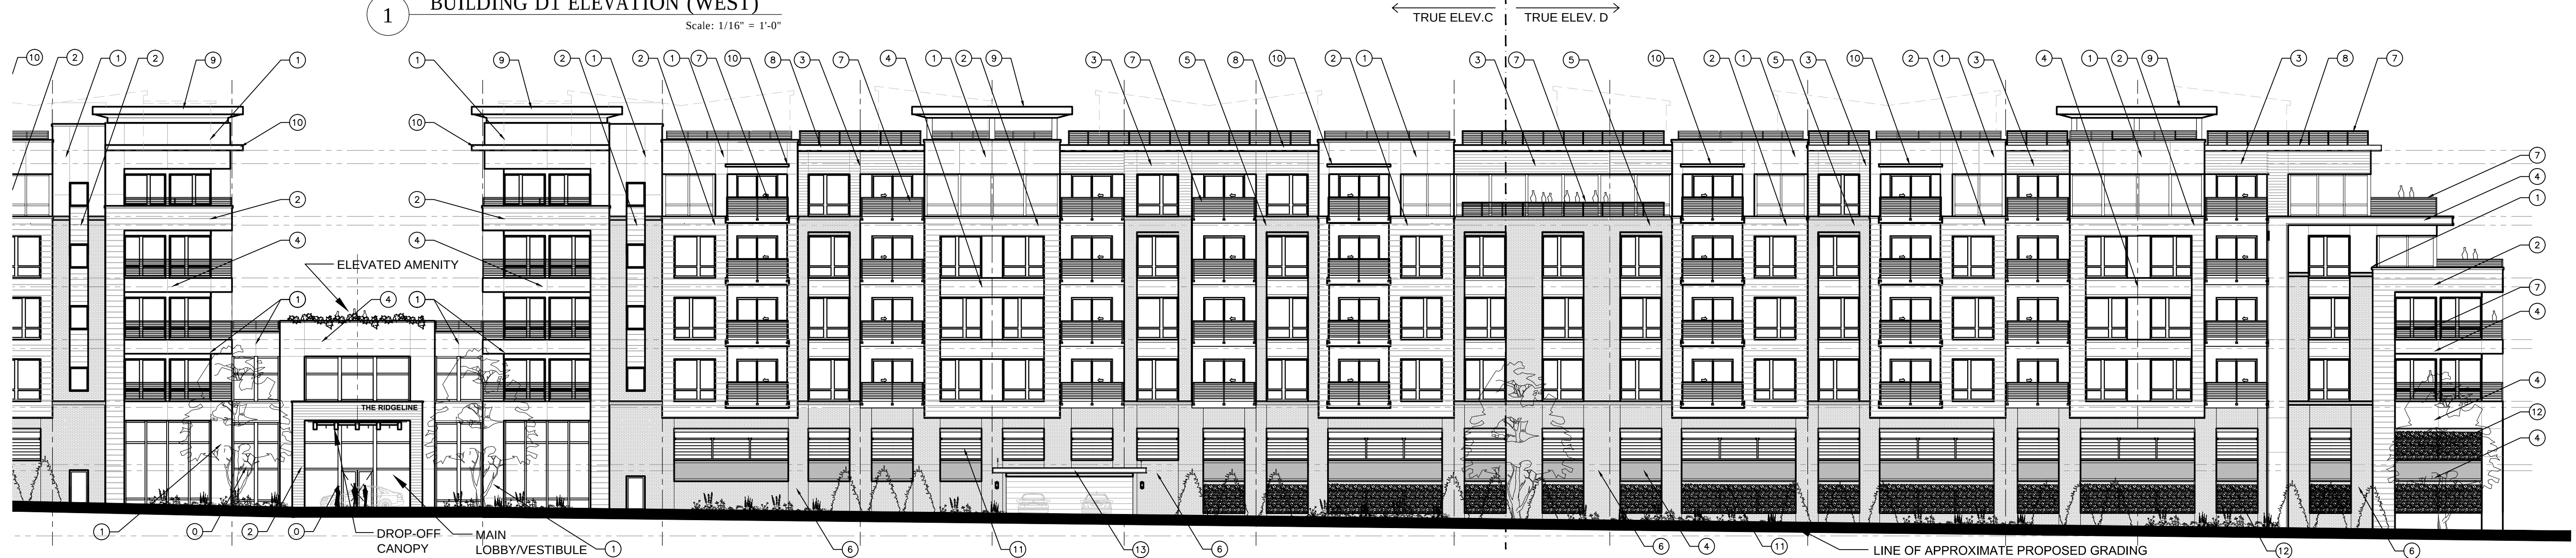

2 BUILDING D2 ELEVATION (WEST)
Scale: 1/16" = 1'-0"

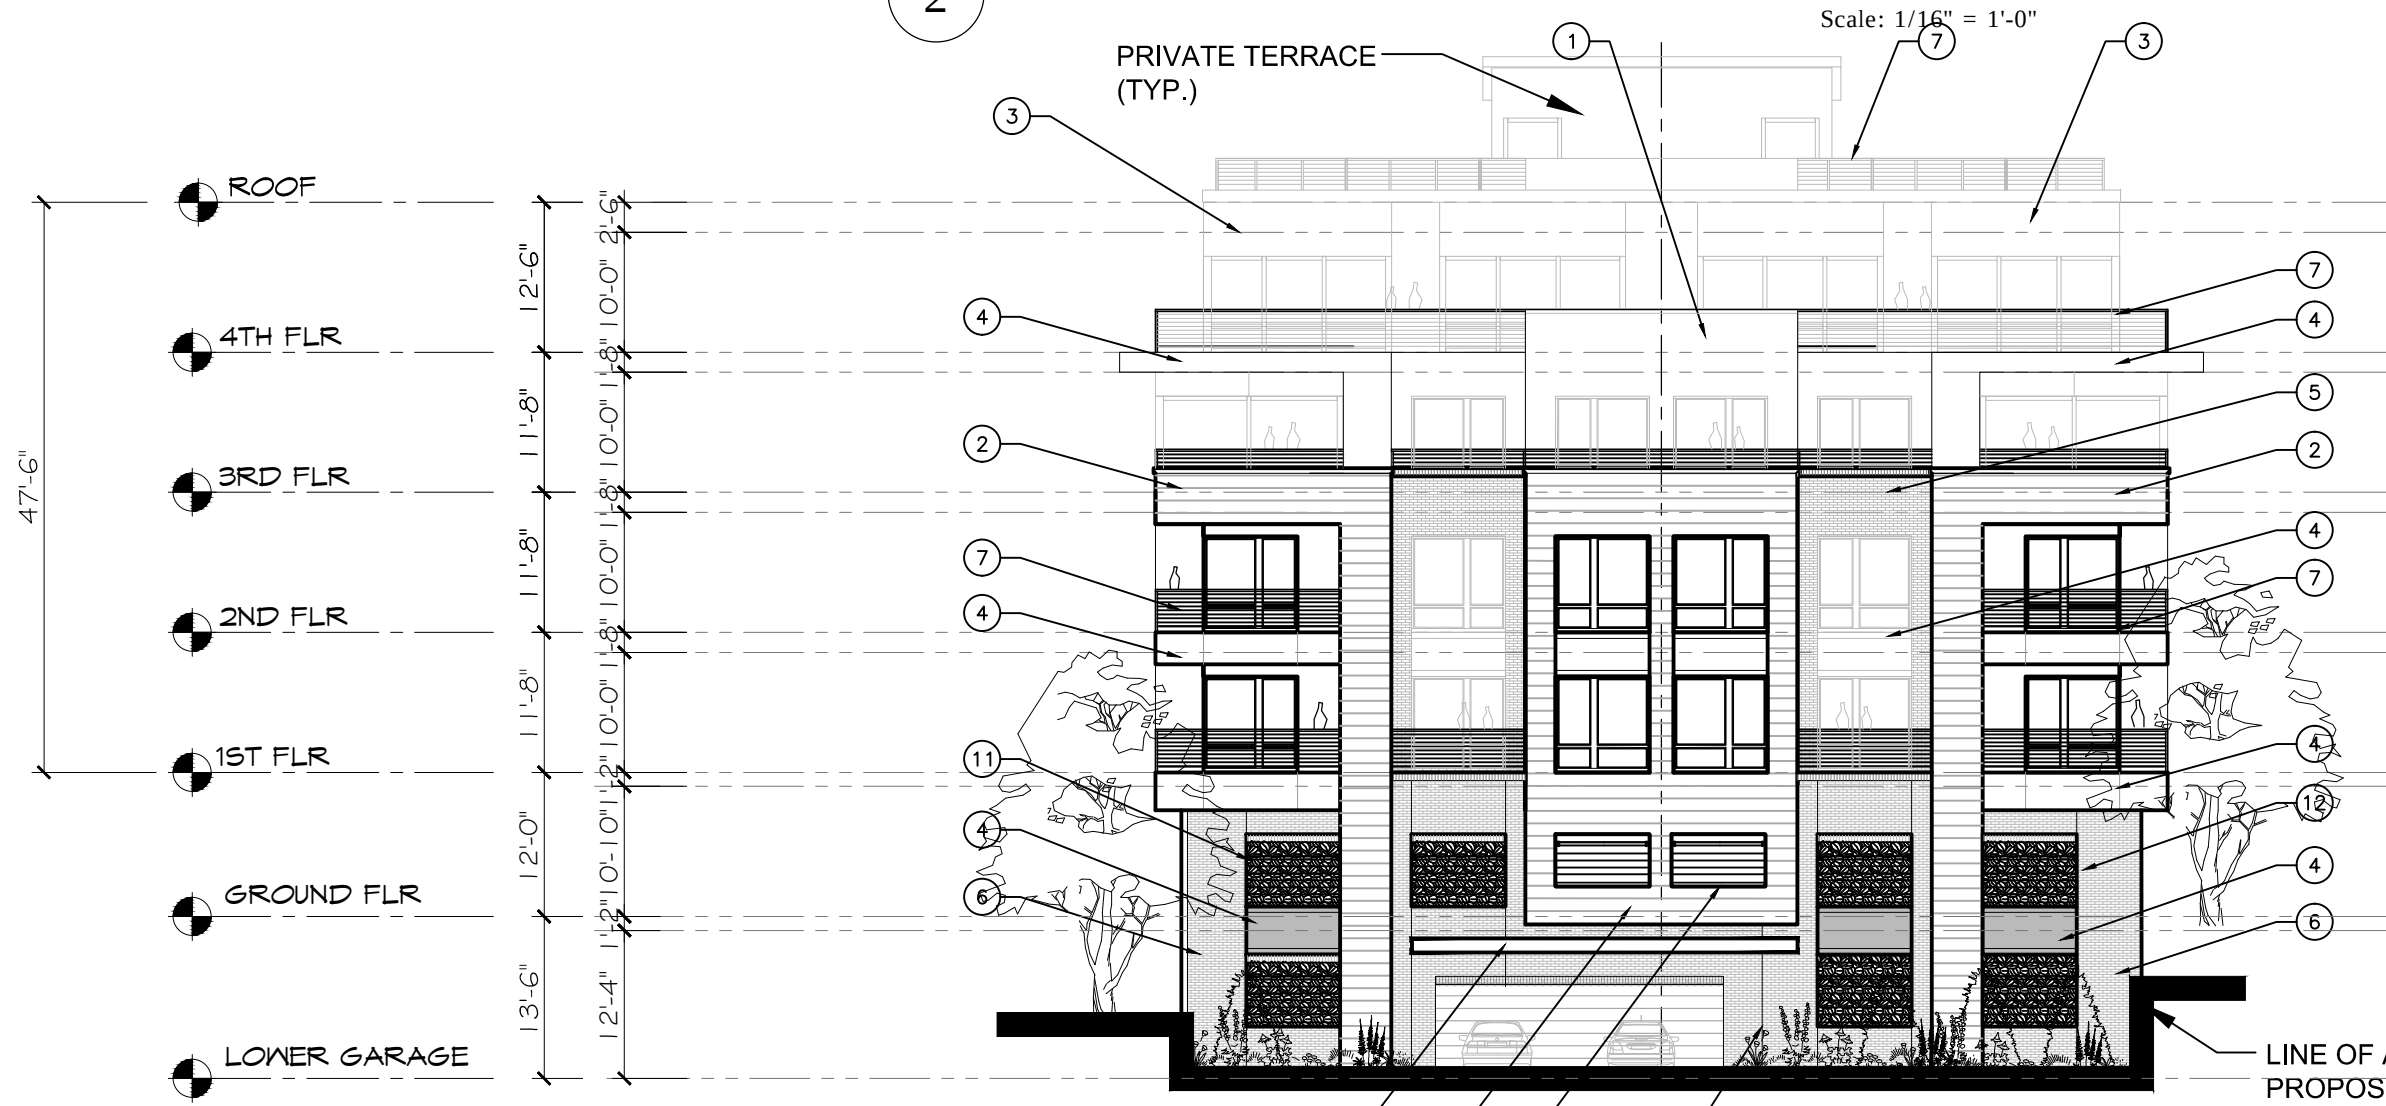

3 BUILDING D2 ELEVATION (SOUTH)
Scale: 1/16" = 1'-0"

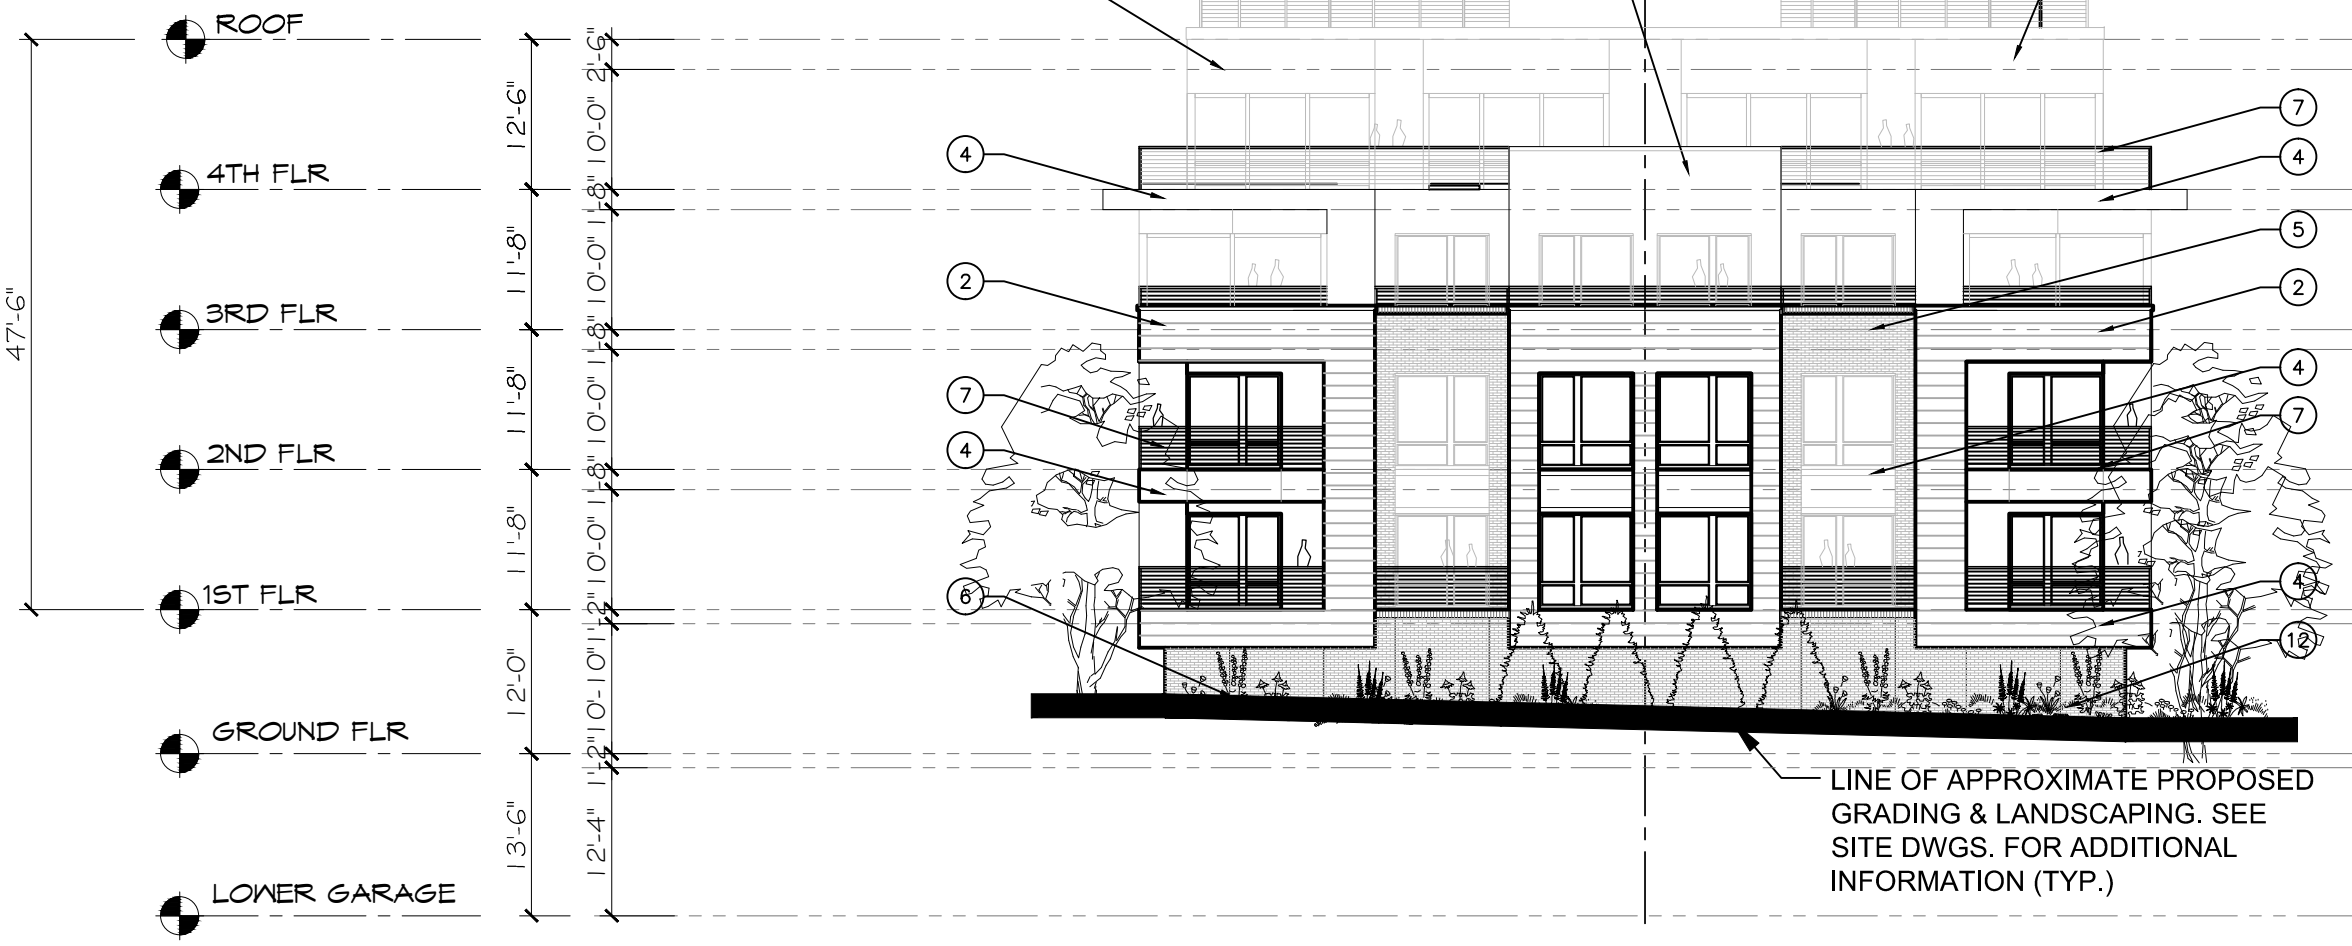

4 BUILDING D2 ELEVATION (NORTH)
Scale: 1/16" = 1'-0"

EXTERIOR FINISH SCHEDULE	
NOT ALL NOTES MAY APPLY TO THIS SHEET	
TAG	DESCRIPTION
0	STOREFRONT
1	FIBER CEMENT PANEL TYPE #1
2	FIBER CEMENT PANEL TYPE #2
3	FIBER CEMENT PANEL TYPE #3
4	METAL PANEL
5	BRICK VENEER TYPE #1
6	BRICK VENEER TYPE #2
7	ALUMINUM RAILING
8	ALUMINUM CORING
9	ALUMINUM CORNICE
10	METAL SHADE LOUVER
11	ARCHITECTURAL GRILLE
12	GREEN WALL PANEL
13	ALUMINUM CANOPY IV SIGNAGE
14	TRIM BOARD PANEL
15	THIN STONE VENEER
16	STONE COPING
17	ALUMINUM GLAD BRACKET
18	DECORATIVE WOOD GRAIN
19	METAL SCOFFIT PANEL

NOTES:

1. PRODUCTS MAY VARY TO SUIT ARCHITECTURAL INTENT UTILIZING OTHER PRODUCTS OF SIMILAR APPEARANCE AND QUALITY. PRODUCT MANUFACTURERS MAY VARY.

WEST ESSEX HIGHLANDS
GARDEN HOMES
TOWNSHIP OF WEST ORANGE
ESSEX COUNTY, NEW JERSEY

NO.	REVISION	BY	DATE
1	ISSUE FOR REVIEW	PA	12-08-23
2	ISSUE FOR PB	PA	12-20-23


Laurence D. Appel
LAURANCE D. APPEL, R.A. NJ # 41-0149
NY - 02508
PA - RA-04550-B

BUILDING # D1 & D2 ELEVATIONS


DRAWN BY: PA
CHECKED BY: MM
CLIENT: GH-WEST 01
DATE: 11-24-2022

DRAWING:
PB-4.6
COMM. #: N/A


APPEL DESIGN GROUP - FILENAME: P:\CLIENT\GH-WEST ESSEX\DWG\GH-WEH TYPICAL UNITS.DWG PLOT DATE: 12/20/2023 9:14 AM BY: PA

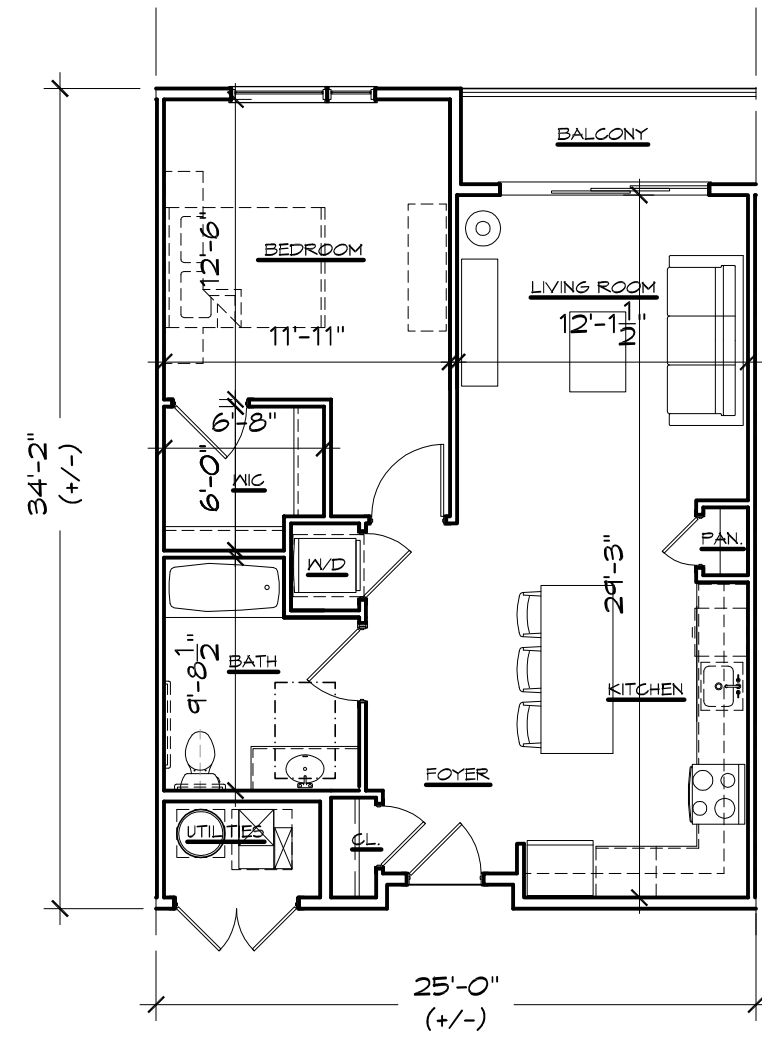


1 BEDROOM MARKET
Scale: 1/8" = 1'-0"

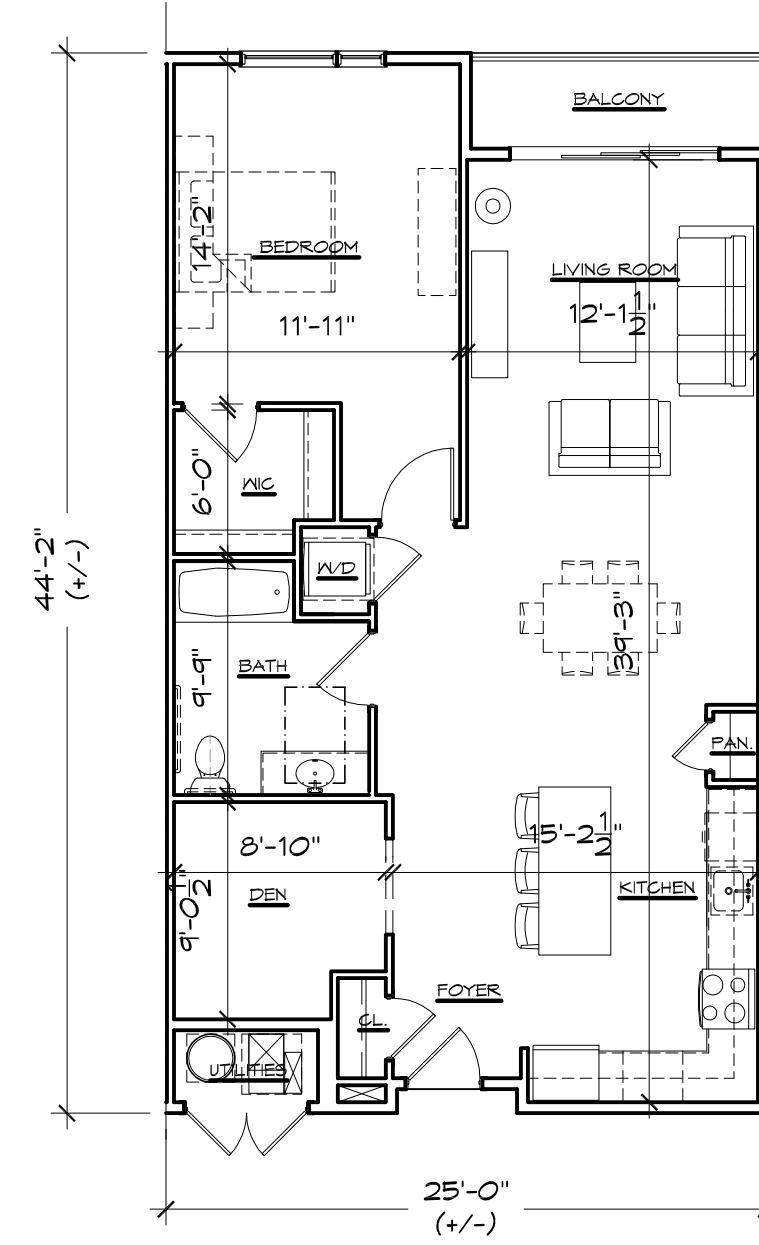


1 BEDROOM + DEN MARKET
Scale: 1/8" = 1'-0"

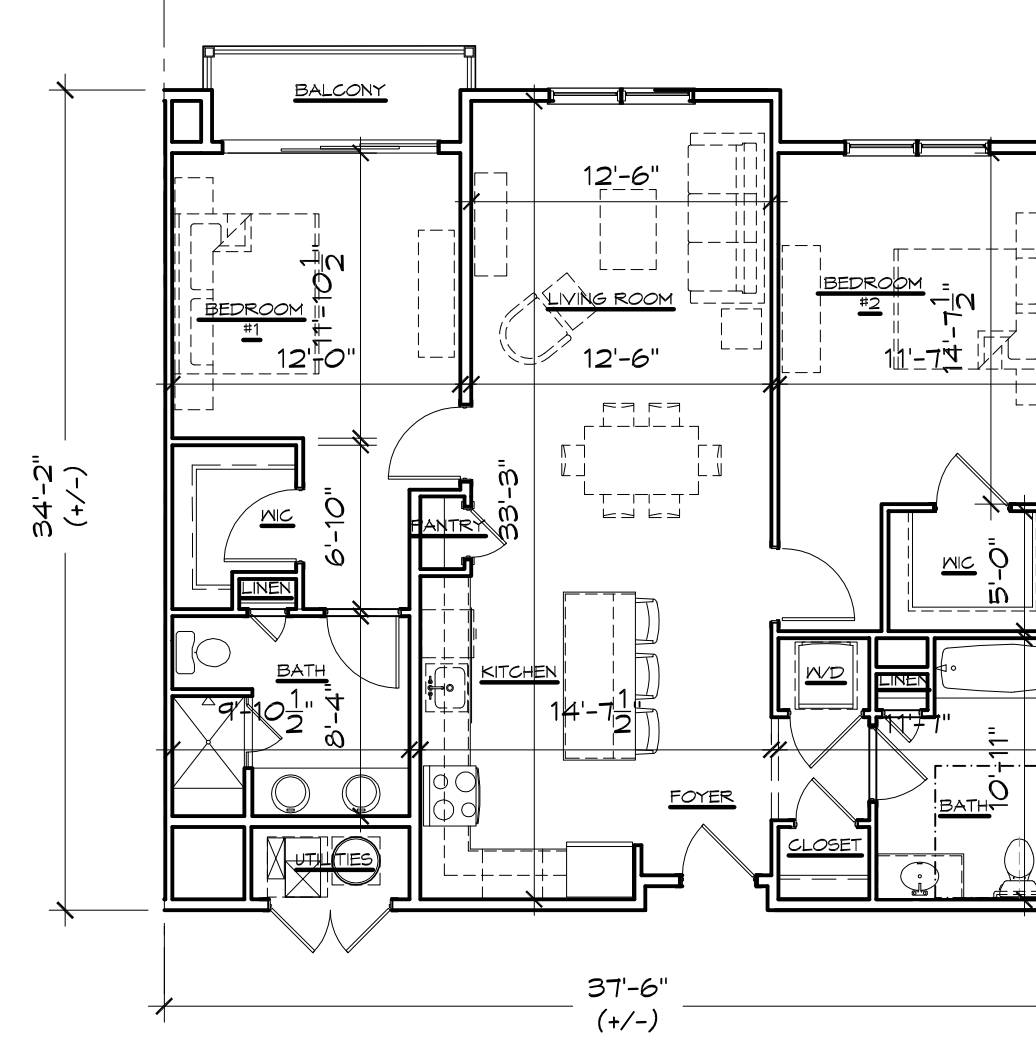


2 BEDROOM MARKET
Scale: 1/8" = 1'-0"

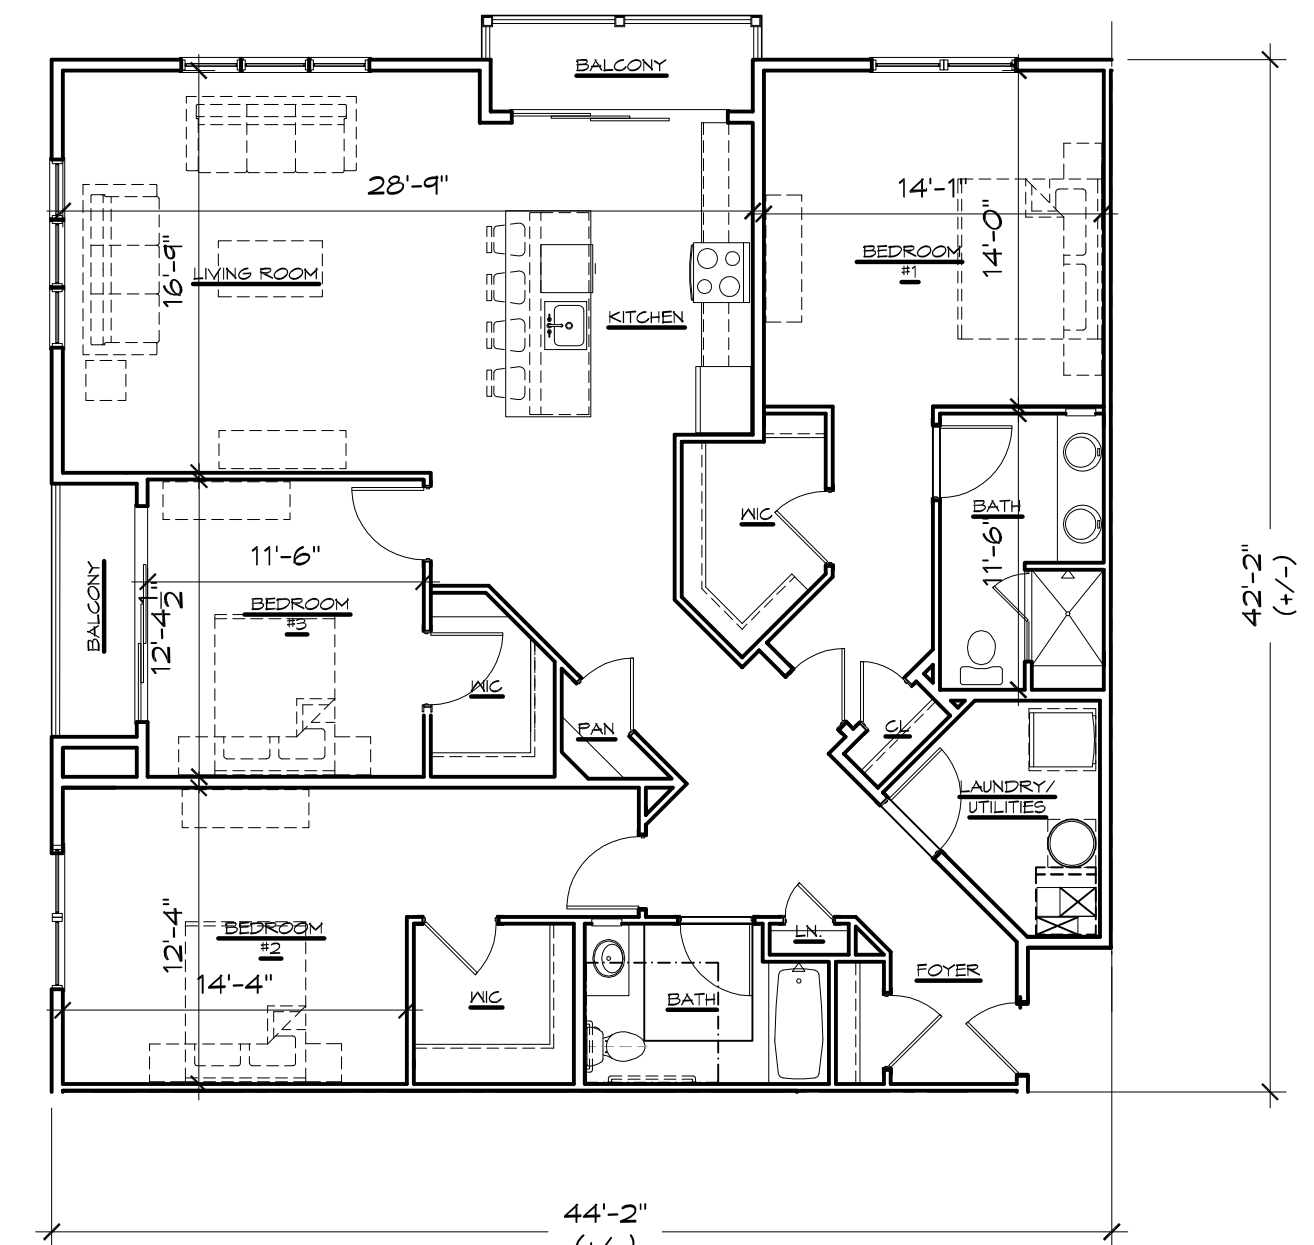


3 BEDROOM MARKET
Scale: 1/8" = 1'-0"

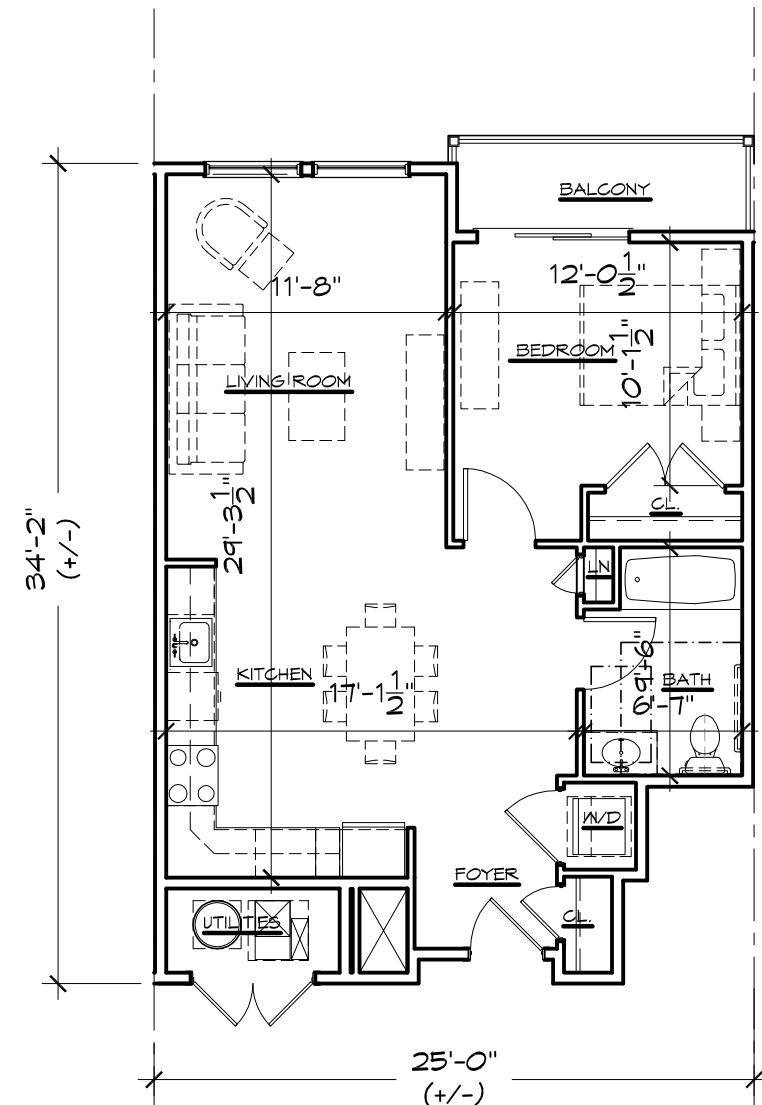

1 BEDROOM COAH
Scale: 1/8" = 1'-0"

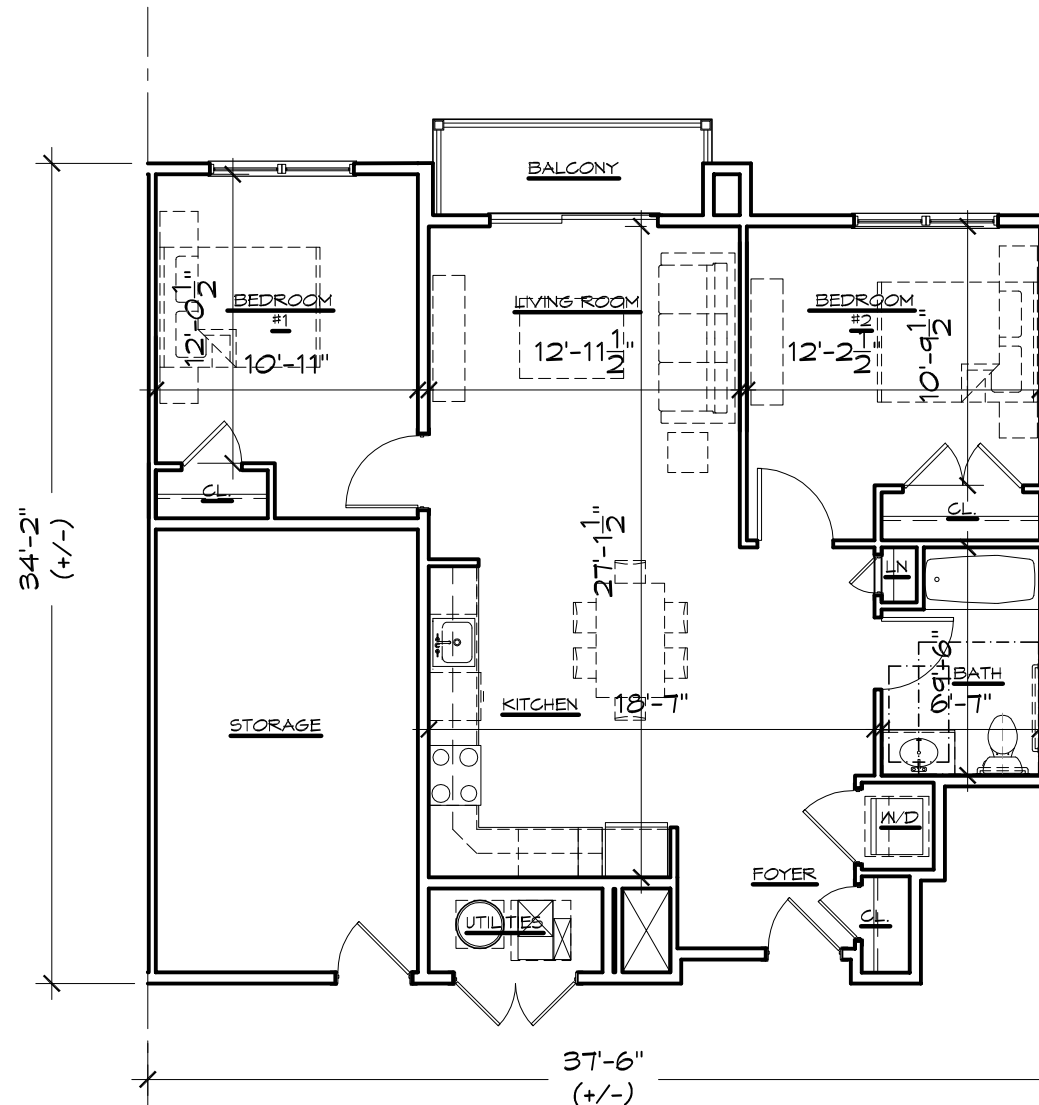

2 BEDROOM COAH
Scale: 1/8" = 1'-0"

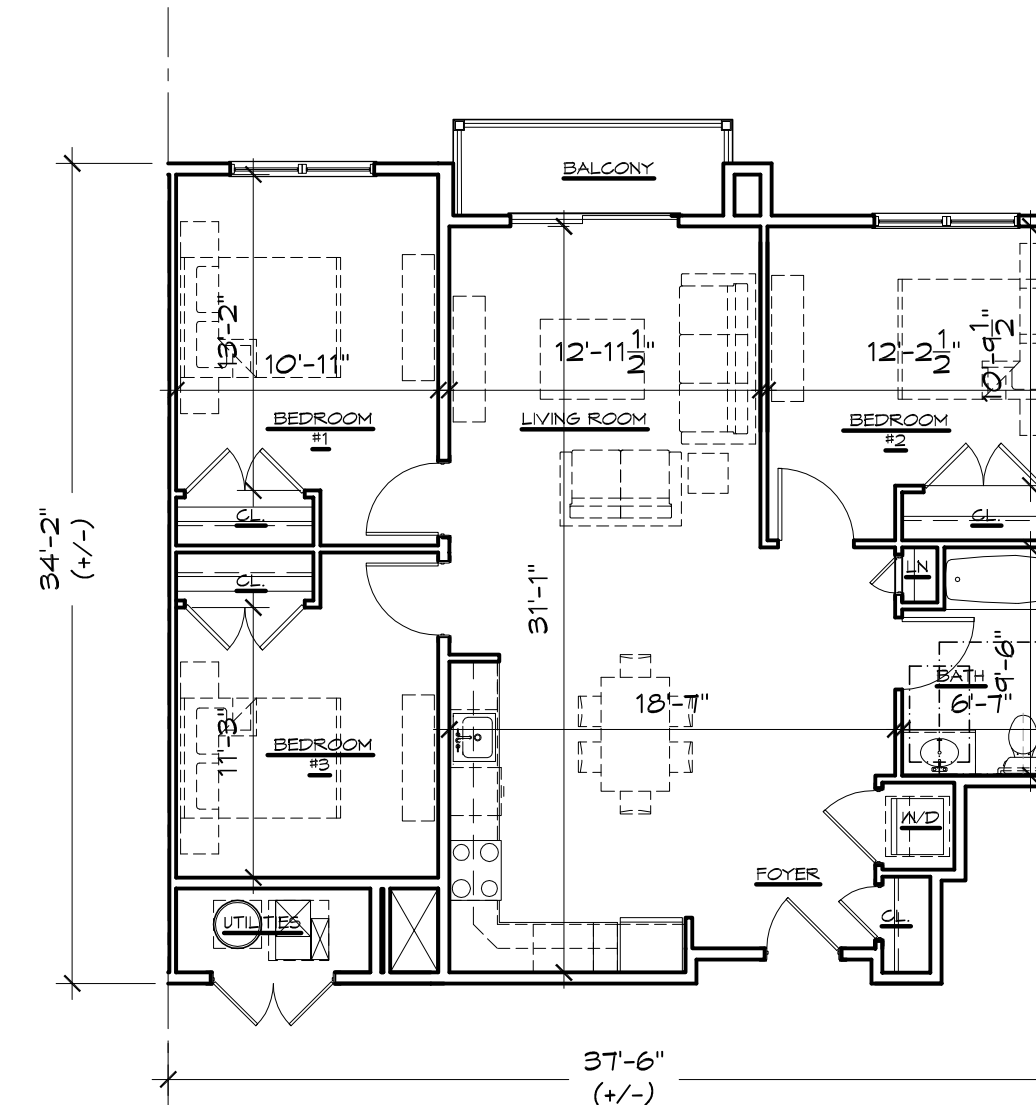

3 BEDROOM COAH
Scale: 1/8" = 1'-0"

NOTE: UNIT AREAS AND LAYOUTS MAY VARY.
AREAS SHOWN ARE APPROXIMATE AND TO BE USED
IN CONCEPTUAL PLANNING AND DESIGN ONLY




APPEL DESIGN GROUP
ARCHITECTS

23 VREELAND RD, SUITE 280
FLORHAM PARK, NJ 07932
TEL: (973) 694-1776
FAX: (973) 577-4455

WEST ESSEX HIGHLANDS
GARDEN HOMES
TOWNSHIP OF WEST ORANGE
ESSEX COUNTY, NEW JERSEY

NO.	REVISION	BY	DATE
1	ISSUE FOR REVIEW	PA	12-08-23
2	ISSUE FOR PB	PA	12-20-23

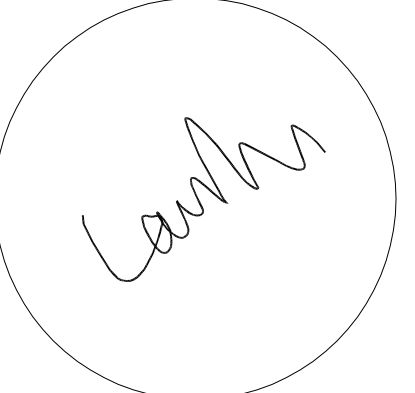

LAURANCE D. APPEL, R.A. NJ # AH-12149
NY - 028016
PA - RA-014580-B

TYPICAL UNITS




DRAWN BY:	PA
CHECKED BY:	MM
CLIENT:	GH-WEH 01
DATE:	11-24-2023

DRAWING:

PB-4.7

COMM. #:

APPEL DESIGN GROUP - FILENAME: P:\CLIENT\GH-WEST ESSEX\DWG\GH-WEST ESSEX [PD] CLUB HOUSE, MAINTENANCE & DOG KENNEL BUILDING 10022023.DWG PLOT DATE: 12/20/2023 9:14 AM BY: PA

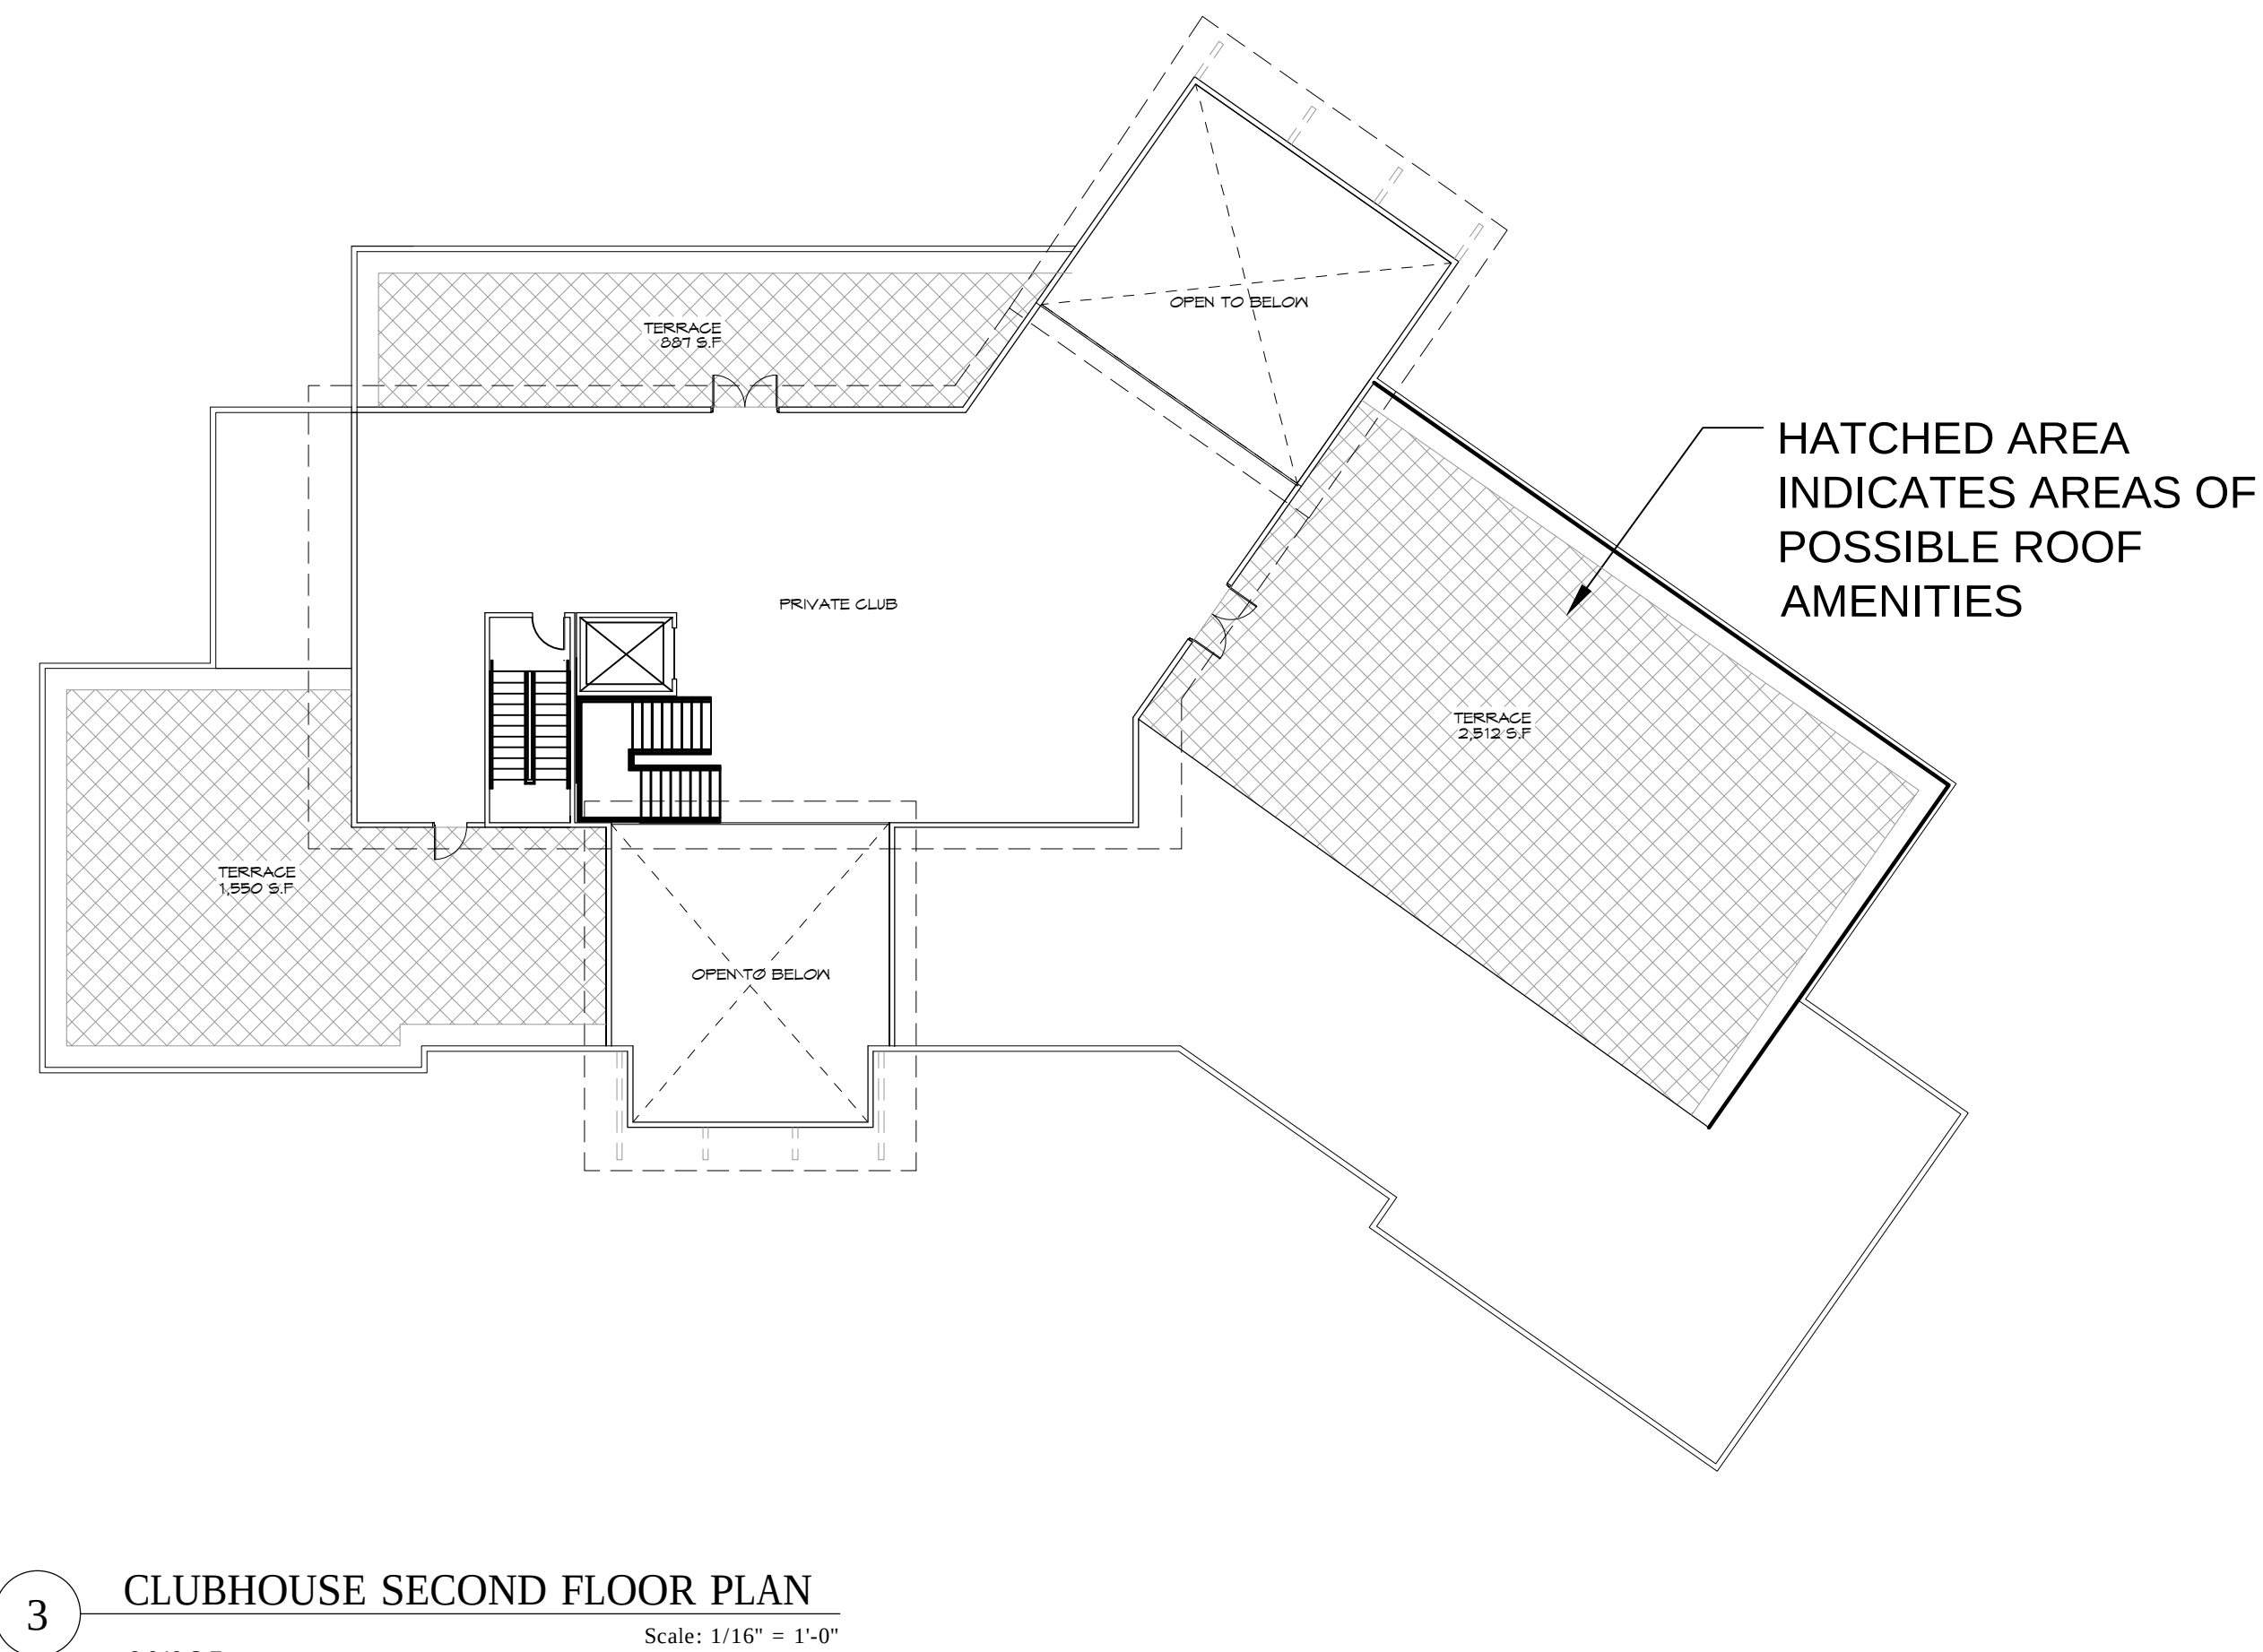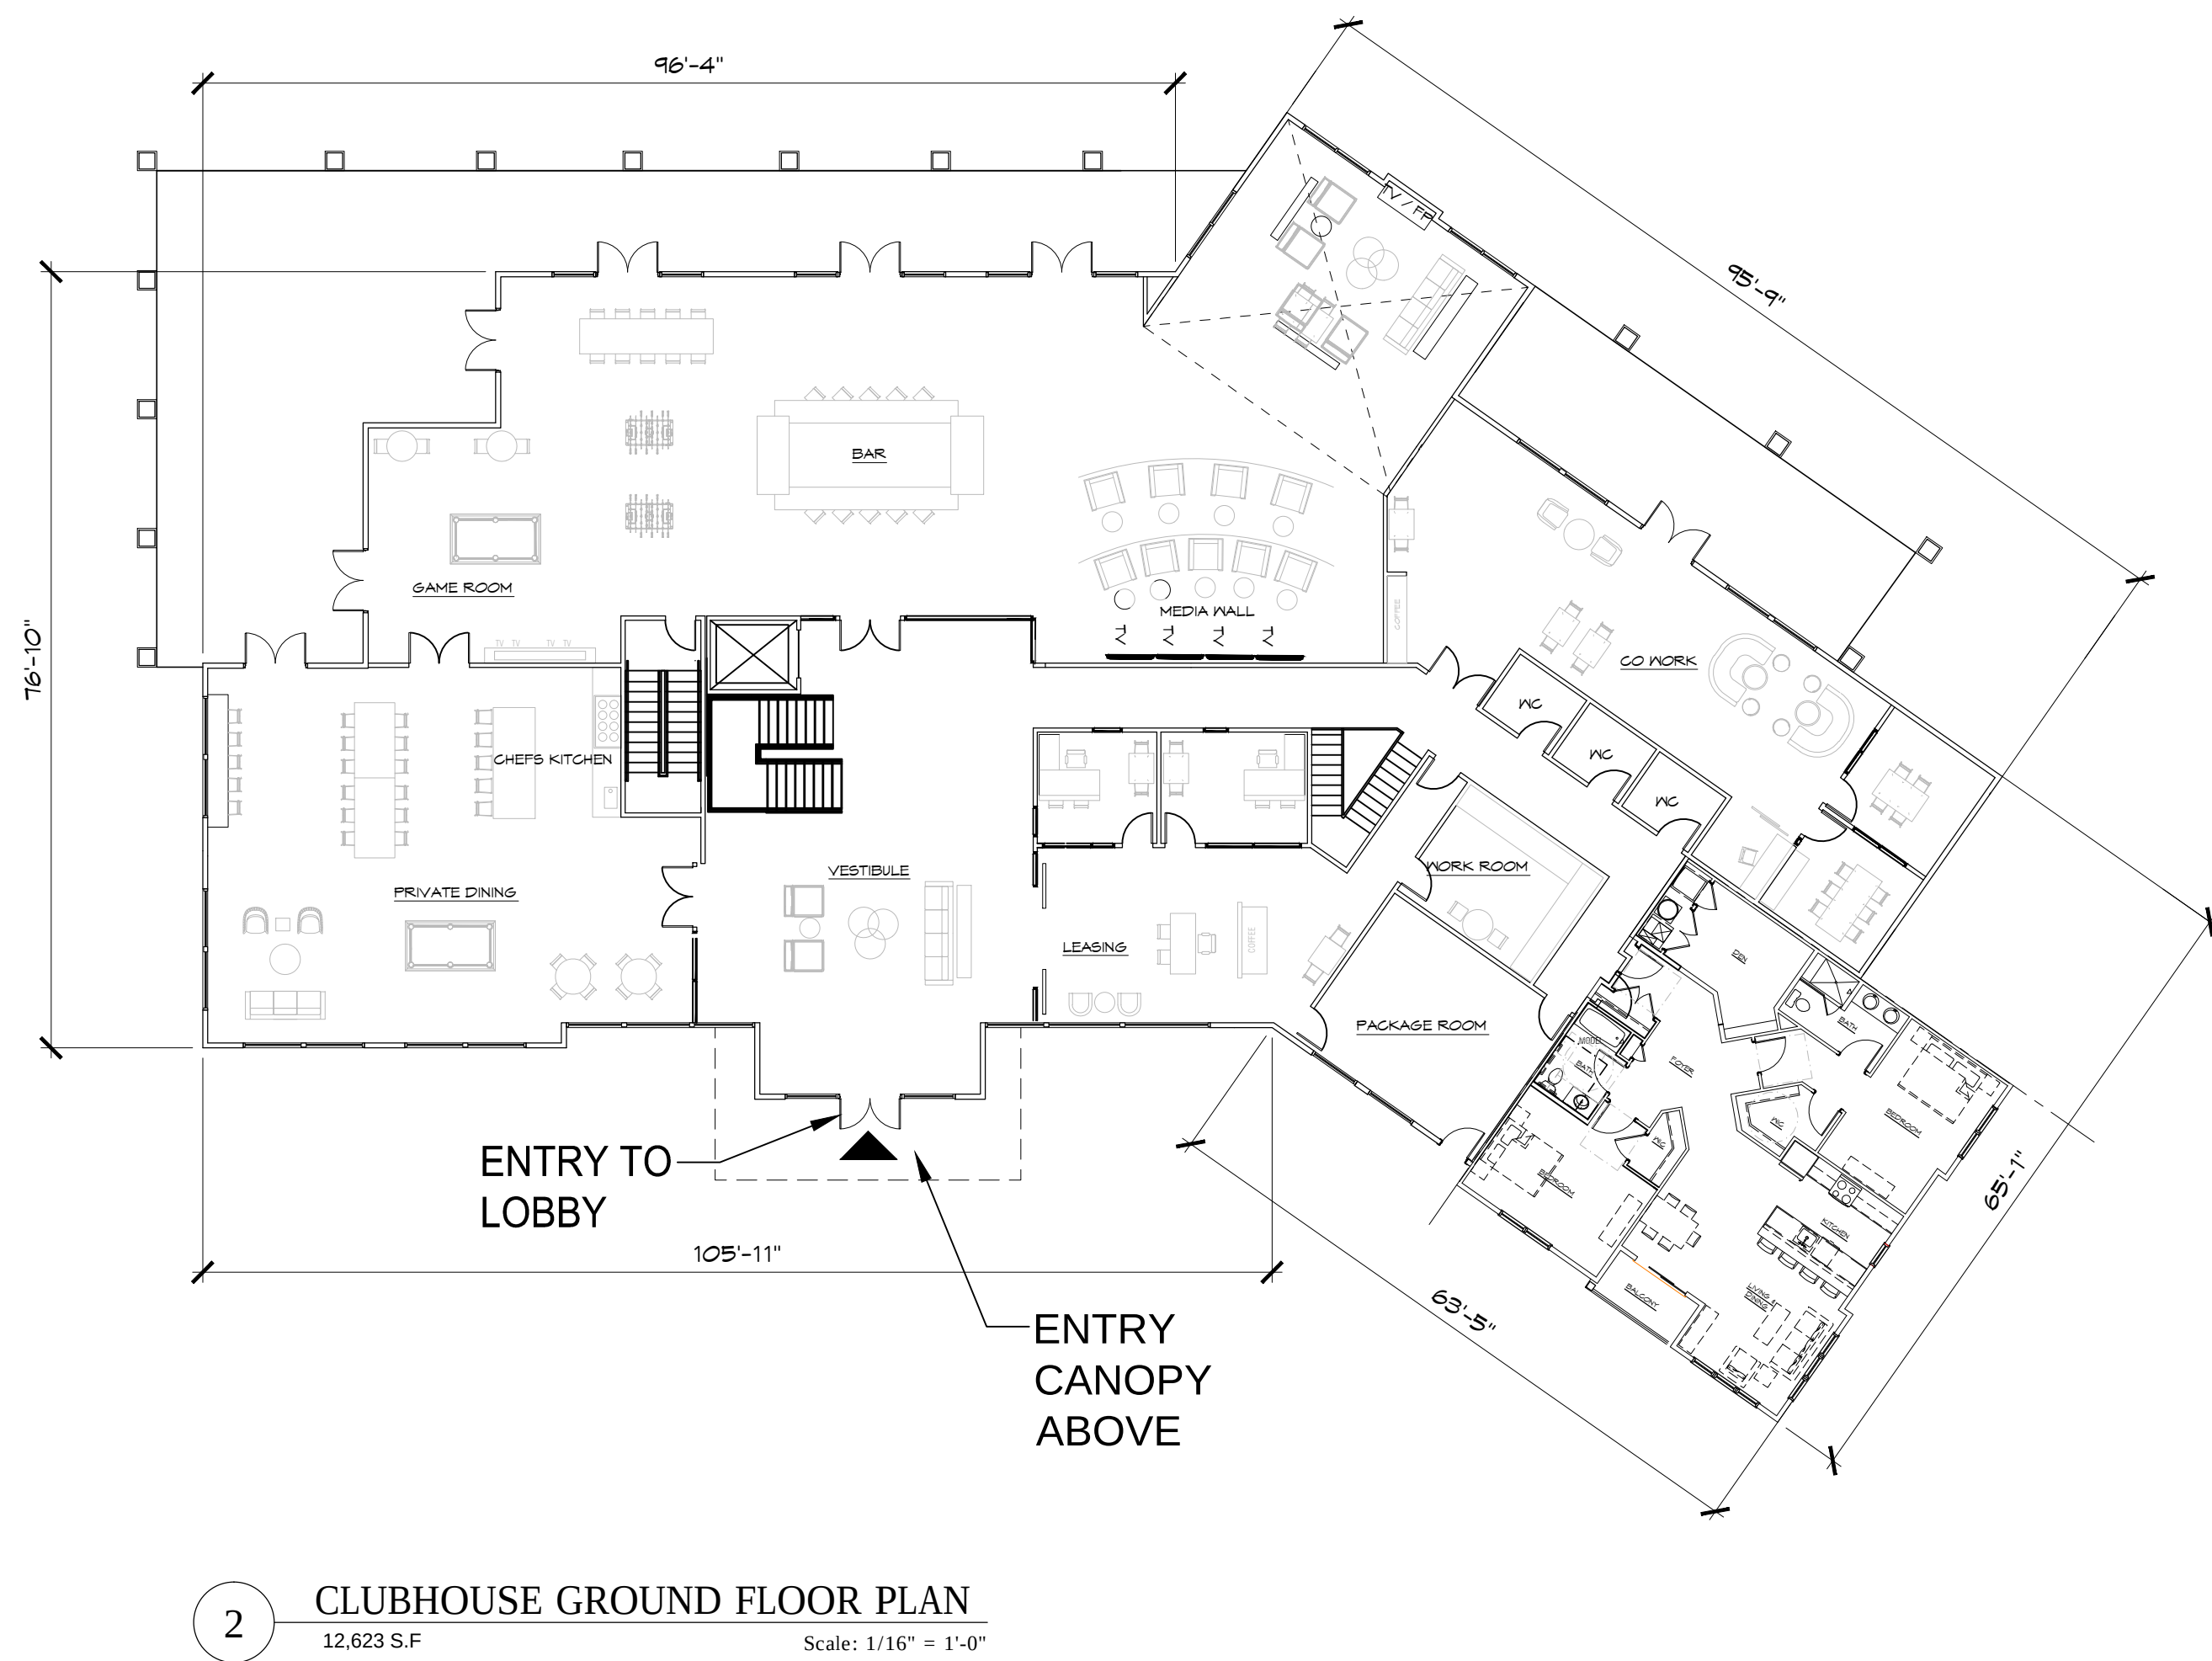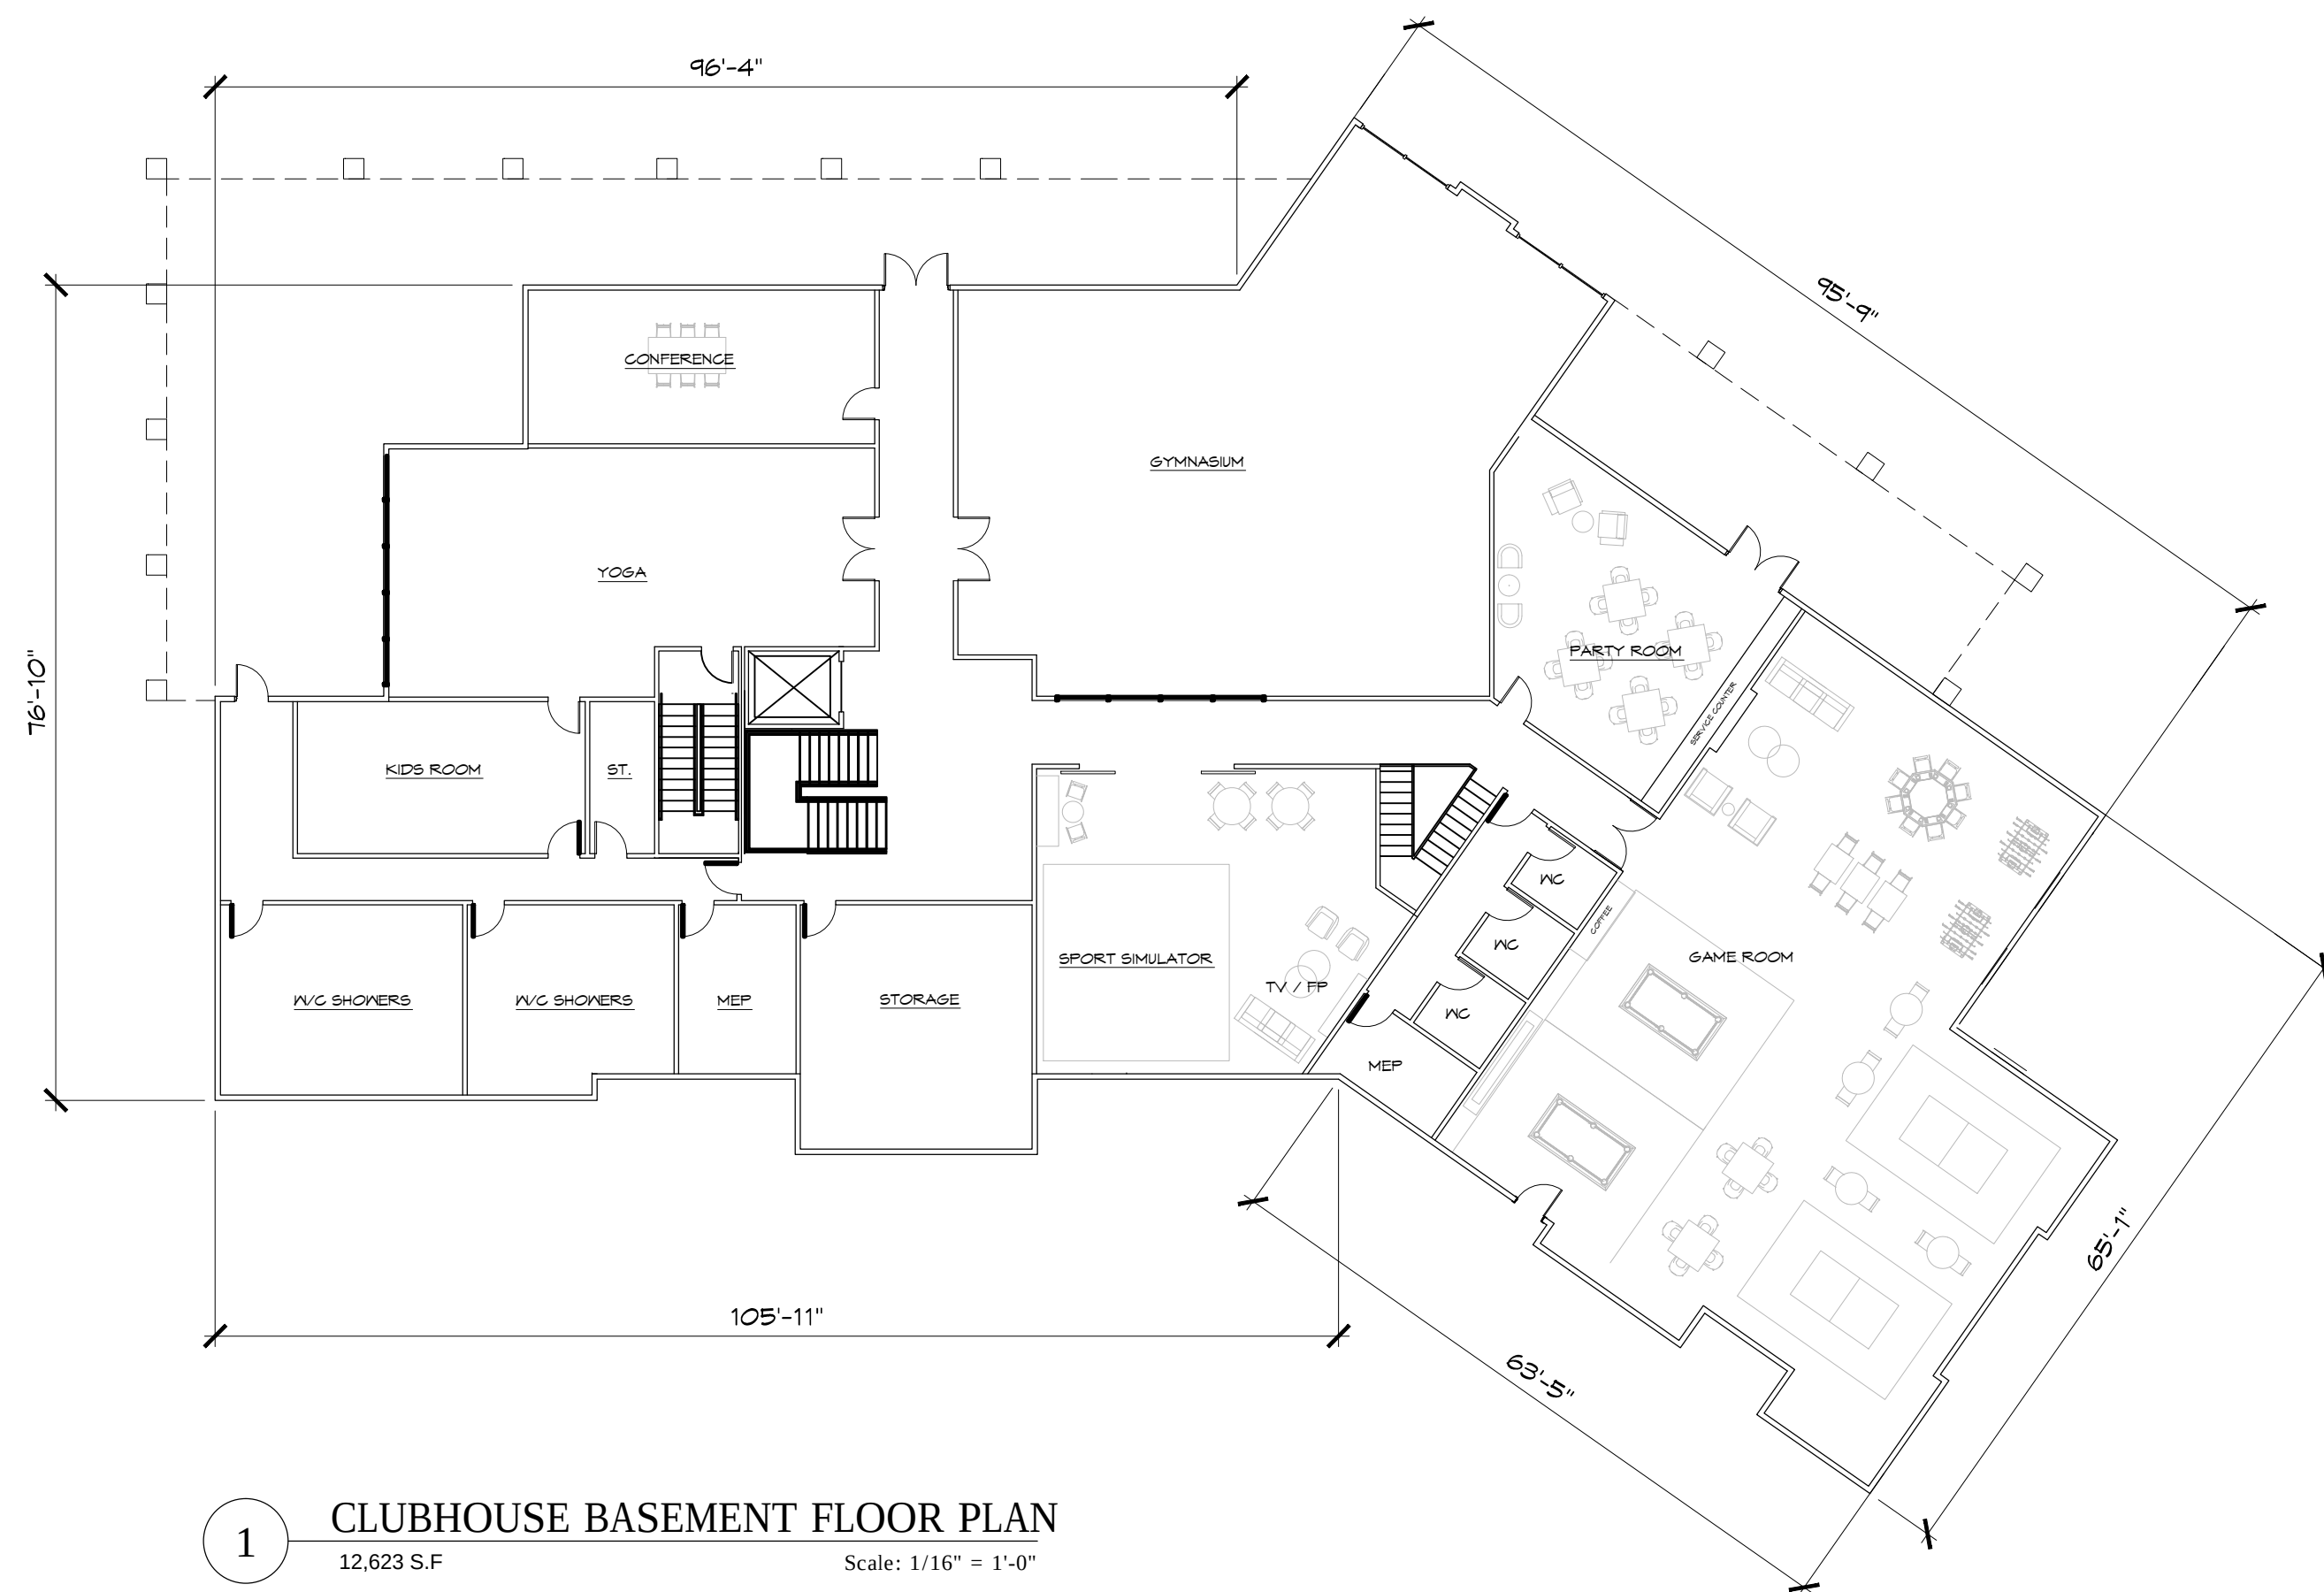


APPEL DESIGN GROUP
ARCHITECTS

23 VREELAND RD., SUITE 260
FLORHAM PARK, NJ 07932
TEL: (973) 994-1776
FAX: (973) 577-4455

WEST ESSEX HIGHLANDS
GARDEN HOMES
TOWNSHIP OF WEST ORANGE
ESSEX COUNTY, NEW JERSEY

NO.	REVISION	BY	DATE
1	ISSUE FOR REVIEW	PA	12-08-23
2	ISSUE FOR FB	PA	12-20-23

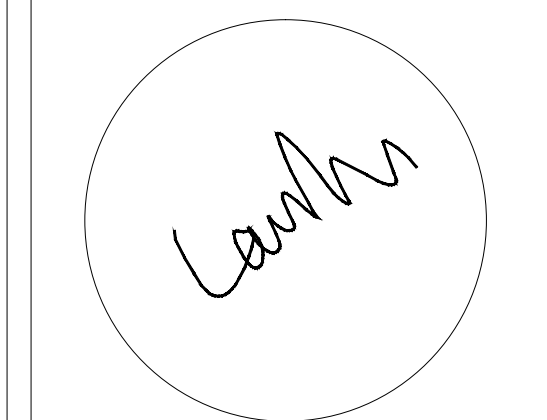

LAURANCE D. APPEL, R.A. NJ # 41-12143
NY - 02508
PA - RA-04580-B

CLUBHOUSE PLANS

DRAWN BY:	PA
CHECKED BY:	MM
CLIENT:	GH-WEH 01
DATE:	11-24-2022

DRAWING:
PB-5.1
COMM. #:
N/A

APPEL DESIGN GROUP - FILENAME: P:\CLIENT\GH-WEST ESSEX\DWG\GH-WEST ESSEX [PD] CLUB HOUSE, MAINTENANCE & DOG KENNEL BUILDING 10022023.DWG PLOT DATE: 12/20/2023 9:14 AM BY: PA




APPEL DESIGN GROUP
ARCHITECTS

23 VREELAND RD, SUITE 200
FLORHAM PARK, NJ 07532
TEL: (973) 994-1776
FAX: (973) 577-4455

WEST ESSEX HIGHLANDS
GARDEN HOMES
TOWNSHIP OF WEST ORANGE
ESSEX COUNTY, NEW JERSEY

NO.	REVISION	BY	DATE
	ISSUE FOR REVIEW	PA	12-08-23
	ISSUE FOR PBS	PA	12-20-23

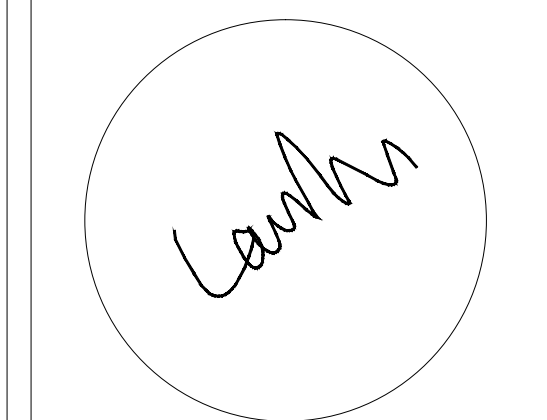

LAURANCE D. APPEL, R.A. NJ # 41-12143
NY - 025078
PA - RA-04580-B

CLUBHOUSE
ELEVATIONS

DRAWN BY: PA

CHECKED BY: MM

CLIENT: GH-WEH 01


DATE: 11-24-2022

DRAWING:


PB-5.2

COMM: #


N/A

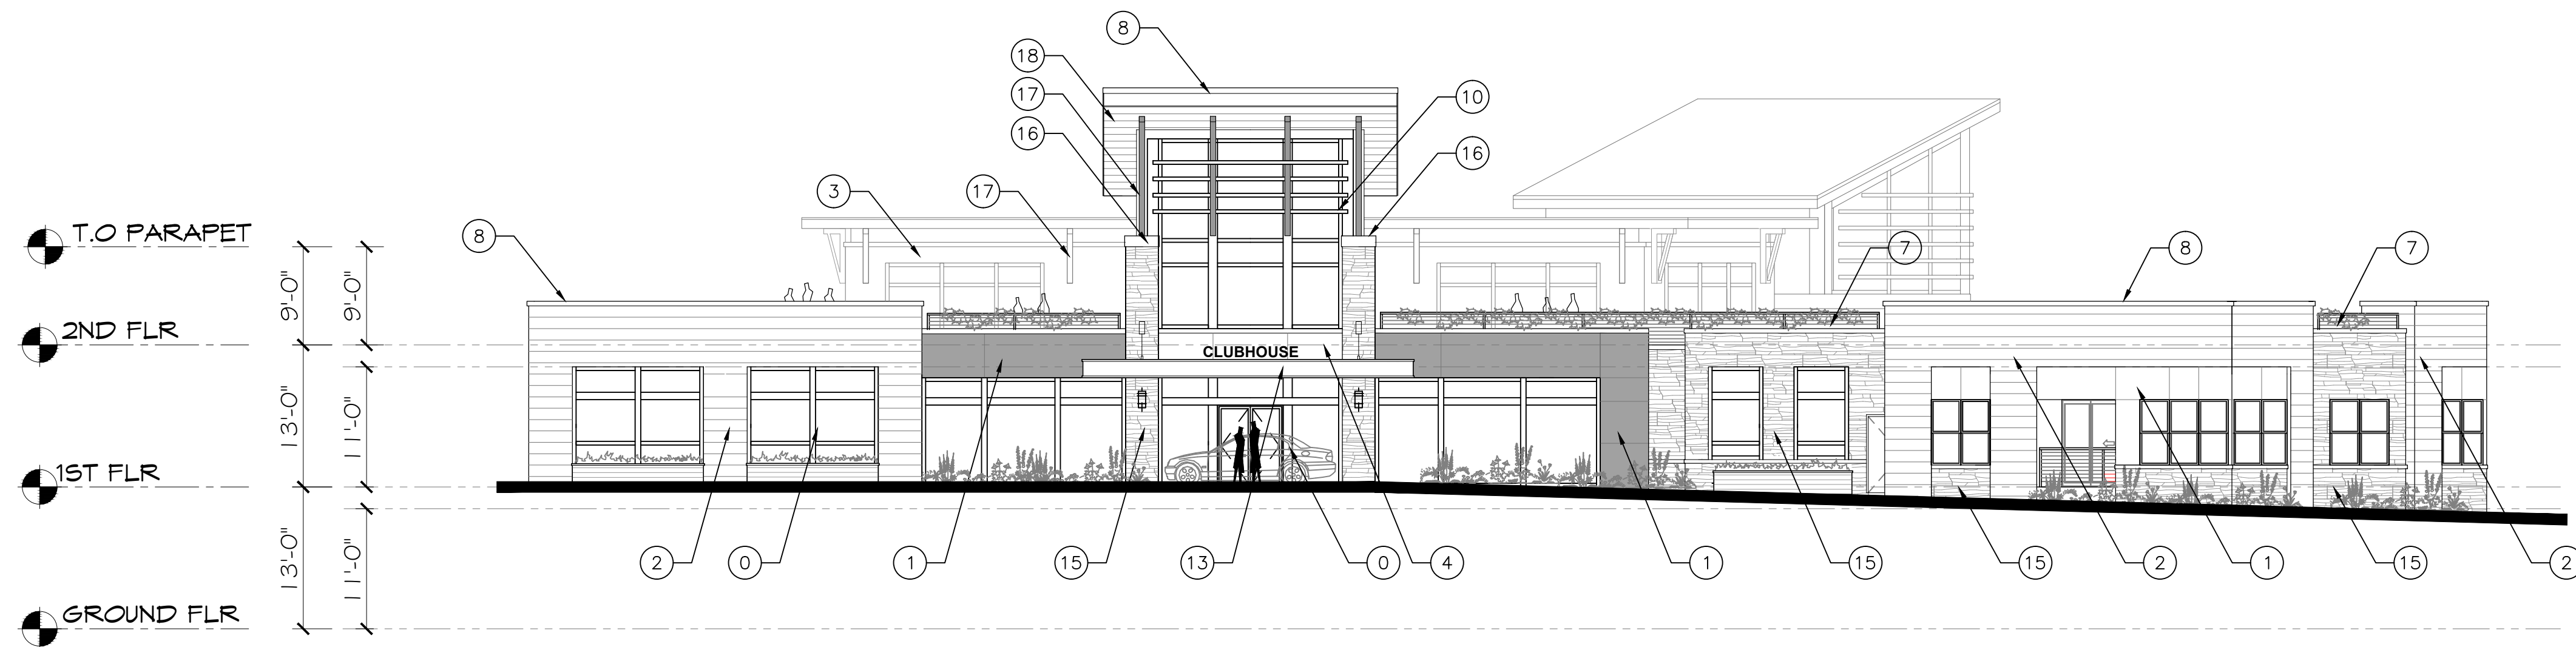

1 CLUBHOUSE NORTH ELEVATION
Scale: 3/32" = 1'-0"

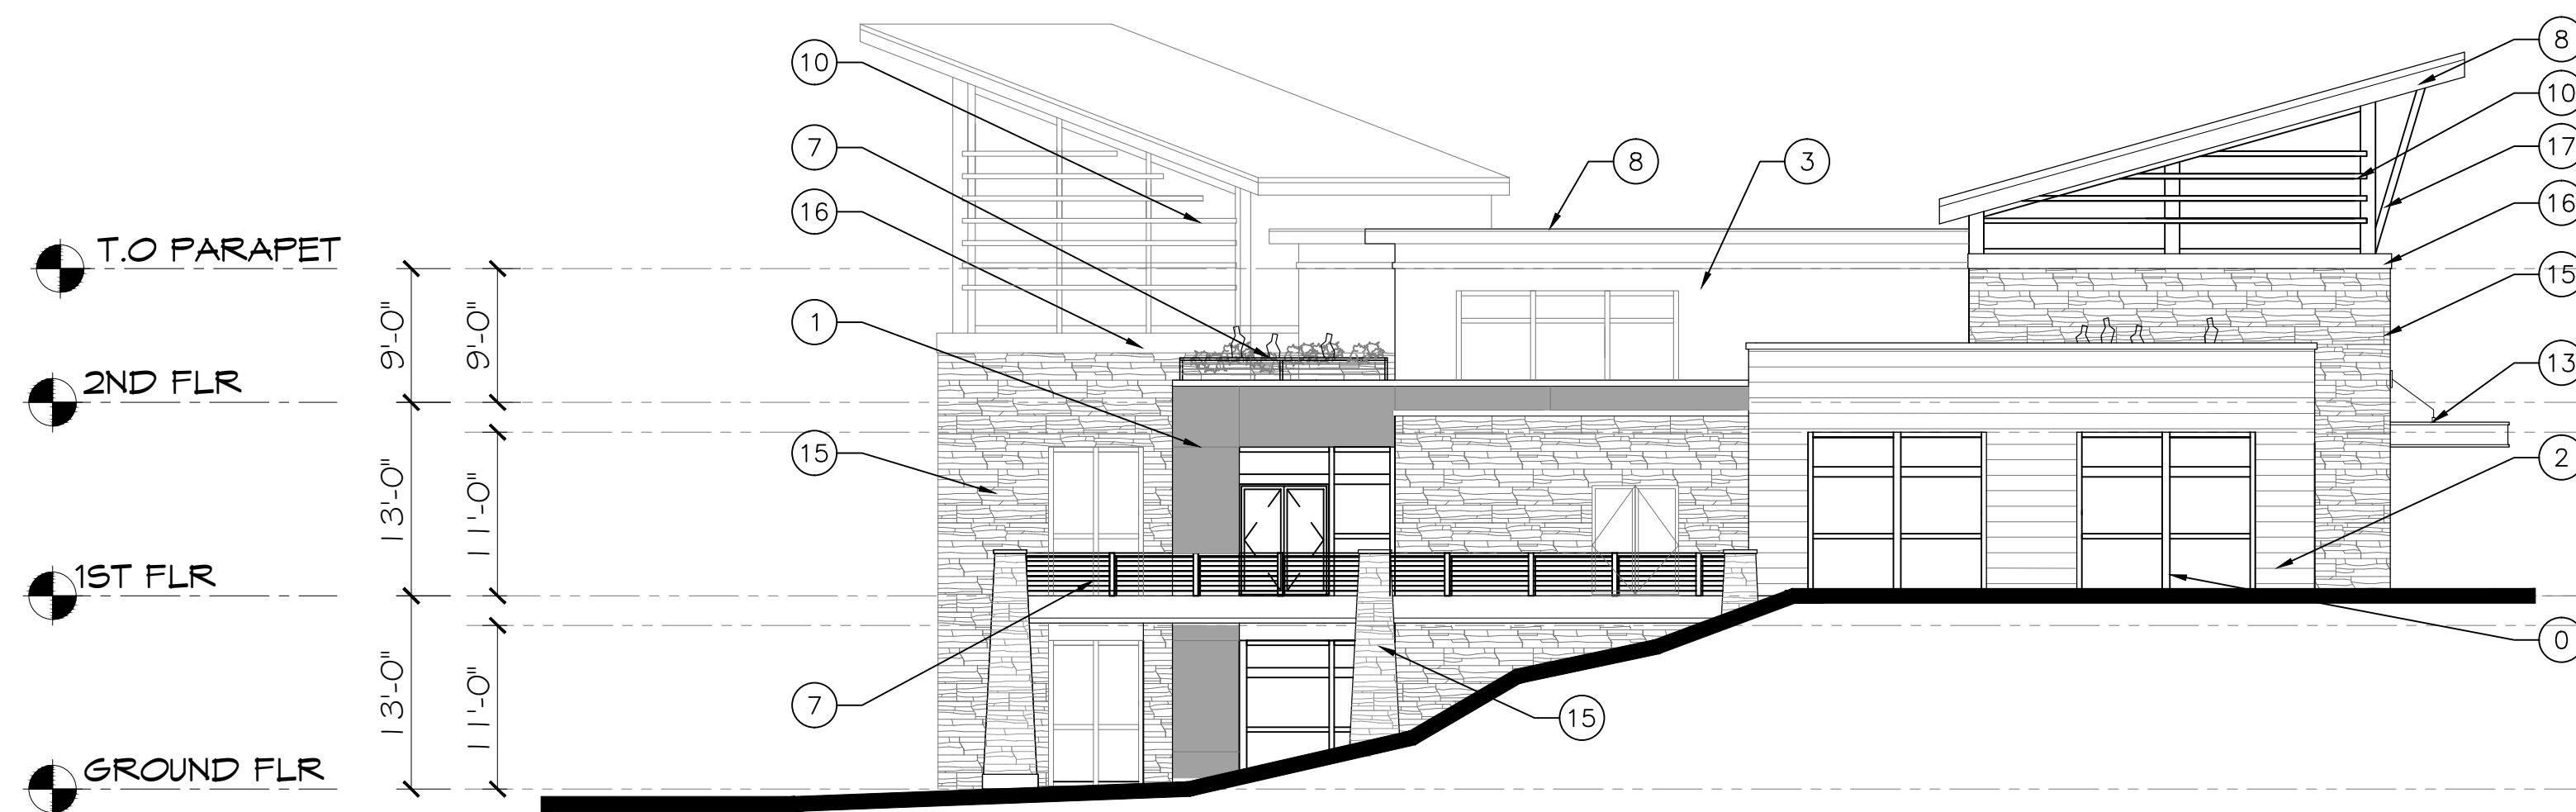

2 CLUBHOUSE EAST ELEVATION
Scale: 3/32" = 1'-0"

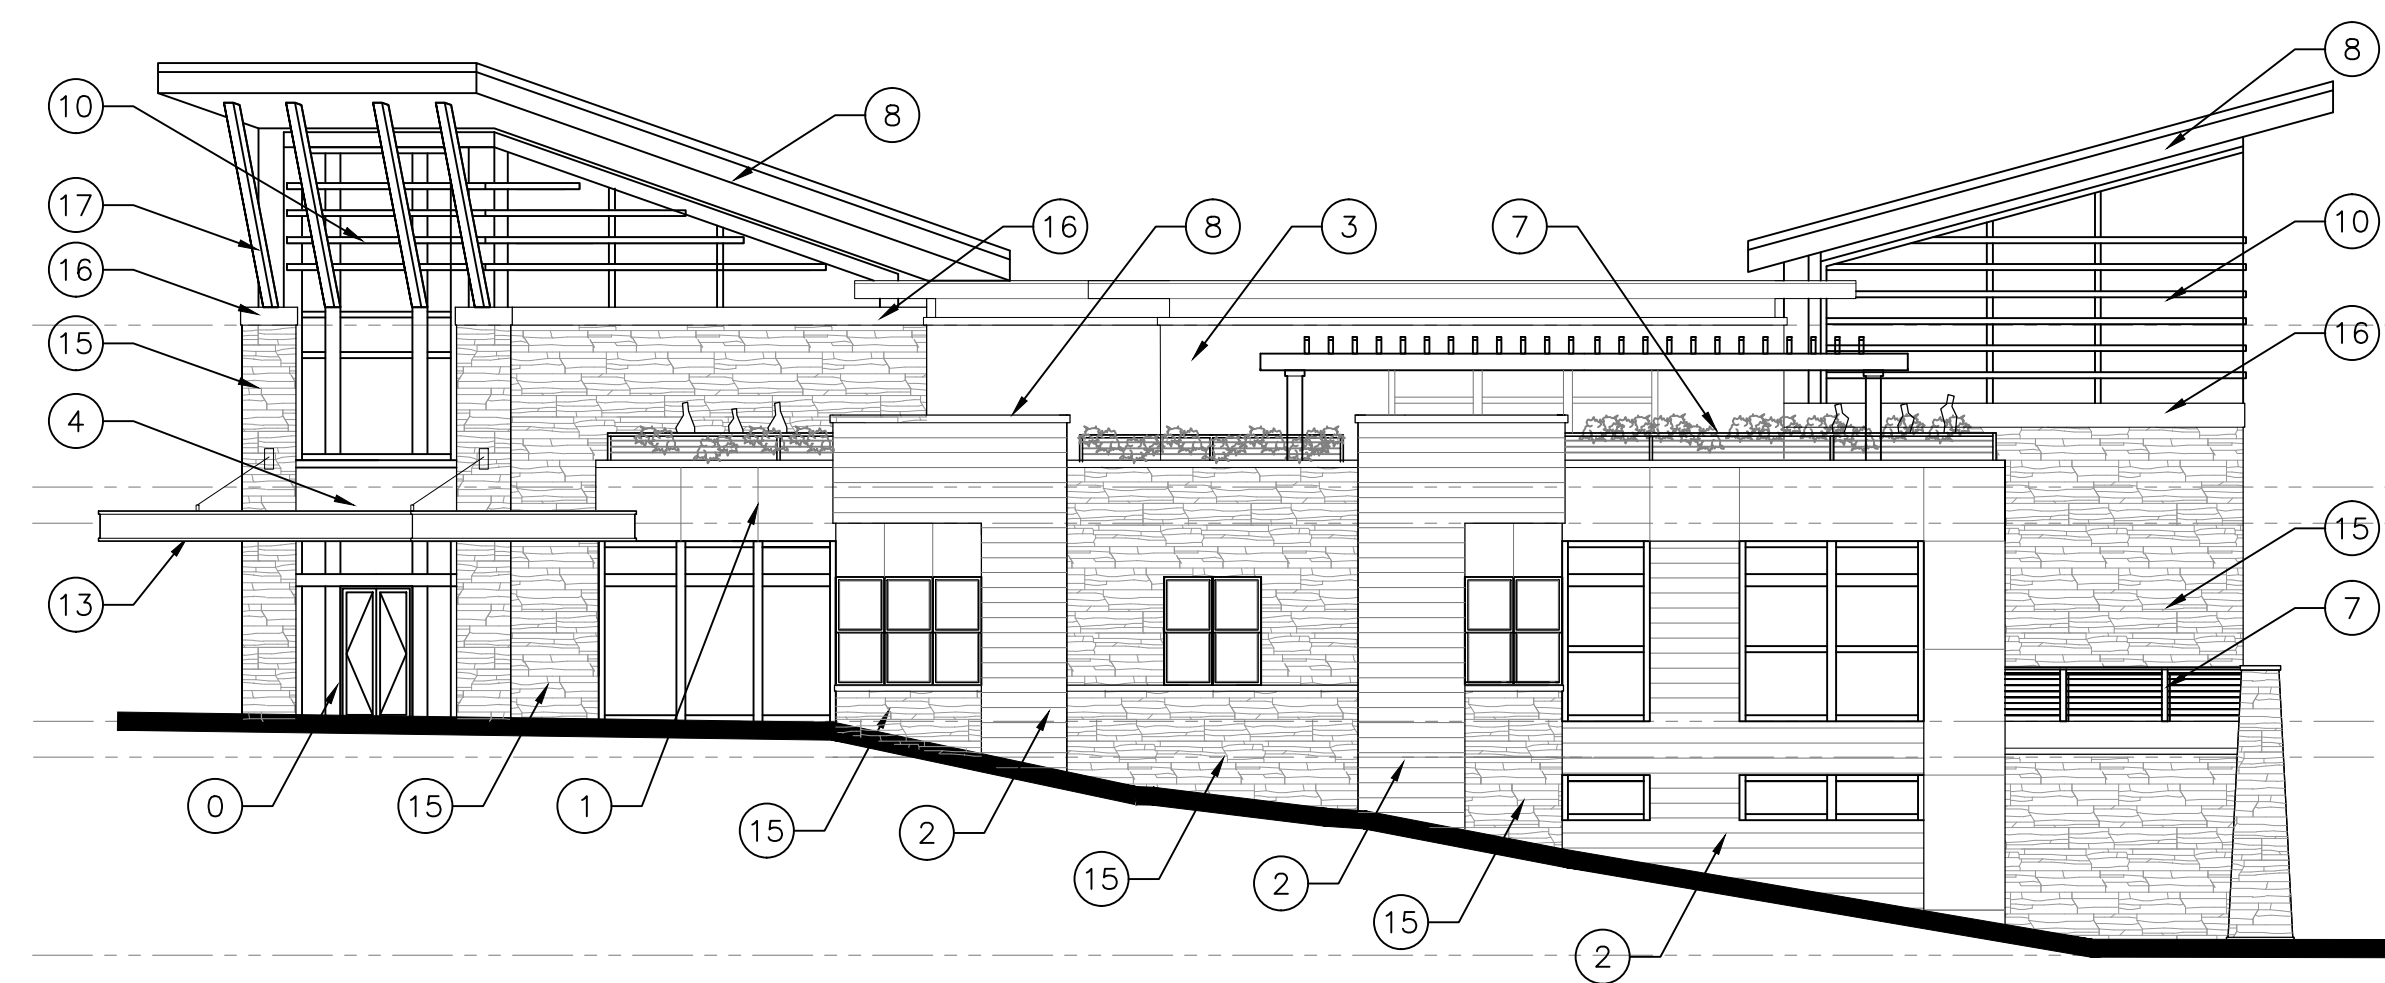

3 CLUBHOUSE WEST ELEVATION
Scale: 3/32" = 1'-0"




4 CLUBHOUSE SOUTH ELEVATION
Scale: 3/32" = 1'-0"


EXTERIOR FINISH SCHEDULE	
TAG	DESCRIPTION
0	STOREFRONT
1	FIBER CEMENT PANEL TYPE #1
2	FIBER CEMENT PANEL TYPE #2
3	FIBER CEMENT PANEL TYPE #3
4	METAL PANEL
5	BRICK VENEER TYPE #1
6	BRICK VENEER TYPE #2
7	ALUMINUM RAILING
8	ALUMINUM CORNICE
9	METAL SHADE LOUVER
10	ARCHITECTURAL GRILLE
11	GREEN WALL PANEL
12	ALUMINUM CANOPY IV SIGNAGE
13	TRIM BOARD PANEL
14	STONE VENEER
15	STONE COPING
16	ALUMINUM BRACKET
17	WOOD PANELING SOFFIT

NOTES:
1. PRODUCTS MAY VARY TO SUIT ARCHITECTURAL INTENT UTILIZING OTHER PRODUCTS OF SIMILAR APPEARANCE AND QUALITY. PRODUCT MANUFACTURERS MAY VARY.


APPEL DESIGN GROUP - FILENAME: P:\CLIENT\GH-WEST ESSEX\DWG\GH-WEST ESSEX [PD] CLUB HOUSE, MAINTENANCE & DOG KENNEL BUILDING 10022023.DWG PLOT DATE: 12/20/2023 9:14 AM BY: PA

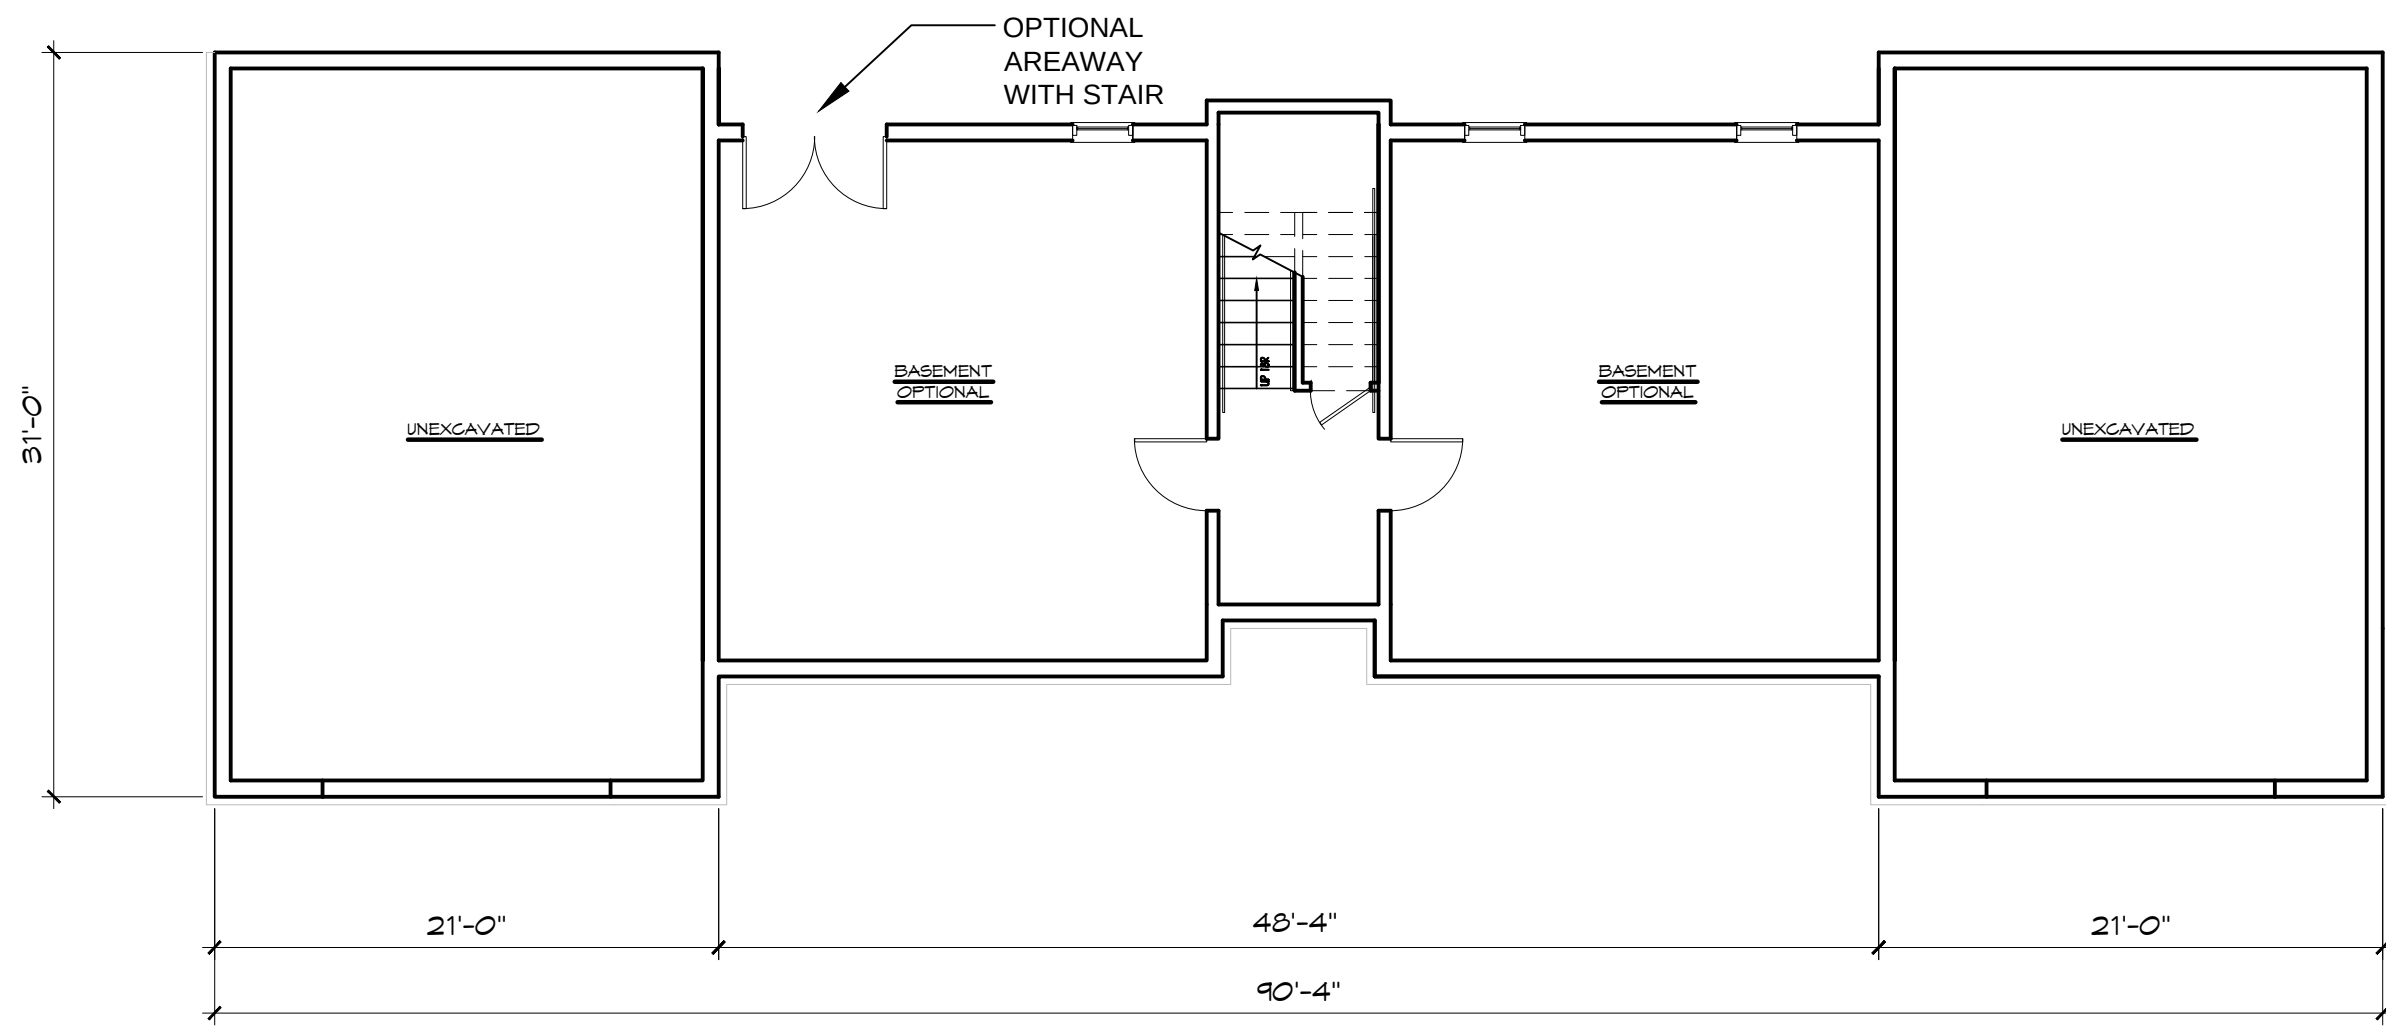

1 MAINTENANCE BUILDING OPTIONAL BASEMENT
2,407 SQ.FT
Scale: 1/8" = 1'-0"

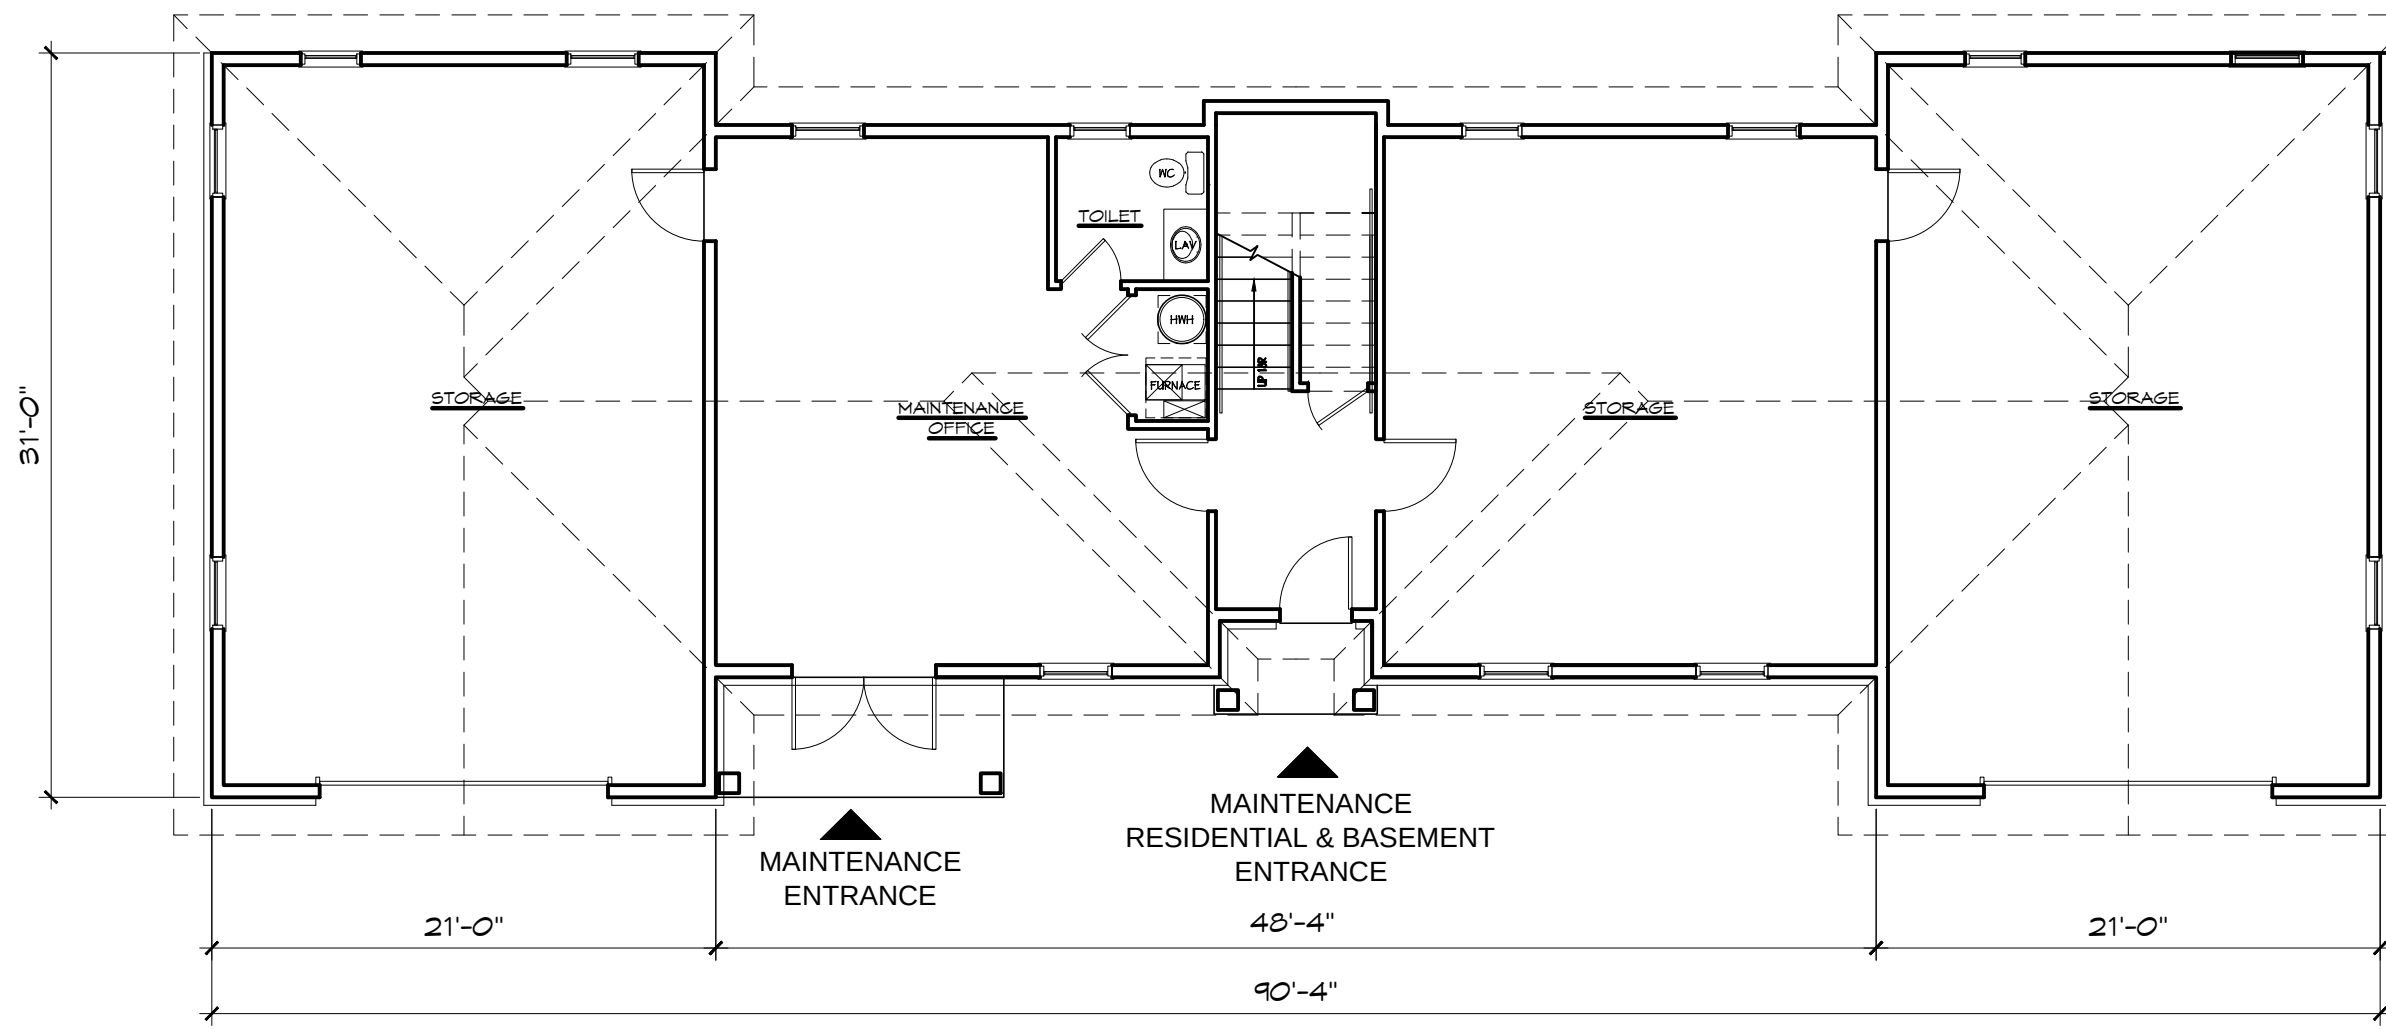

2 MAINTENANCE BUILDING GROUND FLOOR
2,407 SQ.FT
Scale: 1/8" = 1'-0"

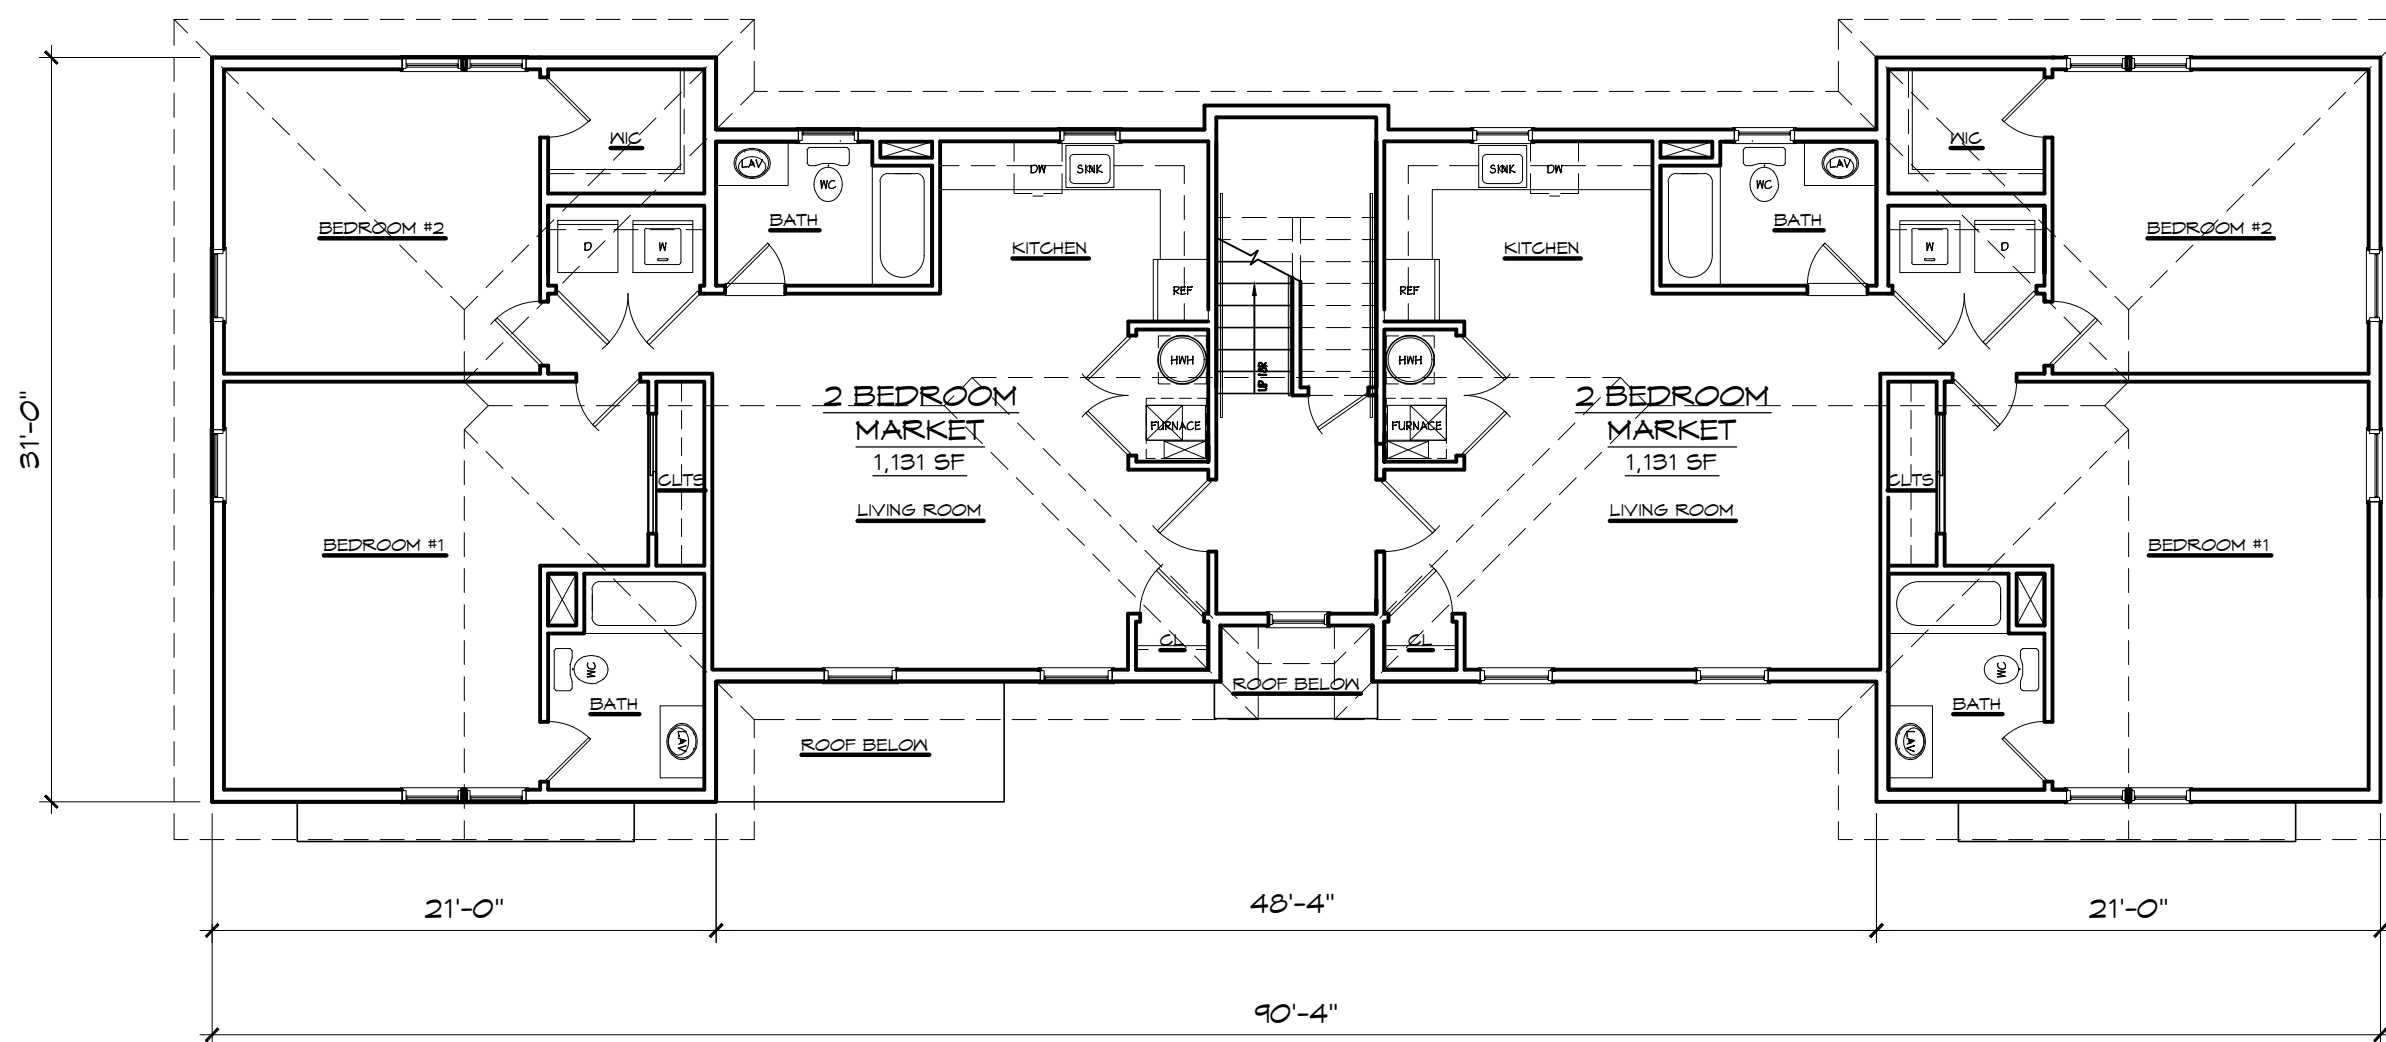


3 MAINTENANCE BUILDING SECOND FLOOR
2,407 SQ.FT
Scale: 1/16" = 1'-0"



4 MAINTENANCE BUILDING FRONT ELEVATION
Scale: 1/8" = 1'-0"



5 MAINTENANCE BUILDING REAR ELEVATION
Scale: 1/8" = 1'-0"

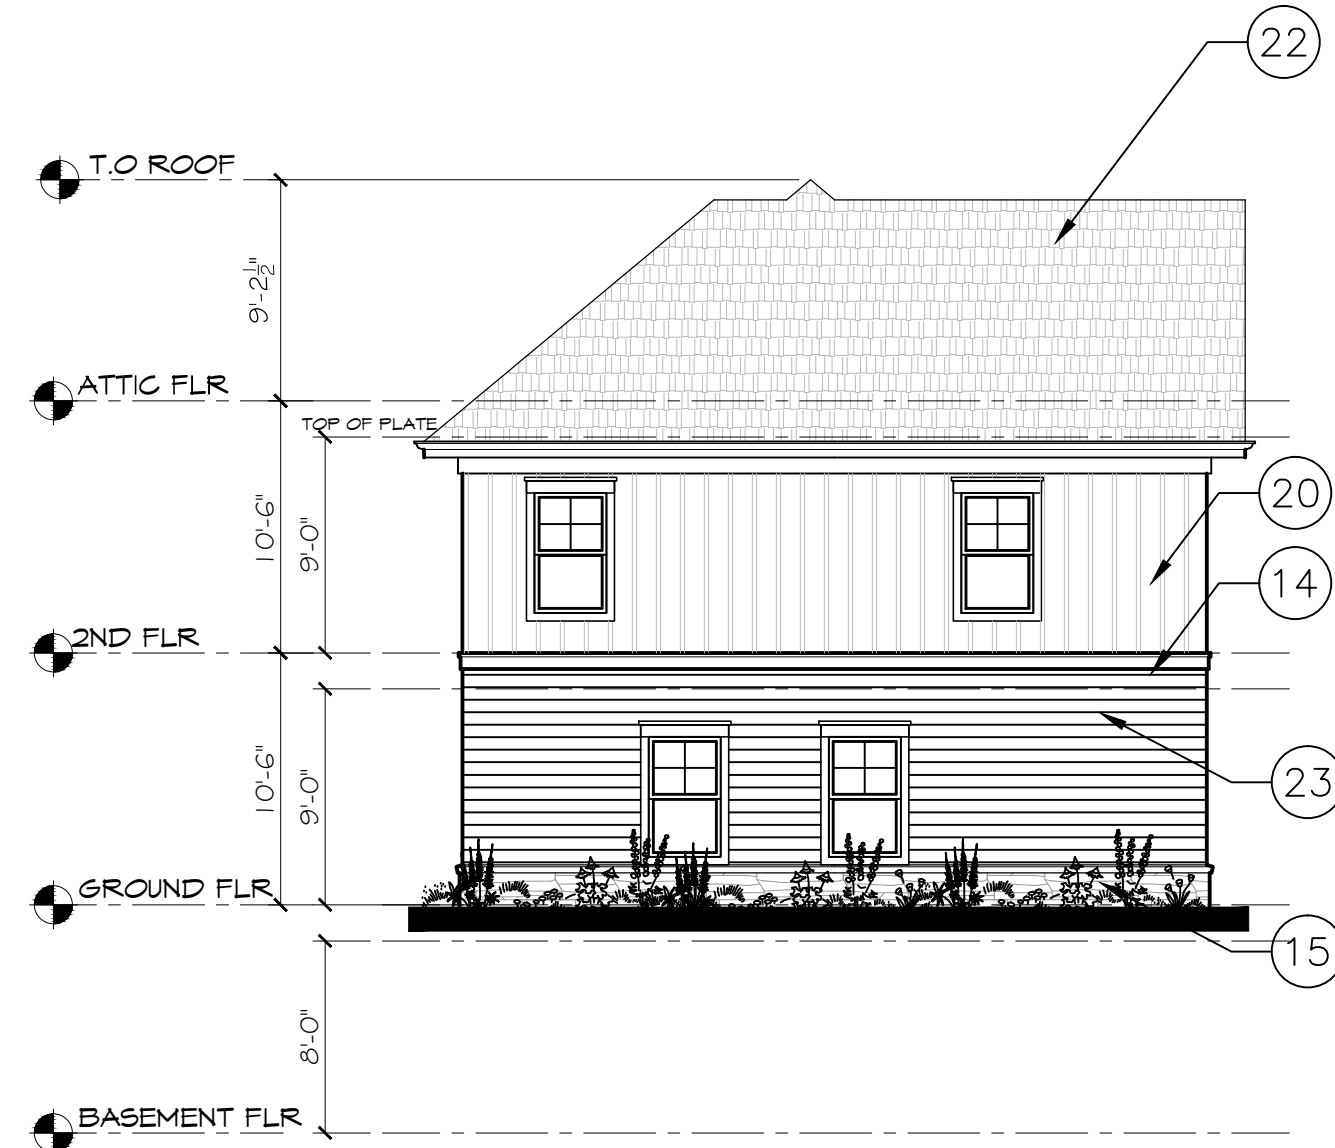

6 MAINTENANCE BUILDING SIDE ELEVATION (TYP.)
Scale: 1/8" = 1'-0"

EXTERIOR FINISH SCHEDULE		
TAG	DESCRIPTION	NOTES
1	FIBER CEMENT PANEL TYP. 1	1. PRODUCTS MAY VARY TO SUIT ARCHITECTURAL INTENT UTILIZING OTHER PRODUCTS OF SIMILAR APPEARANCE AND QUALITY. PRODUCT MANUFACTURERS MAY VARY.
2	FIBER CEMENT PANEL TYP. 2	
3	FIBER CEMENT PANEL TYP. 3	
4	METAL PANEL	
5	BRICK VENEER TYP. 1	
6	BRICK VENEER TYP. 2	
7	ALUMINUM RAILINGS	
8	ALUMINUM CORPINGS	
9	ALUMINUM CORNICE	
10	METAL SHADE LOUVER	
11	ARCHITECTURAL GRILLE	
12	GREEN WALL PANEL	
13	ALUMINUM CANOPY IV SIGNAGE	
14	TRIM BOARD PANEL	
15	STONE VENEER	
16	STONE CORPINGS	
17	ALUMINUM BRACKET	
18	WOOD PANELING SOFFIT	
19	ARCHITECTURAL SIDING	
20	BATTEN & BOARD SIDING	
21	PANEL BOARD	
22	ASPHALT ROOF SHINGLES	
23	CORRUGATED METAL ROOF	




APPEL DESIGN GROUP
ARCHITECTS

23 VREELAND RD, SUITE 260
FLORHAM PARK, NJ 07932
TEL: (973) 994-1776
FAX: (973) 577-4455

WEST ESSEX HIGHLANDS
GARDEN HOMES
TOWNSHIP OF WEST ORANGE
ESSEX COUNTY, NEW JERSEY

NO.	REVISION	BY	DATE
1	ISSUE FOR REVIEW	PA	12-08-23
2	ISSUE FOR FB	PA	12-20-23

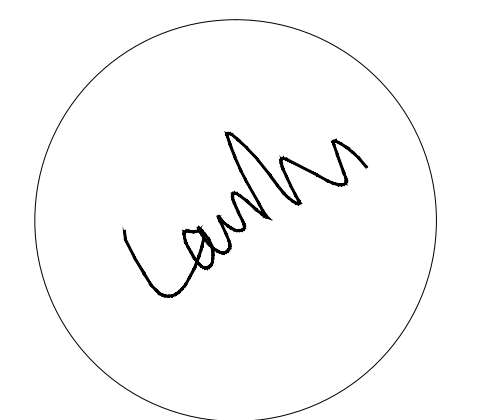

LAURANCE D. APPEL, R.A. NJ #41-12143
NY - 025078
PA - RA-04580-B

MAINTENANCE
BUILDING PLANS &
ELEVATIONS


DRAWN BY: PA
CHECKED BY: MM
CLIENT: GH-WEH 01
DATE: 11-24-2022

DRAWING:


PB-6.1

COMM. #/ N/A


APPEL DESIGN GROUP - FILENAME: P:\CLIENT\GH-WEST ESSEX\DWG\GH-WEST ESSEX [PD] CLUB HOUSE, MAINTENANCE & DOG KENNEL BUILDING 10022023.DWG PLOT DATE: 12/20/2023 9:15 AM BY: PA

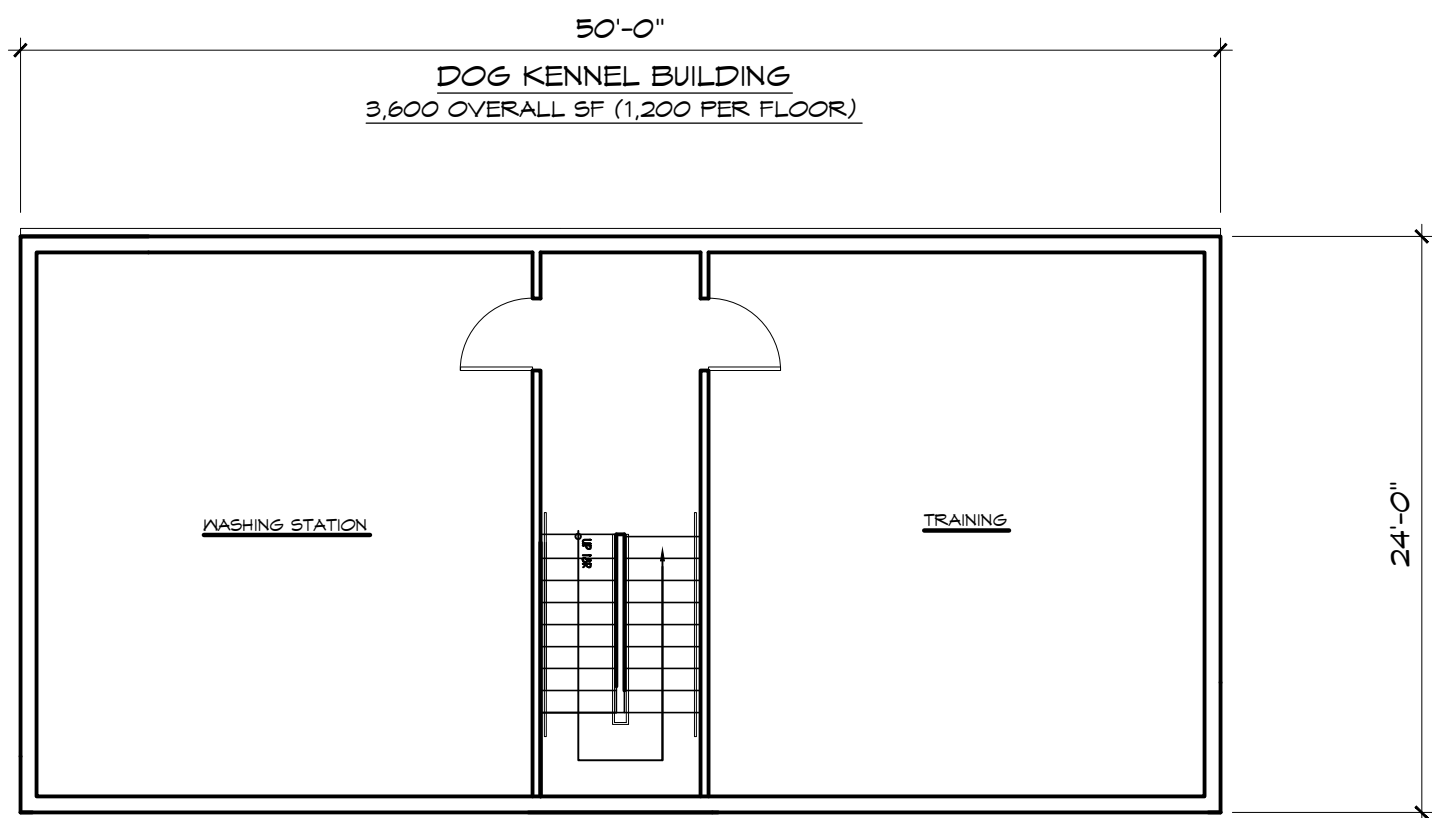

1 DOG KENNEL BUILDING BASEMENT FLOOR PLAN
1,200 S.F. Scale: 1/8" = 1'-0"

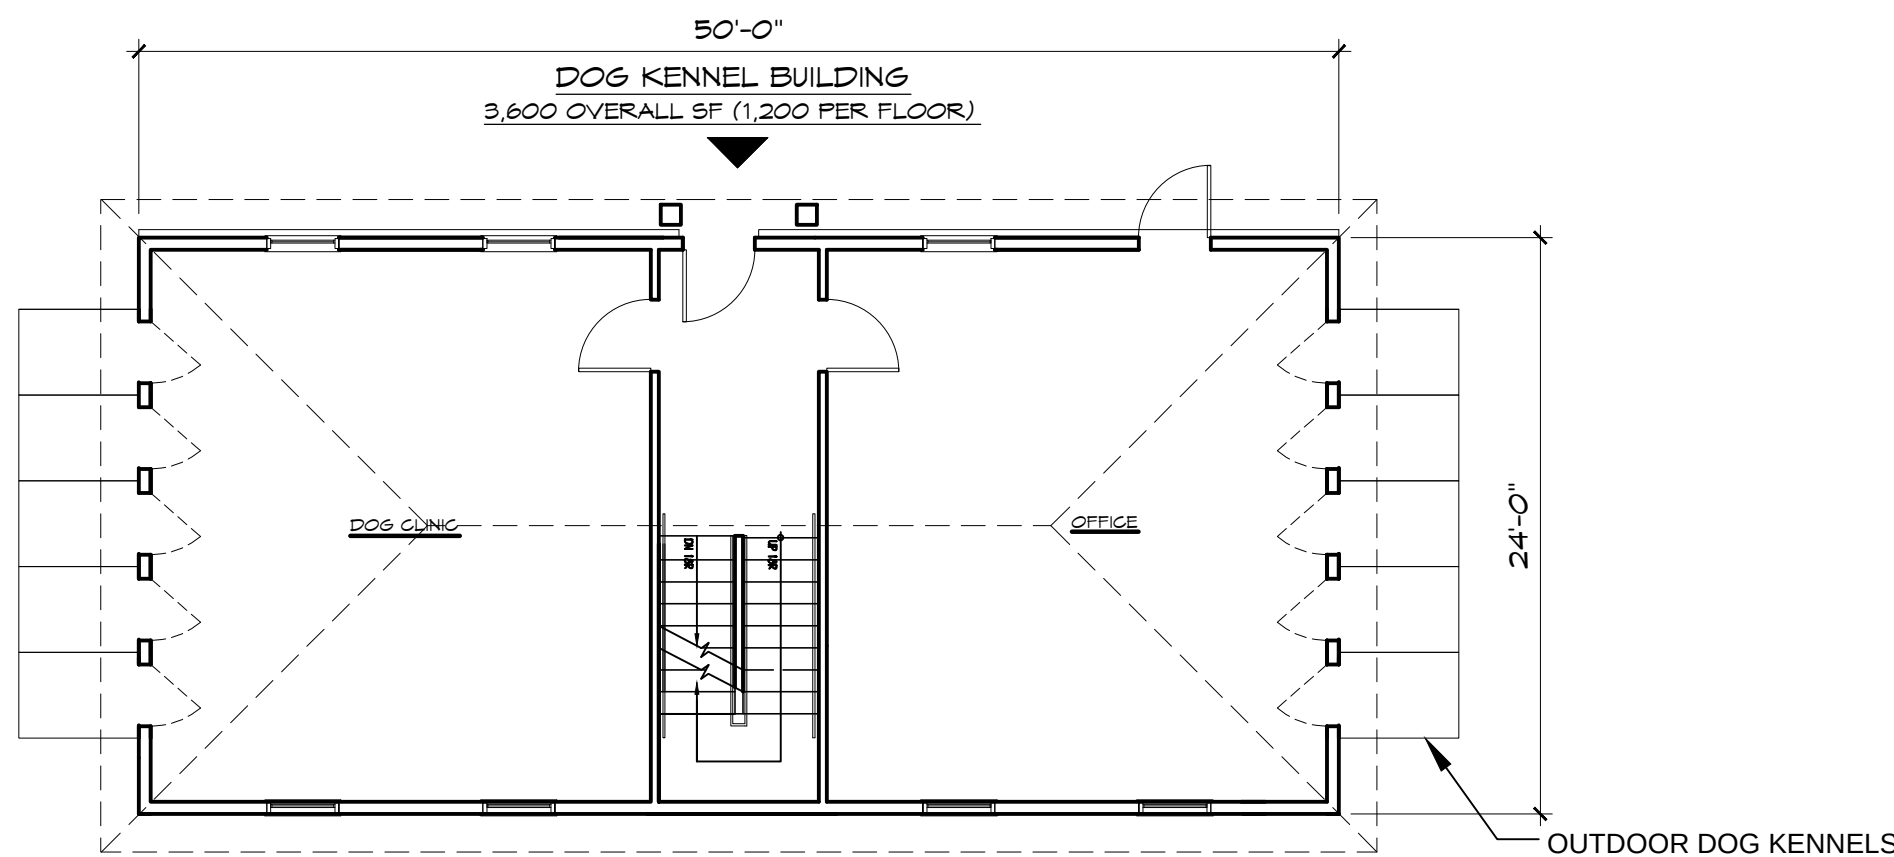


2 DOG KENNEL BUILDING GROUND FLOOR PLAN
1,200 S.F. Scale: 1/8" = 1'-0"

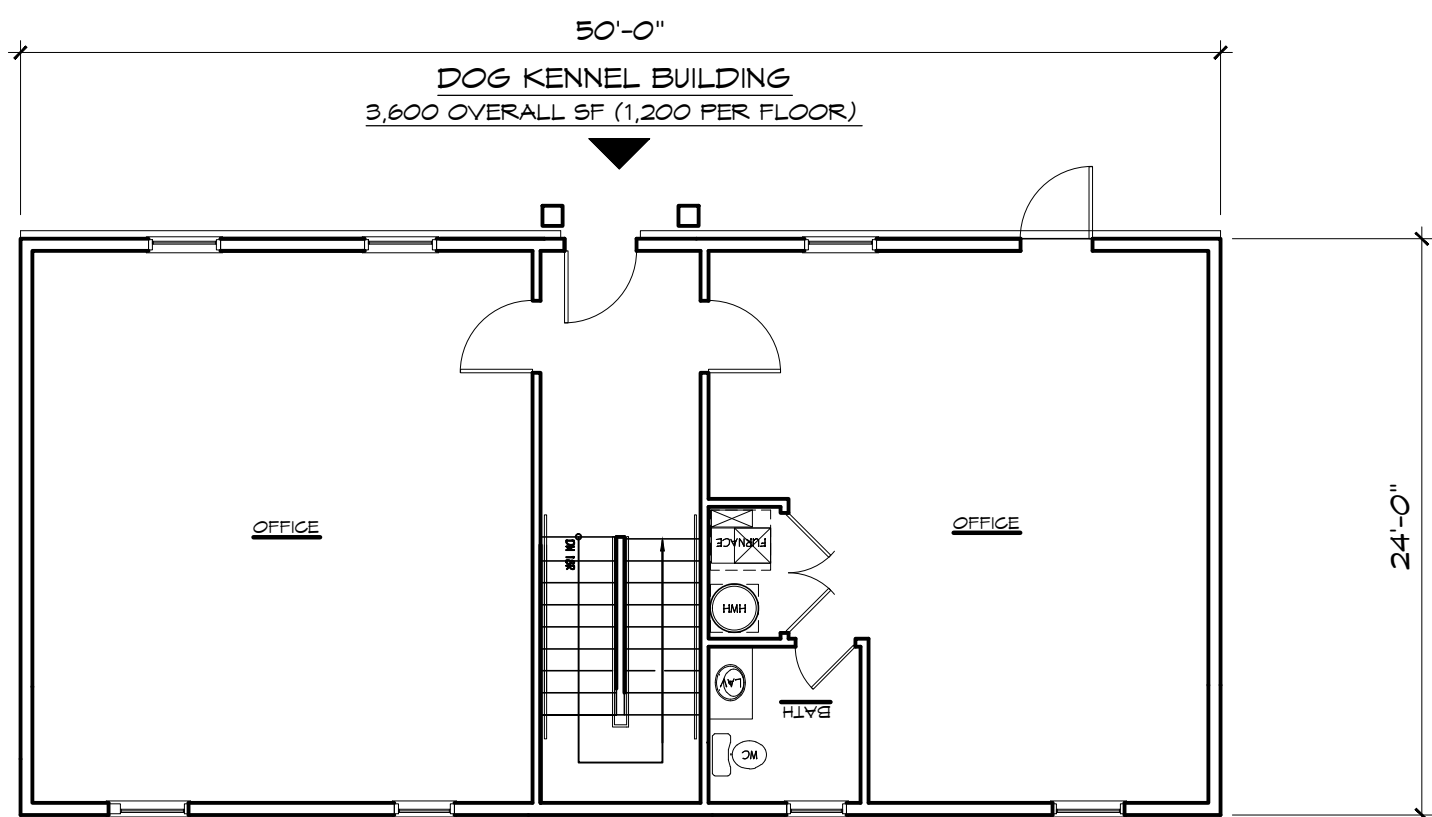


3 DOG KENNEL BUILDING SECOND FLOOR PLAN
1,200 S.F. Scale: 1/8" = 1'-0"



4 DOG KENNEL BUILDING FRONT ELEVATION
Scale: 1/8" = 1'-0"

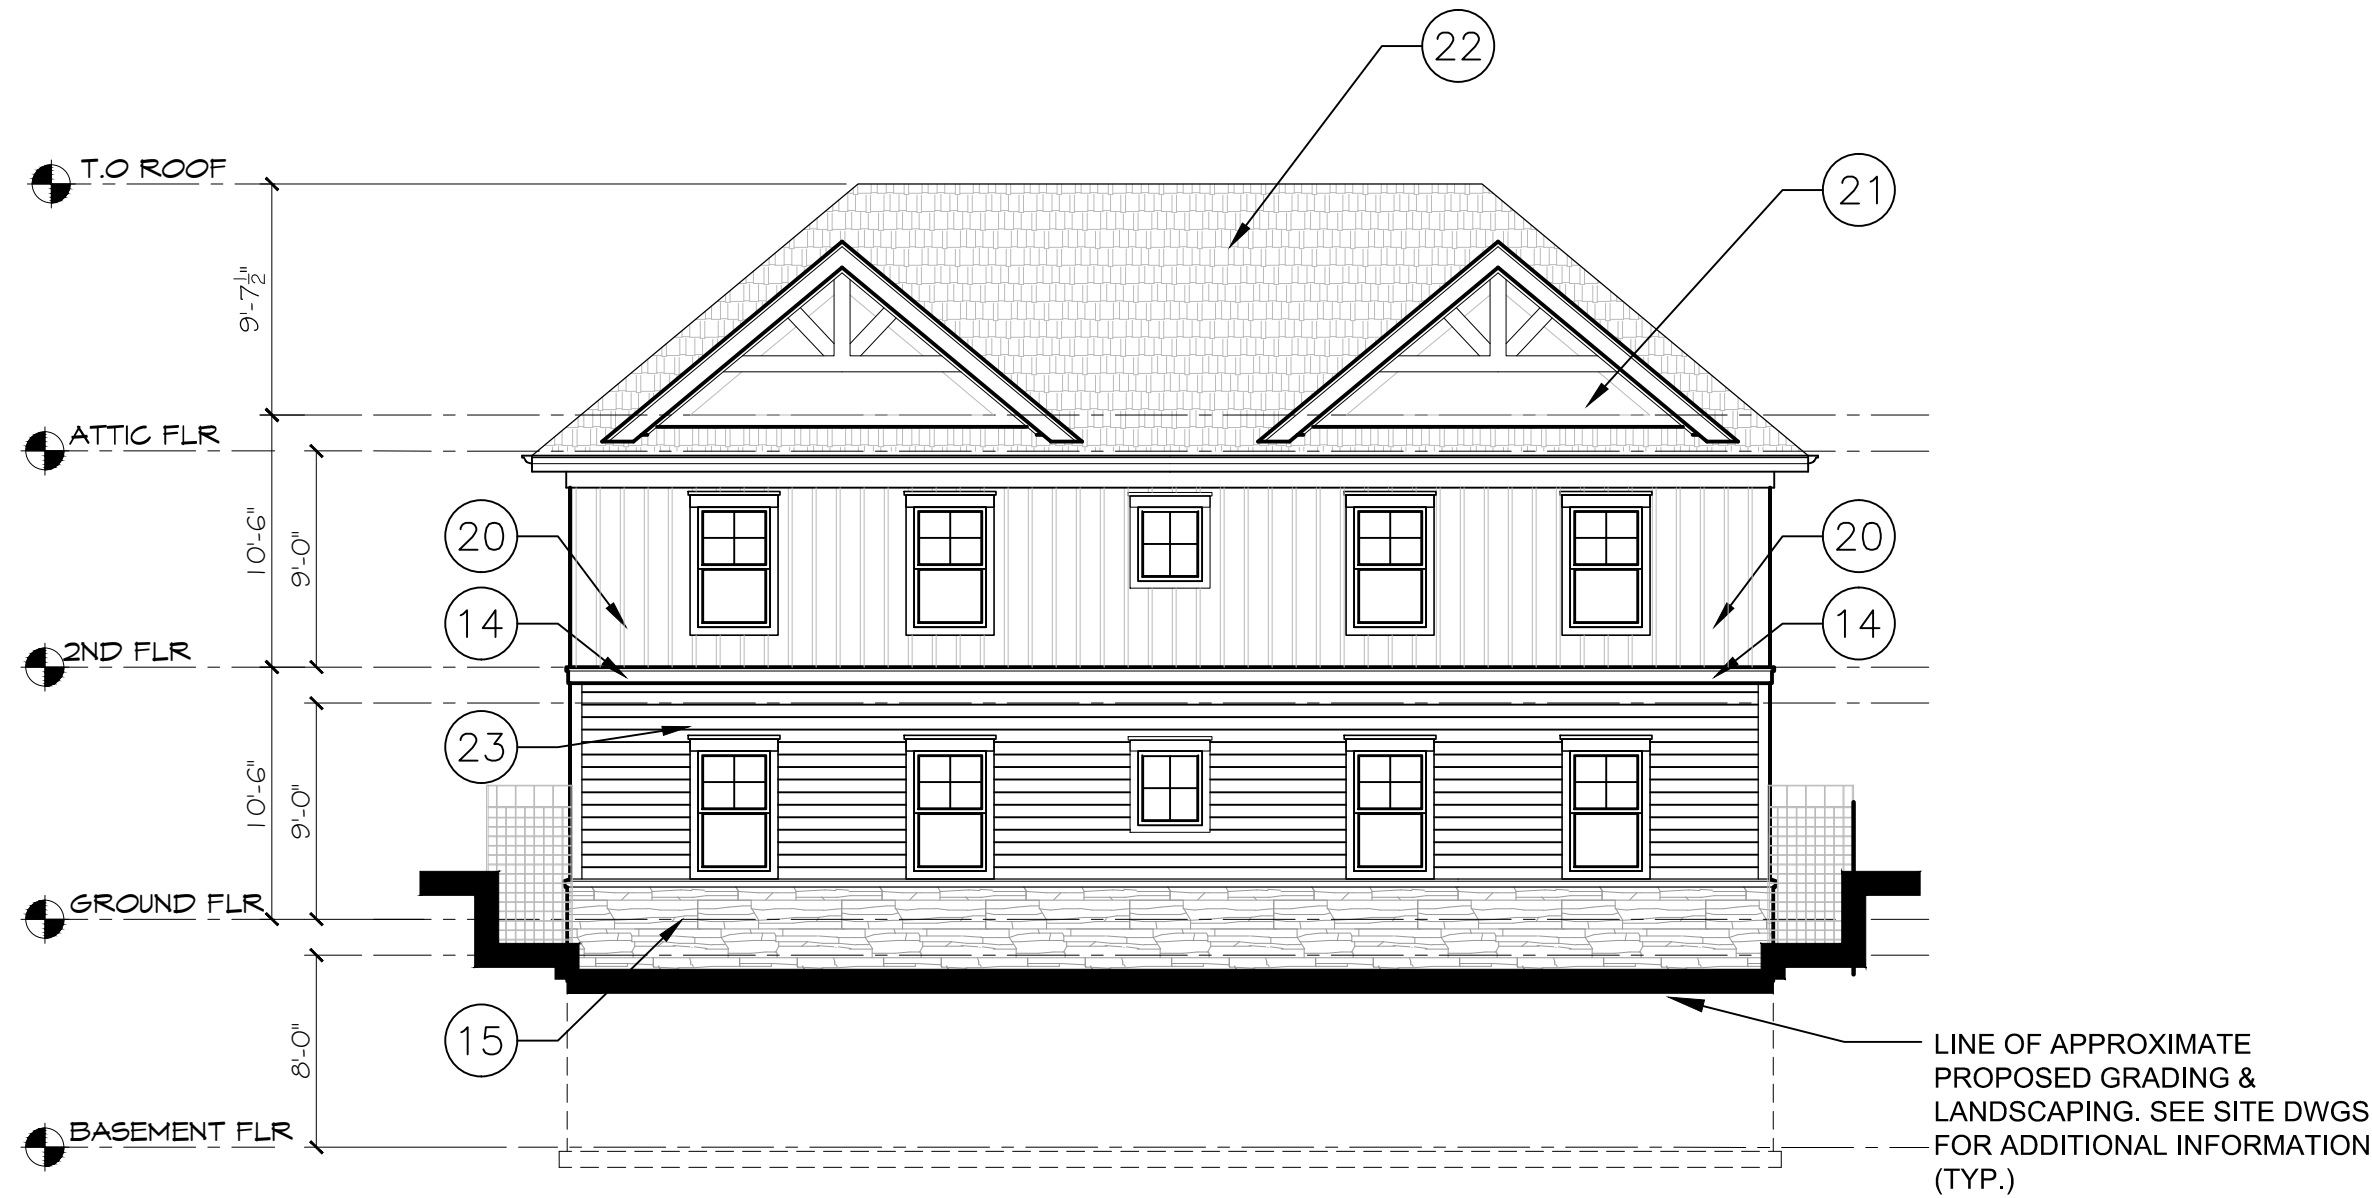

5 DOG KENNEL BUILDING REAR ELEVATION
Scale: 1/8" = 1'-0"

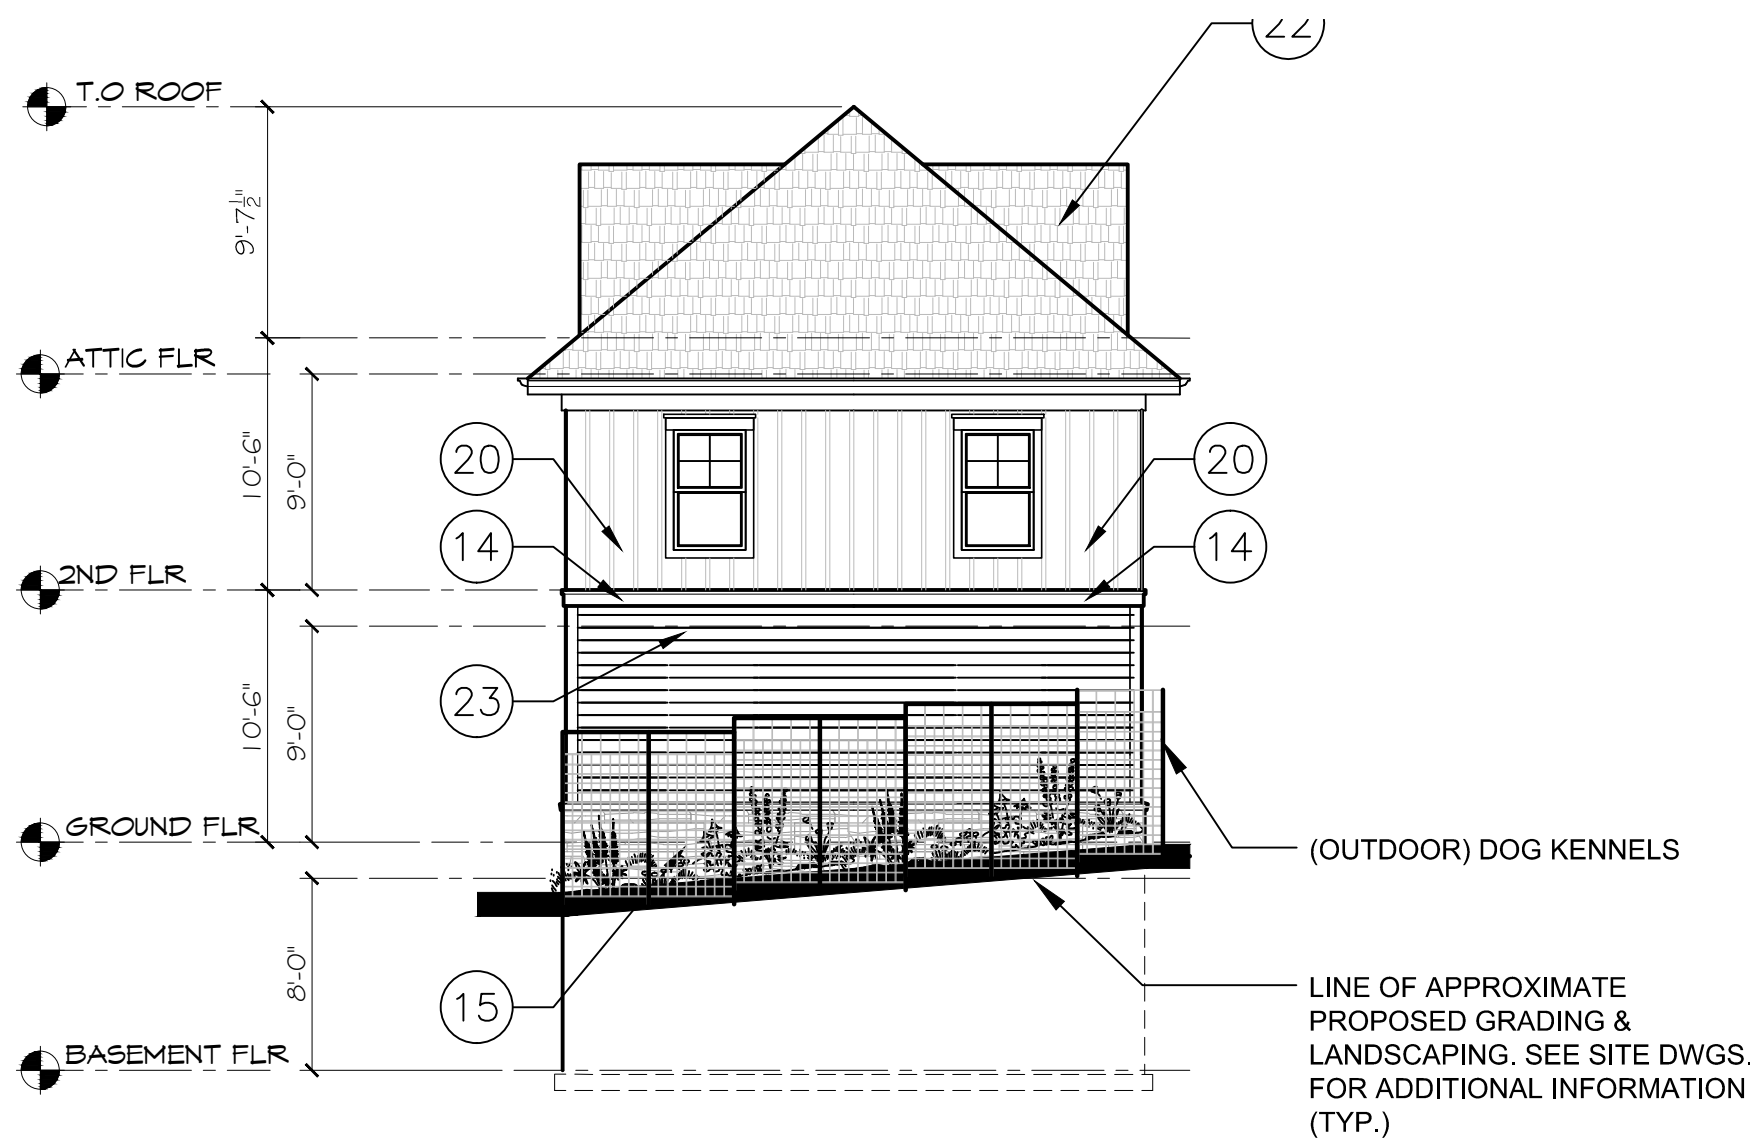

6 DOG KENNEL BUILDING SIDE ELEVATION (TYP.)
Scale: 1/8" = 1'-0"

EXTERIOR FINISH SCHEDULE		
NOT ALL NOTES MAY APPLY TO THIS SHEET		
TAG	DESCRIPTION	NOTES:
1	FIBER CEMENT PANEL TYP.1	1. PRODUCTS MAY VARY TO SUIT ARCHITECTURAL INTENT UTILIZING OTHER PRODUCTS OF SIMILAR APPEARANCE AND QUALITY. PRODUCT MANUFACTURERS MAY VARY.
2	FIBER CEMENT PANEL TYP.2	
3	FIBER CEMENT PANEL TYP.3	
4	METAL PANEL	
5	BRICK VENEER TYP.1	
6	BRICK VENEER TYP.2	
7	ALUMINUM RAILING	
8	ALUMINUM COPING	
9	ALUMINUM CORNICE	
10	METAL SHADE LOUVER	
11	ARCHITECTURAL GRILLE	
12	GREEN WALL PANEL	
13	ALUMINUM CANOPY /AV SIGNAGE	
14	TRIM BOARD PANEL	
15	STONE VENEER	
16	STONE COPING	
17	ALUMINUM BRACKET	
18	WOOD PANELING SOFFIT	
19	ARCHITECTURAL SIDING	
20	BATTEN & BOARD SIDING	
21	PANEL BOARD	
22	ASPHALT ROOF SHINGLES	
23	CORRUGATED METAL ROOF	




APPEL DESIGN GROUP
ARCHITECTS

23 VREELAND RD, SUITE 200
FLORHAM PARK, NJ 07932
TEL: (973) 994-1776
FAX: (973) 577-4455

WEST ESSEX HIGHLANDS
GARDEN HOMES
TOWNSHIP OF WEST ORANGE
ESSEX COUNTY, NEW JERSEY

NO.	REVISION	BY	DATE
1	ISSUE FOR REVIEW	PA	12-08-23
2	ISSUE FOR PBS	PA	12-20-23

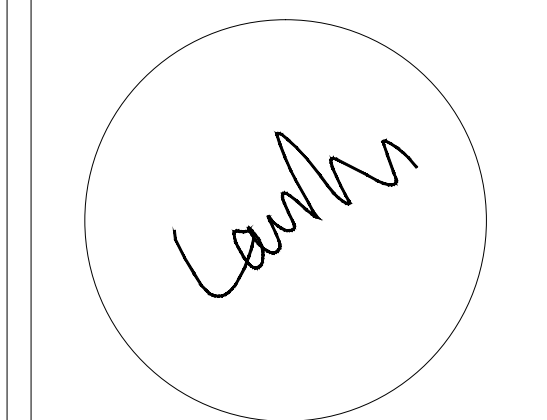

LAURANCE D. APPEL, R.A. NJ # 41-12143
NY - 025078
PA - RA-045807-B

DOG KENNEL
BUILDING PLANS &
ELEVATIONS

DRAWN BY: PA

CHECKED BY: MM

CLIENT: GH-WEH 01

DATE: 11-24-2022

DRAWING:

PB-7.1

COMM. # N/A