
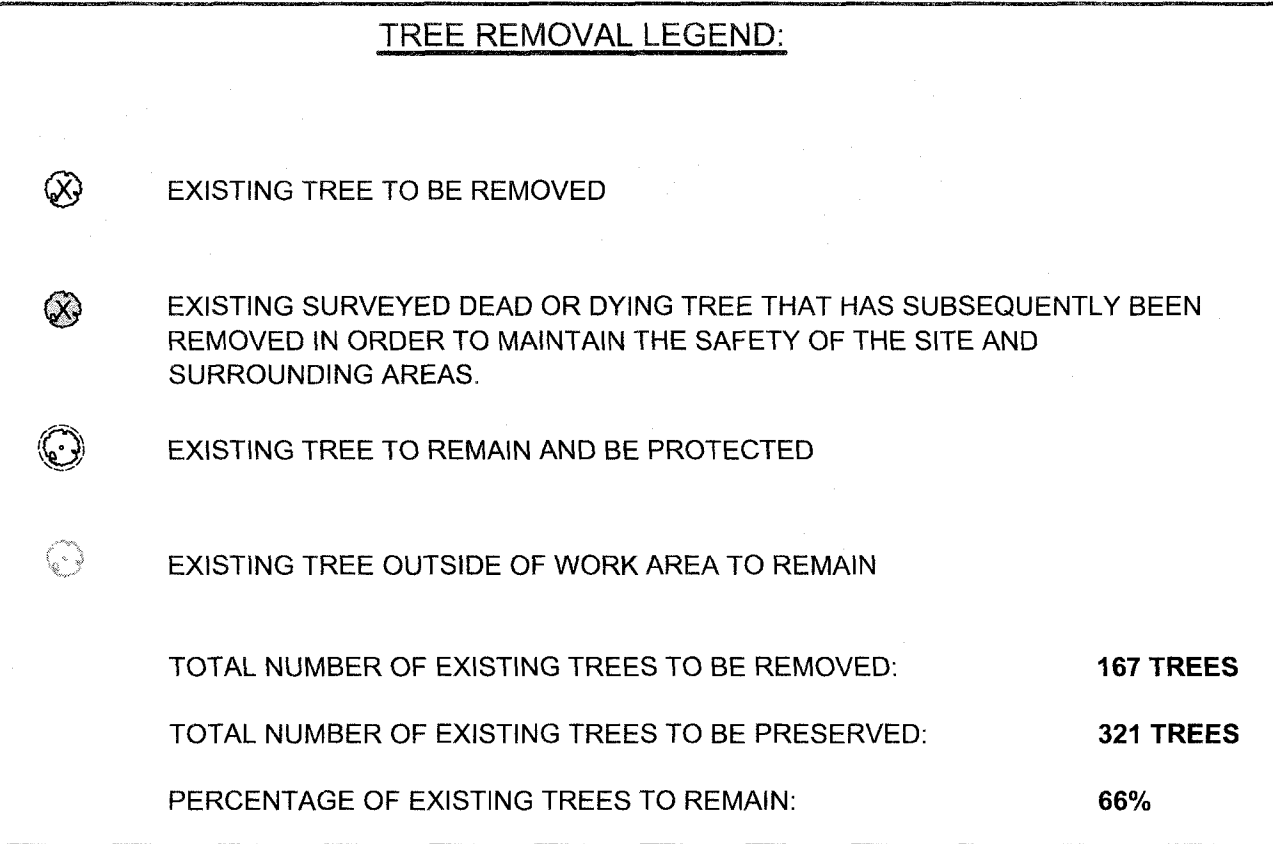


[illegible]

CONSULTANT


ORIENTATION / KEY PLAN

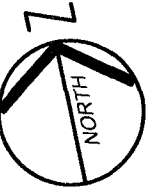

CLIENT



PAULUS, SOKOLOWSKI
AND SARTOR, LLC.

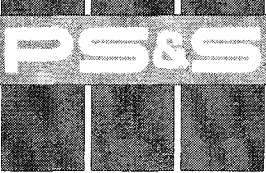

3 MOUNTAINVIEW ROAD
P.O. BOX 4039
WARREN, NEW JERSEY 07059
PHONE: (732) 560-9700

CERTIFICATE OF AUTHORIZATION NO. 24GA28032700

ALL DIMENSIONS MUST BE VERIFIED BY THE CONTRACTOR, NOTIFY PAULUS, SKOŁOWSKI AND SARTOR, LLC, OF ANY CONFLICTS, ERRORS, AMBIGUITIES OR DISCREPANCIES IN THE CONTRACT DRAWINGS OR SPECIFICATIONS BEFORE PROCEEDING WITH CONSTRUCTION.

ALL DIMENSIONS SHALL BE AS NOTED IN WORDS OR NUMBERS ON THE CONTRACT DRAWINGS. DO NOT SCALE THE DRAWINGS TO DETERMINE DIMENSIONS.

THESE CONTRACT DRAWINGS CONTAIN DATA INTENDED SPECIFICALLY FOR THE NOTED PROJECT AND CLIENT. THEY ARE NOT INTENDED FOR USE ON EXTENSIONS OF THIS PROJECT OR FOR REUSE ON ANY OTHER PROJECT.

THE COPYING AND/OR MODIFICATION OF THIS DOCUMENT OR ANY PORTION THEREOF WITHOUT THE WRITTEN PERMISSION OF PAULUS, SOKOLOWSKI AND SARTOR, LLC, IS PROHIBITED.

UNLESS THESE DRAWINGS ARE SPECIFICALLY DESIGNATED AS "CONSTRUCTION ISSUE", THESE DRAWINGS SHALL NOT BE USED FOR CONSTRUCTION OR IMPROVEMENTS DEPICTED HEREIN. CONTRACTORS SHALL NOTIFY THE DESIGN ENGINEER TO OBTAIN CONSTRUCTION DOCUMENTS.

JOHN R. FUTEY II, L.L.A.
LICENSED LANDSCAPE ARCHITECT
N.J. LIC. NO. 21AS00117400

SIGNATURE

05/09/2024

PROJECT

WEST ORANGE
SWITCHING STATION

BLOCK 155, LOT 26.01
TOWNSHIP OF WEST ORANGE, ESSEX COUNTY, NEW JERSEY

SHEET TITLE

TREE REMOVAL PLAN

PROJECT NO.: 01315.0895

SCALE: 1" = 40'

DATE: 12/22/2022

SHEET NO.

DRAWN BY: MD

CHECKED BY: PA

SHEET 01 OF 05

TR-01


NOTE:

1. EXISTING TREES ARE TO REMAIN AND BE PROTECTED DURING CONSTRUCTION UNLESS INDICATED FOR REMOVAL.
2. SURVEY AND SITE PLAN INFORMATION REFERENCED FROM PLANS ENTITLED "WEST ORANGE SWITCHING STATION 230/26/4KV OUTDOOR SUBSTATION KEY PLAN" DATED 7/19/2022.

LOT 1

BLOCK 82.03
LOT 27
BREA WO EMERITUS, LLC % ECOVA 3349
DEED BOOK 12019, PAGE 5872

GRAPHIC SCALE

 

(IN FEET)
1 inch = 40 ft


TREE IDENTIFICATION TABLE				
ID NUMBER	DBH	BOTANICAL NAME	COMMON NAME	TO BE REMOVED (Y/N)
4478	7",8",8",9"	<i>Prunus serotina</i>	Black Cherry	Y
4479	14"	<i>Juglans nigra</i>	Black Walnut	Y
4481	4"	<i>Taxus, spp.</i>	Yew	Y
4482	25"	<i>Ulmus americana</i>	American Elm	Y
4483	6"	<i>Malus, spp.</i>	Crabapple	Y
4484	14"	<i>Picea abies</i>	Norway Spruce	Y
4485	8"	<i>Fraxinus pennsylvanica</i>	Green Ash	Y
4486	8"	<i>Fraxinus americana</i>	White Ash	Y
4487	5"	<i>Fraxinus americana</i>	White Ash	Y
4488	12"	<i>Acer rubrum</i>	Red Maple	Y
4489	5"	<i>Fraxinus americana</i>	White Ash	Y
4490	8"	<i>Fraxinus americana</i>	White Ash	Y
4491	6",6",8"	<i>Amelanchier canadensis</i>	Serviceberry	N
4492	5"	<i>Thuja occidentalis</i>	White Cedar	N
4493	5"	<i>Thuja occidentalis</i>	White Cedar	N
4494	20" Twin	<i>Pinus strobus</i>	Eastern White Pine	N
4495	6"	<i>Thuja occidentalis</i>	White Cedar	N
4496	4"	<i>Thuja occidentalis</i>	White Cedar	N
4497	6",2"	<i>Thuja occidentalis</i>	White Cedar	N
4498	7",2",2"	<i>Thuja occidentalis</i>	White Cedar	N
4499	4",4",4"	<i>Thuja occidentalis</i>	White Cedar	N
4500	5"	<i>Thuja occidentalis</i>	White Cedar	N
4501	5"	<i>Thuja occidentalis</i>	White Cedar	N
4502	5",4"	<i>Thuja occidentalis</i>	White Cedar	N
4503	6",5",3"	<i>Thuja occidentalis</i>	White Cedar	N
4504	5",4"	<i>Thuja occidentalis</i>	White Cedar	N
4505	5"	<i>Thuja occidentalis</i>	White Cedar	N
4506	6"	<i>Thuja occidentalis</i>	White Cedar	N
4507	4",3"	<i>Thuja occidentalis</i>	White Cedar	N
4508	4",3"	<i>Thuja occidentalis</i>	White Cedar	N
4509	4",4"	<i>Thuja occidentalis</i>	White Cedar	N
4510	6",2",2"	<i>Thuja occidentalis</i>	White Cedar	N
4511	3",2",2"	<i>Thuja occidentalis</i>	White Cedar	N
4512	4",3",2"	<i>Thuja occidentalis</i>	White Cedar	N
4513	4",2"	<i>Thuja occidentalis</i>	White Cedar	N
4514	4"	<i>Thuja occidentalis</i>	White Cedar	N
4515	4",3"	<i>Thuja occidentalis</i>	White Cedar	N
4516	5"	<i>Thuja occidentalis</i>	White Cedar	N
4517	4"	<i>Thuja occidentalis</i>	White Cedar	N
4518	4"	<i>Thuja occidentalis</i>	White Cedar	N
4519	3",3",3"	<i>Thuja occidentalis</i>	White Cedar	N
4520	4",4"	<i>Thuja occidentalis</i>	White Cedar	N
4521	3",3",3",3"	<i>Thuja occidentalis</i>	White Cedar	N
4522	5",5"	<i>Thuja occidentalis</i>	White Cedar	N
4523	4",4"	<i>Thuja occidentalis</i>	White Cedar	N
4524	4",3"	<i>Thuja occidentalis</i>	White Cedar	N
4525	6",2"	<i>Thuja occidentalis</i>	White Cedar	N
4526	4",2"	<i>Thuja occidentalis</i>	White Cedar	N
4527	3",3",3"	<i>Thuja occidentalis</i>	White Cedar	N
4528	6",2"	<i>Thuja occidentalis</i>	White Cedar	N
4529	4",4",4"	<i>Thuja occidentalis</i>	White Cedar	N
4530	24"	<i>Taxus spp.</i>	Yew	N
4531	36"	<i>Quercus phellos</i>	Willow Oak	N
4532	30"	<i>Quercus phellos</i>	Willow Oak	N
4533	31"	<i>Quercus phellos</i>	Willow Oak	N
4534	26"	<i>Quercus phellos</i>	Willow Oak	N
4535	6"	<i>Quercus rubra</i>	Northern Red Oak	N
4536	24"	<i>Quercus phellos</i>	Willow Oak	N
4537	6"	<i>Quercus rubra</i>	Northern Red Oak	N
4538	5"	<i>Acer platanoides</i>	Norway Maple	N
4539	15"	<i>Fraxinus americana</i>	Green Ash	Y
4540	6"	<i>Acer platanoides</i>	Norway Maple	N
4541	6",6",4"	<i>Acer platanoides</i>	Norway Maple	Y
4542	20"	<i>Pinus strobus</i>	Eastern White Pine	N
4543	4"	<i>Juniperus virginiana</i>	Eastern Redcedar	N
4544	4",4"	<i>Juniperus virginiana</i>	Eastern Redcedar	N
4545	6"	<i>Juniperus virginiana</i>	Eastern Redcedar	N
4546	6",6"	<i>Acer rubrum</i>	Red Maple	N
4547	8"	<i>Acer rubrum</i>	Red Maple	N
4548	6",6"	<i>Acer rubrum</i>	Red Maple	N
4550	3",5",6"	<i>Acer platanoides</i>	Norway Maple	N
4551	6"	<i>Prunus serotina</i>	Black Cherry	N
4552	5"	<i>Prunus serotina</i>	Black Cherry	N
4553	30"	<i>Acer platanoides</i>	Norway Maple	Y
4554	14"	<i>Acer platanoides</i>	Norway Maple	Y
4555	28"	<i>Acer platanoides</i>	Norway Maple	N
4556	24"	<i>Picea abies</i>	Norway Spruce	N
4557	10"	<i>Picea abies</i>	Norway Spruce	N
4558	10"	<i>Quercus palustris</i>	Pin Oak	N
4559	8"	<i>Picea abies</i>	Norway Spruce	N
4560	8"	<i>Picea abies</i>	Norway Spruce	N
4561	6"	<i>Picea pungens</i>	Colorado Spruce	N
4562	5"	<i>Dead</i>	Dead	N
4563	10"	<i>Picea abies</i>	Norway Spruce	N
4564	8"	<i>Picea pungens</i>	Colorado Spruce	N
4565	8"	<i>Picea abies</i>	Norway Spruce	N
4566	8"	<i>Picea abies</i>	Norway Spruce	N
4567	4" Multi	<i>Amelanchier canadensis</i>	Serviceberry	N
4568	4" Multi	<i>Amelanchier canadensis</i>	Serviceberry	N
4569	4" Multi	<i>Magnolia x soulangeana</i>	Saucer Magnolia	N
4570	4" Multi	<i>Magnolia x soulangeana</i>	Saucer Magnolia	N
4571	4" Multi	<i>Magnolia x soulangeana</i>	Saucer Magnolia	N

TREE IDENTIFICATION TABLE				
ID NUMBER	DBH	BOTANICAL NAME	COMMON NAME	TO BE REMOVED (Y/N)
4572	8"	<i>Quercus palustris</i>	Pin Oak	N
4573	10"	<i>Quercus palustris</i>	Pin Oak	N
4574	9"	<i>Quercus palustris</i>	Pin Oak	N
4575	8"	<i>Picea pungens</i>	Colorado Spruce	N
4576	9"	<i>Picea pungens</i>	Colorado Spruce	N
4577	8"	<i>Picea pungens</i>	Colorado Spruce	N
4578	6"	<i>Picea pungens</i>	Colorado Spruce	N
4579	9"	<i>Picea pungens</i>	Colorado Spruce	N
4580	8"	<i>Picea pungens</i>	Colorado Spruce	N
4581	9"	<i>Picea pungens</i>	Colorado Spruce	N
4582	6"	<i>Picea abies</i>	Norway Spruce	N
4583	8"	<i>Picea pungens</i>	Colorado Spruce	N
4584	8"	<i>Picea pungens</i>	Colorado Spruce	N
4585	4"	<i>Rhus typhina</i>	Staghorn Sumac	N
4586	5"	<i>Picea abies</i>	Norway Spruce	N
4587	5"	<i>Picea abies</i>	Norway Spruce	N
4588	8"	<i>Picea abies</i>	Norway Spruce	N
4589	7"	<i>Juglans nigra</i>	Black Walnut	N
4590	5"	<i>Malus, spp.</i>	Crabapple	N
4591	5"	<i>Picea abies</i>	Norway Spruce	N
4592	5"	<i>Picea abies</i>	Norway Spruce	N
4593	6"	<i>Picea abies</i>	Norway Spruce	N
4594	10"	<i>Picea abies</i>	Norway Spruce	N
4595	7"	<i>Picea abies</i>	Norway Spruce	N
4596	8"	<i>Picea pungens</i>	Colorado Spruce	N
4597	8"	<i>Picea pungens</i>	Colorado Spruce	N
4598	10"	<i>Quercus palustris</i>	Pin Oak	N
4599	6"	<i>Malus, spp.</i>	Crabapple	N
4600	5"	<i>Malus, spp.</i>	Crabapple	N
4601	9"	<i>Quercus palustris</i>	Pin Oak	N
4602	7"	<i>Picea pungens</i>	Colorado Spruce	N
4603	9"	<i>Picea pungens</i>	Colorado Spruce	N
4604	6"	<i>Picea pungens</i>	Colorado Spruce	N
4605	7"	<i>Picea pungens</i>	Colorado Spruce	N
4606	6"	<i>Dead</i>	Dead	N
4607	7"	<i>Dead</i>	Dead	N
4608	13"	<i>Robinia pseudoacacia</i>	Black Locust	N
4609	7"	<i>Picea pungens</i>	Colorado Spruce	N
4610	8"	<i>Picea abies</i>	Norway Spruce	N
4611	6"	<i>Picea abies</i>	Norway Spruce	N
4612	10"	<i>Picea abies</i>	Norway Spruce	N
4613	7"	<i>Picea abies</i>	Norway Spruce	N
4614	6"	<i>Picea abies</i>	Norway Spruce	N
4615	8"	<i>Quercus palustris</i>	Pin Oak	N
4616	8"	<i>Picea abies</i>	Norway Spruce	N
4617	5"	<i>Picea abies</i>	Norway Spruce	N
4618	5"	<i>Picea abies</i>	Norway Spruce	N
4619	7"	<i>Picea pungens</i>	Colorado Spruce	N
4620	4"	<i>Picea abies</i>	Norway Spruce	N
4621	5"	<i>Picea abies</i>	Norway Spruce	N
4622	5"	<i>Picea abies</i>	Norway Spruce	N
4623	5"	<i>Picea abies</i>	Norway Spruce	N
4624	5"	<i>Picea abies</i>	Norway Spruce	N
4625	6"	<i>Picea abies</i>	Norway Spruce	N
4626	4"	<i>Picea abies</i>	Norway Spruce	N
4627	6"	<i>Picea abies</i>	Norway Spruce	N
4628	7"	<i>Robinia pseudoacacia</i>	Black Locust	N
4630	8"	<i>Picea abies</i>	Norway Spruce	N
4631	21"	<i>Pinus strobus</i>	Eastern White Pine	N
4632	8"	<i>Ailanthus altissima</i>	Tree of Heaven	N
4633	22"	<i>Pinus strobus</i>	Eastern White Pine	N
4634	18"	<i>Pinus strobus</i>	Eastern White Pine	N
4635	24"	<i>Pinus strobus</i>	Eastern White Pine	N
4636	4"	<i>Prunus serotina</i>	Black Cherry	N
4637	37"	<i>Ailanthus altissima</i>	Tree of Heaven	N
4638	6"	<i>Juniperus scopulorum</i>	Rocky Mountain Juniper	N
4639	18"	<i>Juglans nigra</i>	Black Walnut	N
4640	10"	<i>Betula lenta</i>	Yellow Birch	N
4641	7"	<i>Juniperus scopulorum</i>	Rocky Mountain Juniper	N
4642	7"	<i>Juniperus scopulorum</i>	Rocky Mountain Juniper	N
4643	6"	<i>Prunus serotina</i>	Black Cherry	N
4644	5"	<i>Prunus serotina</i>	Black Cherry	N
4645	15"	<i>Pinus strobus</i>	Eastern White Pine	N
4646	18"	<i>Pinus strobus</i>	Eastern White Pine	N
4647	13"	<i>Pinus strobus</i>	Eastern White Pine	N
4648	4"	<i>Ulmus americana</i>	American Elm	N
4649	8"	<i>Ailanthus altissima</i>	Tree of Heaven	N
4650	5"	<i>Acer rubrum</i>	Red Maple	N
4651	7"	<i>Acer rubrum</i>	Red Maple	N
4652	4"	<i>Acer rubrum</i>	Red Maple	N
4653	5"	<i>Acer rubrum</i>	Red Maple	N
4654	18"	<i>Pinus strobus</i>	Eastern White Pine	N
4655	6"	<i>Juglans nigra</i>	Black Walnut	N
4656	4"	<i>Juglans nigra</i>	Black Walnut	N
4657	18"	<i>Pinus strobus</i>	Eastern White Pine	N
4658	12"	<i>Juglans nigra</i>	Black Walnut	N
4659	18",30"	<i>Pinus strobus</i>	Eastern White Pine	N
4660	4"	<i>Ulmus americana</i>	American Elm	N
4661	4"	<i>Acer rubrum</i>	Red Maple	N
4662	11",14"	<i>Quercus palustris</i>	Pin Oak	N
4663	20"	<i>Quercus palustris</i>	Pin Oak	N

TREE IDENTIFICATION TABLE				
ID NUMBER	DBH	BOTANICAL NAME	COMMON NAME	TO BE REMOVED (Y/N)
4664	29"	<i>Quercus palustris</i>	Pin Oak	N
4665	6"	Dead	Dead	N
4666	16"	<i>Quercus palustris</i>	Pin Oak	N
4667	8"	<i>Ulmus americana</i>	American Elm	N
4668	4",4",5"	<i>Quercus palustris</i>	Pin Oak	N
4669	6"	<i>Quercus palustris</i>	Pin Oak	N
4670	6"	<i>Ulmus americana</i>	American Elm	N
4671	4"	<i>Quercus palustris</i>	Pin Oak	N
4672	8"	<i>Robinia pseudoacacia</i>	Black Locust	N
4673	8"	<i>Ulmus americana</i>	American Elm	N
4674	7"	<i>Juglans nigra</i>	Black Walnut	N
4675	11"	<i>Robinia pseudoacacia</i>	Black Locust	N
4676	10"	<i>Robinia pseudoacacia</i>	Black Locust	N
4677	6"	<i>Quercus palustris</i>	Pin Oak	N
4678	6"	<i>Quercus palustris</i>	Pin Oak	N
4679	5"	<i>Fraxinus americana</i>	White Ash	N
4680	12"	<i>Juglans nigra</i>	Black Walnut	N
4681	12"	<i>Juglans nigra</i>	Black Walnut	N
4682	6"	<i>Robinia pseudoacacia</i>	Black Locust	N
4683	16"	<i>Acer rubrum</i>	Red Maple	N
4684	6"	<i>Prunus serotina</i>	Black Cherry	N
4685	4"	<i>Acer rubrum</i>	Red Maple	N
4686	18"	<i>Acer rubrum</i>	Red Maple	N
4687	11"	<i>Acer rubrum</i>	Red Maple	N
4688	4"	<i>Quercus palustris</i>	Pin Oak	N
4689	12"	<i>Acer rubrum</i>	Red Maple	N
4690	6"	<i>Quercus palustris</i>	Pin Oak	N
4691	7"	<i>Acer platanoides</i>	Norway Maple	N
4692	10"	<i>Acer platanoides</i>	Norway Maple	N
4693	16"	Dead	Dead	N
4694	20"	Dead	Dead	N
4695	10"	<i>Quercus palustris</i>	Pin Oak	N
4696	8"	<i>Acer platanoides</i>	Norway Maple	N
4697	5"	<i>Quercus palustris</i>	Pin Oak	N
4698	11"	<i>Acer platanoides</i>	Norway Maple	N
4699	6"	<i>Quercus palustris</i>	Pin Oak	N
4700	5"	<i>Quercus palustris</i>	Pin Oak	N
4701	5"	<i>Acer platanoides</i>	Norway Maple	N
4702	10",11"	<i>Juglans nigra</i>	Black Walnut	N
4703	8"	<i>Acer rubrum</i>	Red Maple	N
4704	10"	<i>Acer platanoides</i>	Norway Maple	N
4705	4"	<i>Acer platanoides</i>	Norway Maple	N
4706	8"	<i>Acer rubrum</i>	Red Maple	N
4707	23"	<i>Robinia pseudoacacia</i>	Black Locust	N
4708	10"	<i>Acer platanoides</i>	Norway Maple	N
4709	4"	<i>Acer platanoides</i>	Norway Maple	N
4710	10"	<i>Ailanthus altissima</i>	Tree of Heaven	N
4711	6"	<i>Ailanthus altissima</i>	Tree of Heaven	N
4712	10"	<i>Juglans nigra</i>	Black Walnut	N
4713	13"	<i>Acer platanoides</i>	Norway Maple	N
4714	6"	<i>Quercus palustris</i>	Pin Oak	N
4715	7"	<i>Acer rubrum</i>	Red Maple	N
4716	5"	<i>Quercus palustris</i>	Pin Oak	N
4717	12"	<i>Acer platanoides</i>	Norway Maple	N
4718	12"	<i>Acer rubrum</i>	Red Maple	N
4719	8"	<i>Acer platanoides</i>	Norway Maple	N
4720	9"	<i>Acer rubrum</i>	Red Maple	N
4721	9"	<i>Acer rubrum</i>	Red Maple	N
4722	7"	<i>Acer platanoides</i>	Norway Maple	N
4723	4"	<i>Acer platanoides</i>	Norway Maple	N
4724	10"	<i>Robinia pseudoacacia</i>	Black Locust	N
4725	11"	<i>Acer rubrum</i>	Red Maple	N
4726	24"	Dead	Dead	N
4727	24"	Dead	Dead	N
4728	18",22"	Dead	Dead	N
4729	11"	<i>Quercus palustris</i>	Pin Oak	N
4730	10"	<i>Robinia pseudoacacia</i>	Black Locust	N
4731	8"	<i>Acer platanoides</i>	Norway Maple	N
4732	12"	<i>Acer platanoides</i>	Norway Maple	N
4733	6"	<i>Acer platanoides</i>	Norway Maple	N
4734	8"	<i>Quercus palustris</i>	Pin Oak	N
4735	6"	<i>Ailanthus altissima</i>	Tree of Heaven	N
4736	11"	<i>Acer platanoides</i>	Norway Maple	N
4737	16"	<i>Juglans nigra</i>	Black Walnut	N
4738	8"	<i>Acer platanoides</i>	Norway Maple	N
4739	14"	<i>Robinia pseudoacacia</i>	Black Locust	N
4740	13"	<i>Acer platanoides</i>	Norway Maple	N
4741	15"	<i>Ulmus americana</i>	American Elm	N
4742	16"	<i>Acer rubrum</i>	Red Maple	N
4743	5"	<i>Acer rubrum</i>	Red Maple	N
4744	13"	<i>Robinia pseudoacacia</i>	Black Locust	N
4745	5"	<i>Acer rubrum</i>	Red Maple	N
4746	10"	<i>Acer rubrum</i>	Red Maple	N
4747	13"	<i>Acer rubrum</i>	Red Maple	N

NOTE:

1. IF ANY DISCREPANCIES OCCUR BETWEEN QUANTITIES SHOWN IN THE PLAN AND THE PLANT LIST, THE PLAN SHALL DICTATE.
2. ALL EXISTING LAWN AREAS DISTURBED BY CONSTRUCTION ACTIVITIES TO BE RESEED.

 [illegible][illegible]

CONSULTANT

ORIENTATION / KEY PLAN



PS&S
3 MOUNTAINVIEW ROAD
P.O. BOX 4039

WARREN, NEW JERSEY 07059
PHONE: (732) 560-9700

CERTIFICATE OF AUTHORIZATION NO. 24GA28032700

ALL DIMENSIONS MUST BE VERIFIED BY THE CONTRACTOR. NOTIFY PAULUS, SOKOLGWSKI AND SARTOR, LLC, OF ANY CONFLICTS, ERRORS, AMBIGUITIES OR DISCREPANCIES IN THE CONTRACT DRAWINGS OR SPECIFICATIONS BEFORE PROCEEDING WITH CONSTRUCTION.

ALL DIMENSIONS SHALL BE AS NOTED IN WORDS OR NUMBERS ON THE CONTRACT DRAWINGS. DO NOT SCALE THE DRAWINGS TO DETERMINE DIMENSIONS.

THESE CONTRACT DRAWINGS CONTAIN DATA INTENDED SPECIFICALLY FOR THE NOTED PROJECT AND CLIENT. THEY ARE NOT INTENDED FOR USE ON EXTENSIONS OF THIS PROJECT OR FOR REUSE ON ANY OTHER PROJECT.

THE COPYING AND/OR MODIFICATION OF THIS DOCUMENT OR ANY PORTION THEREOF WITHOUT THE WRITTEN PERMISSION OF PAULUS, SOKOLOWSKI AND SARTOR, LLC IS PROHIBITED.

UNLESS THESE DRAWINGS ARE SPECIFICALLY DESIGNATED AS "CONSTRUCTION ISSUE", THESE DRAWINGS SHALL NOT BE USED FOR CONSTRUCTION OR IMPROVEMENTS DEPICTED HEREON. CONTRACTORS SHALL NOTIFY THE DESIGN ENGINEER TO OBTAIN CONSTRUCTION DOCUMENTS.

©2000 Philips North America Consumer Electronics and Philips North America Consumer Electronics. All Rights Reserved.

JOHN R. FUTEY II, L.L.A.
LICENSED LANDSCAPE ARCHITECT
N.J. LIC. NO. 21AS00117400

SIGNATURE [Signature] 05/09/2024
DATE

SIGNATURE *[Signature]* DATE _____
PROJECT _____

WEST ORANGE
SWITCHING STATION

BLOCK 155, LOT 26.01
TOWNSHIP OF WEST ORANGE, ESSEX COUNTY, NEW JERSEY

SHEET TITLE

LANDSCAPE
PLAN

PROJECT NO.: 01315.0895	DRAWN BY: MD
SCALE: 1" = 40'	CHECKED BY: PA
DATE: 12/22/2022	SHEET 04 OF 05
SHEET NO.	

L-01

