



Jarmel Kizel

ARCHITECTS AND ENGINEERS INC.
42 OKNER PARKWAY
LIVINGSTON, NEW JERSEY 07039
TEL: 973-994-9669
FAX: 973-994-4069

www.jarmelkizel.com

Architecture
Engineering
Interior Design
Implementation Services

NJ State Board Of Architects Authorization No. 161
NJ State Board Of Engineers & Land Surveyors Authorization No. GA-278177

ISSUE

NO.	DATE	DESCRIPTION	INT.
1	04-02-24	FOR PLANNING	MBJ
2	06-26-24	FOR 7/11/24 PLANNING MTG.	MBJ

REVISION

NO.	DATE	DESCRIPTION	INT.

PRINCIPALS

MATTHEW B. JARMEL, AIA, MBA

RICHARD A. JARMEL, PE

IRWIN H. KIZEL, AIA, PP

ARCHITECTS & ENGINEERS

BEATRIZ BARRERES, RA

ARMEN B. BOHOSIAN, PE

JEREMY D. BOYER, AIA

ANDRZEJ B. BRZOSZOWSKI, PE

SHANNON CROWNOVER, PE

ANDRE E. DIBI, PE

GERARD P. GESARIO, PE

JONATHAN KUYBIDA, AIA

BRENDAN LEADBEATER, AIA

JYH-MIN LIAN, PE

KAROLINA PODKONOWICZ, AIA

CHERYL SCHWEIKER, AIA

JOHN W. STRANDBERG, AIA

STEVEN J. VAZ, PE

Project:

GODDARD SCHOOL ANNEX
289 Mt. Pleasant Avex
West Orange, NJ

Project Number:

GODNJ23-119

Scale:

1/8"=1'-0"

Drawn By:

CS/AM

Approved By:

MBJ

Drawing Name:

PROPOSED FLOOR PLANS

Drawing Number:

SA-2.1


Initial Date: 03/28/2024

ARCHITECT OF RECORD

Matthew B. Jarmel


MATTHEW B. JARMEL, AIA, MBA

NJ LIC. 21A012787

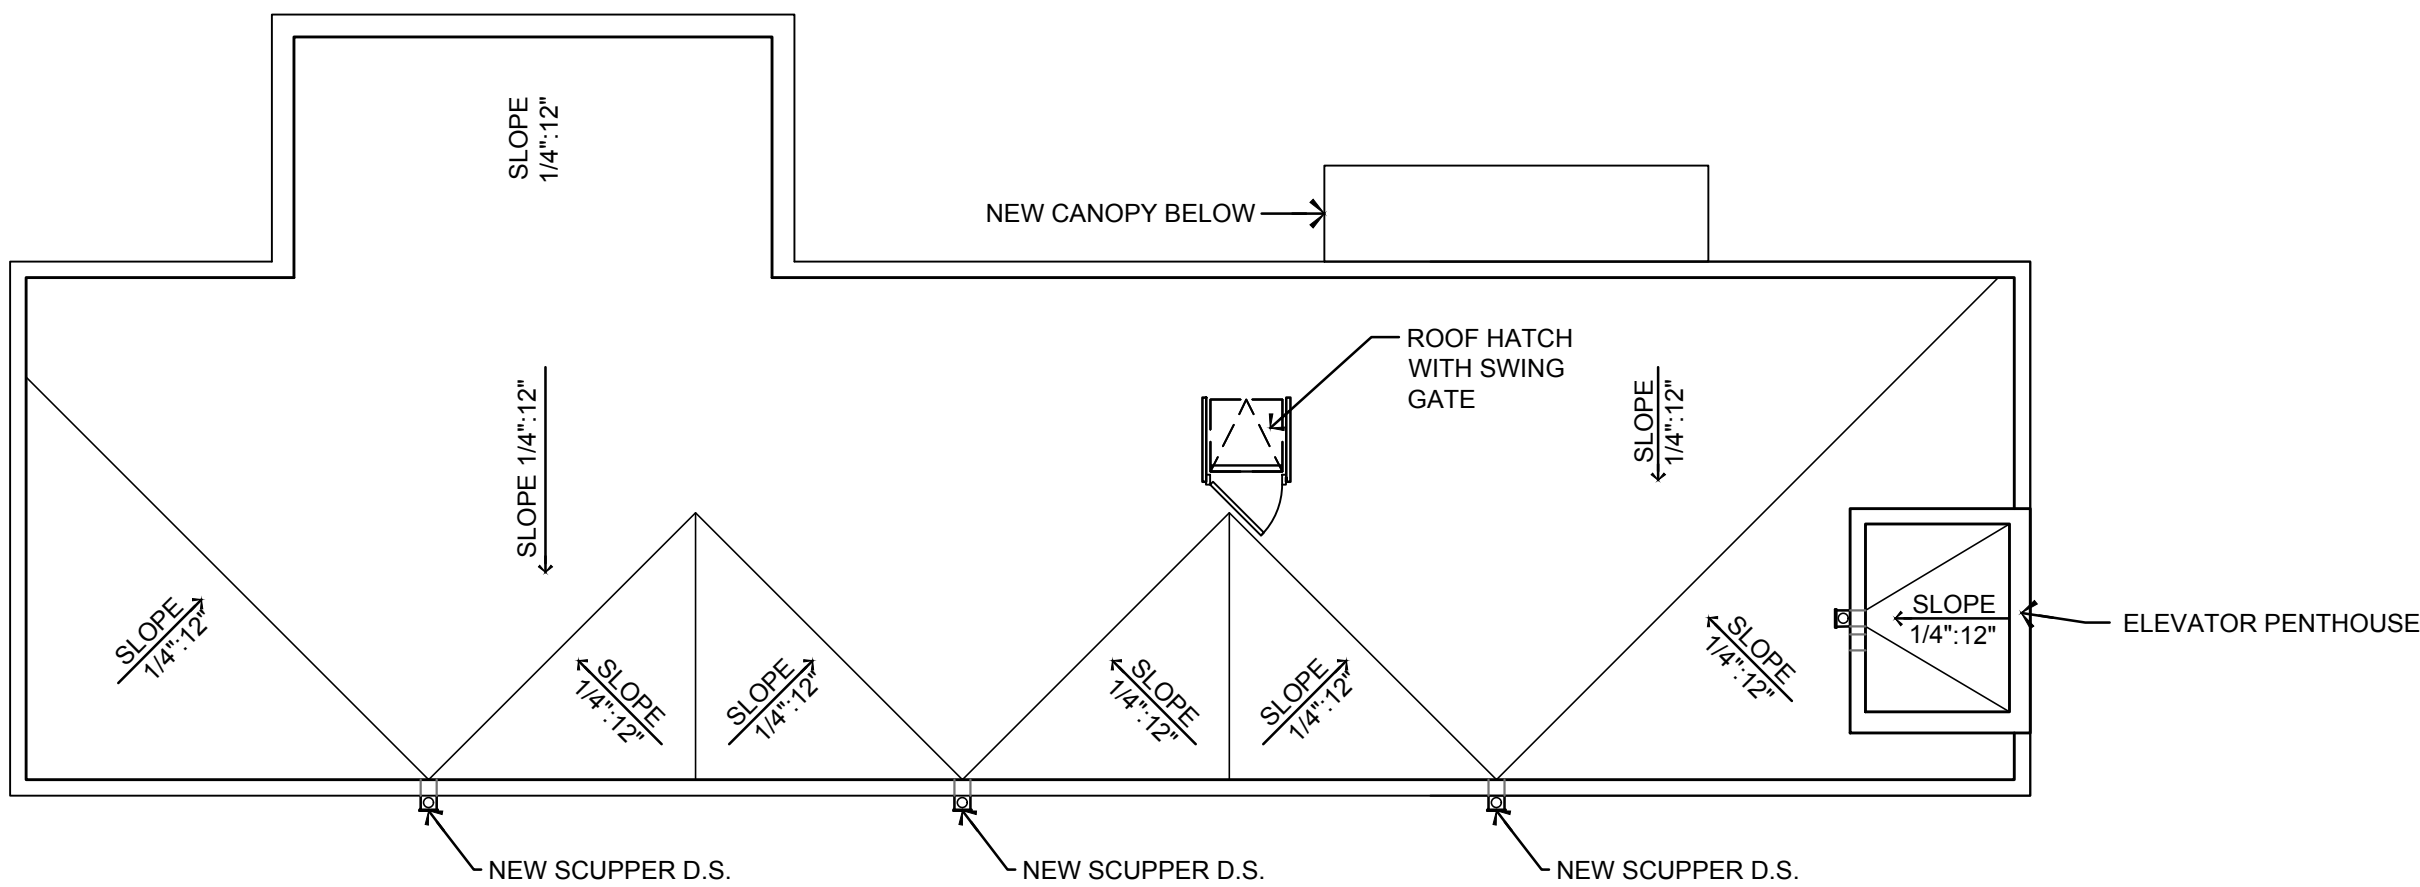


ROOF PLAN

SCALE : 1/8" = 1'-0"

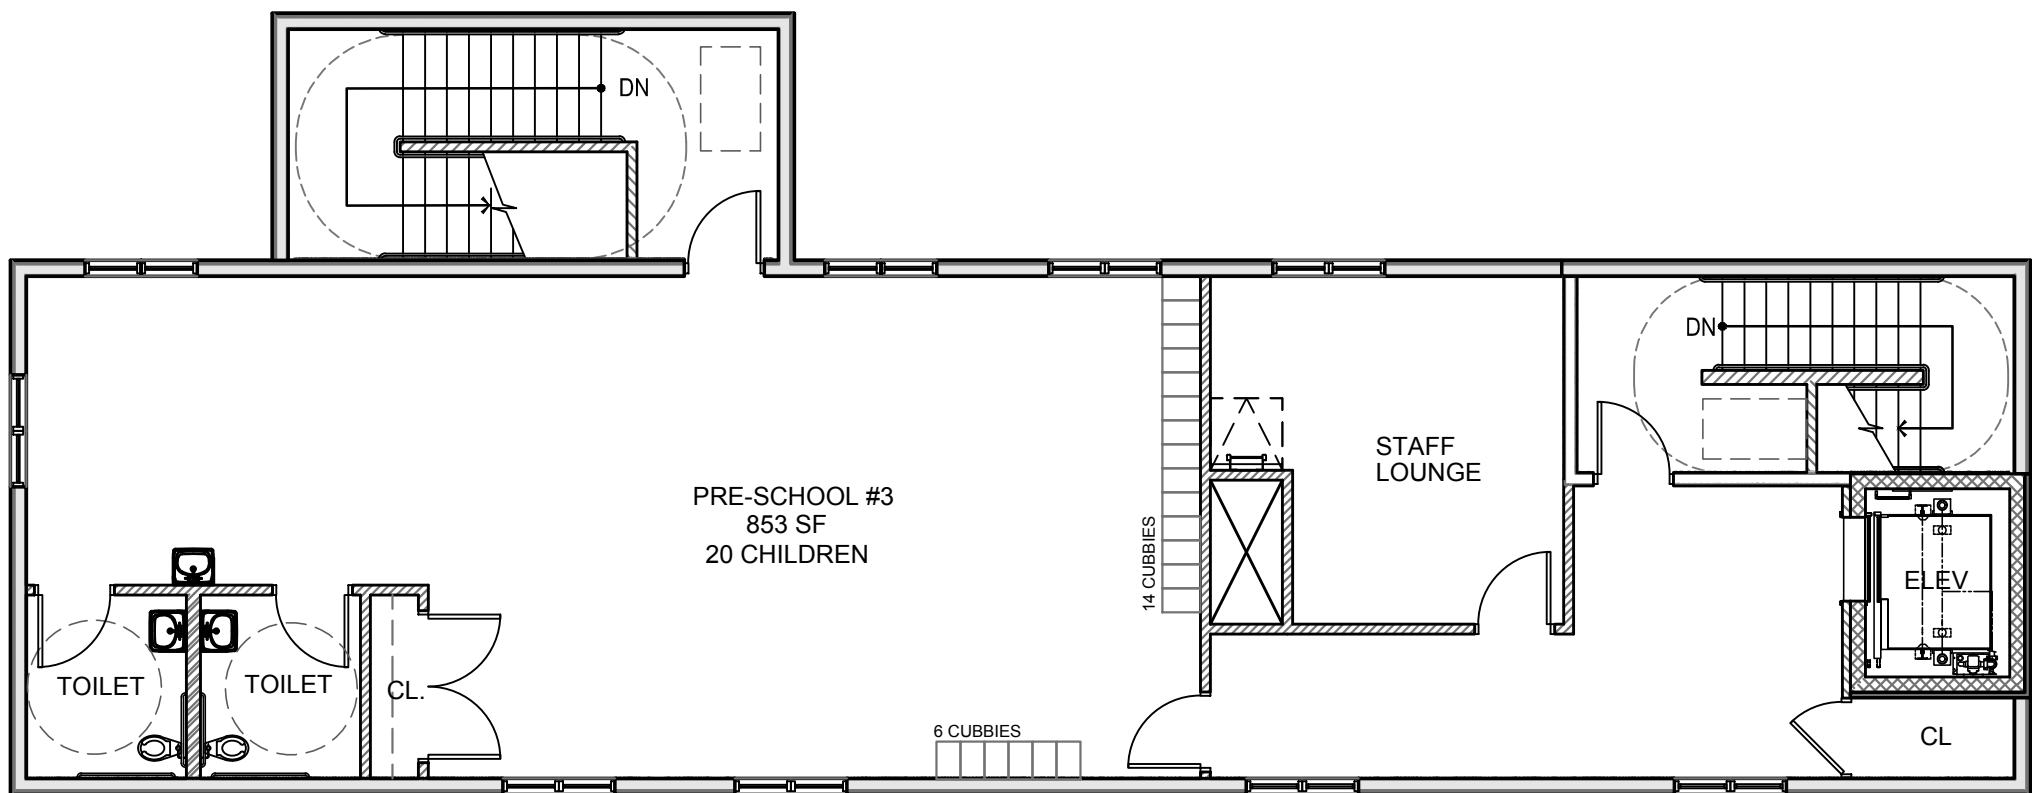


3 SECOND FLOOR PLAN

SCALE : 1/8" = 1'-0"

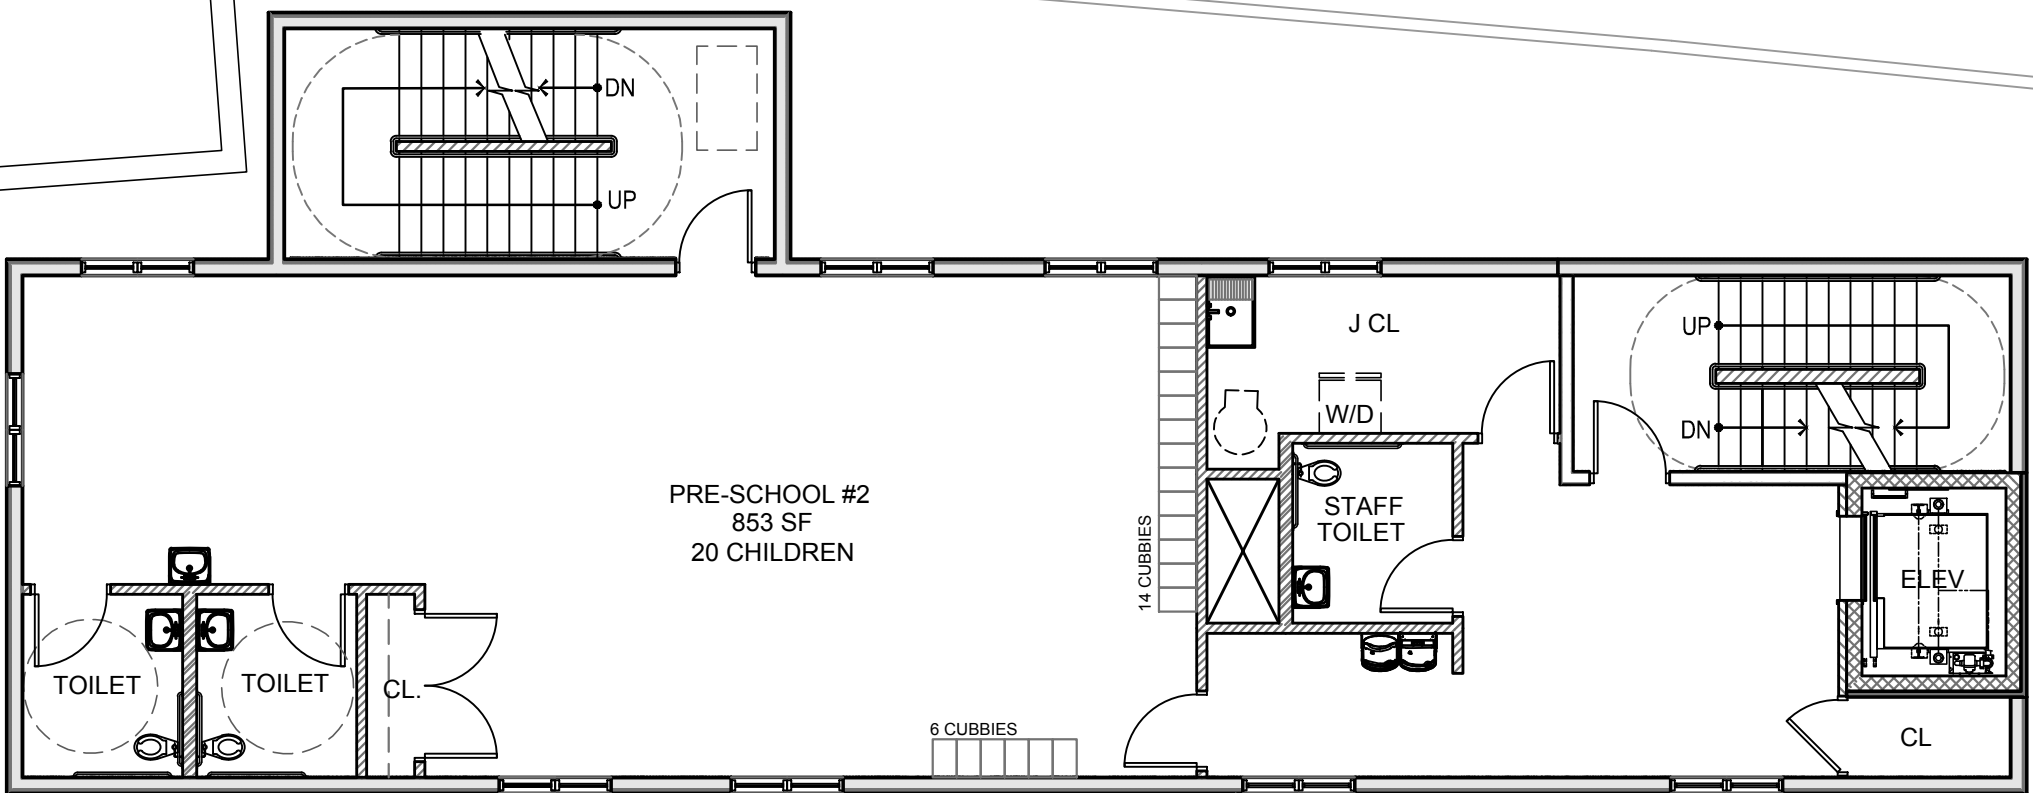

2 FIRST FLOOR PLAN

SCALE : 1/8" = 1'-0"

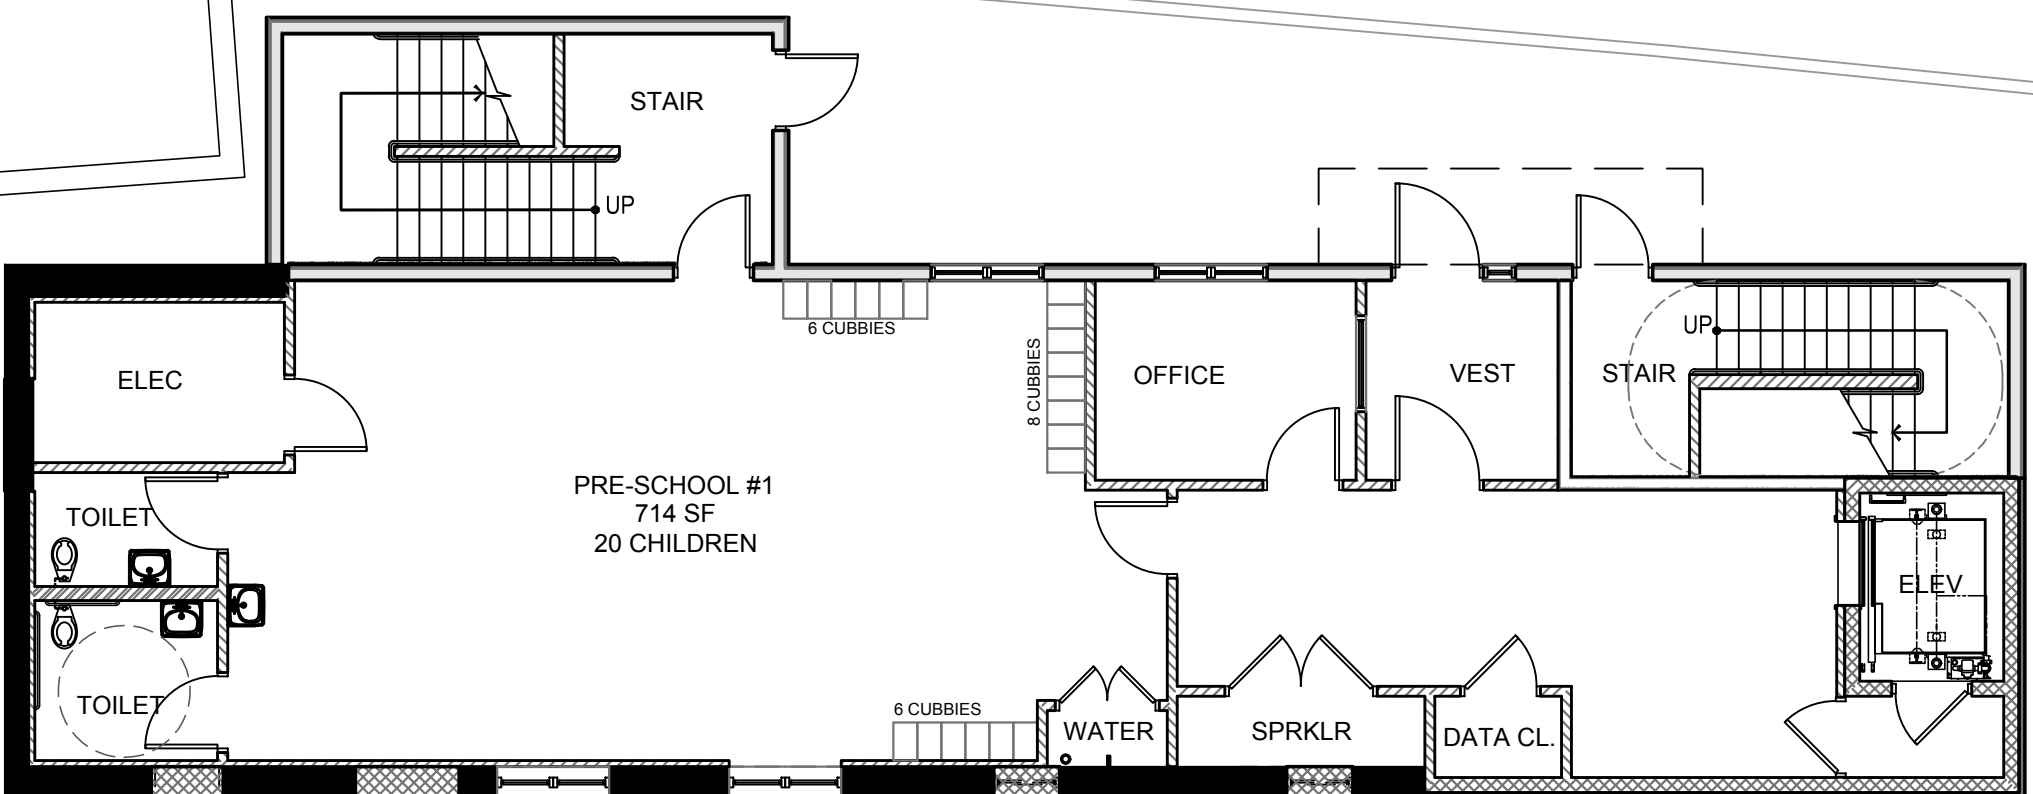

1 BASEMENT PLAN

SCALE : 1/8" = 1'-0"



Jarmel Kizel

ARCHITECTS AND ENGINEERS INC.
42 OKNER PARKWAY
LIVINGSTON, NEW JERSEY 07039
TEL: 973-994-9669
FAX: 973-994-4069

www.jarmelkizel.com

Architecture
Engineering
Interior Design
Implementation Services

NJ State Board Of Architects Authorization No. 161
NJ State Board Of Engineers & Land Surveyors Authorization No. GA-278177

ISSUE

NO.	DATE	DESCRIPTION	INT.
1	04-02-24	FOR PLANNING	MBJ
2	06-26-24	FOR 7/11/24 PLANNING MTG.	MBJ

REVISION

NO.	DATE	DESCRIPTION	INT.
-----	------	-------------	------

PRINCIPALS

MATTHEW B. JARMEL, AIA, MBA

RICHARD A. JARMEL, PE

IRWIN H. KIZEL, AIA, PP

ARCHITECTS & ENGINEERS

BEATRIZ BARRERES, RA

ARMEN B. BOHOSIAN, PE

JEREMY D. BOYER, AIA

ANDRZEJ B. BRZOZOWSKI, PE

ANDRZEJ E. DIBI, PE

GERARD P. GESARIO, PE

JONATHAN KUYBIDA, AIA

BRENDAN LEADBEATER, AIA

JYH-MIN LIAN, PE

KAROLINA PODKONOWICZ, AIA

CHERYL SCHWEIKER, AIA

JOHN W. STRANDBERG, AIA

STEVEN J. VAZ, PE

Project:

GODDARD SCHOOL ANNEX
289 Mt. Pleasant Avex
West Orange, NJ

Project Number:

GODNJ23-119

Scale:

1/8"=1'-0"

Drawn By:

CS/AM

Approved By:

MBJ

Drawing Name:

PROPOSED ELEVATIONS

Drawing Number:

SA-2.2


Initial Date: 03/08/2024

ARCHITECT OF RECORD

Matthew B. Jarmel


MATTHEW B. JARMEL, AIA, MBA

NJ LIC. 214612787

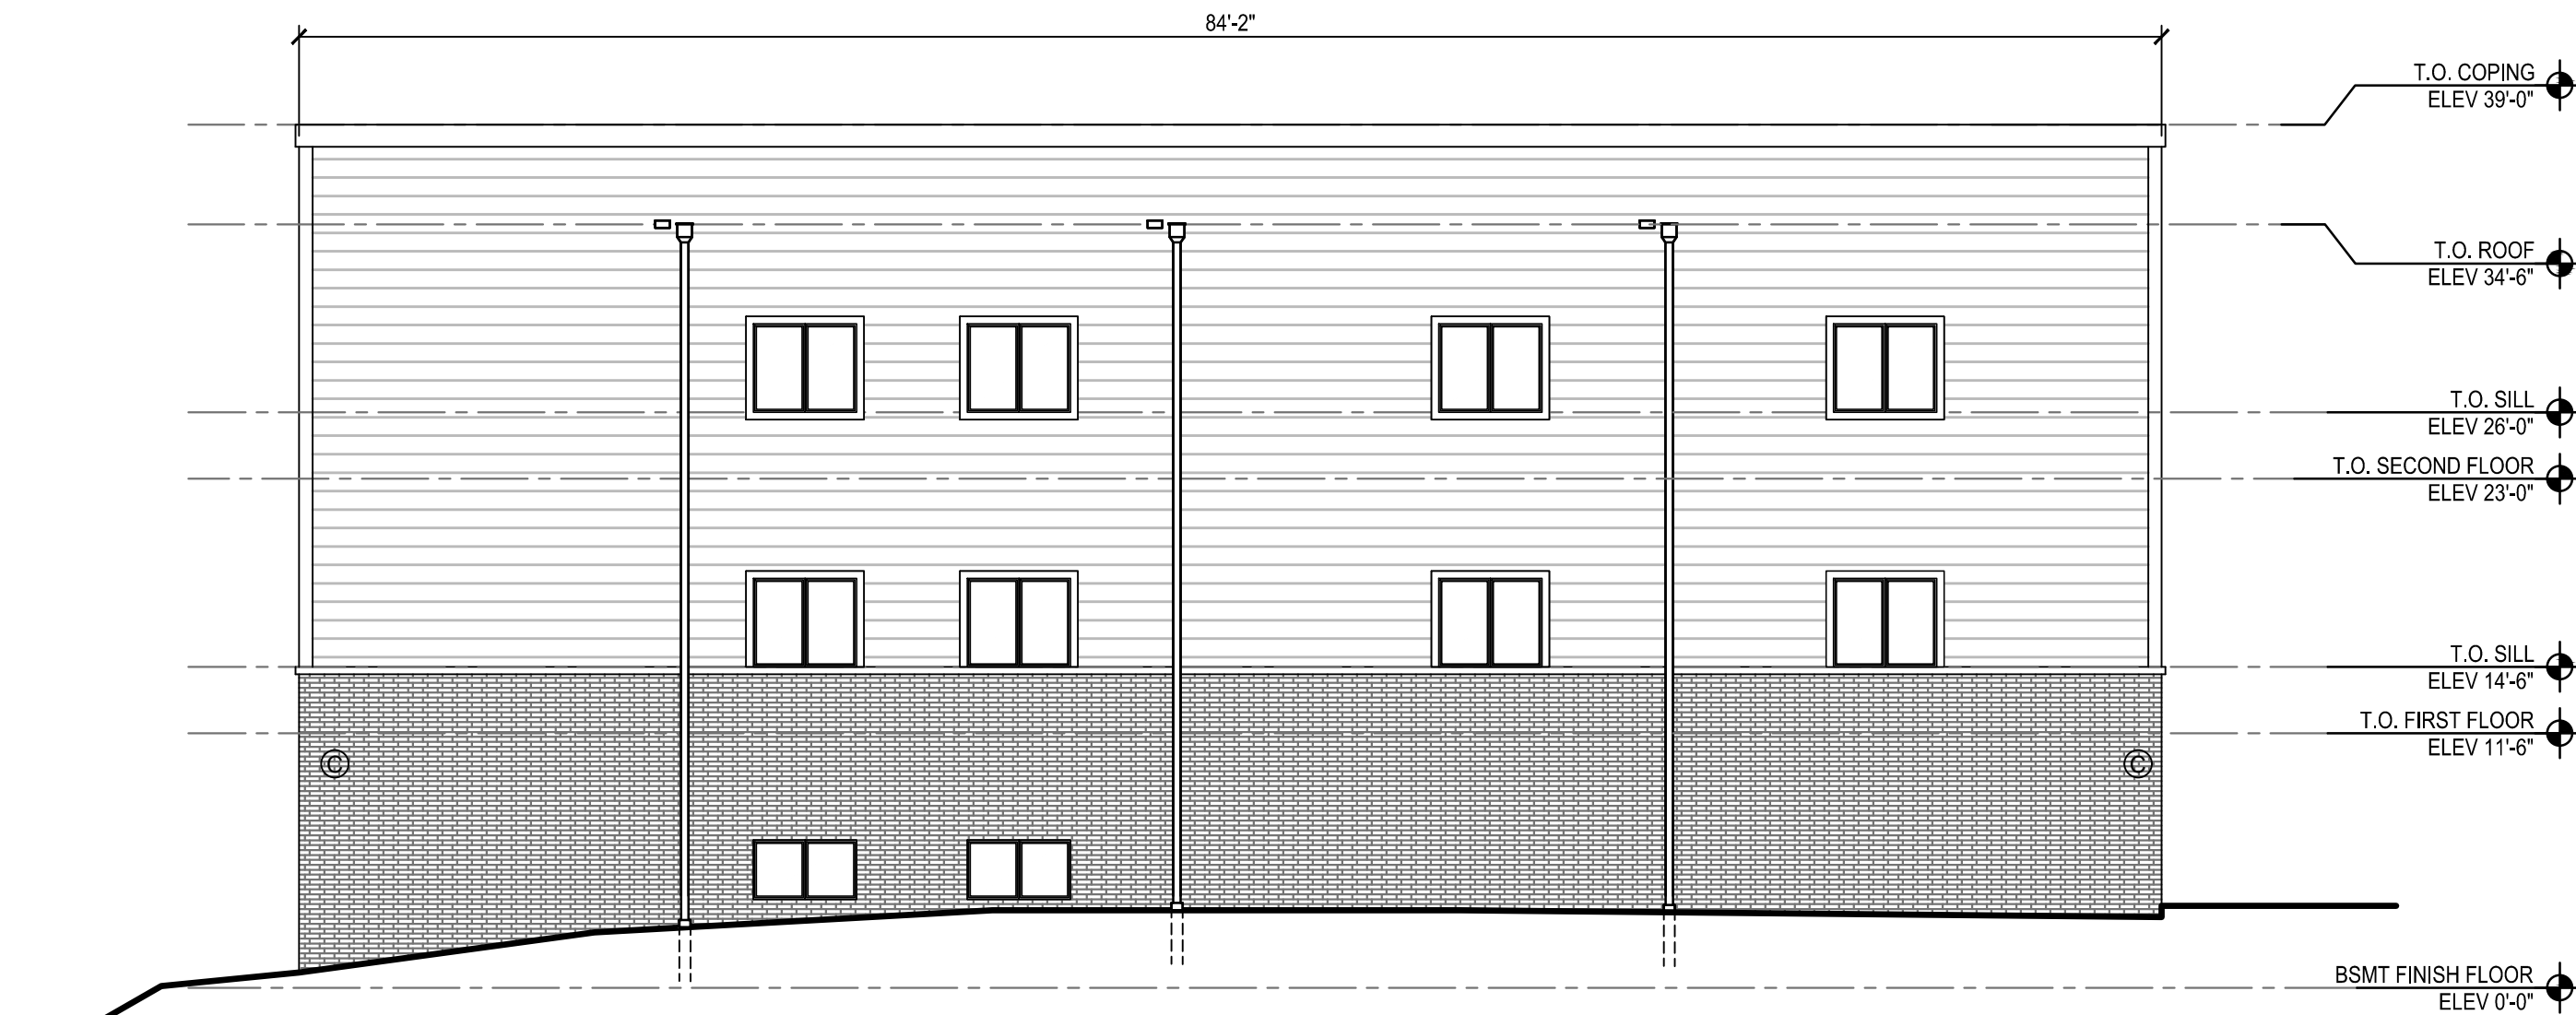


1 EAST ELEVATION

SCALE : 1/8" = 1'-0"

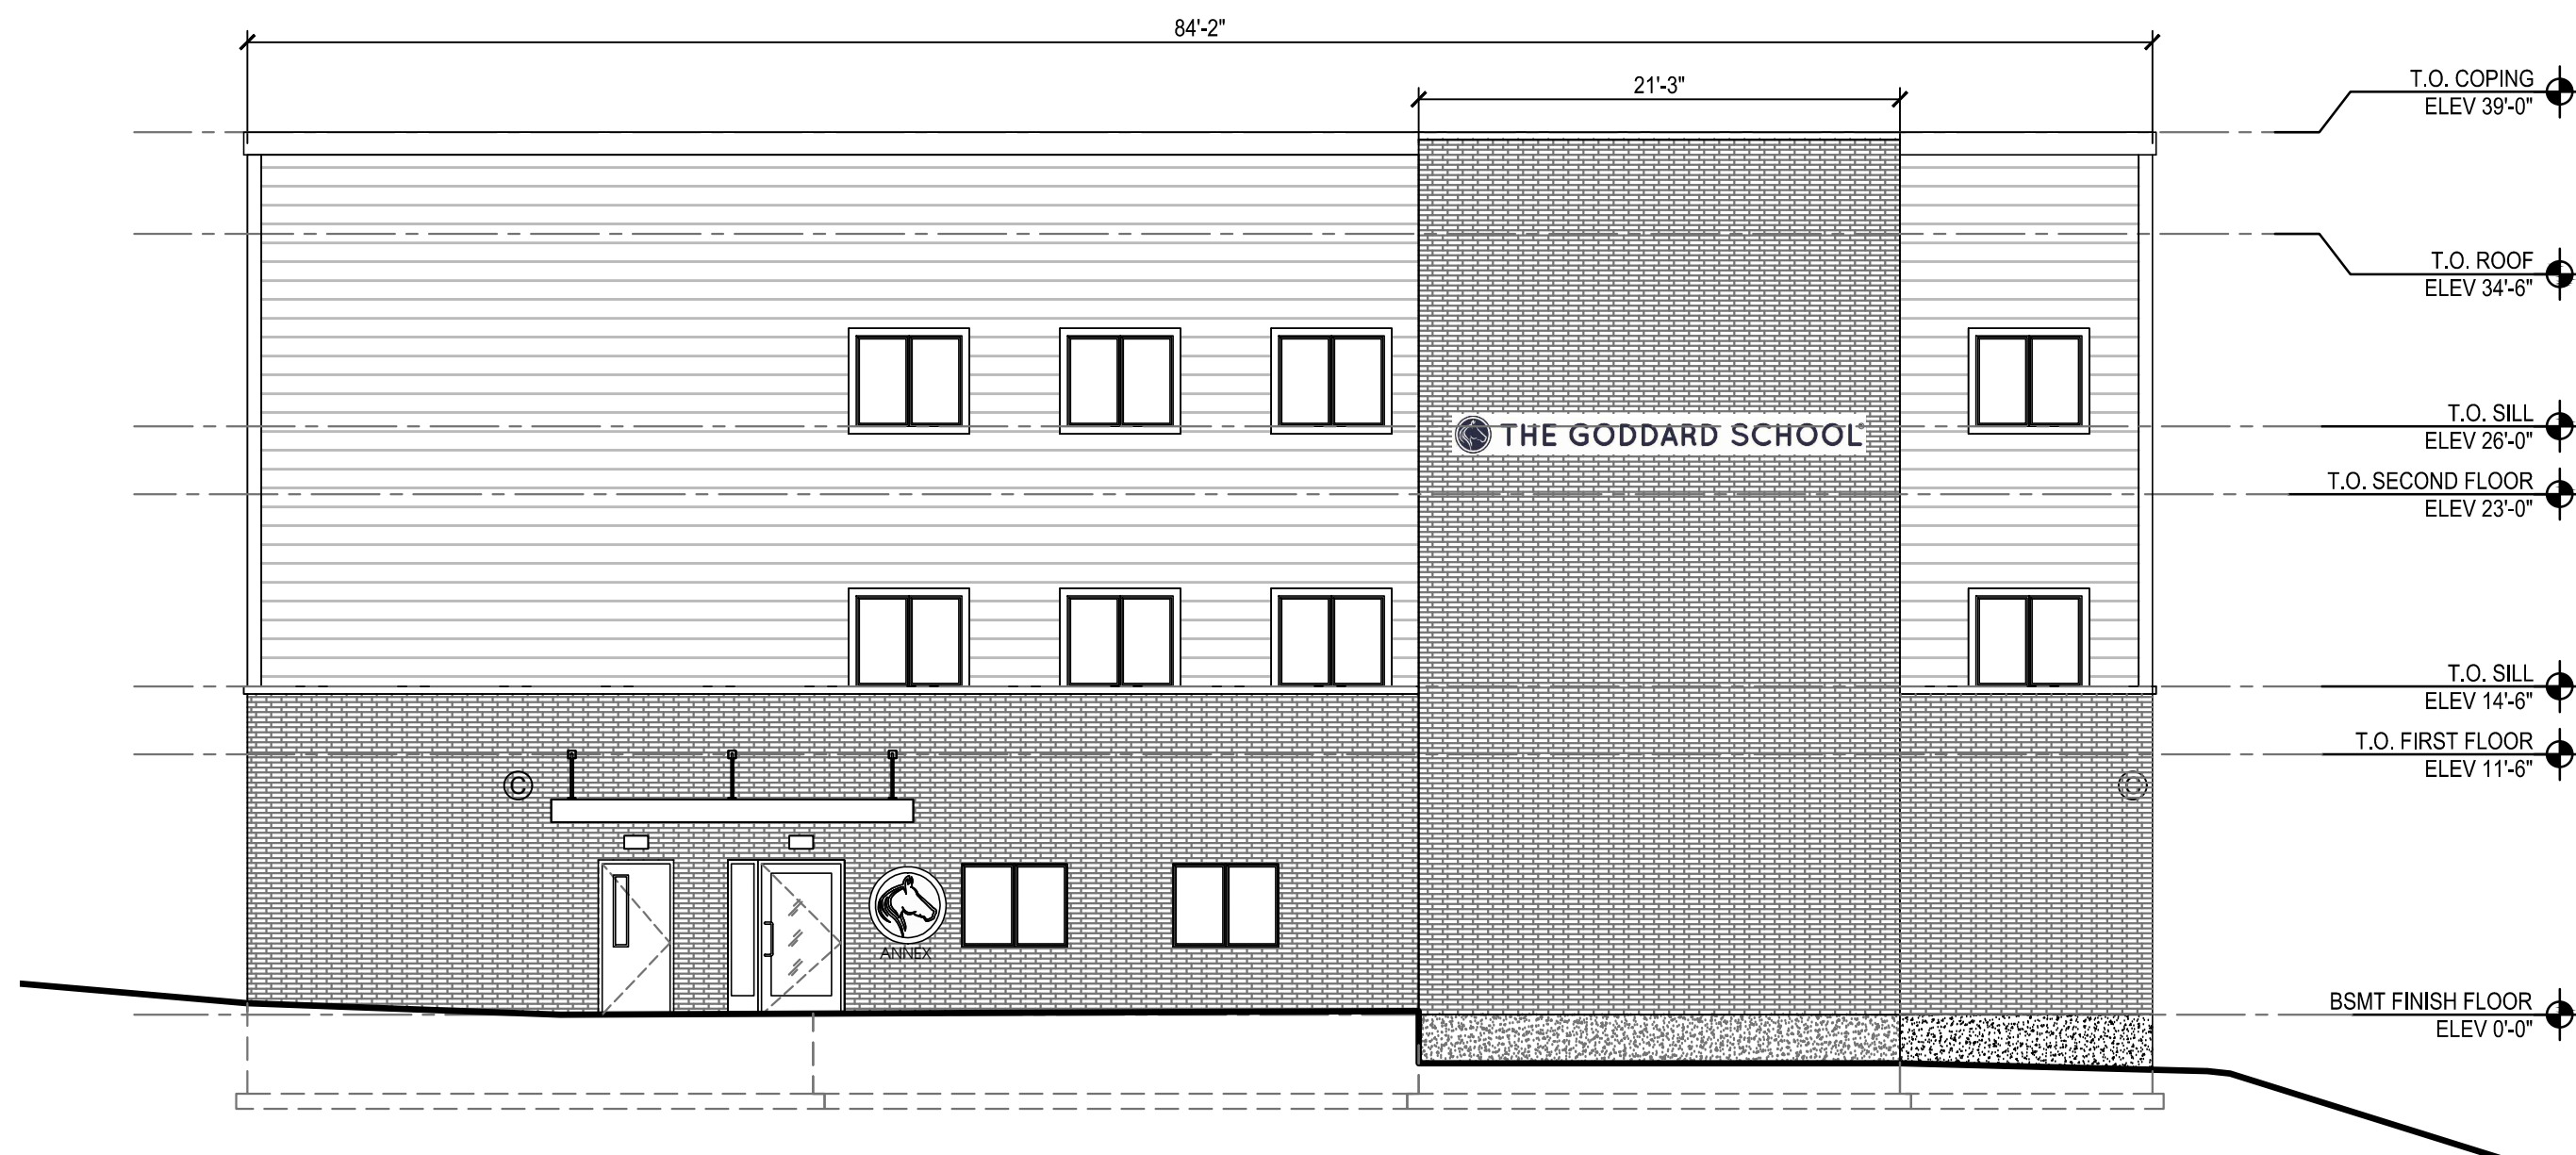


2 WEST ELEVATION

SCALE : 1/8" = 1'-0"

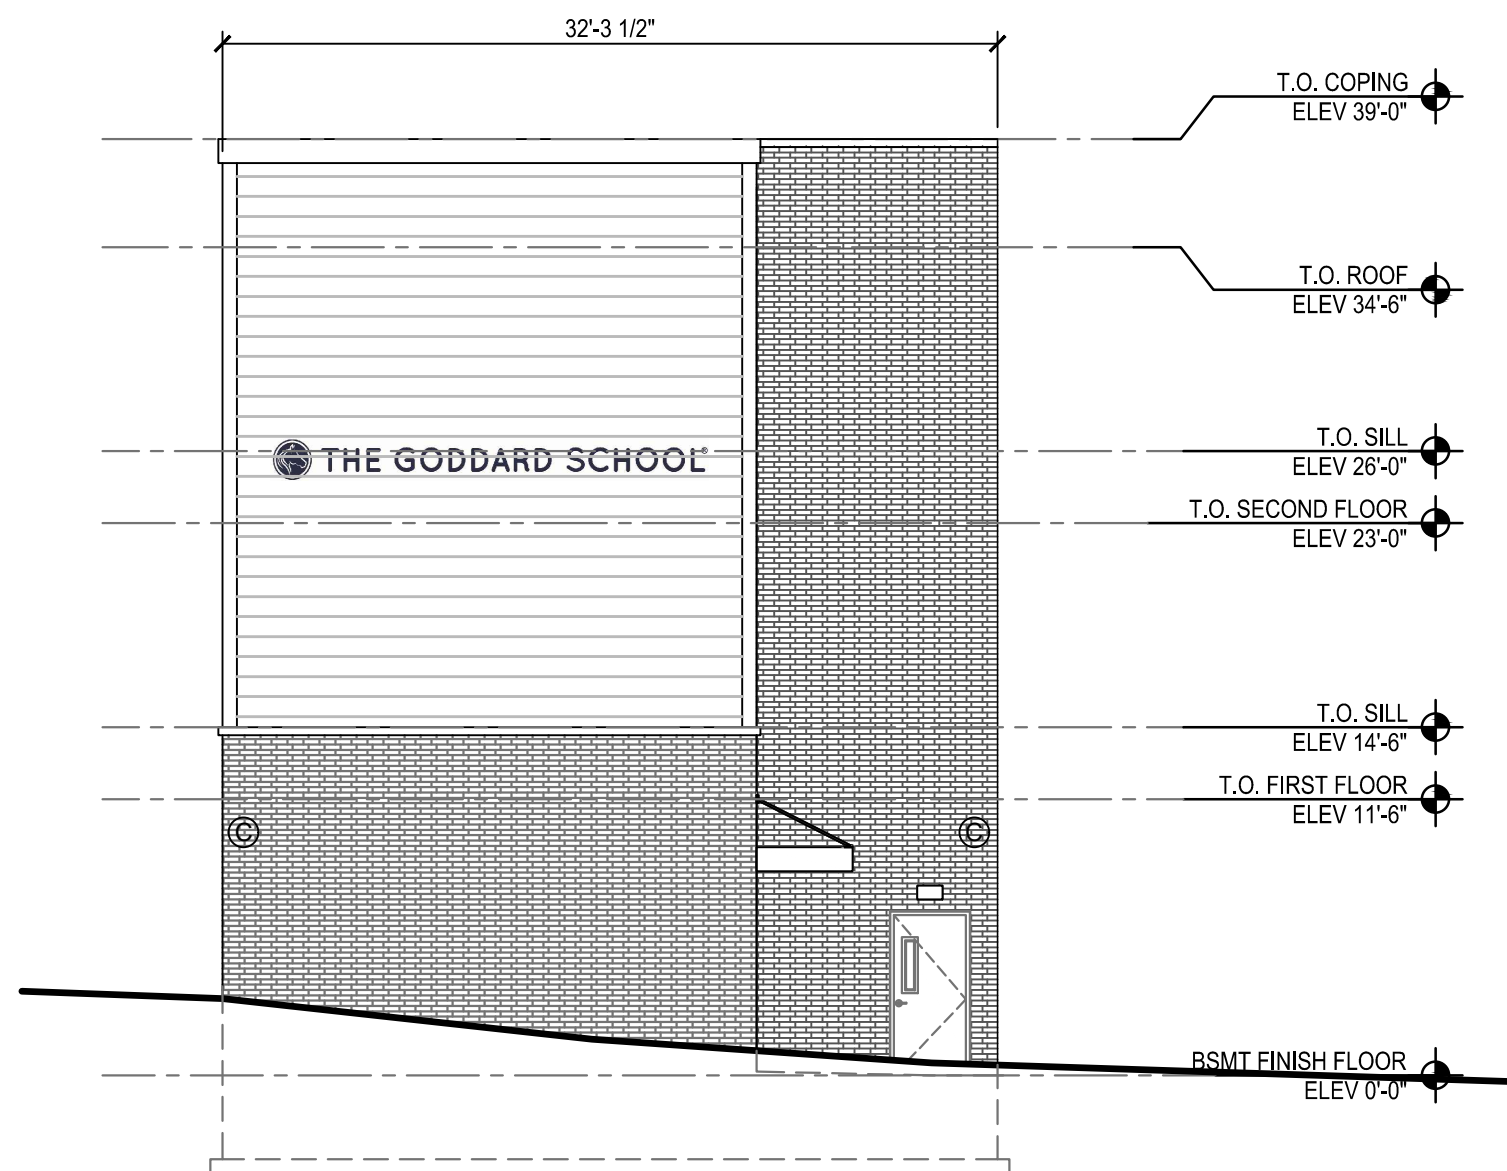


3 NORTH ELEVATION

SCALE : 1/8" = 1'-0"

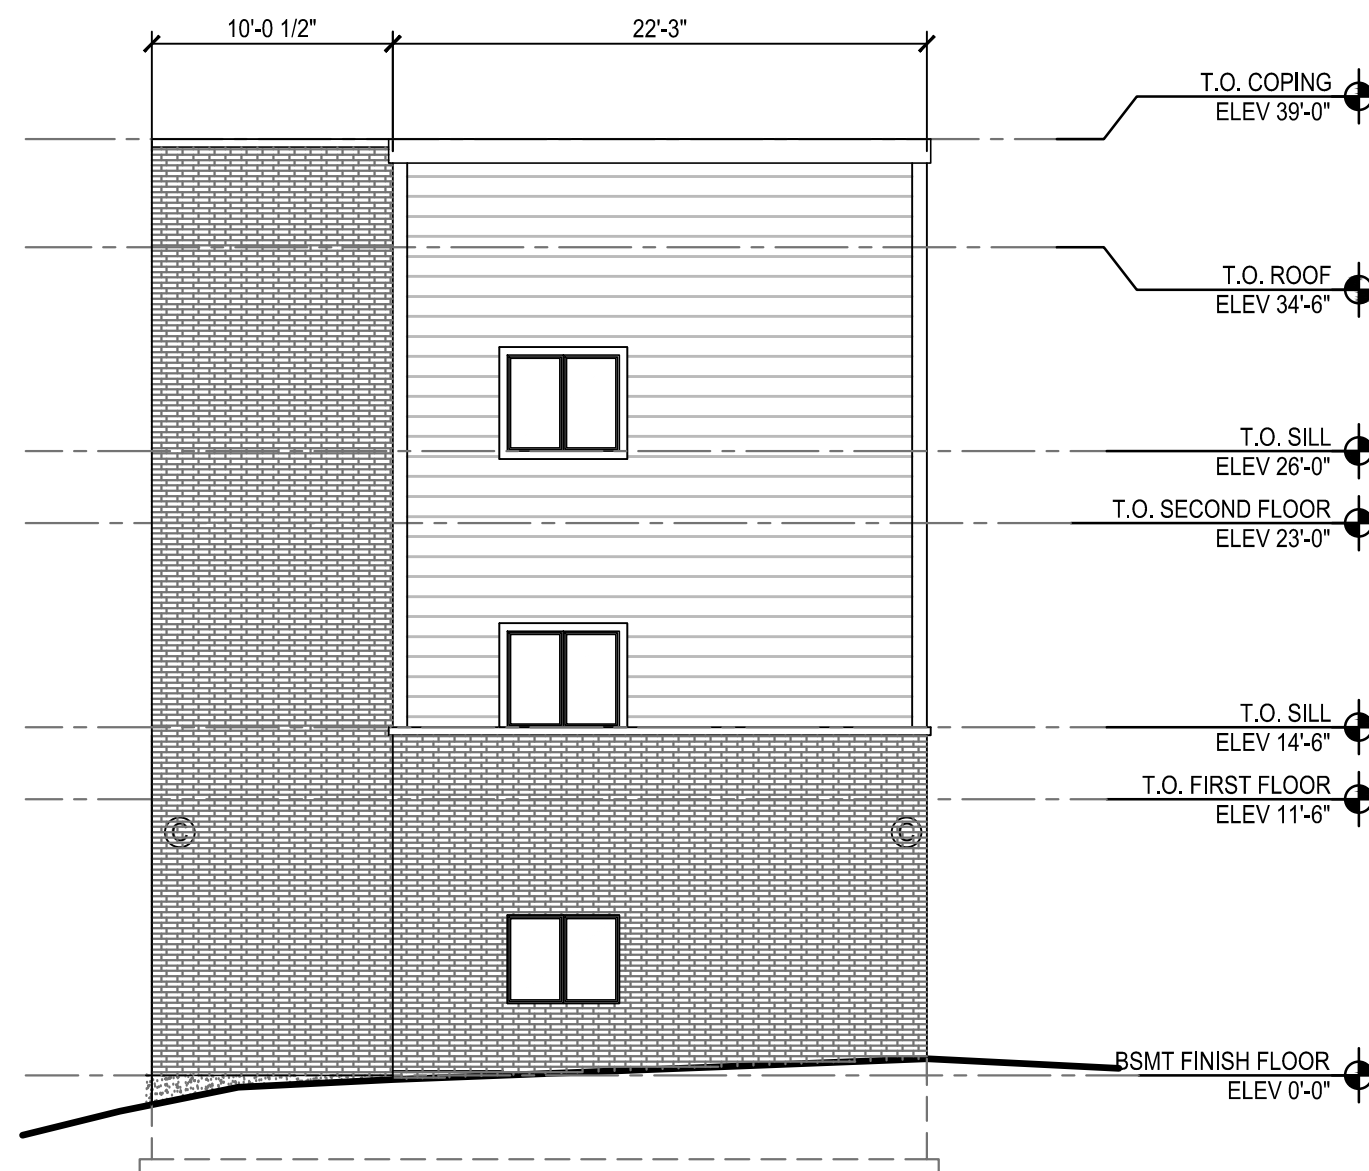

4 SOUTH ELEVATION

SCALE : 1/8" = 1'-0"

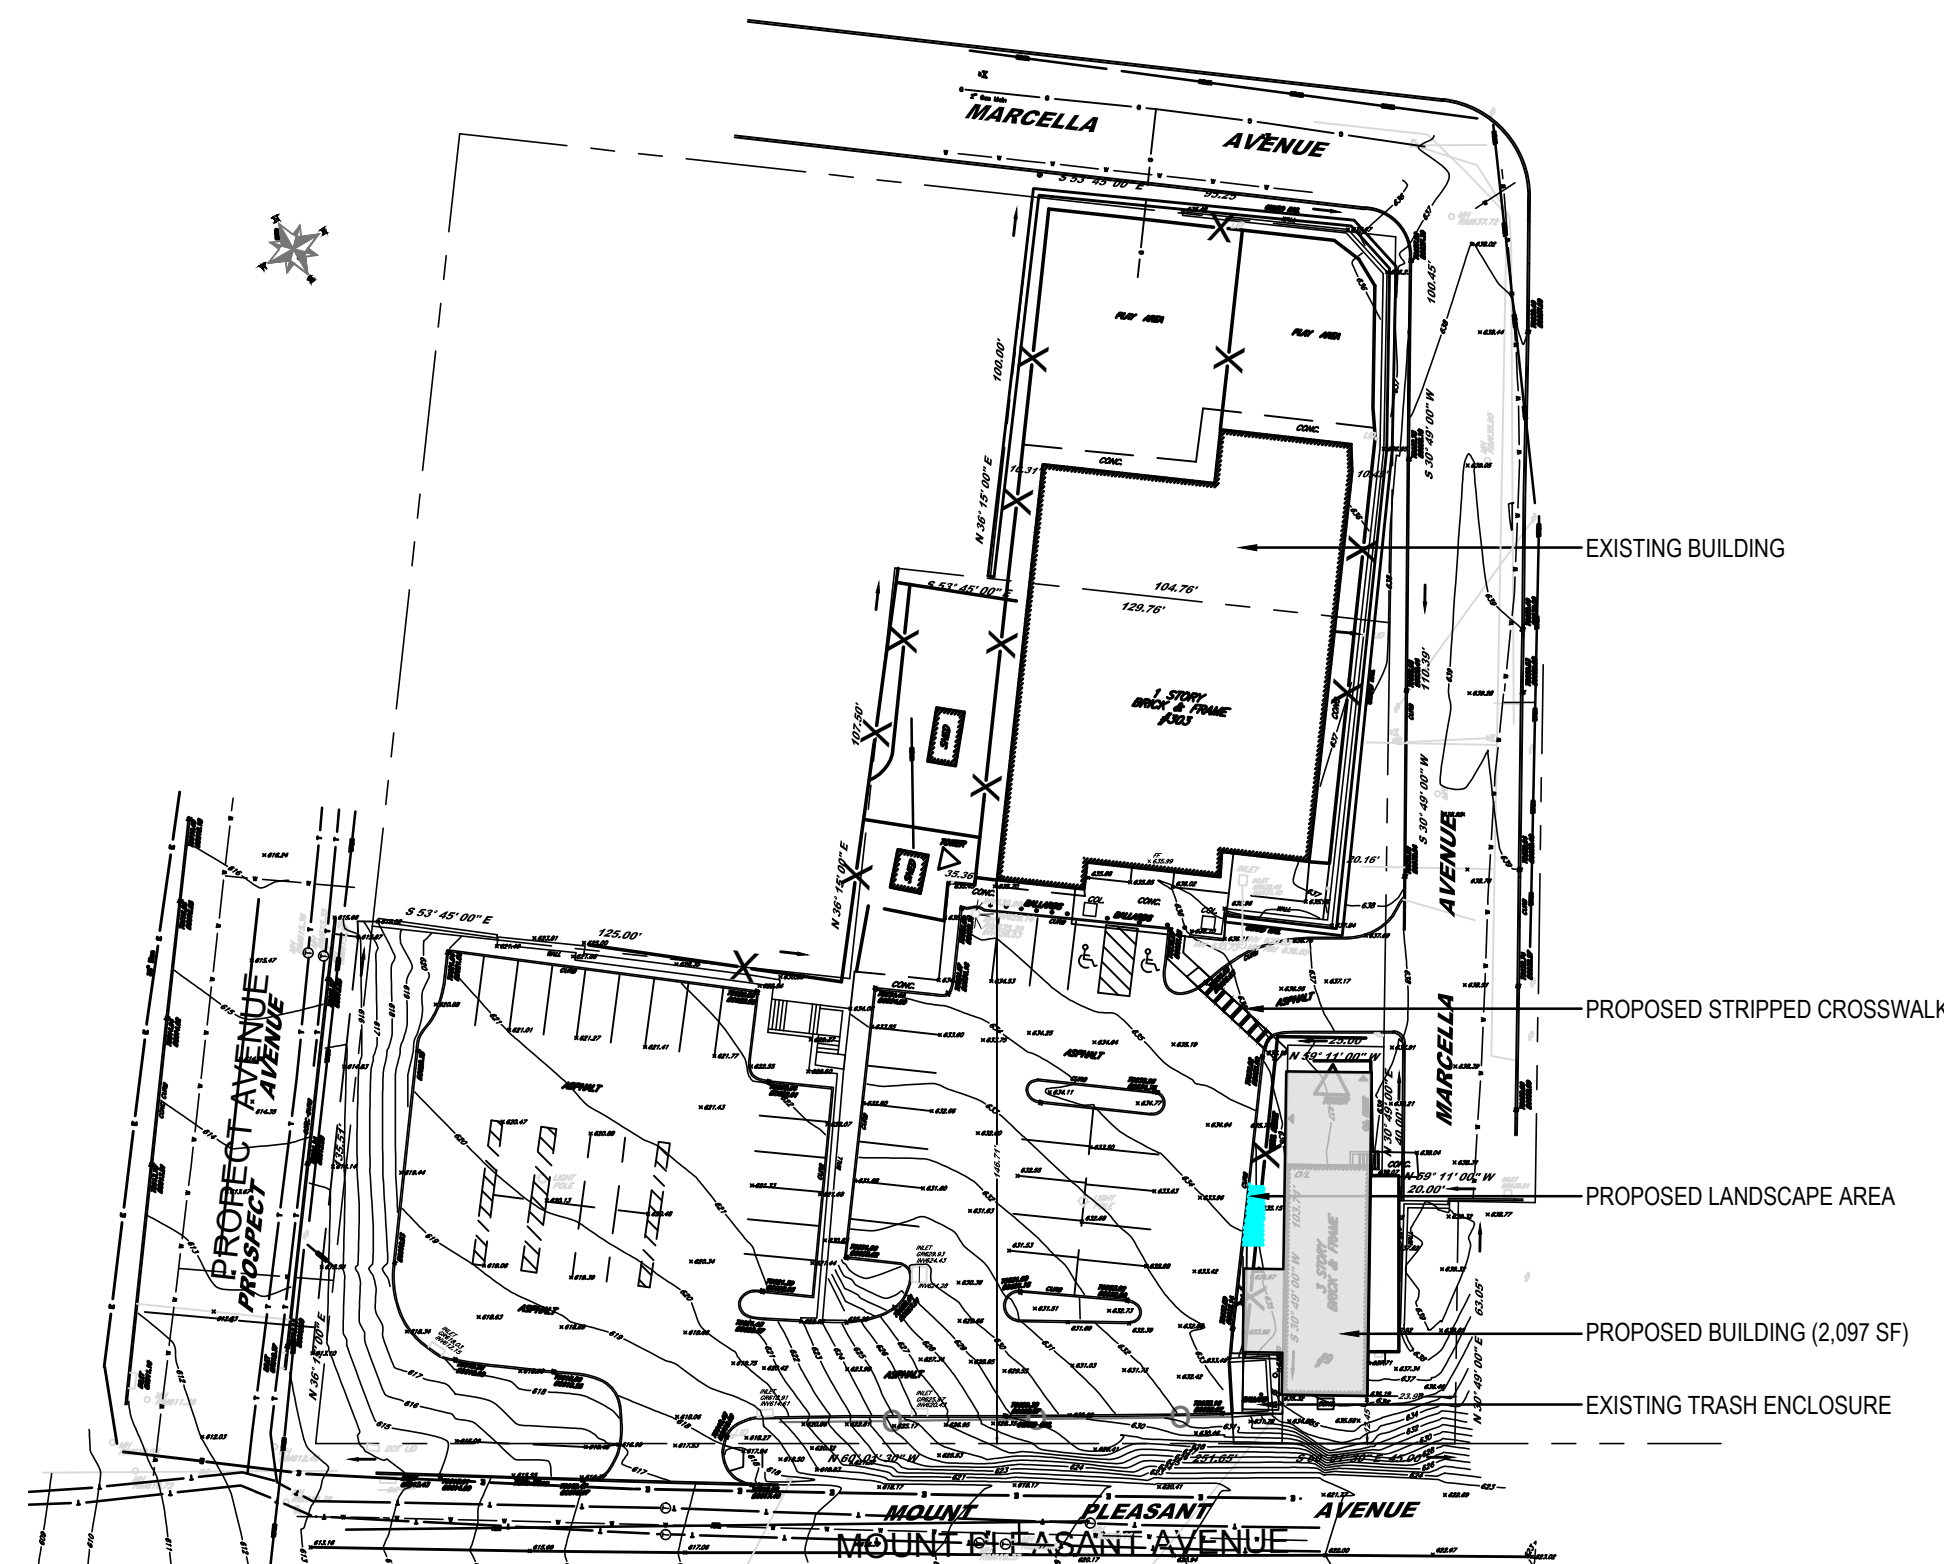

KEY PLAN

SCALE: NTS