


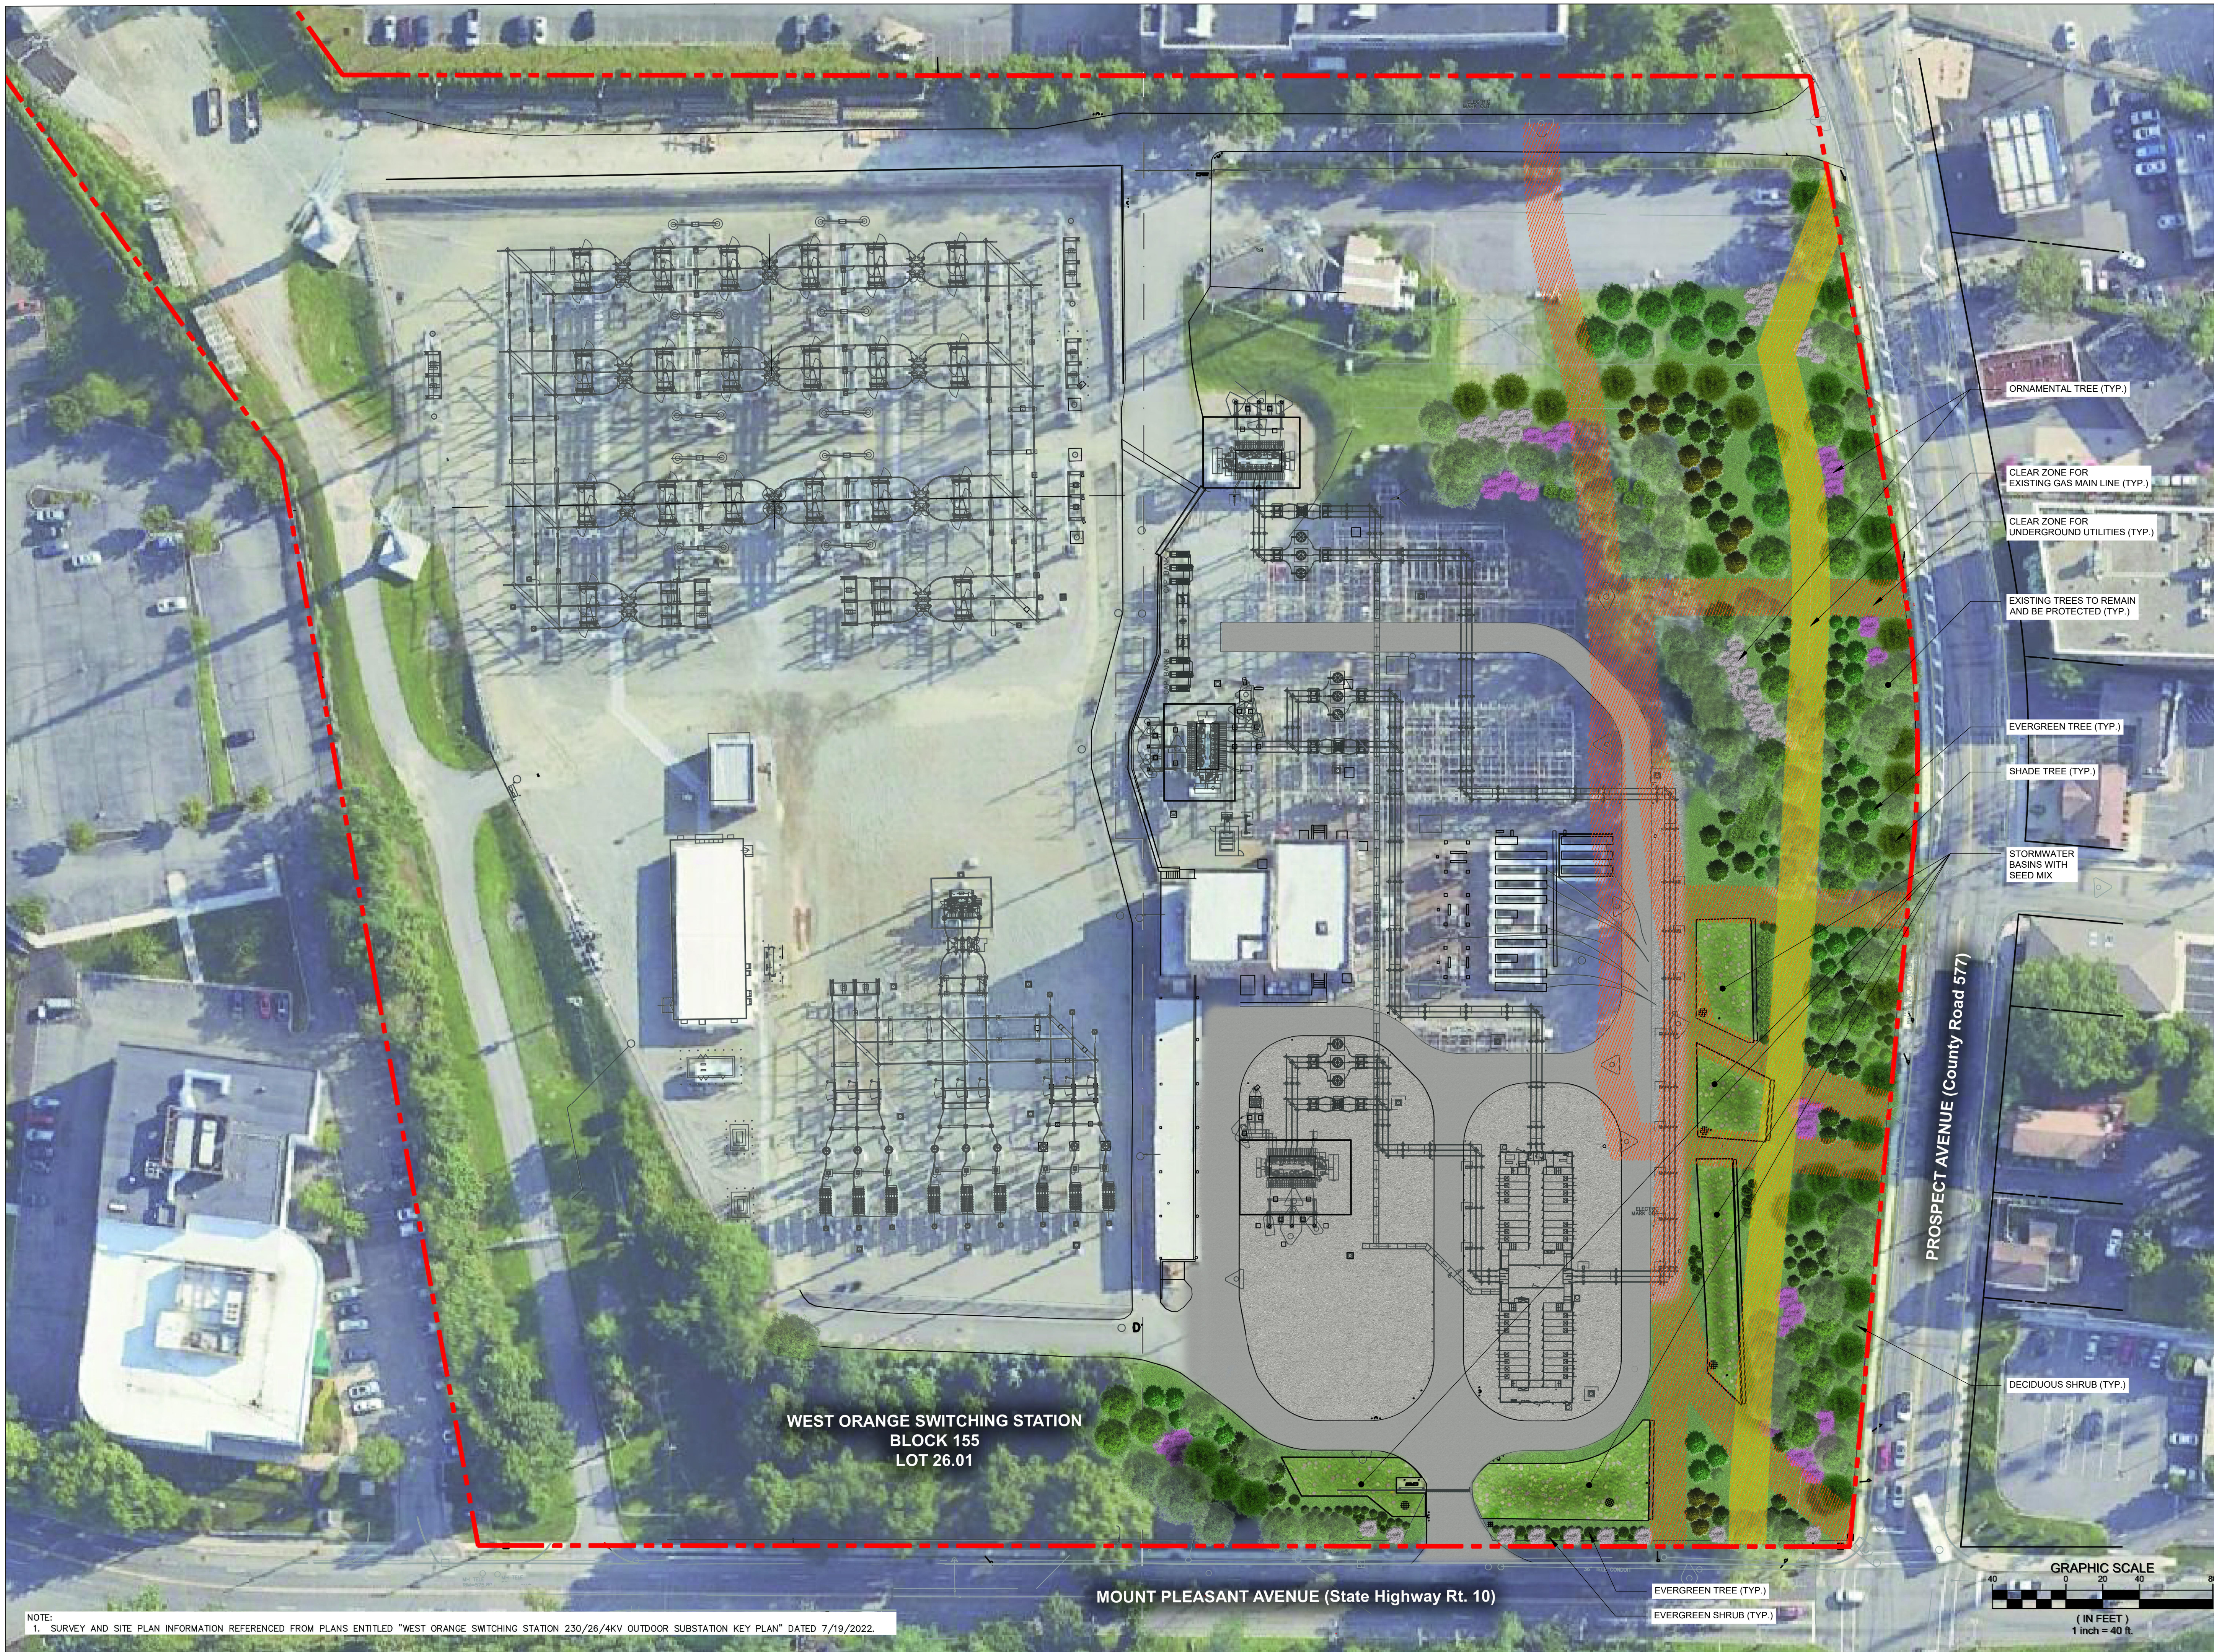


NOTE:
1. SURVEY AND SITE PLAN INFORMATION REFERENCED FROM PLANS ENTITLED "WEST ORANGE SWITCHING STATION 230/26/4KV OUTDOOR SUBSTATION KEY PLAN" DATED 7/19/2022.

REV / ISSUE	DATE	DESCRIPTION
1	08/14/2024	REV PER TOWN ENGINEER COMMENTS

CONSULTANT

ORIENTATION / KEY PLAN

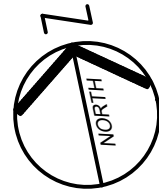

CLIENT

 **PSEG**

PAULUS, SOKOLOWSKI
AND SARTOR, LLC.

 **PS&S**

3 MOUNTAINVIEW ROAD
P.O. BOX 4039
WARREN, NEW JERSEY 07059
PHONE: (732) 560-9700

CERTIFICATE OF AUTHORIZATION NO. 24GA28032700

ALL DIMENSIONS MUST BE VERIFIED BY THE CONTRACTOR. NOTIFY PAULUS, SOKOLOWSKI AND SARTOR, LLC. OF ANY CONFLICTS, ERRORS, AMBIGUITIES, OR DISCREPANCIES IN THE CONTRACT DRAWINGS OR SPECIFICATIONS BEFORE PROCEEDING WITH CONSTRUCTION. ALL DIMENSIONS SHALL BE AS NOTED IN WORDS OR NUMBERS ON THE CONTRACT DRAWINGS. DO NOT SCALE THE DRAWINGS TO DETERMINE DIMENSIONS. THESE CONTRACT DRAWINGS CONTAIN DATA INTENDED SPECIFICALLY FOR THE NOTED PROJECT AND CLIENT. THEY ARE NOT INTENDED FOR USE ON EXTENSIONS OF THIS PROJECT OR FOR REUSE ON ANY OTHER PROJECT. THE COPYING AND/OR MODIFICATION OF THIS DOCUMENT OR ANY PORTION THEREOF WITHOUT THE WRITTEN PERMISSION OF PAULUS, SOKOLOWSKI AND SARTOR, LLC. IS PROHIBITED. UNLESS THESE DRAWINGS ARE SPECIFICALLY DESIGNATED AS "CONSTRUCTION ISSUE", THESE DRAWINGS SHALL NOT BE USED FOR CONSTRUCTION OF IMPROVEMENTS DETAILING FROM CONTRACTORS SHALL NOTIFY THE DESIGN ENGINEER TO OBTAIN CONSTRUCTION DOCUMENTS. COPYRIGHT 2024 PAULUS, SOKOLOWSKI AND SARTOR, LLC. - ALL RIGHTS RESERVED.

JOHN R. FUTEY II, L.L.A.
LICENSED LANDSCAPE ARCHITECT
N.J. LIC. NO. 21AS00117400

SIGNATURE _____ DATE _____

PROJECT

WEST ORANGE
SWITCHING STATION

BLOCK 155, LOT 26.01
TOWNSHIP OF WEST ORANGE, ESSEX COUNTY, NEW JERSEY

SHEET TITLE

LANDSCAPE
RENDERING

PROJECT NO.: 01315.0895 DRAWN BY: PA
SCALE: 1" = 40' CHECKED BY: JF
DATE: 12/22/2022 SHEET 01 OF 01
SHEET NO.

L-01R