


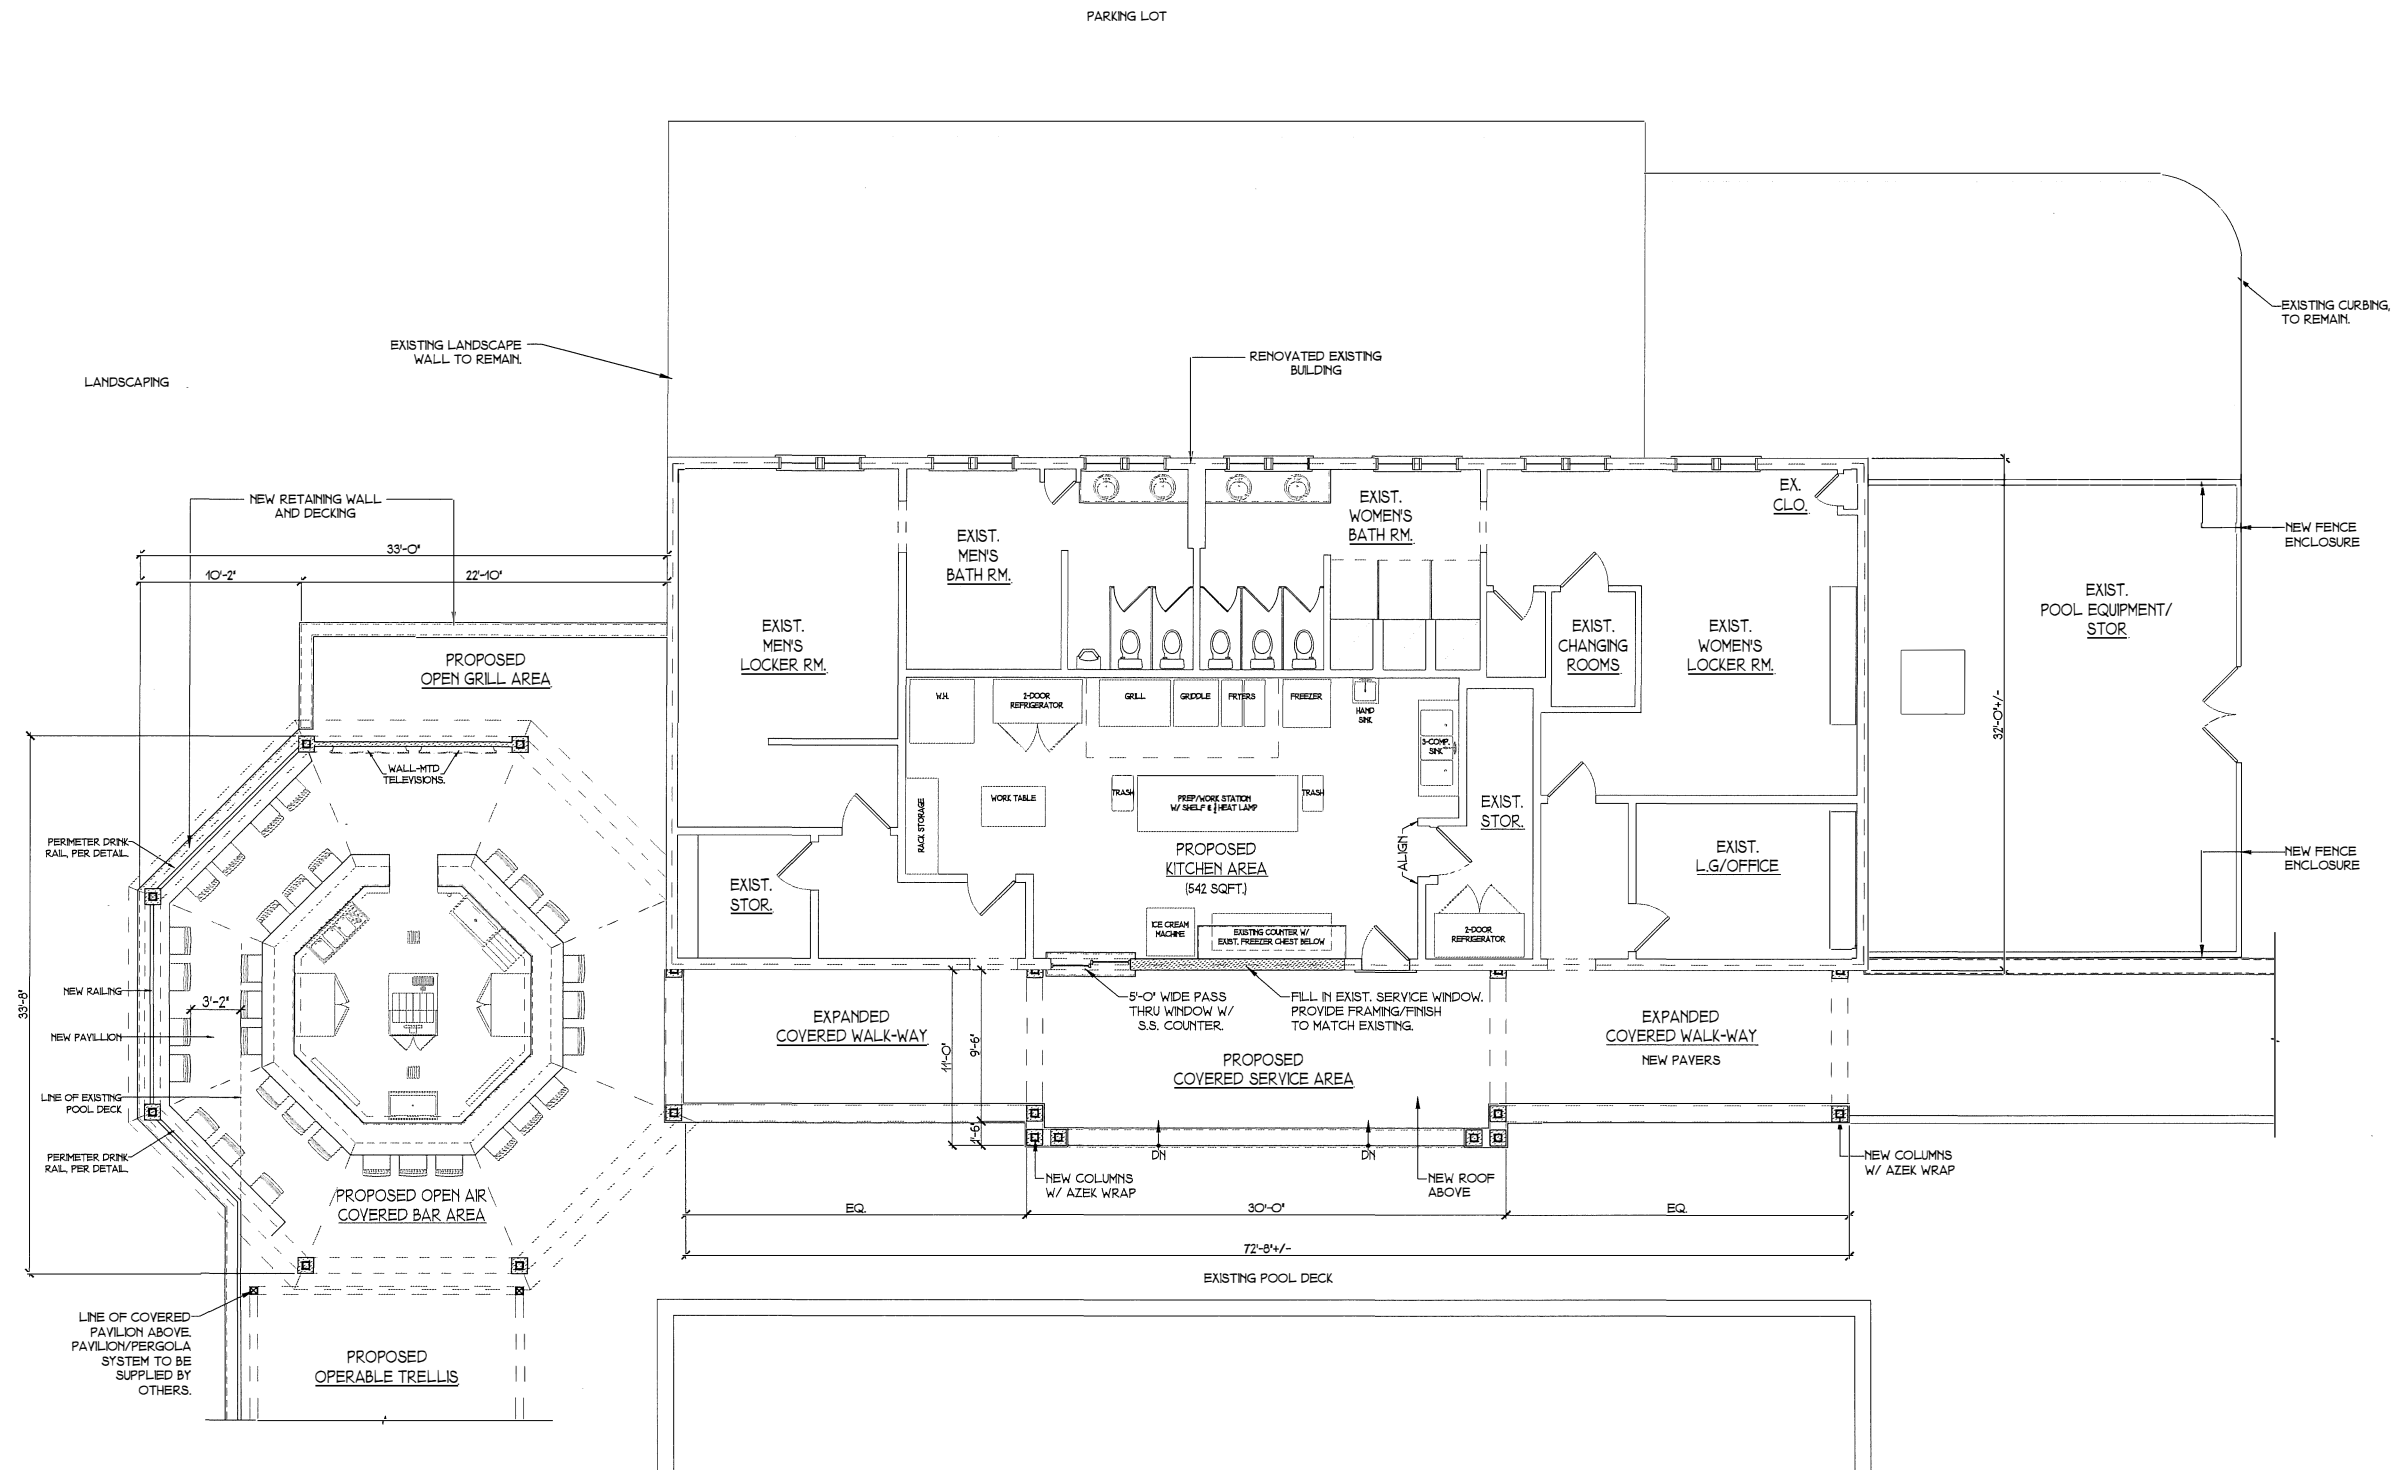

1 EXISTING POOL HOUSE W/ PROPOSED KITCHEN RENOVATION W/ COVERED BAR AREA -
SCALE: 3/16" = 1'



ECCC - EXISTING POOL HOUSE W/ POOL AREA & KITCHEN RENOVATION

ESSEX COUNTY COUNTRY CLUB
WEST ORANGE, NJ


F.J. RAWDING, A.I.A. - ARCHITECTS - PLANNERS

STAMP: N.J. LIC. NO. A100917
FRANK J. RAWDING, A.I.A.




DATE 07/03/2024

A=1

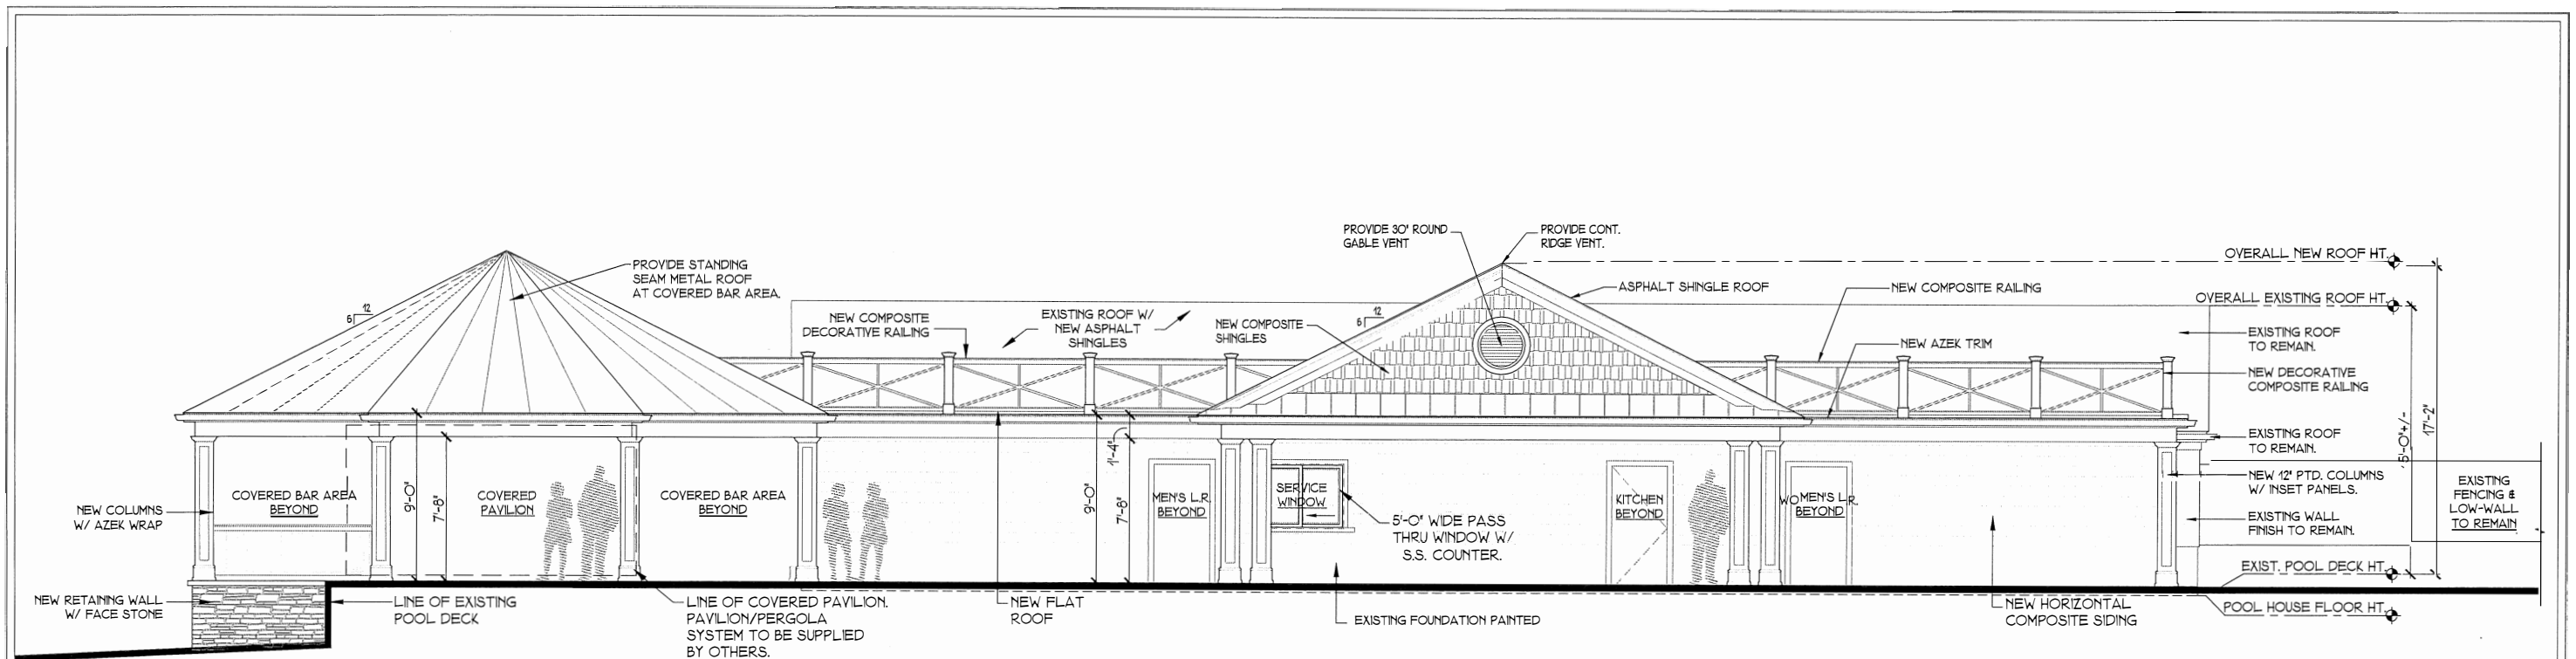

1 EXISTING POOL HOUSE W/ PROPOSED KITCHEN RENOVATION & COVERED BAR AREA - FRONT ELEVATION
SCALE: 1/4"=1'

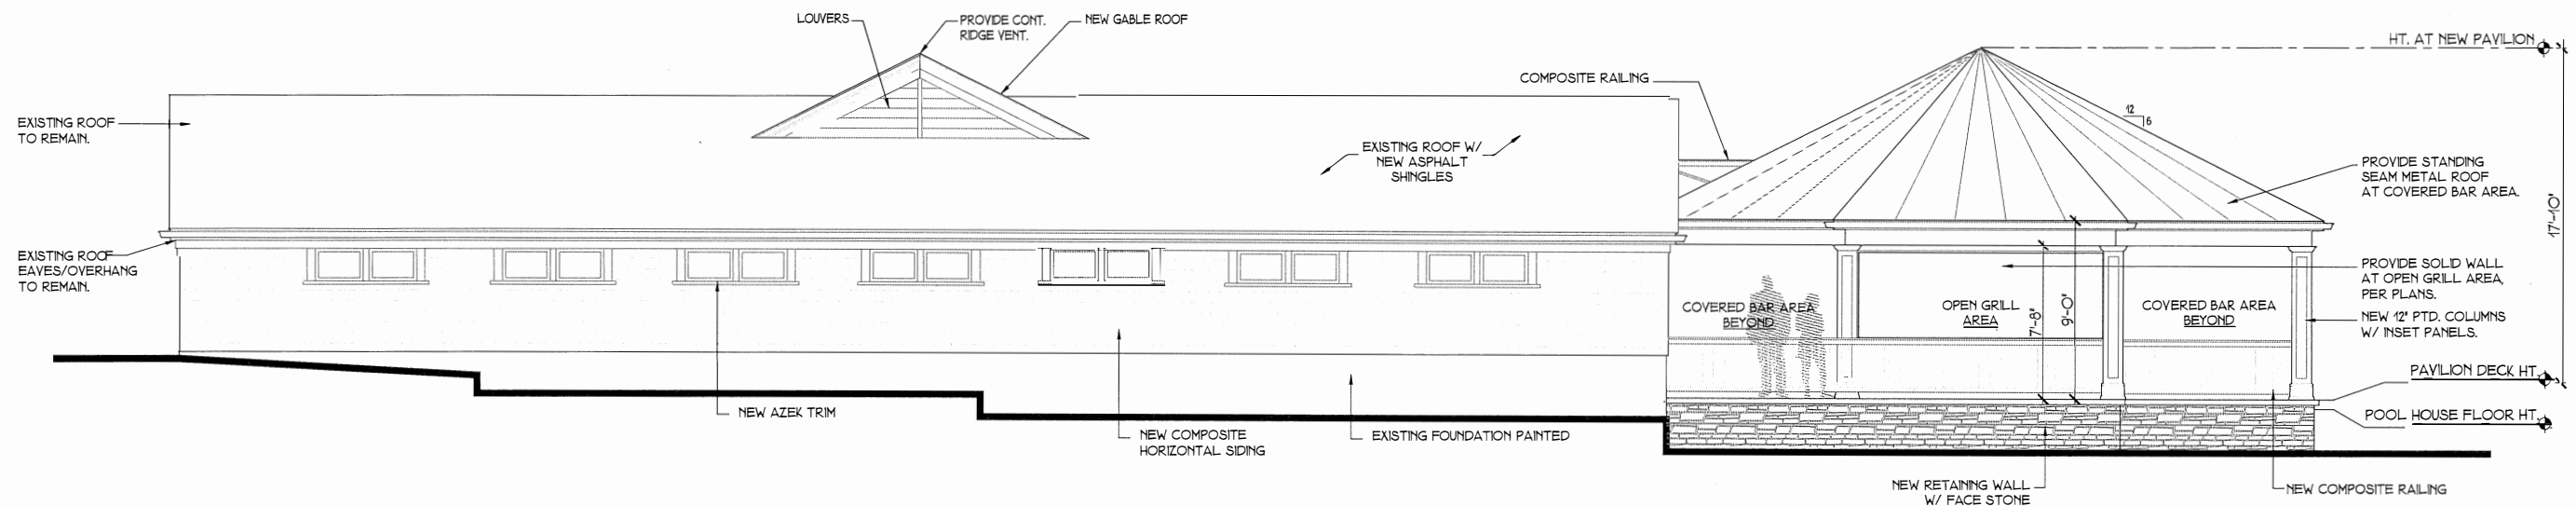

2 EXISTING POOL HOUSE W/ PROPOSED RENOVATION & POOL BACK ELEVATION
SCALE: 1/4"=1'




ECCC - EXISTING POOL HOUSE W/ POOL AREA & KITCHEN RENOVATION


ESSEX COUNTY COUNTRY CLUB
WEST ORANGE, NJ

F.J. RAWDING, A.I.A. - ARCHITECTS - PLANNERS

STAMP: NJ LIC. NO. A108917 FRANK J. RAWDING, A.I.A.	DATE 07/03/2024
	A=2

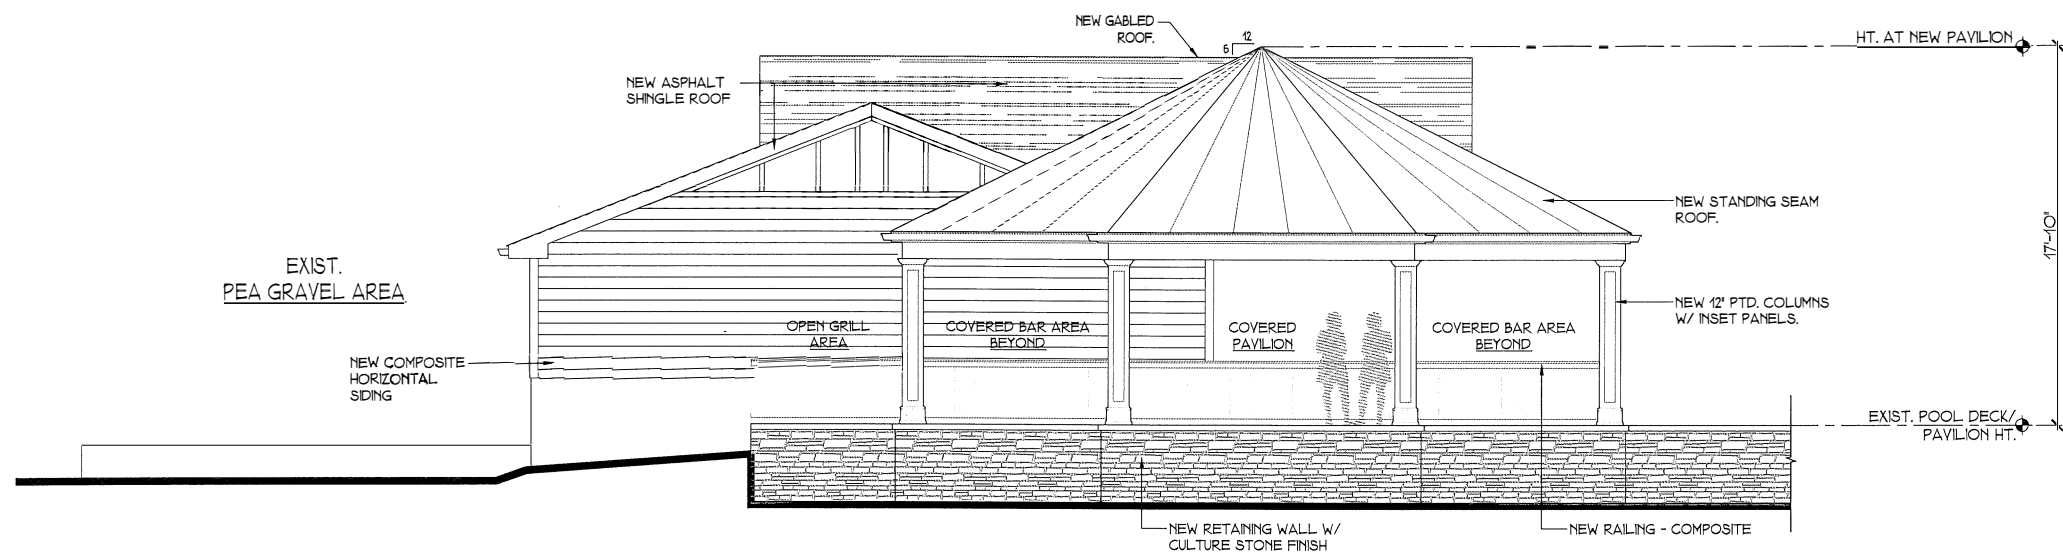

1 EXISTING POOL HOUSE W/ PROPOSED RENOVATION & POOL SIDE ELEVATION
SCALE: 1/4"=1'-0"

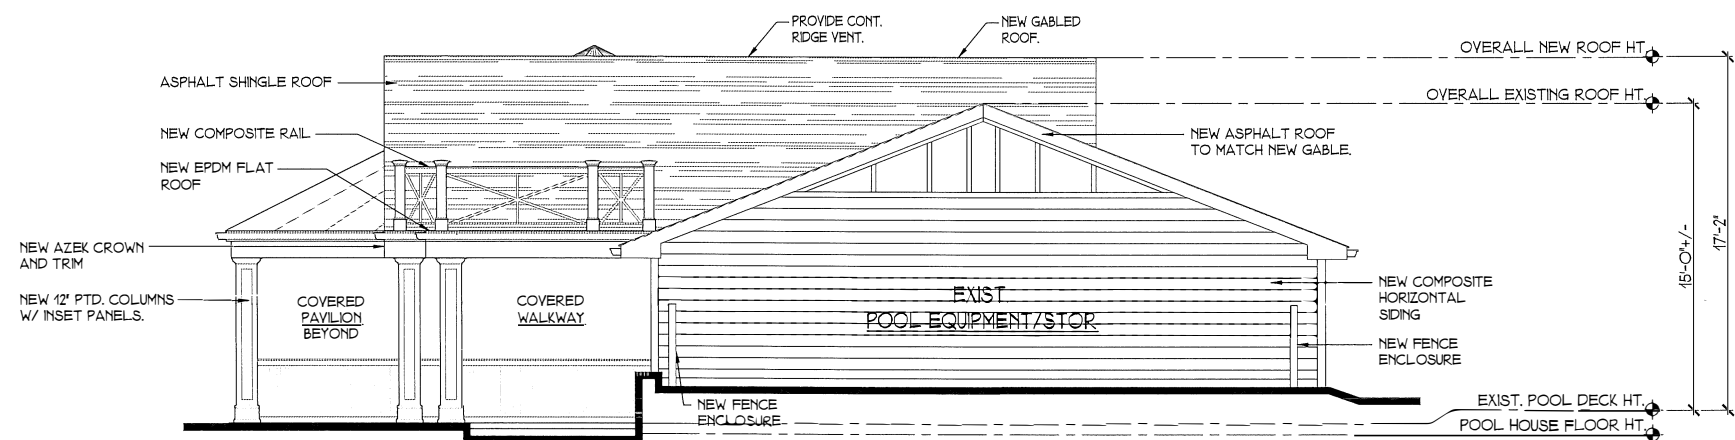

2 EXISTING POOL HOUSE W/ PROPOSED RENOVATION & POOL SIDE ELEVATION
SCALE: 1/4"=1'-0"



ECCE - EXISTING POOL HOUSE W/ POOL AREA & KITCHEN RENOVATION

ESSEX COUNTY COUNTRY CLUB
WEST ORANGE, NJ

F.J. RAWDING, A.I.A. - ARCHITECTS - PLANNERS

STAMP: NJLIC NO. A80917
FRANK J. RAWDING, A.I.A.

DATE 07/03/2024



A=3