


THIS DRAWING IS COPYRIGHTED AND PROTECTED UNDER THE LAWS OF THE UNITED STATES OF AMERICA. ANY UNAUTHORIZED USE OR REPRODUCTION OF THIS DOCUMENT WITHOUT WRITTEN CONSENT OF ROBERT A. GRIMALDI IS AN INFRINGEMENT UPON COPYRIGHT LAWS. VIOLATORS WILL BE SUBJECT TO PROSECUTION BY THE FULL EXTENT OF THE LAW.

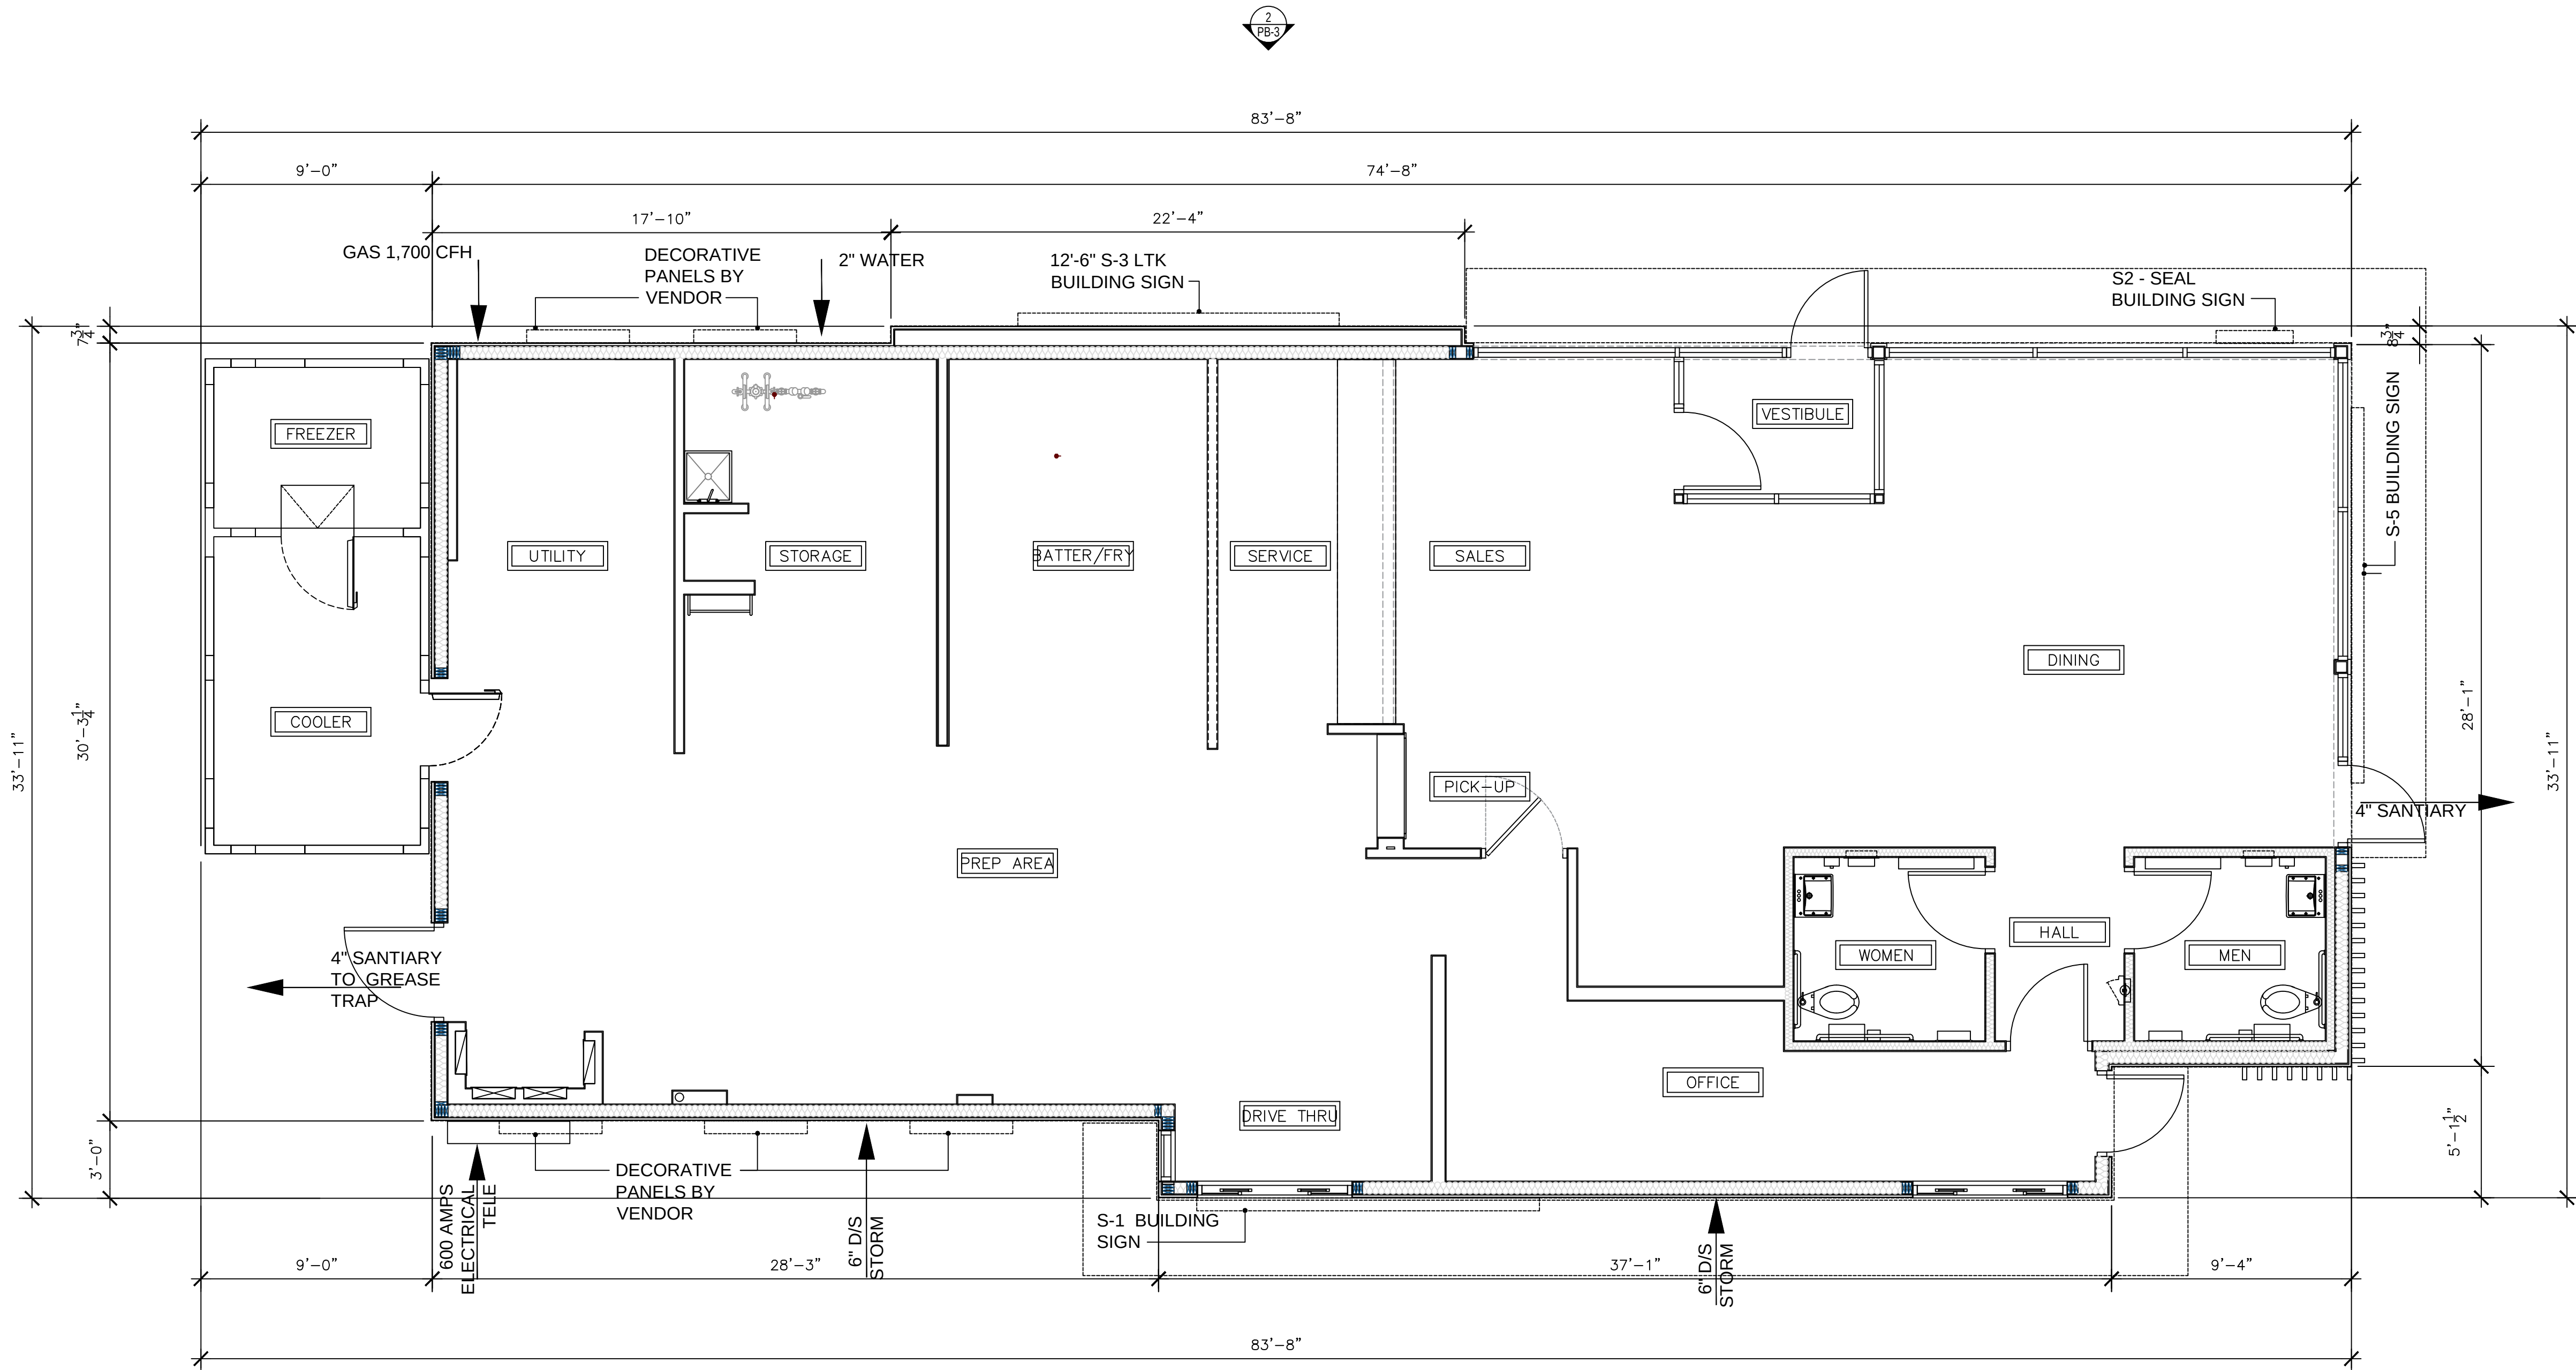

PROPOSED FLOOR PLAN
1/4" = 1'-0"

BUILDING AREA CALCULATIONS

TOTAL BUILDING AREA (GROSS):	2,357 SF
TOTAL WALKIN COOLER/FREZER:	168 SF
BUILDING HEIGHT:	21'-10" PROVIDED
24 CUSTOMERS SEATS	

Electrical Service: 600 Amps 100% Rated at 208/120 Volt, 3 Phase, 4 Wire
Actual Demand Load = 579 Amps.

Gas Service: 1,700 CFH at 7 - 14 inches of Water Column.
Actual Demand Load = 1,658 CFH

Baseline Case: change occupant values to reflect anticipated occupancy

Fixture Type	Consumption	Daily Uses	Duration	Occupants	Daily Water Use (gal)
1.6 gpf toilet - male (gallons per flush)	1.6	1	1	250	400
1.6 gpf toilet - female (gallons per flush)	1.6	3	1	250	1,200
1.0 gpf urinal - male (gallons per flush)	1	2	1	0	-
Commercial Lavatory Faucet - 1.0 gpm	1	3	0.25	500	375
Kitchen sink - 2.2 gpm	2.2	1	0.25	500	275
misc - 2.5 gpm	2.5	0.1	8	500	1,000
Total Daily Volume					3,250
Annual Work Days					364
Total Annual Usage					1,183,000

G 141 ARCHITECTURE, LLC

G141

ARCHITECTURE, LLC

ROBERT ANTHONY GRIMALDI
39 NORTH 11th STREET
KENILWORTH, NJ 07033
g141office@gmail.com
908-347-7419

NCARB 84690
AIA 38640695

CT 13585
DE S5-0008497
DC AEC103027
MA 951751
MD 18745
NJ AI 15475
NH 04842
NY 039330
OH ARC.2018210
PA AR07639
VA 0401019058



POPEYES LOUISIANNA KITCHEN
470 EAGLE ROCK AVE.
WEST ORANGE - NJ





PROPOSED FLOOR PLAN

Revisions
△ :
△ :
△ :
△ :
△ :
△ :

Drawn By MHS
Checked By RAG
Scale AS NOTED
Date 2021-11-10

Job No. 21-0032
Sheet No. PB-1

THIS DRAWING IS COPYRIGHTED AND PROTECTED UNDER THE LAWS OF THE UNITED STATES OF AMERICA. ANY UNAUTHORIZED USE OR REPRODUCTION OF THIS DOCUMENT WITHOUT WRITTEN CONSENT OF ROBERT A. GRIMALDI IS AN INFRINGEMENT UPON COPYRIGHT LAWS. VIOLATORS WILL BE SUBJECT TO PROSECUTION BY THE FULL EXTENT OF THE LAW.

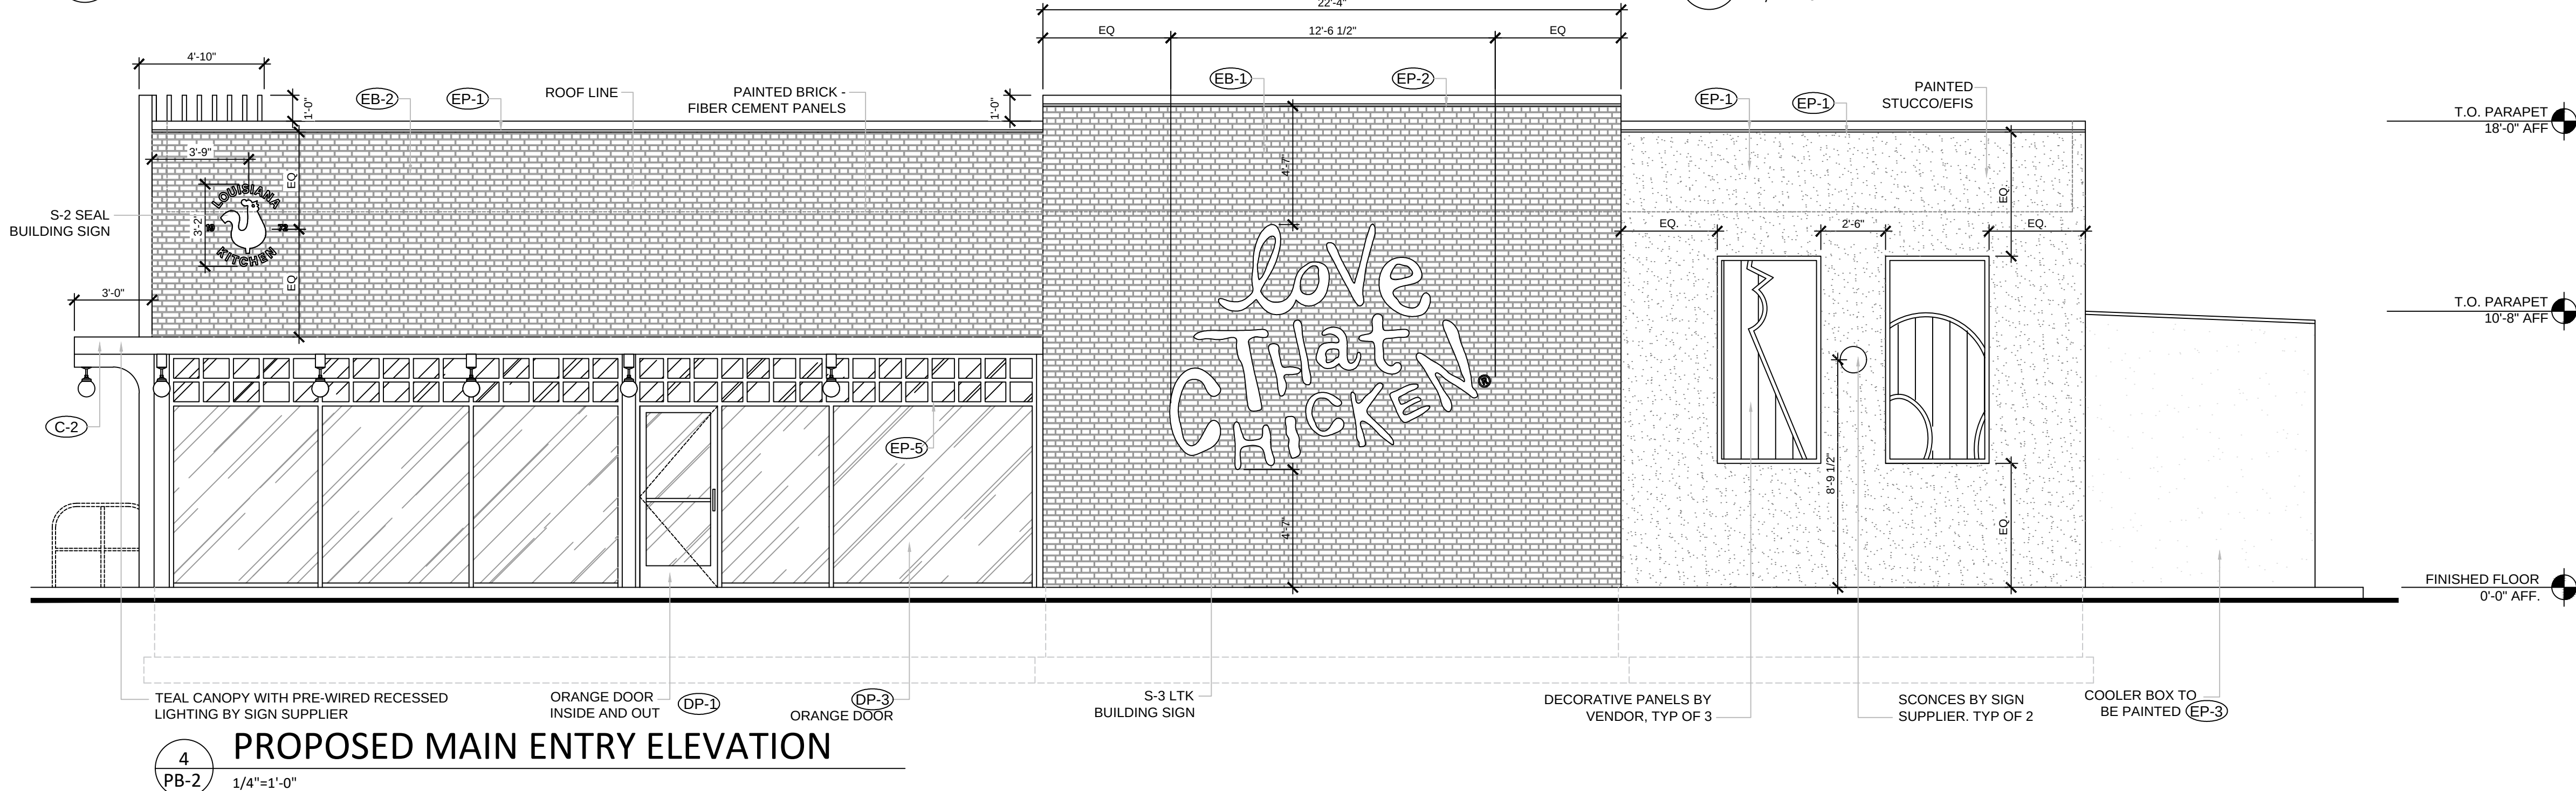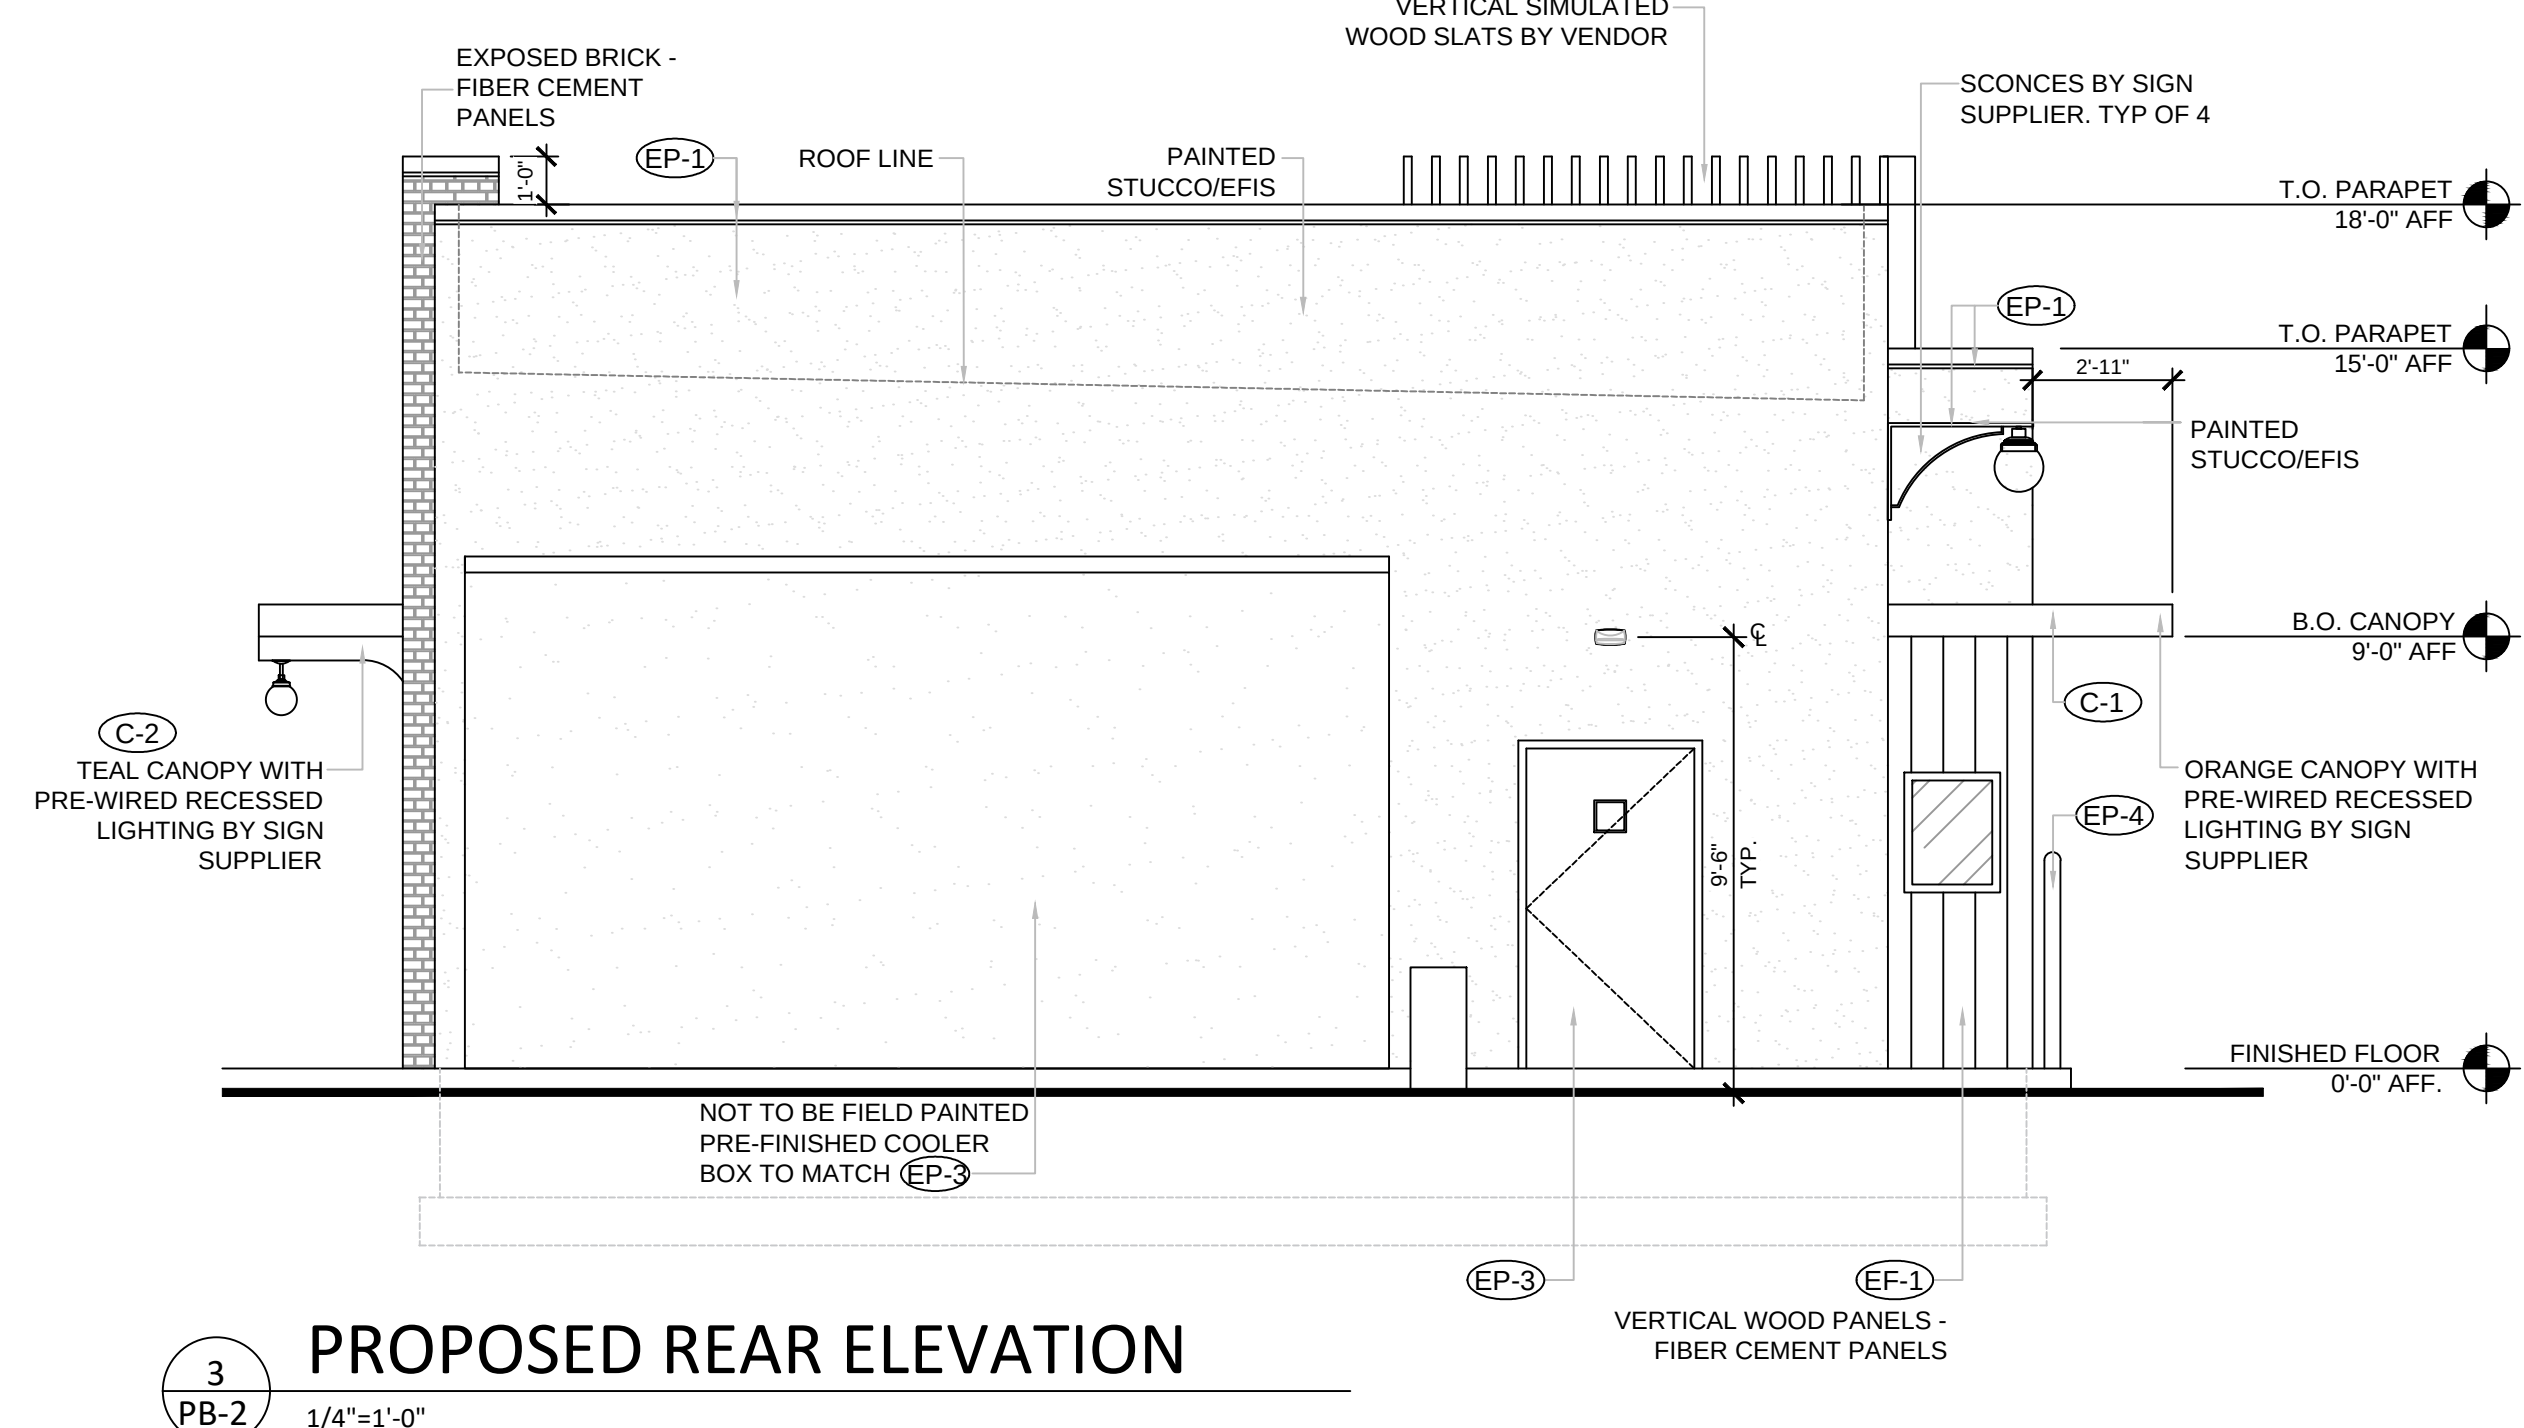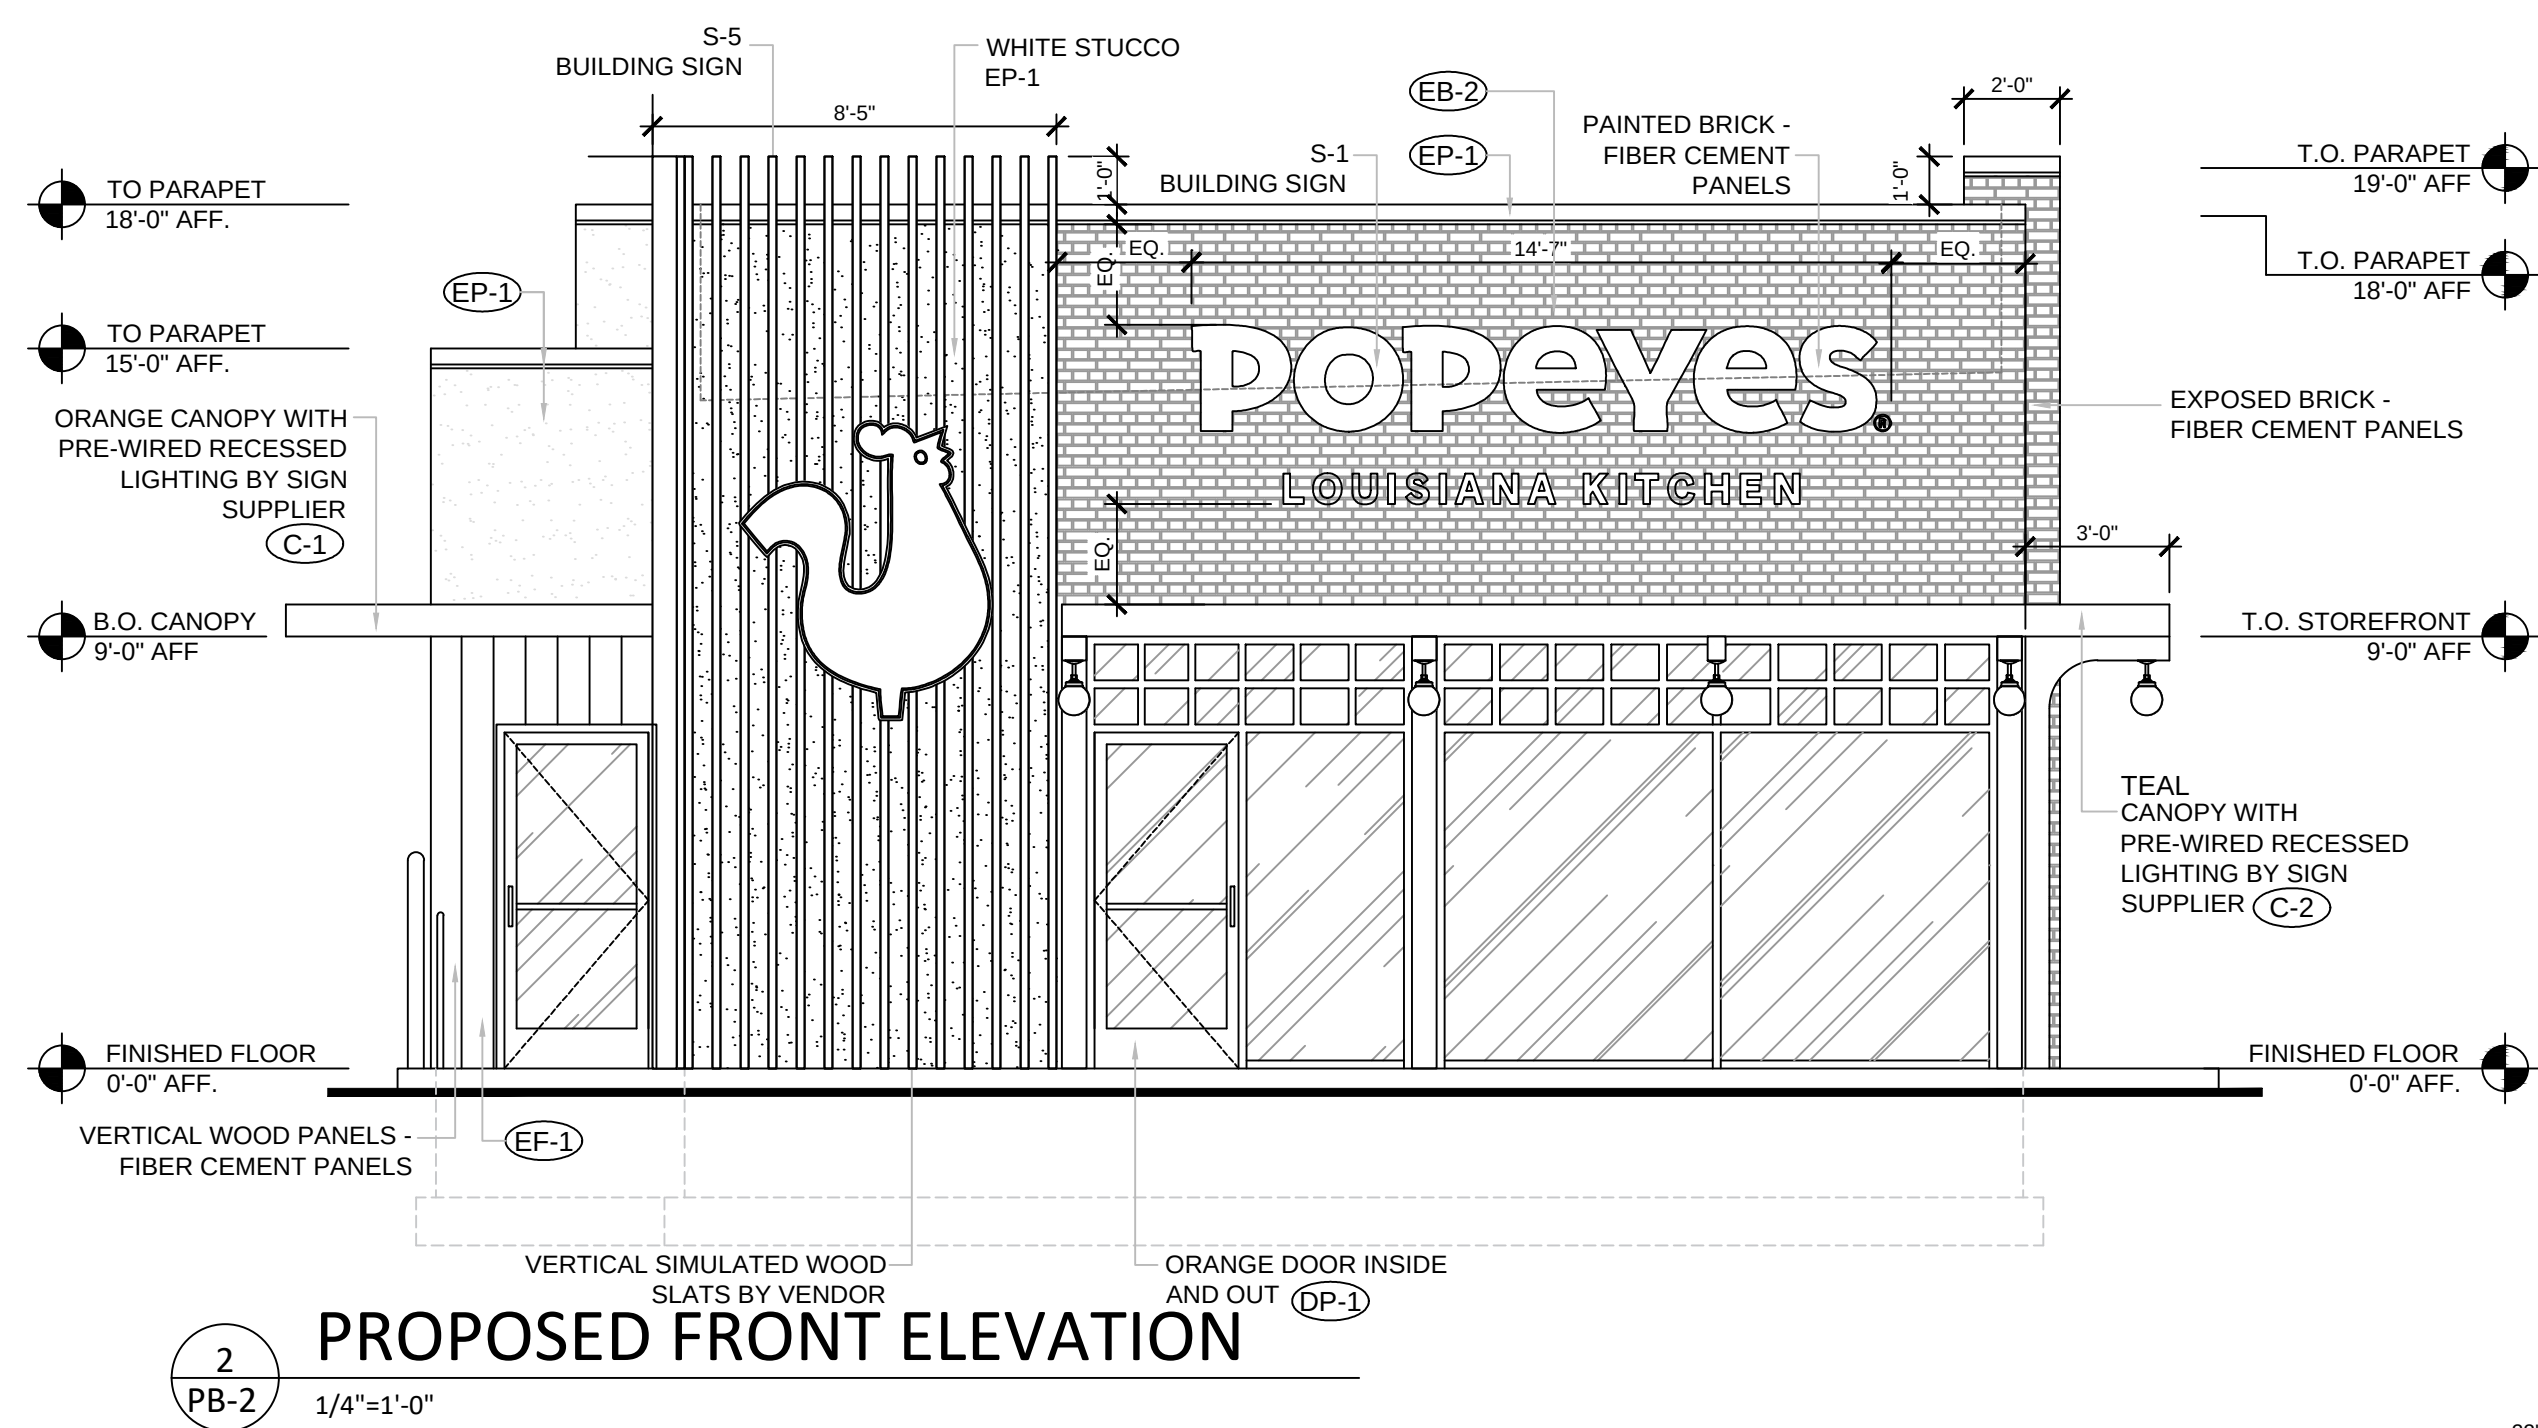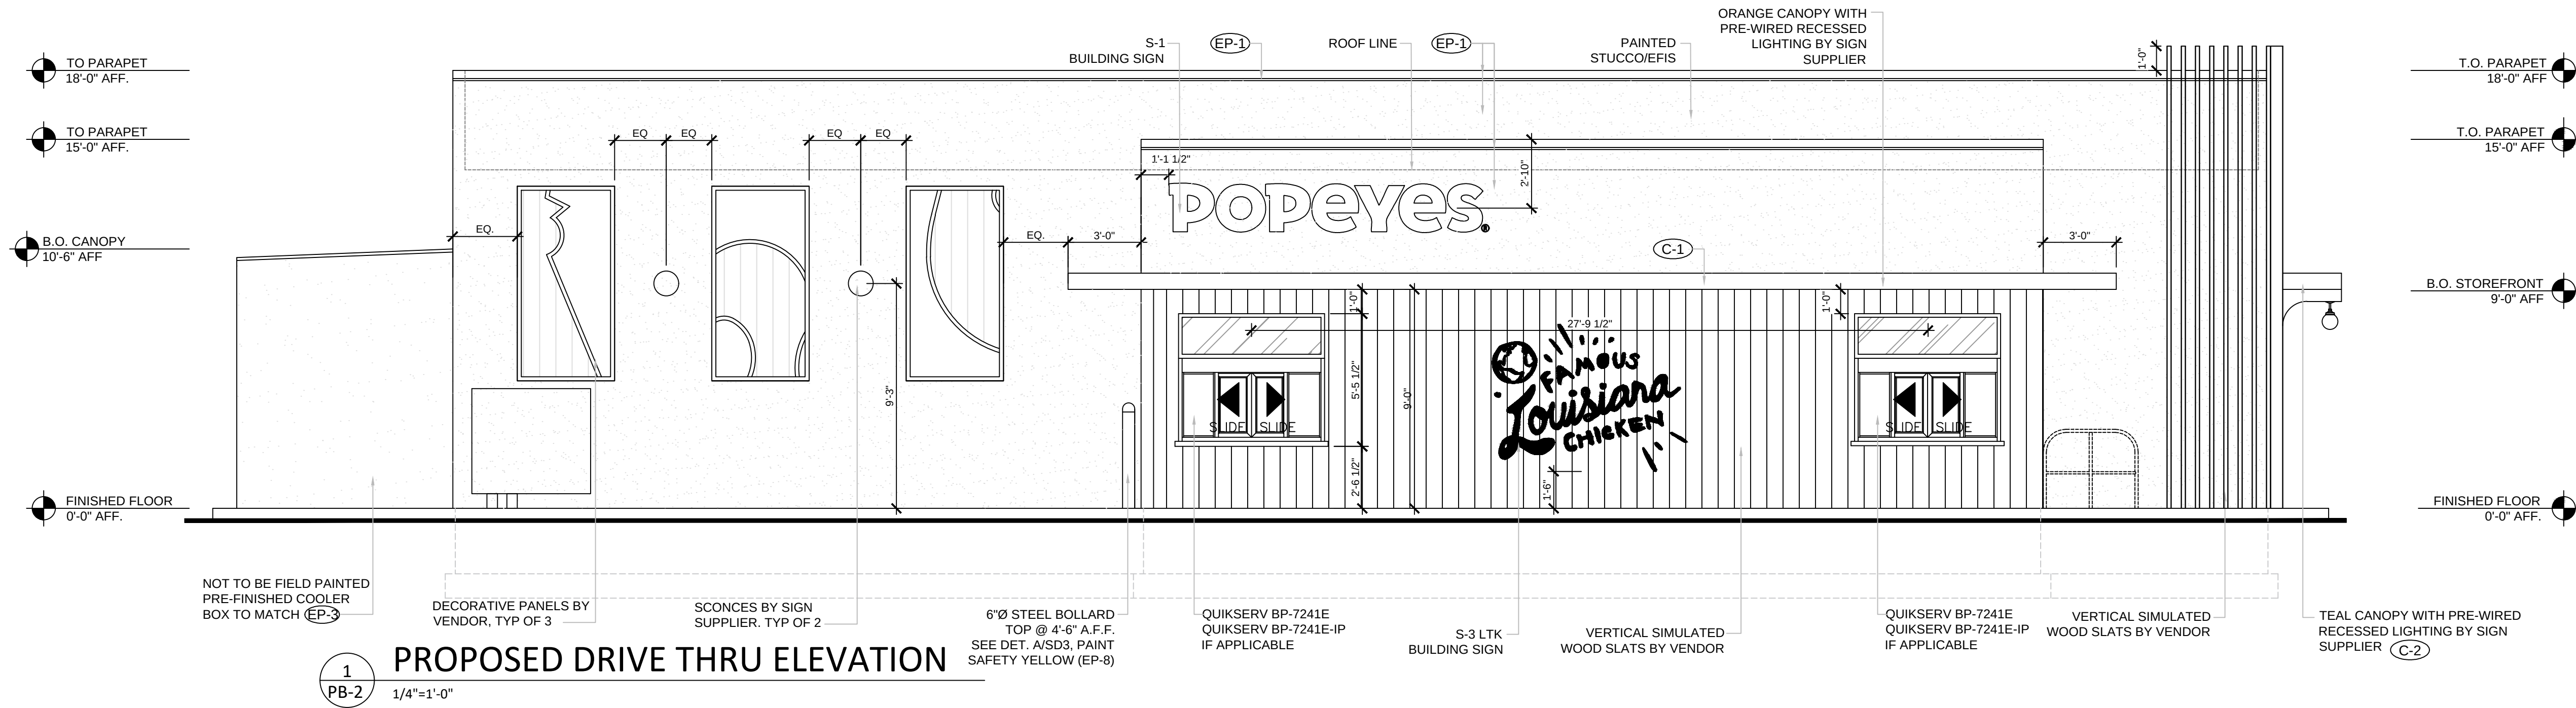

G 141 ARCHITECTURE, LLC
1 4 1
ARCHITECTURE, LLC
ROBERT ANTHONY GRIMALDI
39 NORTH 11th STREET
KENILWORTH, NJ 07033
g141office@gmail.com
908-347-7419
NCARB 84690
AIA 38640695

Robert Anthony Grimaldi


CT 13585
DE S5-0008497
DC AEC103027
MA 951751
MD 18745
NJ AI 15475
NH 04842
NY 039330
OH ARC.2018210
PA AR07639
VA 0401019058



POPEYES LOUISIANA KITCHEN
470 EAGLE ROCK AVE.
WEST ORANGE, NJ

PROPOSED EXTERIOR ELEVATION


Revisions

 


Drawn By MHS	Checked By RAG
Scale AS NOTED	Date 2021-11-10

Job No.
21-0032
Sheet No.
PB-2


THIS DRAWING IS COPYRIGHTED AND PROTECTED UNDER THE LAWS OF THE UNITED STATES OF AMERICA. ANY UNAUTHORIZED USE OR REPRODUCTION OF THIS DOCUMENT WITHOUT WRITTEN CONSENT OF ROBERT A. GRIMALDI IS AN INFRINGEMENT UPON COPYRIGHT LAWS. VIOLATORS WILL BE SUBJECT TO PROSECUTION BY THE FULL EXTENT OF THE LAW.

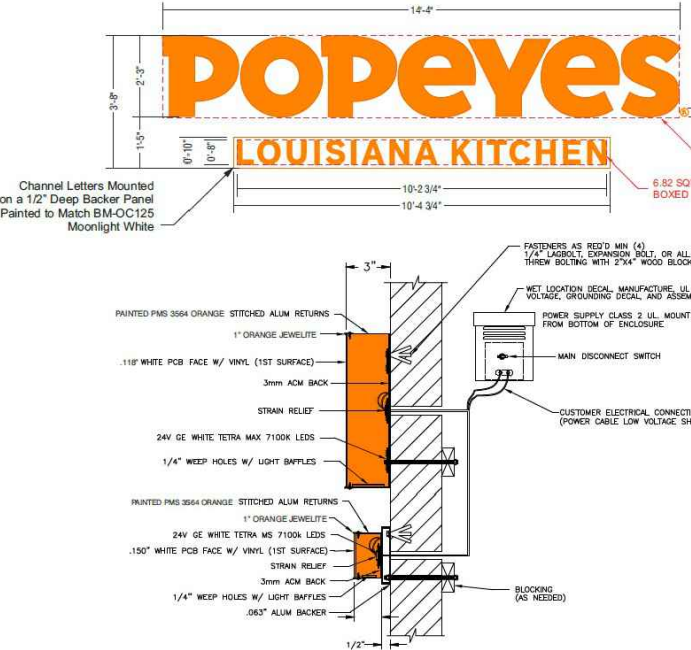

S-1 ILLUMINATED CHANNEL LETTERS
FRONT VIEW & SIDE VIEW

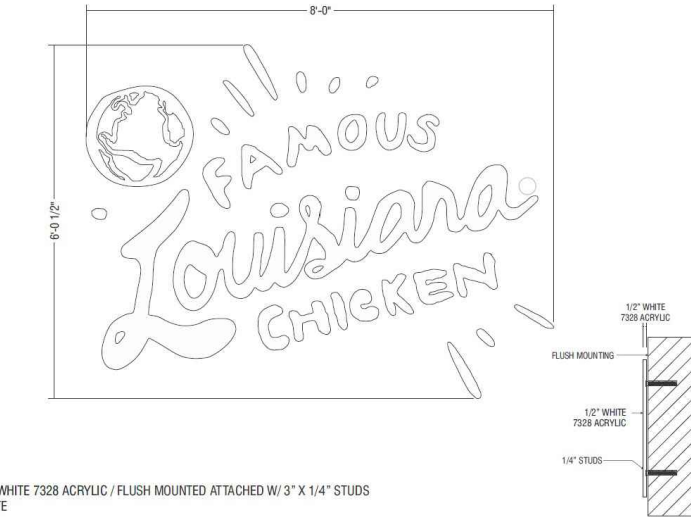


S-4 "FAMOUS LOUISIANA CHICKEN"
GRAPHIC-DRIVE THRU WINDOW

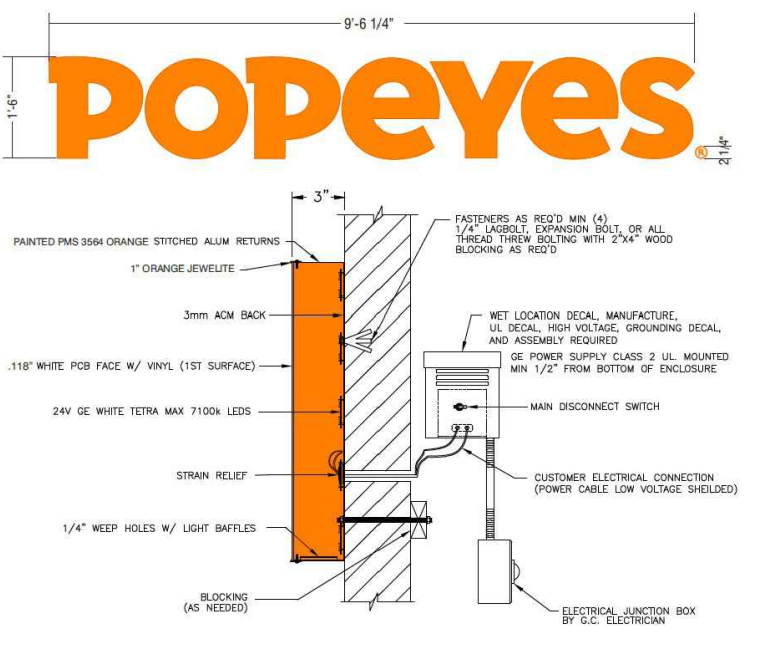


S-2 ILLUMINATED CHANNEL LETTERS
FRONT VIEW & SIDE VIEW



S-5 "POPEYES BRAND SEAL"

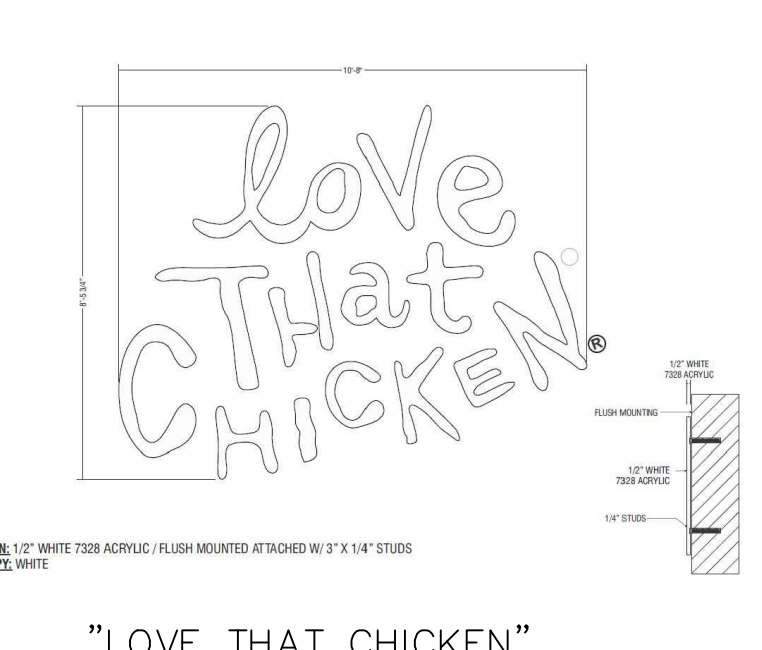


S-3 "LOVE THAT CHICKEN"
GRAPHIC-BRICK TOWER

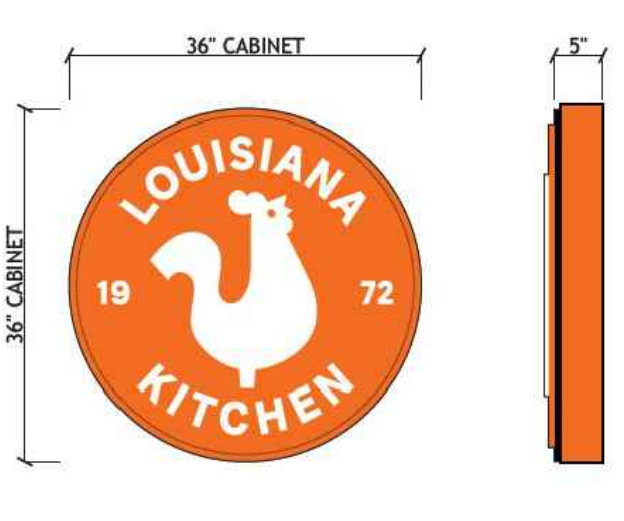

S-6 ILLUMINATED BUILDING SEAL
FRONT VIEW & SIDE VIEW

3B TYP. BRICK DETAIL
A5 NTS

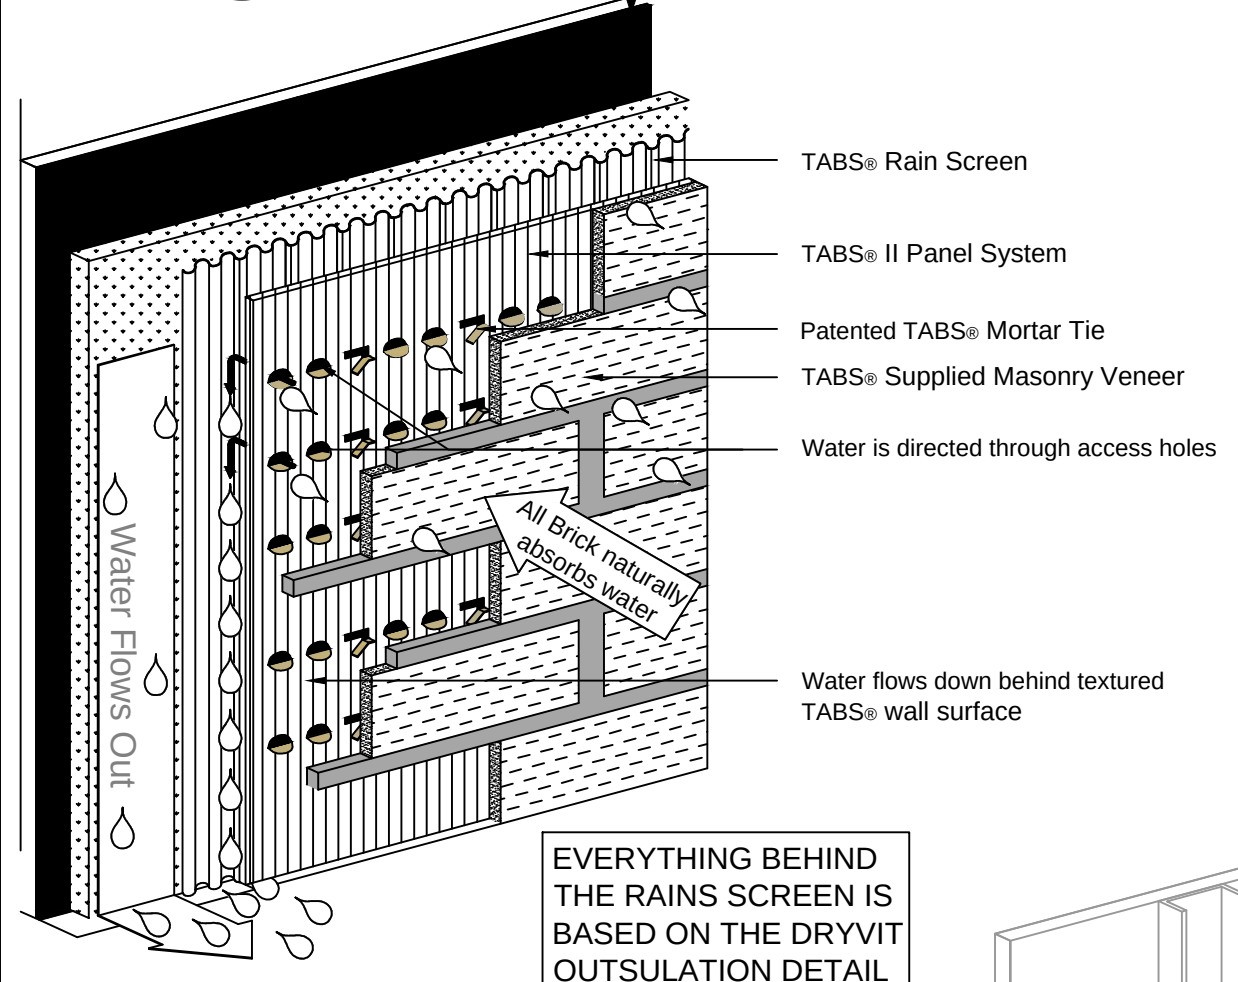


PRODUCT DESCRIPTION	TABS II	TABS II PLUS
INTENDED USE QUALITY OF STEEL PANEL NOMINAL PANEL THICKNESS CORROSION PROTECTION PANEL COATING EMBOSSED STEEL PANEL STARTER ANGLE THERMAL INSULATED PROTECTION PATENTED TABS II TIE SYSTEM MORTAR MIX MORTAR ADDITIVE ADHESIVE FASTENERS COMPONENT WARRANTY PANEL WARRANTY	HEAVY DUTY STRUCTURAL GRADE 0.03826 GAUGE G90 HOT DIPPED THERMAL SET INCLUDED TABS II 18 to 22 GAUGE R-2.5 to R-10 INCLUDED TYPE "S" TABS II TABS II TABS II NON-CORROSIVE FULL 25 YEARS FULL 50 YEARS	

INSULATION CHARTS		
VEENEER THICKNESS	INSULATION THICKNESS	R-VALUE
1/2" VENEER	UP TO 2"	R-2.5 to R-10
3/4" VENEER	UP TO 1.5"	R-2.5 to R-7.5
1" VENEER	UP TO 1"	R-2.5 to R-5

NOTE:

1. DRYVIT RECOMMENDS THAT GROUND FLOOR APPLICATIONS AND ALL FACADES EXPOSED TO ABNORMAL STRESS, HIGH TRAFFIC, OR DELIBERATE IMPACT HAVE THE BASE COAT REINFORCED WITH PANZER® MESH PRIOR TO STANDARD OR STANDARD PLUS MESH. LOCATION OF HIGH IMPACT ZONES SHOULD BE INDICATED ON CONTRACT DRAWINGS.
2. AS AN OPTION DRYVIT DRAINAGE TRACK™ CAN BE USED AT SYSTEM TERMINATION AT GRADE, REFER TO OPMD 0.0.08 FOR CONFIGURATION.
3. DRYVIT DRAINAGE TRACK SHALL ONLY BE USED AT GRADE LEVEL TERMINATIONS.
4. 4GC TO BUDGET FOR "MANUFACTURE" DRYVIT TO REVIEW AND SIGN OFF ON THE INSTALLATION AND PROVIDE BOTH MATERIAL AND LABOR WARRANTY FOR THE INSTALLATIONS

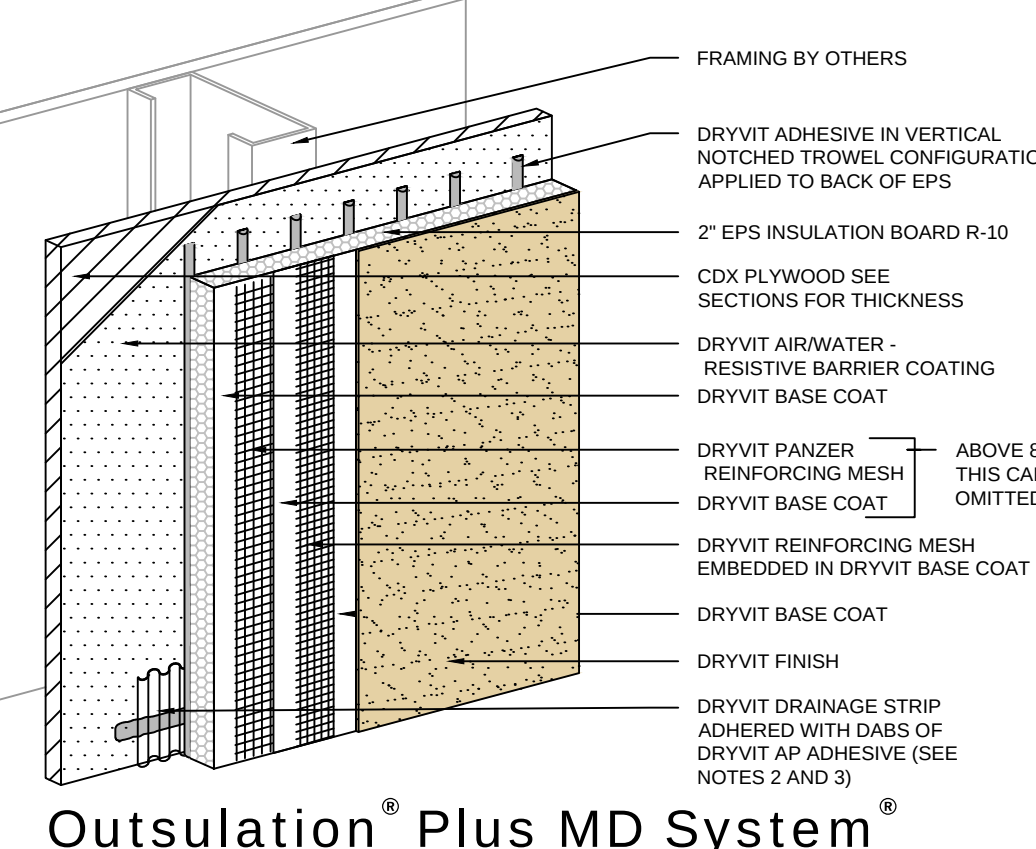

Outsulation® Plus MD System®

3A TYP. EIFS DETAIL
A5 NTS

TAG	MATERIAL	APPLICATION	SOURCE	PRODUCT	COLOR	DIMENSION	REF IMAGE	IMAGE TYPE	VENDOR
EF-1	Exterior Wood Siding	Front Facade Exterior Walls	Nichiha Fiber Cement	Vintage Wood AWP 3030	Cedar	17-7/8" H x 119-5/16" L	cedar.JPG	Nola Makers	Matt Stephenson (o)70789.8229 popeyes@nichiha.com
EB-1	Brick (Clip System)	Front of Building	Nichiha Fiber Cement	Vintage Brick	White Wash Painted EP-1	7 3/8" x 2 1/2" x 3/4"	VintBrick_WhiteWash_ED4	Nola Makers	Matt Stephenson (o)70789.8229 popeyes@nichiha.com
EB-2	Brick (Clip System)	Accent Tower Brick	Nichiha Fiber Cement	Vintage Brick	Alexandria Buff	7 3/8" x 2 1/2" x 3/4"	ALEXANDRIA.JPG	Nola Makers	Matt Stephenson (o)70789.8229 popeyes@nichiha.com
EP-1	Exterior Paint	Main Wall Surface, Rear Door	Benjamin Moore	Ultra Spec Ext Low Lustre (N455)	OC-125 Moonlight White		EP-01.JPG	Nola Makers	Rodger Lippman (c): 848-702-0239 rodger.lippman@benjaminmoore.com
EP-2	Exterior Paint	Brick Tower Parapet	Benjamin Moore	Ultra Spec Ext Low Lustre (N455)	2105-20 Root Beer Candy		EP-02.JPG	Nola Makers	Rodger Lippman (c): 848-702-0239 rodger.lippman@benjaminmoore.com
EP-3	Exterior Paint	Dumpster Walls	Benjamin Moore	Ultra Spec Ext Low Lustre (N455)	HC-170 Stonington Grey		EP-03.JPG	Nola Makers	Rodger Lippman (c): 848-702-0239 rodger.lippman@benjaminmoore.com
EP-4	Metal Paint	Bollards	Benjamin Moore	Corotech High Solids Rapid Dry Enamel	Safety Yellow			Nola Makers	Rodger Lippman (c): 848-702-0239 rodger.lippman@benjaminmoore.com
EP-5	Metal Paint	Dumpster Gates and Pylon Pole	Benjamin Moore	Corotech High Solids Rapid Dry Enamel	Factory Finish Black			Nola Makers	Rodger Lippman (c): 848-702-0239 rodger.lippman@benjaminmoore.com
EP-6	Anti Graffiti Coat	Exterior Walls	Benjamin Moore	Aliphatic Acrylic Urethane - V500-00 Clear Gloss			EP-8.jpg	Nola Makers	Rodger Lippman (c): 848-702-0239 rodger.lippman@benjaminmoore.com
C-1	Canopy - Metal	Drive Thru Window Canopy	Provided by Manufacturer	Provided by Manufacturer	Orange. Pantone #3564 C			Nola Makers	Provided by Manufacturer
C-2	Canopy - Metal	Building Canopies	Provided by Manufacturer	Provided by Manufacturer	Teal. Pantone #326 C			Nola Makers	Provided by Manufacturer
S-1	Shutters - Poppy	Exterior Walls Rear of Building	Provided by Manufacturer	Provided by Manufacturer	Provided by Manufacturer			Nola Makers	Provided by Manufacturer
DP-1	Door	Main Entrance Doors	Provided by Manufacturer	Provided by Manufacturer	Orange. Pantone #3564 C			Nola Makers	Provided by Manufacturer
ACT-1G	Acoustic Ceiling Tile	Dining Room	Armstrong	Ultima	Color: White Finish: Fine Texture Grid: 9/16" Beveled Tegular	24x48"		Nola Makers	Cheryl B. Smith (c) 252-214-4426 cbsmith@armstrongceilings.com
ACT-2G	Acoustic Ceiling Tile	Back of House	GC/USG Interiors	Sheetrock Bland Cimplus	Color: 3270 White Finish: Smooth	24x48x1/2		Nola Makers	Cheryl B. Smith (c) 252-214-4426 cbsmith@armstrongceilings.com
TL-1	Base Tile	Wall Base	Creative Materials Corporation	Business - Slate 2.0	Color: Matte. Grout: Ultracolor Plus Iron #107	6X24. Thickness: 10.5mm		Nola Makers	Creative Materials Corporation (o) 1-800-207-2967 Ext. 7797 Popeyestile@creativematerialscorp.com
TL-2	Tile	Dining Room Floor and Restroom Walls	Creative Materials Corporation	Business - Slate 2.0	Finish: Natural/Clefted Body: Porcelain Glazed Color Body Grout Color: Ultracolor Plus Iron #107	24X24. Thickness: 10.5mm		Nola Makers	Creative Materials Corporation (o) 1-800-207-2967 Ext. 7797 Popeyestile@creativematerialscorp.com
TL-3	Tile	Restroom Floor Tile	Creative Materials Corporation	Business - Slate 2.0	Finish: Natural/Clefted Body: Porcelain Glazed Color Body Grout Color: Ultracolor Plus Iron #107	12X24. Thickness: 10.5mm		Nola Makers	Creative Materials Corporation (o) 1-800-207-2967 Ext. 7797 Popeyestile@creativematerialscorp.com
TL-4	Wall Tile	Front Service Counter Walls	Creative Materials Corporation	Subway Tile / Painted Brick	Color: White Finish: Glossy Grout Color: Ultracolor Plus Rain #101	2.5"X9.5". Thickness: 11mm.		Nola Makers	Creative Materials Corporation (o) 1-800-207-2967 Ext. 7797 Popeyestile@creativematerialscorp.com
TL-5	Wall Tile	Restroom Accent Band - Blank Spaces	Creative Materials Corporation	Boon and Beaming	Color: White Finish: Matte Grout Color: Popeye's Custom Color	4.25"x8.5"		Nola Makers	Creative Materials Corporation (o) 1-800-207-2967 Ext. 7797 Popeyestile@creativematerialscorp.com
TL-6	Wall Tile	Restroom Accent Band - Teal Letters	Creative Materials Corporation	Custom Popeye's Letter Logo Tile Sets	Color: White Finish: Matte Lettering Font: Chicken Sans Grout And Letters To Match Color: BM OC-669 "Oceanic Teal"	4.25"x8.5"		Nola Makers	Creative Materials Corporation (o) 1-800-207-2967 Ext. 7797 Popeyestile@creativematerialscorp.com
QT-1	Alternate: Quarry Tile	Back of House Floors	Creative Materials Corporation	Quarry Tile	Color: Grey Finish: Smooth To Be Used With Matching Epoxy Grout	6x6		Nola Makers	Creative Materials Corporation (o) 1-800-207-2967 Ext. 7797 Popeyestile@creativematerialscorp.com
QT-2	Alternate: Quarry Tile Base	Back of House Base	Creative Materials Corporation	Quarry Tile	Color: Grey Finish: Smooth To Be Used With Matching Epoxy Grout	6x6		Nola Makers	Creative Materials Corporation (o) 1-800-207-2967 Ext. 7797 Popeyestile@creativematerialscorp.com
E-1	Primary: Resin Flooring	Back of House Floors	Silikal	Acrylic Resin	Color: Quartz Blend #4 Integral Cove Base			Nola Makers	Mark Feldman (c) 775-772-2787 (o) 770-830-1404 mfeldman@silikalamerica.com
BR-1	Brick (Clip System)	Dining Room Accent Walls	Nichiha Fiber Cement	Vintage Brick	White Wash Painted P-1	7 3/8" x 2 1/2" x 3/4"	VintBrick_WhiteWash_ED4	Nola Makers	Matt Stephenson (o)70789.8229 popeyes@nichiha.com
BR-1	Thin Brick	Dining Room Accent Walls	Creative Materials Corporation	Thin Brick	814 Vintage Brick Painted P-1	7-5/8" x 2-1/4"		Nola Makers	Creative Materials Corporation (o) 1-800-207-2967 Ext. 7797 Popeyestile@creativematerialscorp.com
PT-1	Interior Paint	Interior Walls, Beadboard, Brick Walls And Soffits/Ceiling	Benjamin Moore	Ultra Spec 500 Eggshell	OC-068 Distant Gray			Nola Makers	Rodger Lippman (c): 848-702-0239 rodger.lippman@benjaminmoore.com
PT-2	Metal Paint	Main Entrance Doors - Interior Frame	Benjamin Moore	Corotech High Solids Rapid Dry Enamel	2133-20 Black Jack			Nola Makers	Rodger Lippman (c): 848-702-0239 rodger.lippman@benjaminmoore.com
PT-3	Interior Paint	Orange Brick Accent Wall	Benjamin Moore	Ultra Spec 500 Eggshell	091 Tangerine Melt			Nola Makers	Rodger Lippman (c): 848-702-0239 rodger.lippman@benjaminmoore.com
PT-4	Interior Paint	Restroom Walls	Benjamin Moore	Ultra Spec 500 Eggshell	OC-869 Oceanic Teal			Nola Makers	Rodger Lippman (c): 848-702-0239 rodger.lippman@benjaminmoore.com
PT-5	Interior Paint	Restroom Door Frame	Benjamin Moore	Ultra Spec 500 Eggshell	1127 Sedona Brown			Nola Makers	Rodger Lippman (c): 848-702-0239 rodger.lippman@benjaminmoore.com
F-1	Beadboard	Dining Room Accent Walls	GC	Beadboard Paneling	Painted PT-1	4" - Channel Bead 1/8" X 1/8"		Nola Makers	GC
WT-1	Wall Tile	Dining Room Accent Walls	Creative Materials Corporation	Motivate	Color: Walnut Finish: Natural	8"X40". 9MM.		Nola Makers	Creative Materials Corporation (o) 1-800-207-2967 Ext. 7797 Popeyestile@creativematerialscorp.com
L-1	Restroom Door Faces	Interior Door Laminate	GC	Laminate	Mocha Modern Cherry - W465EV			Nola Makers	GC
L-1	Restroom Door Faces	Interior Door Laminate	Shawin Williams	Stain Mirwax	439 Walnut			Nola Makers	Glenn Remier (c): 954-547-1217 glenn.j.remier@sherin.com
SS-1	Solid Surface	Front Service Counter Top	Provided by Decor Vendor	HI-MACS	G555 Steel Concrete			Nola Makers	Decor Vendor
SS-2	Solid Surface	Front of House Window Sills	GC	Corian	Deep Nocturne			Nola Makers	GC
W-1	FRP Sheet	Back of House Walls	Marlite	FRP Sheet	Color: P100 - White Finish: Pebble			Nola Makers	

G 141 ARCHITECTURE LLC

1
4
1

ARCHITECTURE, L.L.C.

ROBERT ANTHONY GRIMALDI

39 NORTH 11th STREET
KENILWORTH, NJ 07033
g141office@gmail.com
908-347-7419

NCARB 84690
AIA 38640695

Signature: Robert Anthony Grimaldi

CT 13585
DE S5-0008497
DC AEC103027
MA 951751
MD 18745
NJ AI 15475
NY 04842
OH 039330
PA ARC.2018210
VA AR07639
0401019058



POPEYES LOUISIANA KITCHEN
470 EAGLE ROCK AVE.
WEST ORANGE - NJ

PROPOSED EXTERIOR ELEVATION SPECS
MASTER FINISH SCHUDELE

Revisions

△
△
△
△
△

Drawn By MHS
Checked By RAG


Scale AS NOTED
Date 2021-11-10

Job No.

21-0032

Sheet No.

PB-3

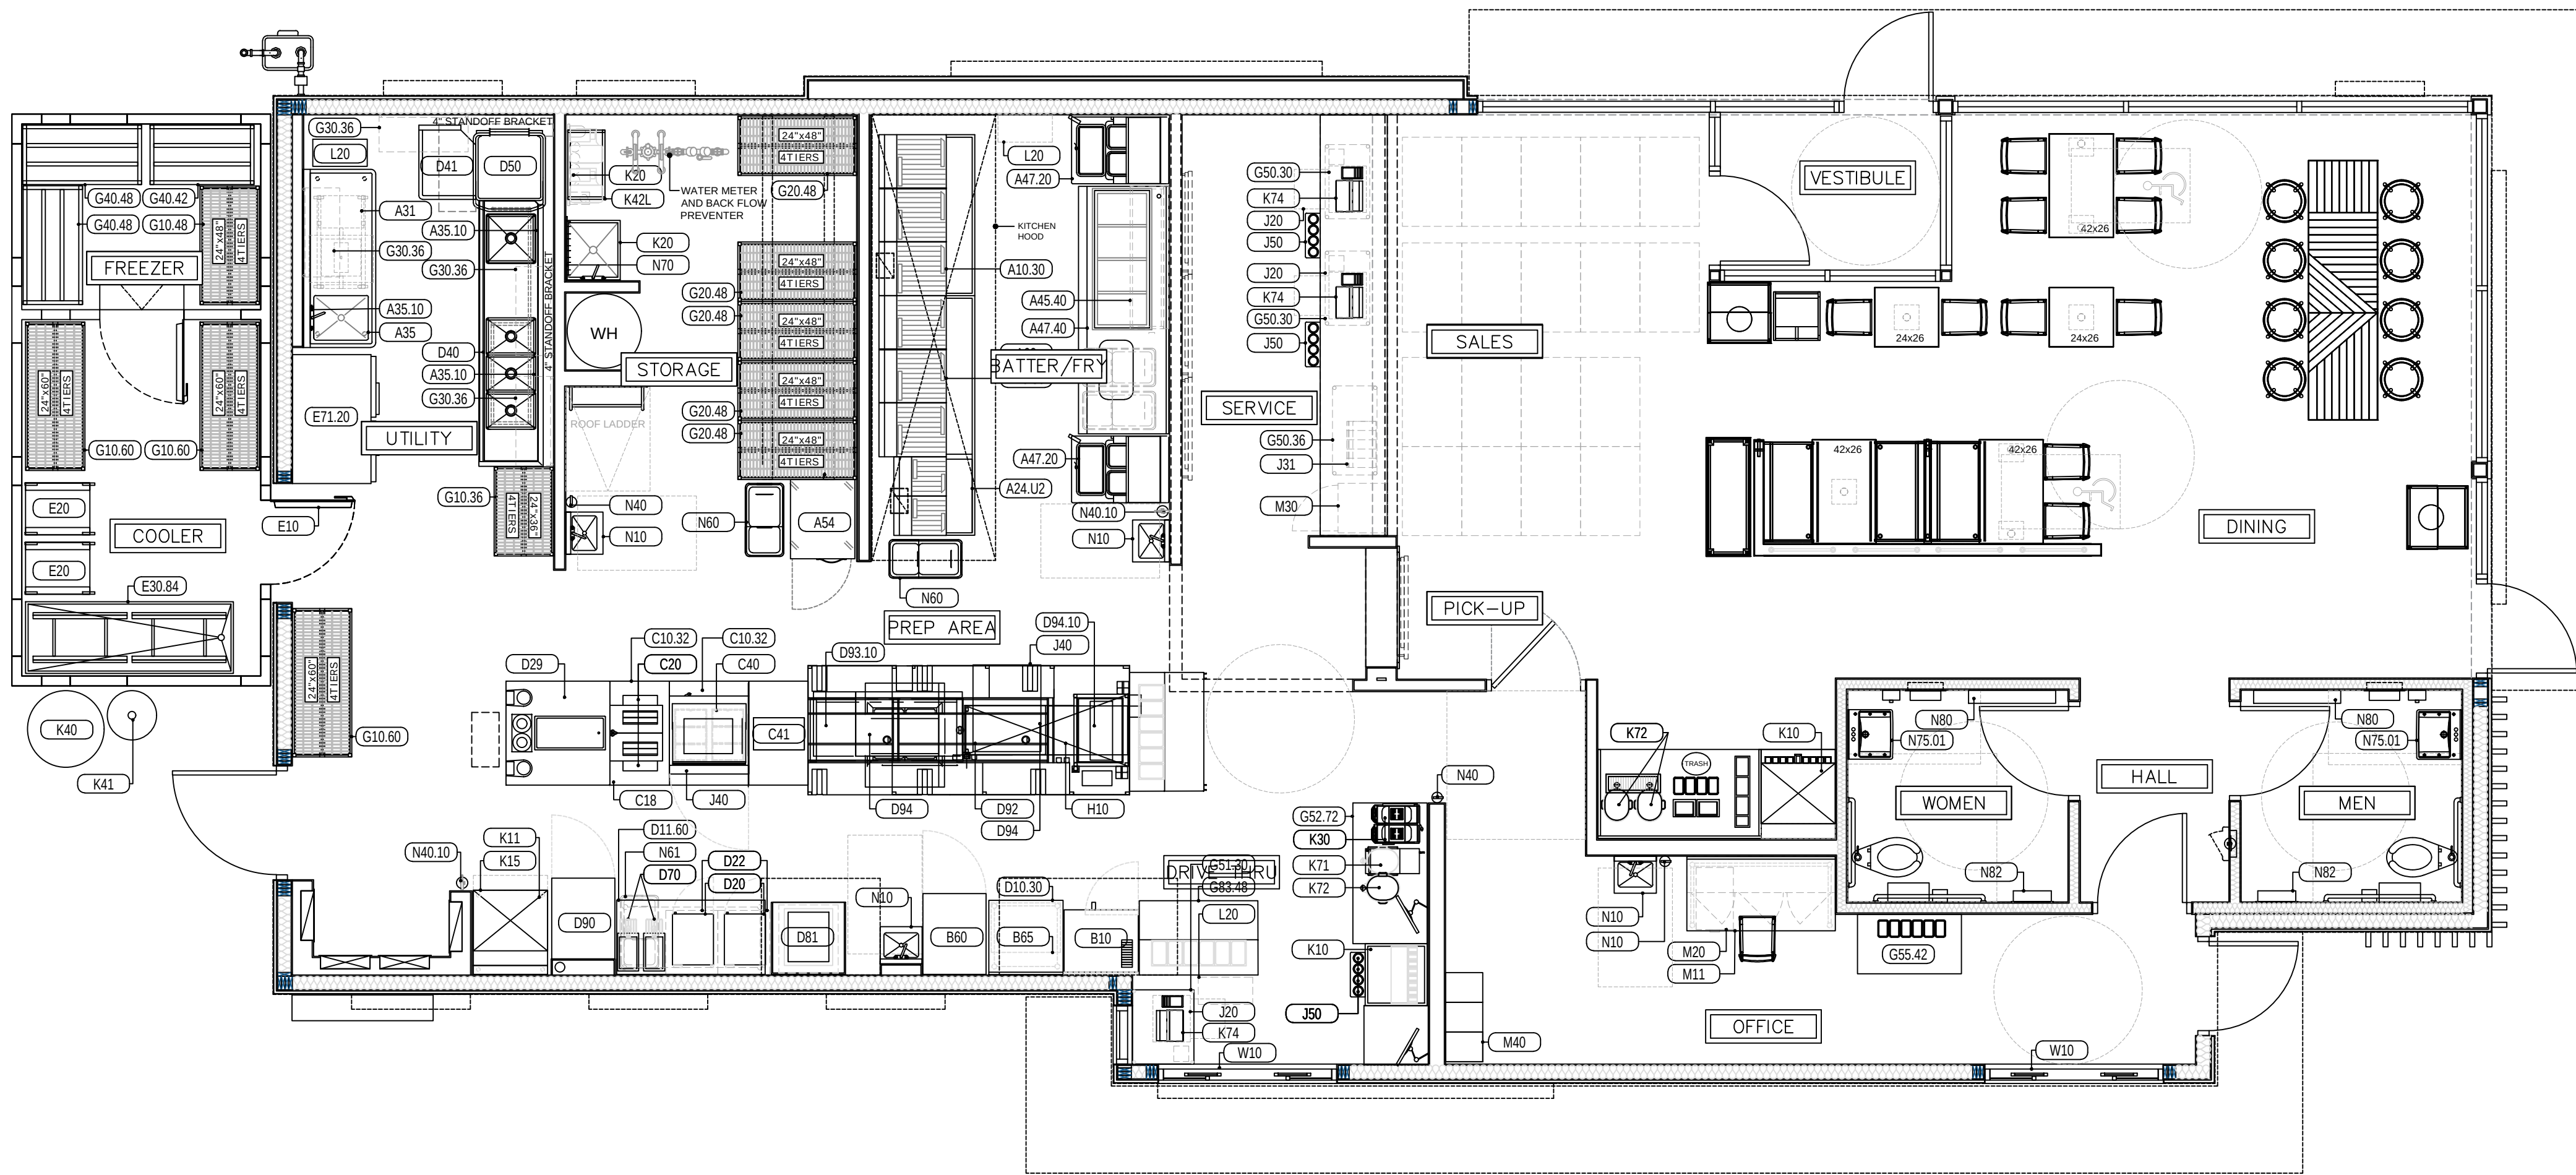

QTY.	TAG	DESCRIPTION	MANUFACTURER	MODEL	FURNISH/INSTALL	ELECTRICAL						WATER			WASTE		GAS	REMARKS			
					FURNISHED BY	INSTALLED BY	F-amps	KW	HP	VOLTS	PHASE	DIRECT	FLUO	FLTRD	COLD	HOT	DIRECT	INDIRECT	SIZE	MBTU/H	
A Fryer																					
1	A10.03	Drumroll	Arking	DRUF1201PR 8POp																	
2	A10.30	Multiple Fryer System, Gas	Ultrafryer	BP20203 8POp																	
1	A24.02	Multiple Fryer System, Gas	Ultrafryer	BP30142UCP 8POp																	
1	A31	Marinator - (reduced height)	ArKing	M101-110 8POp																	
1	A35.L	Sink, 1 Compartment	Winholt	1143828 8POp																	
1	A35.10	Pre-Rinse Faucet Assembly	T&S	B2180 8POp																	
1	A47.30	Fabrication	NWS	F423620100N																	
1	A48	3-Pan Ice Bath Table Fabrication	NWS	D576220300N																	
1	A54-R	Reach-In Freezer	Defield	GBR1P-5 8RPOp																	
1	A93.1	Grease Collection System, Interior Unit	By Owner				10.0	1.2		115	1	X									
B Baking																					
1	B10	Convention Oven, 1/2 Size, Double Deck, Elec.	Blodgett Oven	CTB DBL L8POp			(2)24	(2)6		208	3	X								0	
1	B60	Refrigerator, Upright	Defield	GBR1P-5 8RPOp			12.0		1/3	115	1	X								0	
1	B65	Biscuit Holding Unit (Option)	NWS	D.3285.30400N																	
C Sandwich																					
1	C18	Popeyes 24" x 42" Toaster Table	NWS	F775680100N																	
1	C20	Toaster	Artunes	VCT-2 8POp																	
1	C10.32	Popeyes Dual Side Sandwich Prep	NWS	F775670100N																	
1	C40	Product Holding Unit	Prince Castle	EHBP23 8POp																	
1	C41	Protein Holding Unit	Prince Castle	PHB41F 8POp			4.90		43471.00	20.00	1.00	X								0.00	
1	C50	Bun / Sheet Pan Rack	Cambro	UPR1826F20580																	
D Prep																					
1	D10.30	Work Table, w/ 4" backsplash w/ u/s	NWS	D202070400N																	0
1	D10.72	Work Table, w/ 4" backsplash w/ u/s	Kitchen Equip. Supplier	Custom																	0
2	D20	Microwave Oven	Panasonic	NE-17523 8POp			14.3	1.7		208	1	X									0
2	D22	Shelf, Microwave Oven	NWS	D41310300N																	0
1	D29	Packing Table, Double Side	NWS	F775690100N																	0
1	D40	3 Bowl Sink	NSW	F775660100N											0.50	0.50	2.00				0
1	D40.01	Pre-Rinse Faucet Assembly	T&S Brass	B2180 8POp											0.50	0.50	2.00				0
1	D40.02														0.50	0.50	2.00				0
1	D40.03	Splash Divider	NWS	F367400100N											0.50	0.50	2.00				0
1	D41	Clean Dishtable	Advance Tabco	DTC-S60-24R											0.50	0.50	2.00				0
1	D50	Dishwasher	Hobart	AM-15VLT-2 8POp											0.50	0.50	2.00				0
2	D70	Dispenser, Hot Water w/Wall Bracket	Burn-O-Matic	H5SL 8POp											0.50	0.50	2.00				0
1	D81	Chubb Warmer, Elec. Rethermalizer	Ultrafryer Systems	REC-1620-X 8POp			47.6	9.5		208	1	X			0.25			1.50			0
1	D90	Proofer Cabinet, Mobile	Winston	HA5522 8RPOp			17.6	2.11		120	1	X									0
1	D92	Side Items Holding Unit, Pass-Thru	Prince Castle	PHB21N2 8POp																	0
1	D93.1	Holding Bins	Prince Castle	DHB2PT-60P 8POp			54.75	3.68		120/208	3.00	X									Verify Utilities
1	D94	Protein Holding Bin	Prince Castle	PHB34R2 8POp																	
1	D94.10	Biscuit Holding Bin	Prince Castle	PHB21N1 8POp																	
E Walk-In																					
1	E10.1	Walk-In Cooler	Kolpak	Custom						208	3	X								0	Verify Dimension & Utilities with K.E.S.
1	E10.2	Walk-In Freezer	Kolpak	Custom						208	3	X								0	Verify Dimension & Utilities with K.E.S.
2	E20	Chicken Rack	SPG	4H1286 8POp																	
1	E30.84	Chicken Crate	NWS	D125050500N																	
1	E71	Even-Thaw Refrigerator	Traulsen	RE232N-1 8POp																	
F Ventilation																					
1	F15.1	Heated, Holding Unit, Wall mount	Kitchen Equip. Supplier	Custom (PC-HPL52-26)			18.8	3.9		208	1	X								0	
G Shelving																					
5	G20.36	Wire Shelving, 4Tier, 24" Wide, 36" Long	Metro	2436N3 8POp																	
11	G20.48	Wire Shelving, 4Tier, 24" Wide, 48" Long	Metro	2448N3 8POp																	
1	G21.36	Wire Shelving, 4Tier, 18" Wide, 36" Long	Metro	Custom																	
4	G30.36	Shelving, 2 Tier Wall Mounted, 42" Long	Metro	1436N3																	0
5	G30.42	Shelving, 2 Tier Wall Mounted, 42" Long	Metro	1448N3 8POp																	0
1	G40.42	Dunnage Rack, 24" Wide x 42" Long	NWS	DUN240836																	0
2	G40.48	Dunnage Rack, 24" Wide x 48" Long	NWS	DUN240848																	0
1	G51.36	Pos Table	Metro																		0
2	G61.30	Wire Shelving, 2 Tier, Undercounter w/ 34" Posts, 18"x30"	Metro	1830BR 8POp																	0
1	G61.36	Wire Shelving, 2 Tier, Undercounter w/ 36" Posts, 18"x36"	Metro	1836BR 8POp																	0
1	G61.42	Wire Shelving, 2 Tier, Undercounter w/ 42" Posts, 18"x42"	Metro																		0
1	G55.42	Work Table w/ Under Shelf	NWS	D092820300N																	0
1	G83.48	Expedite Table	NWS	F775720100N																	0

[illegible]

David L. Givens


CT	13585
DE	S5-0008497
DC	AEC103027
MA	951753
MD	18745
NJ	AI 15475
NH	04842
NY	03933C
OH	ARC.201821C
PA	AR07639
VA	0401019058



POPEYES LOUISIANNA KITCHEN
470 EAGLE ROCK AVE.
WEST ORANGE - NJ

PROPOSED EQUIPMENT PLAN

Revisions

 

Drawn By MHS	Checked By RAG
Scale AS NOTED	Date 2021-11-10


Job No. 01 0000

21-0032

Sheet No.

PB-4

THIS DRAWING IS COPYRIGHTED AND PROTECTED UNDER THE LAWS OF THE UNITED STATES OF AMERICA. ANY UNAUTHORIZED USE OR REPRODUCTION OF THIS DOCUMENT WITHOUT WRITTEN CONSENT OF ROBERT A. GRIMALDI IS AN INFRINGEMENT UPON COPYRIGHT LAWS. VIOLATORS WILL BE SUBJECT TO PROSECUTION BY THE FULL EXTENT OF THE LAW.

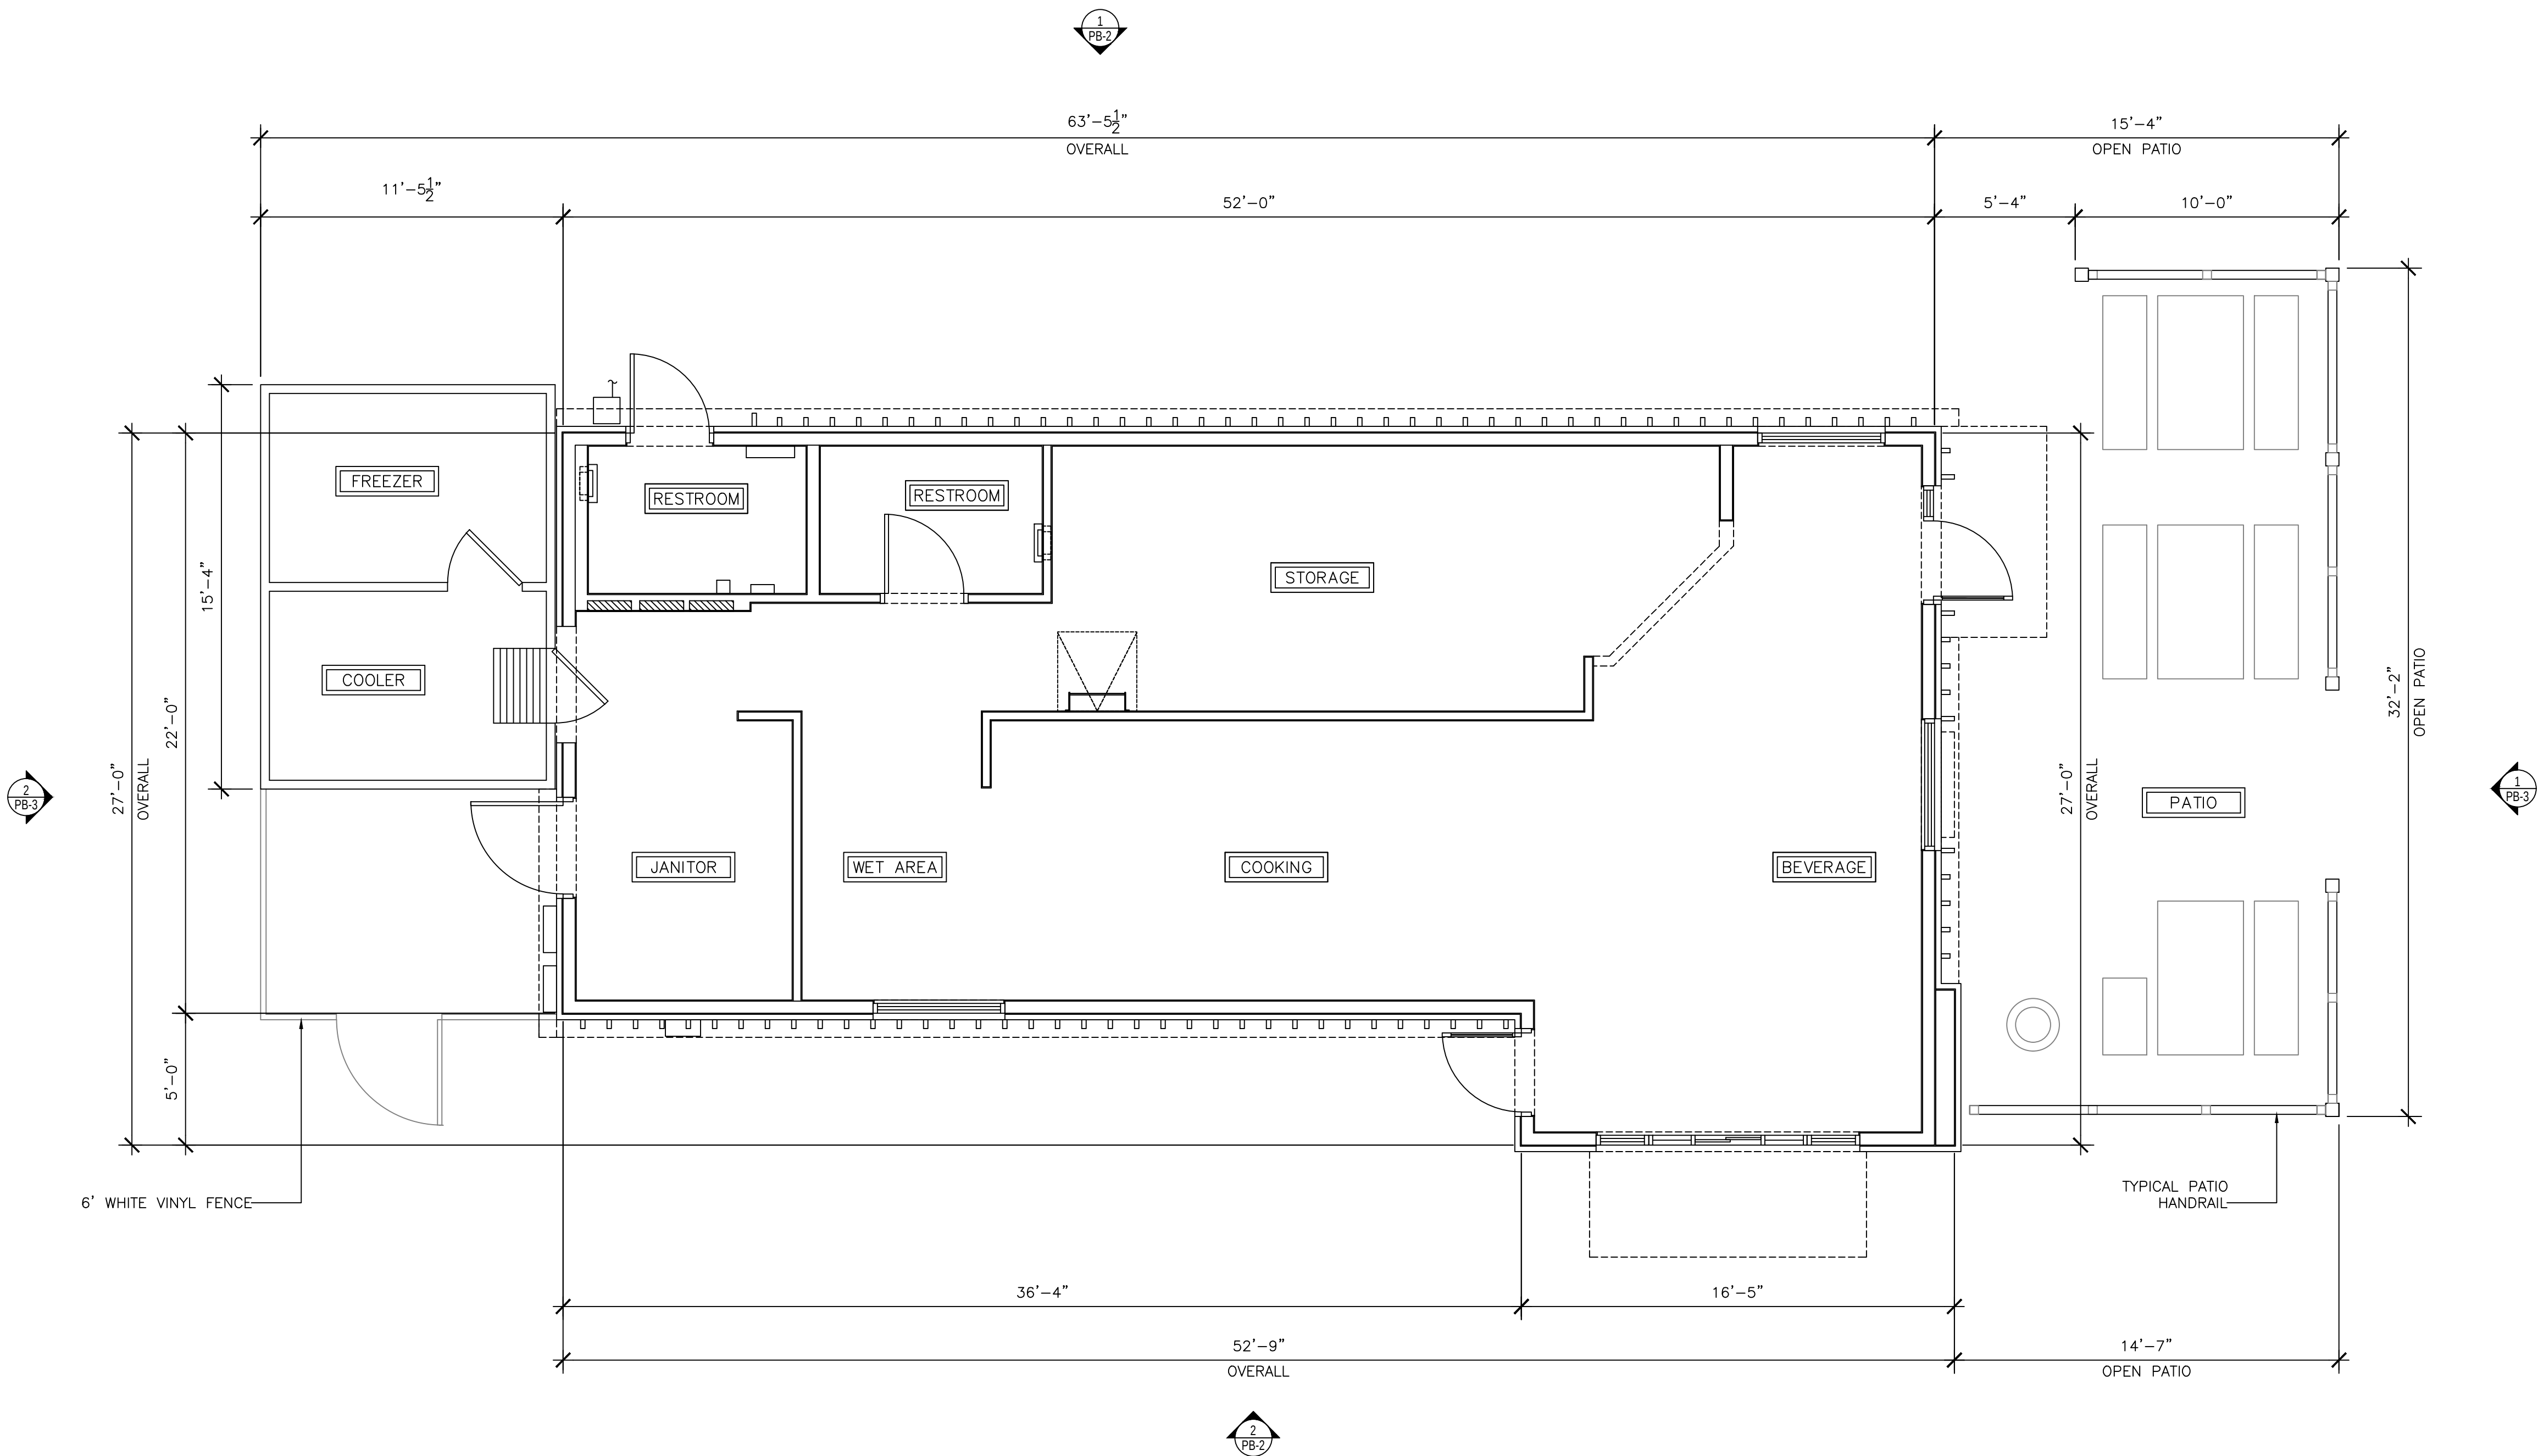

1
PB-1

PROPOSED FLOOR PLAN

1/4" = 1'-0"


BUILDING AREA CALCULATIONS

BUILDING AREA (GROSS): 1,267 SF
BUILDING AREA (NET): 1,066 SF

EXTERIOR AREA
WALKING COOLER/FREEZER: 171 SF
EXTERIOR DINING AREA: 433 SF
EXTERIOR RESTROOM: 46 SF
TOTAL EXTERIOR AREA: 650 SF

18 OUT DOOR CUSTOMERS SEATS

G 141 ARCHITECTURE, LLC

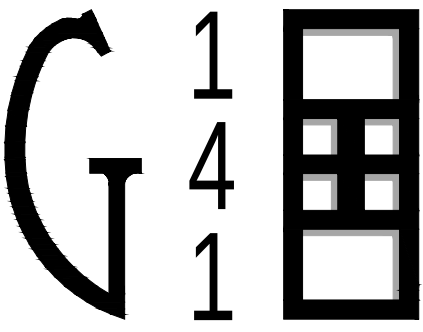


ARCHITECTURE, LLC

ROBERT ANTHONY GRIMALDI
39 NORTH 11th STREET
KENILWORTH, NJ 07033
g141office@gmail.com
908-347-7419

NCARB 84690
AIA 38640695

CT 13585
DE S5-0008497
DC AEC103027
MA 951751
MD 18745
NJ AI 15475
NH 04842
NY 039330
OH ARC.2018210
PA AR07639
VA 0401019058

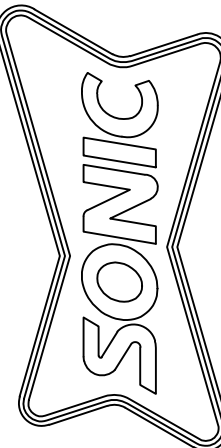

SONIC DRIVE-IN RESTAURANT
470 EALGE ROCK AVE
WEST ORANGE, NJ - 07052

352326(')/225 3/\$1
23(1 3\$7,2 9(56,21

SHYLVLRQV

△:
△:
△:
△:
△:

Drawn By
MC

Checked By
RAG

Scale
AS NOTED


Date
2023-05-04

Job No.

23-0027

Sheet No.


PB-1

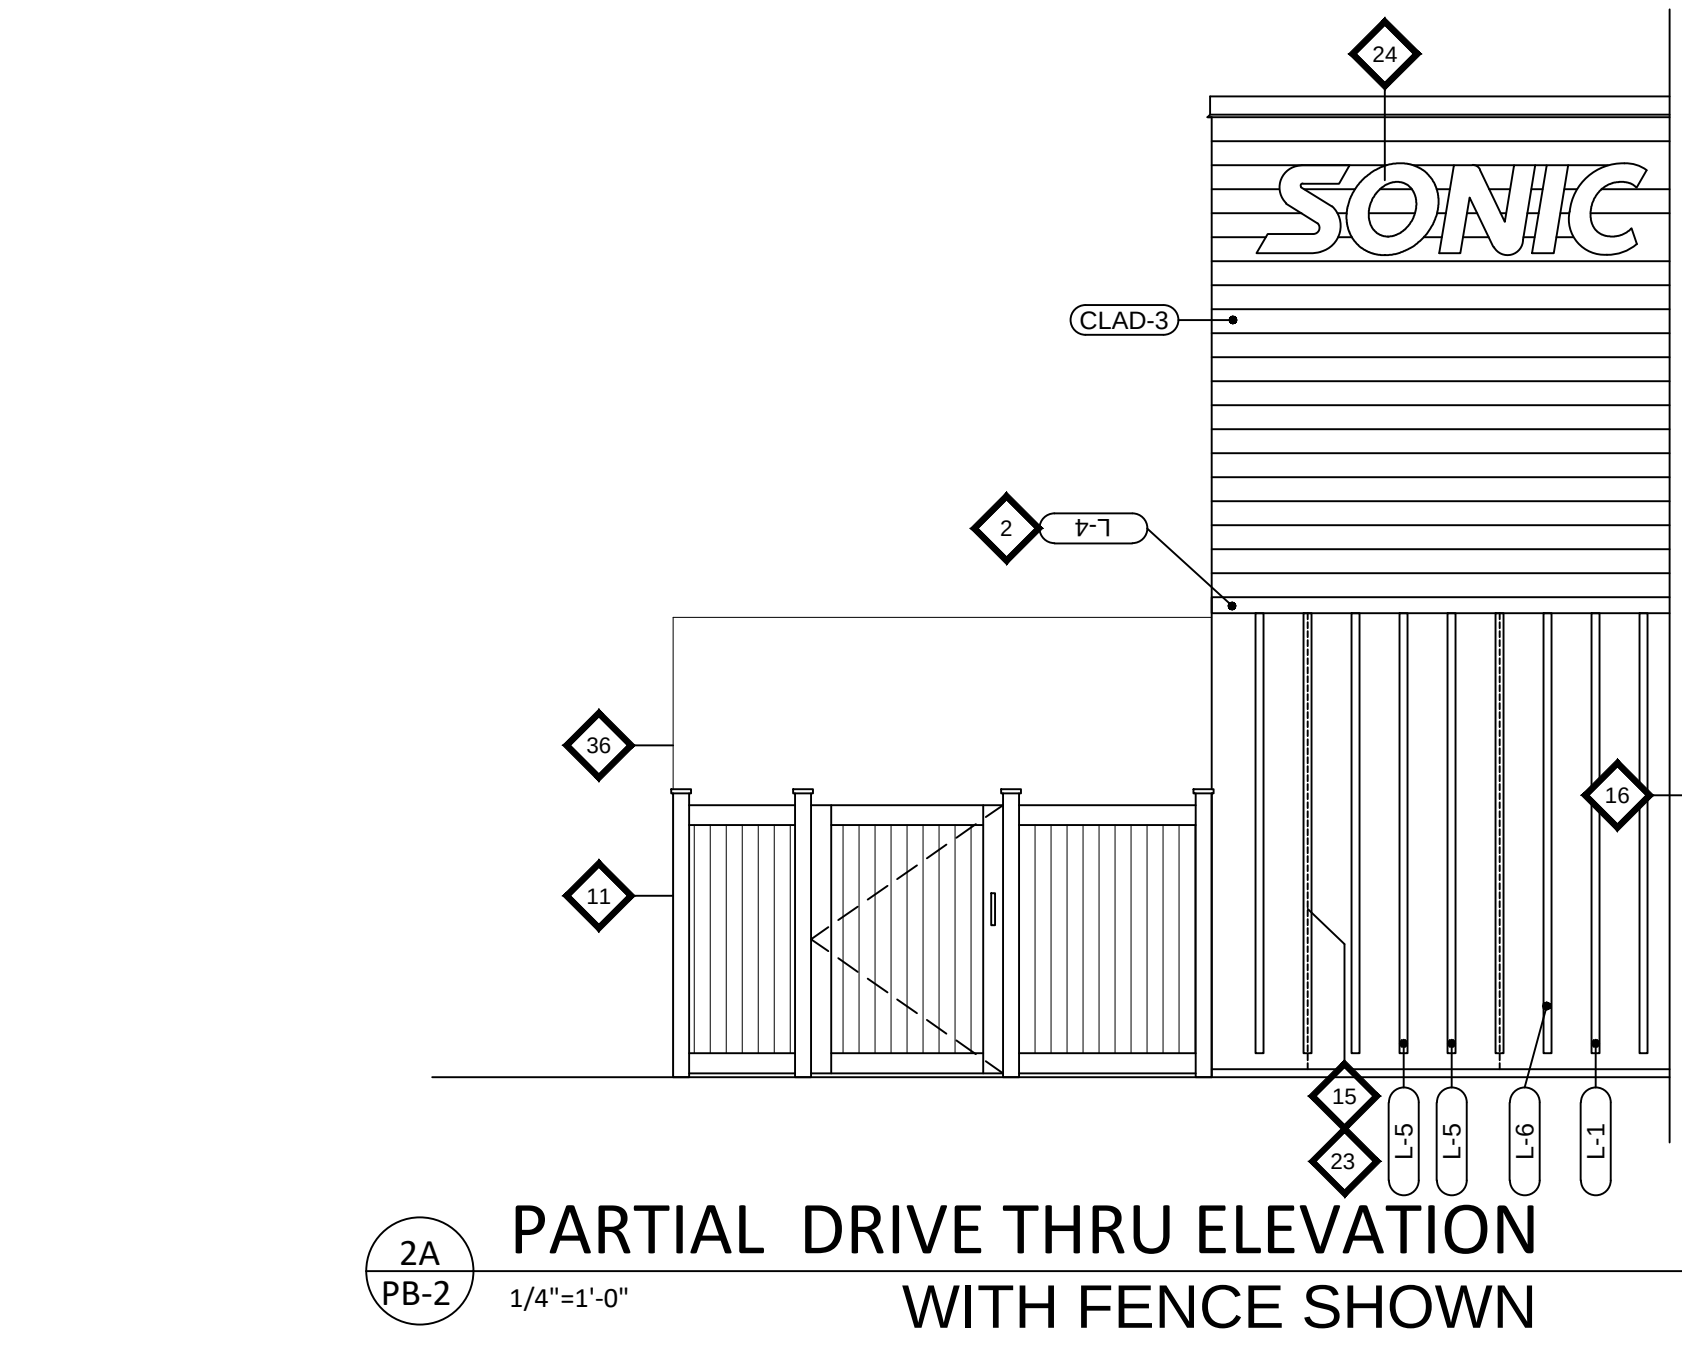

GENERAL NOTES

- DIMENSIONS OF REVEALS ARE TO CENTERLINE - VERIFY GRADE PRIOR TO CONSTRUCTION
- DO NOT SCALE DRAWINGS
- CONTACT ARCHITECT FOR ANY DISCREPANCIES ARE FOUND
- REFER TO CANOPY DRAWINGS FOR ADDITIONAL PREMANUFACTURED CANOPY INFORMATION


Revisions	
△ :-	
△ :-	
△ :-	
△ :-	
△ :-	
Drawn By MC	Checked By RAG
Scale AS NOTED	Date 2023-05-04
Job No. 23-0027	
Sheet No. PB-2	

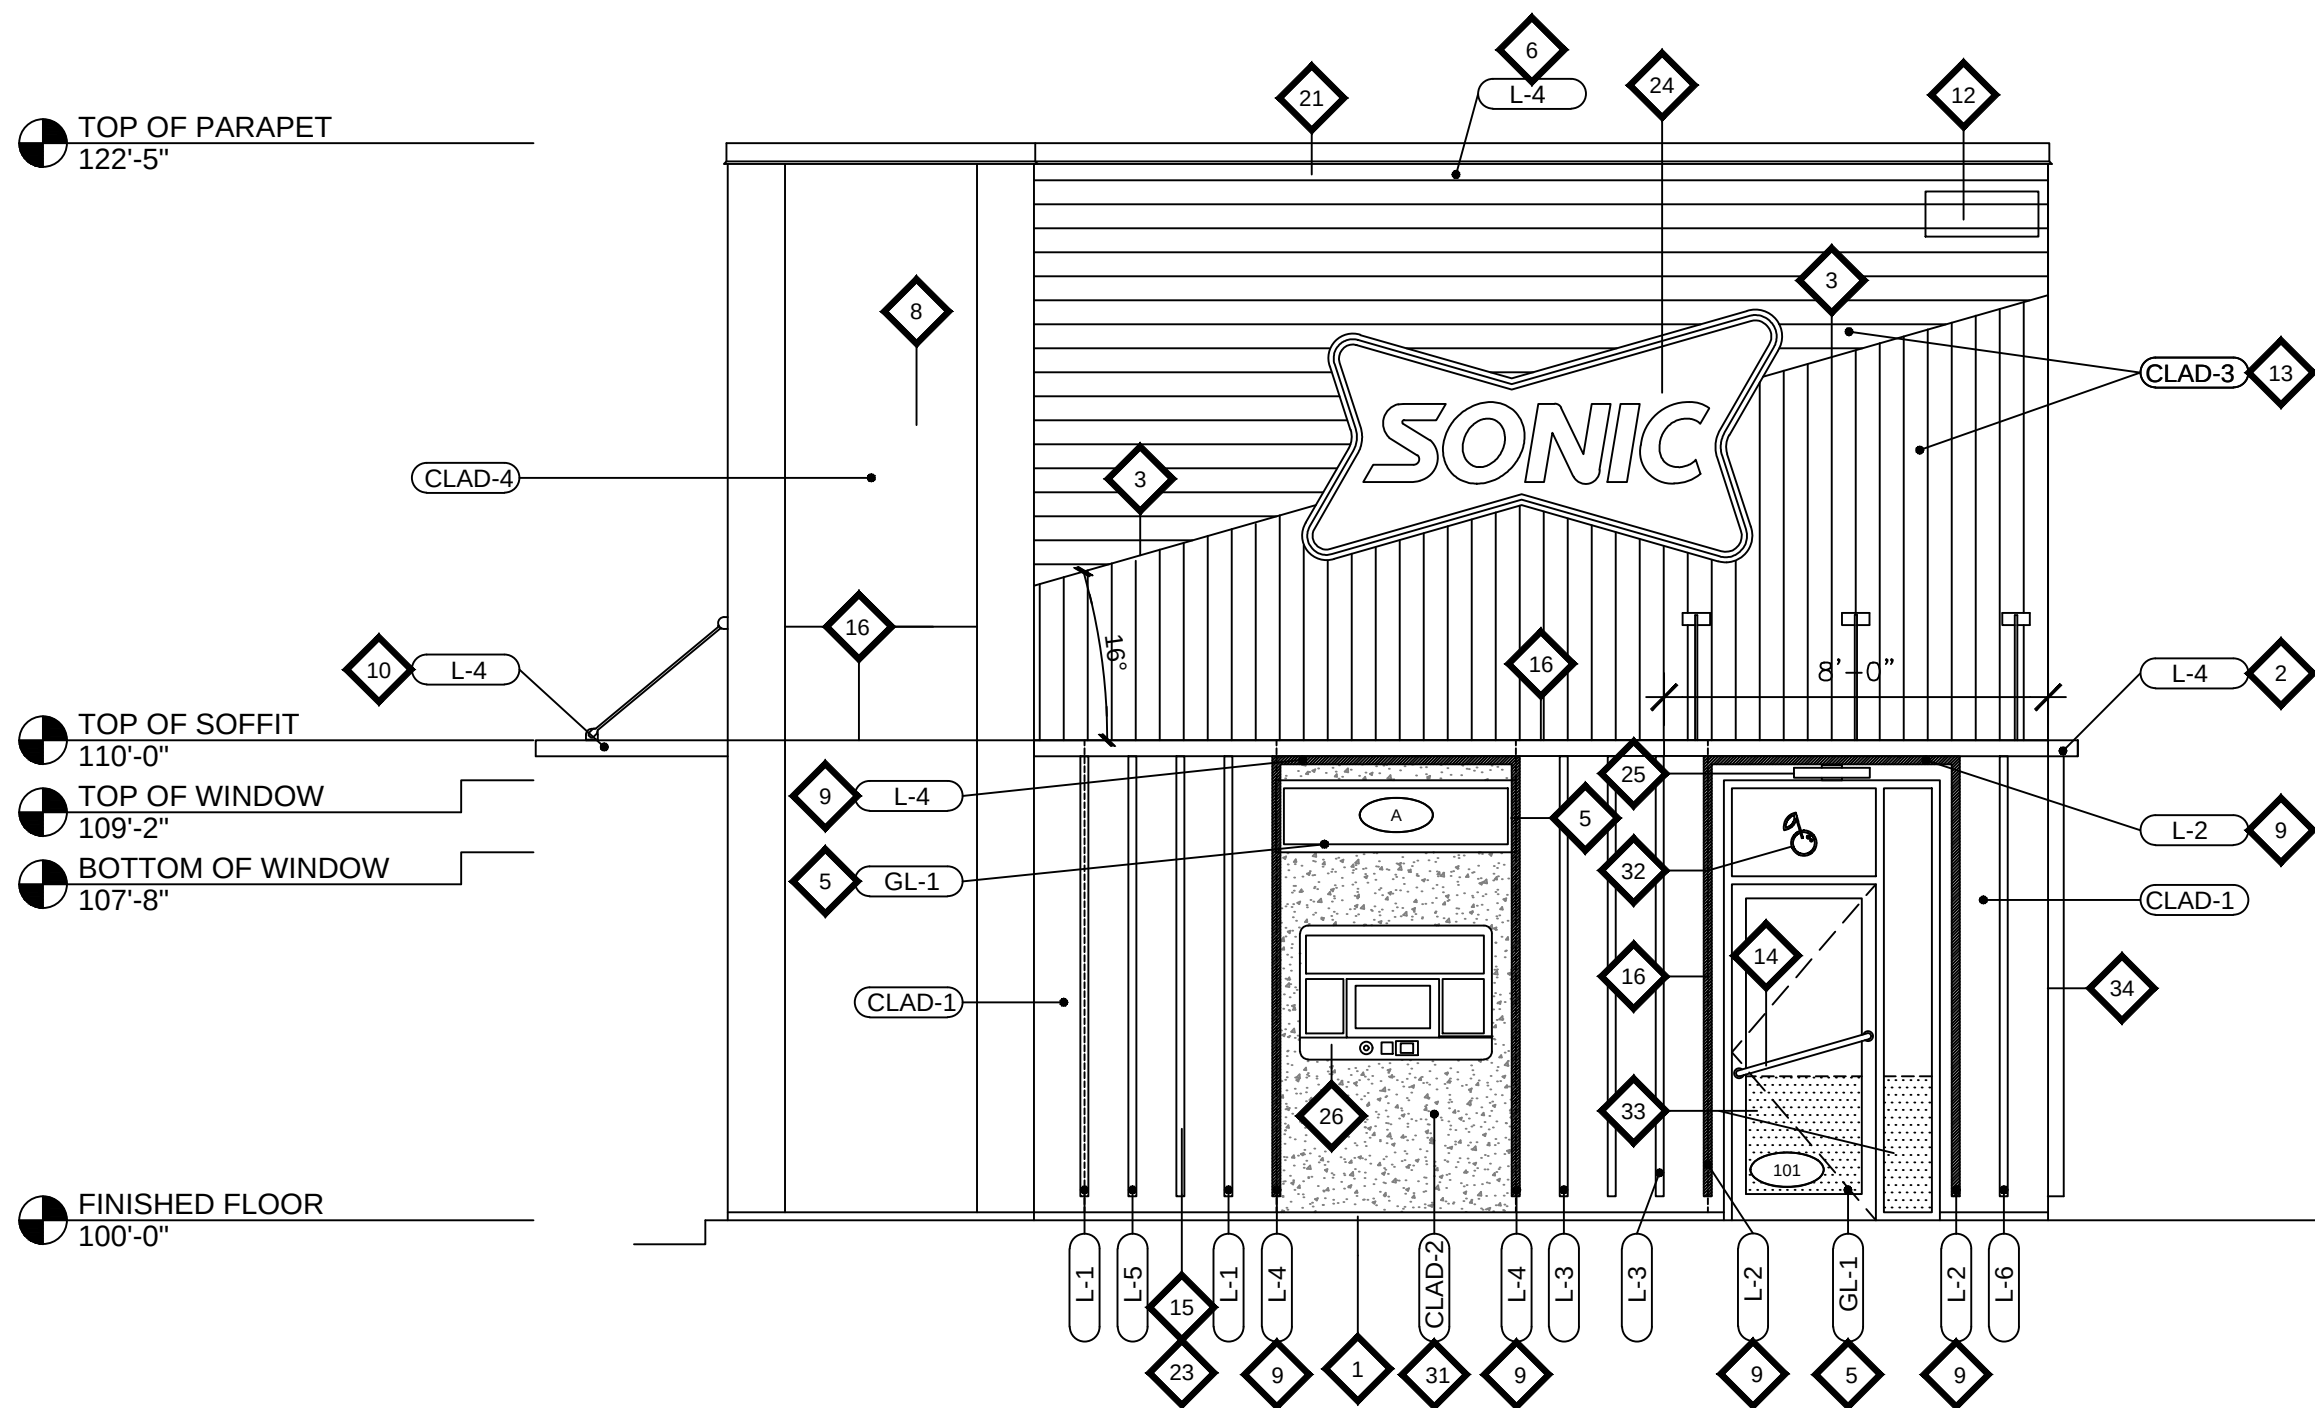

1
PB-3


PROPOSED FRONT ELEVATION
WITHOUT PATIO SHOWN

1/4"=1'-0"

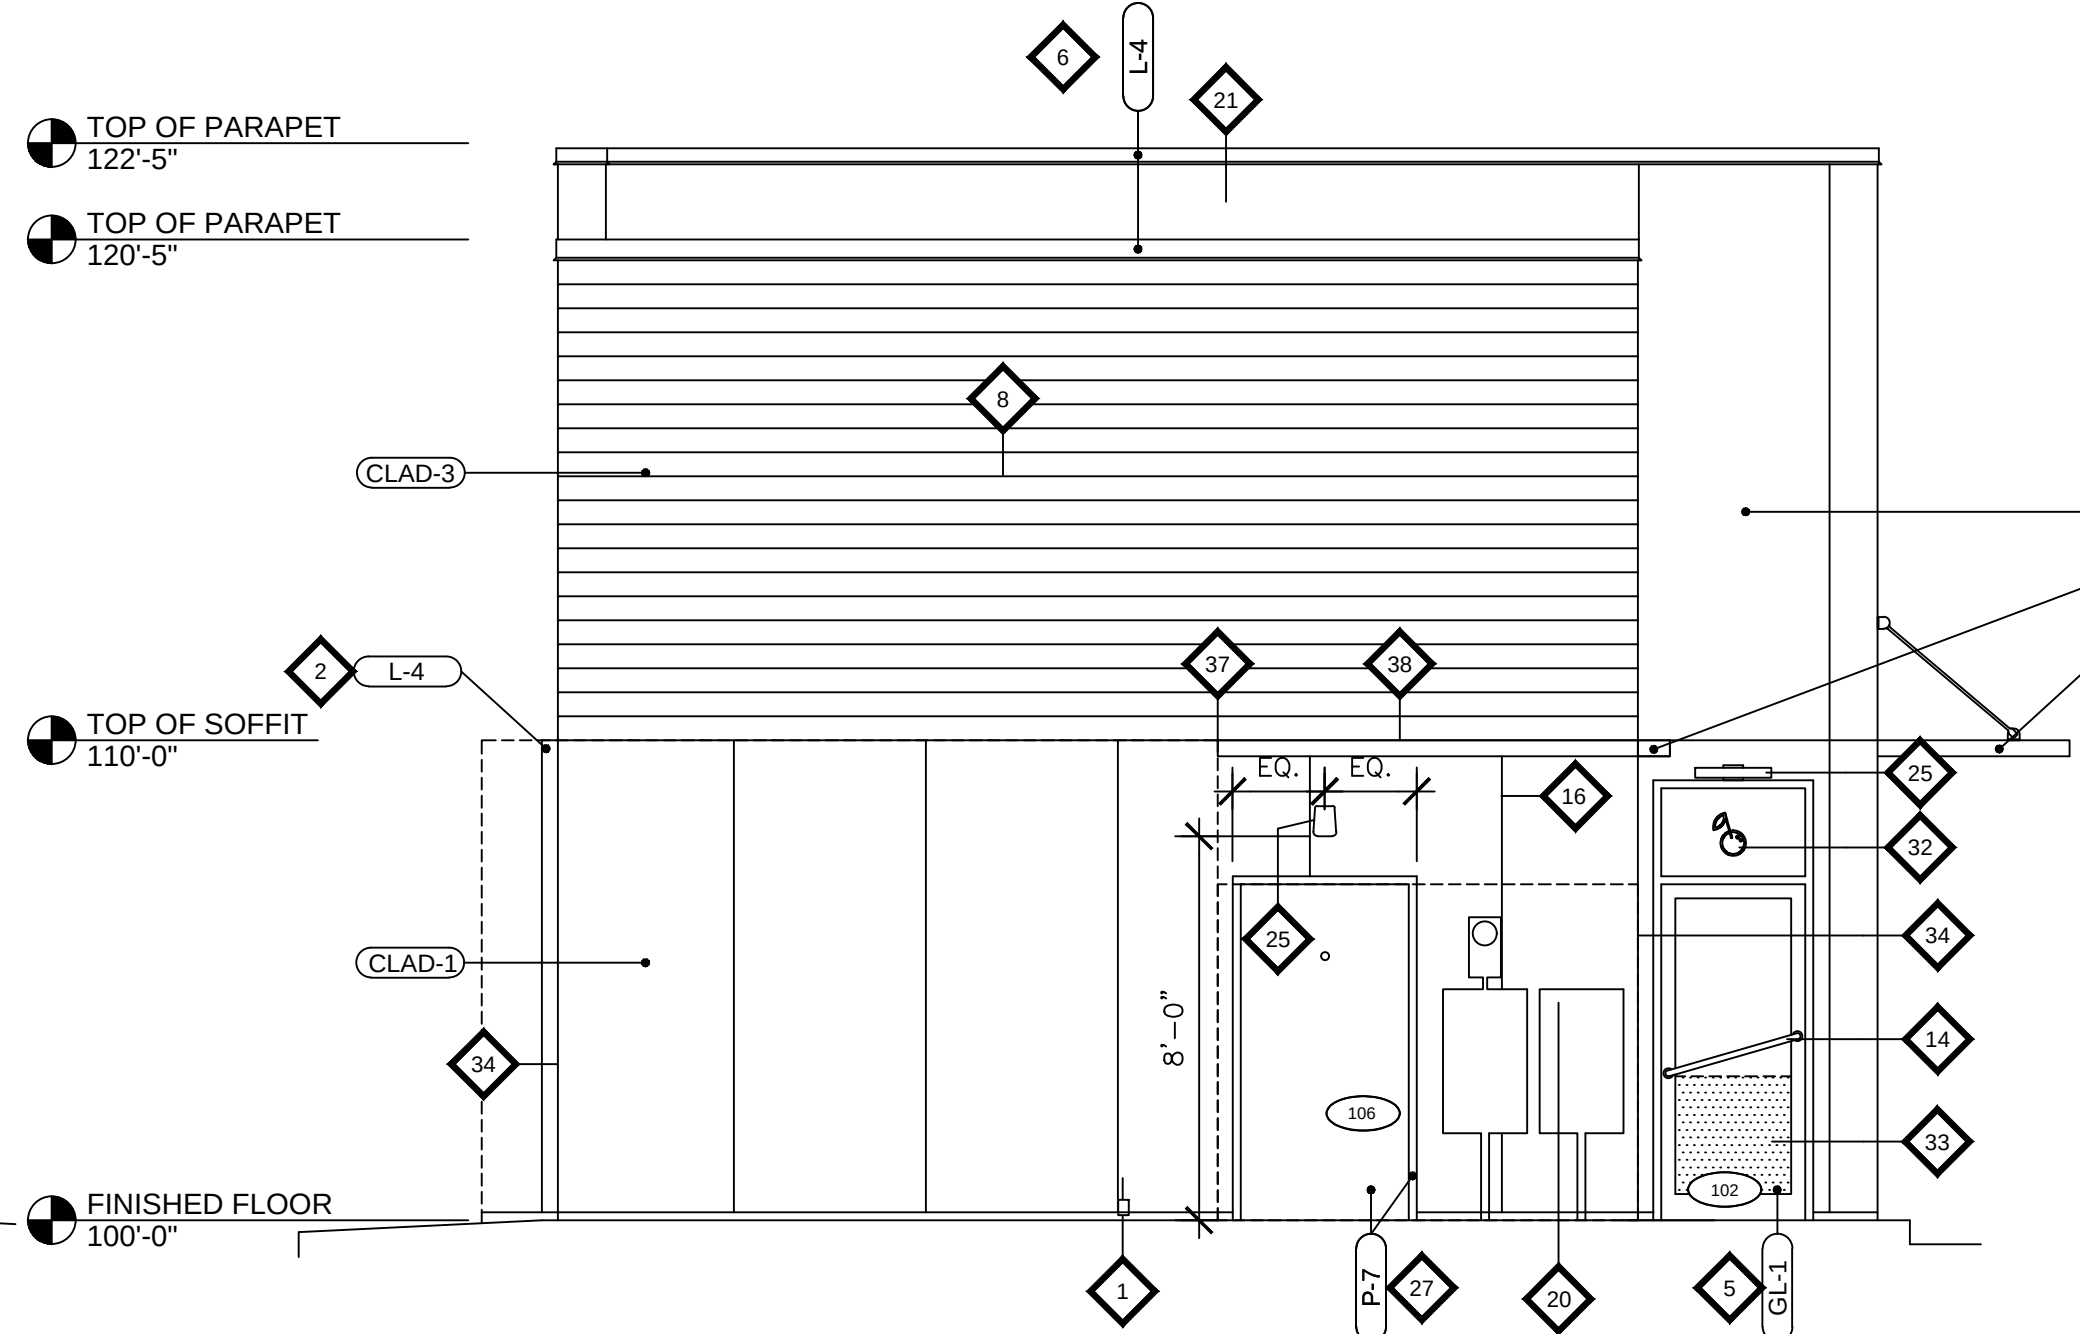


2
PB-3

PROPOSED REAR ELEVATION
1/4"=1'-0" WITHOUT COOLER & FENCE SHOWN

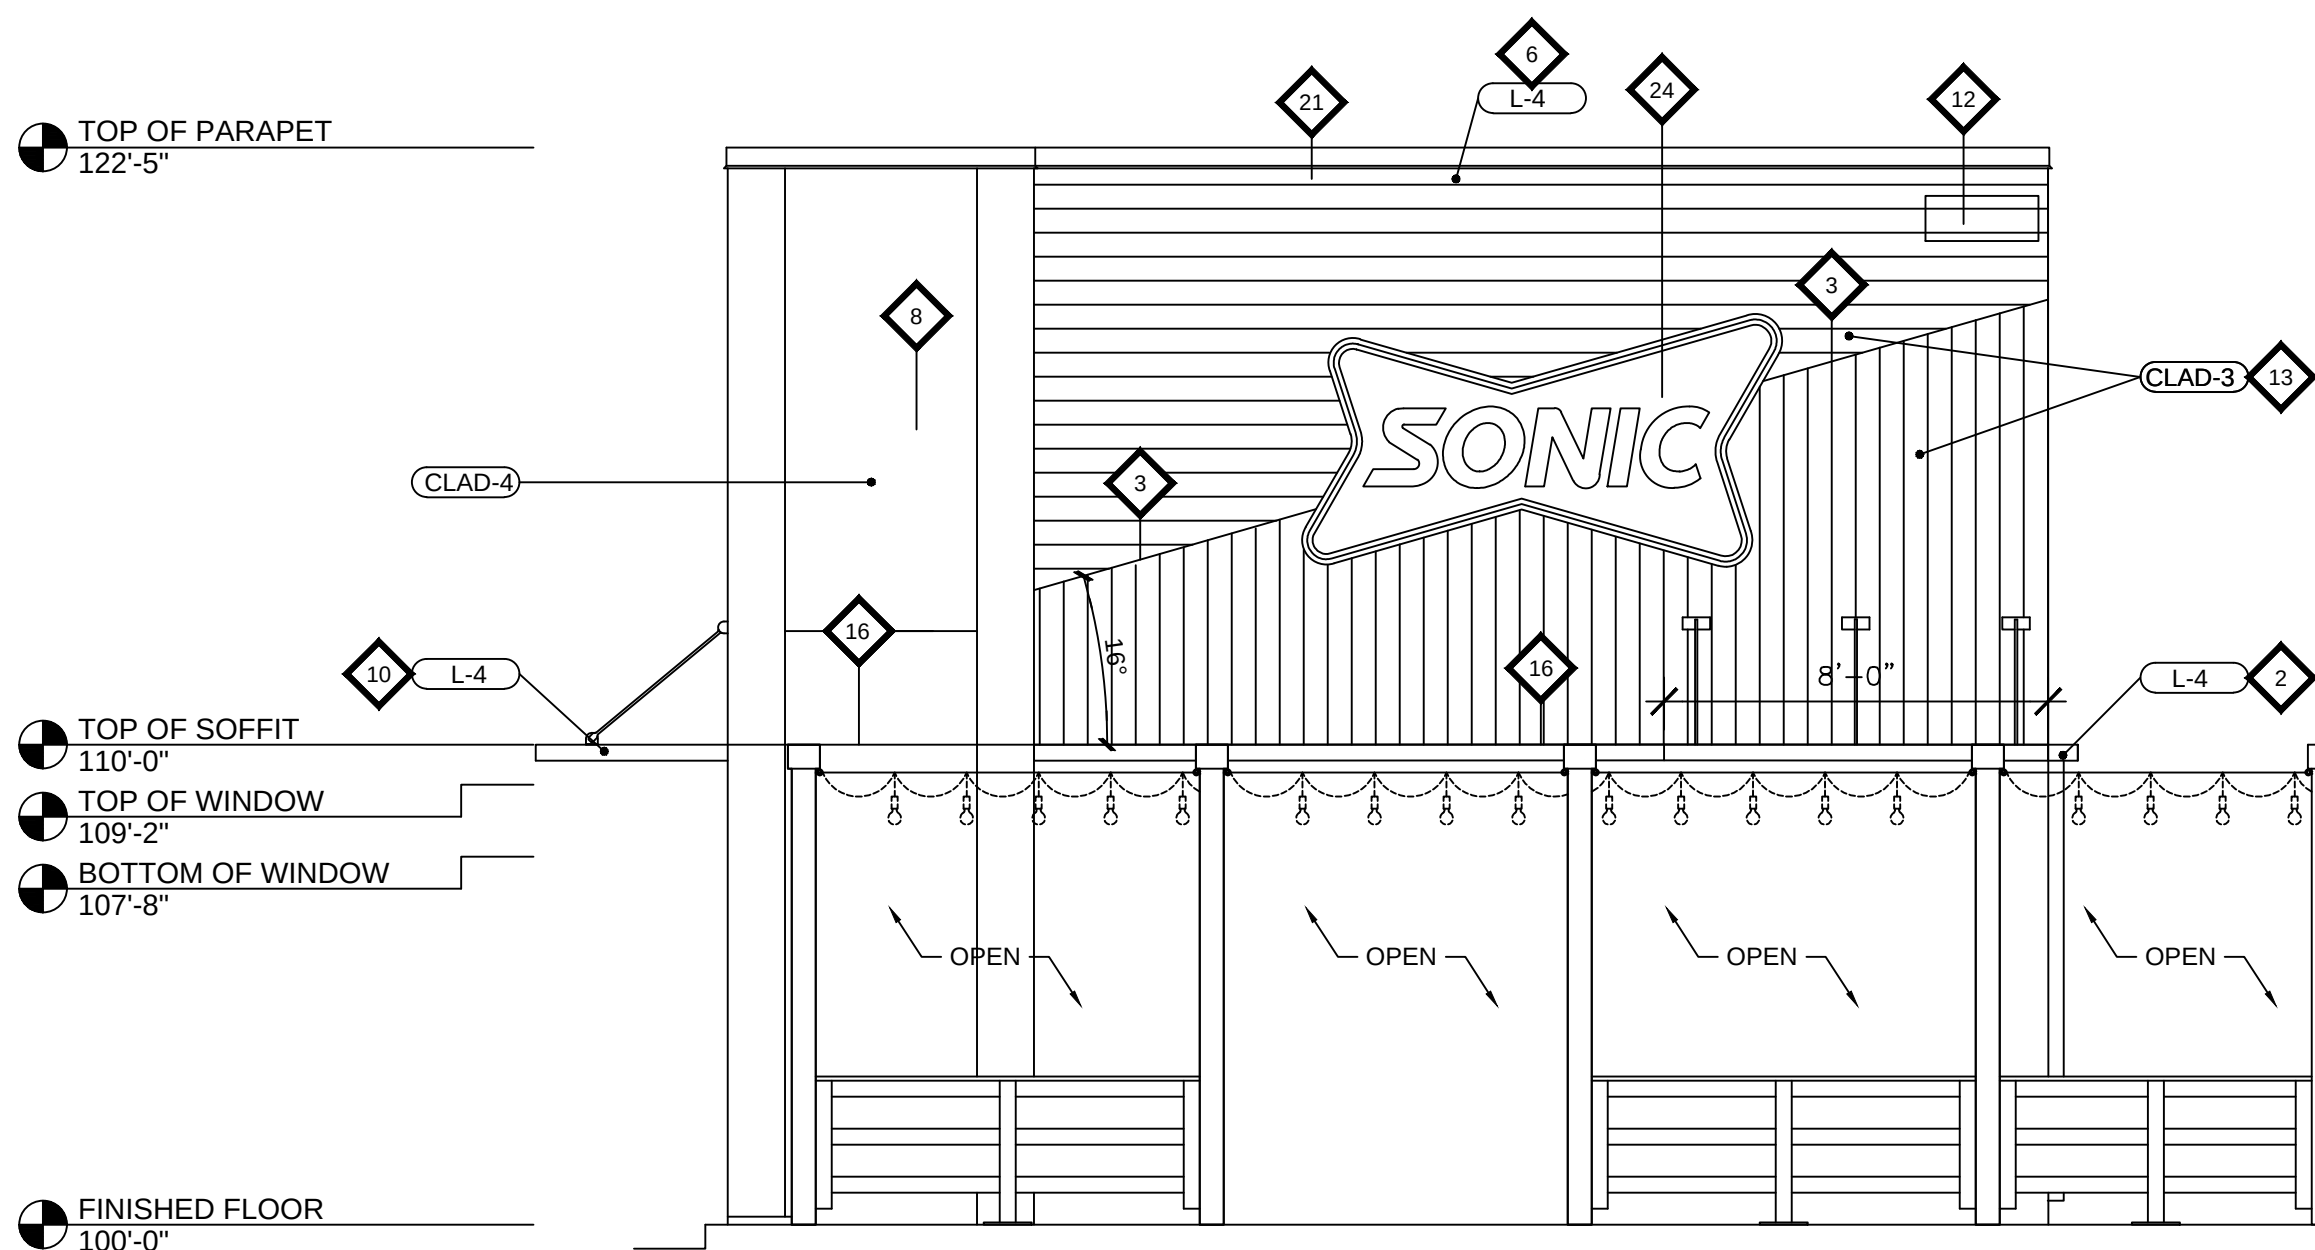

1A
PB-3 1/4"=1'-0" PROPOSED FRONT ELEVATION
WITH PATIO SHOWN

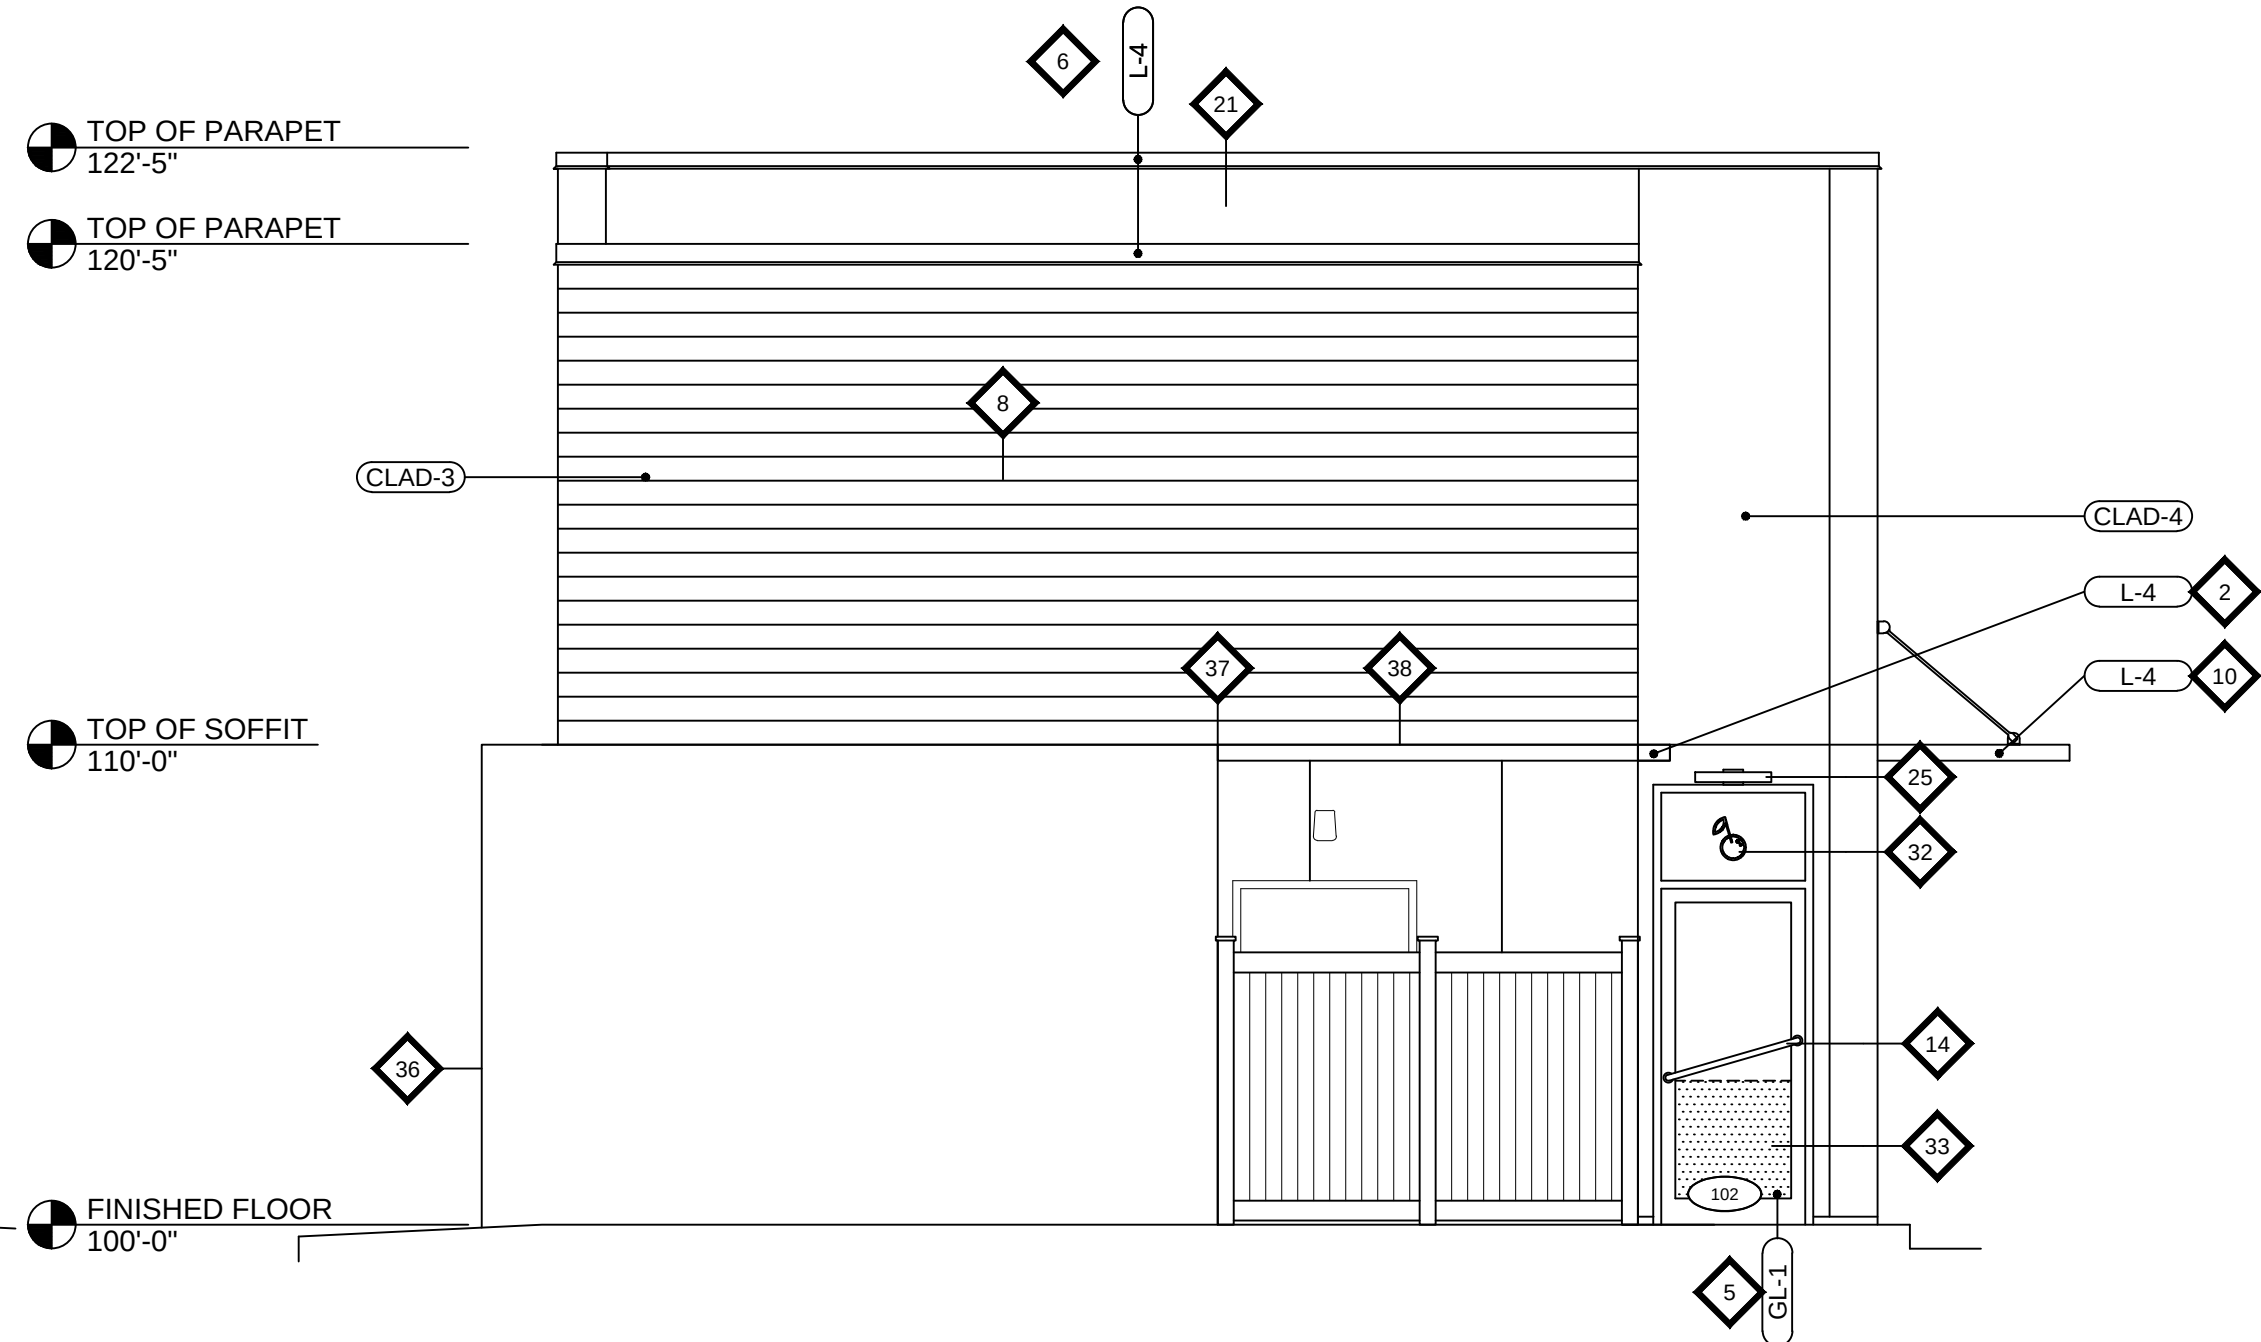

2A
PB-3

1/4"=1'-0" PROPOSED REAR ELEVATION WITH COOLER & FENCE SHOWN

DRAWING LEGEND	
KEYED NOTES	
1 2" EXPOSED CONCRETE CURB, TYPICAL	22 NOT USED
2 4"x8" PRE-MANUFACTURED ALUMINUM EYEBROW / SOFFIT	23 2"x4" BATTEN / LENTICULAR - PAINTED L-4 UNLESS OTHERWISE NOTED. REFER TO 10/A5.01
3 3/4" T" MOULDING	24 AVAILABLE SIGN LOCATION AS DETERMINED BY OWNER PER LOCAL SIGN ORDINANCES. SIGNS BY APPROVED SIGN COMPANY. GENERAL CONTRACTOR TO PROVIDE ELECTRICAL. SIGNAGE IS NOT APPROVED WITH THIS DEVELOPMENT PLAN. A SEPARATE COORDINATED SIGN PLAN (CSP) IS REQUIRED.
4 NOT USED	25 DOWN LIGHT FIXTURE REFER TO ELECTRICAL DRAWINGS - PROVIDE BACKING AS NECESSARY - REFER TO DIMENSION FOR MOUNTING HEIGHT
5 ALUMINUM STOREFRONT DOORS AND WINDOW FRAMES	26 PATIO ORDER MENU BOARD TO BE WALL MOUNTED - 39" A.F.F. TO PUSH/CALL BUTTON
6 CAP FLASHING - REFER TO 9/A5.01	27 HOLLOW METAL DOOR AND FRAME
7 ADDITIONAL PAY STATION - REFER TO ELECTRICAL FOR ADDITIONAL INFORMATION	28 POWER FOR STRING LIGHTS @ 9'-4" AFF. COORDINATE LOCATION WITH ELECTRICAL DRAWINGS
8 DASHED LINE INDICATES ROOF LINE BEYOND	29 RESTROOM SIGNAGE (YELLOW) - BY SIGN COMPANY - GENERAL CONTRACTOR TO INSTALL
9 2"x6" POWDER COATED ALUMINUM SURROUND	30 HATCH REPRESENTS BURGER AND SHAKE PRINT ON CLAD-2
10 PRE-MANUFACTURED ALUMINUM CANOPY - REFER TO 13/A5.01	31 HATCH REPRESENTS CONCRETE PRINT ON CLAD-3
11 WHITE VINYL FACE	32 CHERRY GRAPHIC WINDOW FILM
12 ADDRESS NUMBERS PER LOCAL FIRE DEPARTMENT / AUTHORITY - PROVIDED AND INSTALLED BY GENERAL CONTRACTOR	33 DOT GRAPHIC WINDOW FILM
13 FINISHED FACES TO ALIGN	34 OUTSIDE CORNERS AT FLAT ACM PANELS TO BE ROUTED AND FOLDED
14 CUSTOM BLUE HARDWARE. LOW SIDE OF DOOR PULL ON HINGE SIDE OF DOOR	35 PROVIDE EYE HOOK FOR PATIO STRING LIGHTS
15 ALIGN BATTEN / LENTICULAR OVER ACM PANEL SEAM	36 WALK-IN UNIT TO HAVE FACTORY FINISH
16 ACM PANEL SEAM, TYPICAL	37 EYEBROW / SOFFIT TO STOP AT WALK-IN UNIT
17 GAS SERVICE	38 HEAVY DASHED LINE INDICATES PARAMETER OF WALK-IN UNIT
18 GREASE EXTRACTION SYSTEM CONNECTION 4'-4" TO CENTER (PLACE BETWEEN LENTICULARS)	39 EYEBROW AT COVERED PATIO TO ALIGN WITH BUILDING EYEBROW. SEE PATIO ELEVATIONS FOR CONTINUATION.
19 ADA RESTROOM SIGNAGE - REFER TO B1.01 FOR ADDITIONAL INFORMATION	
20 ELECTRICAL SERVICE	
21 DASHED LINES INDICATE ROOF MOUNTED EQUIPMENT - BEYOND	
COLOR SCHEDULE	
CLAD-1 ACM METAL PANEL CLADDING (FLAT) COLOR: SAW WHITE LOT: 040519 / STOCK MANUF: ALPOLIC PANELS SIZE: 60" X 118" X 5/16"	CLAD-4 ACM METAL PANEL CLADDING COLOR: ABE BLUE LOT: 060419 / STOCK MANUF: ALPOLIC PANELS
CLAD-2 ACM METAL PANEL CLADDING COLOR: CUSTOM PRINTED GRAPHIC	CLAD-5 ACM METAL PANEL CLADDING (FLAT) COLOR: BYL YELLOW MANUF: ALPOLIC PANELS SIZE: 60" X 118" X 5/16"
CLAD-3 WOOD LOOK METAL CLADDING COLOR: SONIC CUSTOM MANUF: KNOTWOOD	GL-1 ALUMINUM GLAZING SYSTEM MANUF: KAWNEER SIZE: CLEAR ANODIZED HARDWARE COLOR: SATIN CHROME 626
PAINT VENDOR THE SHERWIN-WILLIAMS COMPANY PHONE NO.: (405) 409-2358 CONTACT: ERIC ACKERMAN eric.m.ackerman@sherwin.com	P-5 SONIC DARK BLUE PAINT PRODUCT #: B66T01554 MANUF.: SHERWIN WILLIAMS DESCRIPTION: PI MULTI ACR SG UD GALLON FORMULA: W1-2y61+1, L1-4y57+11, R3-2y53+1, Y-19
P-1 SONIC LOGO MEDIUM BLUE PAINT PRODUCT #: B66T01554 MANUF.: SHERWIN WILLIAMS DESCRIPTION: PI MULTI ACR SG UD GALLON FORMULA: W1-4y33, L1-4y11+1, R3-19+1	P-6 SONIC FROST BLUE PAINT PRODUCT #: B66W01551 MANUF.: SHERWIN WILLIAMS DESCRIPTION: PI MULTI ACR SG EW GALLON FORMULA: L1-52+01 P-7 7659 GRIS PAINT PRODUCT #: B54T00304 MANUF.: SHERWIN WILLIAMS DESCRIPTION: INDUSTRIAL ENAMEL ULTRADE CLEAR TINT BASE
P-2 SONIC CONFIDENT YELLOW PAINT PRODUCT #: B66Y01157 MANUF.: SHERWIN WILLIAMS DESCRIPTION: PI DTM SG VV YEL	L-1 SONIC LOGO MEDIUM BLUE PSS 4009 L-2 SONIC CONFIDENT YELLOW PSS 2834 L-3 SONIC ARCHITECTURAL RED T.B.D. L-4 SONIC PURE WHITE PSS 4950 L-5 SONIC DARK BLUE PMB 1710 L-6 SONIC FROST BLUE PMS 2197C
P-3 SONIC ARCHITECTURAL RED PAINT PRODUCT #: B66T01554 MANUF.: SHERWIN WILLIAMS DESCRIPTION: PI MULTI ACR SG UD GALLON FORMULA: R4-14y	
P-4 SONIC PURE WHITE PAINT PRODUCT #: B66W01551 MANUF.: SHERWIN WILLIAMS DESCRIPTION: PI MULTI ACR SG EW GALLON FORMULA: B1-+01,Y3-+1	
GENERAL NOTES	
- DIMENSIONS OF REVEALS ARE TO CENTERLINE - VERIFY GRADE PRIOR TO CONSTRUCTION - DO NOT SCALE DRAWINGS - CONTACT ARCHITECT FOR ANY DISCREPANCIES ARE FOUND - REFER TO CANOPY DRAWINGS FOR ADDITIONAL PREMANUFACTURED CANOPY INFORMATION	

1

4

1

1

4

1

ARCHITECTURE, L.L.C.

ROBERT ANTHONY GRIMALDI
39 NORTH 11th STREET
KENILWORTH, NJ 07033
g141office@gmail.com
9083477419

NCARB84690
AIA38640695

CT13585
DES5-0008497
DCAEC103027
MA951751
MD18745
NJAI 15475
NH04842
NY039330
OHARC.2018210
PAAR07639
VA0401019058

SONIC

SONIC DRIVE-IN RESTAURANT
470 EALGE ROCK AVE
WEST ORANGE, NJ - 07052

PROPOSED EXTERIOR ELEVATION
OPEN PATIO VERSION

Revisions
△ :
△ :
△ :
△ :
△ :

Drawn By
MC

Checked By
RAG

Scale
AS NOTED

Date
2023-05-04

Job No.
23-0027

Sheet No.
PB-3

THIS DRAWING IS COPYRIGHTED AND PROTECTED UNDER THE LAWS OF THE UNITED STATES OF AMERICA. ANY UNAUTHORIZED USE OR REPRODUCTION OF THIS DOCUMENT WITHOUT WRITTEN CONSENT OF ROBERT A. GRIMALDI IS AN INFRINGEMENT UPON COPYRIGHT LAWS. VIOLATORS WILL BE SUBJECT TO PROSECUTION BY THE FULL EXTENT OF THE LAW.

BUILDING 15 2020 EQUIPMENT SCHEDULE										ELECTRICAL					PLUMBING				GAS			
EQ #	DESCRIPTION	QTY	ALT	MANUFACTURER	MODEL	REMARKS	NOTES:	SUPPLIED & INSTALLED BY EQ. VENDOR	SUPPLIED BY EQ. VENDOR	INSTALLED BY G.C.	SUPPLIED & INSTALLED BY G.C.	VOLT	PHASE	HORSEPOWER	NEMA	KVA/AMPS	AMP	HOT WATER	COLD WATER	WASTE	CONNECTION	METHOD
1	ICE CREAM MACHINE (AIR COOLED)	1	A	ELECTRO FREEZE	GEN-5420 (DUAL HEAD ICE CREAM)		1					208	3	(2) 2.0	VERIFY		VERIFY					
			A	STOBELTING	UA21-H2 A/C (DUAL HEAD ICE CREAM)		1					208	3	(2) 2.0	VERIFY		VERIFY					
		1	C	ELECTRO FREEZE	GEN-80 (SINGLE SHAKE)		1					208	3	1 1/2	VERIFY		10.3					
2	ICE CREAM CLIP AND CONE DISPENSER	1	A	STOBELTING	BU412 (SINGLE SHAKE)		1					208	1	3/4	VERIFY		VERIFY					
		1	B	CUSTOM STAINLESS STEEL FAB. (NSF)	OVERHEAD HANGING DISPENSER	TO BE USED WHEN PLACED ABOVE SINGLE SHAKE OR ICE CREAM																
3	REFRIGERATED FOUNTAINETTE	1	A	36" SILVER KING	SKF3							115	1	1/4	5-15		3.4					
4	STAINLESS STEEL TABLE	1	B	CUSTOM STAINLESS STEEL FAB. (NSF)	14" DEPTH X LENGTH SHOWN WITH TAG #	INCLUDES DOUBLE UNDERSHELF																
		1	C	CUSTOM STAINLESS STEEL FAB. (NSF)	30" DEPTH X LENGTH SHOWN WITH TAG #	INCLUDES DOUBLE UNDERSHELF																
		1	D	CUSTOM STAINLESS STEEL FAB. (NSF)	36" DEPTH X LENGTH SHOWN WITH TAG #	INCLUDES DOUBLE UNDERSHELF																
5	FOUNTAIN ORGANIZER	1	A	CUSTOM STAINLESS STEEL FAB. (NSF)	36" RACK WHEN 36" FOUNTAINETTE IS SELECTED																	
6	TABLETOP MIXER	0	A	HAMILTON BEACH	94950							120	1	3/4			5.2					
		1	B	ELECTRO FREEZE	HMD75A							115	1	3/4			10.0					
7	HOT FLUDGE WARMERS/SERVER	1	A	SERVER PRODUCTS	FSP 82060	PART OF SMALLWARES PACKAGE USED ON TABLE #4 OR #3	3					120	1		5-15P		4.2					
8	COFFEE AND TEA BREWER	1	A	BUNN	TCB-20V-DRB WITH INTEGRATED FLIP TRAY	PROVIDE POWER AND FILTERED WATER CONNECTION	3					120	1	VERIFY	5-15P		14.0	1/2		1/2		
9	COFFEE AND TEA DISPENSERS	1 SET	A	BUNN	TDO-N-3.5, RSVR		3															
10	SLUSH DRINK MACHINE (AIR COOLED)	2	A	ELECTRO FREEZE	612H		1					208	1	1/2	6-20		35.0					
		2	B	STOBELTING	50 2188		1					208	1	1/2	6-20P		12.0					
10.1	SLUSH RACK	1	A	CUSTOM STAINLESS STEEL FAB. (NSF)																		
11	SLUSH FILL STATION (PROVIDED BY COKE)	2	A	LANCER	85-0084-01		4					V	V	VERIFY	VERIFY		VERIFY	V	V			
12	ULTIMATE DRINK MACHINE WITH ICE BIN	2	A	COCA-COLA	85-2406C-122V, IC 45866		4					120	1	VERIFY	VERIFY		13.3	V	V			
13	DRINK CLIP AND LID DISPENSER	1	A	45" CUSTOM STAINLESS STEEL FAB. (NSF)		OVERHEAD HANGING DISPENSER - HOP TABLE																
		1	B	30" CUSTOM STAINLESS STEEL FAB. (NSF)		OVERHEAD HANGING DISPENSER - DT AREA																
		2	C	520A MACHINE MOUNTED CUSTOM STAINLESS STEEL RACK (NSF)		MACHINE MOUNT FOR ABOVE																
14	DRINK CONDIMENT TABLE	2	A	CUSTOM STAINLESS STEEL FAB. (NSF)	36" DEPTH X LENGTH SHOWN WITH TAG #	SINGLE TABLE INCLUDES COLDWELL & DOUBLE UNDERSHELF														1/2		
15	STAINLESS STEEL CHASE (U-SHAPED @ WALL)	2	A	5" X 12" X 120" STAINLESS STEEL FAB (NSF)		MOUNT TIGHT TO CEILING																
18	DRIVE THRU STATION	1	C	18" X 24" ROLLING CART																		
		1	D	8" X 30" DRINK RAIL																		
19	LEMONADE DISPENSER	1	A	CRATHCO BY GBCW	SIMPLICITY BUBBLER MINI-TWIN CS-2E-16		1					115	1	1/10			3.6					
20	HOP TABLE	1	C	48" CUSTOM STAINLESS STEEL FAB. (NSF)																	1/2	
21	WALL MOUNTED FIRE EXTINGUISHER	2	A	SUPPLY LOCALLY	2A-10-8C		5															
		1	B	SUPPLY LOCALLY	2A-C-K		5															
22	WALL MOUNTED HAND SINK	2	A	ELKAY	EHS-18-SSX	SPLASH GUARD BOTH SIDES OF SINK												1/2	1/2	2		
25	COMBINATION EXPO / HOP TABLE	1	A	CUSTOM STAINLESS STEEL FAB. (NSF)	30" DEPTH X 96" LENGTH	TABLE W/ WARMERS AND SACK RACK						120	1		5-15P		(2) VERIFY					
26	STAINLESS STEEL TABLE (SALT & BAG)	1	A	CUSTOM STAINLESS STEEL FAB. (NSF)	30" DEPTH X 48" LENGTH	SINGLE UNDERSHELF - FREEZER																
27	TEA URN SHELF	2	A	CUSTOM STAINLESS STEEL FAB. (NSF)																		
29	36" DOUBLE DOOR UNDERCOUNTER FREEZER	1	B	TBD								115	1	1/4	5-15P		5.7					
30	VERTICAL HOLDING UNIT	1	A	PRINCE CASTLE - FRYER								120	1		5-20P		13.3					
31	SALT & BAG HOLD UNIT	1	A	CUSTOM STAINLESS STEEL (NSF)	DHB4PT-20A 8 UNIT							208	1				20.0					
31.2	FRY TIMER	1	A	AJ ANTUNES EST-3																		
32	GRILL/FRYER EXHAUST HOOD SYSTEM	1	A	STRATOVENT MODELS/VNDZ (NSF)	12'-0" LENGTH - CANOPY STYLE	NO MAKEUP AIR																
33	EXHAUST HOOD INTERLOCK BOX	1	A	HOOD MANUFACTURER																		
34	FRYERS	1	F	HENRY PENNY (GAS 4 BANK) WITH GREASE TRANSFER SYSTEM	EE0344-01	COMES WITH GAS CONNECTION	1					120	1				12.2					1
37	REACH IN FREEZER	2	A	BEVERAGE AIR	HE1-1HS							115	1	1/2	5-20R		7.8					
			B	TRAU-SEN	SNGL12000							115	1	1/2	5-15P		9.7					
38	REACH IN REFRIGERATOR	1	A	BEVERAGE AIR	HR1-1HS							115	1	1/2	5-20R		5.8					
			B	TRAU-SEN	G10001							115	1	1/2	5-15P		6.1					
39	FIRE SUPPRESSION SYSTEM CONTROL BOX	1	A	ANGUL	B-105																	
40	GRILL / GRIDDLE	1	A	FLAT GRILL - GARLAND (GAS) WITH STAND	60" CG-60F	INCLUDE GAS CONNECTION KIT #40.2	5					120	1		VERIFY		1					3/4
40.1	COOKING TIMER	1	A	AJ ANTUNES TTS-8																		
40.2	GAS HOSE	1	A	DORMONT - 3/4"																		
41	EXPEDITE TABLE WITH WARMERS AND SACK RACK	1	C	80" CUSTOM STAINLESS STEEL WITH PASS SHELF/WARMER (NSF)	SPER0-24M							120	1		5-15P		(3) VERIFY					
42	REFRIGERATED TABLE (DRESSER) - SINGLE SIDED	1	A	BEVERAGE AIR (NSF)	HE1-1HS							115	1	1/2	5-15P		9.6					
45	HORIZONTAL HOLDING UNIT	1	C	PRINCE CASTLE	DHB2SS-33SNCGR 8 UNIT							208	1		6-15P		10.8					
46	TOASTER AND WARMER TABLE	1	E	CUSTOM STAINLESS STEEL (NSF)	30" X 38" SINGLE SIDED							120					20					
47	STEAMER	2	A	ROUNDUP	MS-255 / 7000314	PROVIDE POWER AND FILTERED WATER CONNECTION						208	1		6-20P		15.9			1/4		
48	BUN TOASTER	1	B	ROUNDUP	GST-3V (SMALLER UNIT)							208	1		6-20P		20.0					
49	WARMER SHELF / BAG RACK (SINGLE SIDED)	1	A	CUSTOM STAINLESS STEEL (NSF)		TRADITIONAL KITCHEN ONLY																
51	COUNTERTOP WARMERS	1	A	ROUNDUP	CW100							120	1		5-15P		12.5					
52	HOT / COLD COMBO CONEY TABLE	1	E	CUSTOM STAINLESS STEEL (NSF)	35" X 48" CONEY COMBO							120	1				15.0					
53	HOT DOG WARMER/HOLDING DRAWER	1	A	ROUNDUP	WD-50							120	1		5-15P		11.7					
54	HOT DOG CAROUSEL	1	A	ROUNDUP	HDC-50A							120	1		5-15P		14.8					
56	PREP TABLE (ROLLING)	1	B	CUSTOM STAINLESS STEEL (NSF)	30" DEPTH X LENGTH SHOWN WITH TAG #																	
58	MANAGER'S DESK	1	A	CUSTOM STAINLESS STEEL (NSF)	24" DEPTH X LENGTH SHOWN WITH TAG #																	
59	MANAGER'S UPPER SHELVING	2	A	METRO	18" DEPTH X LENGTH SHOWN WITH TAG #																	
61	FILE CABINET	1	A	VERTICAL FOUR DRAWER ON CASTERS																		
63	POS AND VIDEO RACK	2	A	VANES - REFER TO ELECTRICAL		REFER TO ELEVATIONS ON ELECTRICAL SHEETS																
64	SAFE	1	A	SMART SAFE	CS8820 DROP SAFE	28" X 20 1/2" X 16"D																
66	ICE MACHINES REMOTE CONDENSERS	2	A	SCOTSMAN	ERC311-32A		2					208	1		VERIFY		2.7		V		3/4	
67	ICE STORAGE BIN	1	A	FOLLETT	SG14905-60																	
68	ICE MACHINES (AIR COOLED)	2	A	SCOTSMAN	N1322R-32 / RTE-25 - 1300 LB. NUGGET		2					208	1		VERIFY		18.9		3/8		3/4	
69	BREAD RACK	1	A	SUPPLY LOCALLY		FROM BAKERY VENDOR																
70	GREASE REMOVAL TANK	1	C	DARLING - GRIFFIN	R.O.S.S. STORAGE	DARPRO LEASE UNIT						110	1									
72	3-COMPARTMENT SINK W/24" DRAINBOARDS	1	A	ELKAY	FSP20471																3/4	3
73	PRE-RINSE UNIT (FOR 3-COMP SINK)	1	A	T&S BRASS	B-133, B-109, B-159LN, 63X																	
77	EPOXY MODULAR WALL SHELF SYSTEM (SMARTWALL)	1	A	METRO	BEHND-3 COMP SINK																	
78	CHROME WIRE STORAGE SHELVING	5	A	METRO	DEPTH X LENGTH SHOWN WITH TAG #	LOWER DUNNAGE AND 4 TIER WITH CASTERS																
		1	C	METRO	DEPTH X LENGTH SHOWN WITH TAG #	LOWER DUNNAGE AND 5 TIER WITH CASTERS																
		1	B	METRO	DEPTH X LENGTH SHOWN WITH TAG #	(4) DUNNAGE TIER																
79	CHROME WIRE DUNNAGE SHELVING	0	A	METRO	DEPTH X LENGTH SHOWN WITH TAG #	4 TIER																
80	EPOXY COATED WIRE STORAGE SHELVING	7	A	METRO	DEPTH X LENGTH SHOWN WITH TAG #	BOTTOM DUNNAGE AND 3 TIER																
		2	B	METRO	DEPTH X LENGTH SHOWN WITH TAG #	(2) DUNNAGE TIER																
81	ALUMINUM DUNNAGE RACK	1	A	NEWAGE	DEPTH X LENGTH SHOWN WITH TAG #	4 TIER																
86	BAG-IN-BOX STORAGE UNIT	1	A	COCA-COLA	43142		3															
87	DRINK CARBONATOR TANK WITH 6" SS LEGS	1	A	LOCAL CO2 VENDOR		750 POUND TANK WITH SMALL TANK HOOK-UP	4															
88	SLUSH PRECHILLER (SUPPLIED BY COKE)	1	A	LANCER	1500		4					115	1	1/3	VERIFY		4.4					
89	SLUSH RACK (SUPPLIED BY COKE)	1	A	LANCER	51-1408		4															
91	MOP SINK	1	A	BY GENERAL CONTRACTOR	24" X 24" PREFORMED	REFER TO PLUMBING FOR FAUCET SPECIFICATIONS																
92	PRESSURE WASHER	1	A	EASWASH	25200 - 14" X 36" SHELF																	

THIS DRAWING IS COPYRIGHTED AND PROTECTED UNDER THE LAWS OF THE UNITED STATES OF AMERICA. ANY UNAUTHORIZED USE OR REPRODUCTION OF THIS DOCUMENT WITHOUT WRITTEN CONSENT OF ROBERT A. GRIMALDI IS AN INFRINGEMENT UPON COPYRIGHT LAWS. VIOLATORS WILL BE SUBJECT TO PROSECUTION BY THE FULL EXTENT OF THE LAW.



G 141 ARCHITECTURE, LLC


G141

ARCHITECTURE, LLC

ROBERT ANTHONY GRIMALDI
39 NORTH 11th STREET
KENILWORTH, NJ 07033
g141office@gmail.com
908-347-7419

NCARB 84690
AIA 38640695

CT	13585
DE	S5-0008497
DC	AEC103027
MA	951751
MD	18745
NJ	AI 15475
NH	04842
NY	039330
OH	ARC.2018210
PA	AR07639
VA	0401019058

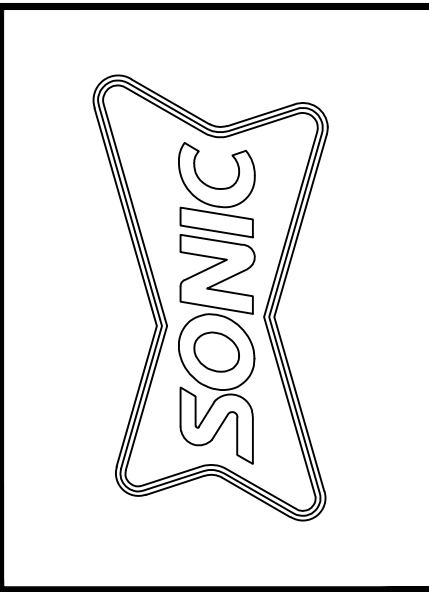

SONIC DRIVE-IN RESTAURANT
470 EALGE ROCK AVE
WEST ORANGE, NJ - 07052

PROPOSED EXT. ELEVATION PICTURES
OPEN PATIO VERSION

Revisions	
△:	
△:	
△:	
△:	
△:	
△:	
Drawn By	Checked By
MC	RAG
Scale	Date
AS NOTED	2023-05-04
Job No.	23-0027
Sheet No.	PB-5