


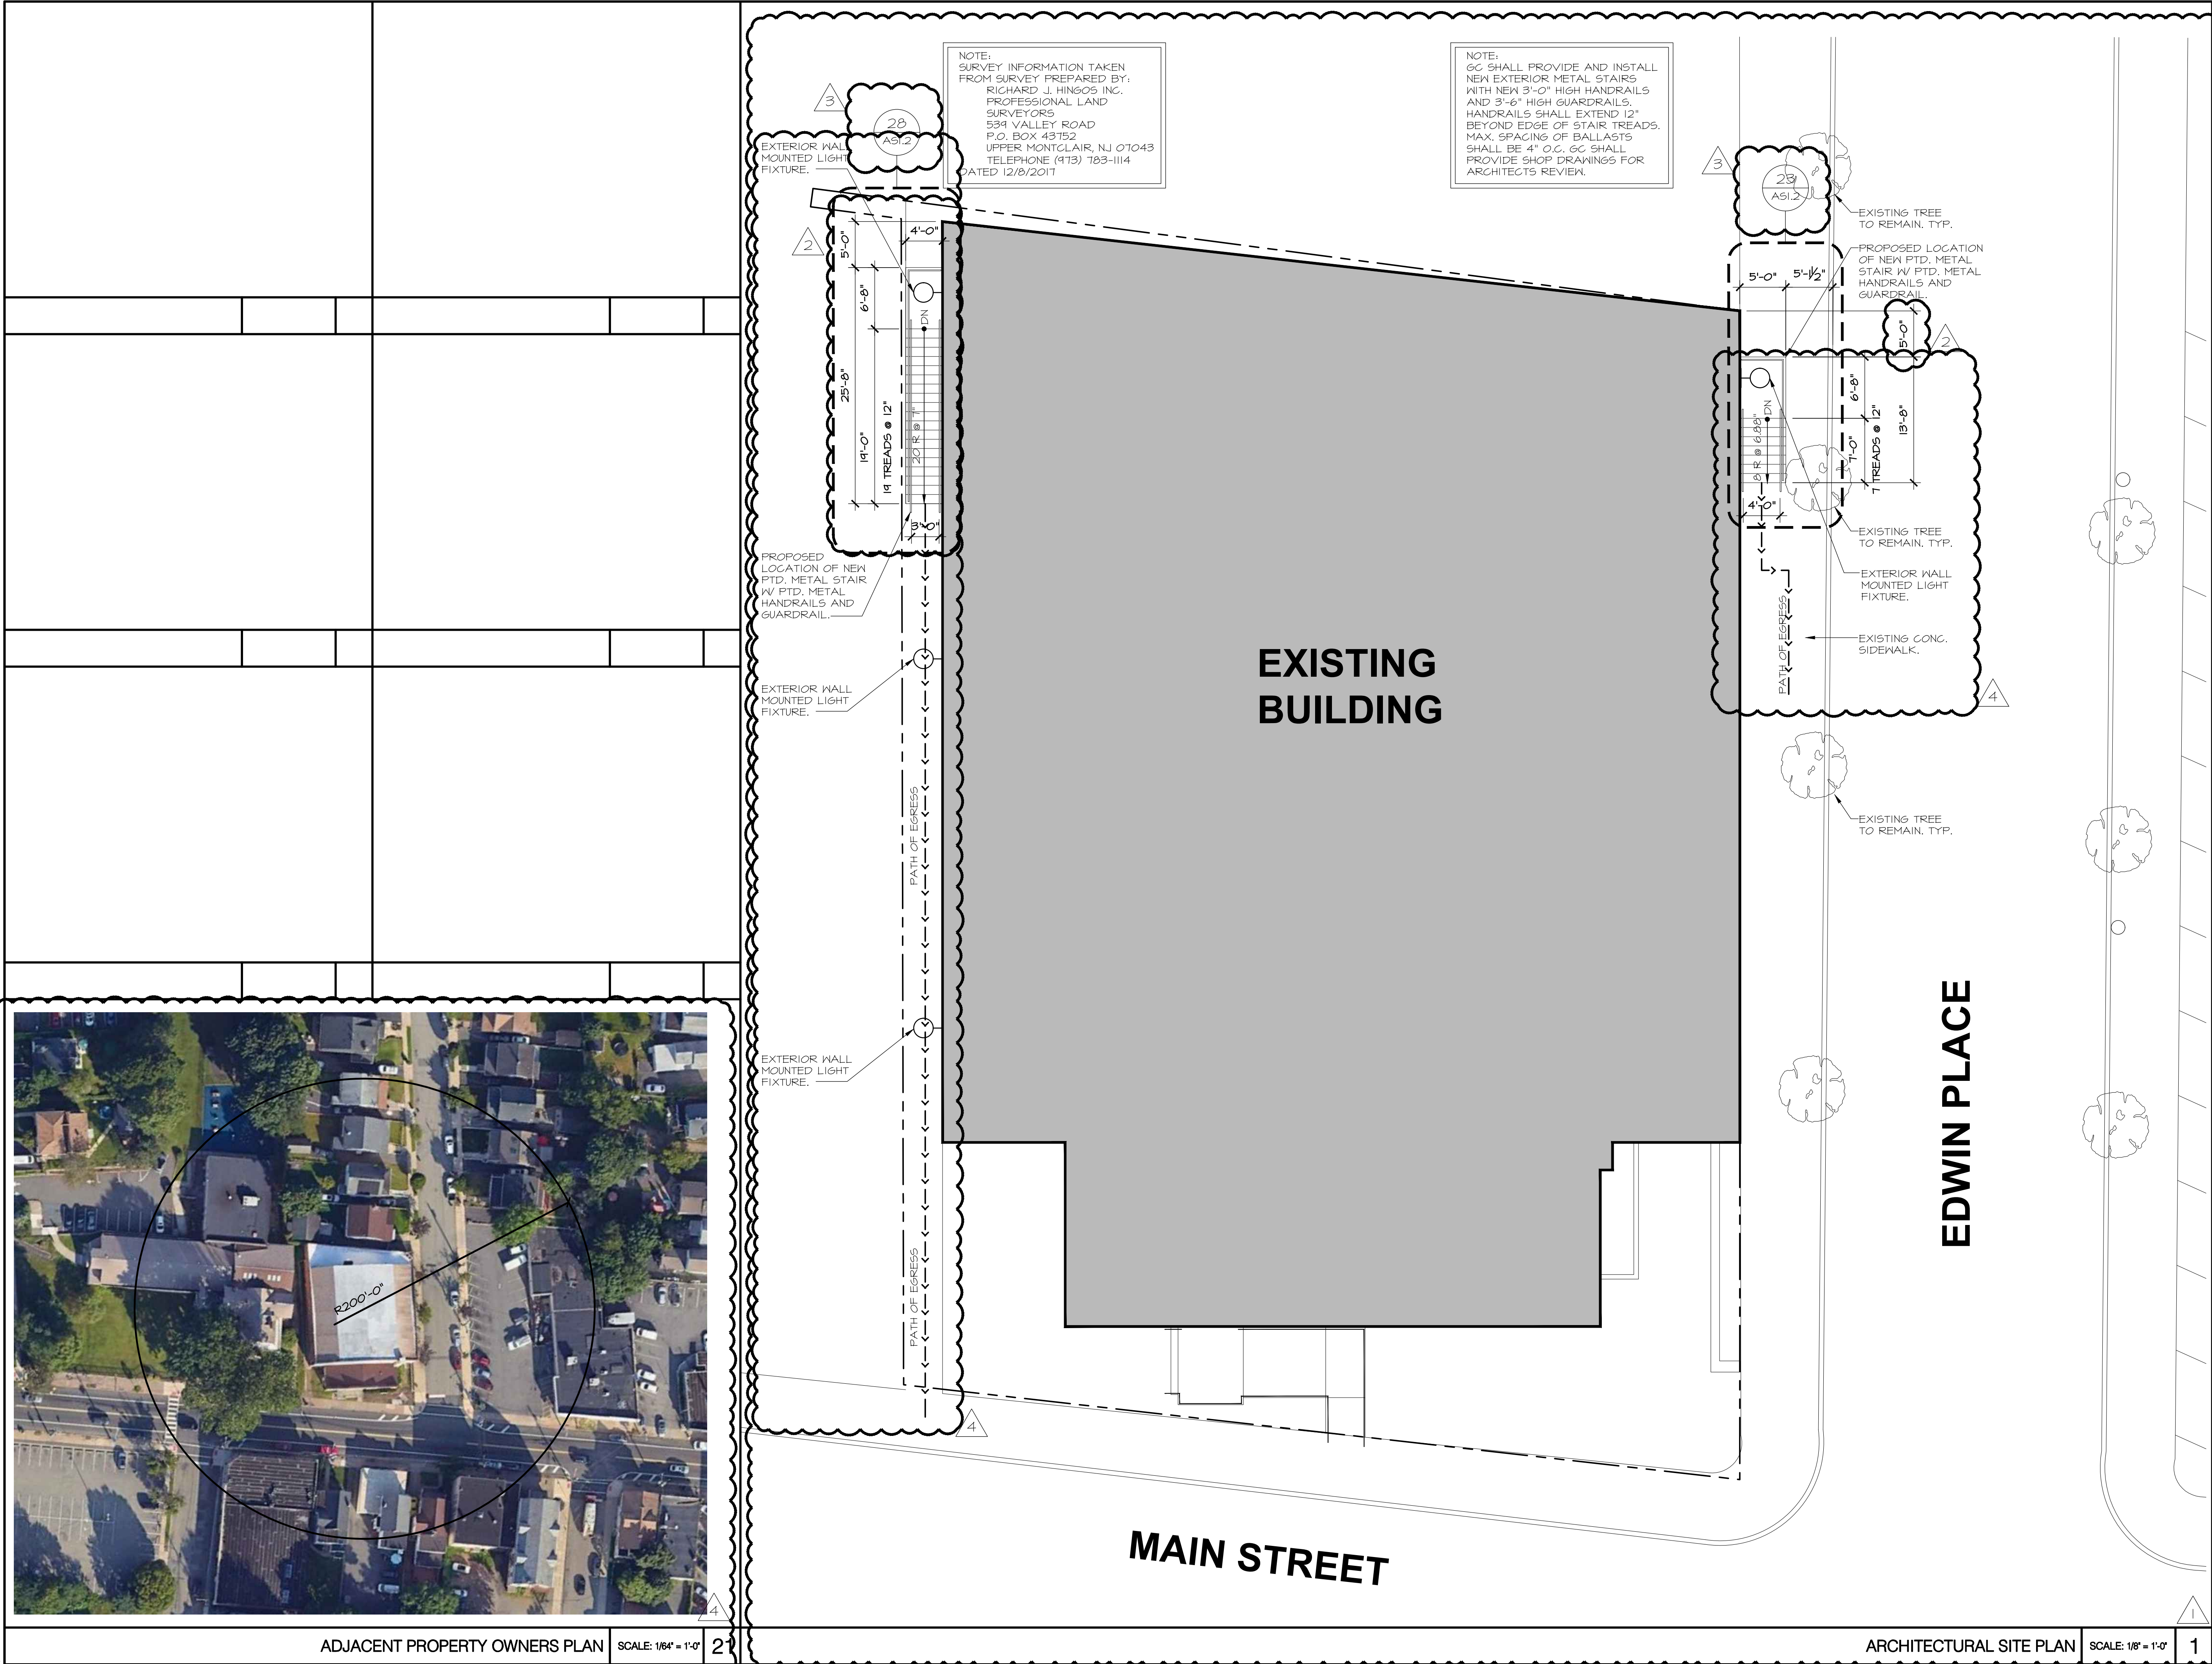

dicara | rubino architects
30 galesi drive, wayne, nj 07470
tel 973.256.0202

MEMBERS OF THE AMERICAN INSTITUTE OF ARCHITECTS

ALLEN BARNETT, AIA NJ # 21AJ01626200
ALLISON SROKA, AIA NJ # 21AJ02087600
RODERICK WATKINS, AIA NJ # 21AJ01625700

NOT VALID FOR BUILDING UNLESS SIGNED AND SEALED BY ARCHITECT

X Board President of Schools, XX
X Superintendent of Schools, XX

DO NOT SCALE THE DRAWINGS. USE CALCULATED DIMENSIONS.
SCALES INDICATED REFER TO SHEETS PRINTED AT FULL SIZE
AND ARE NOT APPLICABLE TO REDUCED DRAWINGS.

CLASSROOM RENOVATION AT:

**250 MAIN STREET
WEST ORANGE, NJ 07052**

WEST ORANGE PUBLIC SCHOOLS

**ARCHITECTURAL
SITE PLAN**

REV.	DATE:	DRN	CHK	
	01/22/2024	PM	RW	ISSUED FOR PERMIT
Δ	05/17/2024	PM	RW	CHANGES PER FIRE SUB CODE OFF.
Δ	10/01/2024	PM	RW	CHANGES PER BUILD. CODE OFF.
Δ	01/14/2025	PM	RW	STAIR DETAIL
Δ	03/05/2025	PM	RW	PLANNING BOARD COMMENTS

STATE PROJECT NO. 5680-301-13-5680	
PROJECT NO. 4226	SHEET NO. AS1.1