



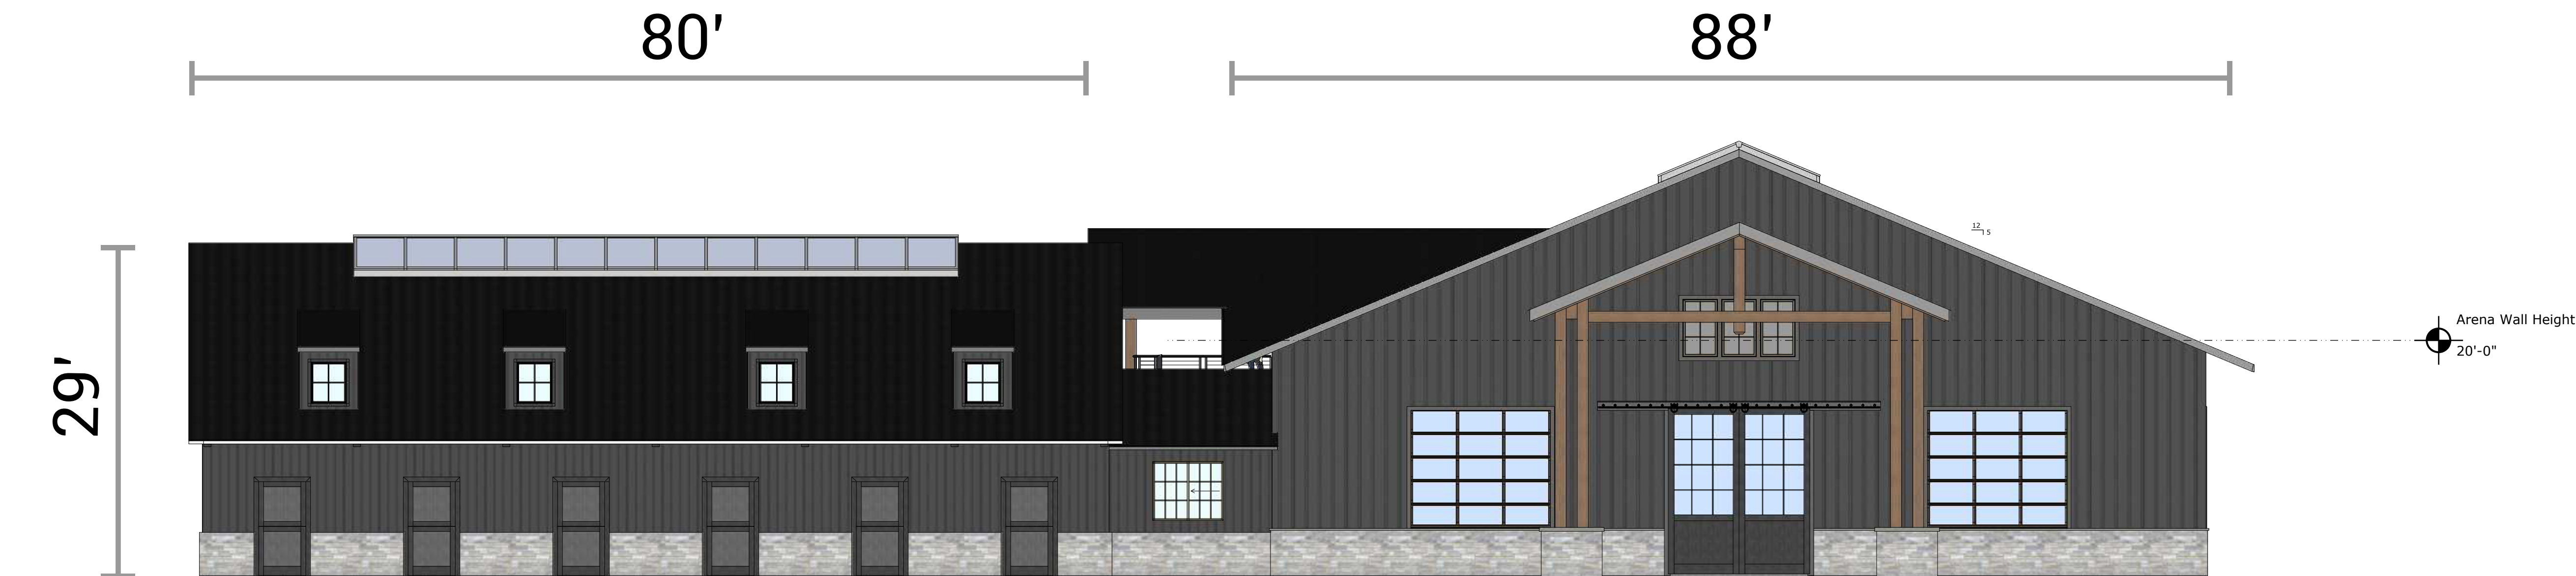

A NORTH ELEVATION
A3 1/8" = 1'-0"

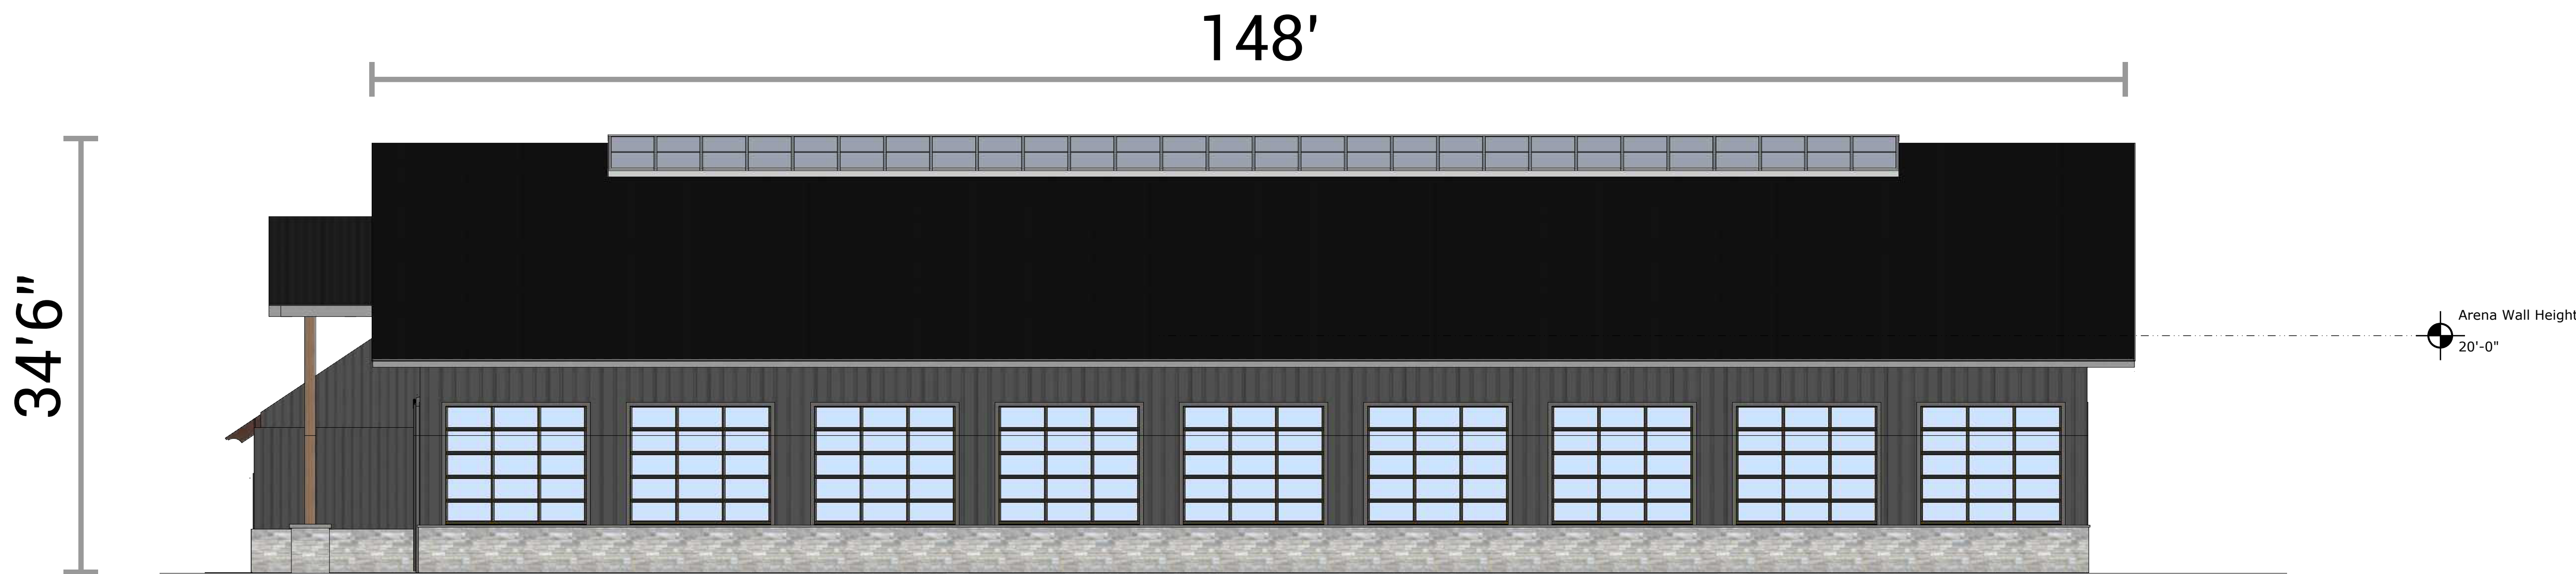

B WEST ELEVATION
A3 1/8" = 1'-0"

B&D BUILDERS LLC
34 S. VINTAGE RD
PARADISE, PA 17562

Elevation
Waystone Realty LLC
Richard Cohn
42 Eagle Ridge Way
West Orange, NJ.

Date: 06 13, 2024
DRAWN BY
KW

A2



A SOUTH ELEVATION
A4 1/8" = 1'-0"



50'

B WEST ELEVATION
A4 1/8" = 1'-0"