

**Copyright:**  
This document and the designs, concepts and ideas included herein, as an instrument of professional service, is the property of Heintz & Fiore AIA, LLC and is not to be used in whole or in part without written authorization of Heintz & Fiore AIA, LLC.

**NEW HEALTH & WELLNESS CENTER FOR:**


# SETON HALL PREPARATORY SCHOOL

**KAC ATHLETIC COMPLEX  
PROSPECT AVENUE  
WEST ORANGE, NEW JERSEY**




| rev         | date      | description             |
|-------------|-----------|-------------------------|
|             | drawing : | <b>FIRST FLOOR PLAN</b> |
| drawn by:   | DRF/JSK   | project no.: 22114      |
| checked by: | DRF       | drawing no.: A-1.1      |
| dated:      | 08/30/22  |                         |

A-1.1

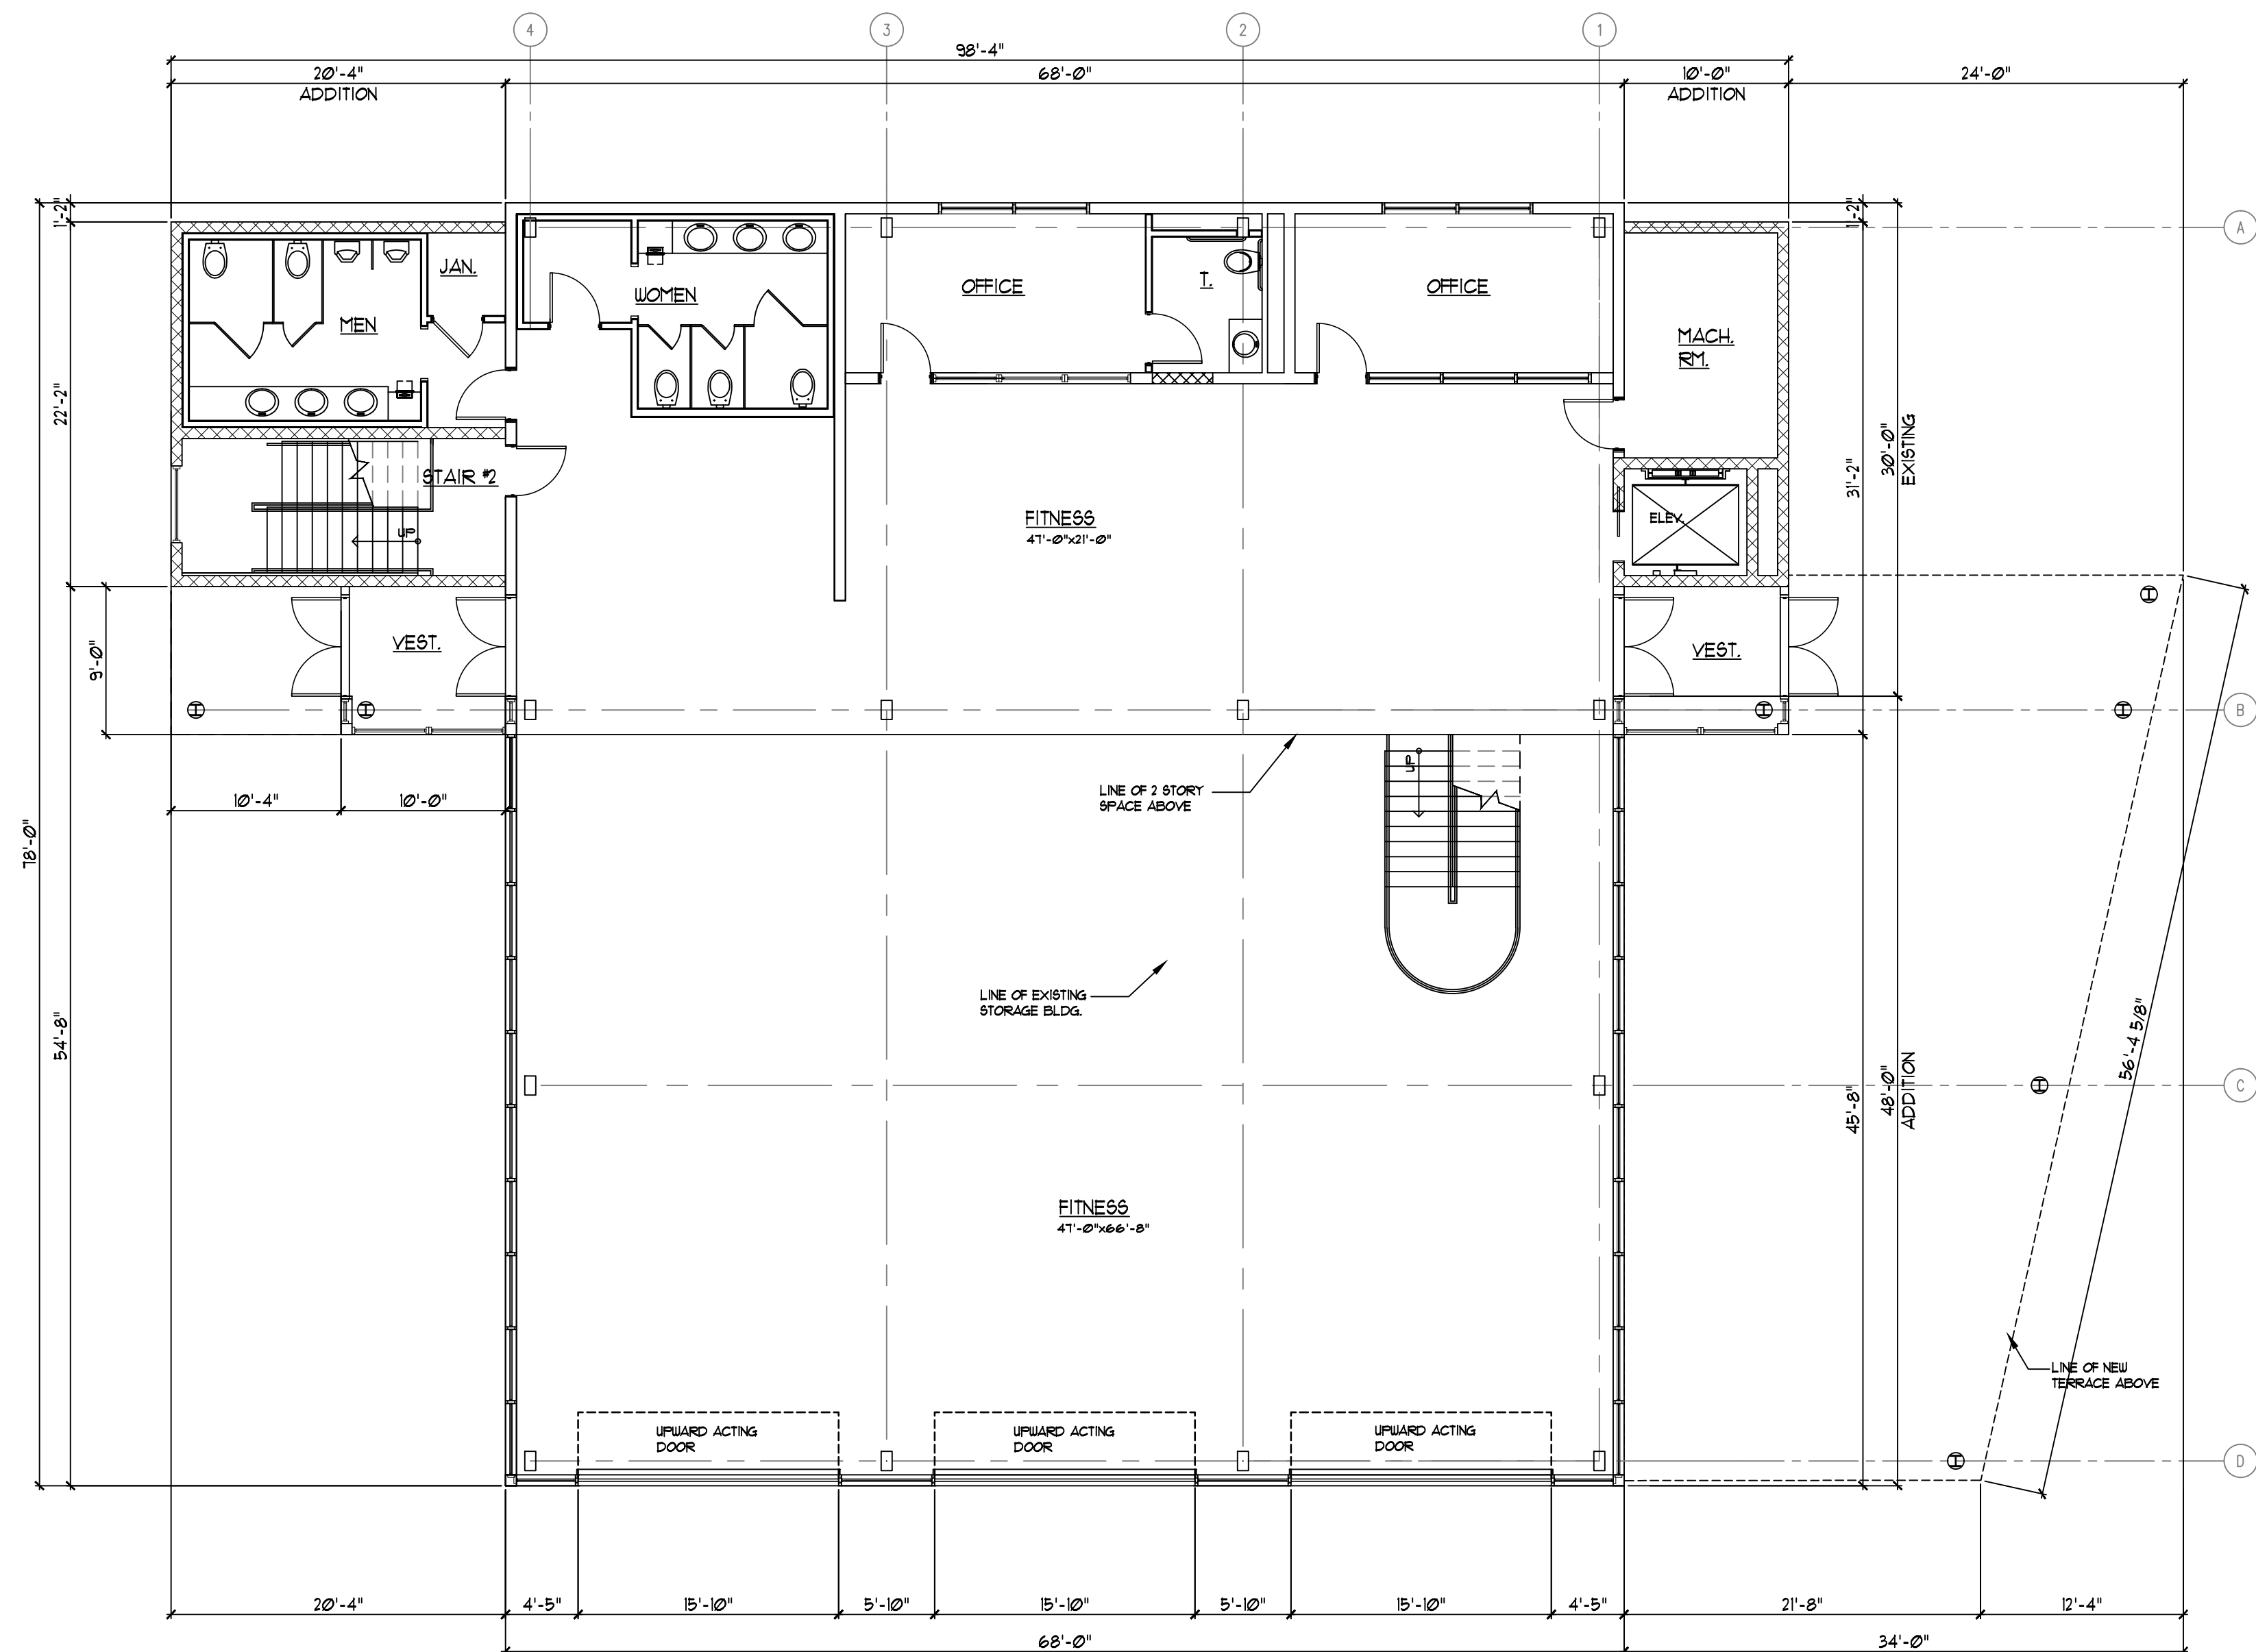


1 FIRST FLOOR PLAN  
SCALE: 1/8" = 1'-0"




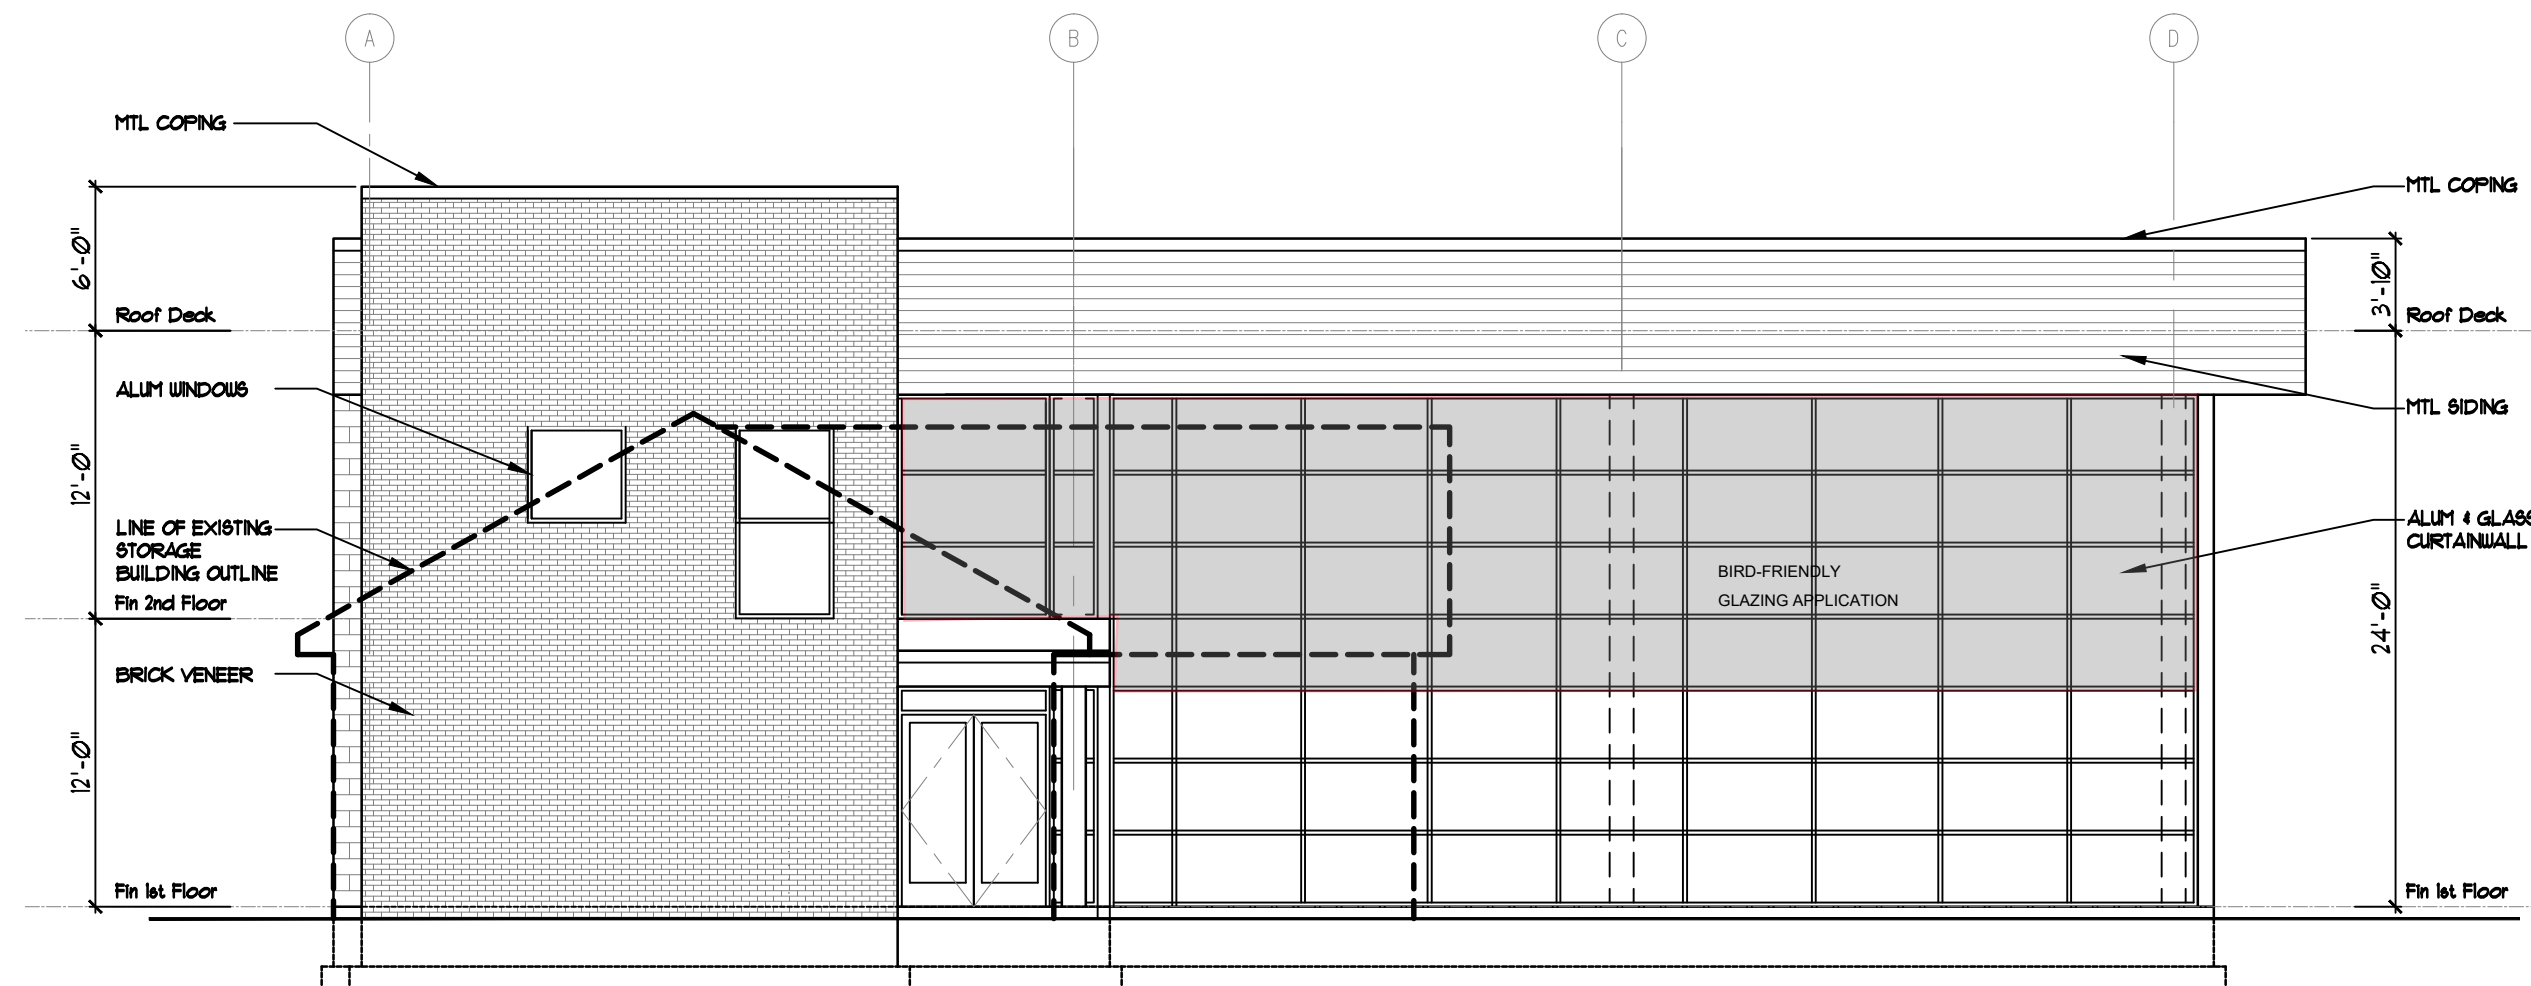


2 NORTH ELEVATION  
SCALE: 1/8" = 1'-0"

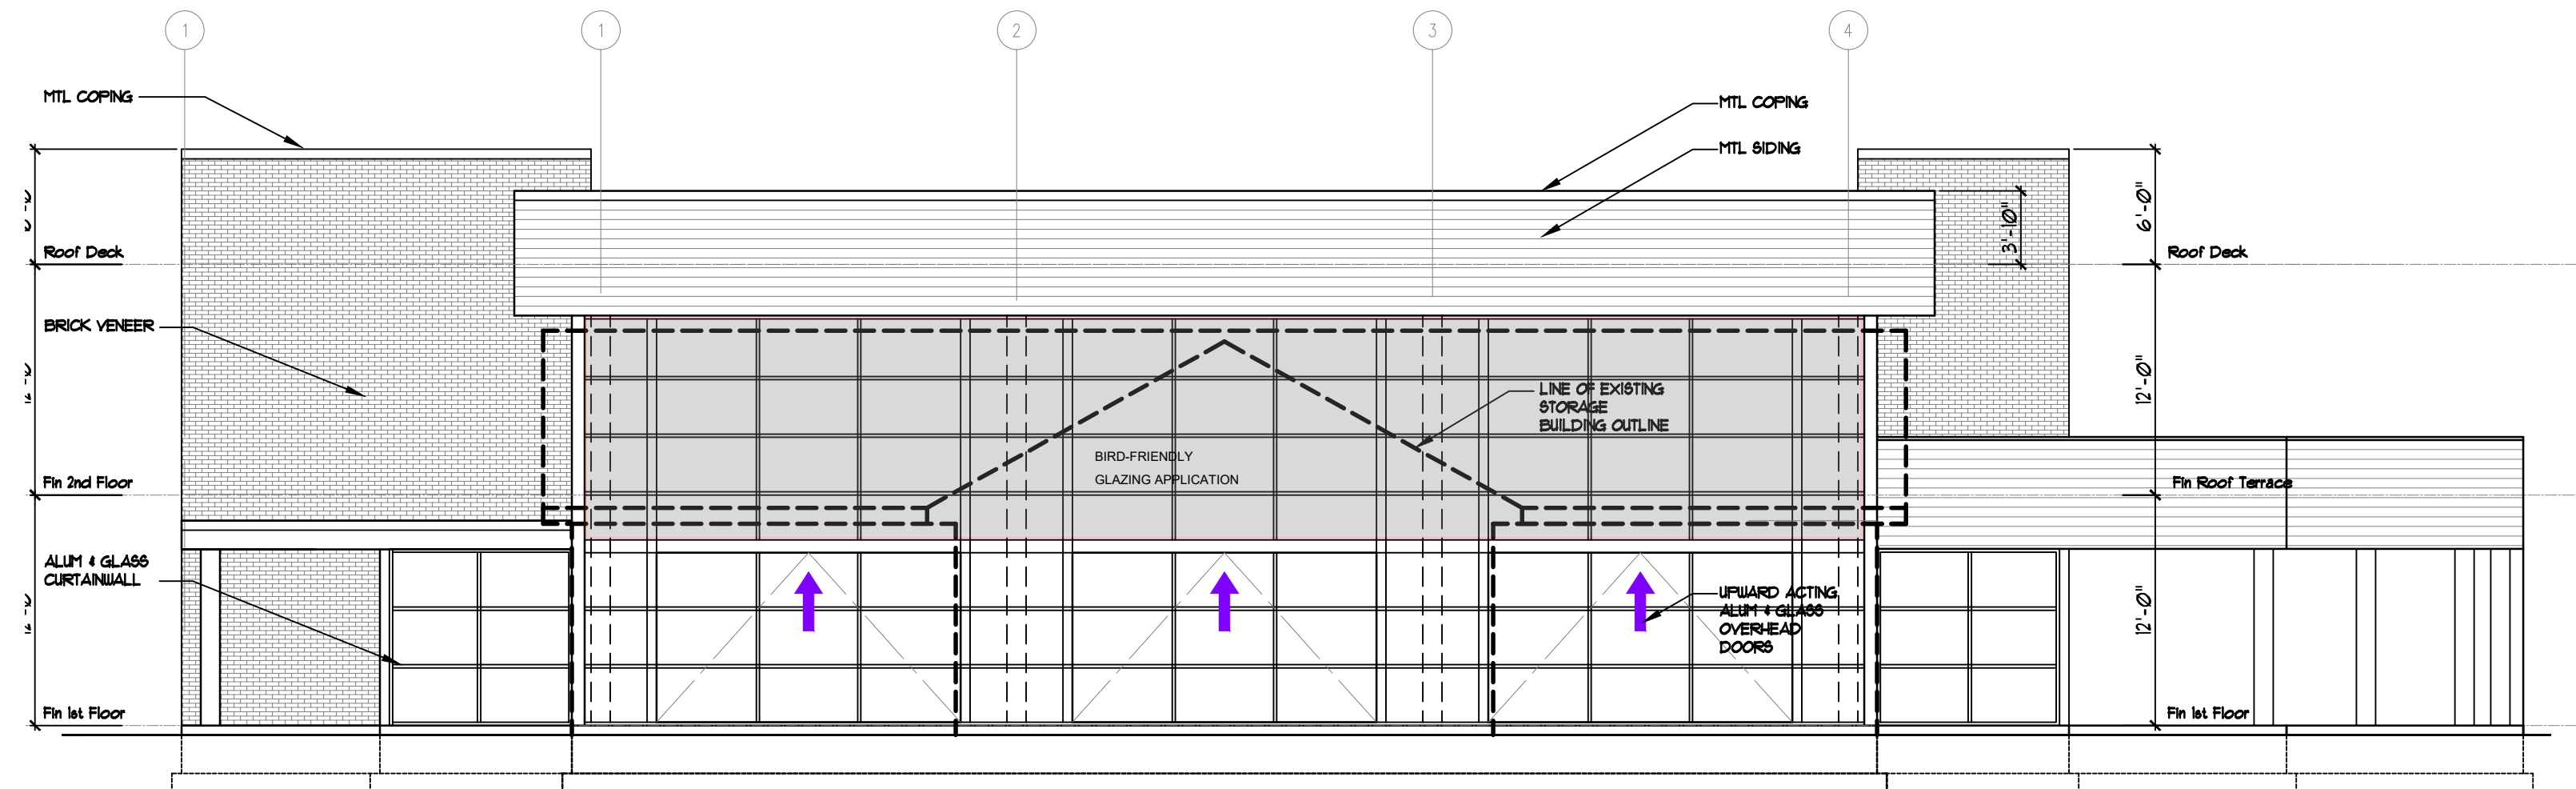

1 WEST ELEVATION  
SCALE: 1/8" = 1'-0"

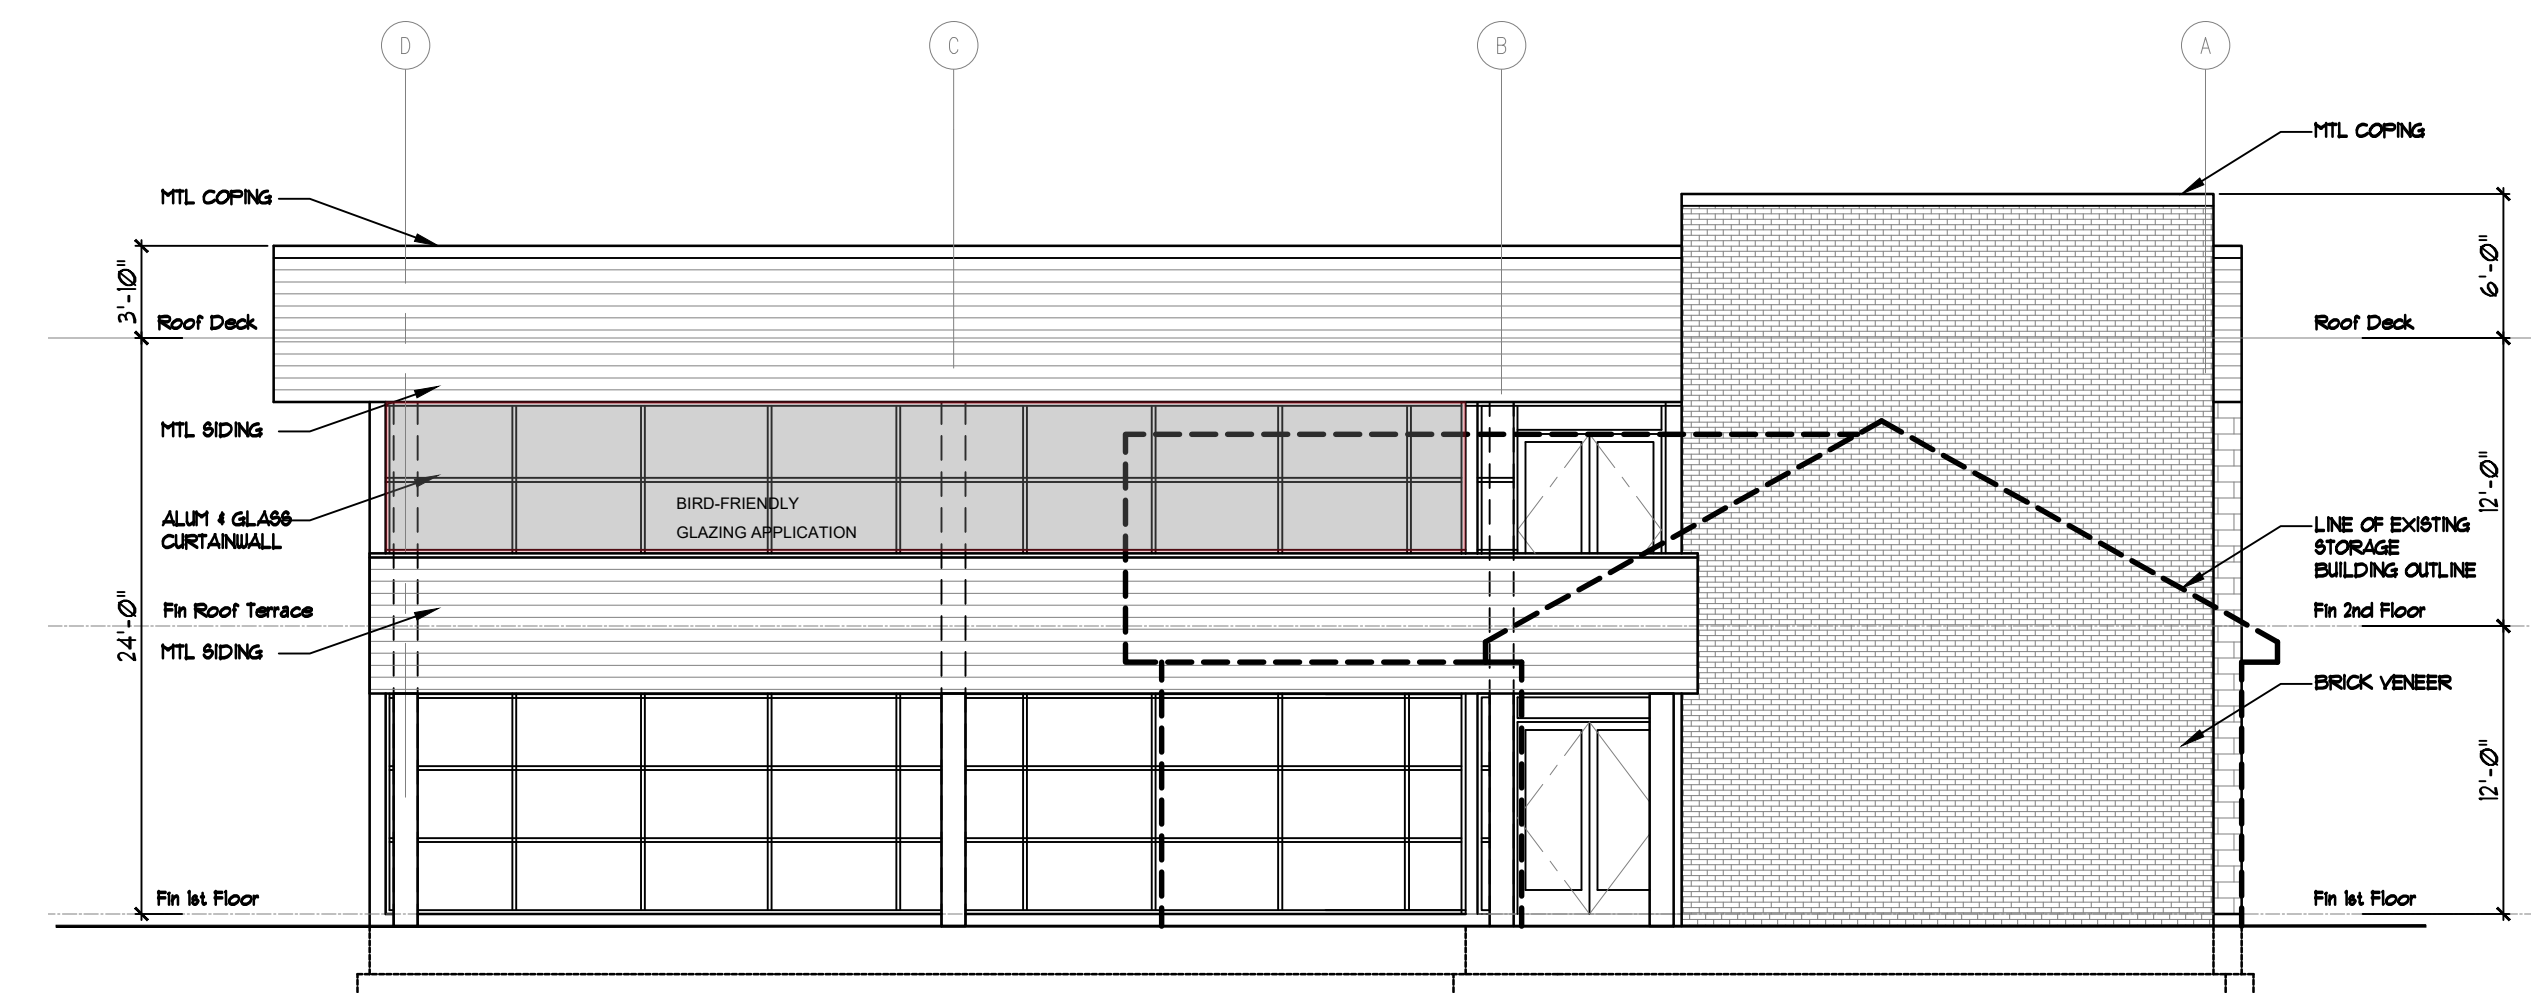

4 SOUTH ELEVATION  
SCALE: 1/8" = 1'-0"

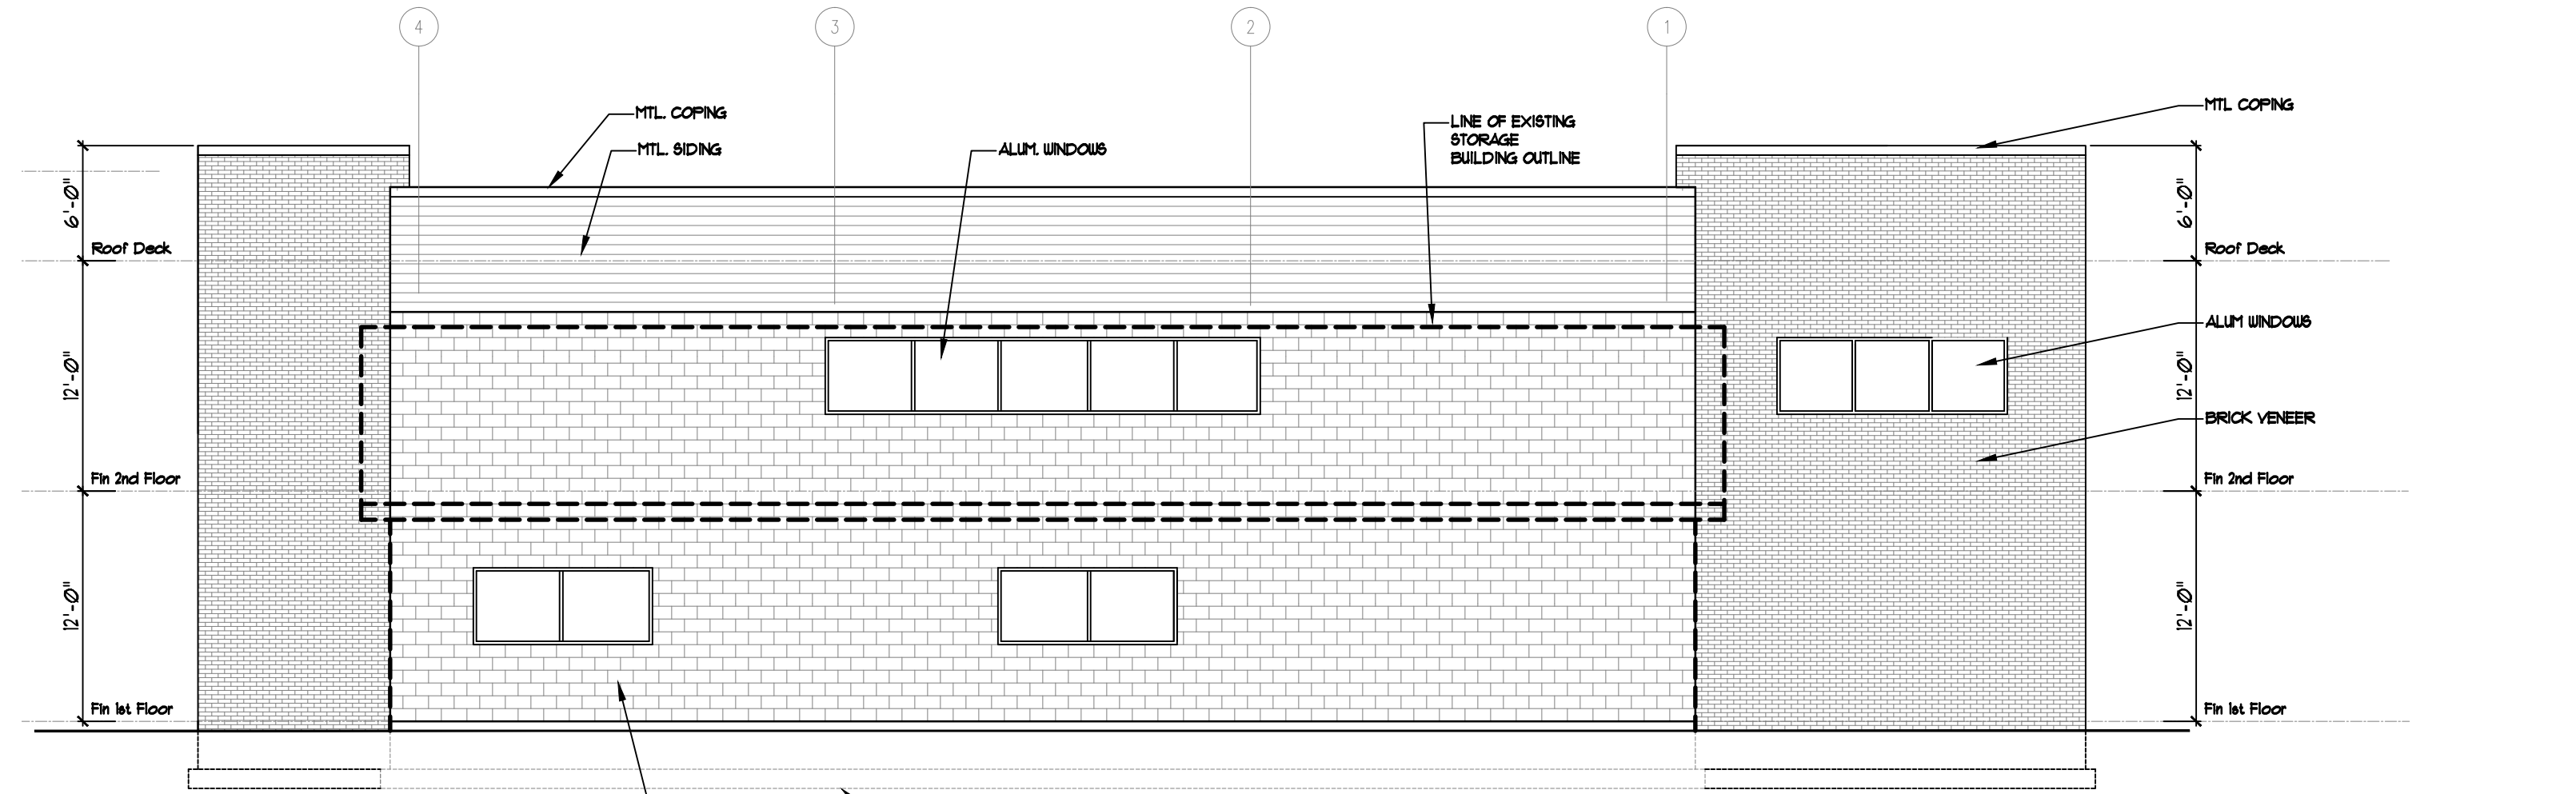

3 EAST ELEVATION  
SCALE: 1/8" = 1'-0"