


Exhibit A-4 1-7-2026



JEFFREY
TAYLOR
ARCHITECTS
572 NORTH BROADWAY
WHITE PLAINS, NEW YORK 10603
TEL 914 289 0011
FAX 914 289 0022




REVISED FOR PUBLIC HEARING 1/8/26

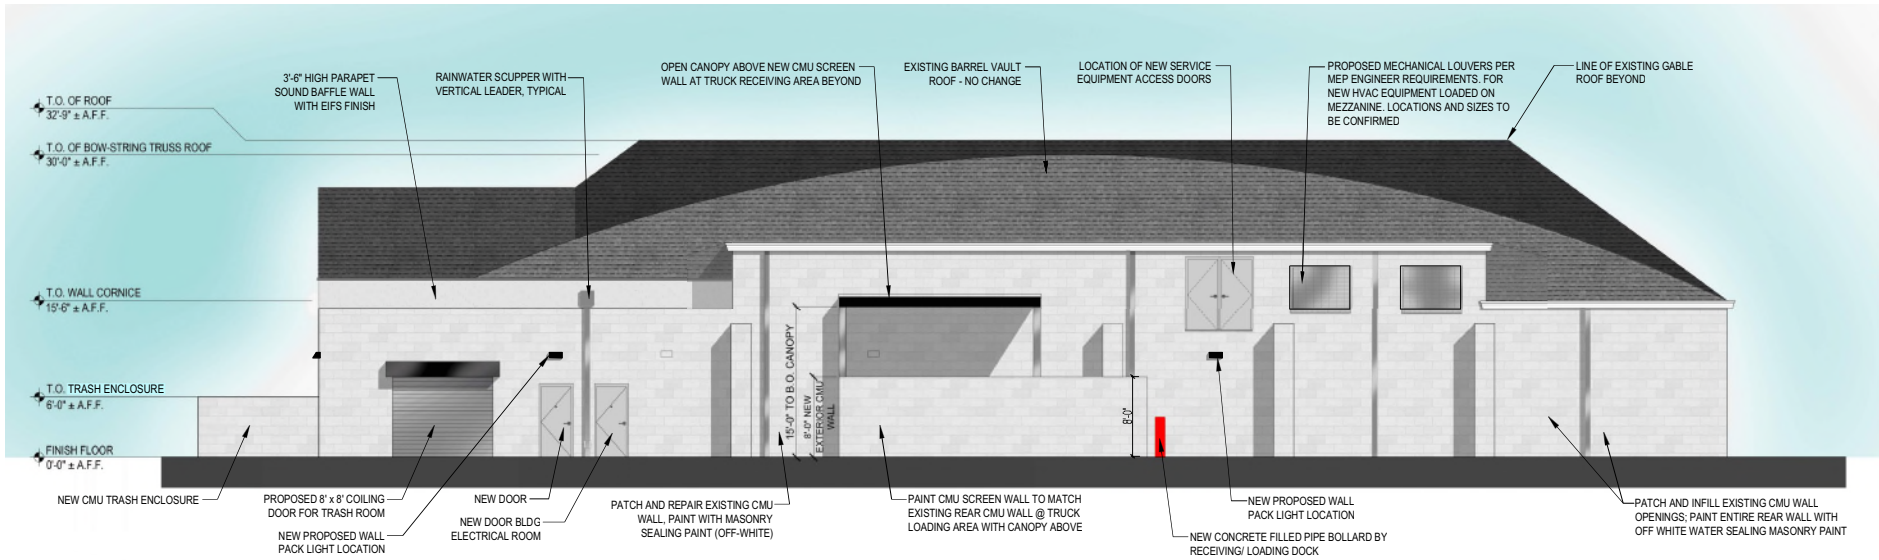

PROPOSED REAR ELEVATION (NORTH)

NTS

C

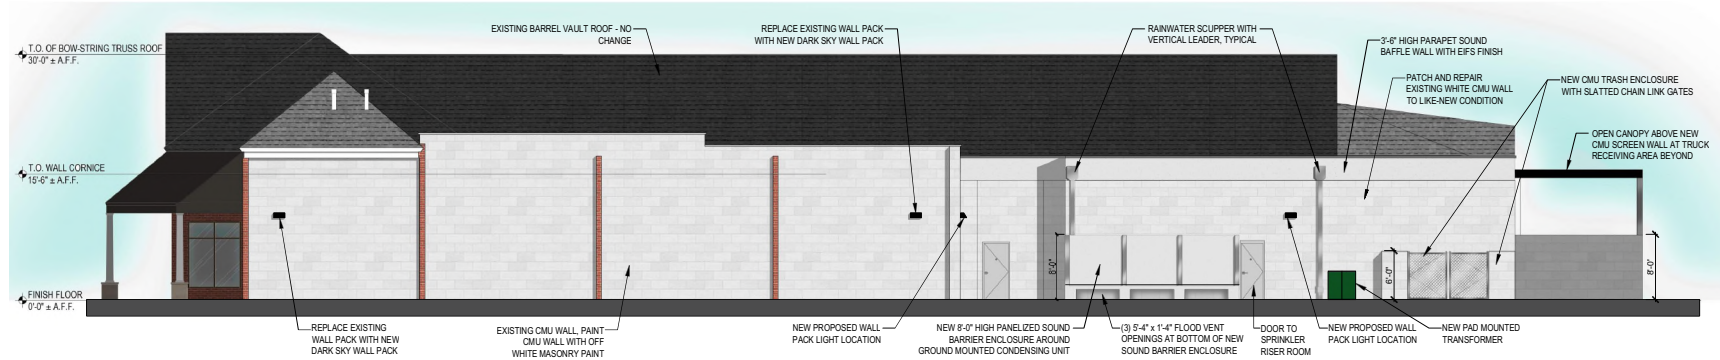

PROPOSED SIDE ELEVATION (EAST)

NTS

D

PROJECT NO. 10963
DATE 12.12.25
DRAWN BY: PJA (N.Z.)
SCALE: AS NOTED

SHEET TITLE:
PROPOSED ELEVATIONS

TRADER JOE'S
401 EAST PLAZA AVE
WEST CHANCE, NJ

SHEET NO:
A-104A.00