


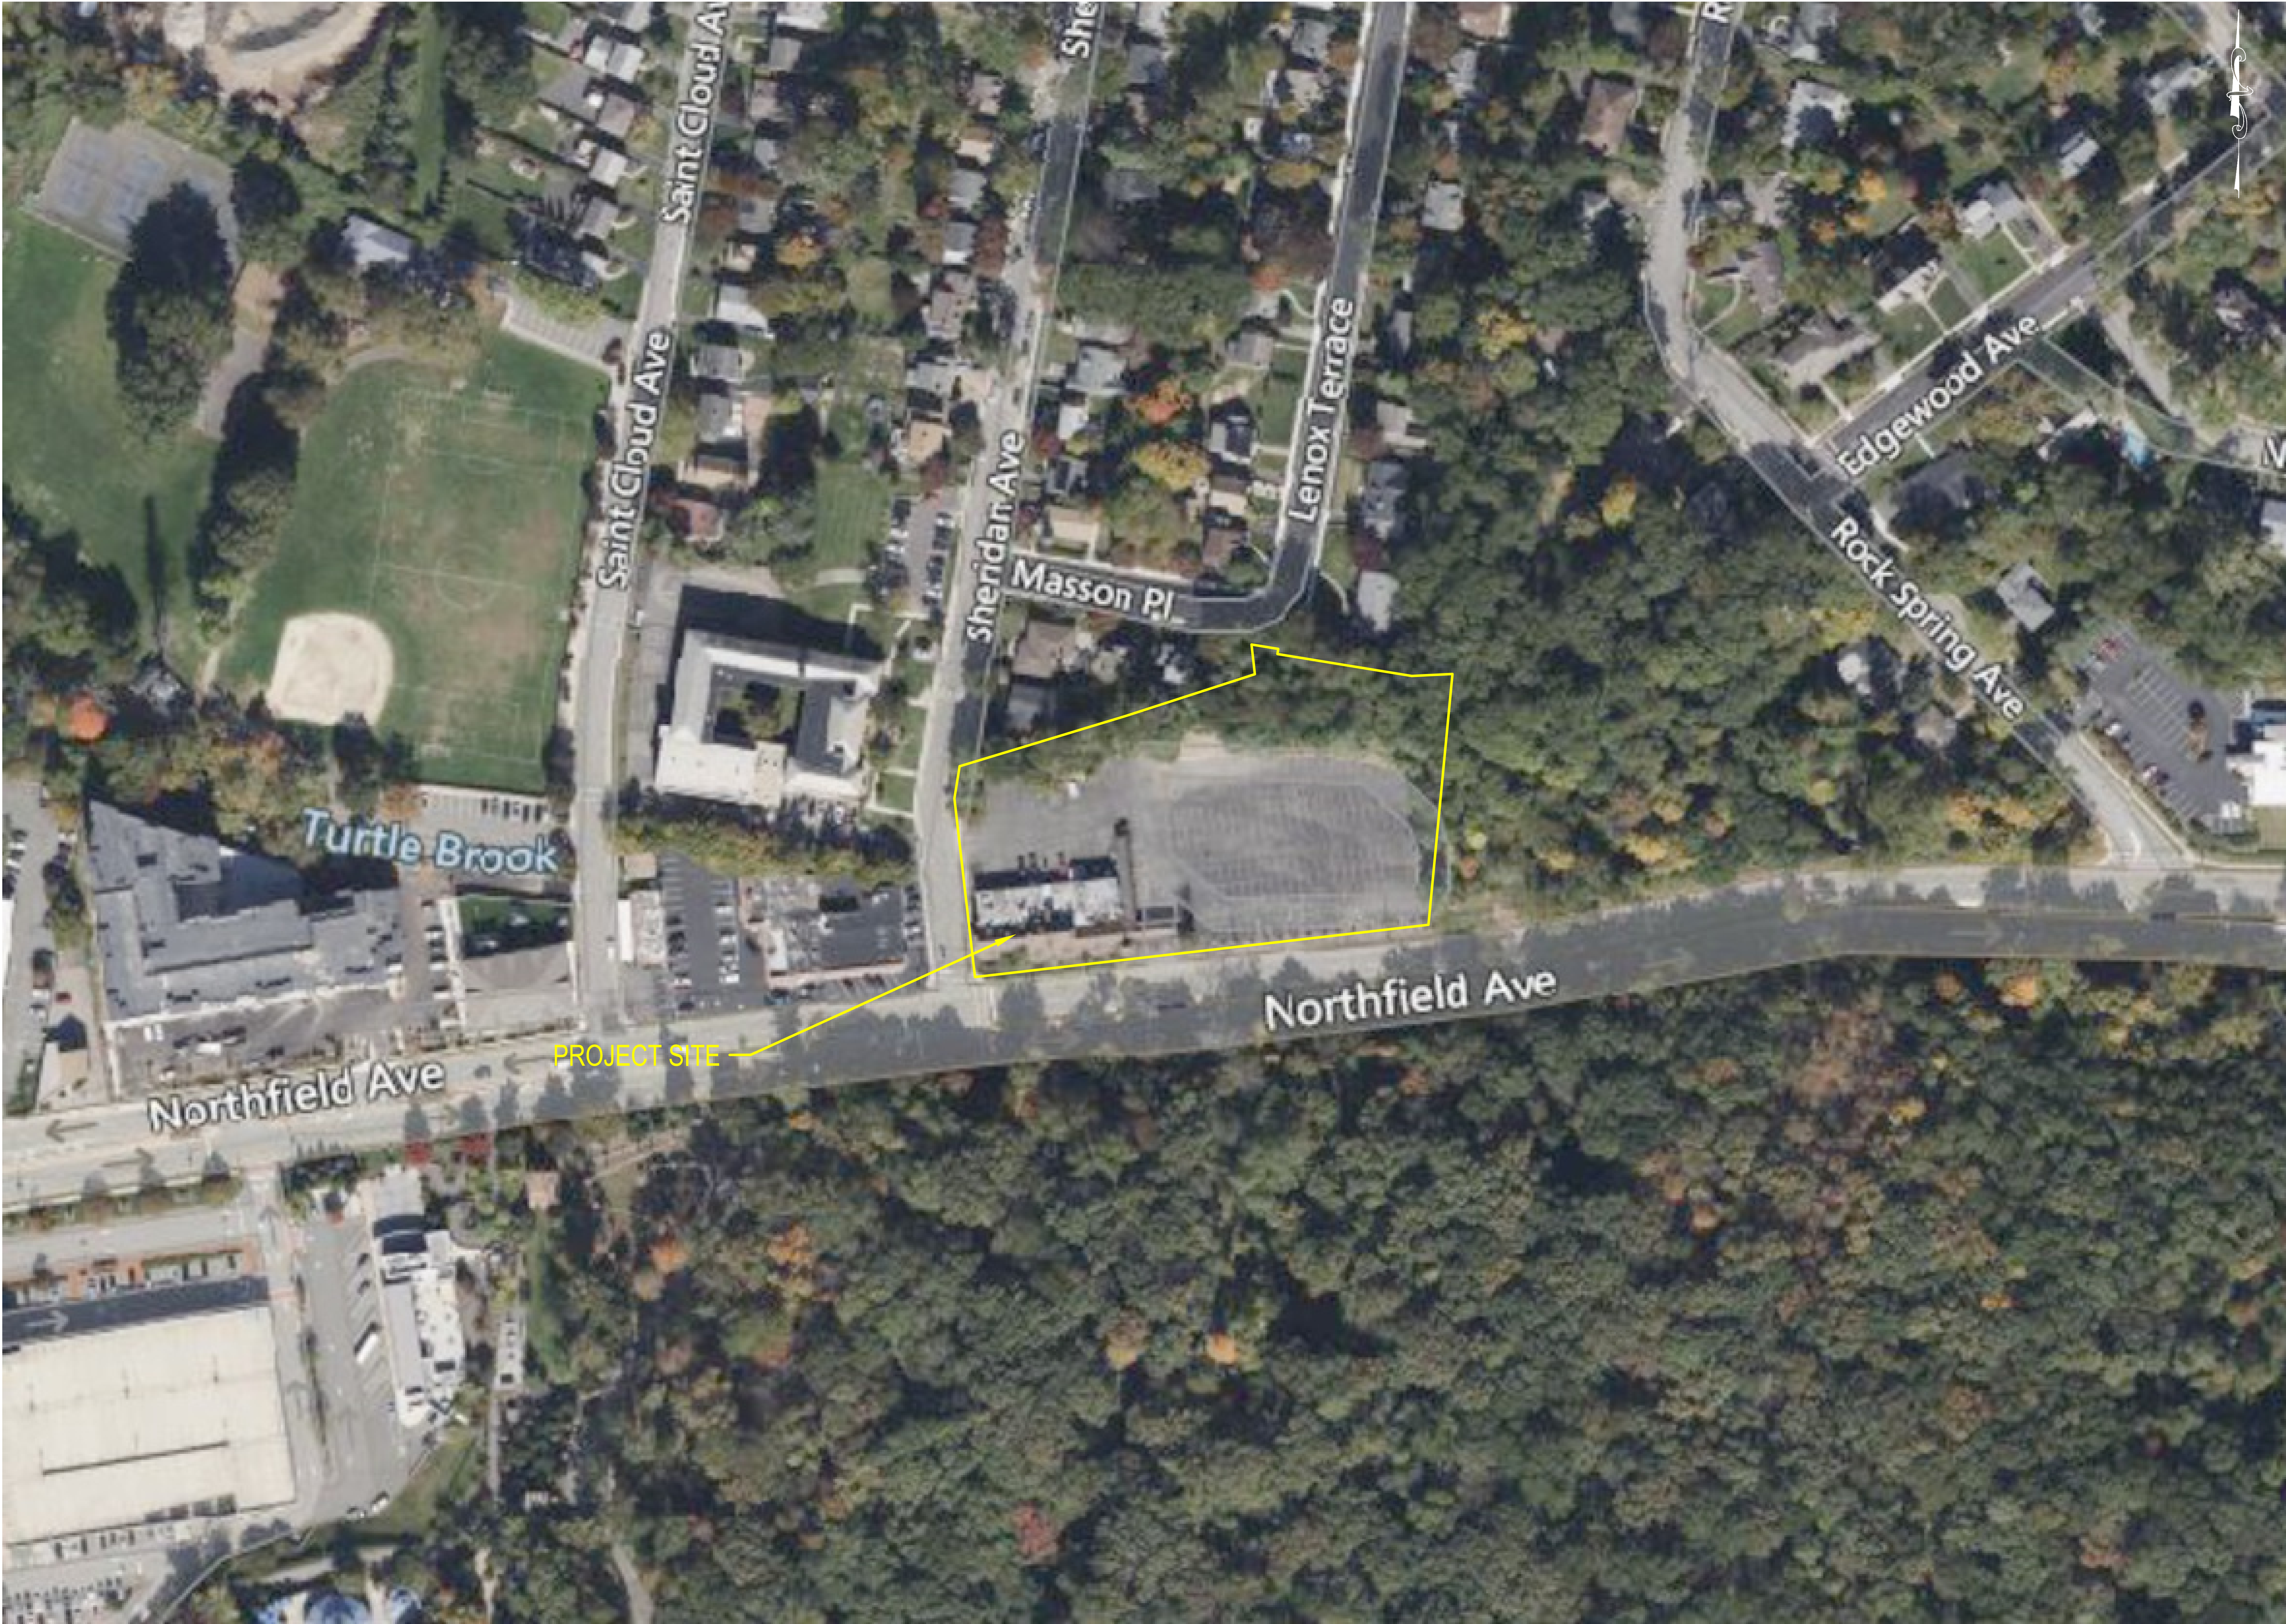


PROJECT SITE

A-1 04.15.2026

AERIAL EXHIBIT

SCALE: 1"=60'

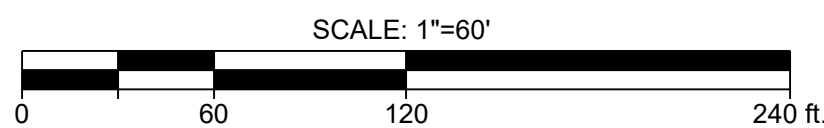

Jarmel Kizel

ARCHITECTS AND ENGINEERS INC.
42 OKNER PARKWAY
LIVINGSTON, NEW JERSEY 07039
TEL: 973-994-9669
FAX: 973-994-4069

www.jarmelkizel.com

Architecture
Engineering
Interior Design
Implementation Services

NJ State Board Of Architects Authorization No: 21AC00016100
NJ State Board Of Engineers & Land Surveyors Authorization No: 24GA28533000

ISSUE

NO.	DATE	DESCRIPTION	INT.
-----	------	-------------	------

REVISION

NO.	DATE	DESCRIPTION	INT.
-----	------	-------------	------

PRINCIPALS

MATTHEW B. JARMEL, AIA, MBA
RICHARD A. JARMEL, PE
IRWIN H. KIZEL, AIA, PP
ARCHITECTS & ENGINEERS
BEATRIZ BARBERES, RA
JOSEPH D. BOYER, AIA
ANDRZEJ B. BRODZOWSKI, PE
SHAWN CRONIN, PE
THOMAS D'AMONICA, PE
ANDRE E. DUB, PE
ANTHONY FACCHINO, PE, PLS, PP
GERARD P. GERSHARD, PE
JONATHAN KOTYLO, AIA
KAROLINA PODKONOWICZ, AIA
RENATA MALDONADO REZENDE, AIA, LEED AP
CHERYL SCHWEIKER, AIA
STEVEN J. VAZ, PE
AHMED YOUSSEF, AIA

Project:
PRELIMINARY / FINAL SITE PLAN OF
SOFIA BY GOMES
525 NORTHFIELD AVENUE
WEST ORANGE, ESSEX COUNTY, NJ
TAX MAP #94, BLOCK 159.04 LOT 1.01

Project Number:
GOMESGR24-223

Scale:
1" = 60'

Drawn By:
A.P.P.

Approved By:
AF

Drawing Name:

AERIAL
EXHIBIT

Drawing Number:

E-100

1 OF 2

Initial Date: APRIL 8, 2026

ENGINEER OF RECORD

ANTHONY FACCHINO, PE, PLS
NJ Lic. 2408025800