



REV	DESCRIPTION	DATE
-----	-------------	------



DRAFTED BY: MSS



DATE: 12-19-2025

CAUTION: IF THIS DOCUMENT DOES NOT CONTAIN A RAISED IMPRESSION SEAL OR AN ELECTRONIC SEAL OF THE UNDERSIGNED PROFESSIONAL, IT IS NOT AN AUTHORIZED ORIGINAL DOCUMENT

PREPARED FOR

111 PROSPECT AVENUE

TITLE:

PROJECT #:

SHEET:



STORAGE

PREPARATION ROOM

THE
GREENERY

LOUNGE

VIRGINIA
ROOM

KITCHEN

MANOR
ROOM

LOBBY

27-892
VESTIBULE
10

KITCHEN

KITCHEN

CHEN

6-8

BATHROOM

M

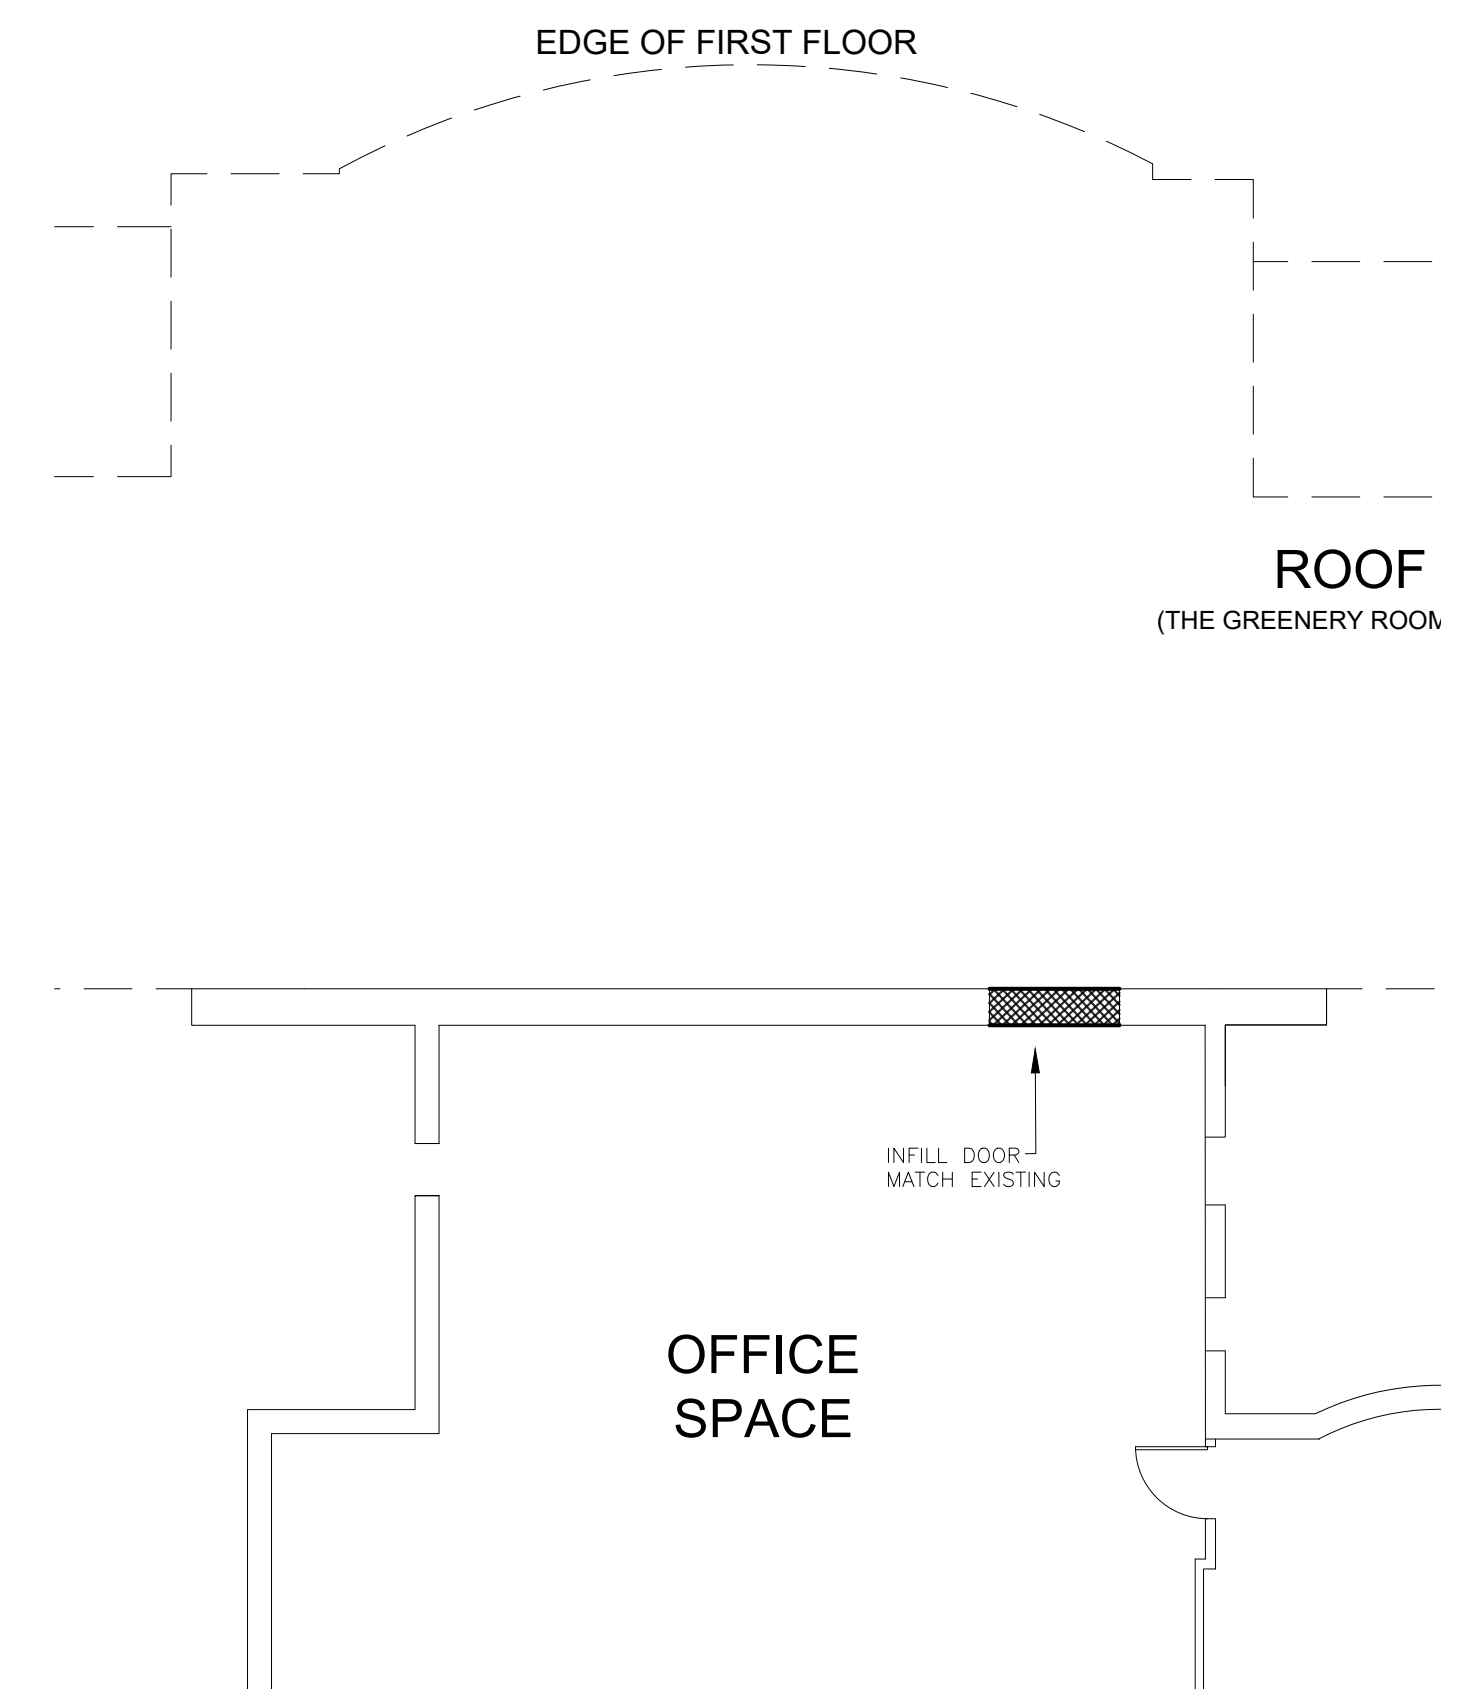
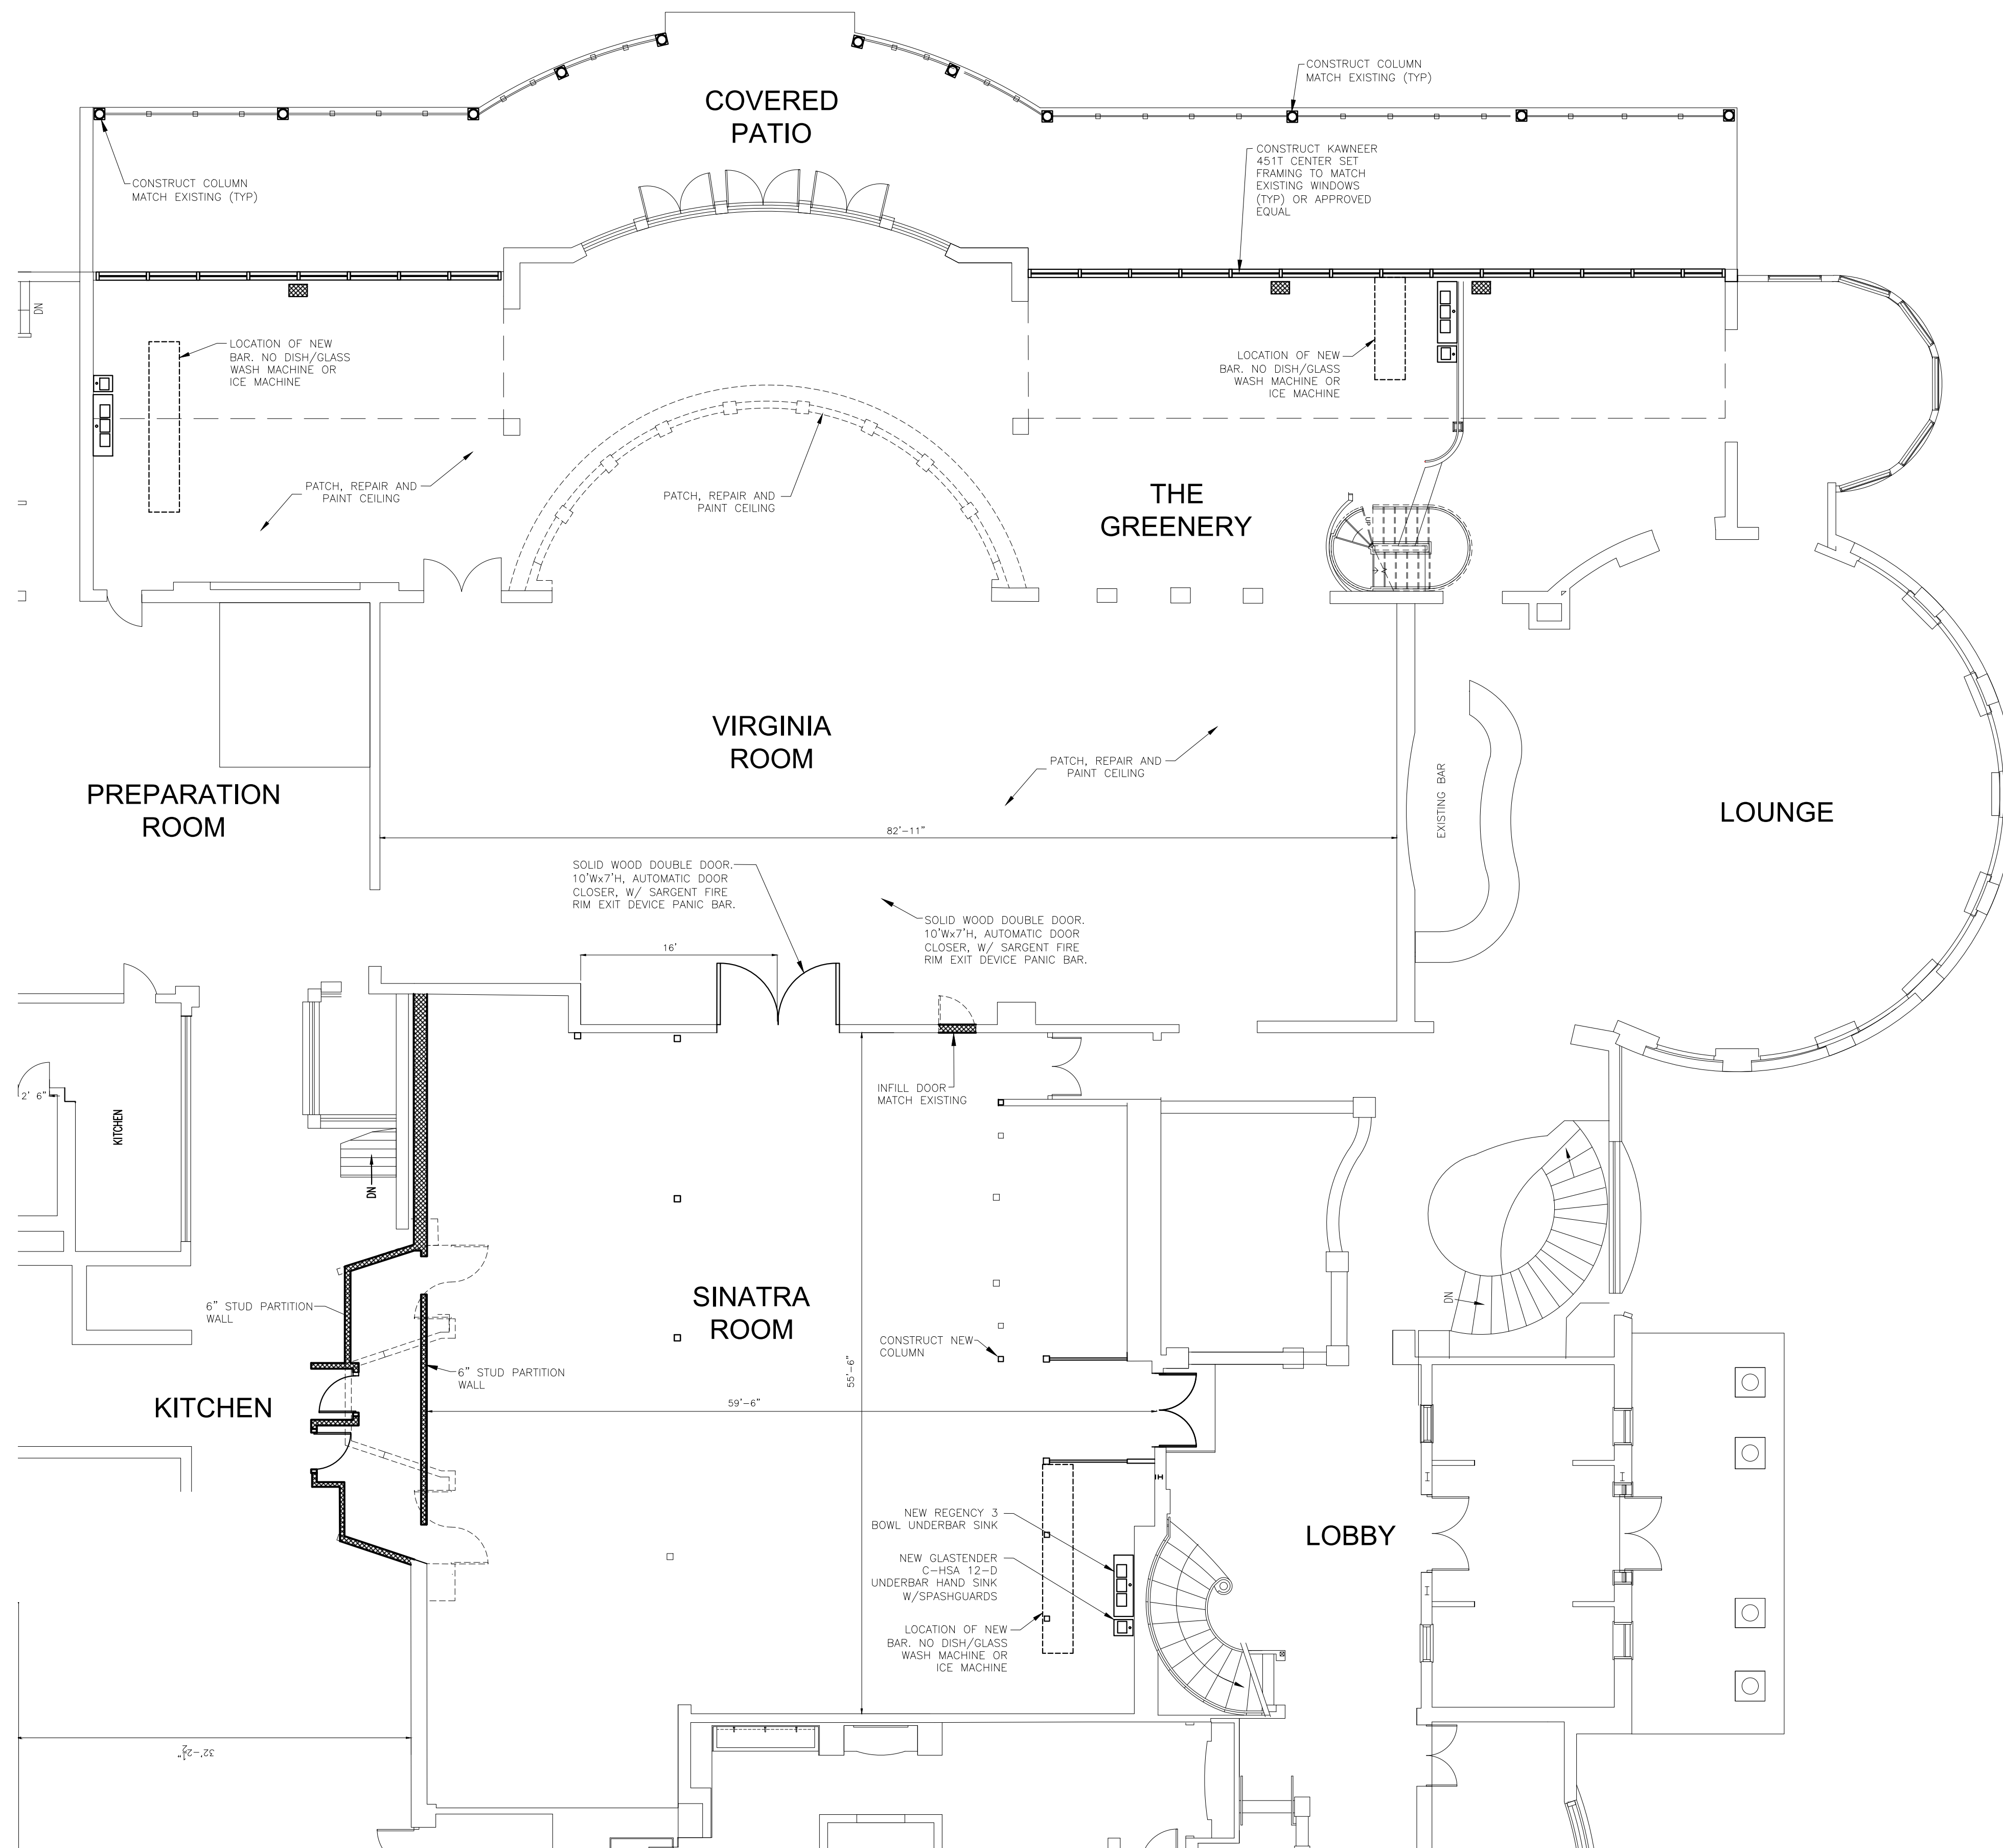
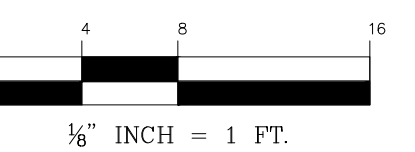


ESSE

ERSE

EXISTING PARTIAL FLOOR PLAN

SCALE: $1/8" = 1'-0"$

[illegible]

CHECKED BY: JMP

DRAFTED BY: MSS



J. MICHAEL PETRY-AIA
REGISTERED ARCHITECT LIC. No. 13144

CAUTION: IF THIS DOCUMENT DOES NOT CONTAIN A RAISED
PRESSION SEAL OR AN ELECTRONIC SEAL OF THE UNDERSIGNED
PROFESSIONAL, IT IS NOT AN AUTHORIZED ORIGINAL DOCUMENT.

PREPARED FOR

THE ESTATE

111 PROSPECT AVENUE
LOT 17.01, BLOCK 151
TOWNSHIP OF WEST ORANGE
ESSEX COUNTY, NEW JERSEY

TITLE: PROPOSED
FLOOR PLANS
- (PHASE II)

PROJECT #:

24-170

ET:

A-102

