



REV	DESCRIPTION	DATE
-----	-------------	------



DRAFTED BY: MSS



DATE: 12-19-2025

CAUTION: IF THIS DOCUMENT DOES NOT CONTAIN A RAISED IMPRESSION SEAL OR AN ELECTRONIC SEAL OF THE UNDERSIGNED PROFESSIONAL, IT IS NOT AN AUTHORIZED ORIGINAL DOCUMENT


PREPARED FOR
THE ESTATE

111 PROSPECT AVENUE
LOT 17.01, BLOCK 151
TOWNSHIP OF WEST ORANGE
ESSEX COUNTY, NEW JERSEY

TITLE:

EXISTING PARTIAL
FLOOR PLAN (PHASE II)


PROJECT #:	SHEET:
24-170	A-100

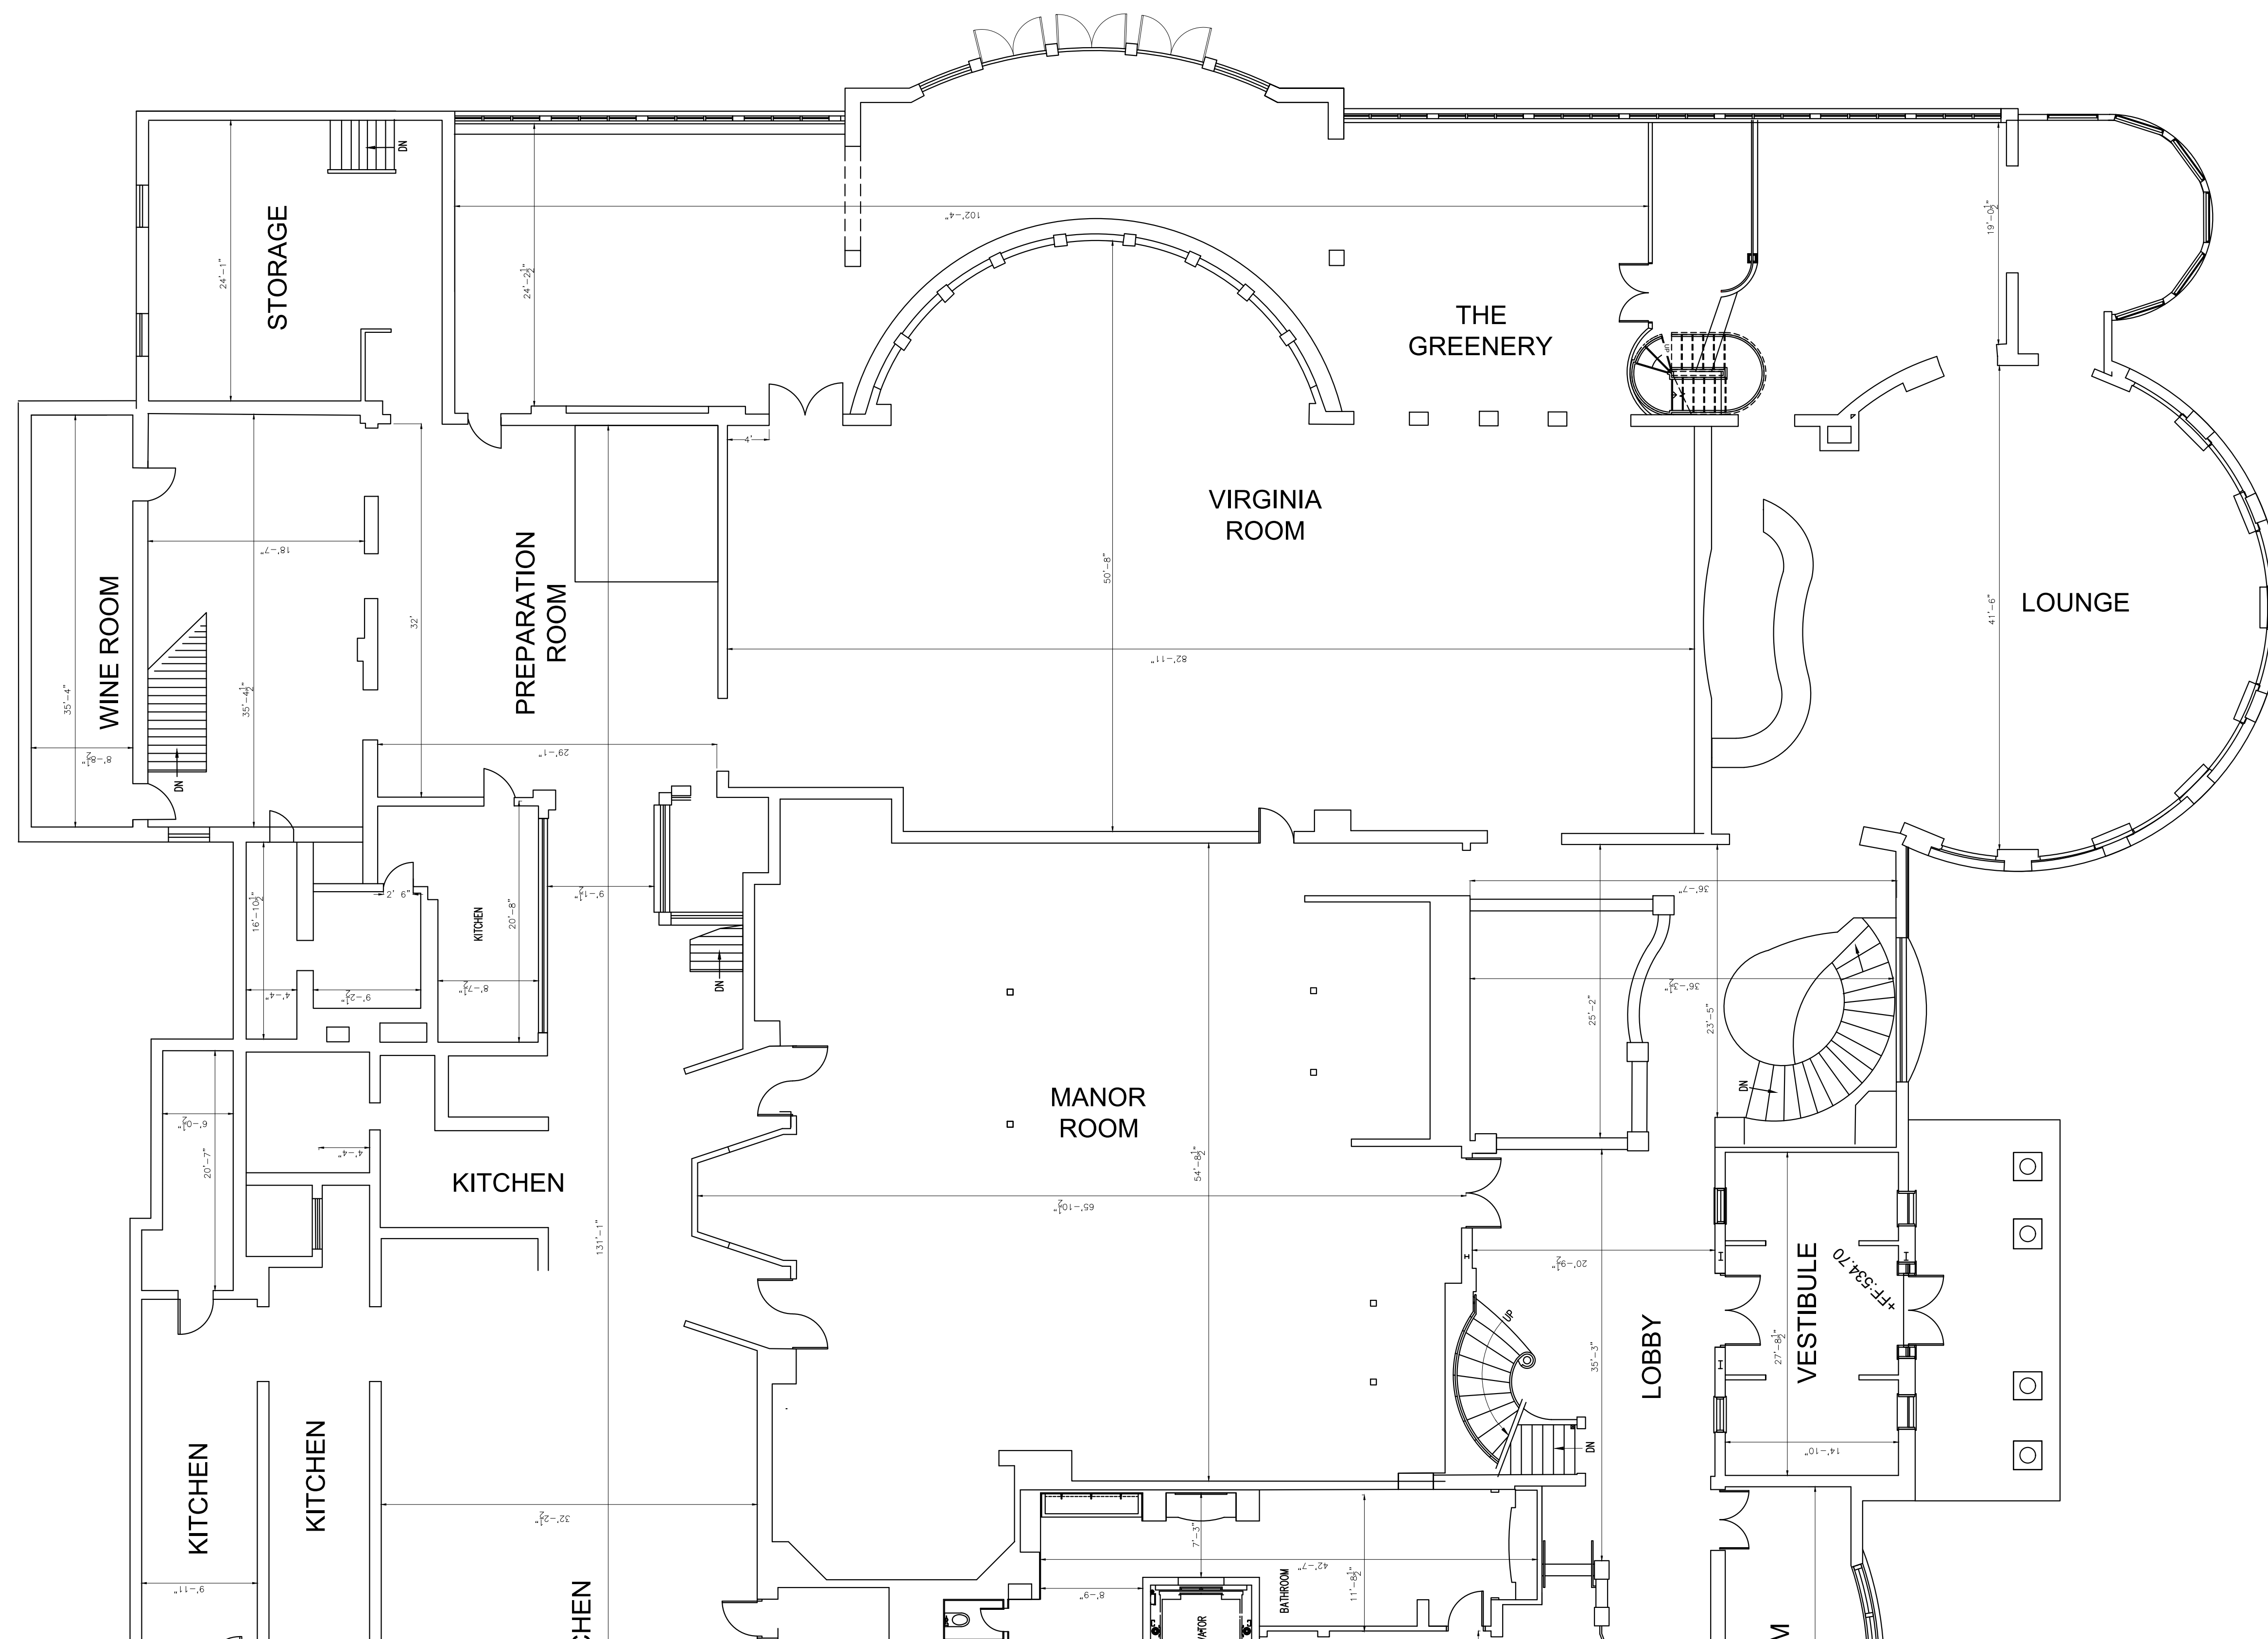


1
A100

EXISTING PARTIAL FLOOR PLAN

SCALE: $1/8" = 1'-0"$

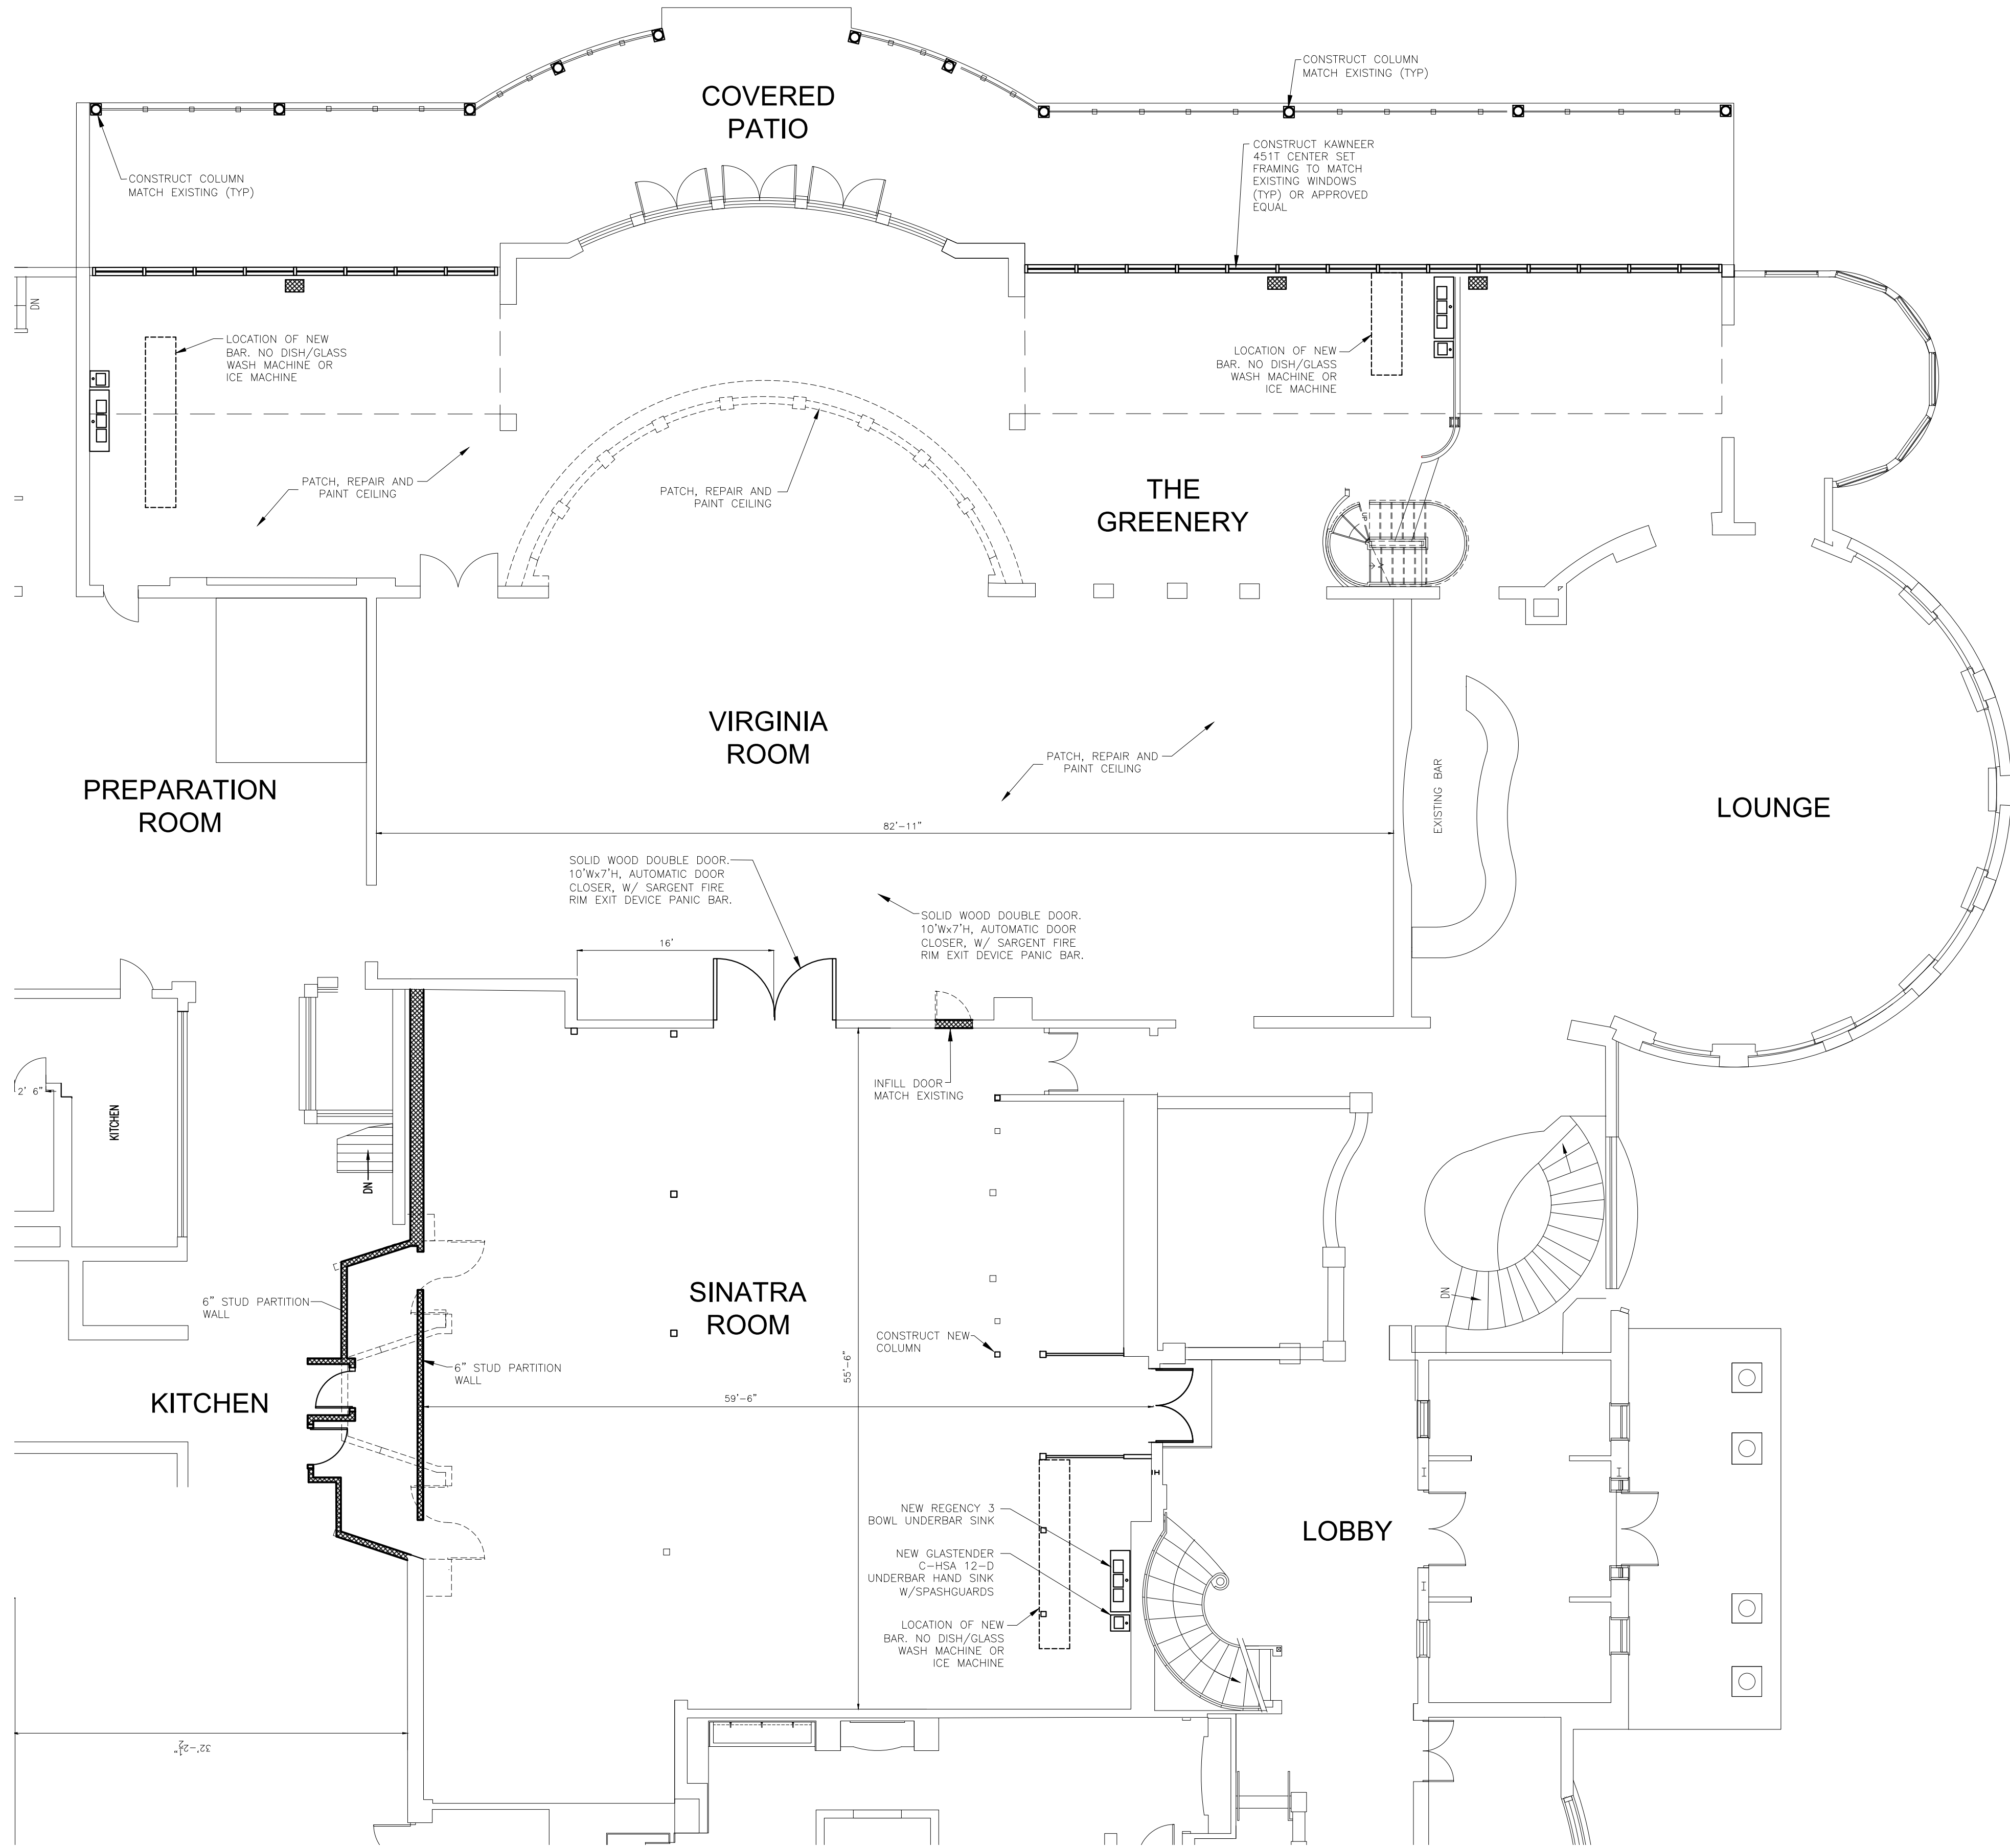

1 PROPOSED PARTIAL FIRST FLOOR PLAN
SCALE: 1/8" = 1'-0"

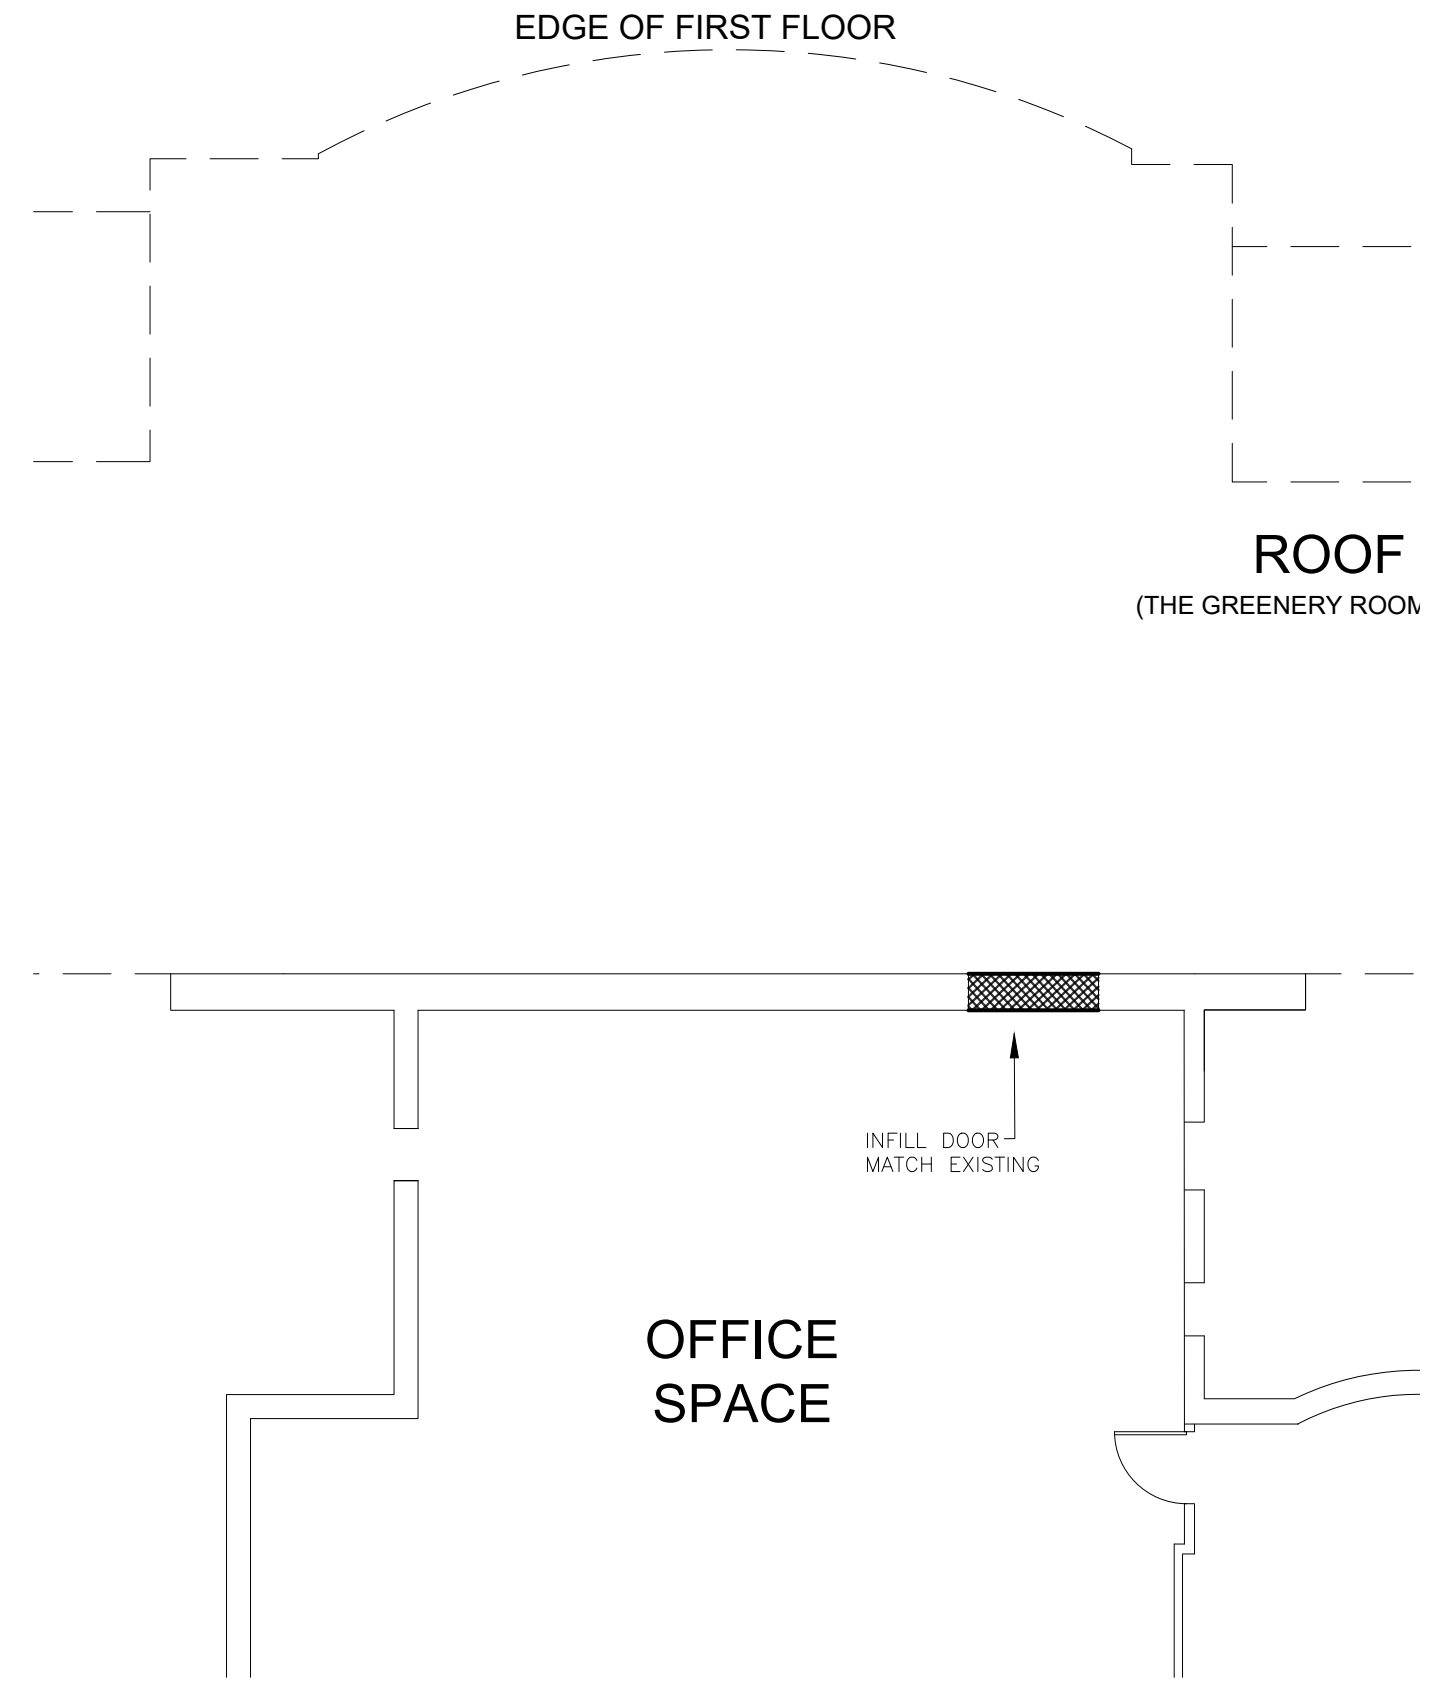


2 PROPOSED PARTIAL SECOND FLOOR PLAN
SCALE: 1/8" = 1'-0"


REV	DESCRIPTION	DATE
1	NO CHANGE THIS SHEET	05-20-26

0 4 8 16
1/8" INCH = 1 FT.


CHECKED BY: JMP
DRAFTED BY: MSS

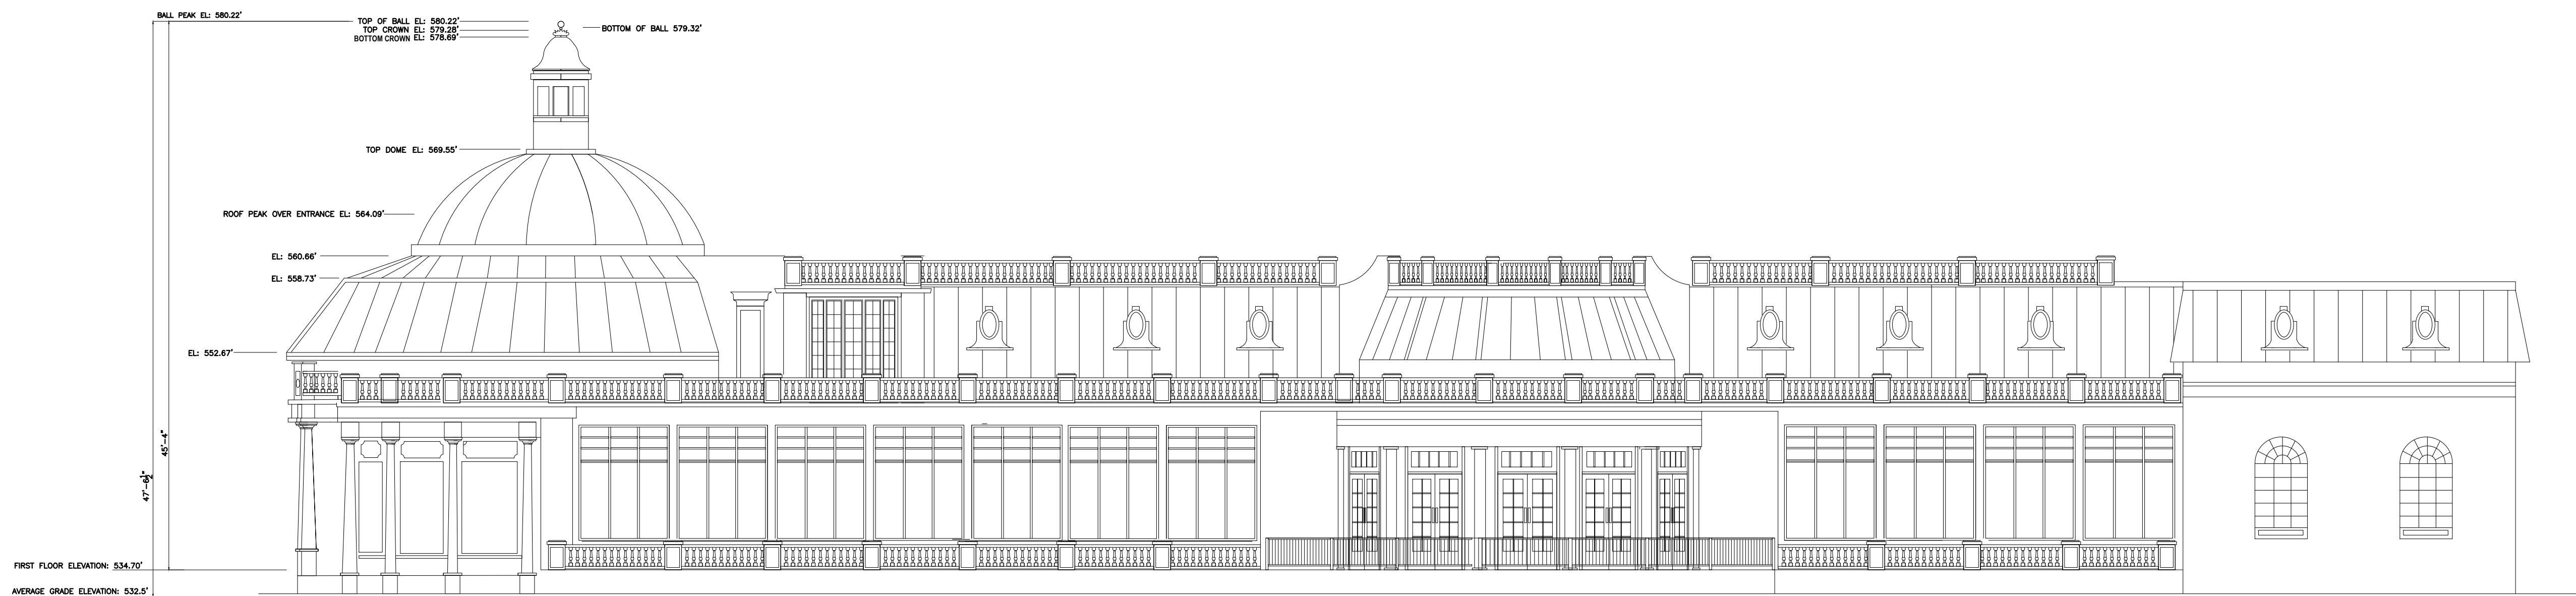


1 EXISTING REAR ELEVATION
A-200 SCALE: 1/8" = 1'-0"

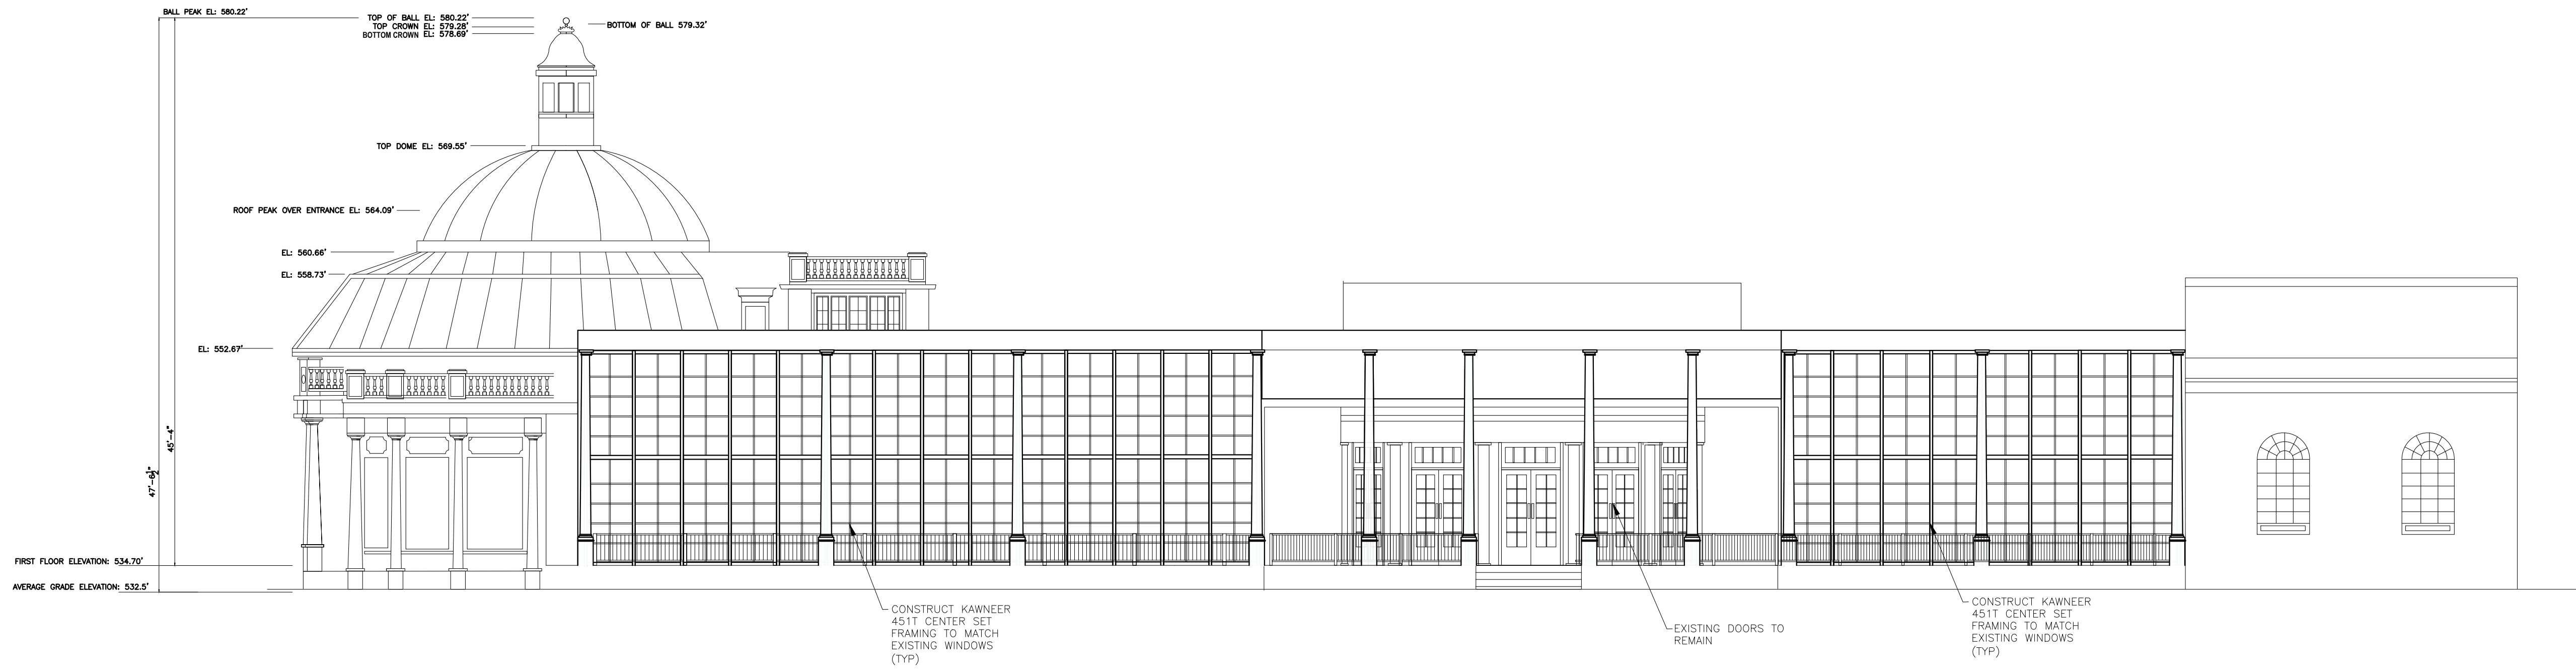

2 PROPOSED REAR ELEVATION
A-200 SCALE: 1/8" = 1'-0"

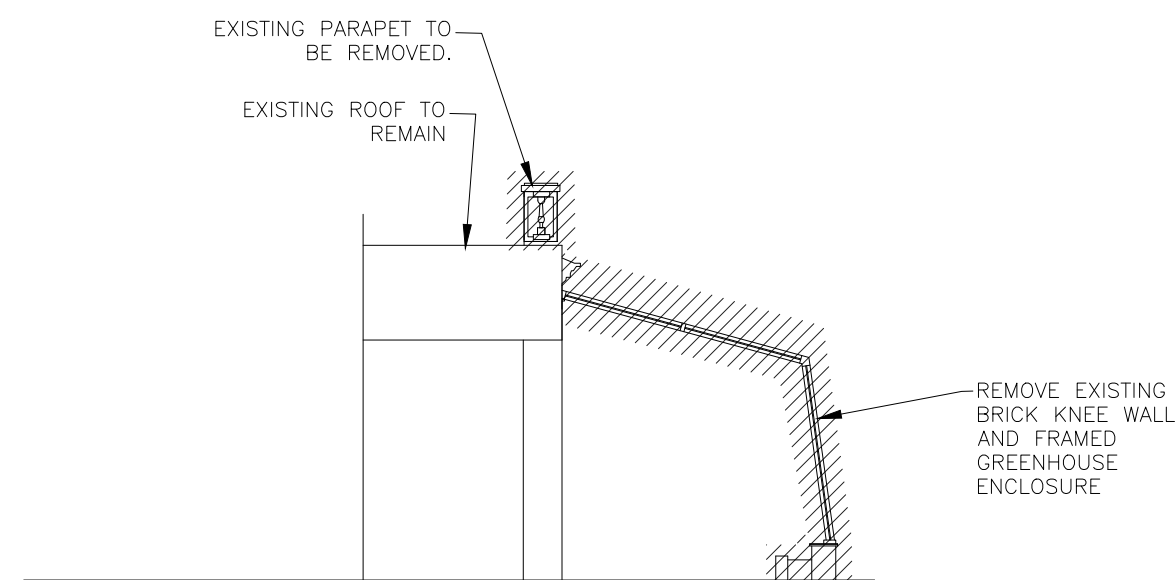


3 EXISTING TYPICAL SECTION (GREENHOUSE)
A-200 SCALE: 1/8" = 1'-0"

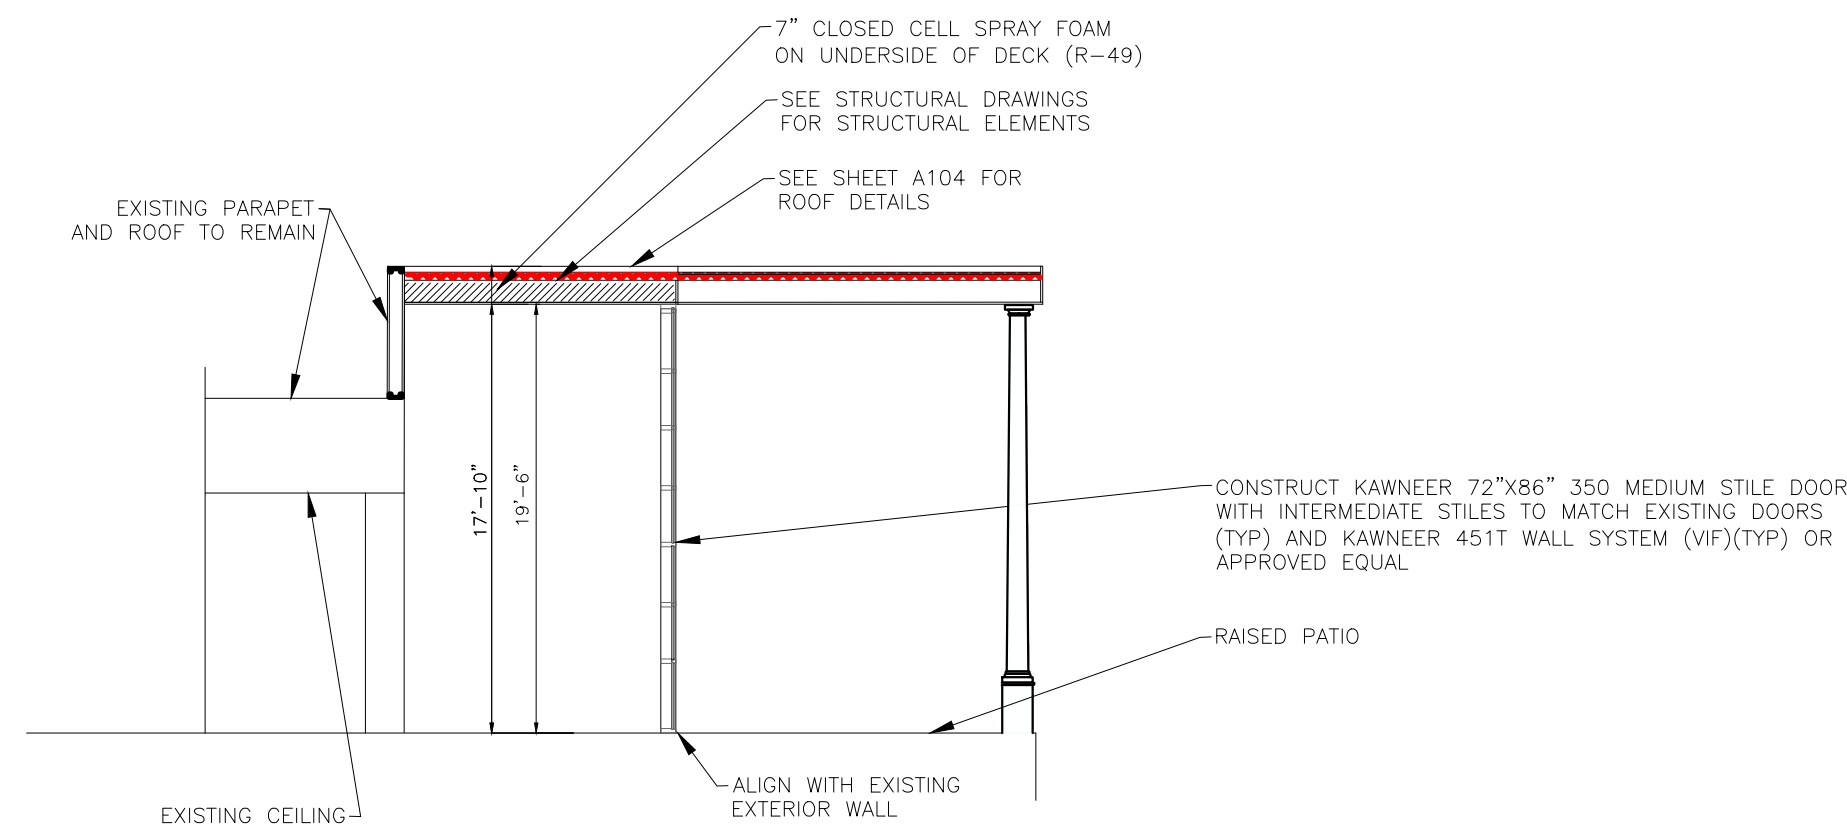

4 PROPOSED TYPICAL SECTION (GREENHOUSE ALTERATION)
A-200 SCALE: 1/8" = 1'-0"

1	ADDED AVG GRADE ELEV. AND ROOF ELEV.	05-20-26
REV	DESCRIPTION	DATE

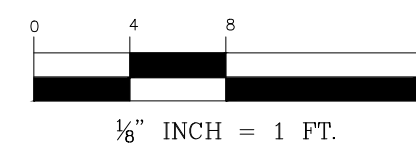

CHECKED BY: JMP

DRAFTED BY: MSS

PREPARED FOR
THE ESTATE

111 PROSPECT AVENUE
LOT 17.01, BLOCK 151
TOWNSHIP OF WEST ORANGE
ESSEX COUNTY, NEW JERSEY

TITLE:
**ELEVATIONS AND
TYPICAL SECTIONS**

PROJECT #:
24-170

SHEET:
A-200