




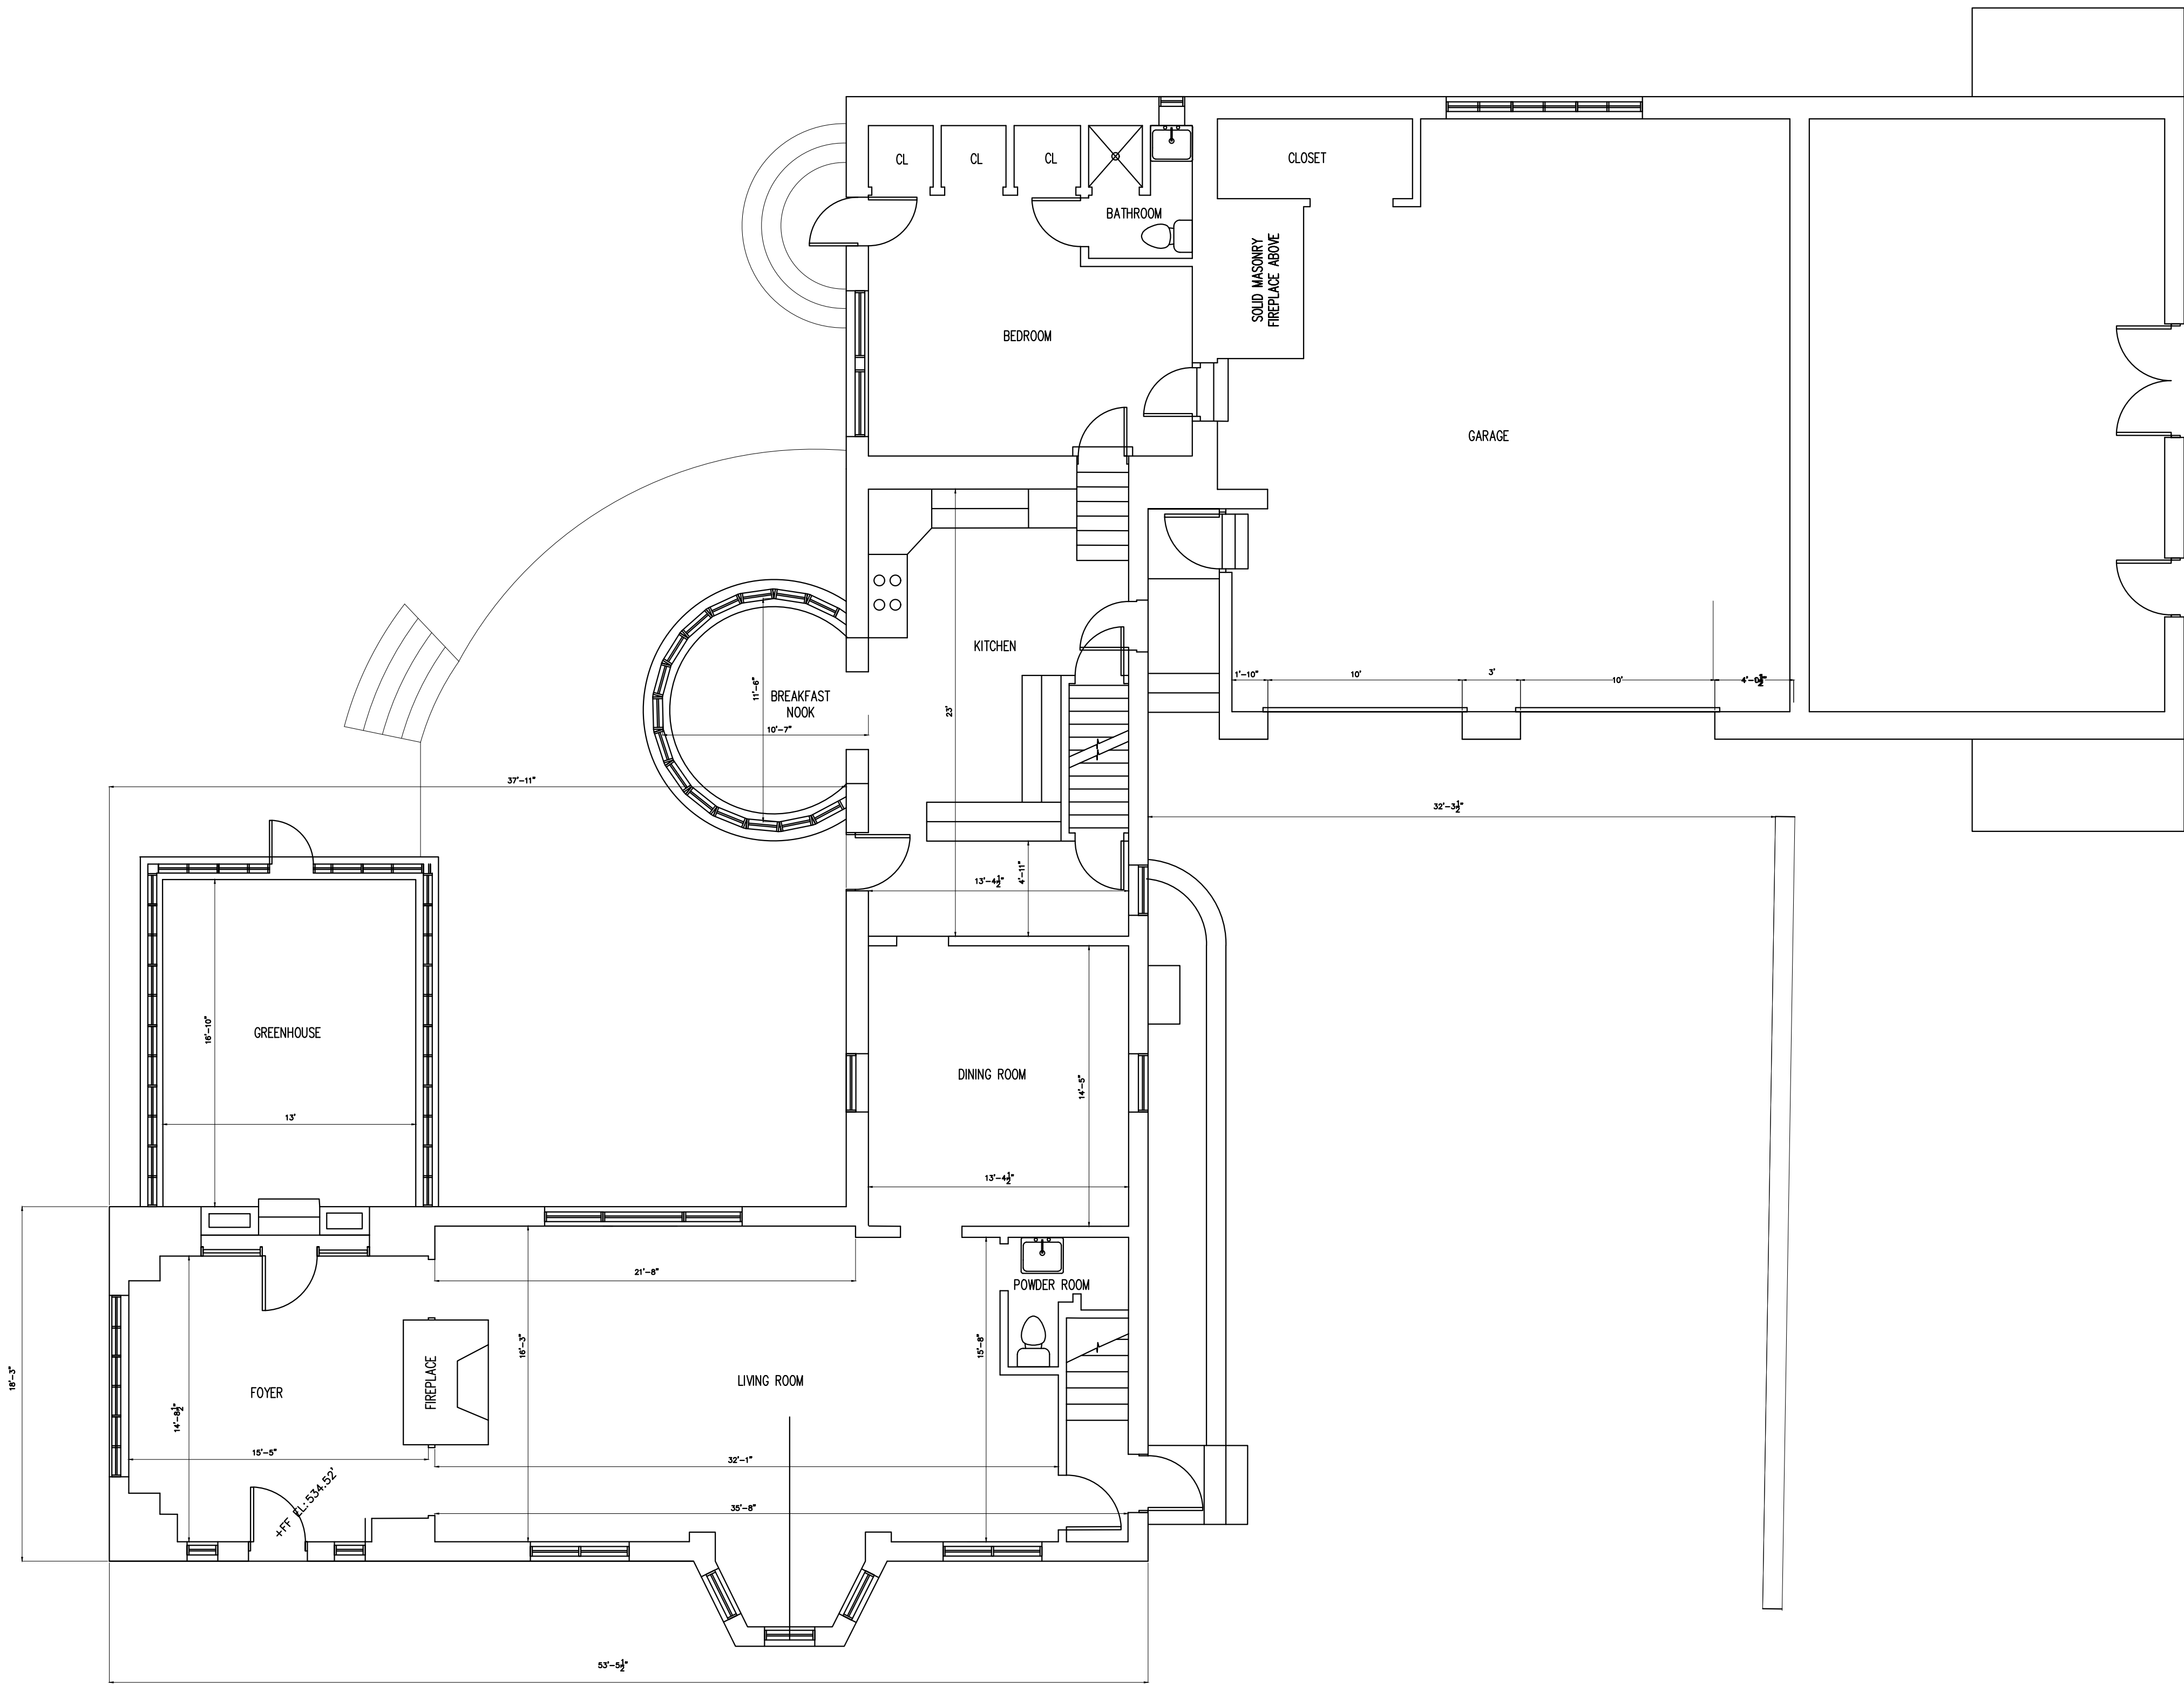

1
A-100
EXISTING FIRST FLOOR PLAN
SCALE: 3/16" = 1'-0"

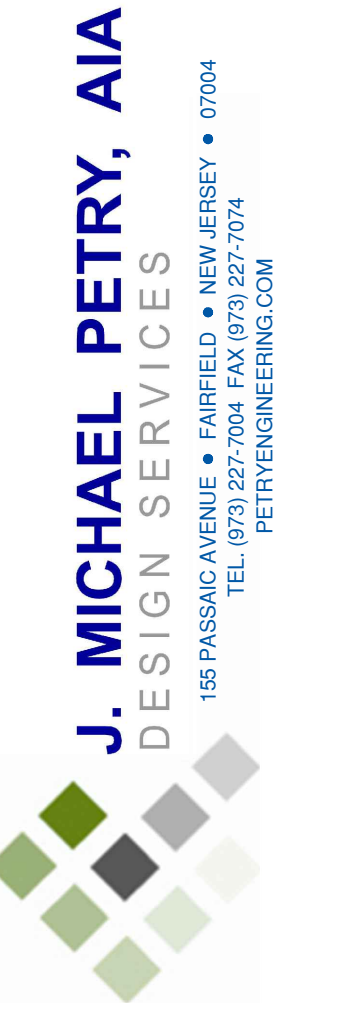

1	ADDED FF ELEVATION	05-20-28
REV	DESCRIPTION	DATE

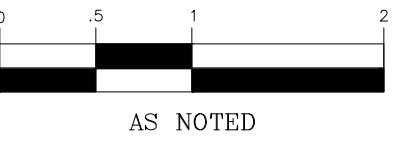

CHECKED BY: JMP

DRAFTED BY: MSS



J. MICHAEL PETRY-AIA
NJ REGISTERED ARCHITECT LIC. No. 13144
DATE: 12-19-2025

CAUTION: IF THIS DOCUMENT DOES NOT CONTAIN A RAISED IMPRESSION SEAL OR AN ELECTRONIC SEAL OF THE UNDERSIGNED PROFESSIONAL, IT IS NOT AN AUTHORIZED ORIGINAL DOCUMENT.

PREPARED FOR

THE ESTATE

111 PROSPECT AVENUE
LOT 17.01 BLOCK 151
TOWNSHIP OF WEST ORANGE
ESSEX COUNTY, NEW JERSEY


TITLE:
EXISTING FIRST FLOOR
PLAN


PROJECT #:

24-170


SHEET:

A-100

 


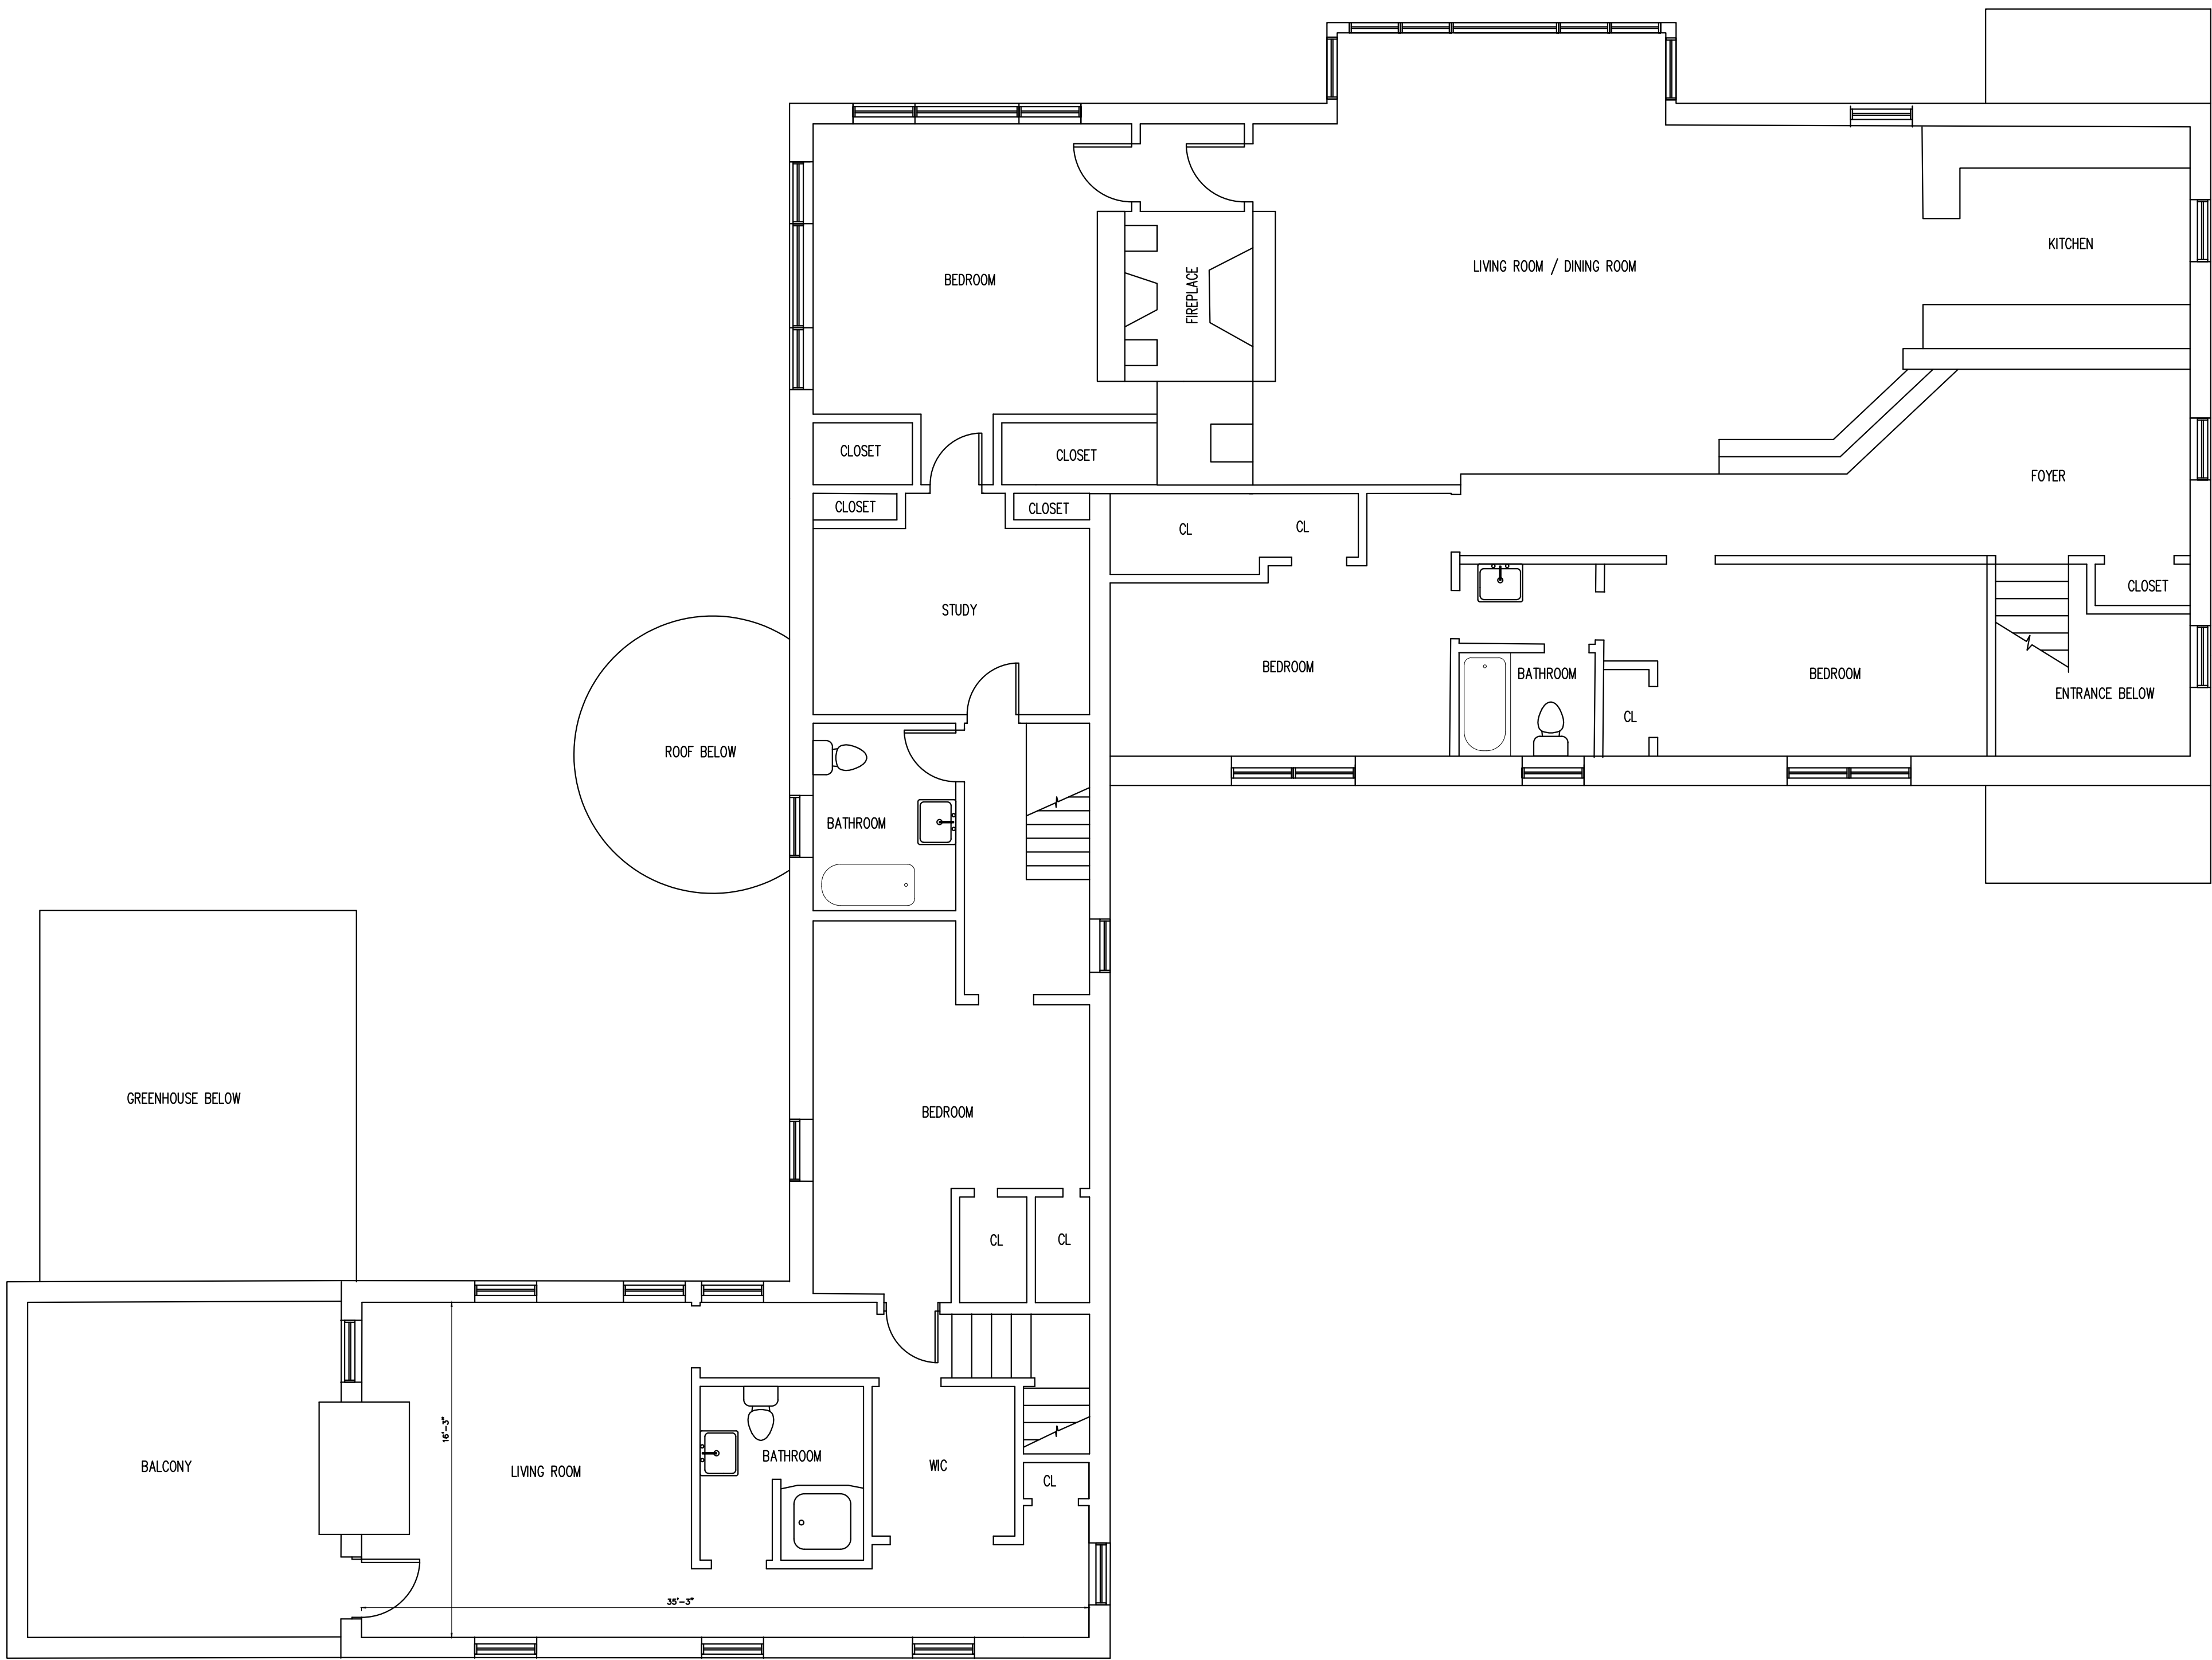

1
A-102 EXISTING SECOND FLOOR PLAN
SCALE: 3/16" = 1'-0"

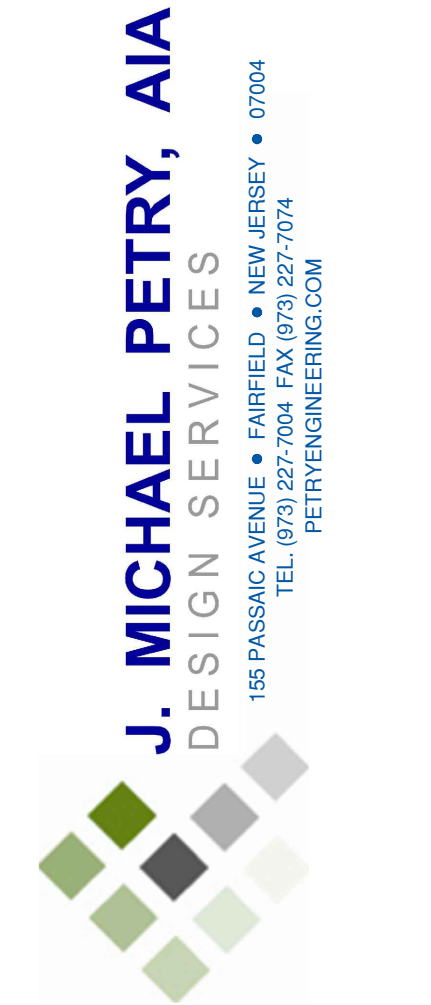

1	NO CHANGE THIS SHEET	05-20-26
REV	DESCRIPTION	DATE

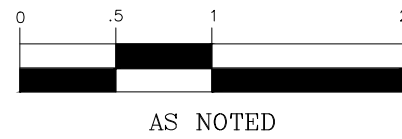

CHECKED BY: MSS

DRAFTED BY: JMP



J. MICHAEL PETRY-AIA
NJ REGISTERED ARCHITECT LIC. No. 13144
DATE: 12-19-2025


CAUTION: IF THIS DOCUMENT DOES NOT CONTAIN A RAISED IMPRESSION SEAL, OR AN ELECTRONIC SEAL OF THE UNDERSIGNED PROFESSIONAL, IT IS NOT AN AUTHORIZED ORIGINAL DOCUMENT.

PREPARED FOR
THE ESTATE
111 PROSPECT AVENUE
LOT 17.01 BLOCK 151
TOWNSHIP OF WEST ORANGE
ESSEX COUNTY, NEW JERSEY

TITLE:
**EXISTING SECOND
FLOOR PLAN**


PROJECT #:
24-170

SHEET:
A-102

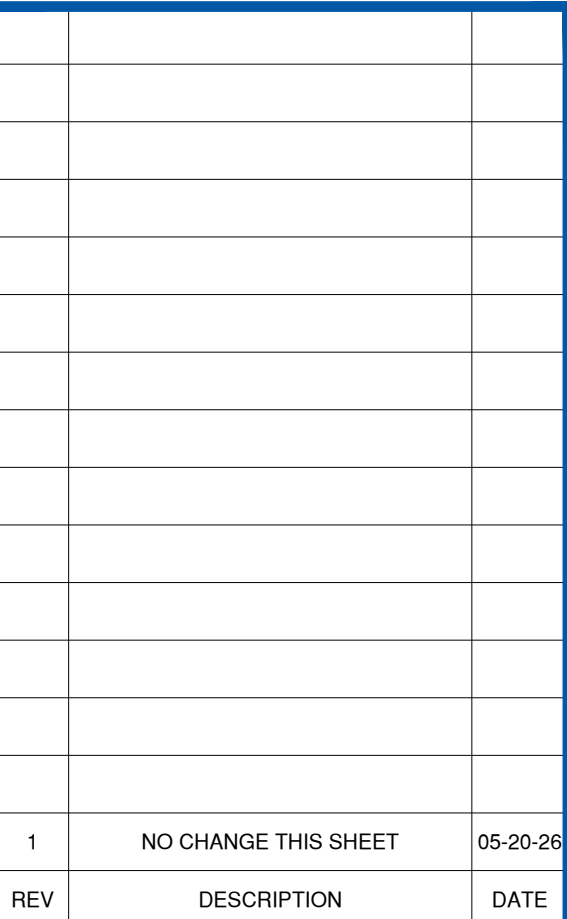




1
A-200
EXISTING FRONT ELEVATION
SCALE: 3/16" = 1'-0"

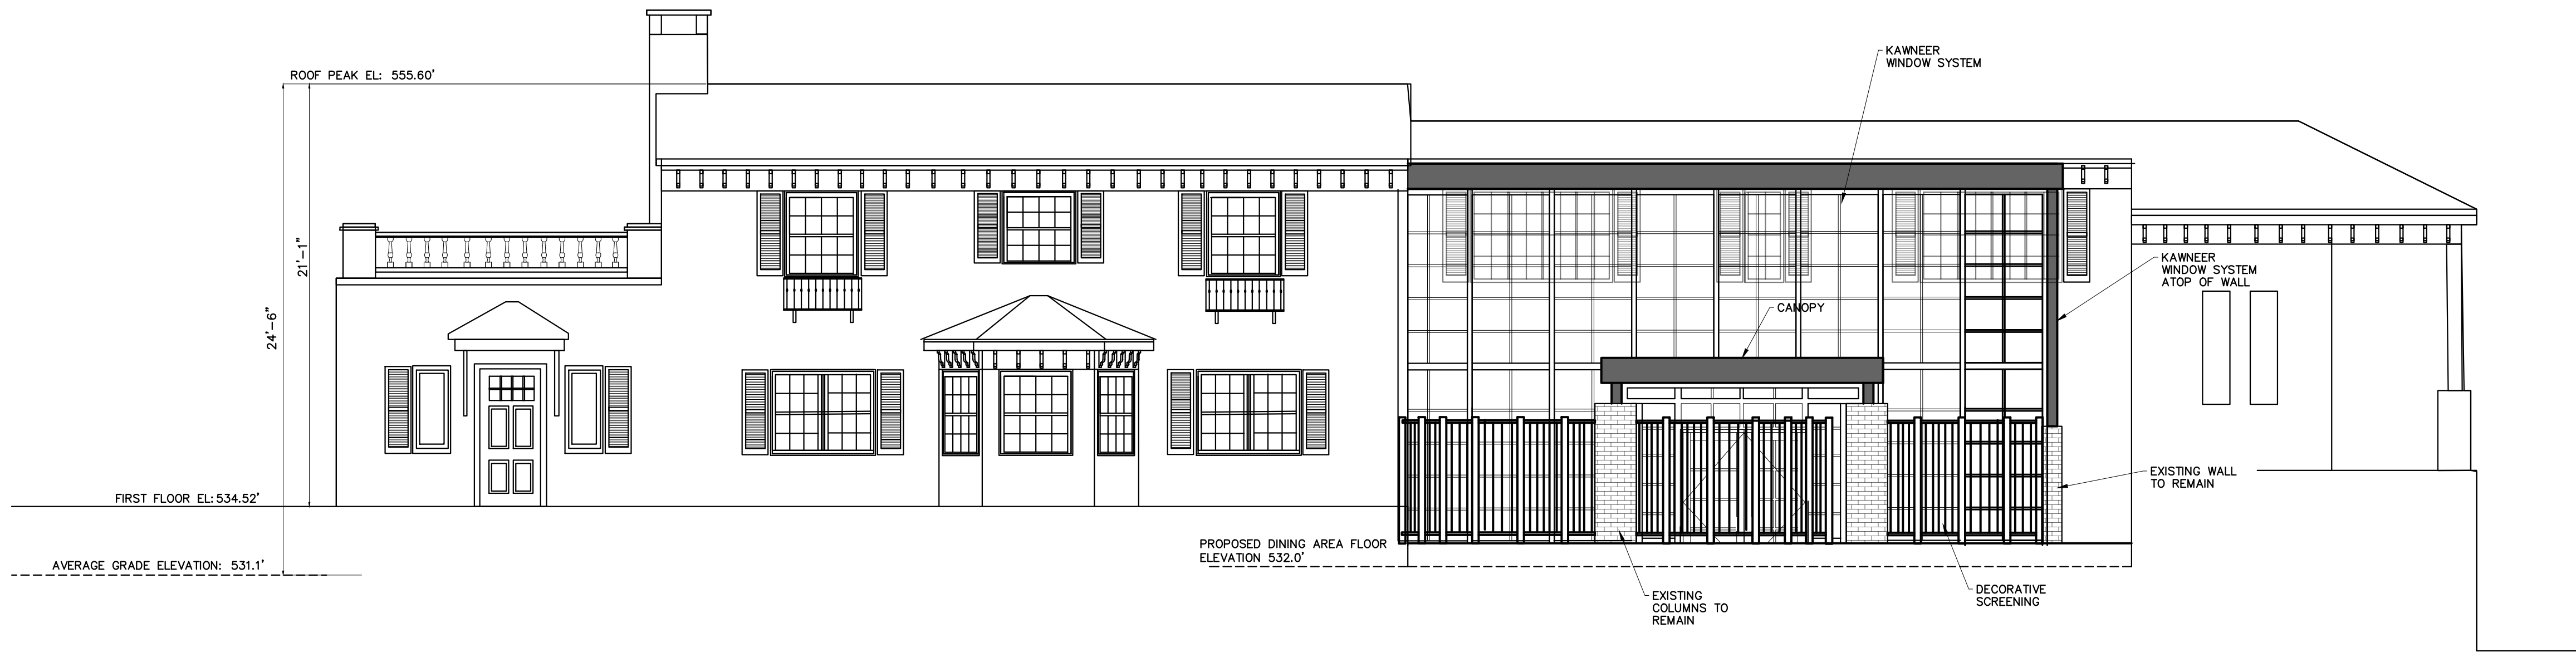

2
A-200
PROPOSED FRONT ELEVATION
SCALE: 3/16" = 1'-0"

REV	DESCRIPTION	DATE
1	ADDED AVG GRADE ELEV. AND ROOF ELEV.	05-20-26

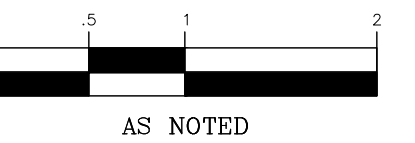

CHECKED BY: JMP

DRAFTED BY: MSS




1
A-201
EXISTING LEFT SIDE ELEVATION
SCALE: 3/16" = 1'-0"



2
A-201
PROPOSED LEFT SIDE ELEVATION
SCALE: 3/16" = 1'-0"

REV	DESCRIPTION	DATE
1	ADDED MEAN ELEV. AND ROOF ELEV.	05-20-28

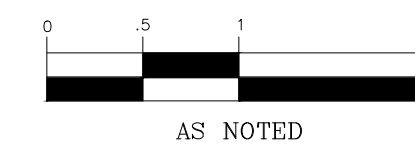

CHECKED BY: JMP

DRAFTED BY: MSS

CAUTION: IF THIS DOCUMENT DOES NOT CONTAIN A RAISED IMPRESSION SEAL OR AN ELECTRONIC SEAL OF THE UNDERSIGNED PROFESSIONAL, IT IS NOT AN AUTHORIZED ORIGINAL DOCUMENT.

PREPARED FOR
THE ESTATE
111 PROSPECT AVENUE
LOT 17.01 BLOCK 151
TOWNSHIP OF WEST ORANGE
ESSEX COUNTY, NEW JERSEY


TITLE:
LEFT SIDE ELEVATIONS

PROJECT #:
24-170

SHEET:
A-201



1
A-202
EXISTING REAR ELEVATION
SCALE: 3/16" = 1'-0"

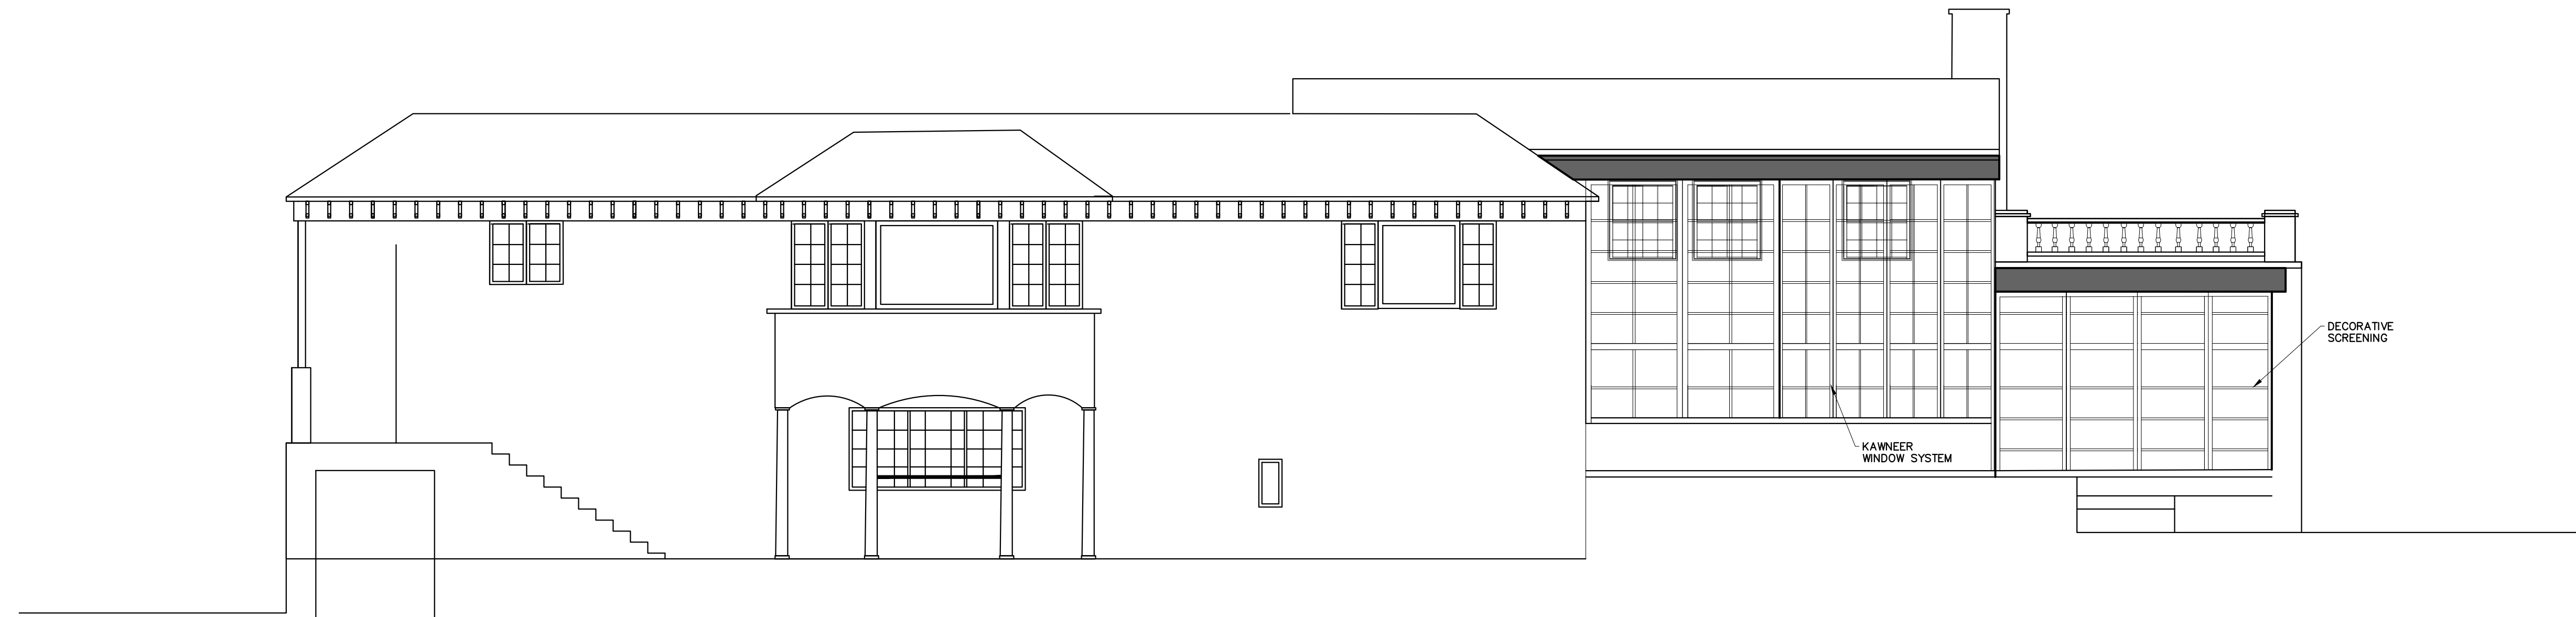

2
A-202
PROPOSED REAR ELEVATION
SCALE: 3/16" = 1'-0"

1	NO CHANGE THIS SHEET	05-20-26
REV	DESCRIPTION	DATE



CHECKED BY: JMP

DRAFTED BY: MSS

J. MICHAEL PETRY-AIA
NJ REGISTERED ARCHITECT LIC. No. 13144
DATE: 12-19-2025

CAUTION: IF THIS DOCUMENT DOES NOT CONTAIN A RAISED IMPRESSION SEAL OR AN ELECTRONIC SEAL OF THE UNDERSIGNED PROFESSIONAL, IT IS NOT AN AUTHORIZED ORIGINAL DOCUMENT.

PREPARED FOR

THE ESTATE

111 PROSPECT AVENUE
LOT 17.01 BLOCK 151
TOWNSHIP OF WEST ORANGE
ESSEX COUNTY, NEW JERSEY

TITLE:


REAR ELEVATIONS

PROJECT #:


24-170

SHEET:

A-202

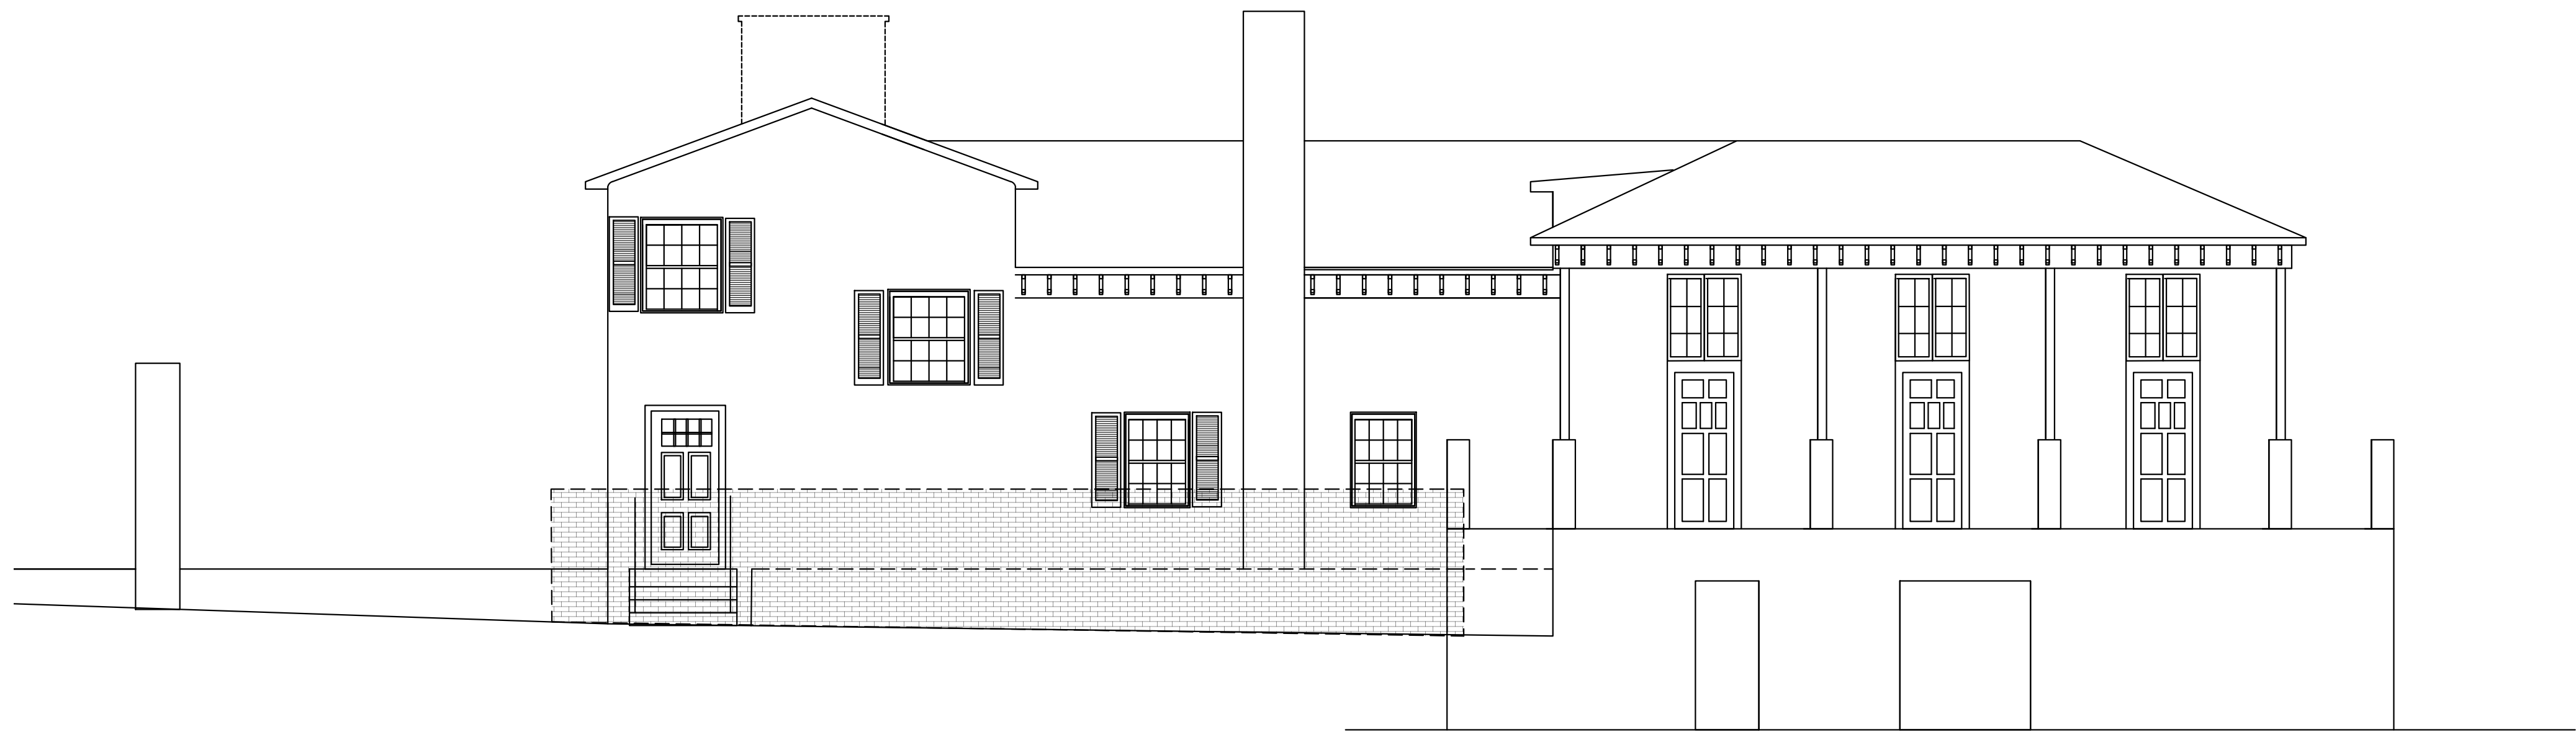


1
A-203
EXISTING RIGHT SIDE ELEVATION
SCALE: 3/16" = 1'-0"

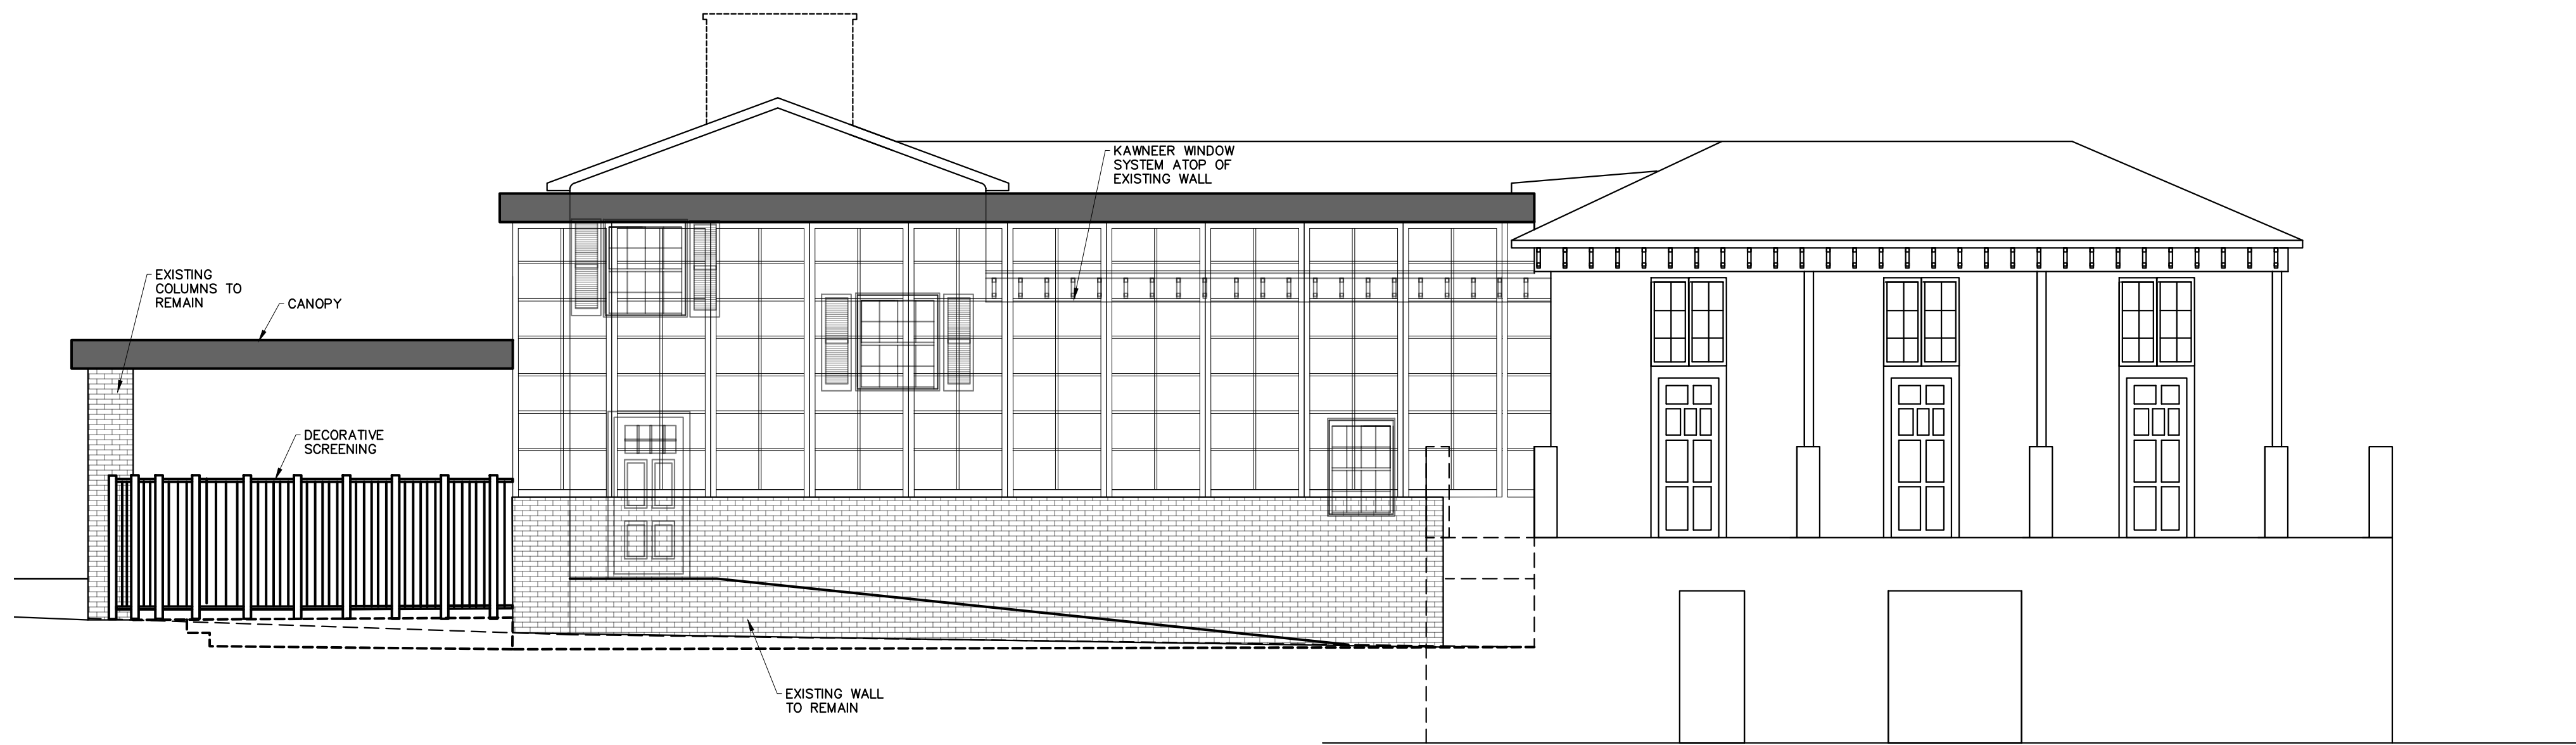

2
A-203
PROPOSED RIGHT SIDE ELEVATION
SCALE: 3/16" = 1'-0"

REV	DESCRIPTION	DATE
1	NO CHANGE THIS SHEET	05-20-26

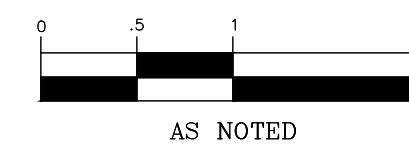

CHECKED BY: JMP

DRAFTED BY: MSS