

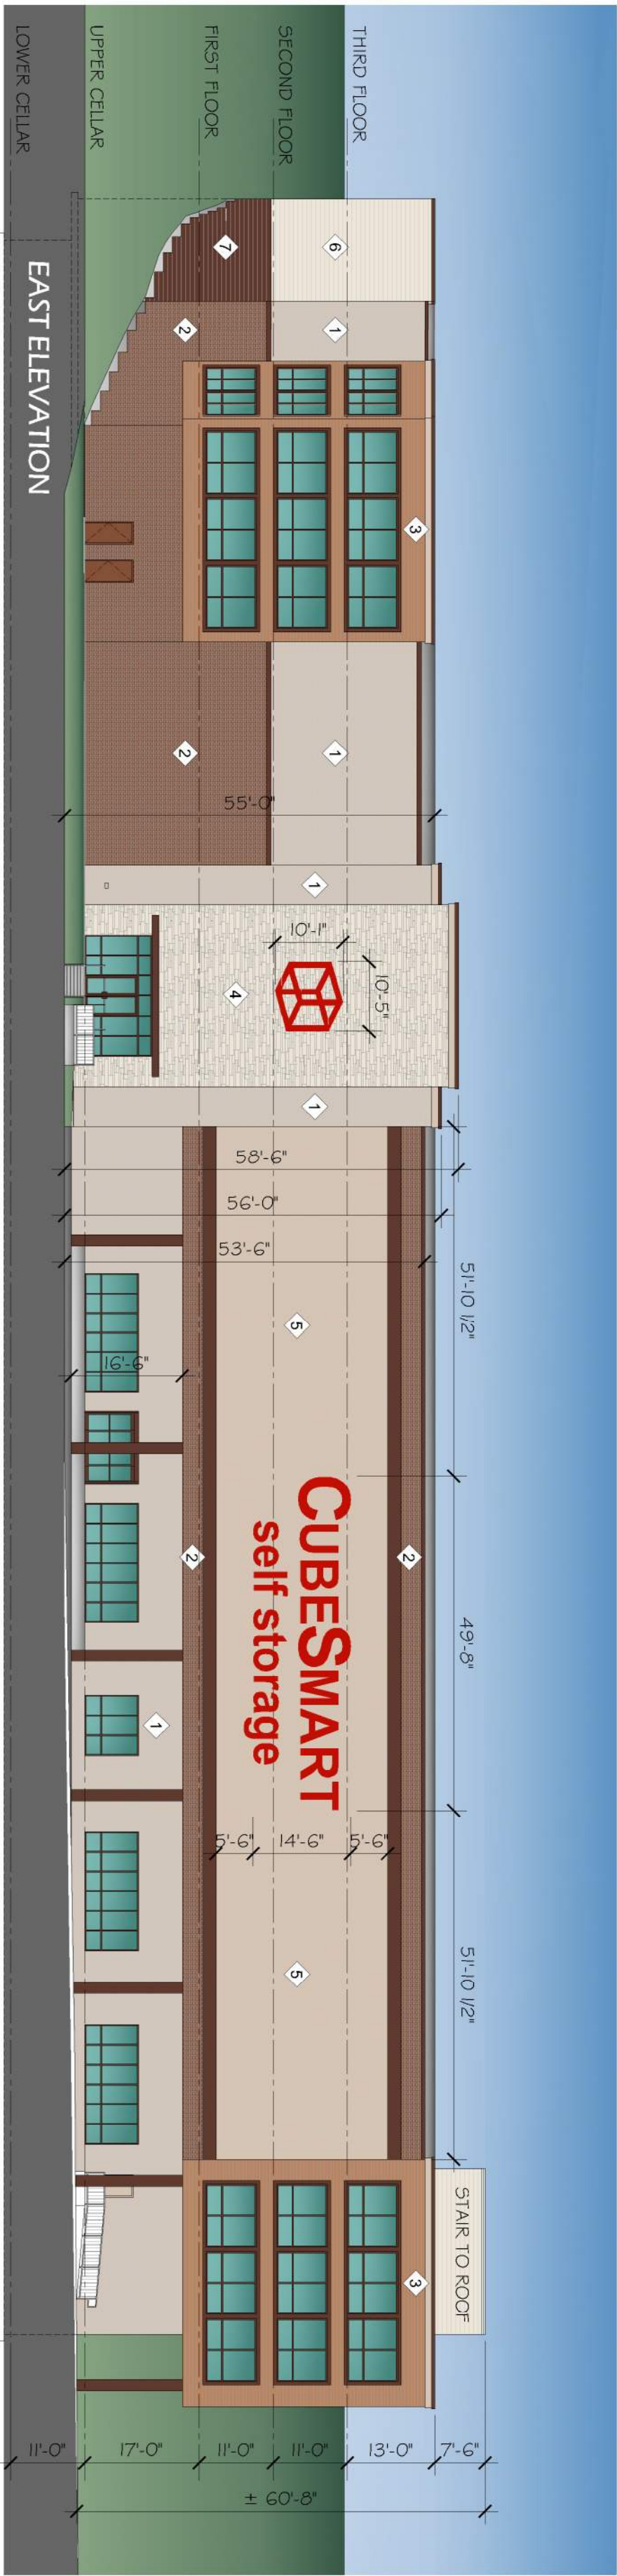


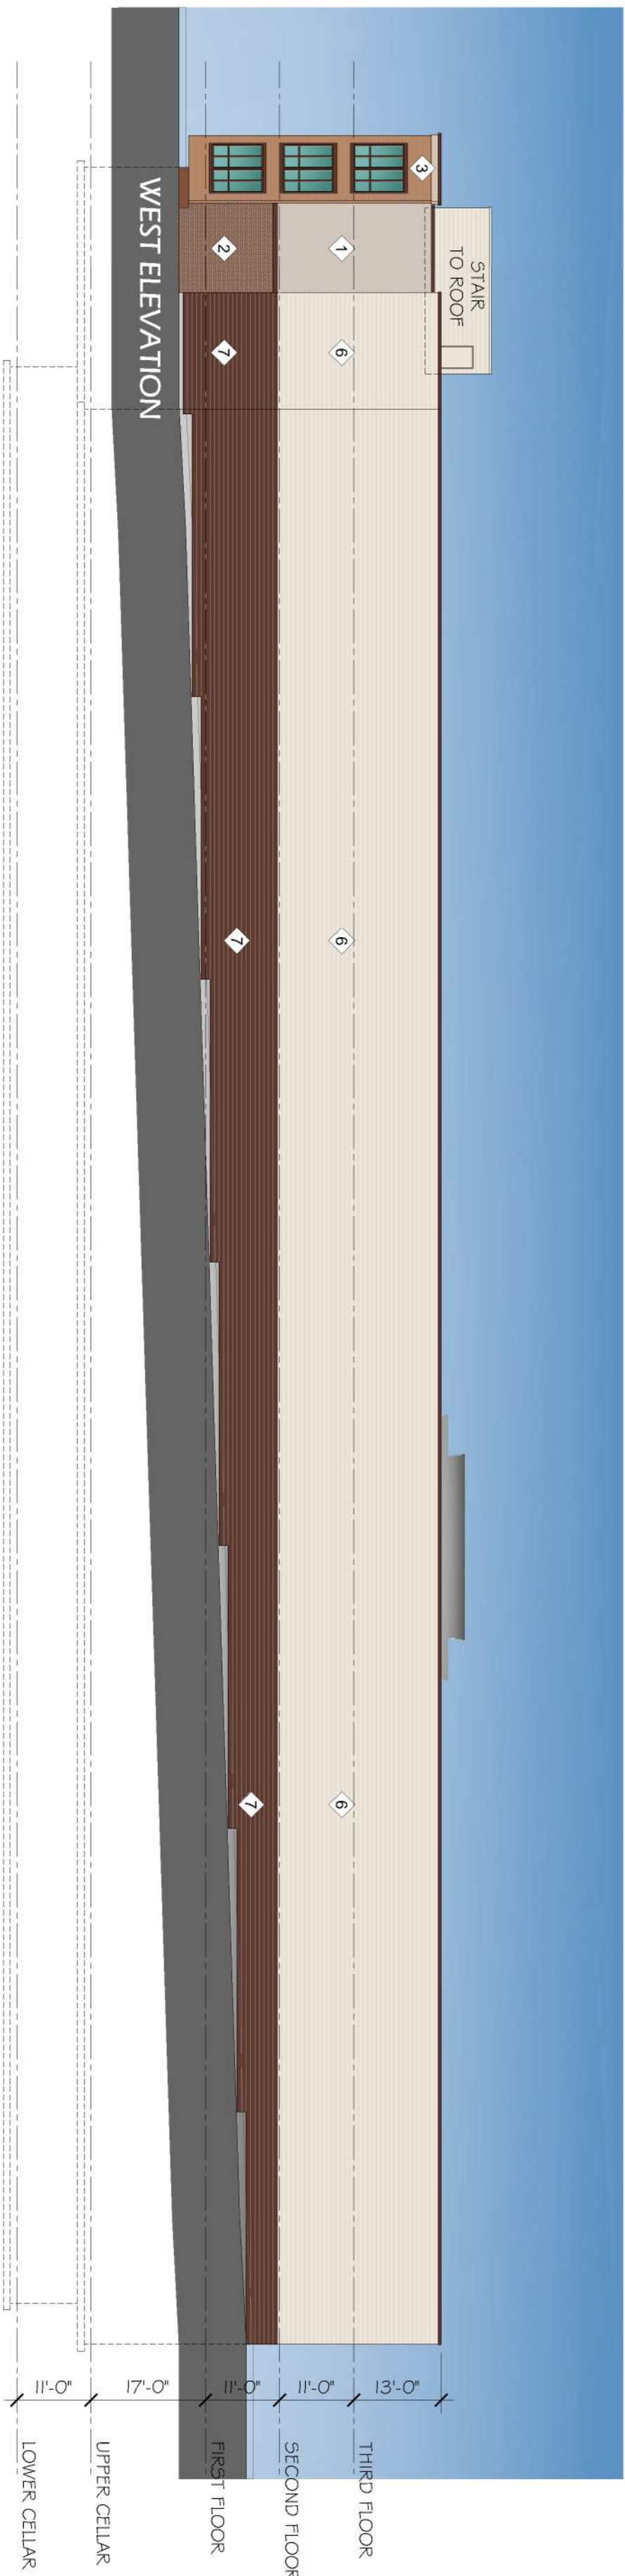

- 1 NICHIIA - CANYON BRICK - SHALE BROWN
- 2 NICHIIA - VINTAGE BRICK - WHITE WASH
- 3 NICHIIA - VINTAGE WOOD - REDWOOD
- 4 NICHIIA - STACKED STONE - DESERT
- 5 NICHIPANEL - STUCCO
- 6 METAL SALES - FW 120 PANEL - SANDSTONE
- 7 METAL SALES - FW 120 PANEL - DARK BRONZE
- INSULATED GLAZING

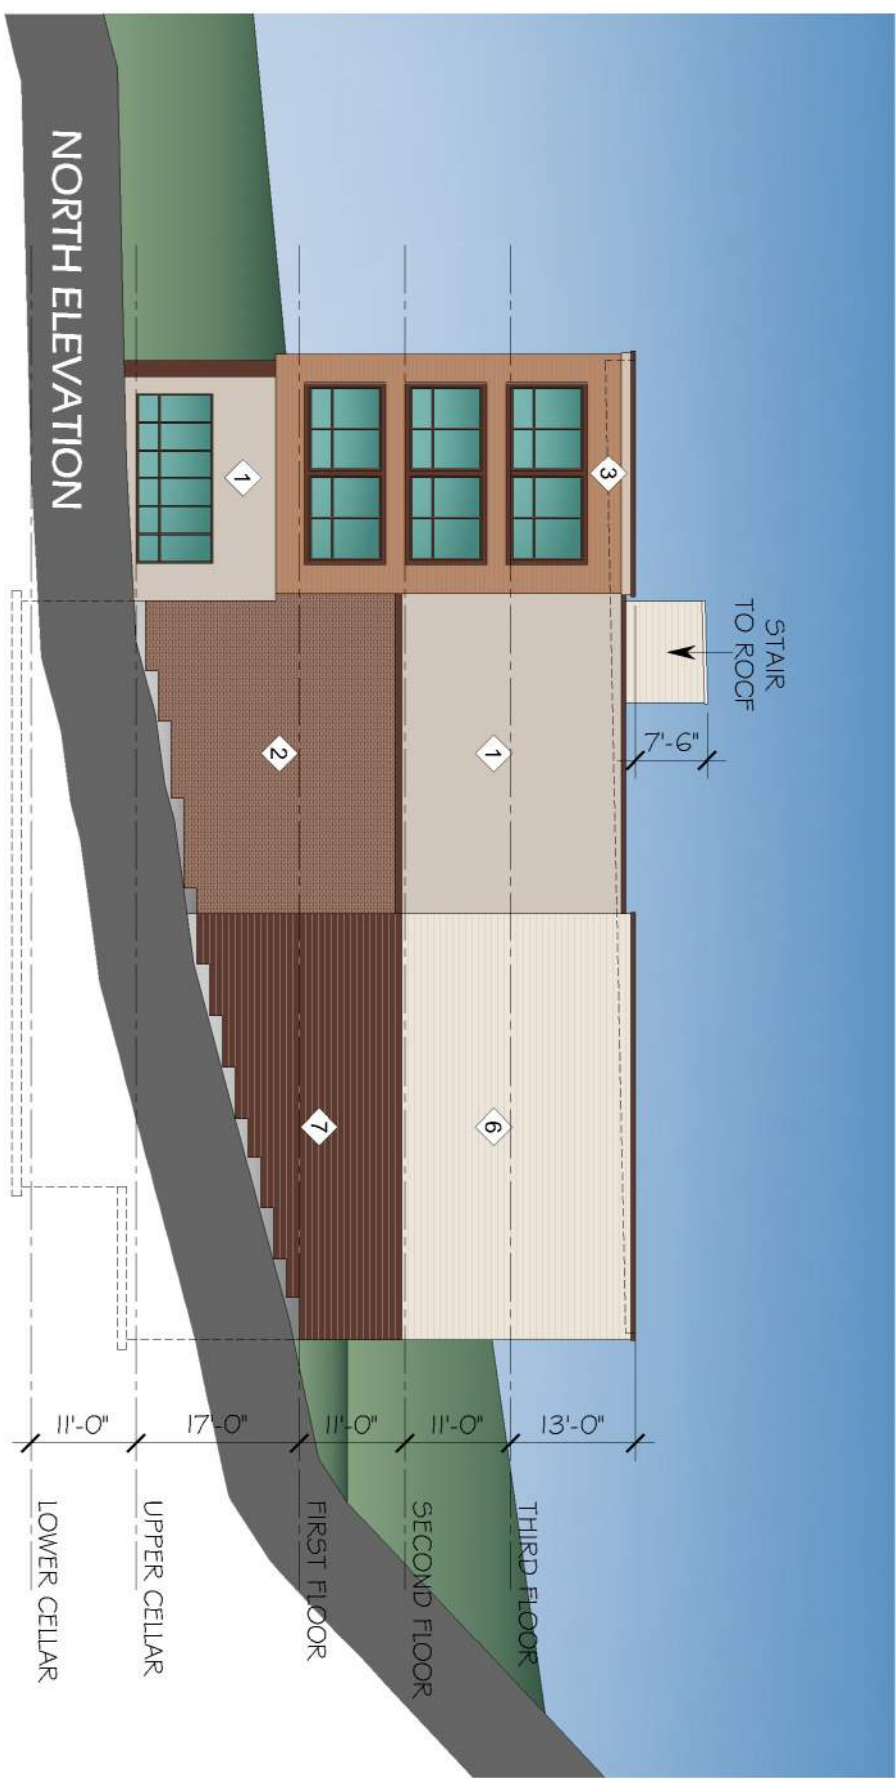

EXTERIOR ELEVATIONS

Scale : 1" = 20'-0"

- 1 NICHIIA - CANYON BRICK - SHALE BROWN
- 2 NICHIIA - VINTAGE BRICK - WHITE WASH
- 3 NICHIIA - VINTAGE WOOD - REDWOOD
- 4 NICHIIA - STACKED STONE - DESERT
- 5 NICHIPANEL - STUCCO
- 6 METAL SALES - FW 120-3 PANEL - SANDSTONE
- 7 METAL SALES - FW 120-3 PANEL - DARK BRONZE

Proposed Self Storage Facility
955 Pleasant Valley Way
Township of West Orange, NJ 07052

ARCHITECT
GMA
ARCHITECTS
800 NORTH ROCK HILL ROAD ST.
LOUIS, MISSOURI 63119 (P)
314-822-5191 (F) 314-963-0714
WWW.GMA-ARCHITECTS.COM

CONTRACTOR
ARCO
MURRAY
DESIGN BUILD
4849 GREENVILLE AVE, STE. 1490
DALLAS, TX 75208
(P) (214) 377-6881
WWW.ARCONATIONAL.COM

955 Pleasant Valley Way LLC

REVISIONS
△
DATE : 06.05.2020
PA : FCW
JOB NO : SP7923
New Jersey License : 19887
Louisiana License : 19887
GMA ARCHITECTS INC.
2000 NORTH ROCK HILL ROAD ST.
LOUIS, MISSOURI 63119 (P)
314-822-5191 (F) 314-963-0714
WWW.GMA-ARCHITECTS.COM

SHEET NUMBER
A-5
EXTERIOR ELEVATIONS