


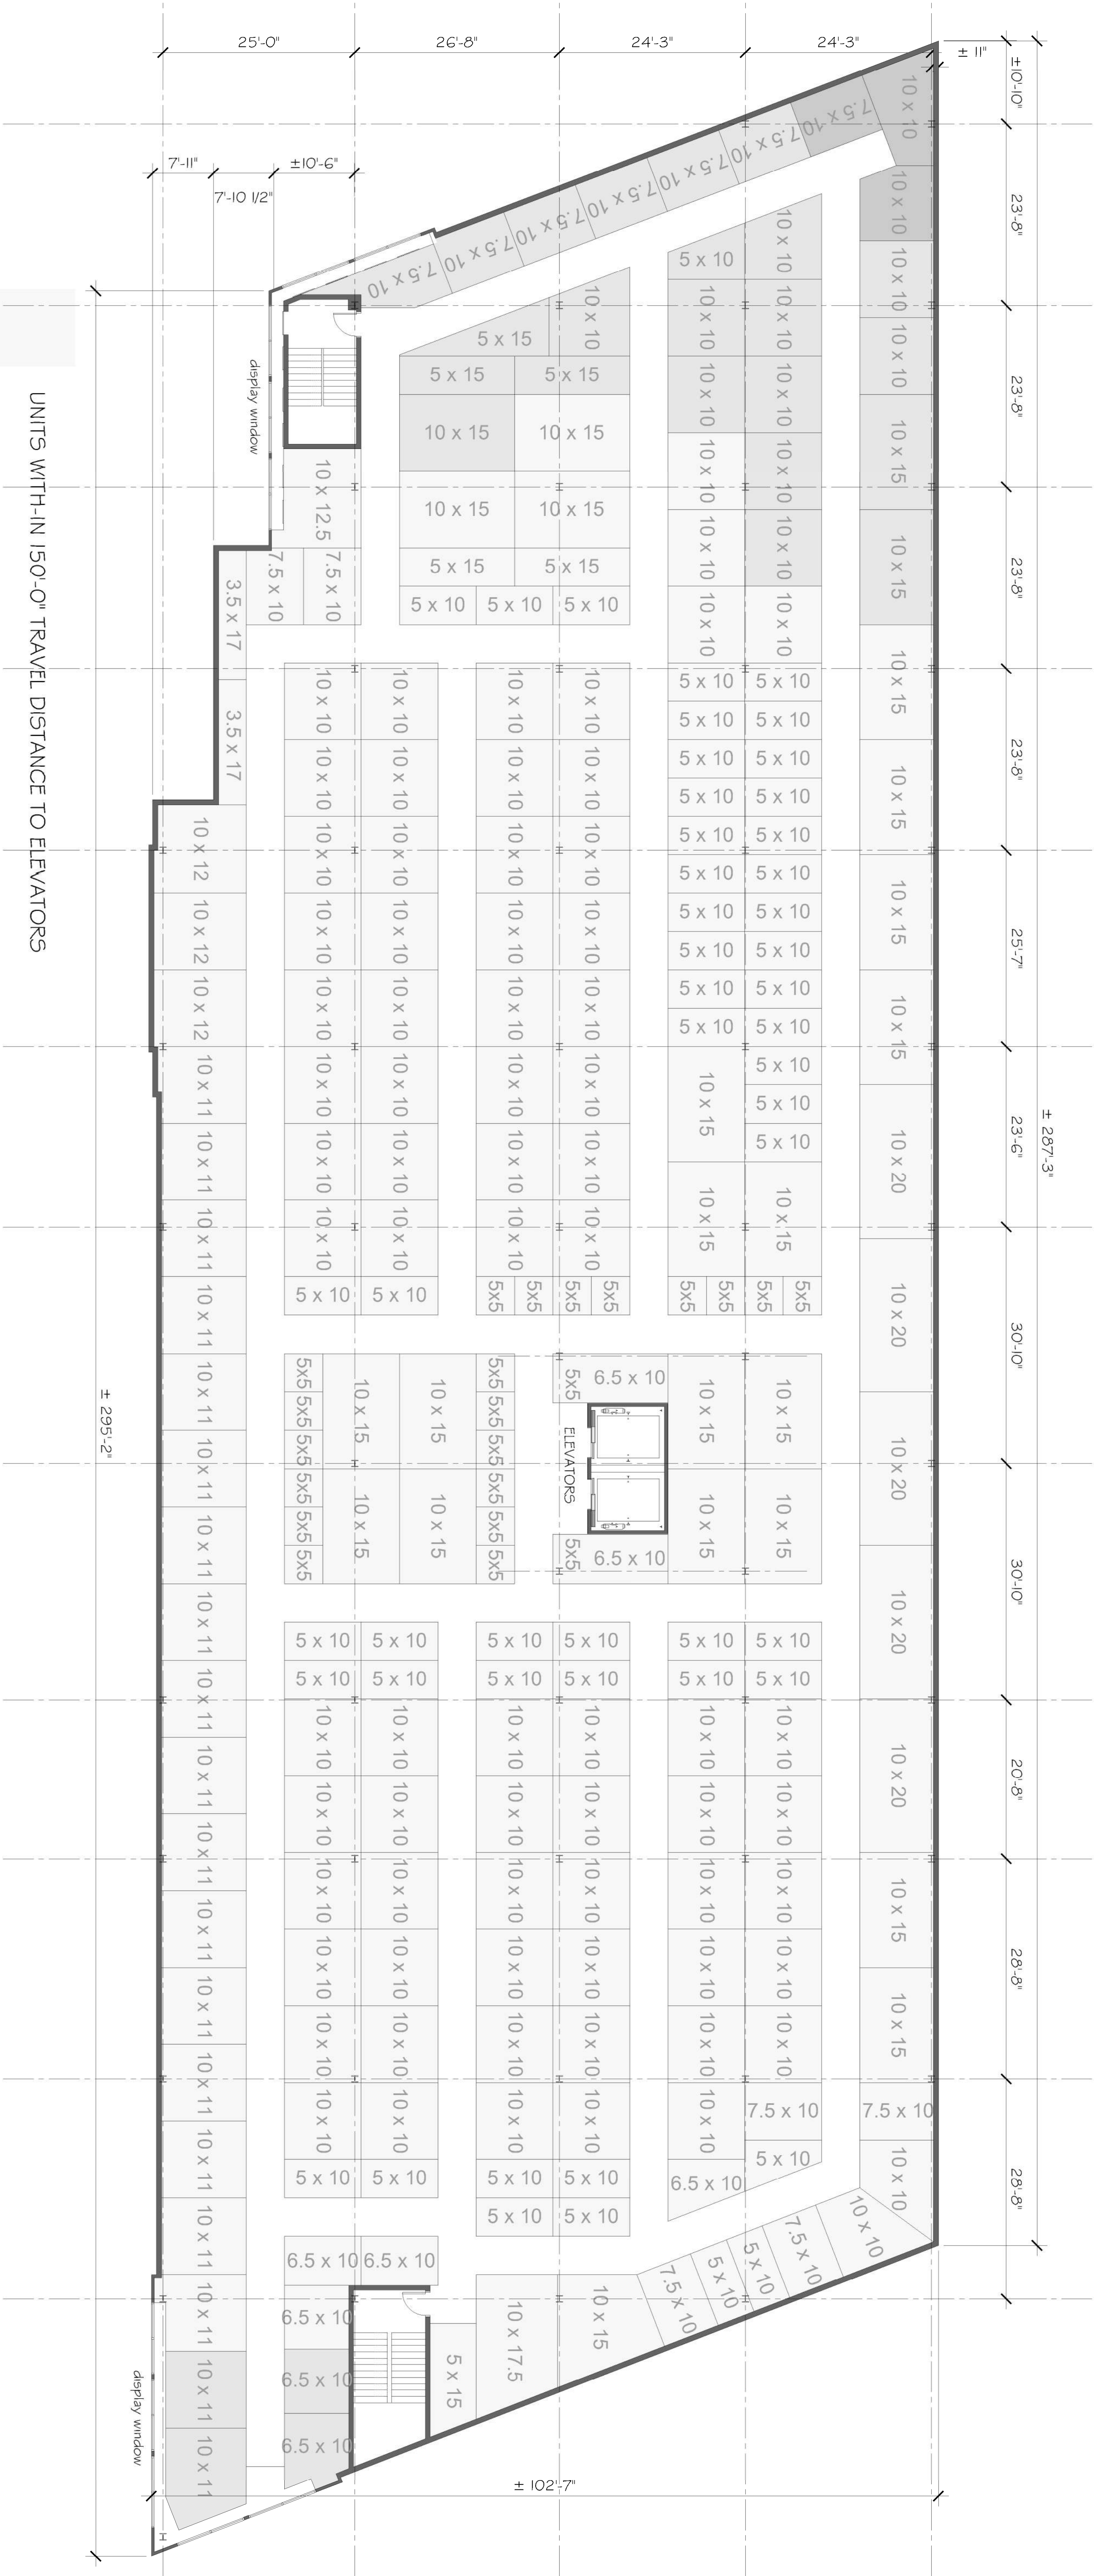


UNITS WITH-IN 200'-0" TRAVEL DISTANCE TO ELEVATORS

UNITS WITH-IN 150'-0" TRAVEL DISTANCE TO ELEVATORS

UNITS WITH-IN 250'-0" TRAVEL DISTANCE TO ELEVATORS

NOTE - UNIT MIX IS SUBJECT TO CHANGE IN FUTURE

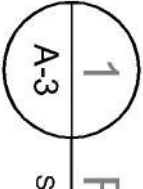

1 FIRST & SECOND FLOOR PLANS
A-3 SCALE 3/32" = 1'-0"



Proposed Self Storage Facility
955 Pleasant Valley Way
Township of West Orange, NJ 07052

ARCHITECT
GMA
ARCHITECTS
800 NORTH ROCK HILL ROAD ST.
LOUIS, MISSOURI 63119 (P)
314-822-5191 (F) 314-963-0714
WWW.GMA-ARCHITECTS.COM

CONTRACTOR
ARCO
MURRAY
DESIGN BUILD
4849 GREENVILLE AVE, STE. 1490
DALLAS, TX 75208
(P) (214) 377-6881
WWW.ARCONATIONAL.COM

955 Pleasant Valley Way LLC

NEW Jersey License : 19887
LOUIS VINCIGUERRA

JOB NO : SP7923
PA : FGM
DATE : 06.05.2020

REVISIONS
△

GMA ARCHITECTS INC.
200 NORTH ROCK HILL ROAD ST.
LOUIS, MISSOURI 63119
(P) (314) 963-0714
(F) 314-822-5191
WWW.GMA-ARCHITECTS.COM

SHEET NUMBER
A-3
FIRST & SECOND FLOOR PLANS