


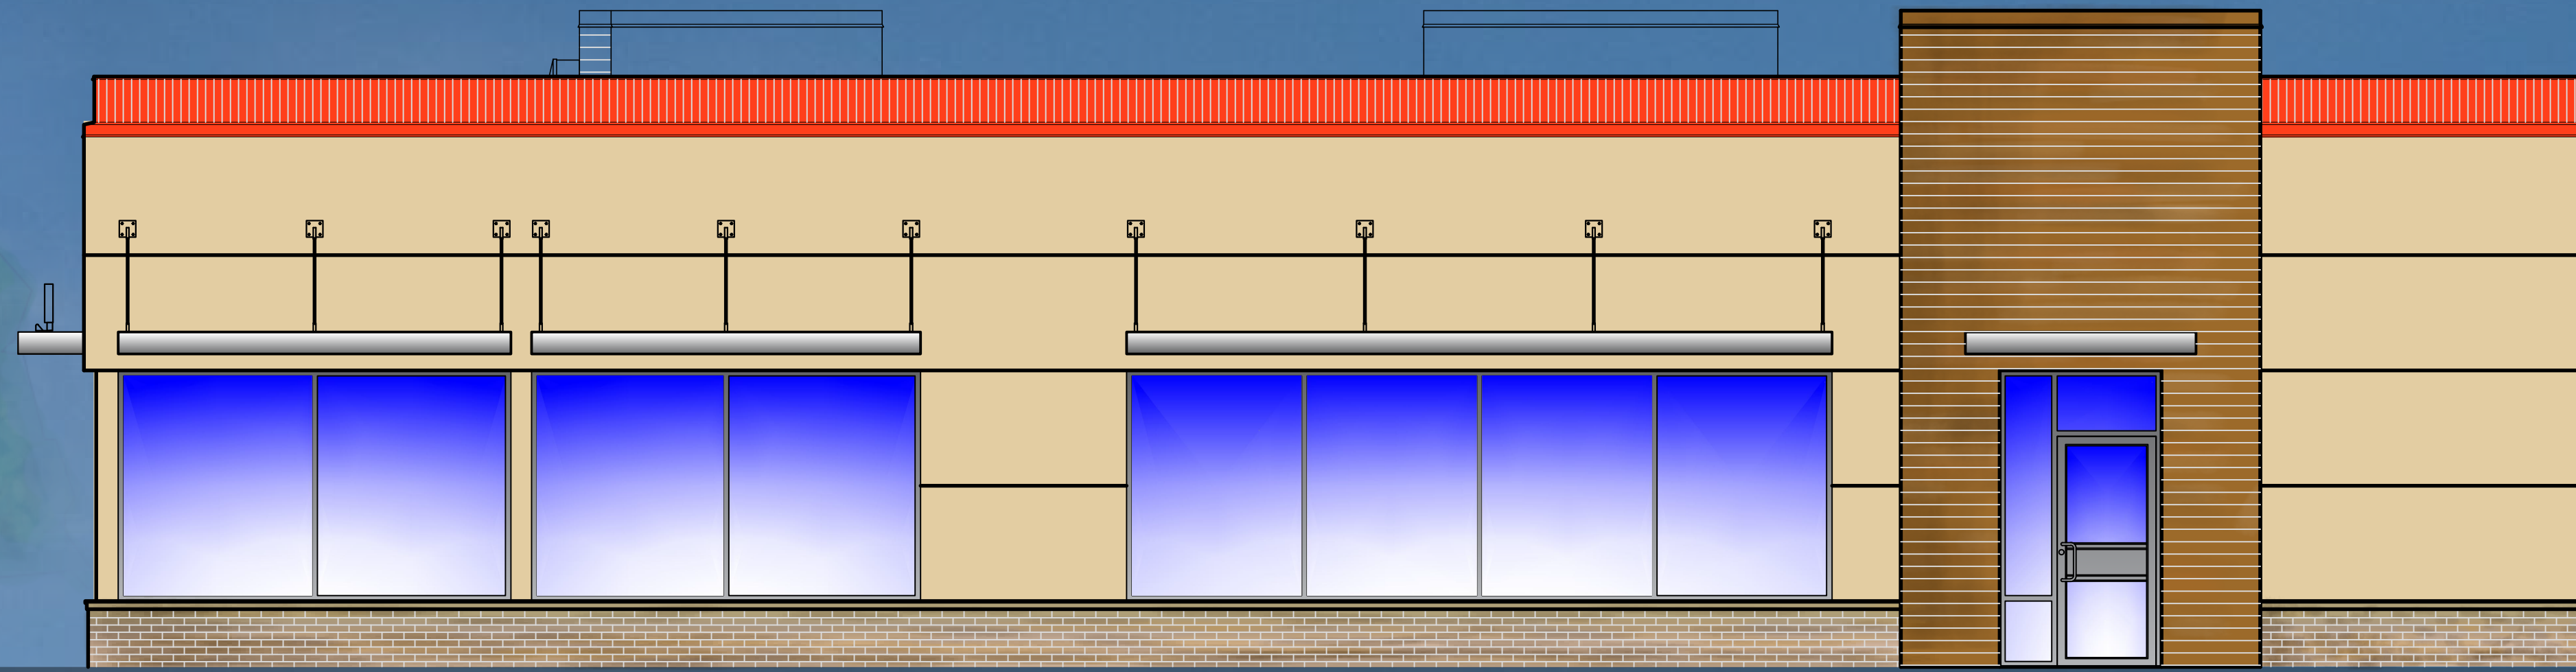


EXTERIOR WALL FINISHES:

- FINE SAND STUCCO FINISH-BY STO OR EQUALCOLOR: TANNERS TAUPE
- BASE BRICK FINISH-BY NICHIACOLOR: SHALE BROWN
- TOWER VINTAGE WOOD SIDING FINISH-BY NICHIACOLOR: CEDAR
- ENTRANCE ACCENT CERAMIC TILES-BY GRANITI GIANDRECOLOR: RED NATURAL
- ACCENT LIGHT BAND AT TOP OF PARAPET WALLCOLOR: RED


1 RIGHT-SIDE ELEVATION
SCALE: 1/4" = 1'-0"



2 LEFT-SIDE ELEVATION (DRIVE THRU SIDE)
SCALE: 1/4" = 1'-0"

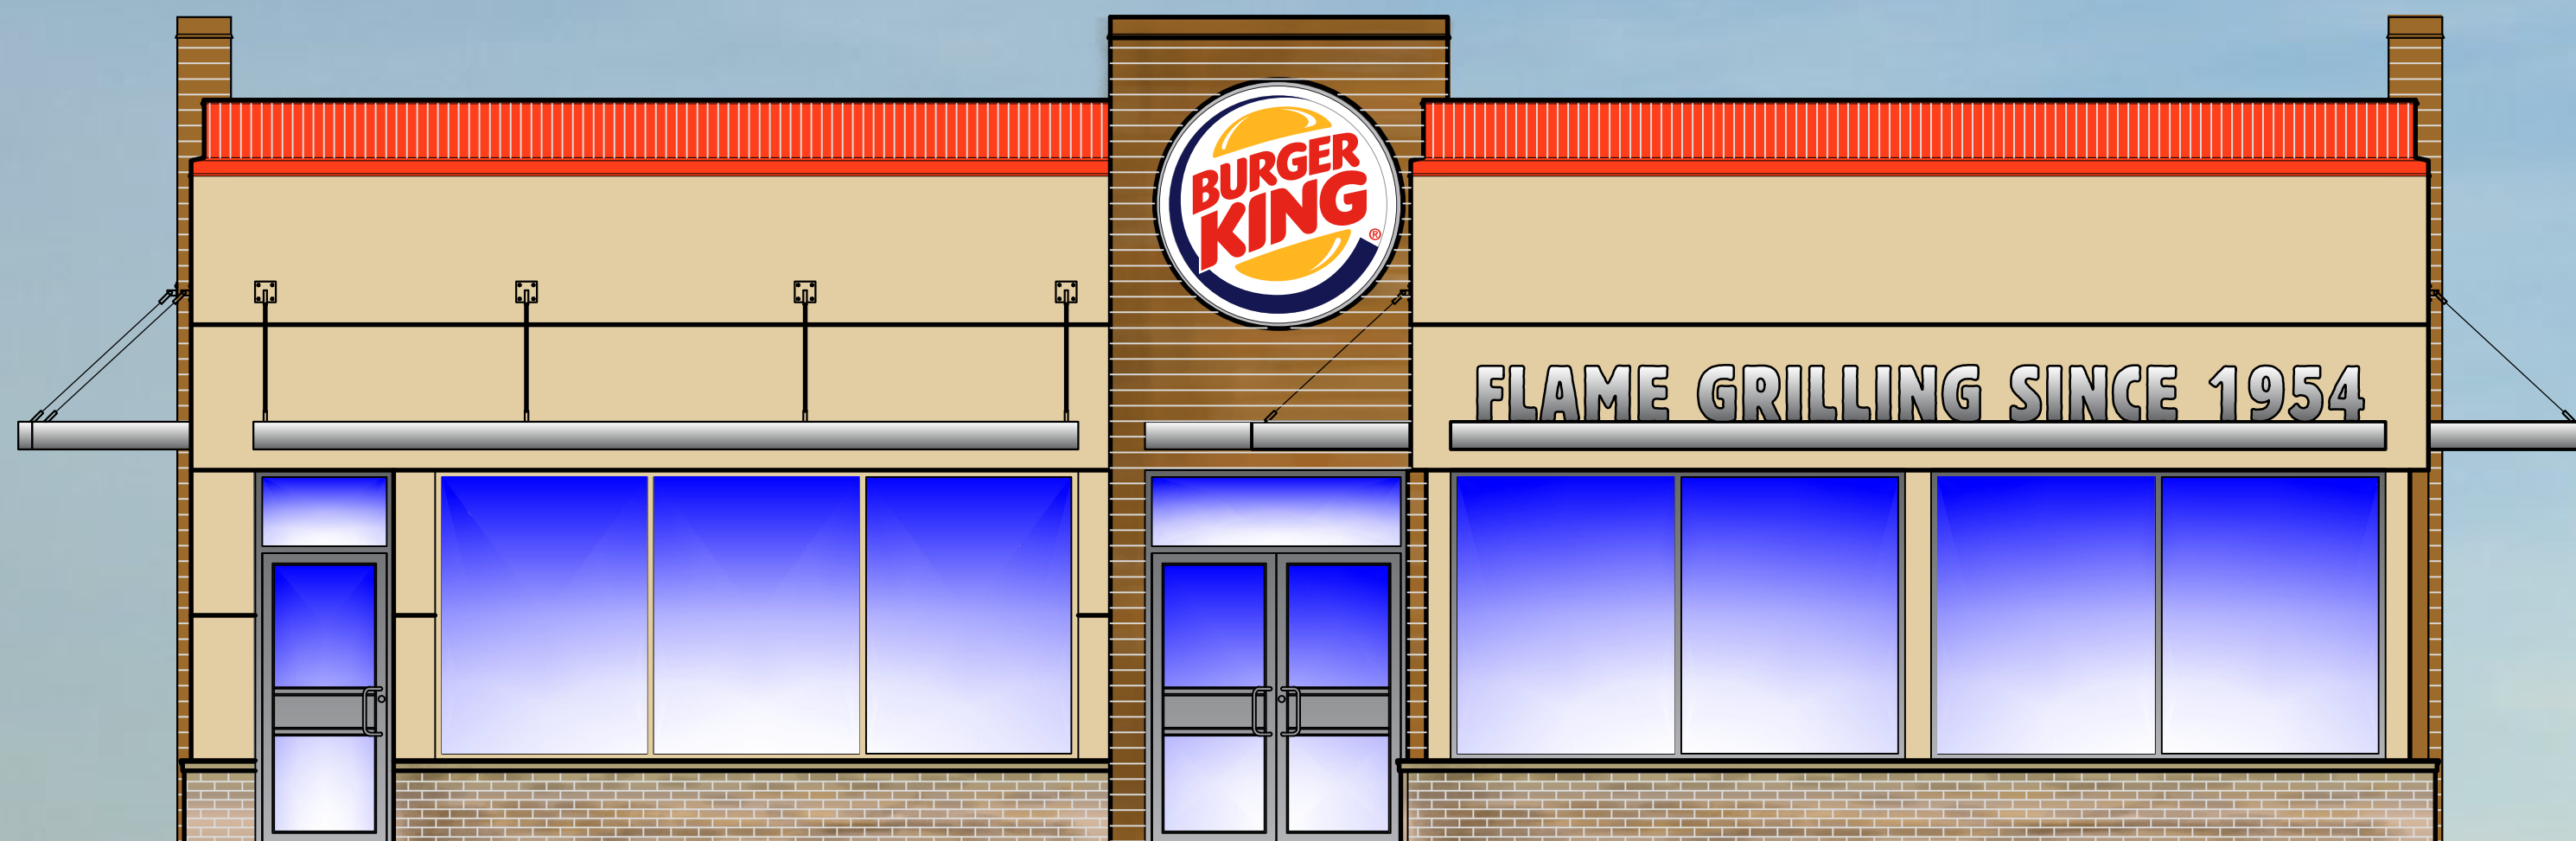

3 FRONT ELEVATION (PLEASANT VALLEY WAY)
SCALE: 1/4" = 1'-0"

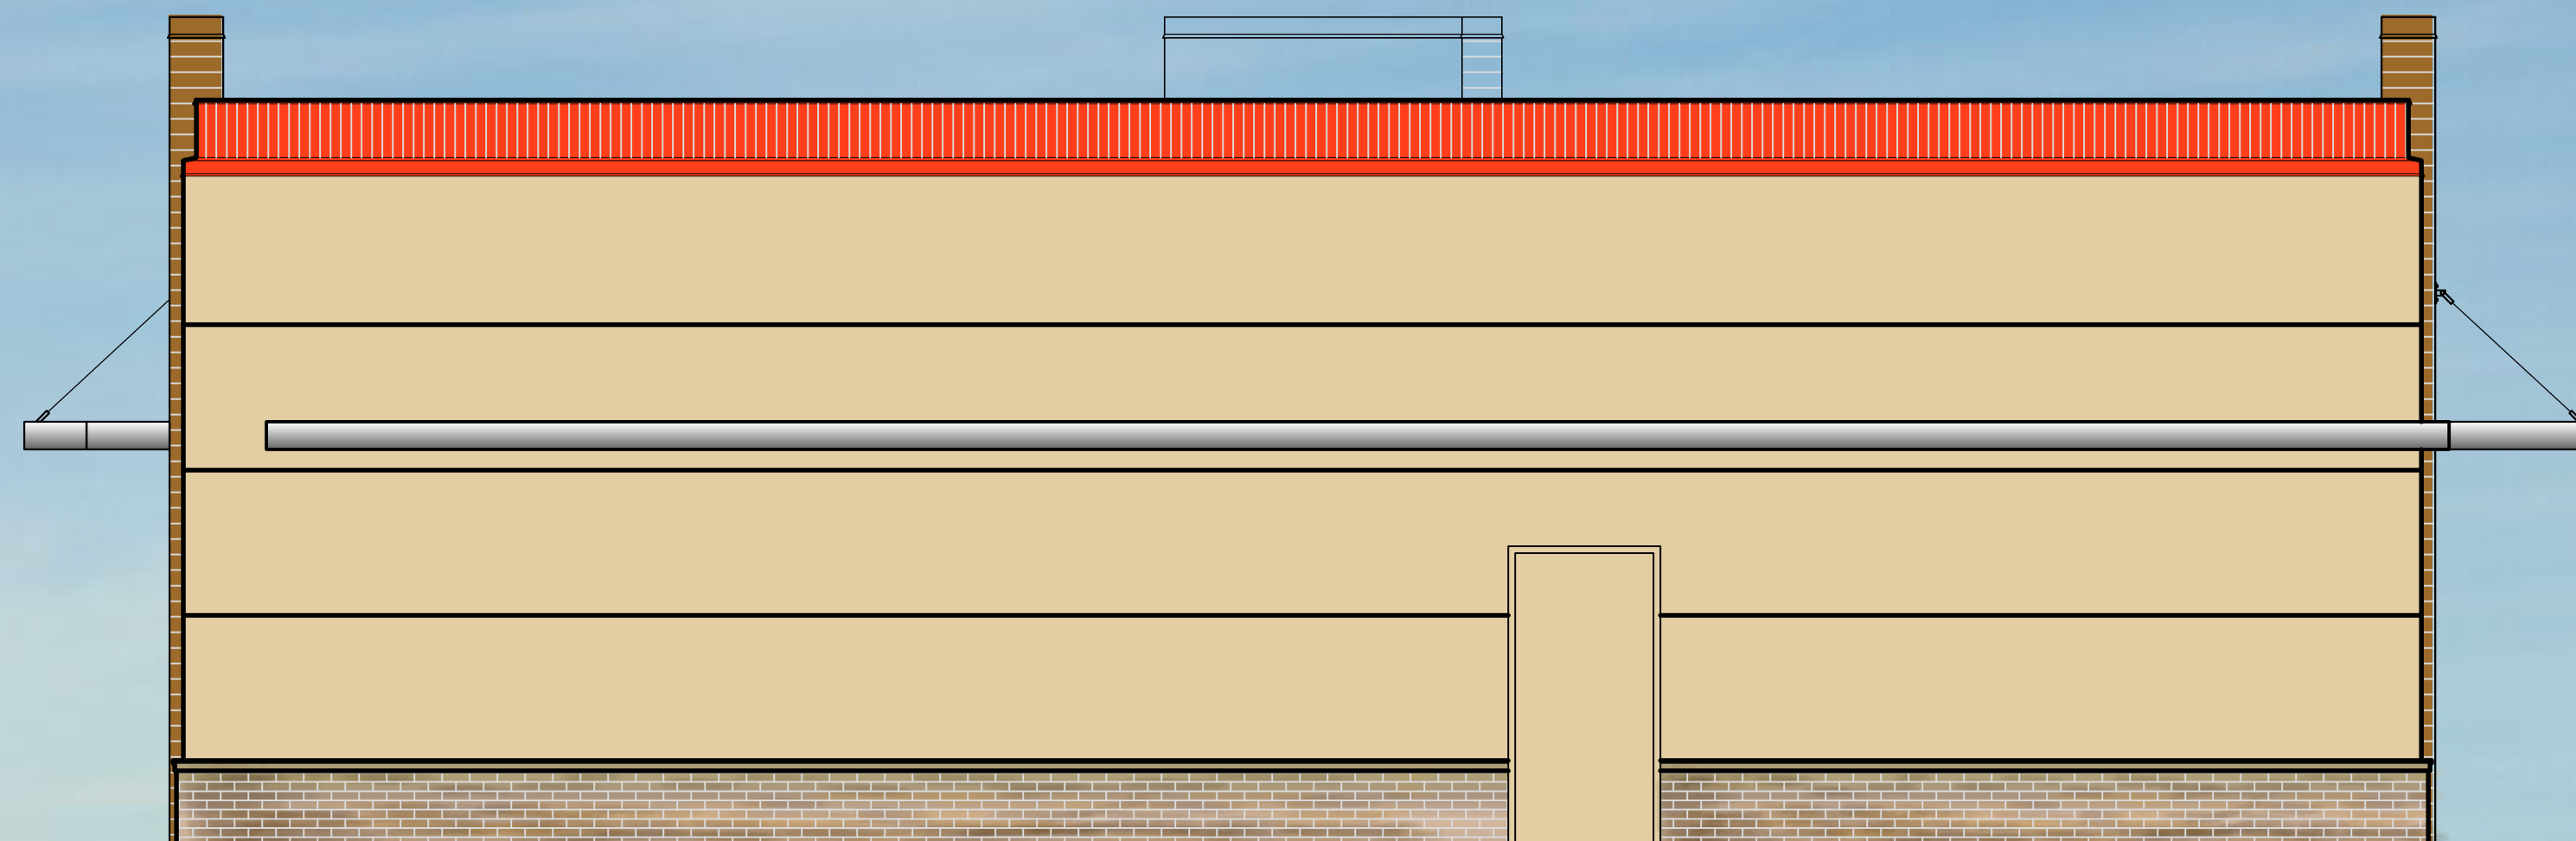

4 REAR ELEVATION
SCALE: 1/4" = 1'-0"

REVISIONS:

ECO ARCHITECTS LLC

EMMANUEL OBORA
504 ALPACU ROAD, SUITE 10
HOWELL, NEW JERSEY 07731
TEL: (732) 525-5826
FAX: (732) 525-6635
LIC. NO.: 2A10-11400

PROJECT

RENOVATIONS TO BURGER KING RESTAURANT
No. 1021 LOCATED AT
432 PLEASANT VALLEY WAY,
WEST ORANGE, NEW JERSEY.

DATE: JUNE 3, 2020

SCALE: AS NOTED

DRAWN: EO

JOB NO: 2020-004

SHEET TITLE:

ELEVATIONS

SHEET NO: 1 OF: 1

A-1