



5 EXISTING FRONT ELEVATION-WEST
SCALE: 1/8" = 1'-0"


6 EXISTING SIDE ELEVATION-NORTH
SCALE: 1/8" = 1'-0"

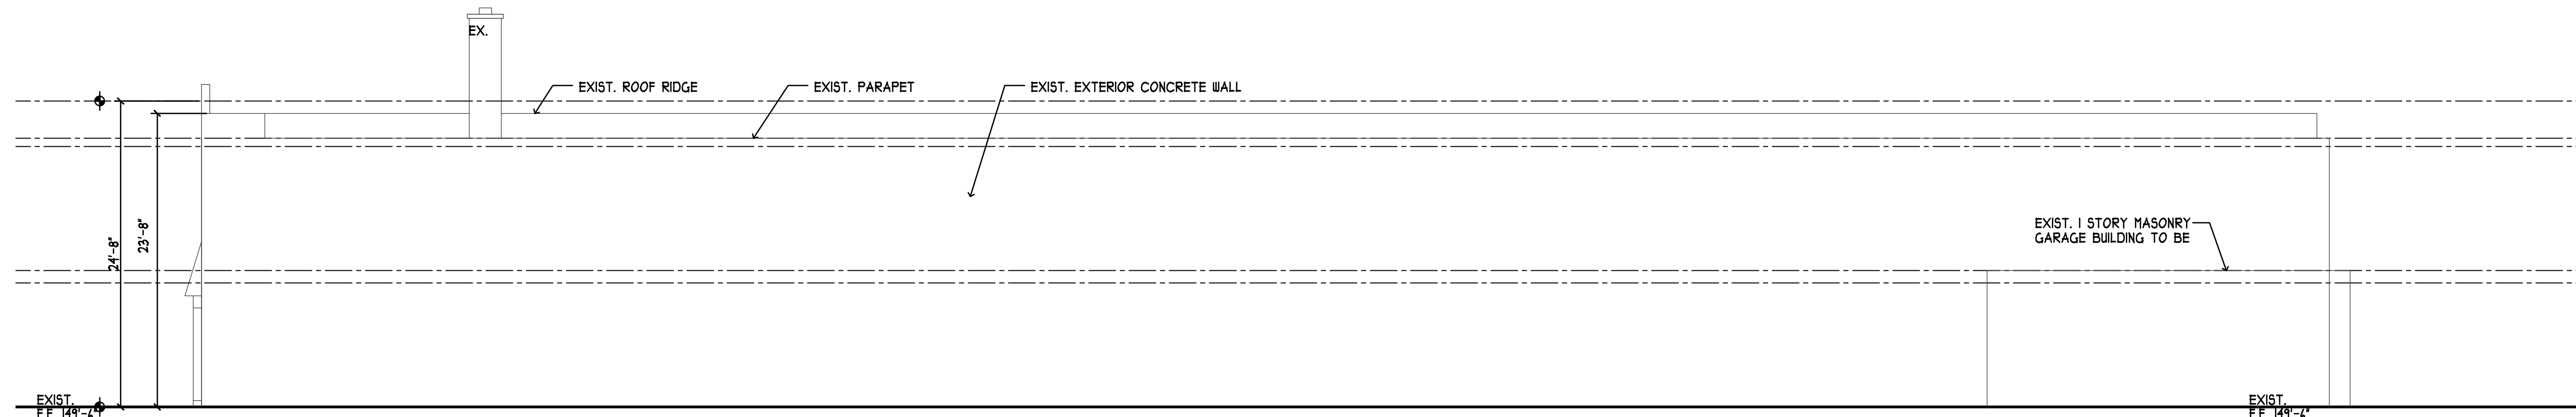


3 EXISTING SIDE ELEVATION
SCALE: 1/8" = 1'-0"

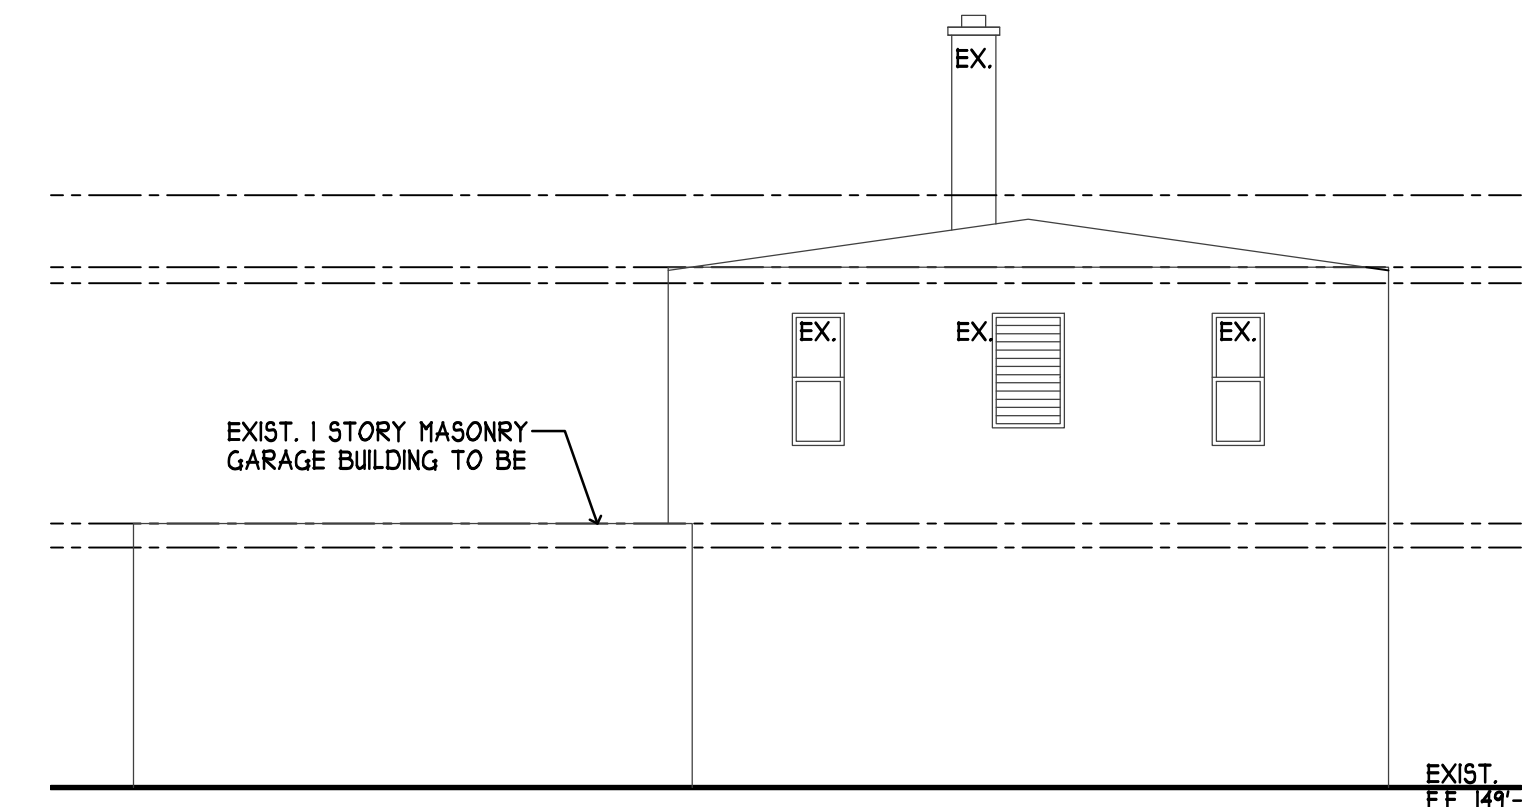

4 EXISTING REAR ELEVATION-EAST
SCALE: 1/8" = 1'-0"

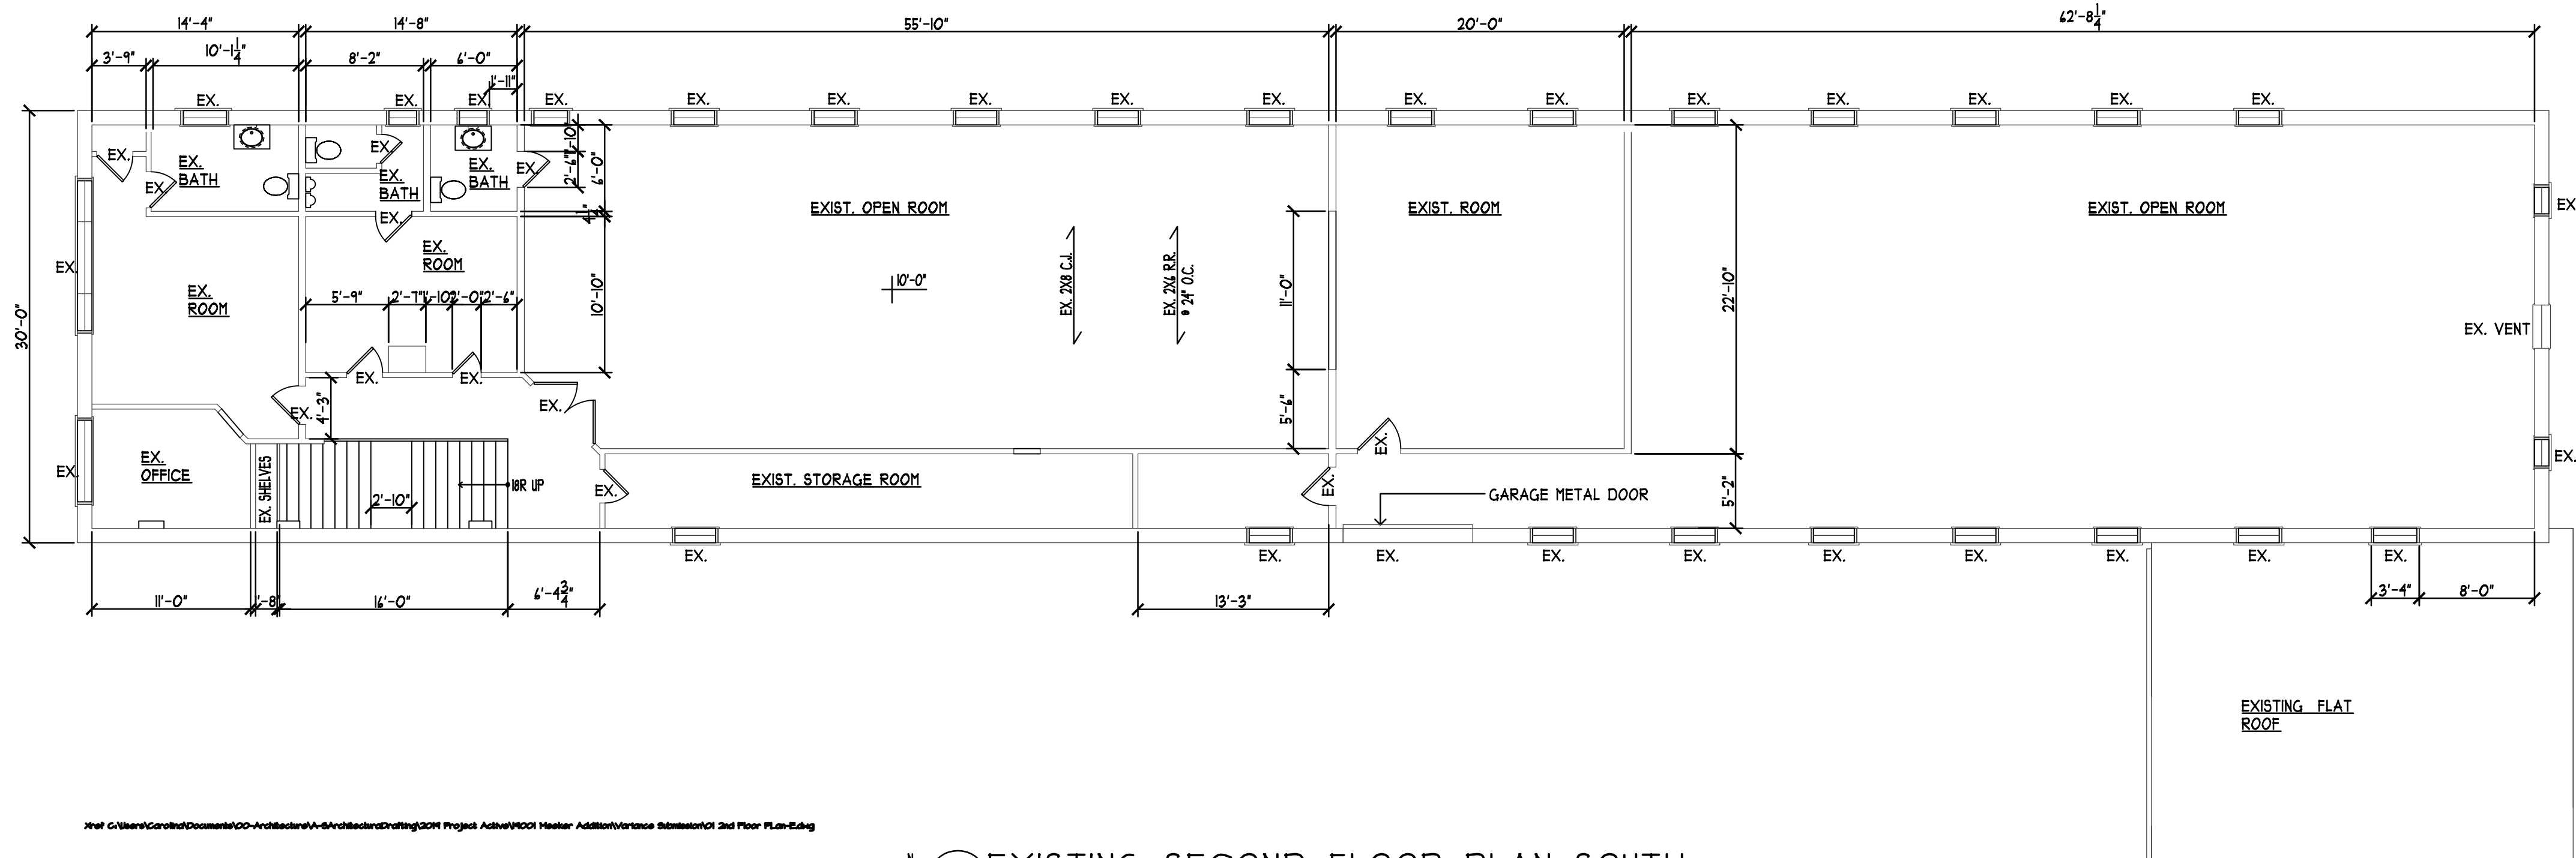

2 EXISTING SECOND FLOOR PLAN-SOUTH
SCALE: 1/8" = 1'-0"

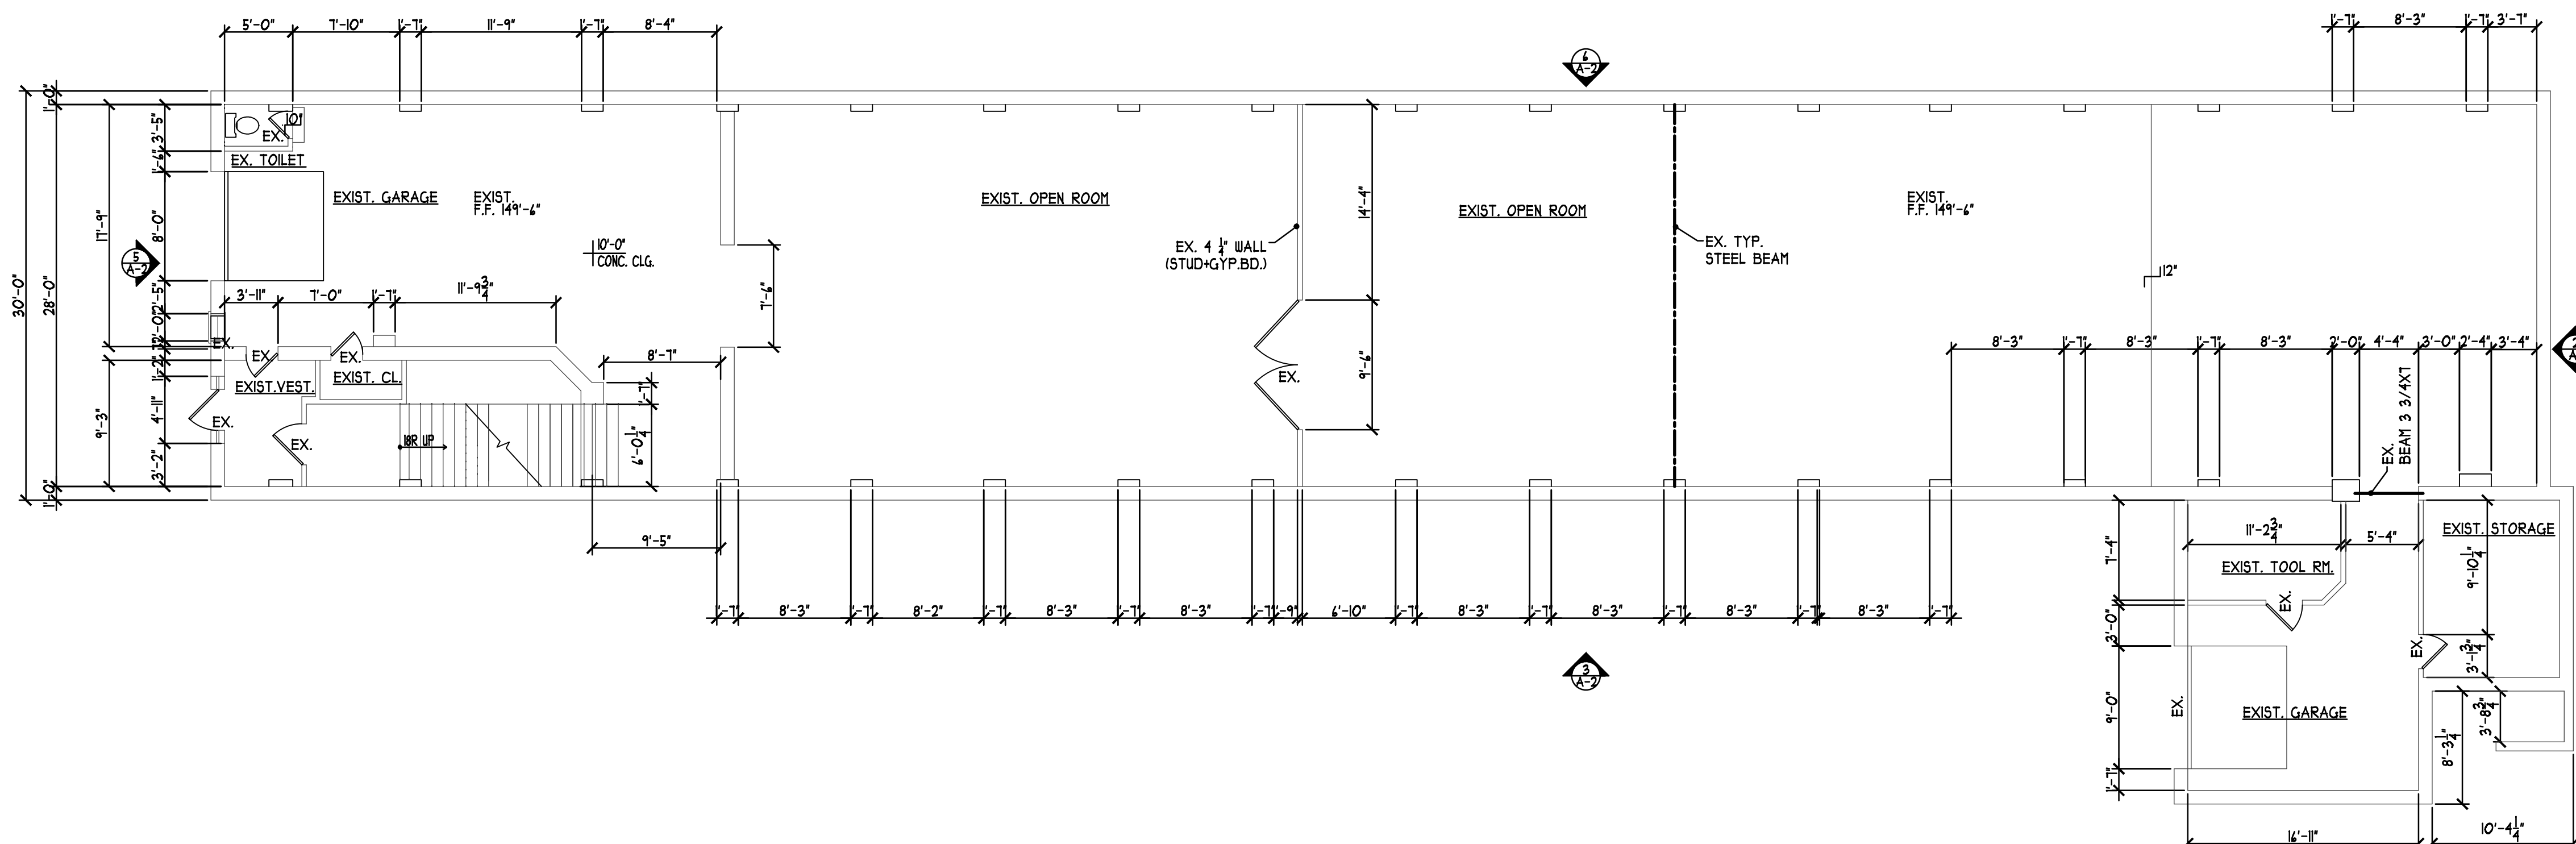

1 EXISTING FIRST FLOOR PLAN
SCALE: 1/8" = 1'-0"

REVISIONS		
No.	Date	Description
1	12/21/19	SCHEMATIC PLAN A
2	12/23/19	SCHEMATIC PLAN B
3	12/30/19	SCHEMATIC PLAN C
4	01/27/20	ZONING REVIEW
5	10/08/20	ZONING BD ADJUSTMENT
6	01/26/21	ZONING BD ADJUSTMENT

Date	12/16/19	Project No.	19001
Scale		Sheet No.	
Drawn	CS	A-2	
Chkd	LSC		