



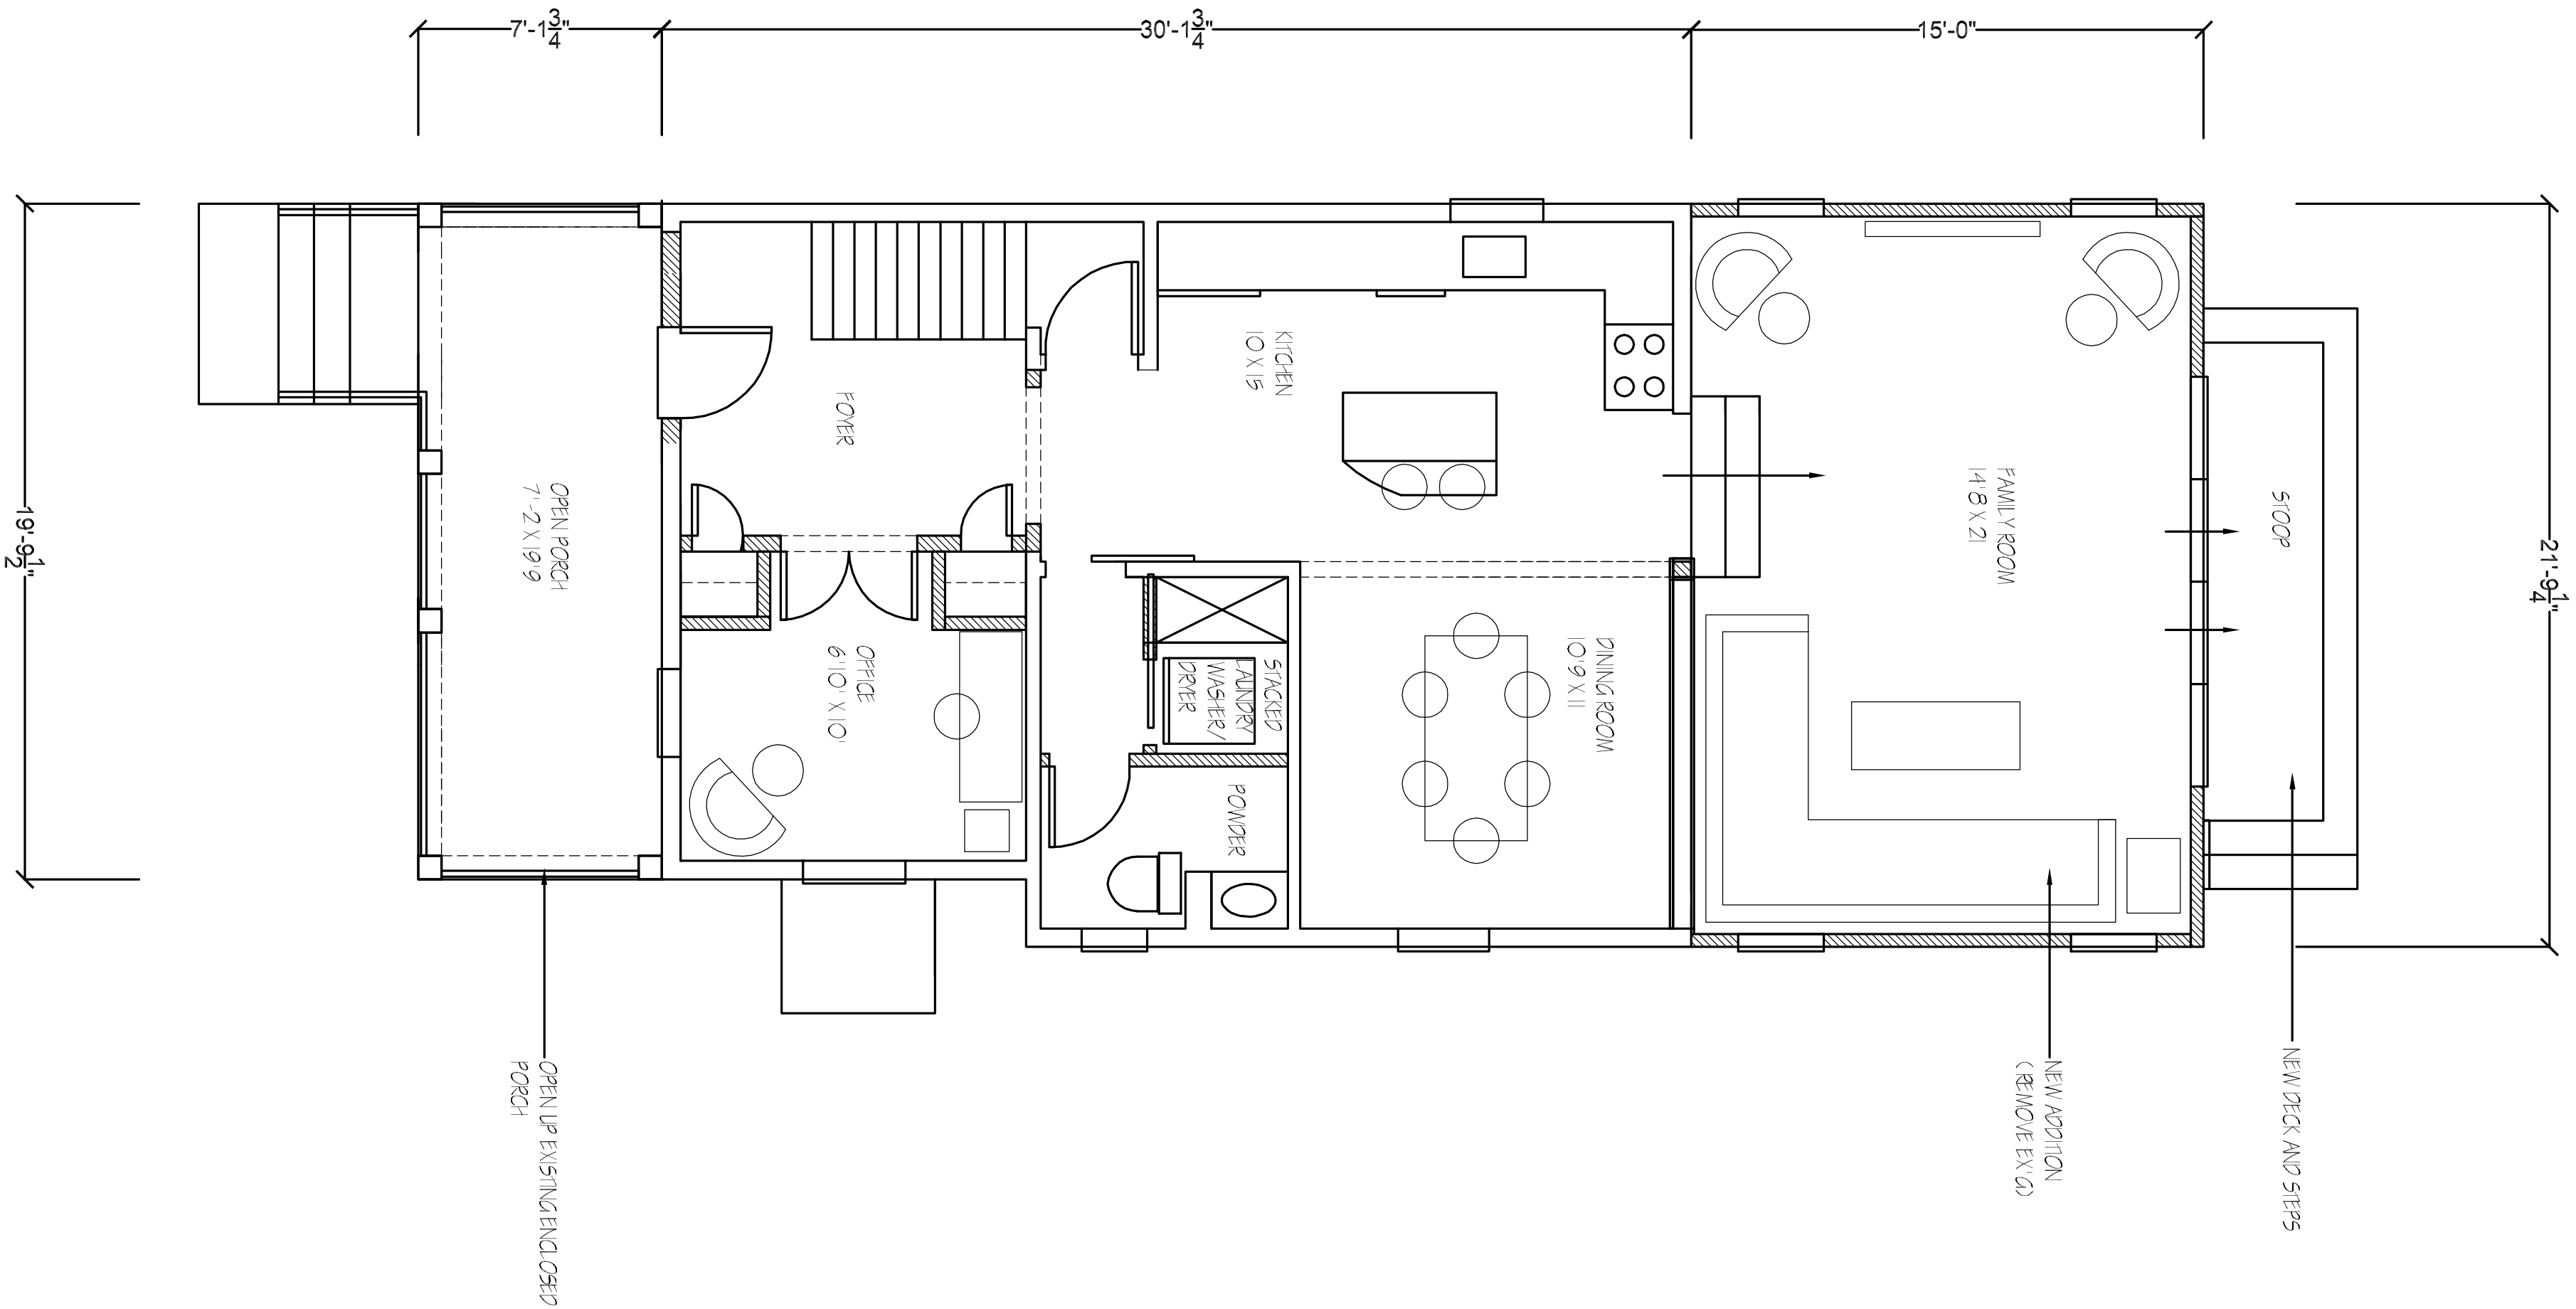

1
2

FIRST FLOOR FLOOR PLAN
SCALE 1/4" = 1'-0"


KEY
EXISTING WALLS
NEW WALLS

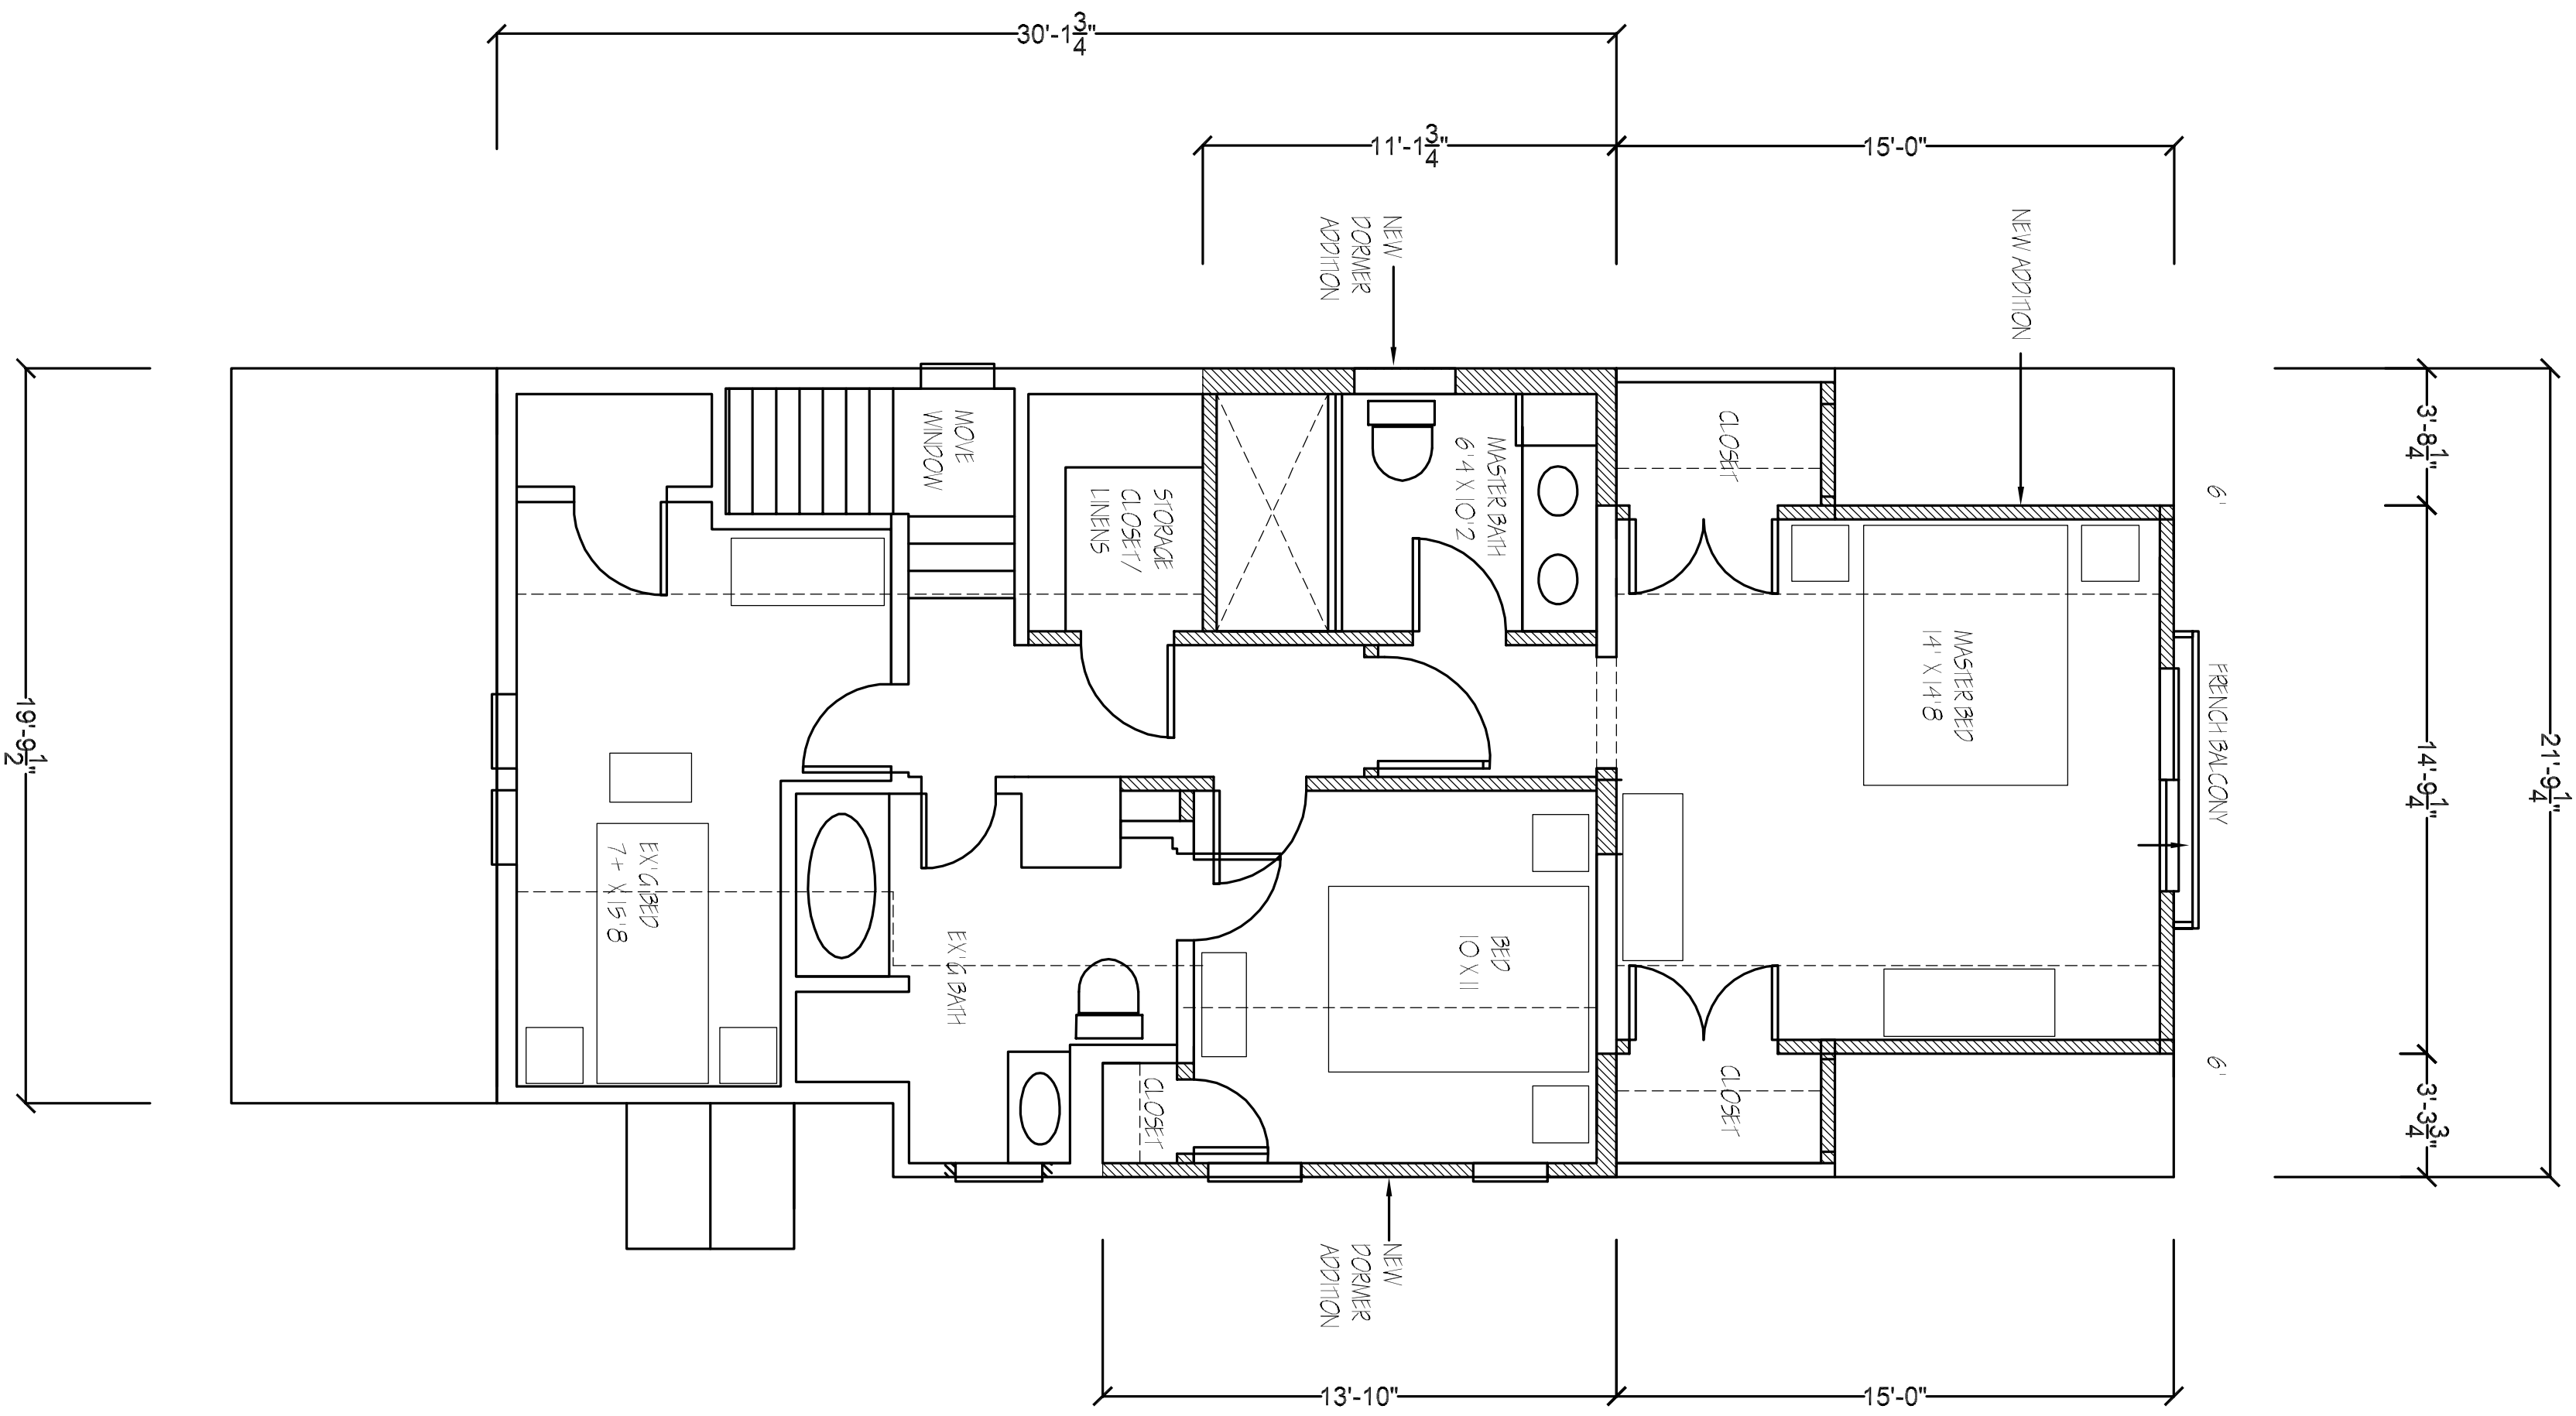

2
2

SECOND FLOOR FLOOR PLAN
SCALE 1/4" = 1'-0"

KEY
EXISTING WALLS
NEW WALLS

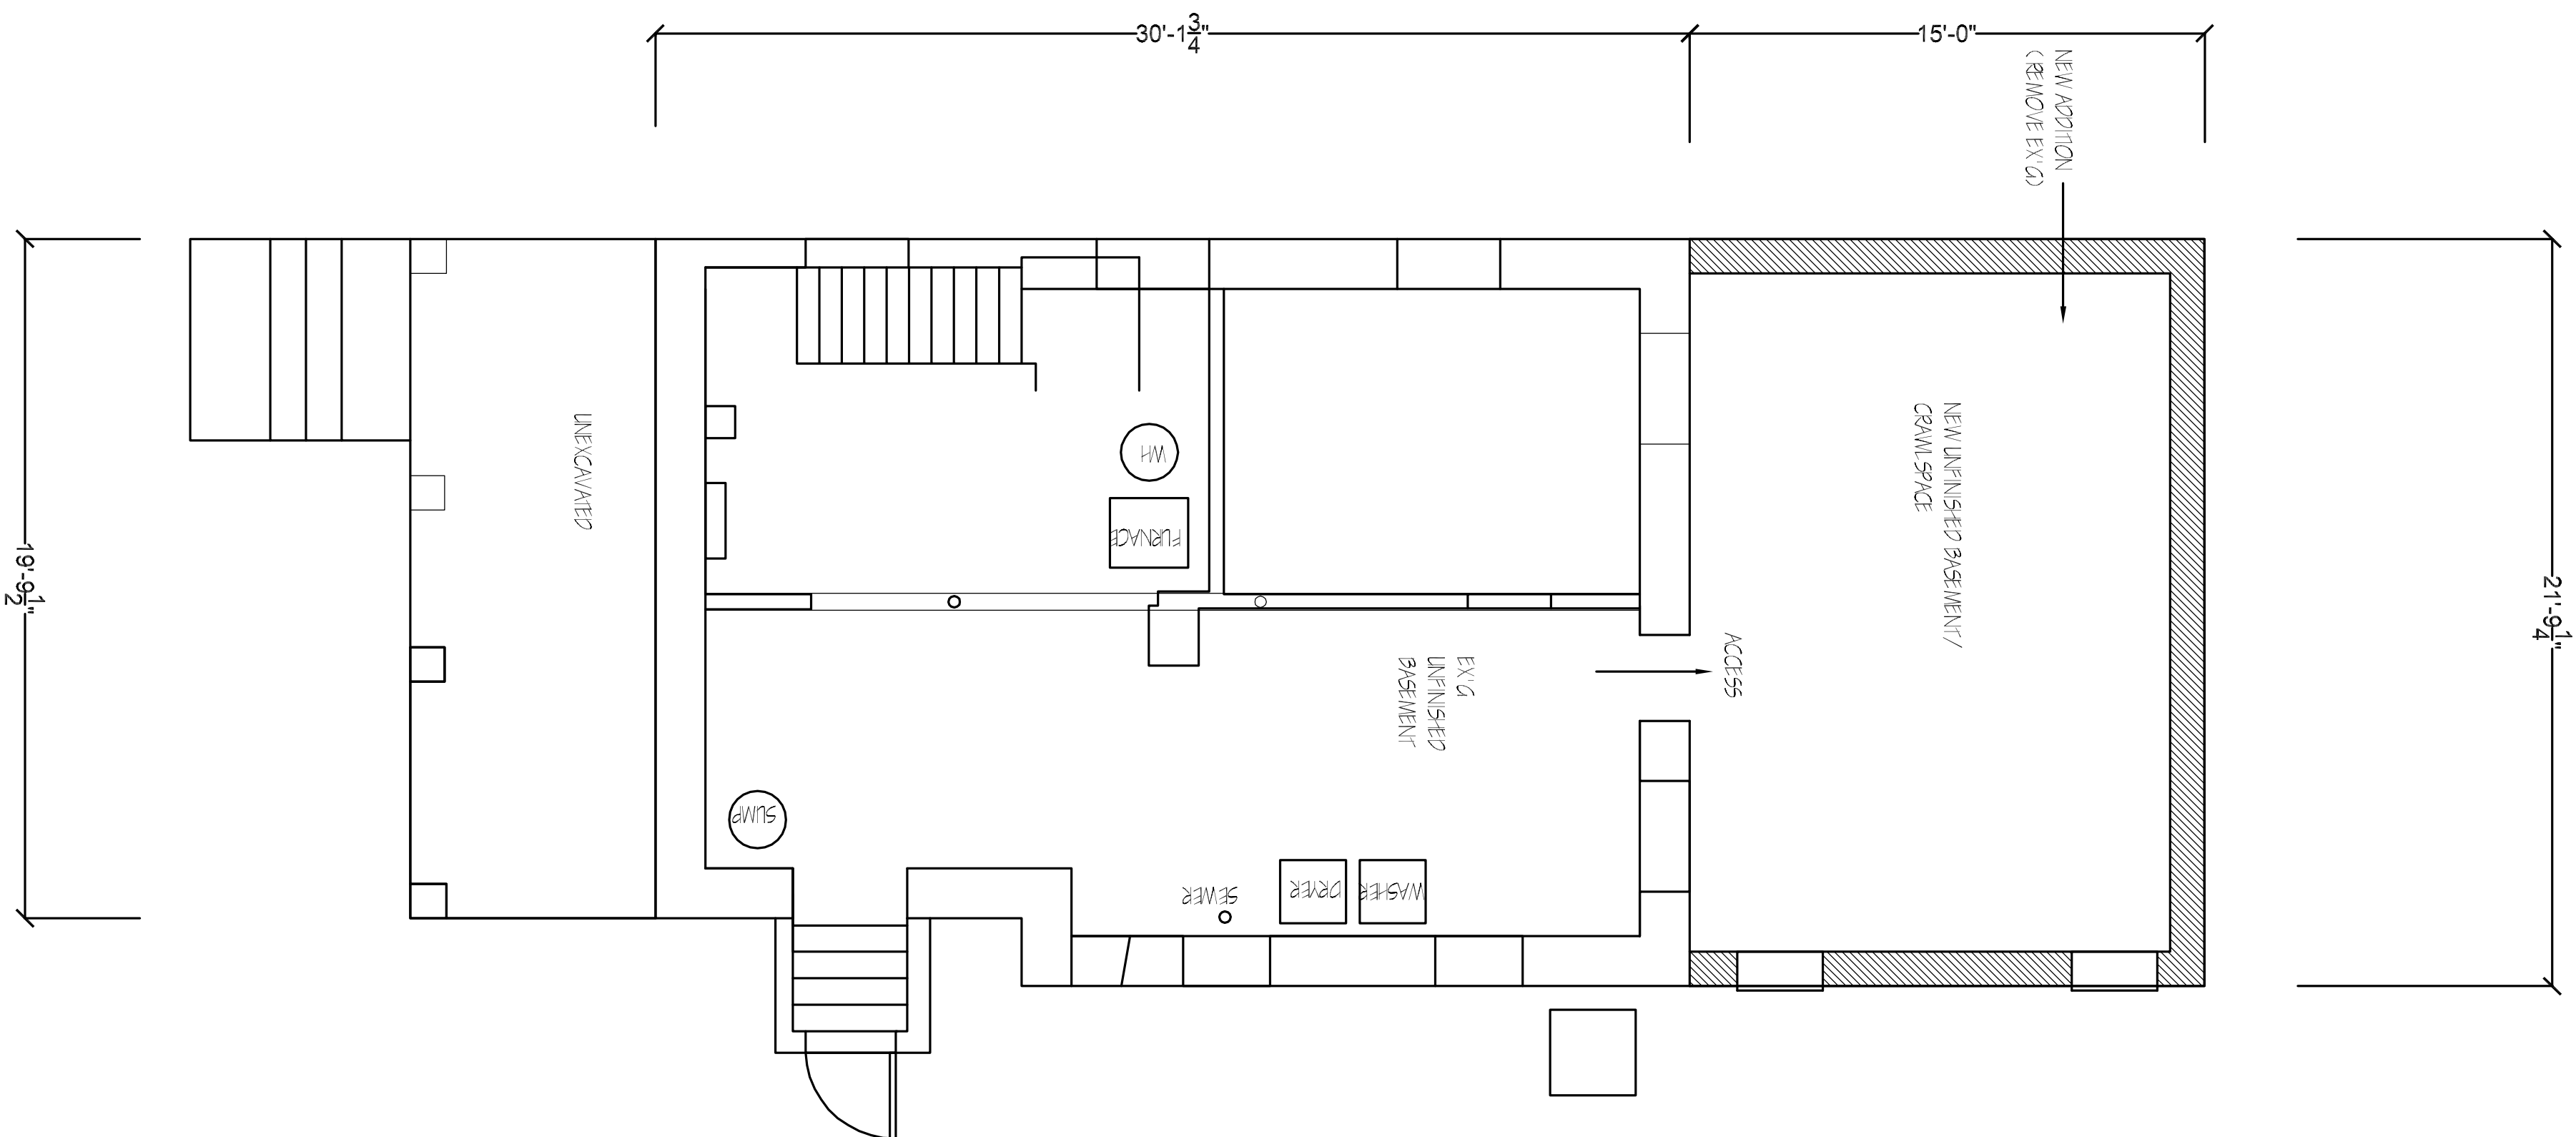

3
2


BASEMENT FLOOR PLAN
SCALE 1/4" = 1'-0"

KEY
EXISTING WALLS
NEW WALLS

ASBUILT 01-04-21 PROGRESS
PROGRESS 01-11-21 PROGRESS
PROGRESS 01-21-21 PROGRESS
VARIANCE 02-10-21 BID SET
PROGRESS PERMIT

SHEET 2

ADDITION AND RENOVATION TO THE
RAWLS RESIDENCE
7 MARMON TERRACE WEST ORANGE, NJ

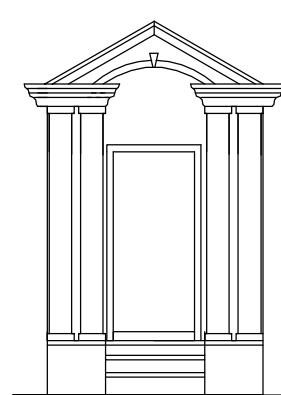

CINDY J. BOERNER LAY
BOERNER-LAY ARCHITECTS
6 SQUIRE HILL ROAD
LONG VALLEY, NJ 07853
908-876-9694
NJ LICENSE # 15841