

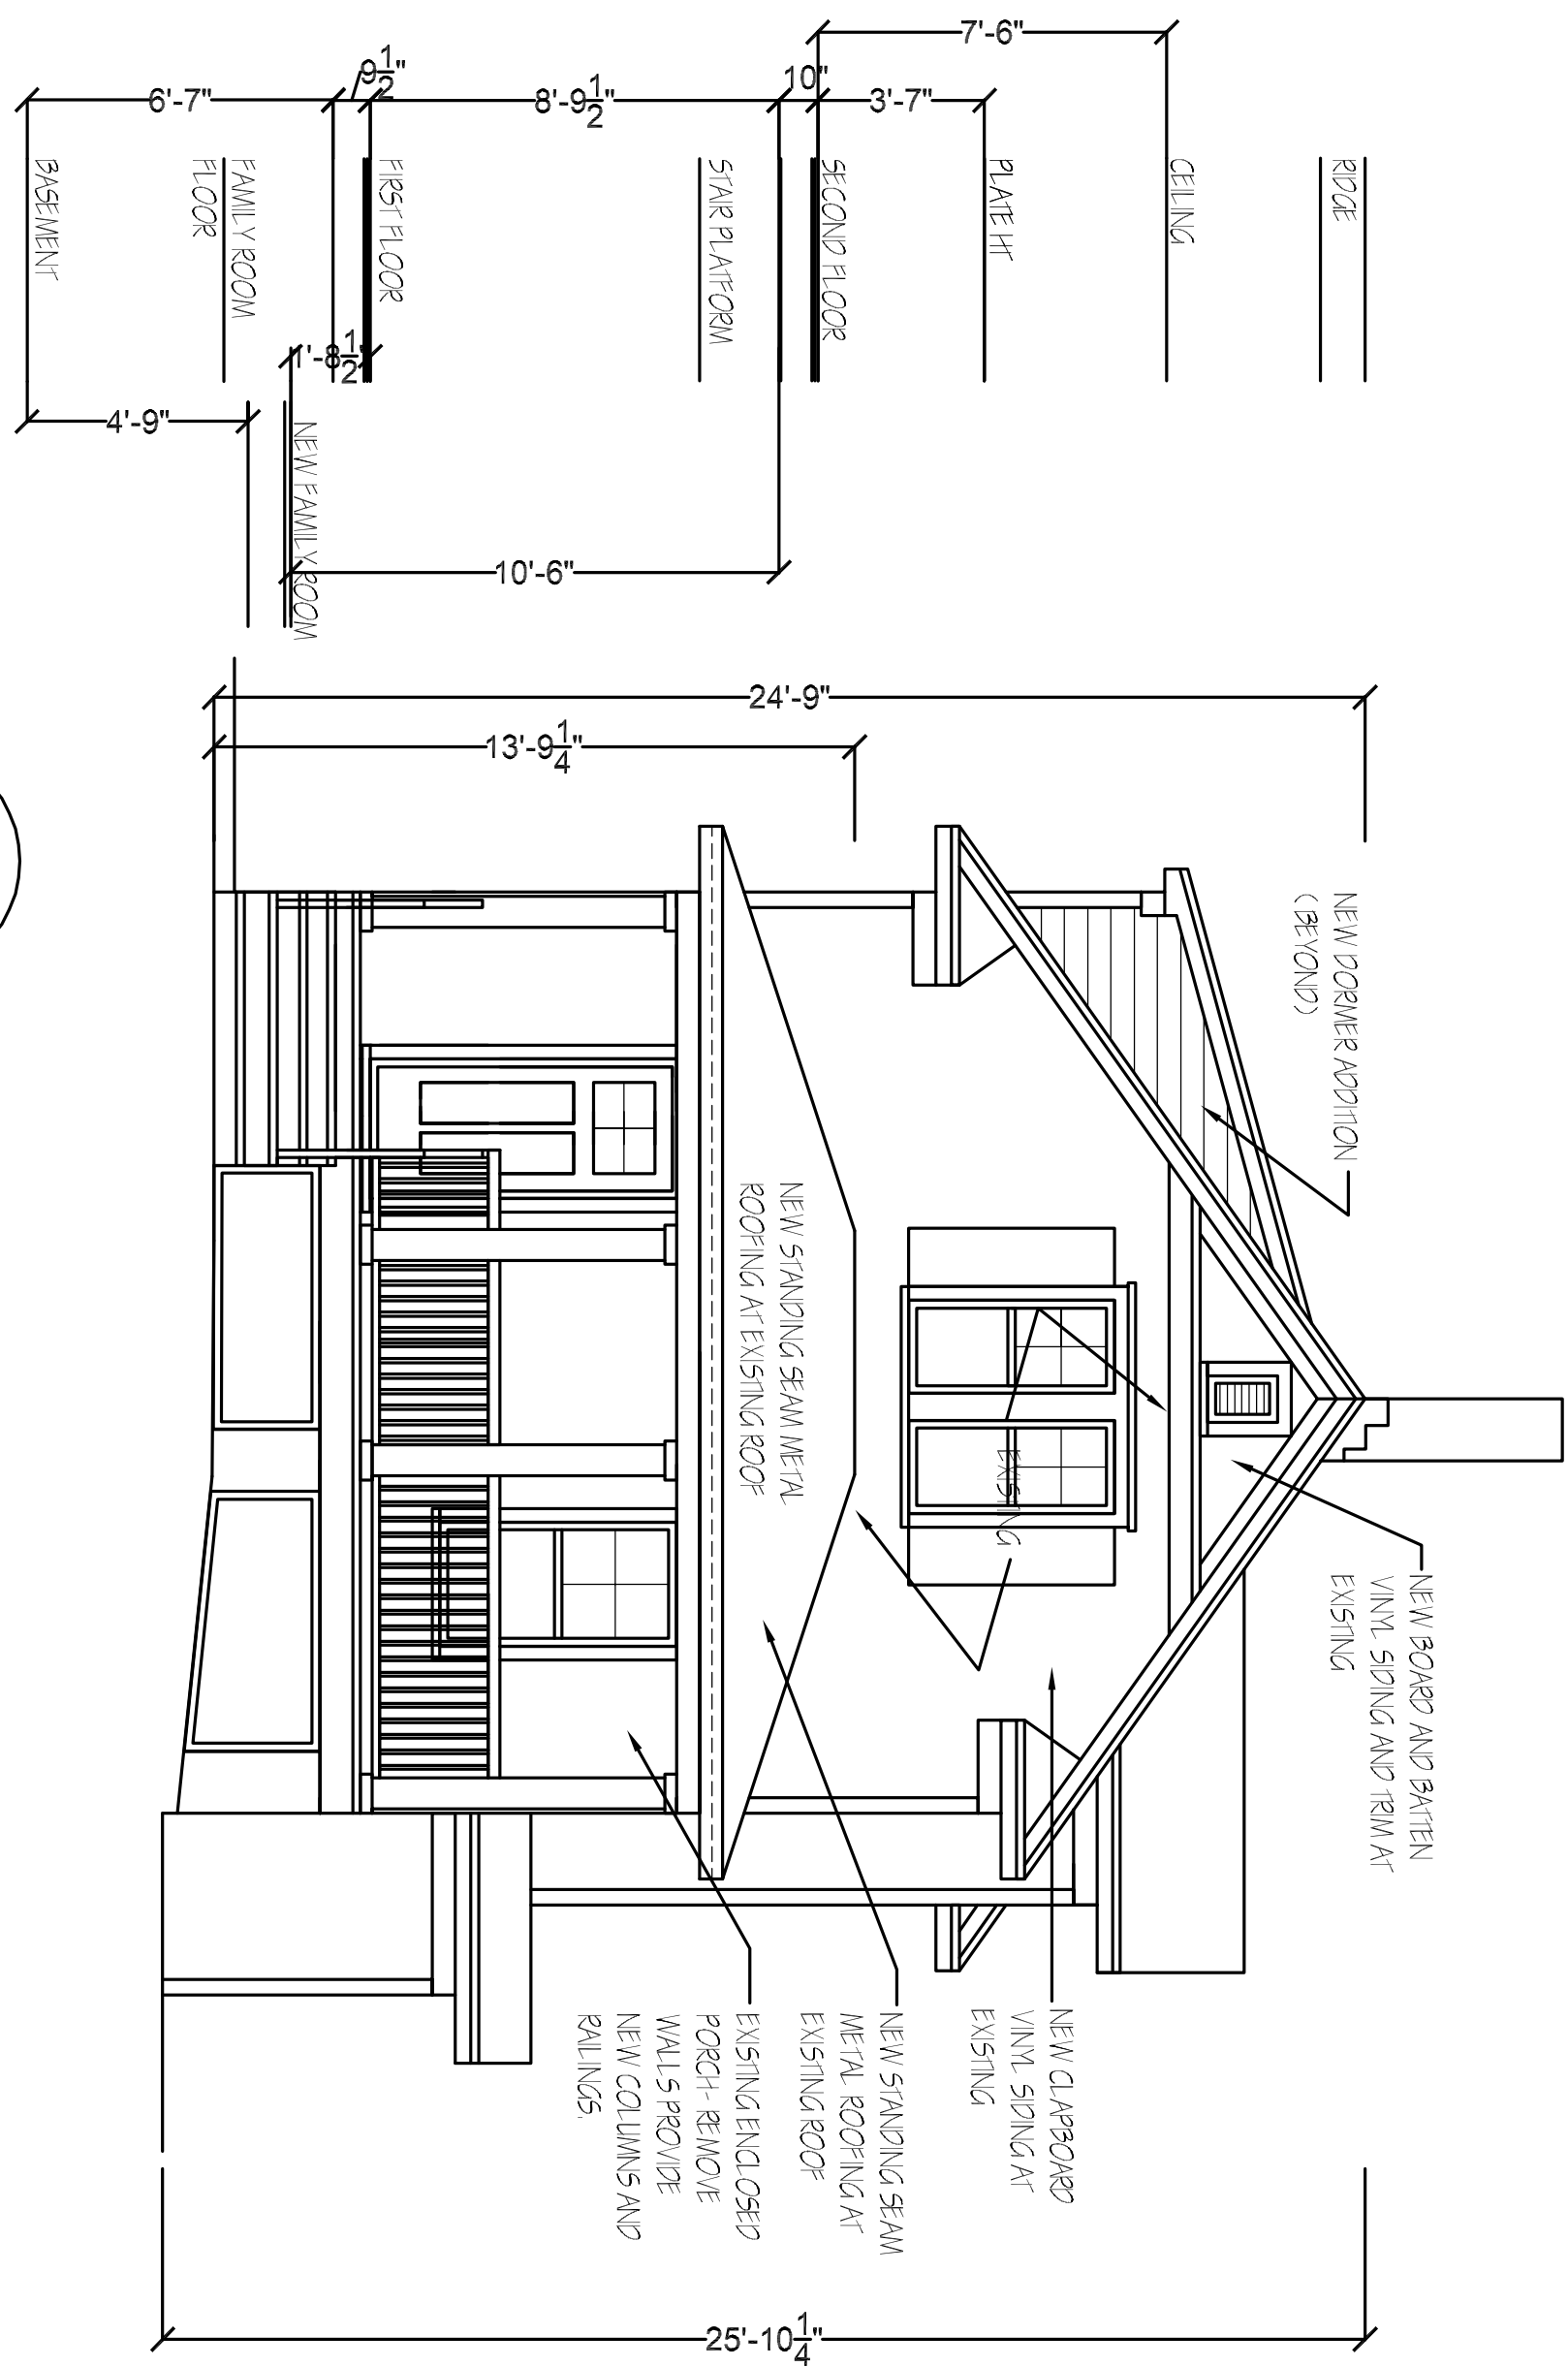


GENERAL EXTERIOR NOTES:
SONG: ALL NEW VINYL SONG (CLAYPOARD AND BOARD AND BATTEN) AND AZEK TRIM
ROOFING: ALL NEW ASPHALT/SHINGLES AND STANDING SEAM METAL ROOFING
WINDOWS: ALL NEW ANDERSEN 400 SERIES WINDOWS
FLOORING: COMPOSITE DECKING AND BAILINGS
SHUTTERS: NEW VINYL SHUTTERS

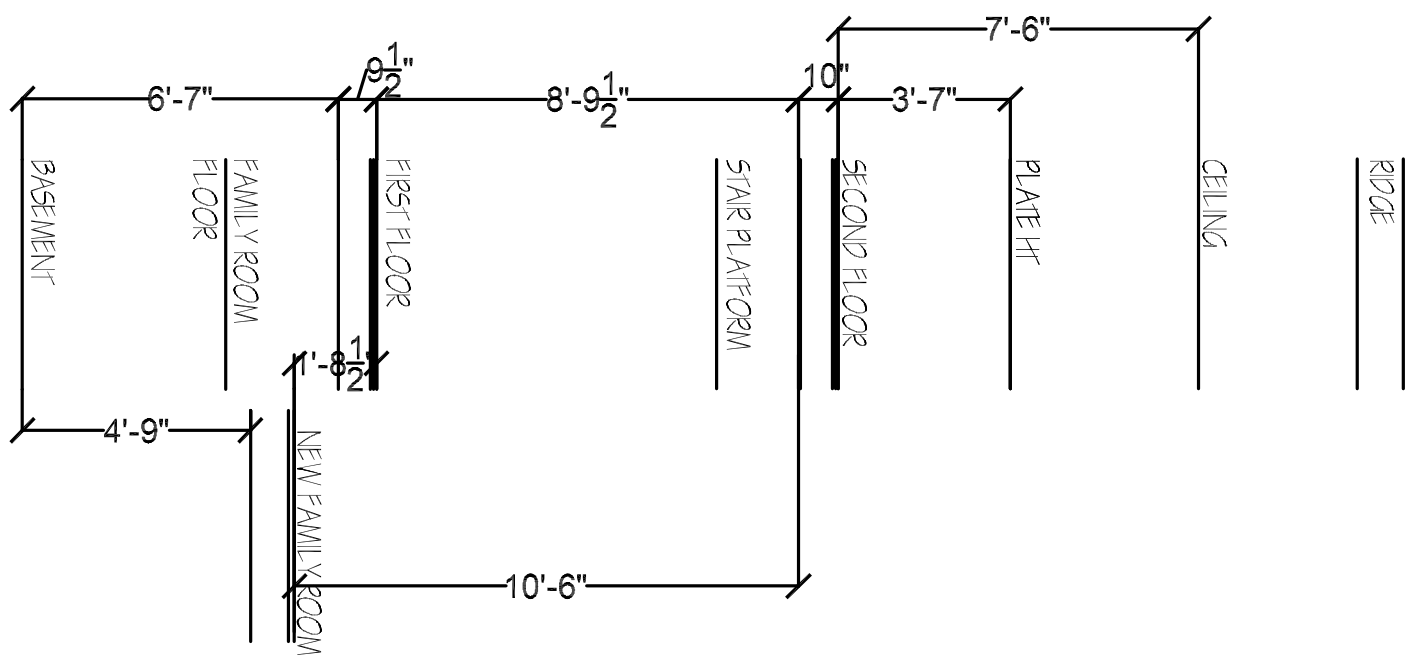


3 FRONT ELEVATION
SCALE 1/4" = 1'-0"

NOTE: RESIDE EXISTING HOUSE. ALL NEW VINYL CLAYPOARD SONG AND AZEK TRIM. NEW VINYL SHUTTERS. REPLACE ALL WINDOWS THROUGHOUT WITH NEW ANDERSEN 400 SERIES WINDOWS.

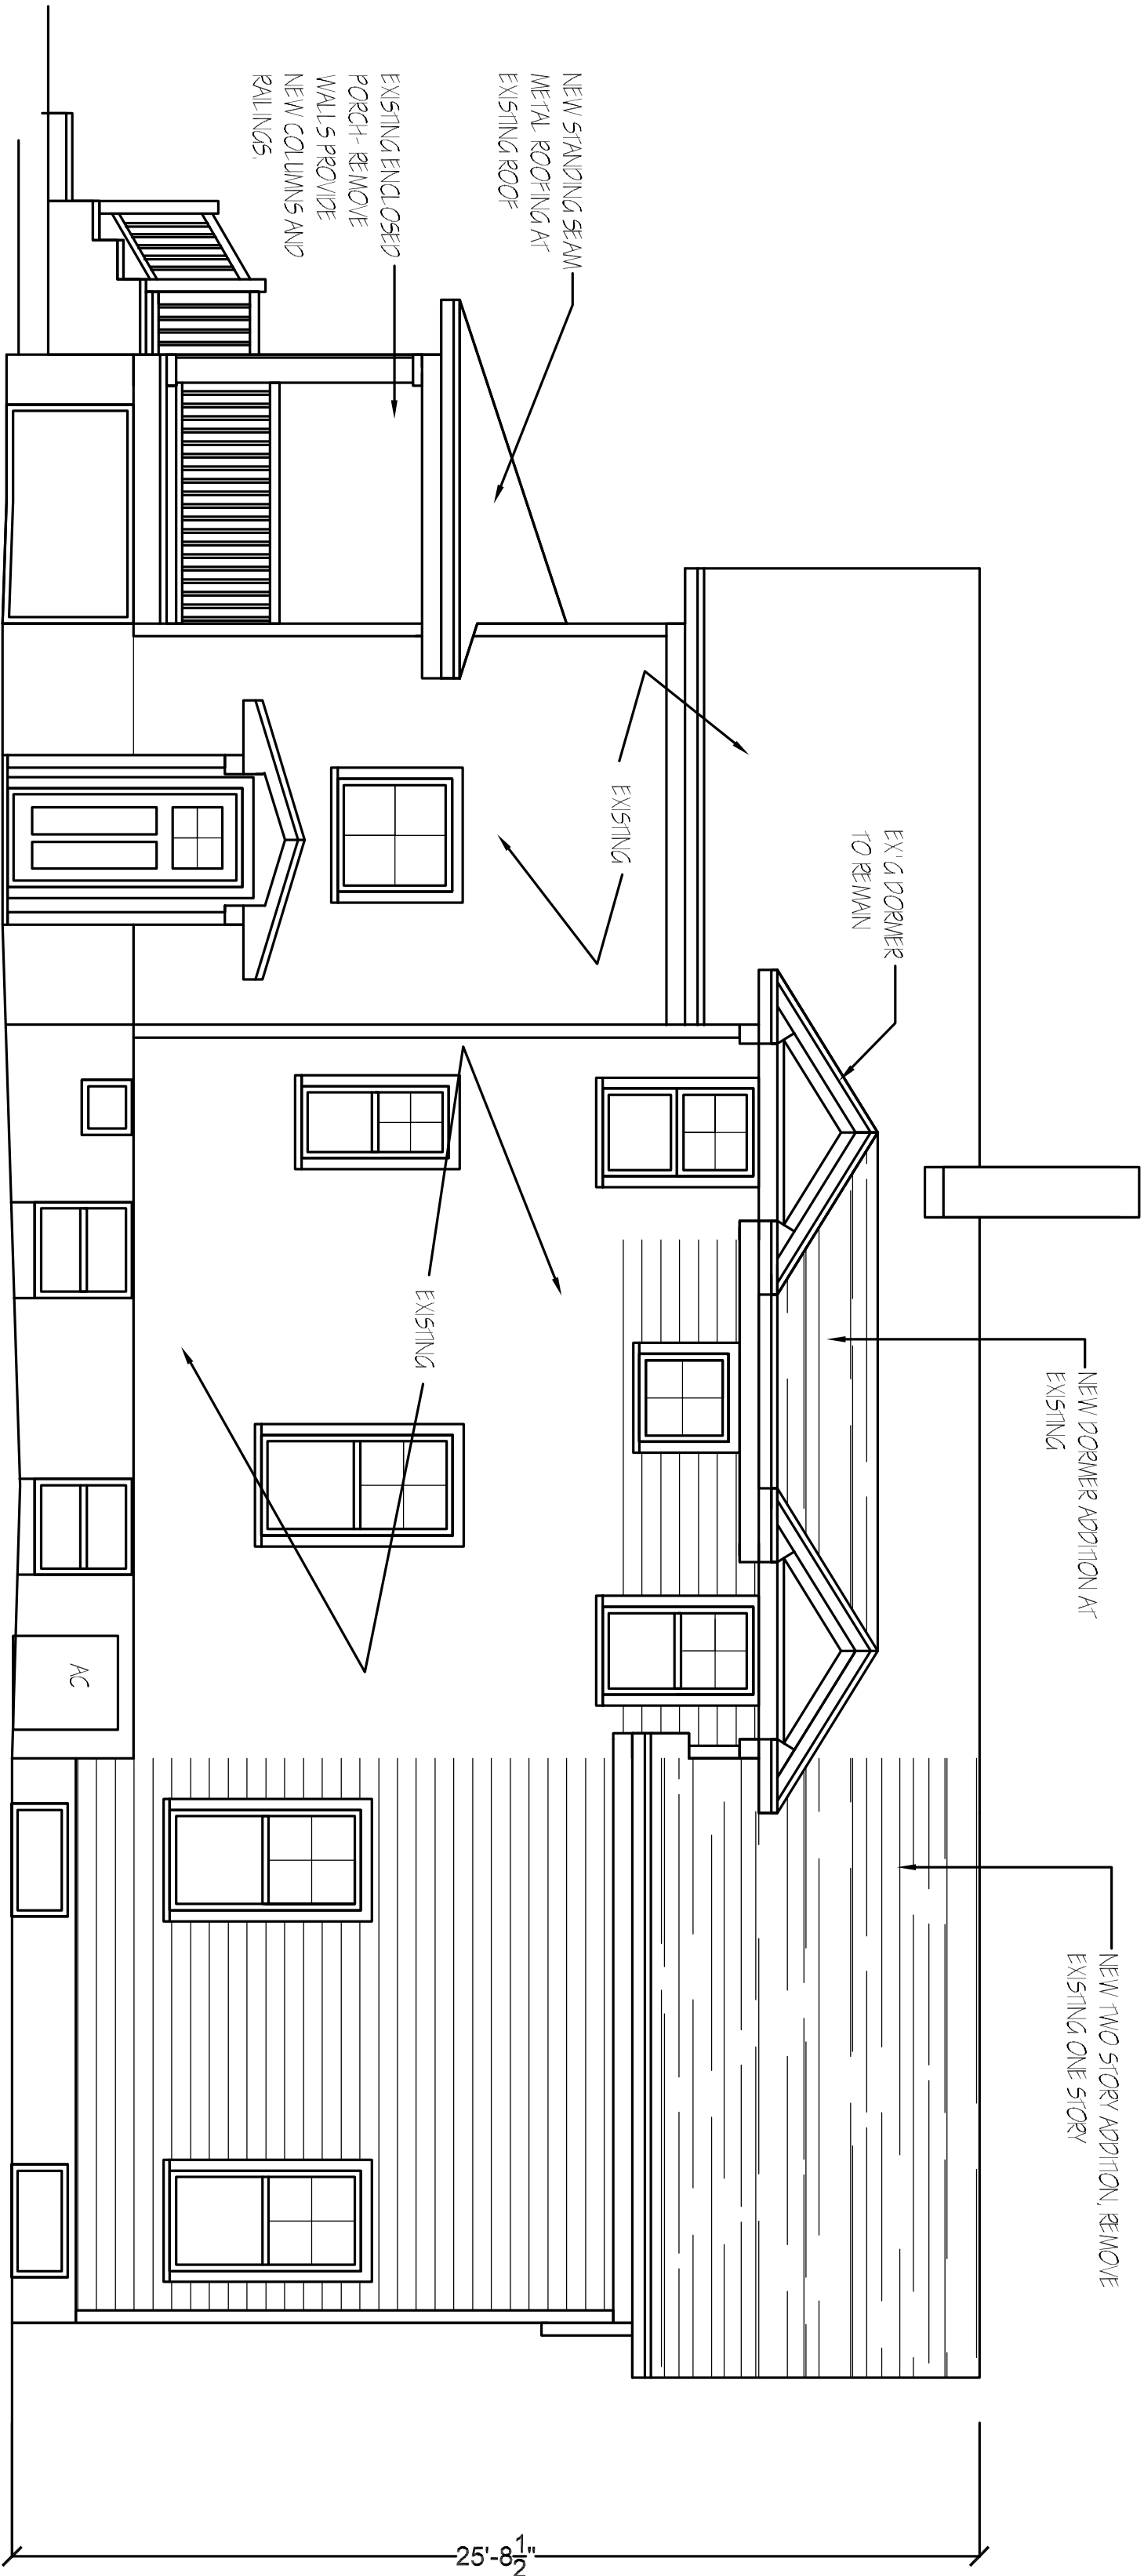


4 SIDE ELEVATION
SCALE 1/4" = 1'-0"

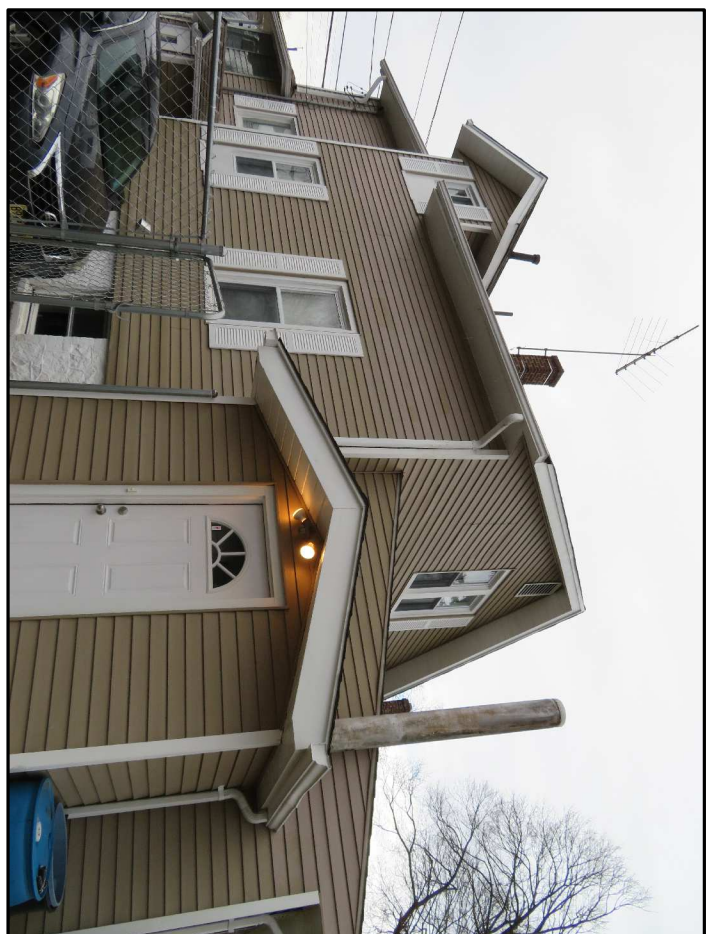

ASBUILT 01-04-21 PROGRESS
PROGRESS 01-11-21 PROGRESS
PROGRESS 01-21-21 PROGRESS
VARIANCE 02-10-21 BID SET
PROGRESS PERMIT

SHEET 3

ADDITION AND RENOVATION TO THE
RAWLS RESIDENCE
7 MARMON TERRACE
WEST ORANGE, NJ

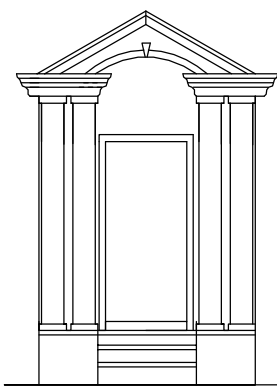

CINDY J. BOERNER LAY
BOERNER-LAY ARCHITECT'S
6 SQUIRE HILL ROAD
LONG VALLEY, NJ 07853
908 - 876 - 9694
NJ LICENSE # 15841