
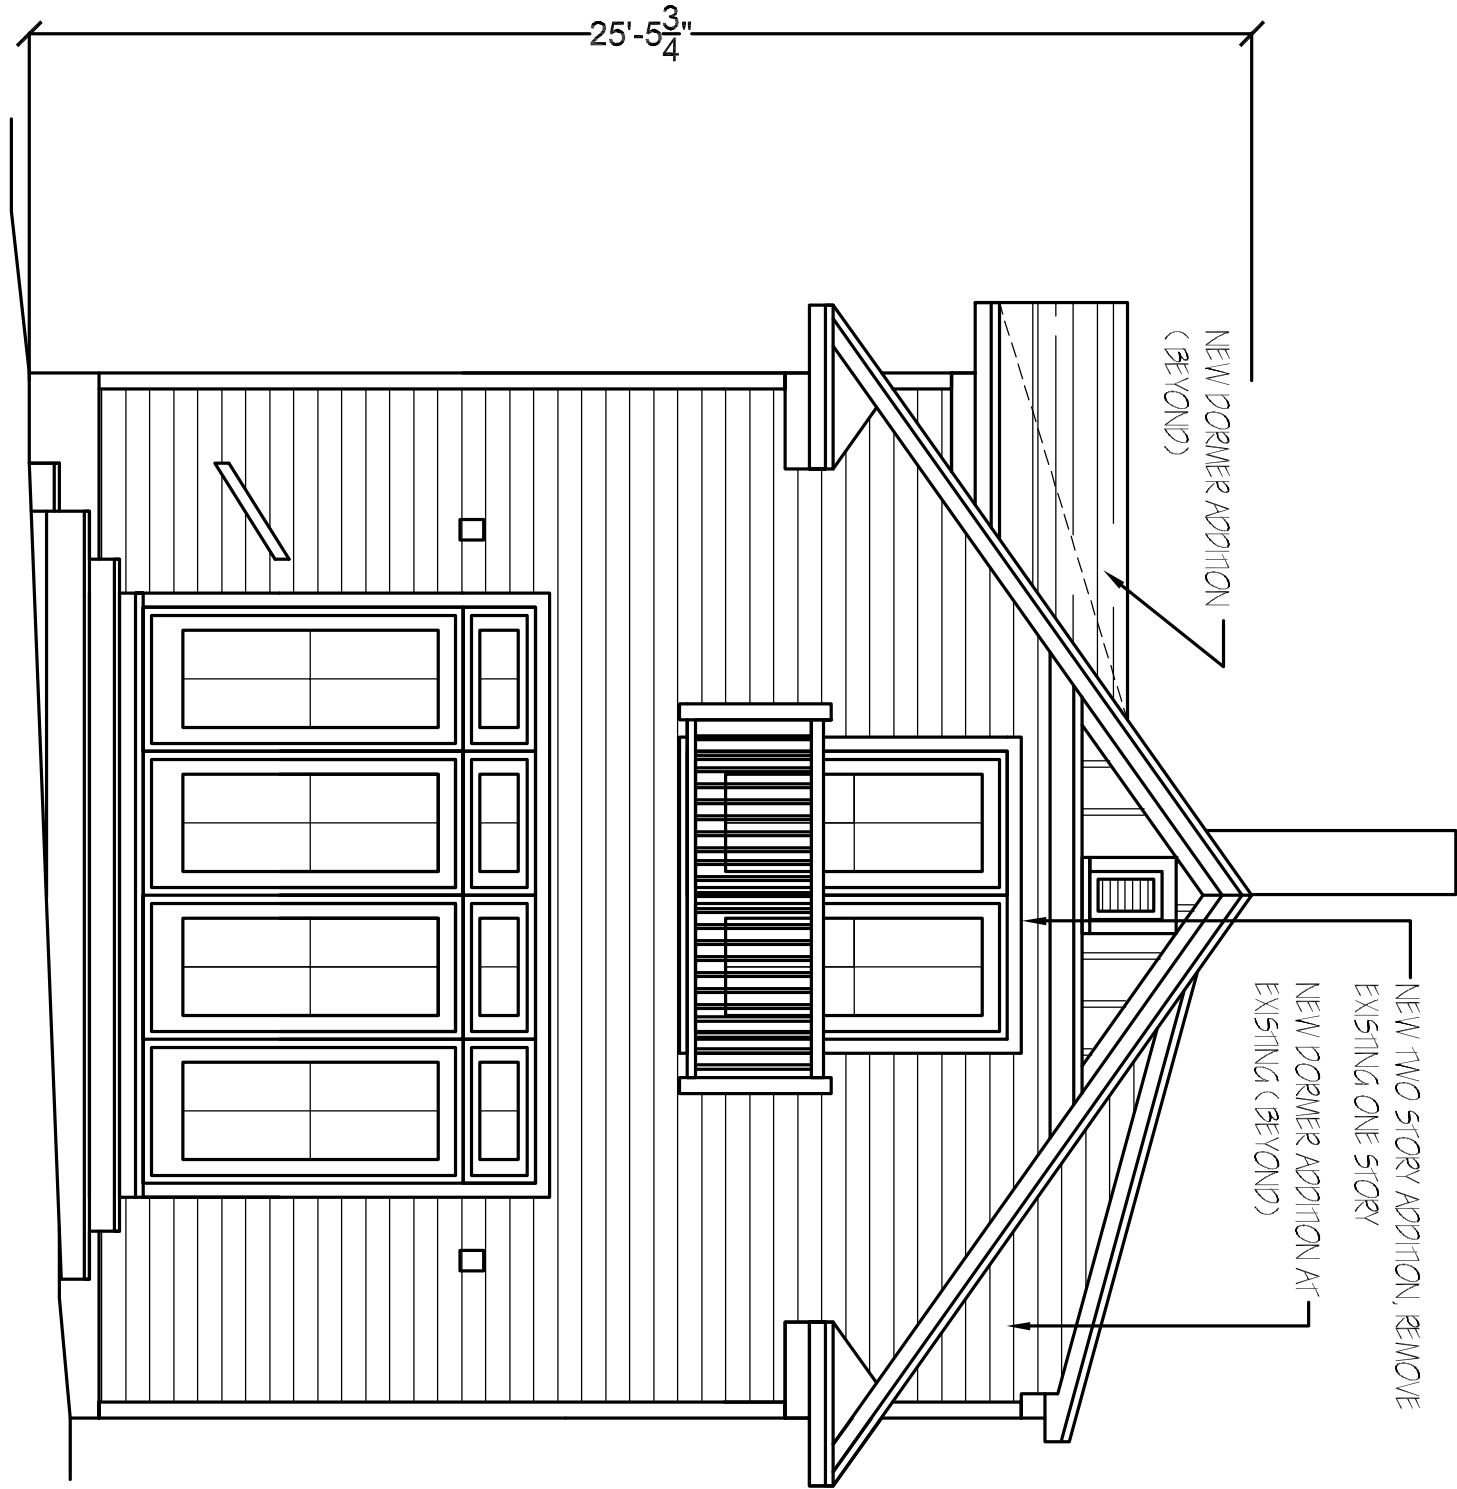
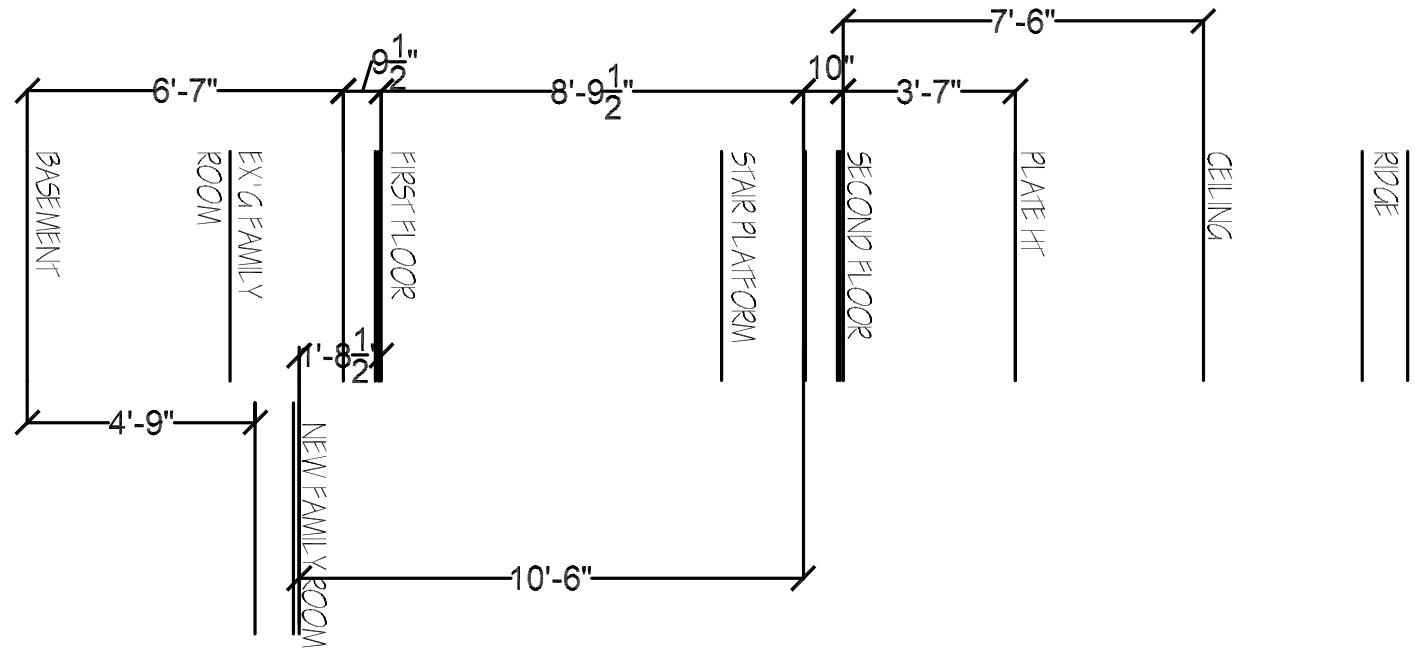



GENERAL EXTERIOR NOTES:
Siding: ALL NEW VINYL SIDING (CLAPBOARD AND BOARD AND BATTEN) AND AZEK (RM)
ROOFING: ALL NEW ASPHALT/SHINGLES AND STANDING SEAM METAL ROOFING
WINDOWS: ALL NEW ANDERSEN 400 SERIES WINDOWS
DECKING: COMPOSITE DECKING AND RAILINGS
SHUTTERS: NEW VINYL SHUTTERS

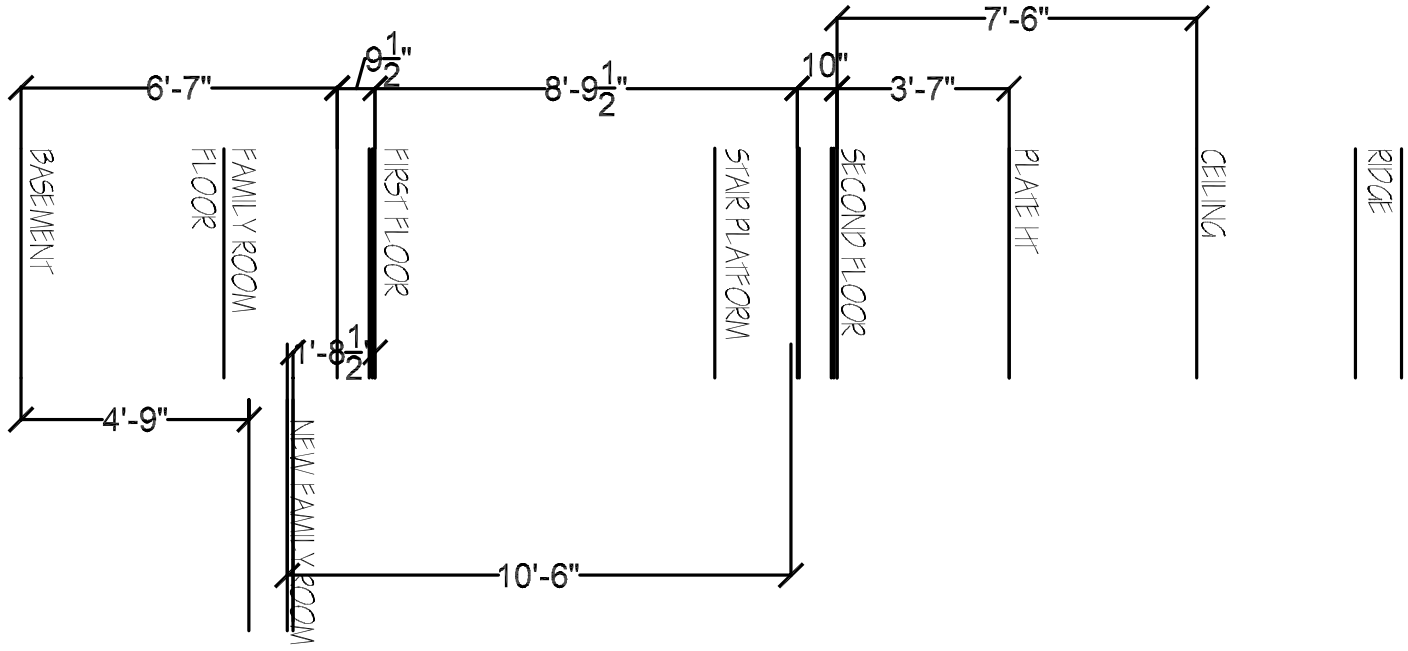

1
4

REAR ELEVATION
SCALE 1/4" = 1'-0"

NOTE: RESIDE EXISTING HOME. ALL
NEW VINYL CLAPBOARD SIDING AND
AZEK (RM), NEW VINYL SHUTTERS
REPLACE ALL WINDOWS
THROUGHOUT WITH NEW ANDERSEN
400 SERIES WINDOWS

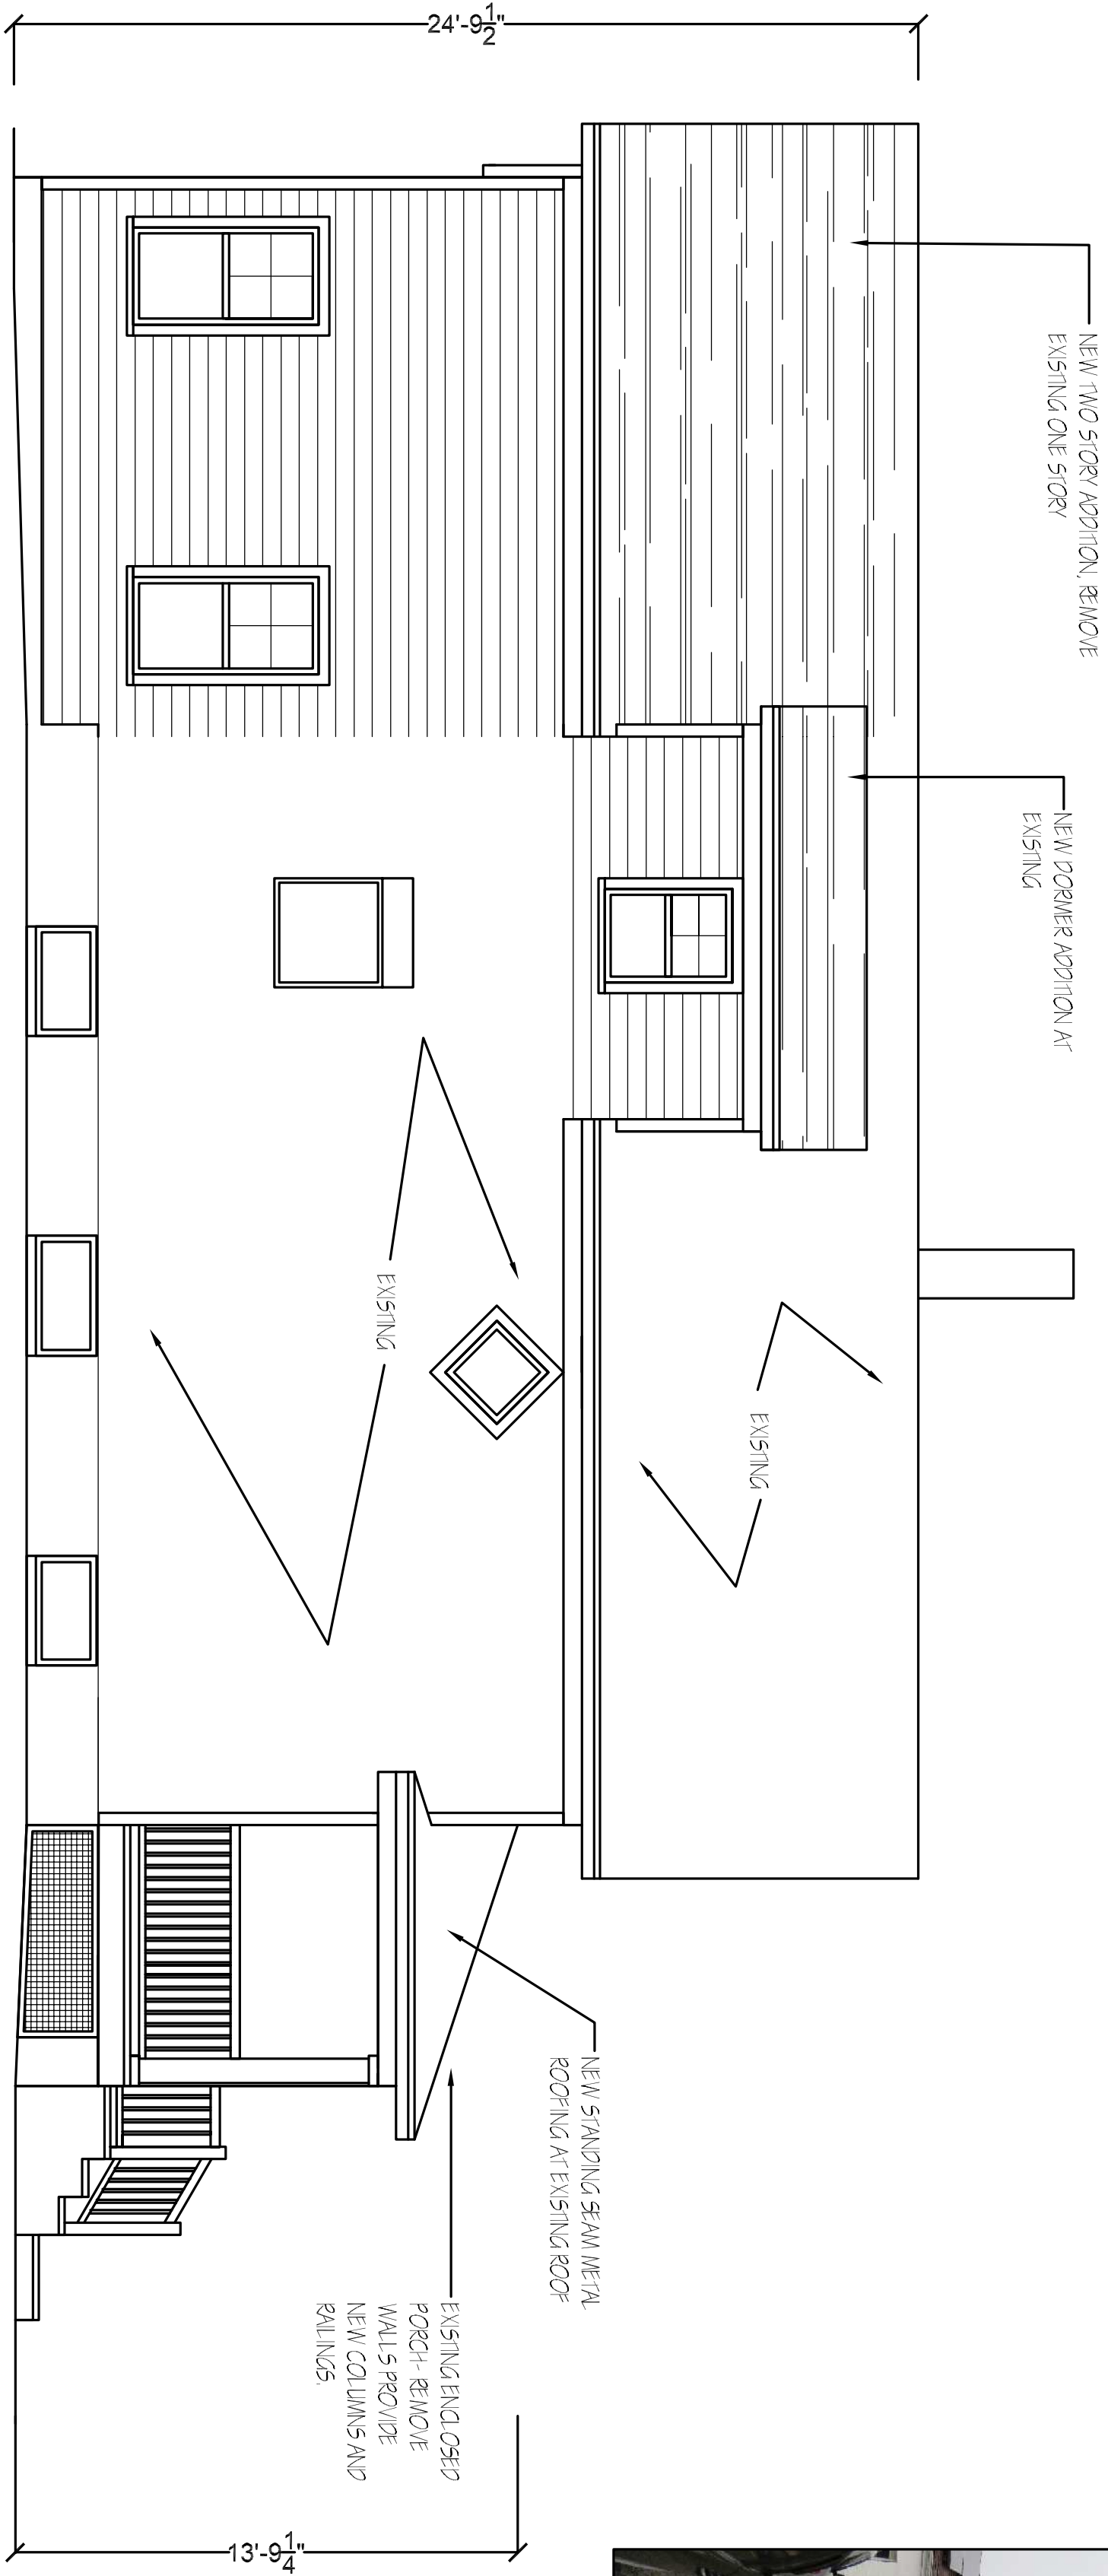


2
4

SIDE ELEVATION
SCALE 1/4" = 1'-0"

ASBUILT 01-04-21 PROGRESS
PROGRESS 01-11-21 PROGRESS
PROGRESS 01-21-21 PROGRESS
VARIANCE 02-10-21 BID SET
PROGRESS PERMIT

SHEET 4

ADDITION AND RENOVATION TO THE
RAWLS RESIDENCE
7 MARMON TERRACE WEST ORANGE, NJ

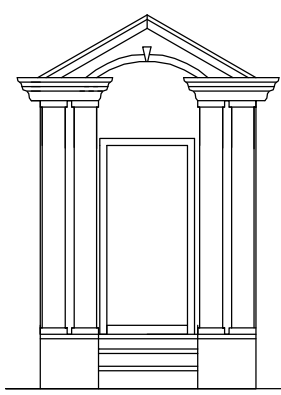

CINDY J. BOERNER LAY
BOERNER-LAY ARCHITECTS
6 SQUIRE HILL ROAD
LONG VALLEY, NJ 07853
908 - 876 - 9694
NJ LICENSE # 15841