



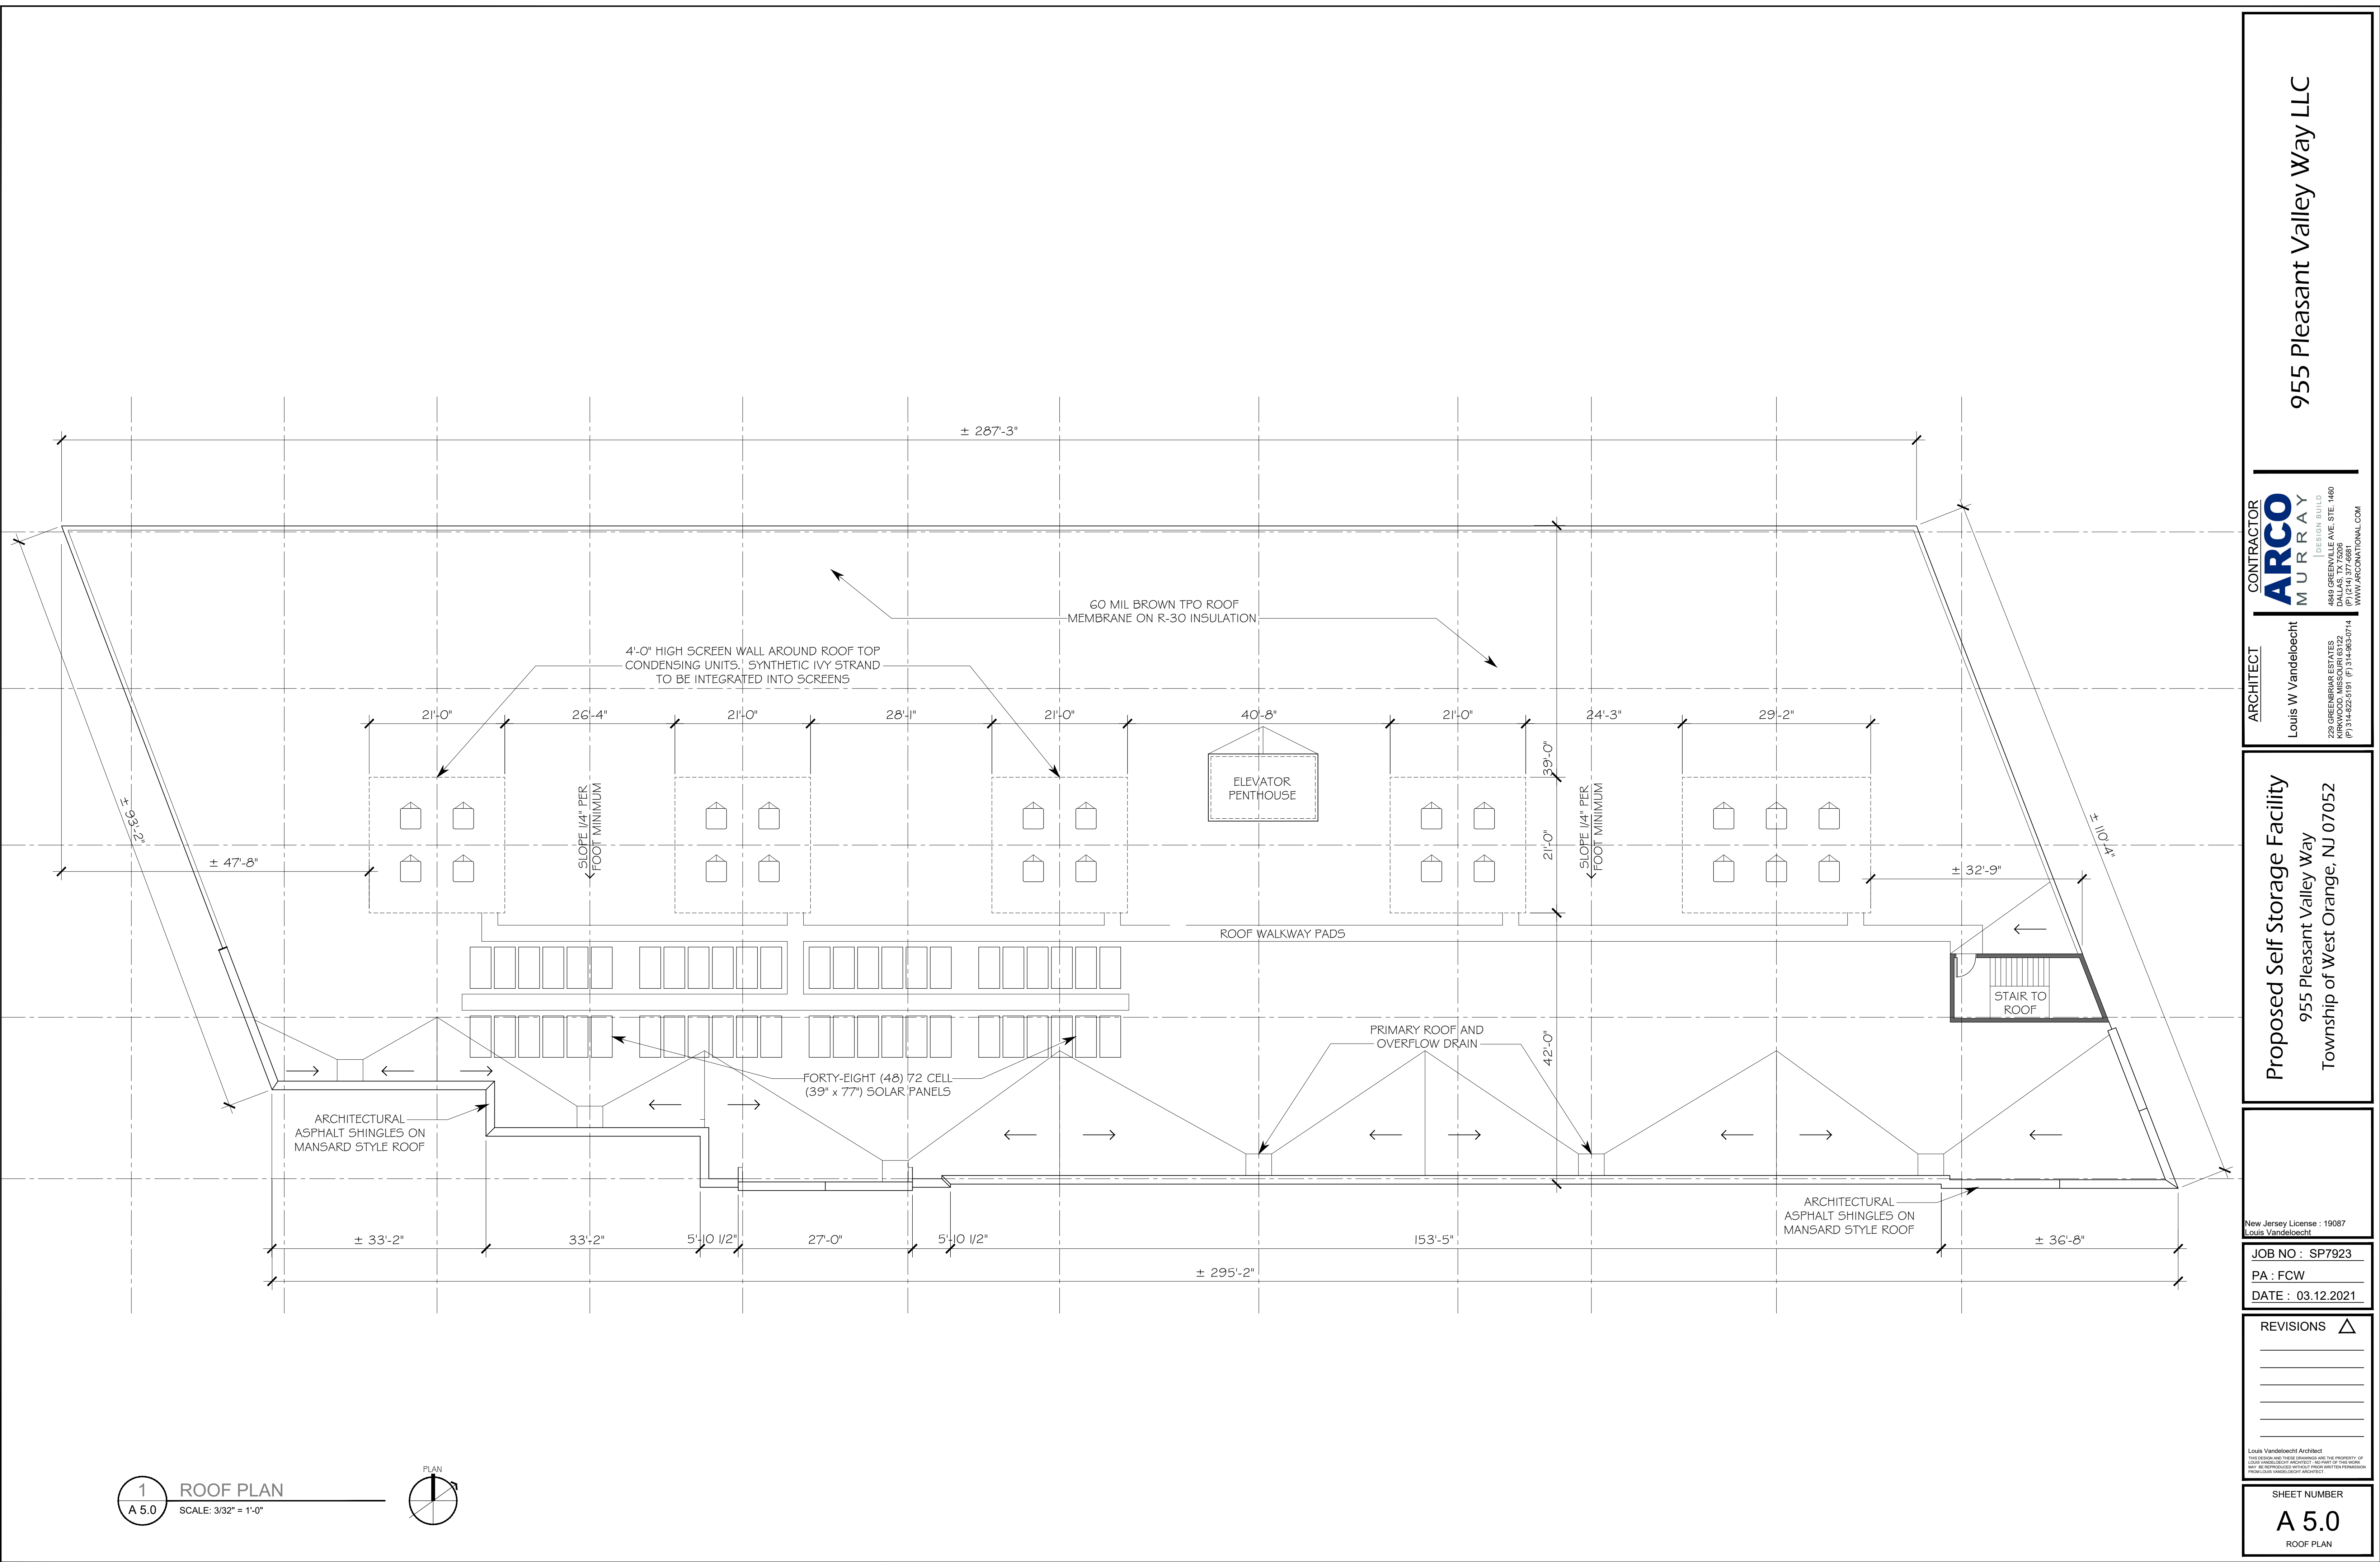

1 ROOF PLAN
A 5.0 SCALE: 3/32" = 1'-0"

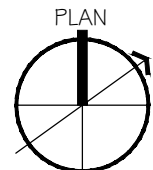

CONTRACTOR

ARCO MURRAY

DESIGN BUILD
4845 GREENVILLE AVE. STE. 1480
ROSELAND, NJ 07068
(P) 314.377.4681
WWW.ARCONATIONAL.COM

ARCHITECT

Louis W Vandeloecht

28 GREENHAR ESTATES
ROSELAND, NJ 07068
(P) 314.322.5191 (F) 314.963.0714

New Jersey License : 19087
Louis Vandeloecht

JOB NO : SP7923
PA : FCW
DATE : 03.12.2021

REVISIONS

Louis Vandeloecht Architect
THESE PLANS AND THESE DRAWINGS ARE THE PROPERTY OF LOUIS VANDELOECHT ARCHITECT. NO PART OF THIS WORK MAY BE REPRODUCED WITHOUT PRIOR WRITTEN PERMISSION FROM LOUIS VANDELOECHT ARCHITECT.

SHEET NUMBER
A 5.0
ROOF PLAN

Proposed Self Storage Facility
955 Pleasant Valley Way
Township of West Orange, NJ 07052

955 Pleasant Valley Way LLC