



/Volumes/Public/Projects/2020/20014_ALP-Tompkins/drawings/archd/20014_Tompkins-Comp-ACV23.plt BUILDING PLANS, Tuesday, April 20, 2021, 10:38 AM

© 2021 - Kitchen & Associates. All planning and architectural concepts shown on this document are the intellectual property of Kitchen & Associates

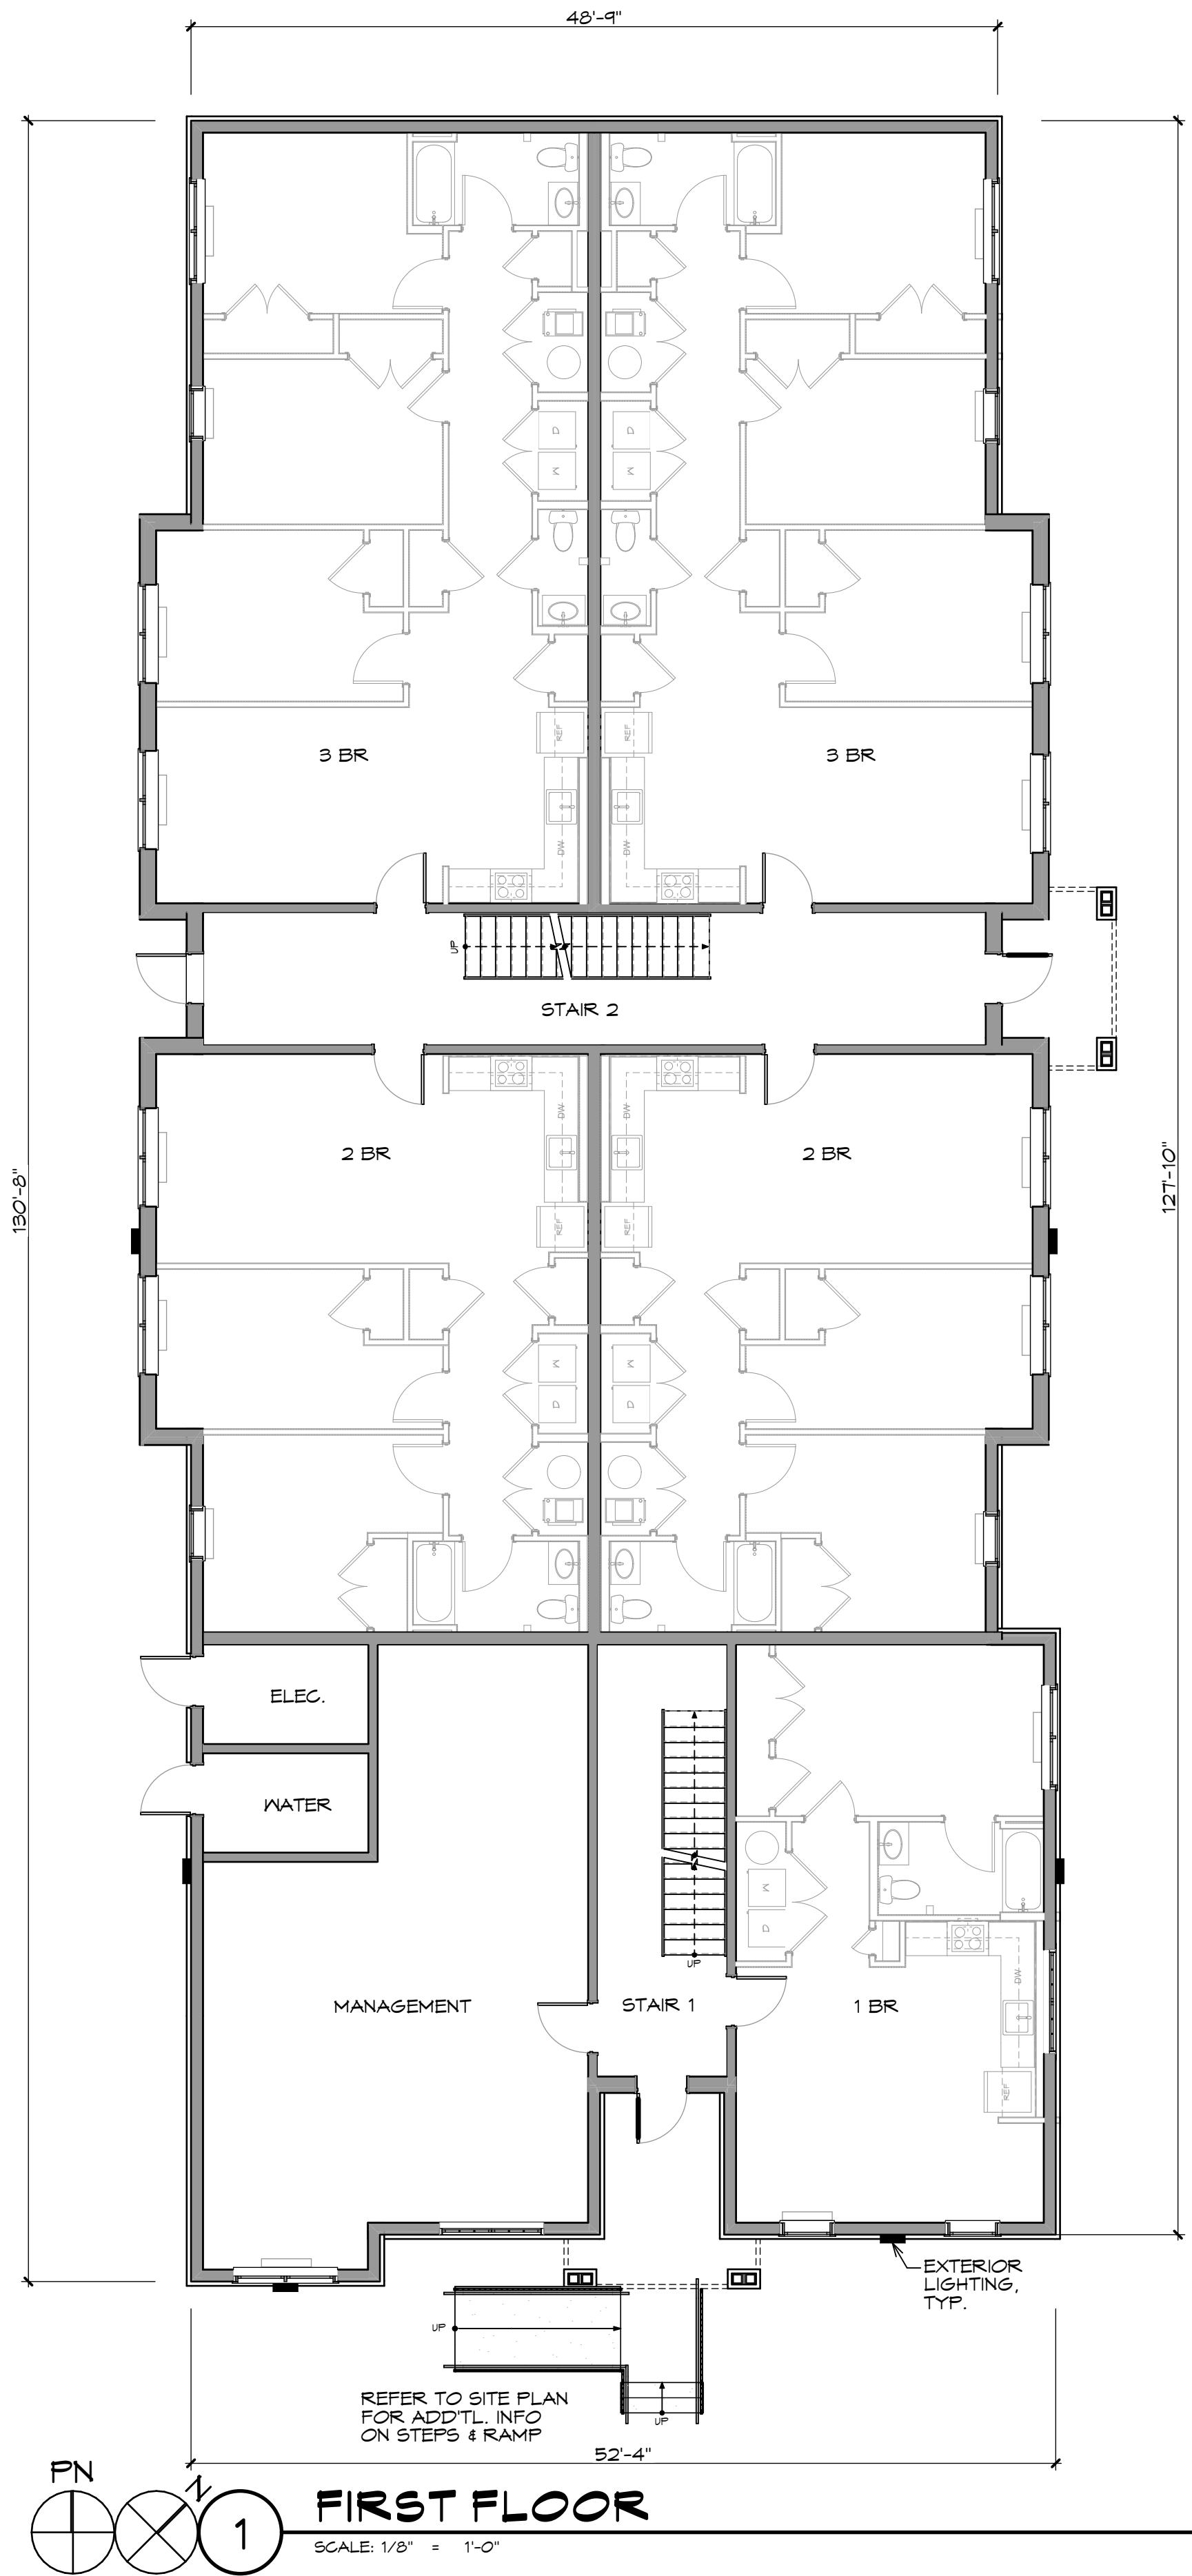

BUILDING STATISTICS					
UNIT TYPE	SQ. FT.	FIRST FLOOR	SECOND FLOOR	THIRD FLOOR	TOTAL UNITS
1 BED	650 NSF	1	1	1	3
2 BED FRONT	842 NSF	0	1	1	2
2 BED REAR	877 NSF	2	2	4	8
3 BED	1,148 NSF	2	2	0	4
TOTALS		5	6	6	17
TOTAL BUILDING AREA	19,136 GSF				

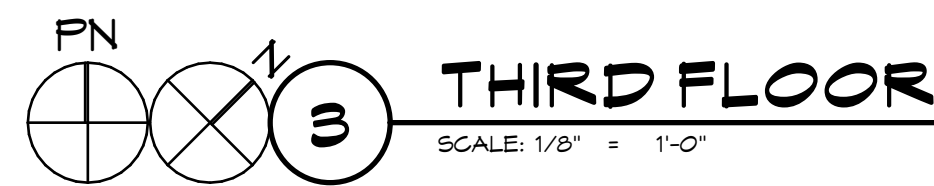




1 SOUTH ELEVATION
SCALE: 1/8" = 1'-0"




2 WEST ELEVATION
SCALE: 1/8" = 1'-0"

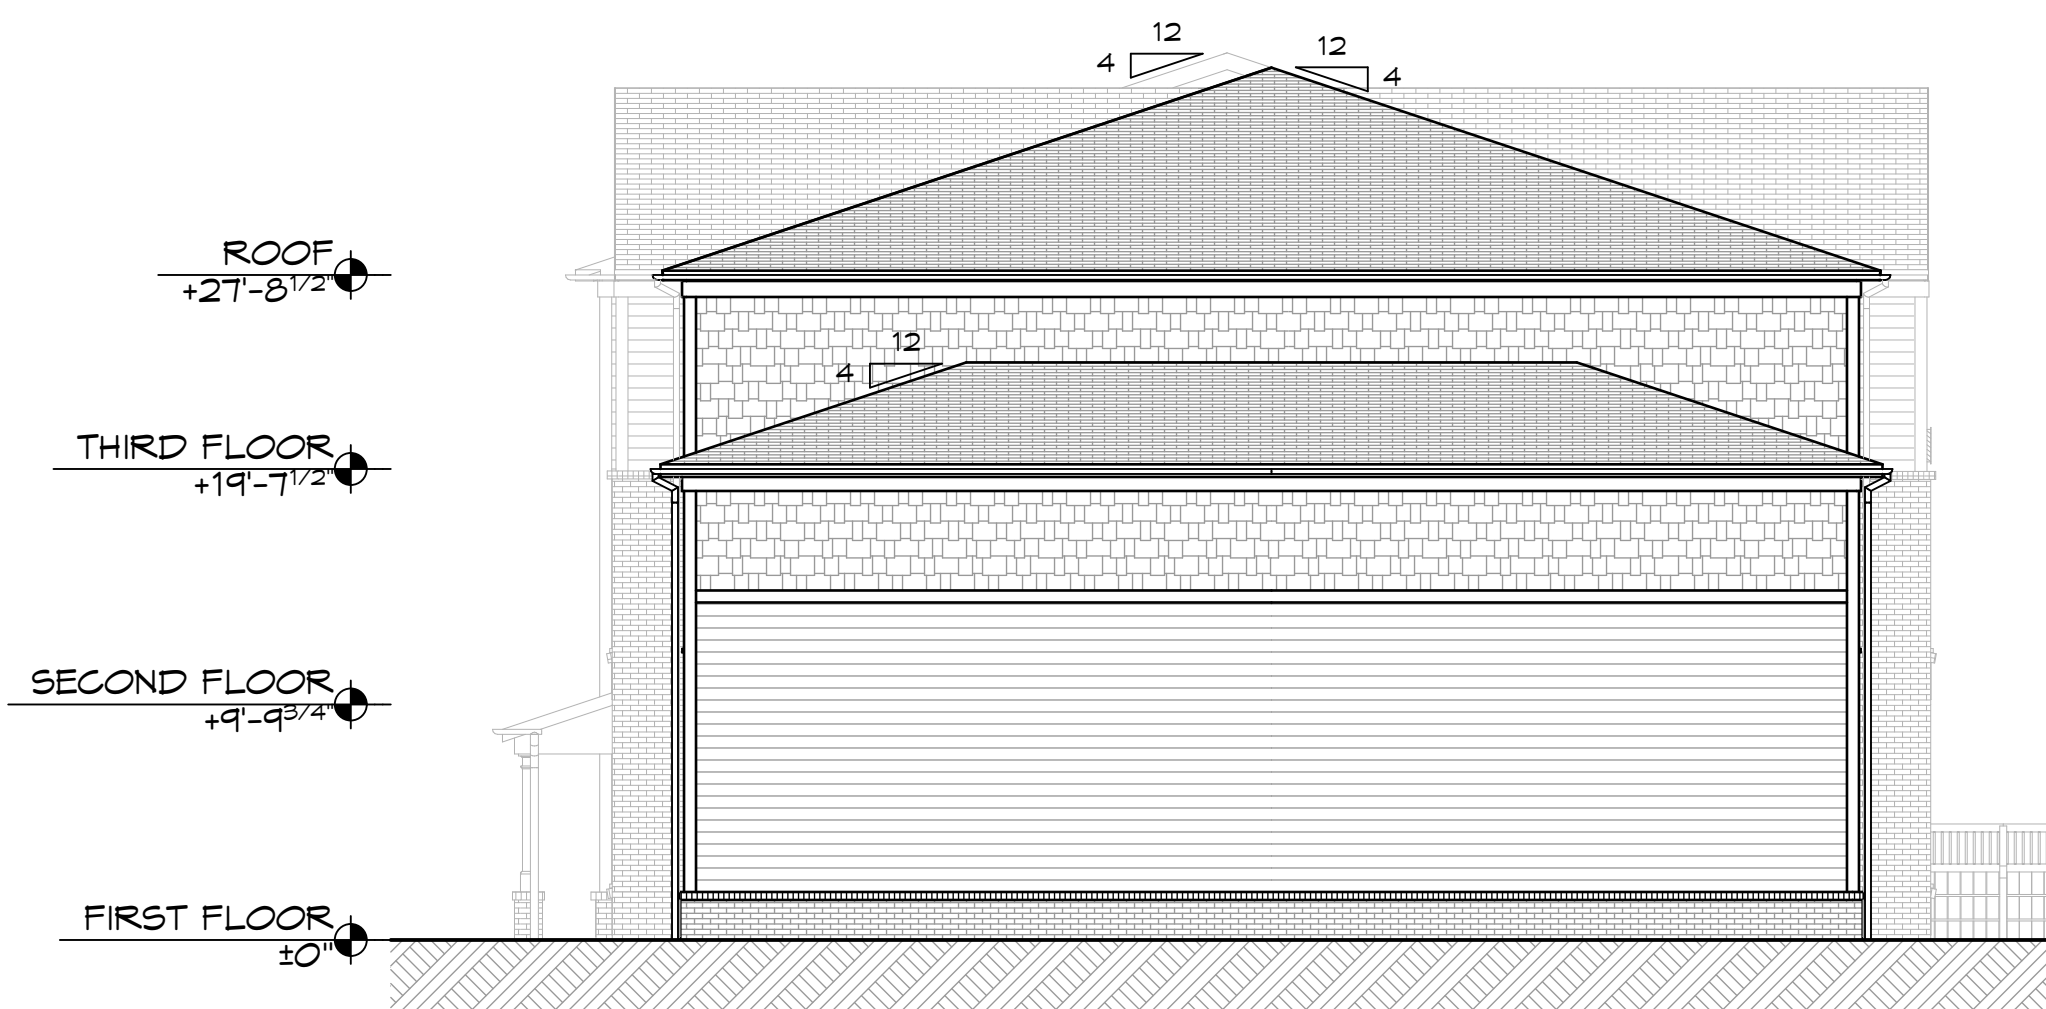

3 NORTH ELEVATION
SCALE: 1/8" = 1'-0"



4 EAST ELEVATION
SCALE: 1/8" = 1'-0"

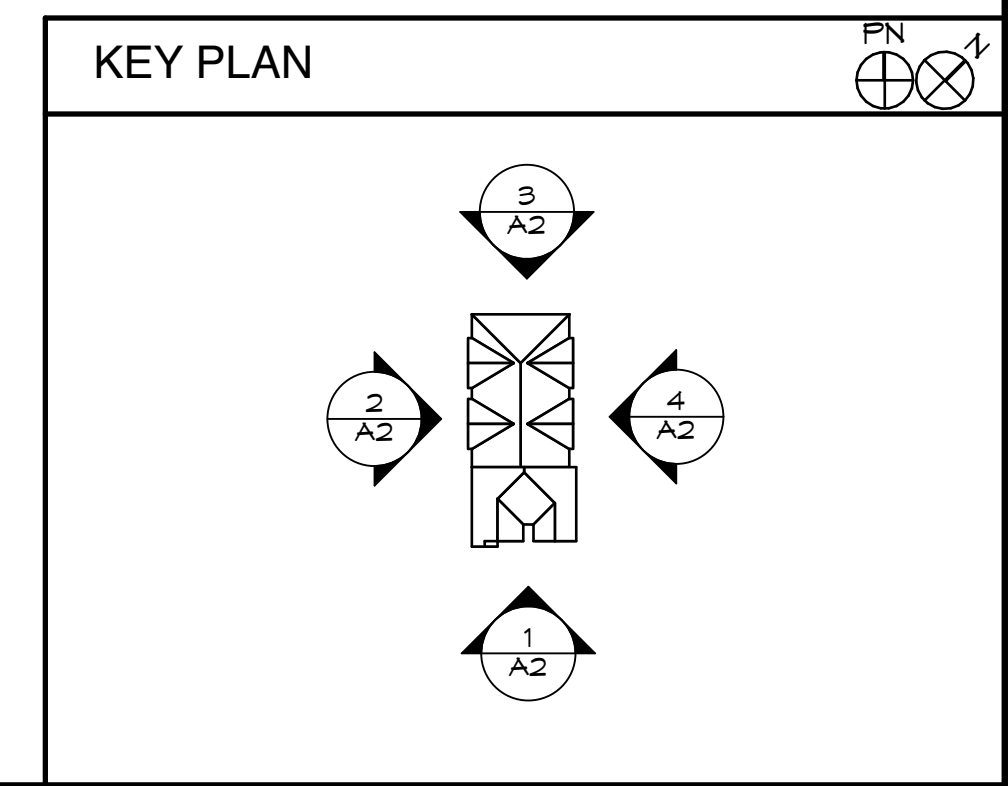




2 BUILDING RENDERING - NORTH SIDE
SCALE: 1:2.27



1 BUILDING RENDERING - EAST (FRONT) SIDE
SCALE: 1:2.51

Date:	03-10-2021	
Job #:	20014	
Drawn:	#	
Mngr:	Arch	
Rev. No.	Name	Date
01	Address Change	4/20/2021
20014_Tompkins-Site		

 

TOMPKINS STREET APARTMENTS

TOMPKINS STREET (BLOCK 6, LOT 36.01)
WEST ORANGE, NJ 07052