
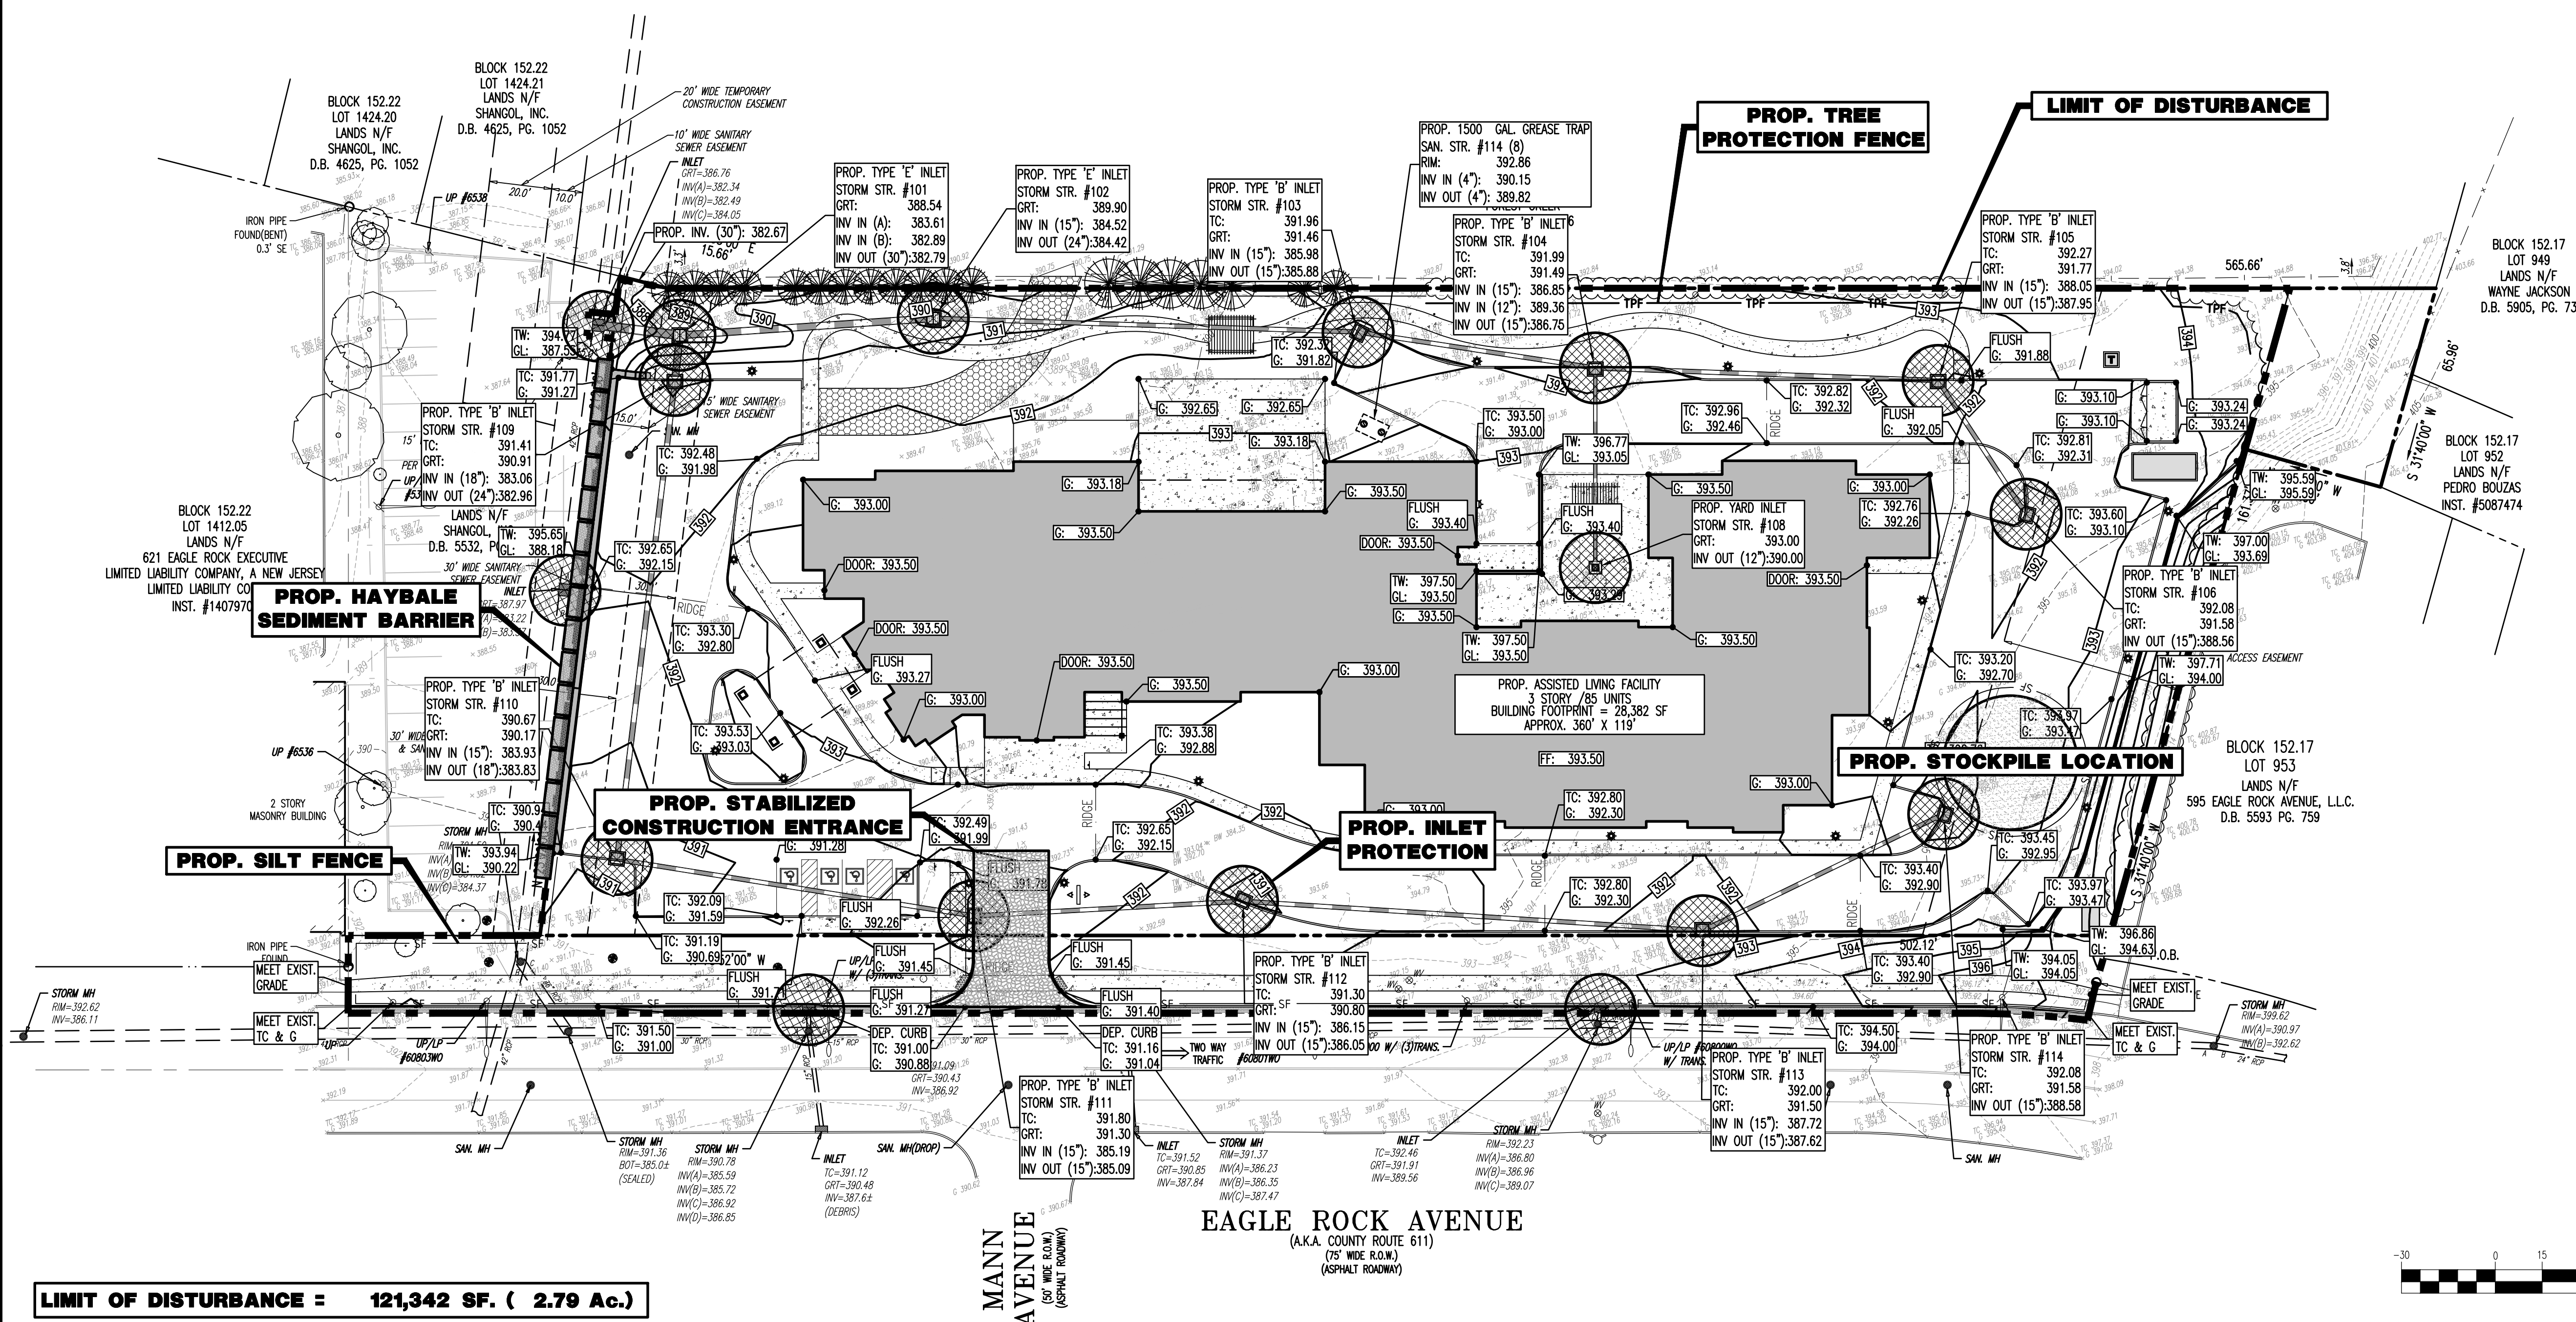


ACCORDING TO STATE OF NEW JERSEY LAND USE CLASSIFICATION SYSTEM, THE SITE IS UNDER URBAN REDEVELOPMENT AREA, LAND USE CODE 1.110. THEREFORE, THE PROPOSED PROJECT DOES NOT REQUIRE COMPACTION REDEMPTION, AS PER EXEMPTION # " UNDER SOIL MANAGEMENT AND PREPARATION STANDARDS FOR SOIL AND SEDIMENT CONTROL IN NEW JERSEY

SEE SHEET 9 OF 13 FOR SOIL EROSION NOTES AND DETAILS

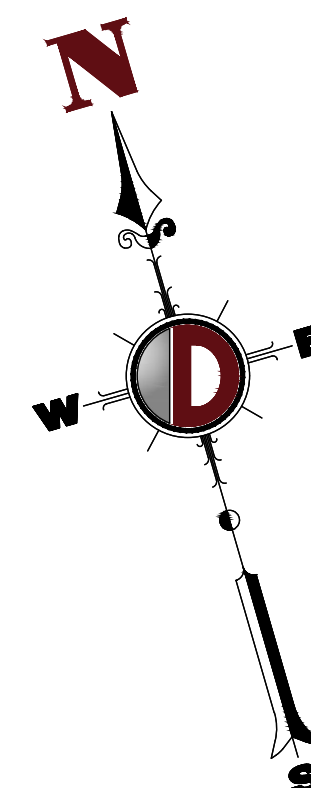

Plotted: 01/25/21 - 3:57 PM. By: ijerdes
File: P:\depc projects\1423 capitol seniors housing\99-005 west orange\Dwg\Site Plans\0142399005SE0.dwg, ----> 08 SOIL EROSION & SEDIMENT CONTROL PLAN

COPYRIGHT © 2021 - DYNAMIC ENGINEERING CONSULTANTS, PC - ALL RIGHTS RESERVED

THIS PLAN SET IS FOR PERMITTING PURPOSES
ONLY AND MAY NOT BE USED FOR CONSTRUCTION

DESIGNED BY:	CHECKED BY:	CHECKED BY:
--------------	-------------	-------------

PROJECT: **CSH DEVELOPMENT, LLC**
PROPOSED ASSISTED LIVING FACILITY
BLOCK 152.22, LOT 1412.01
609 EAGLE ROCK AVENUE (CR-611)
TOWNSHIP OF WEST ORANGE, ESSEX COUNTY, NEW JERSEY

811
Know what's below
Call before you dig
FOR STATE SPECIALISTS

PROTECT YOURSELF
ALL STATES REQUIRE NOTIFICATION OF
EXCAVATORS, DESIGNERS, OR ANY PERSON
PREPARING TO DISTURB THE EARTH'S
SURFACE ANYWHERE IN ANY STATE

**DYNAMIC
ENGINEERING**

LAND DEVELOPMENT CONSULTING • PERMITTING
GEOTECHNICAL • ENVIRONMENTAL
TRAFFIC • SURVEY • PLANNING & ZONING

245 Main Street, Suite 110
Chester, NJ 07930

T: 908.879.9229 | F: 908.879.0222

Offices conveniently located at:

Lake Como, New Jersey • T: 732.974.0198
Chester, New Jersey • T: 908.879.9229
Newark, New Jersey • T: 973.755.7200
Toms River, New Jersey • T: 732.974.0198
Newman, Pennsylvania • T: 267.685.0276
Philadelphia, Pennsylvania • T: 215.253.4086
Allen, Texas • T: 972.534.2100
Houston, Texas • T: 281.769.6400
Austin, Texas • T: 512.666.2646
Denver, Ranch, Colorado • T: 311.921.8530

DANIEL T. SEHNAL

PROFESSIONAL ENGINEER
NEW JERSEY LICENSE No. 53572

JOSEPH G. JAWORSKI

PROFESSIONAL ENGINEER
NEW JERSEY LICENSE No. 36618

TITLE: SOIL EROSION &
SEDIMENT CONTROL PLAN

SCALE: (H) 1"=30' (V).	DATE: 01/25/2021
PROJECT No: 1423-99-005	

SHEET No: 8