
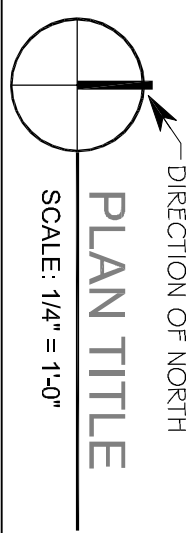
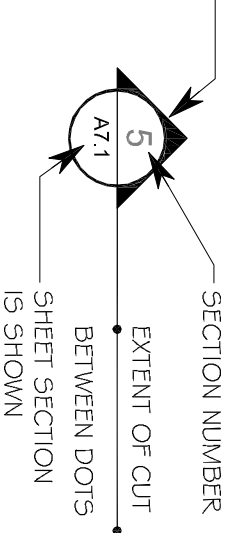
 
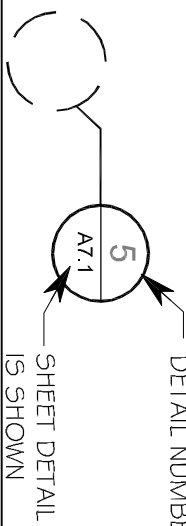
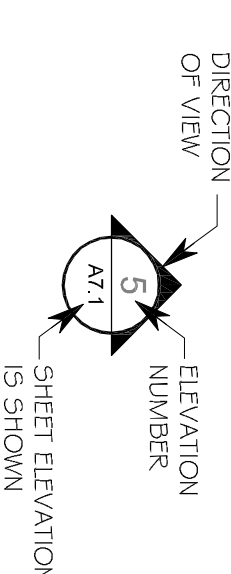
 


[illegible]

SYMBOLS LEGEND	
REVISION MARK  REVISION NUMBER	
PLAN TITLE 	
DIRECTION OF CUT 	
FRAME / OPENING DESIGNATION 	
GLAZING DESIGNATION 	
ROOM DESIGNATION 	
DRAWING TITLE 	
DETAIL 	
DIRECTION OF VIEW 	
WINDOW DESIGNATION 	
KENOTE 	
WALL TYPE 	

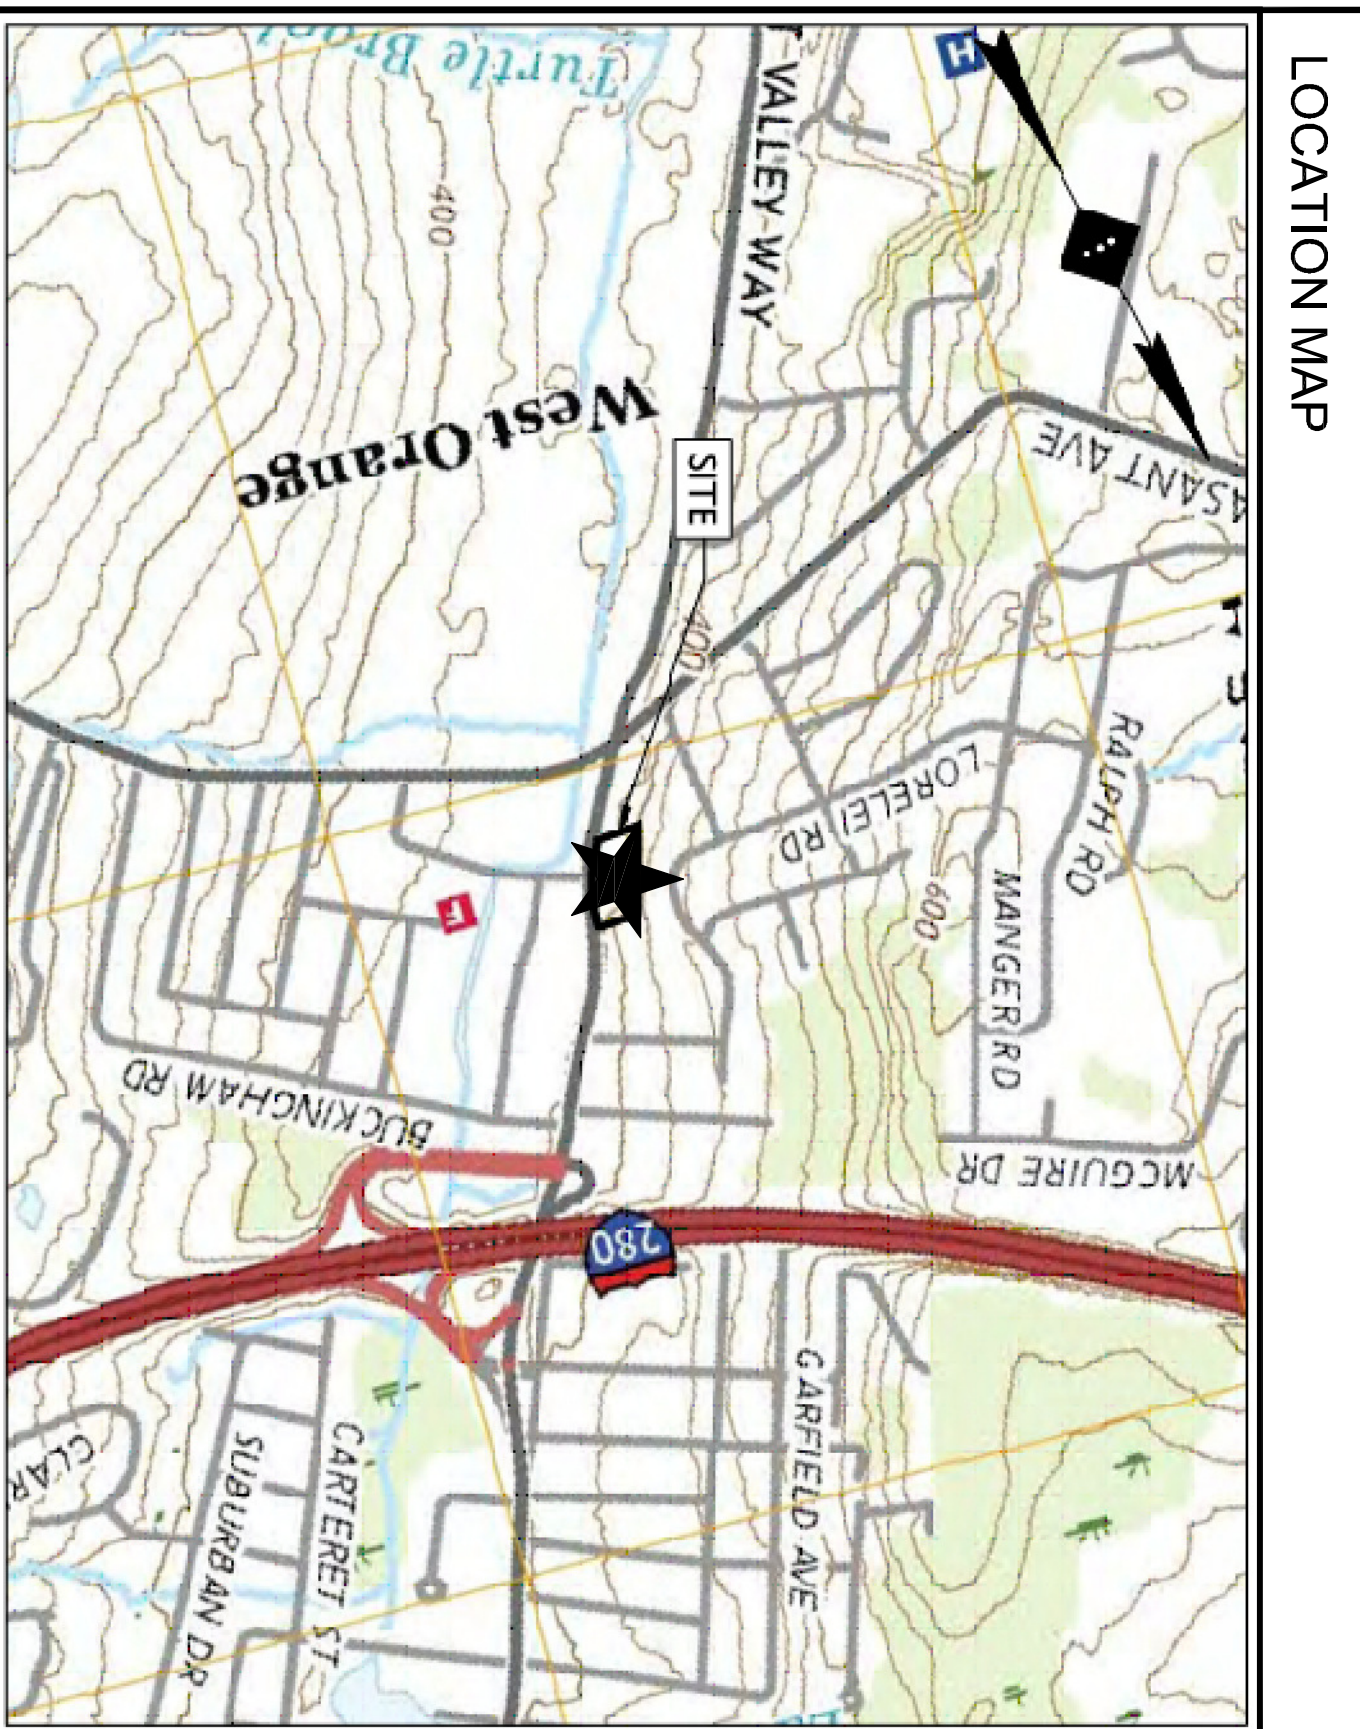

BUILDING AREA CALCULATIONS	
LOWER CELLAR	18,806 SF
UPPER CELLAR	18,585 SF
1ST FLOOR	24,144 SF
2ND FLOOR	24,144 SF
TOTAL BLDG AREA	85,679 SF

LIST OF DRAWINGS

955 PLEASANT VALLEY WAY LLC
PROPOSED SELF-STORAGE
FACILITY

- A 0.0 COVER SHEET
- A 1.0 LOWER CELLAR PLAN
- A 2.0 UPPER CELLAR PLAN
- A 3.0 FIRST FLOOR PLAN
- A 3.1 SECOND FLOOR PLAN
- A 4.0 EXTERIOR ELEVATIONS
- A 5.0 ROOF PLAN

[illegible]



955 Pleasant Valley Way LLC

REVISIONS Δ

JOB NO : SP7923
PA : FCW


New Jersey License : 19087
Louis Vandeloecht

SHEET NUMBER
A 2.0
UPPER CELLAR PL




1 EAST ELEVATION - PLEASANT VALLEY WAY VIEW
A 4.0 SCALE: 1/8" = 1'-0"


- 1 NICIHA - CANYON BRICK - SHALE BROWN
- 2 NICIHA - PLYMOUTH BRICK - CRIMSON
- 3 NICIHA - NICHIBOARD - CEDAR
- 4 NICIHA - STACKED STONE - DESERT
- 5 NICHIPANEL - STUCCO
- 6 METAL SALES - FW 120 PANEL - SANDSTONE
- 7 METAL SALES - FW 120 PANEL - DARK BRONZE
- ARCHITECTURAL SHINGLES - OWENS CORNING ANTIQUE SILVER OR EQUAL
- INSULATED GLAZING

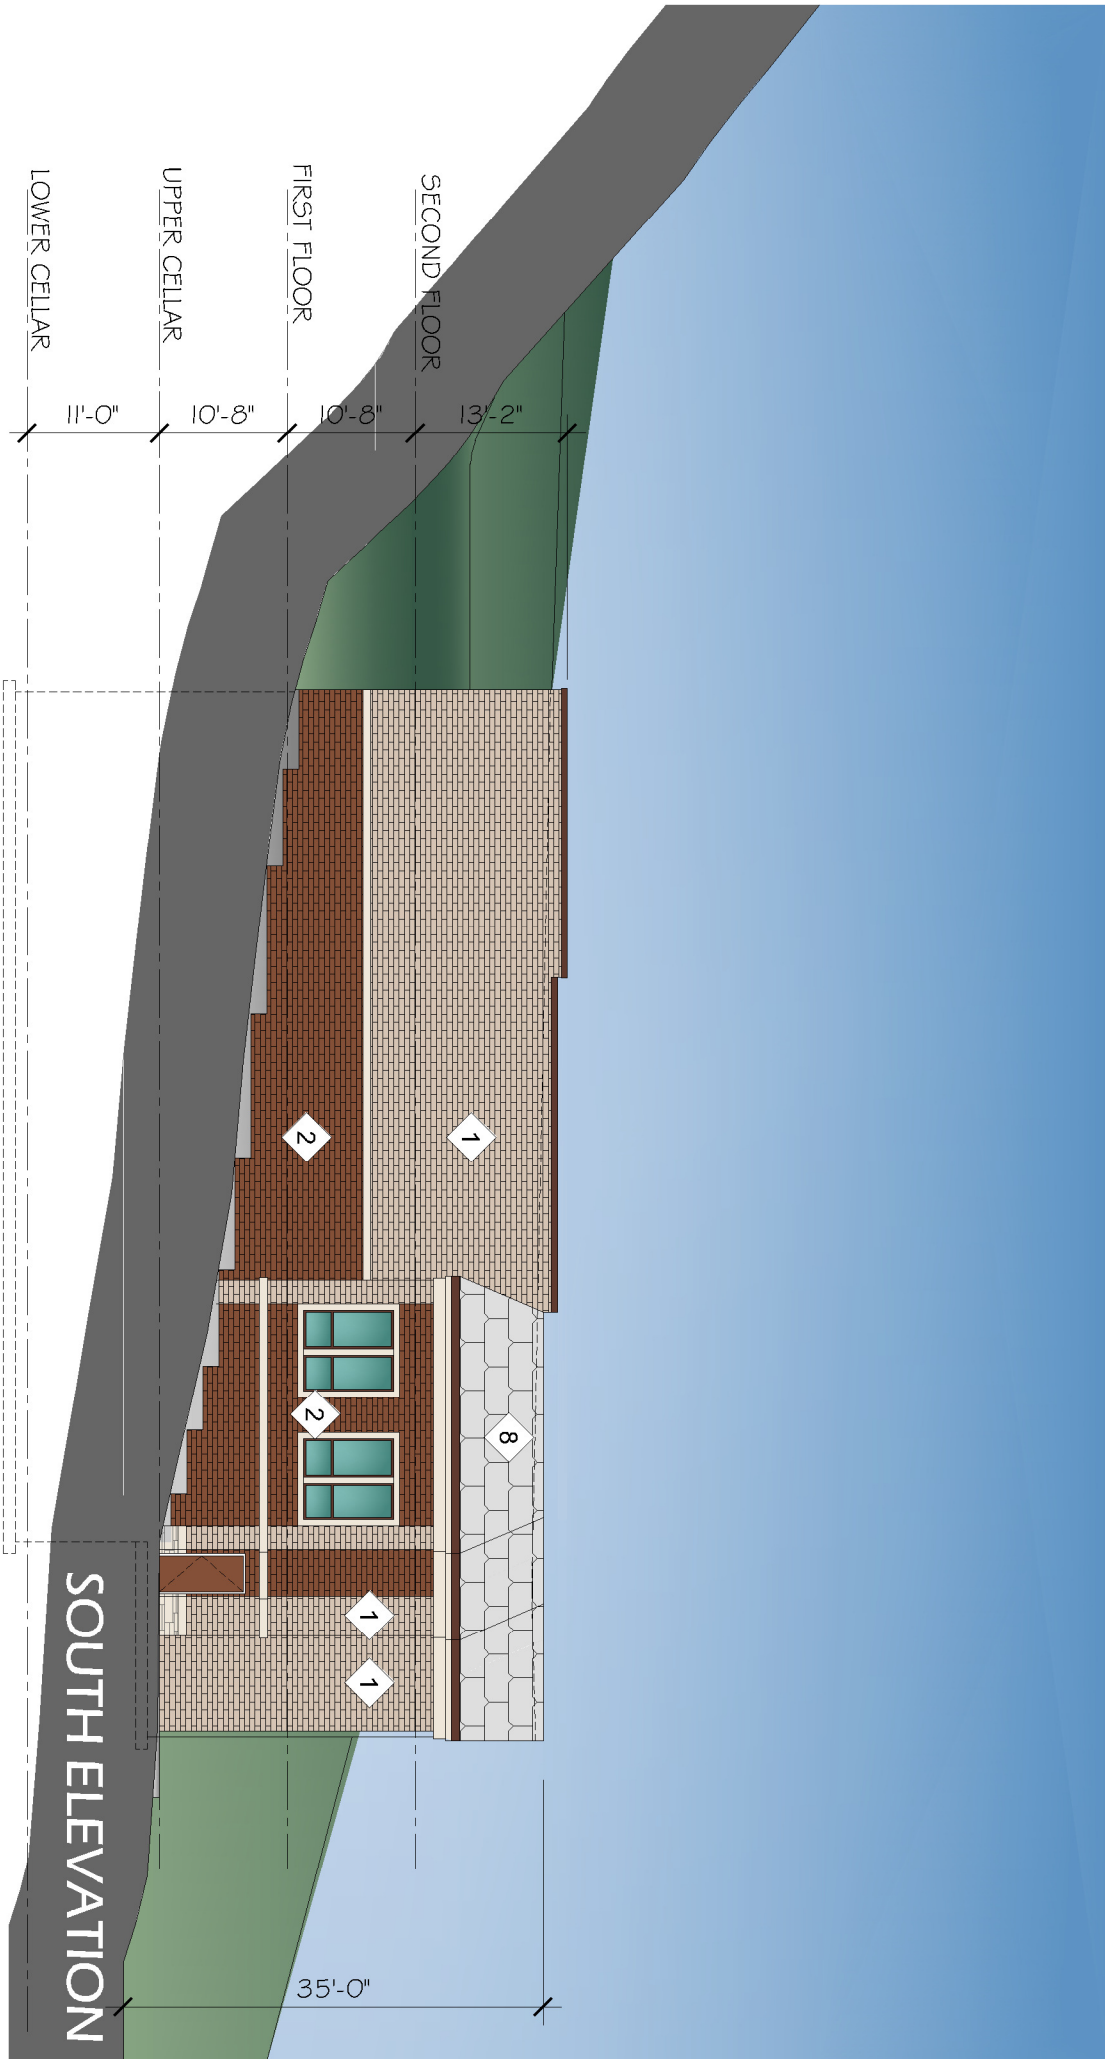


2 SOUTH ELEVATION
A 4.0 SCALE: 1/8" = 1'-0"

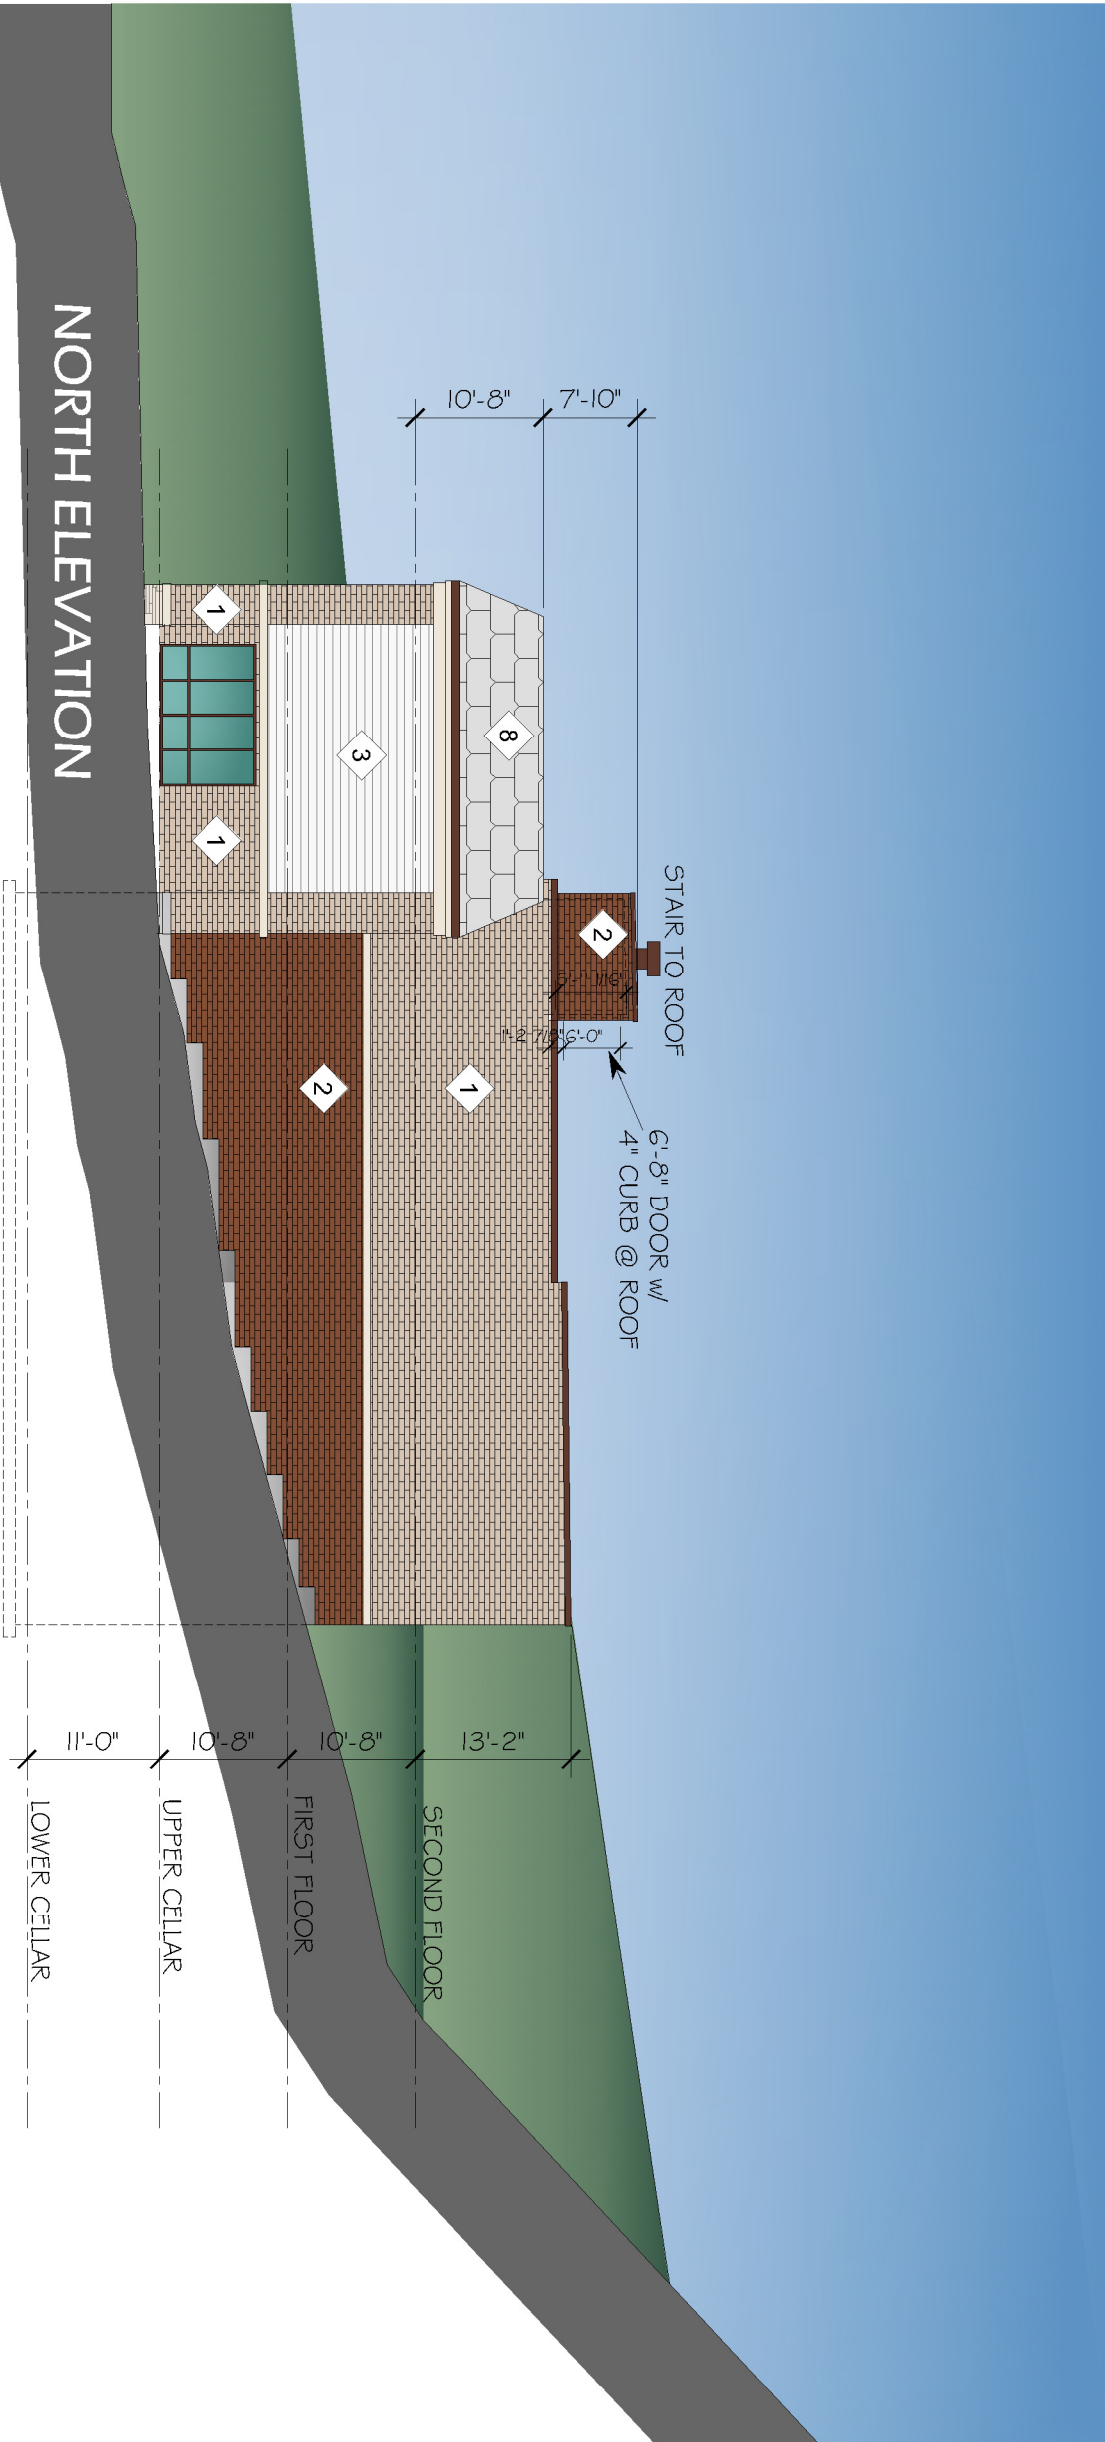

4 NORTH ELEVATION
A 4.0 SCALE: 1/8" = 1'-0"

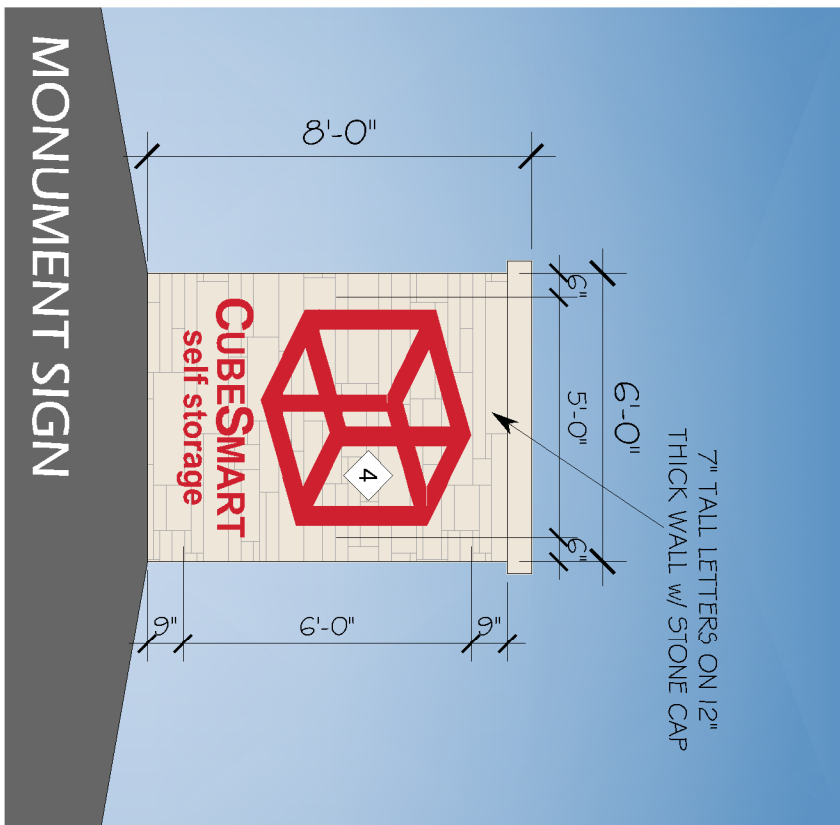

5 MONUMENT SIGN
A 4.0 SCALE: 1/8" = 1'-0"

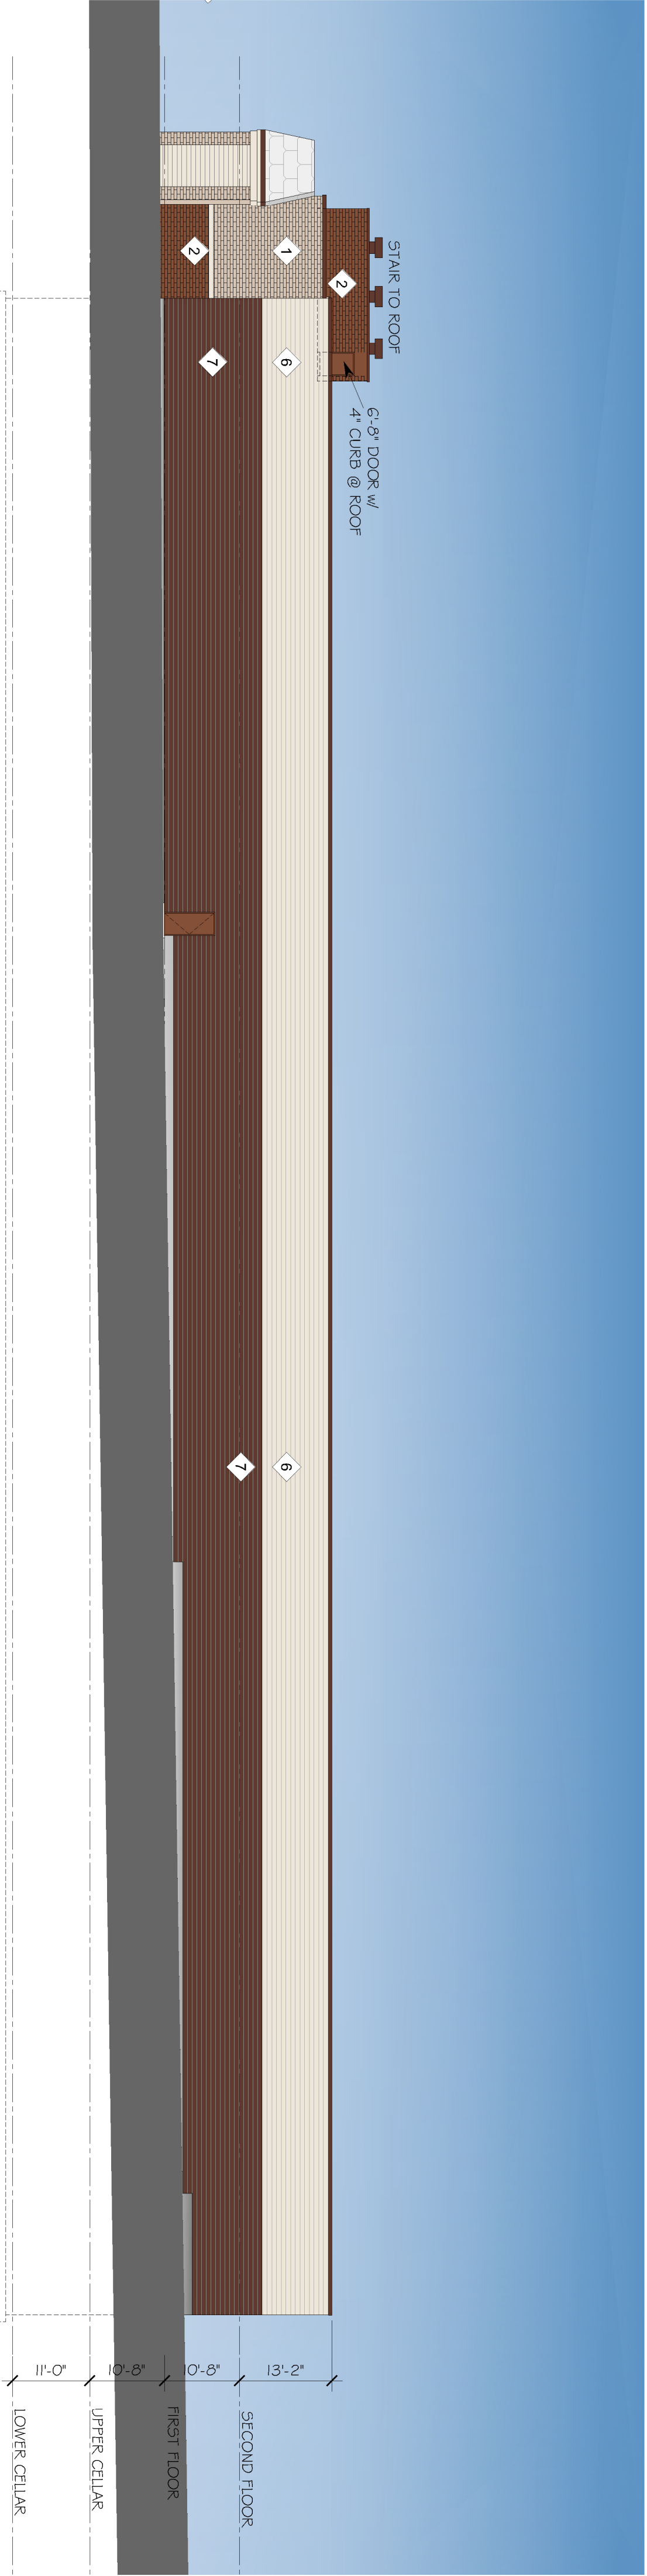

3 WEST ELEVATION
A 4.0 SCALE: 1/8" = 1'-0"

- 1 NICIHA - CANYON BRICK - SHALE BROWN
- 2 NICIHA - PLYMOUTH BRICK - CRIMSON
- 3 NICIHA - NICHIBOARD - CEDAR
- 4 NICIHA - STACKED STONE - DESERT
- 5 NICHIPANEL - STUCCO
- 6 METAL SALES - FW 120-3 PANEL - SANDSTONE
- 7 METAL SALES - FW 120-3 PANEL - DARK BRONZE
- 8 ARCHITECTURAL SHINGLES OWENS CORNING ANTIQUE SILVER OR EQUAL

Proposed Self Storage Facility
955 Pleasant Valley Way
Township of West Orange, NJ 07052

ARCHITECT
Louis W Vandeloecht
229 GREENBRIAR ESTATES
KIRKWOOD, MISSOURI 63122
(P) 314-822-5191 (F) 314-963-0714

CONTRACTOR
ARCO MURRAY
DESIGN BUILD
4849 GREENVILLE AVE, STE. 1460
DALLAS, TX 75206
(P) (214) 377-6861
WWW.ARCONATIONAL.COM


955 Pleasant Valley Way LLC

Notes: Drawing 1, Issued: 1/19/21
Louis W Vandeloecht


JOB NO.: SP7923
PA: FCW
DATE: 05.06.2021

REVISIONS
△

Sheet Number
A 4.0
EXTERIOR ELEVATIONS

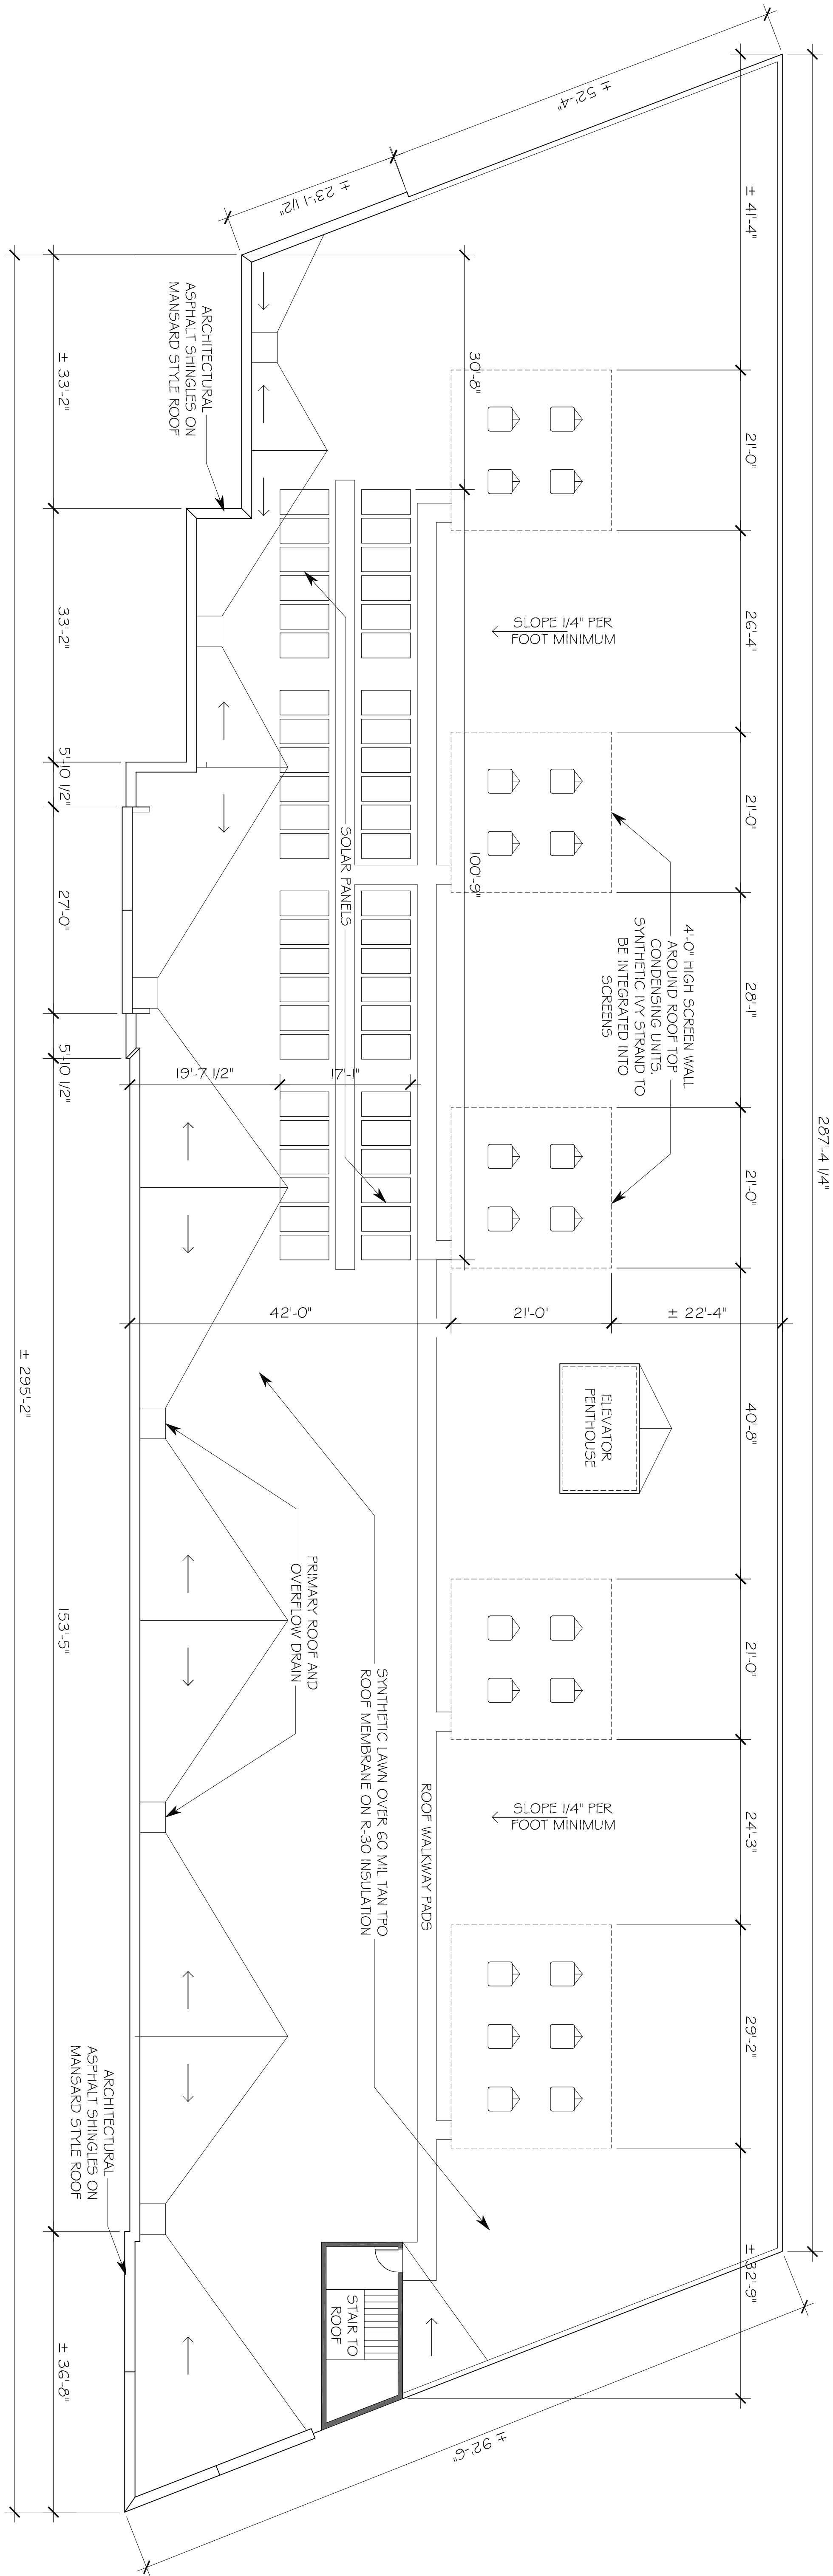

1
A.5.0
ROOF PLAN
SCALE: 3/32" = 1'-0"

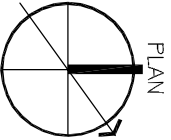

955 Pleasant Valley Way LLC

CONTRACTOR
ARCO
MURRAY
DESIGN BUILD
4849 GREENVILLE AVE, STE. 1460
DALLAS, TX 75206
(P) (214) 377-6661
WWW.ARCONATIONAL.COM

ARCHITECT
Louis W Vandeloecht
229 GREENBRIAR ESTATES
KIRKWOOD, MISSOURI 63122
(P) 314-822-5191 (F) 314-963-0714

Proposed Self Storage Facility
955 Pleasant Valley Way
Township of West Orange, NJ 07052

New Jersey License # 19867
Louis W Vandeloecht

JOB NO.: SP7923
PA: FCW
DATE: 05.06.2021

REVISIONS

LOUIS VANDELOECHT ARCHITECT
1000 WEST 10TH STREET, SUITE 200
KIRKWOOD, MISSOURI 63122
(P) 314-822-5191 (F) 314-963-0714
WWW.LVA-ARCHITECT.COM

SHEET NUMBER
A.5.0
ROOF PLAN