




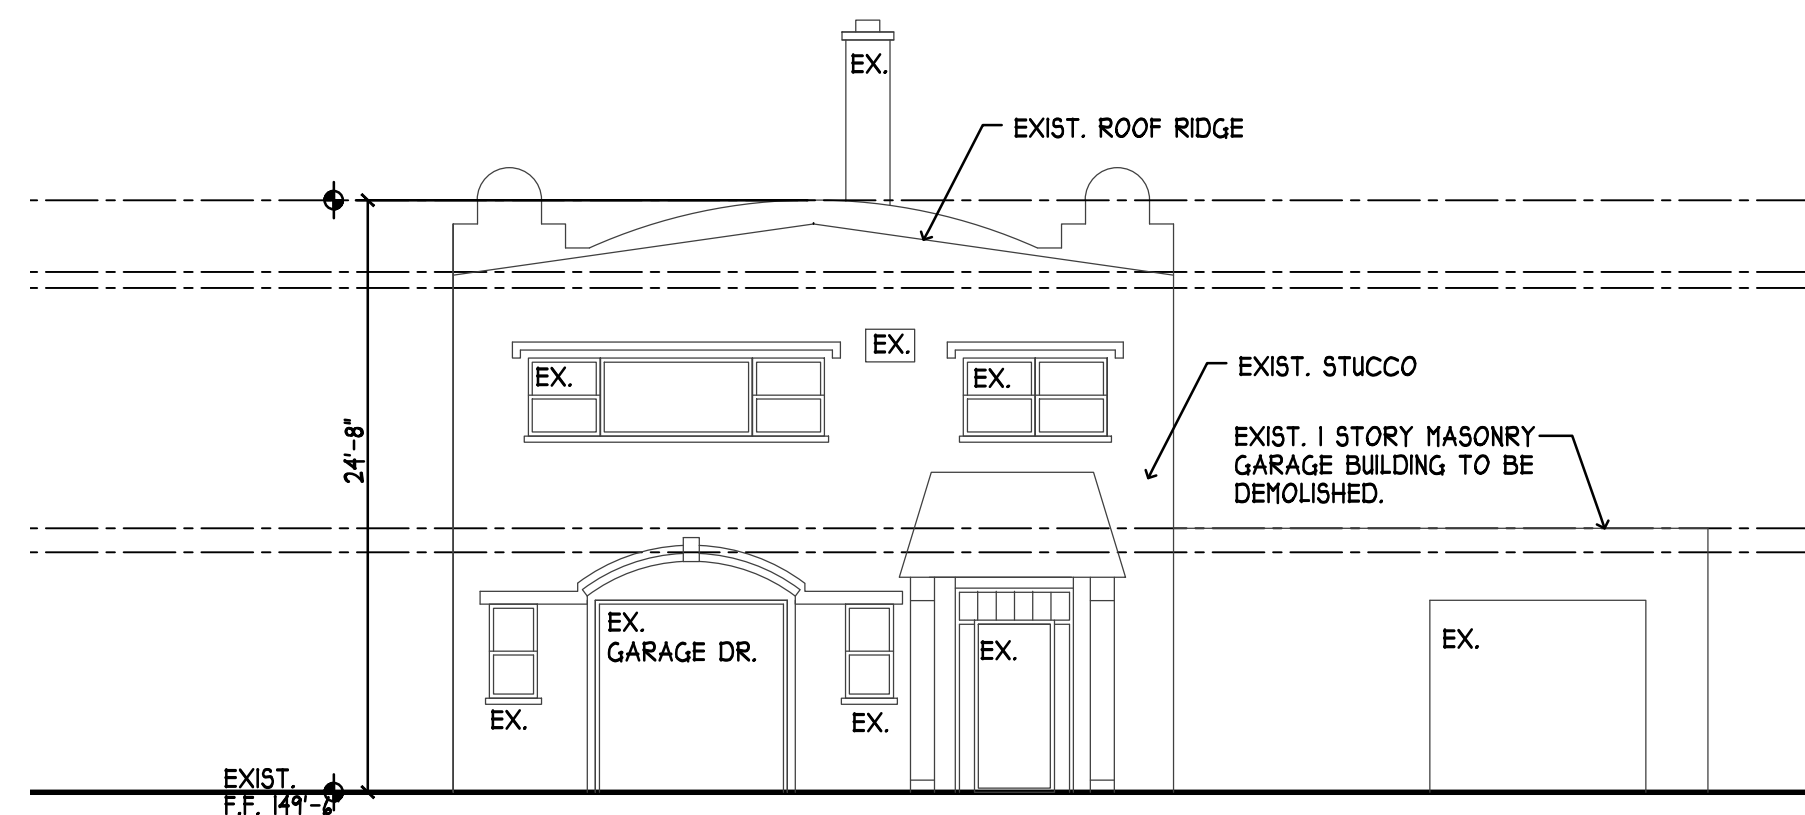


5 EXISTING FRONT ELEVATION-SOUTH
SCALE: 1/8" = 1'-0"

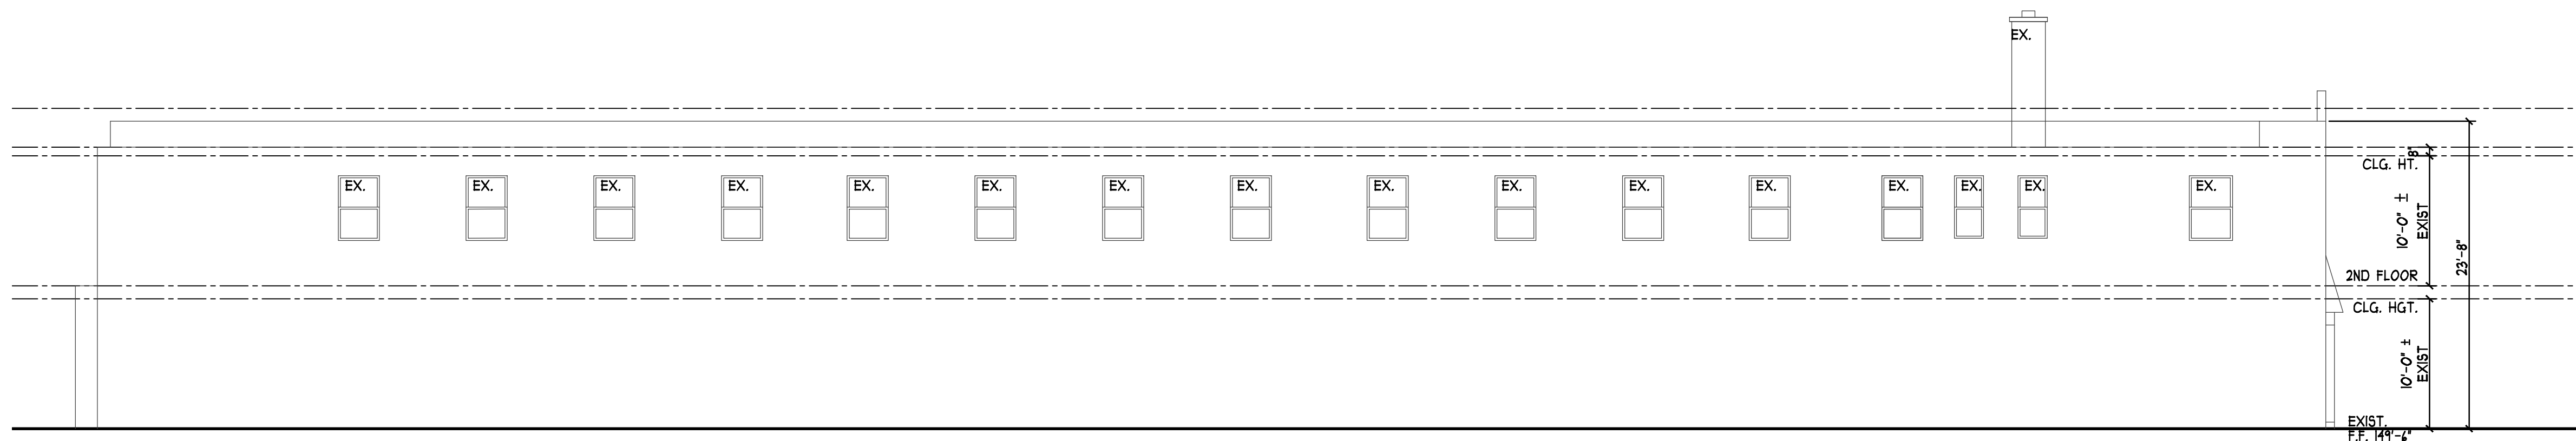


6 EXISTING SIDE ELEVATION-WEST
SCALE: 1/8" = 1'-0"

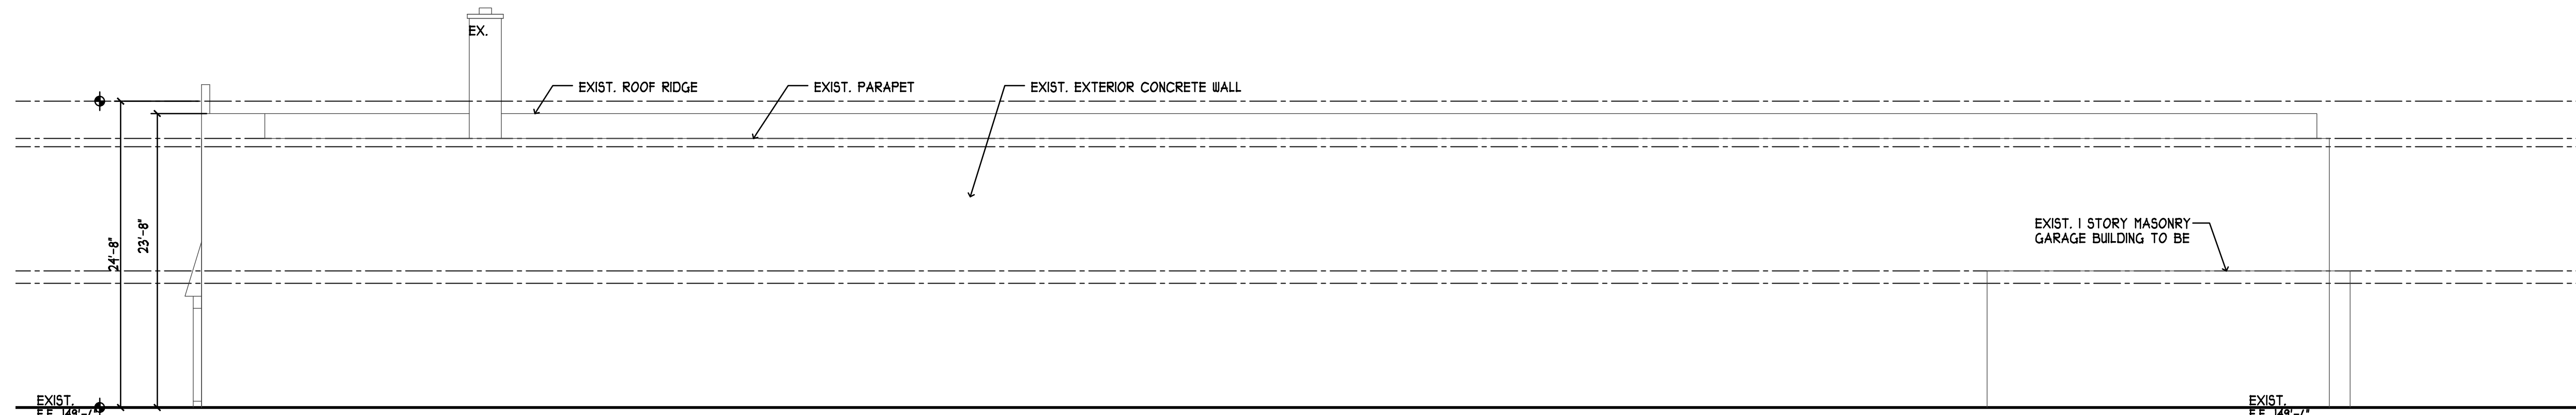


3 EXISTING SIDE ELEVATION-EAST
SCALE: 1/8" = 1'-0"

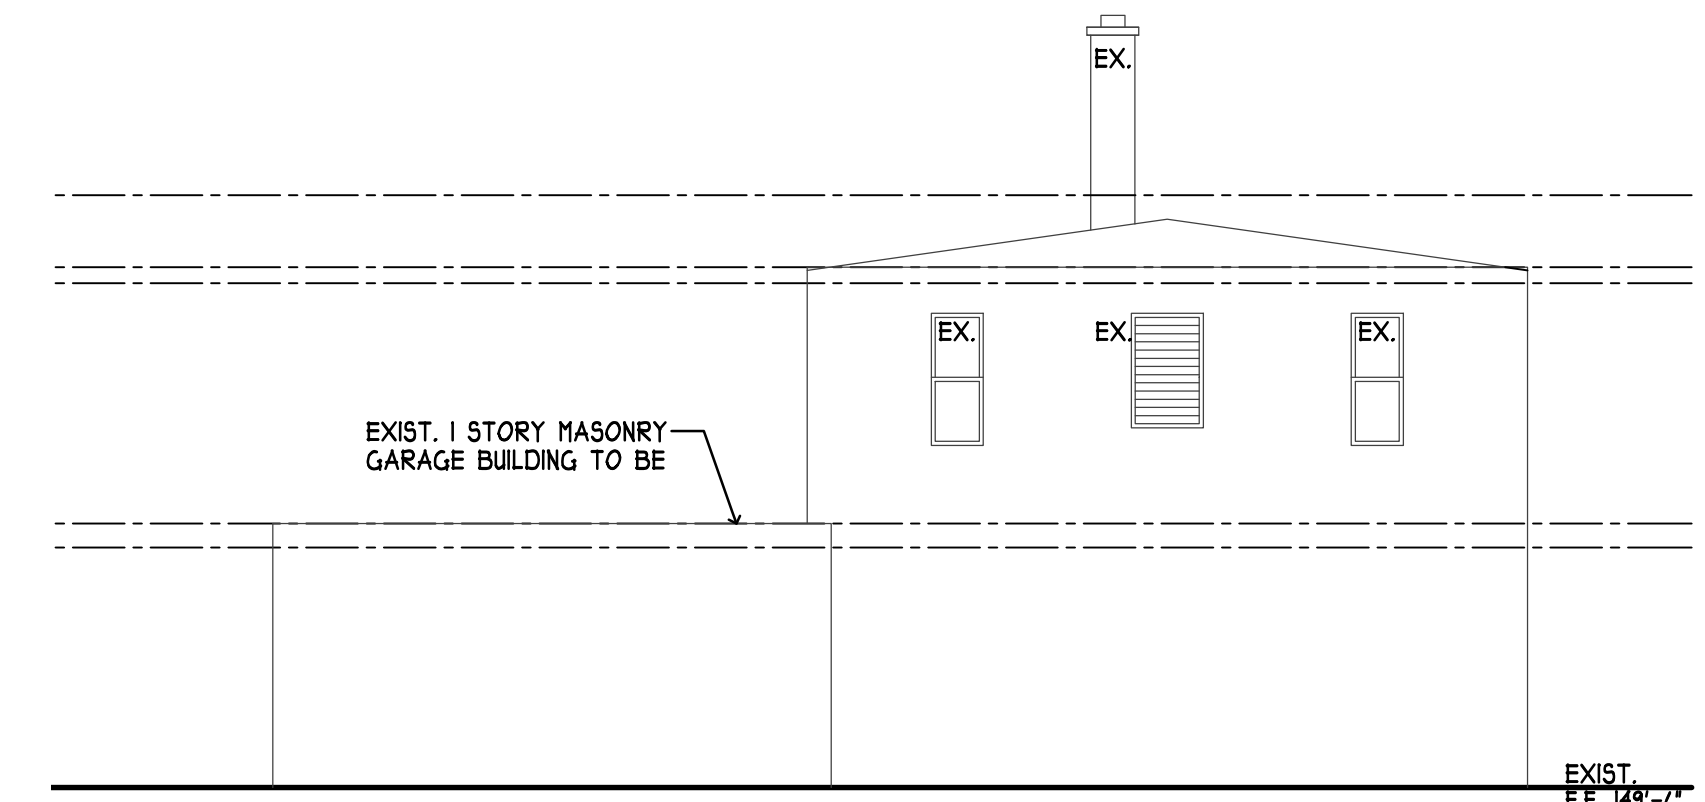

4 EXISTING REAR ELEVATION-NORTH
SCALE: 1/8" = 1'-0"

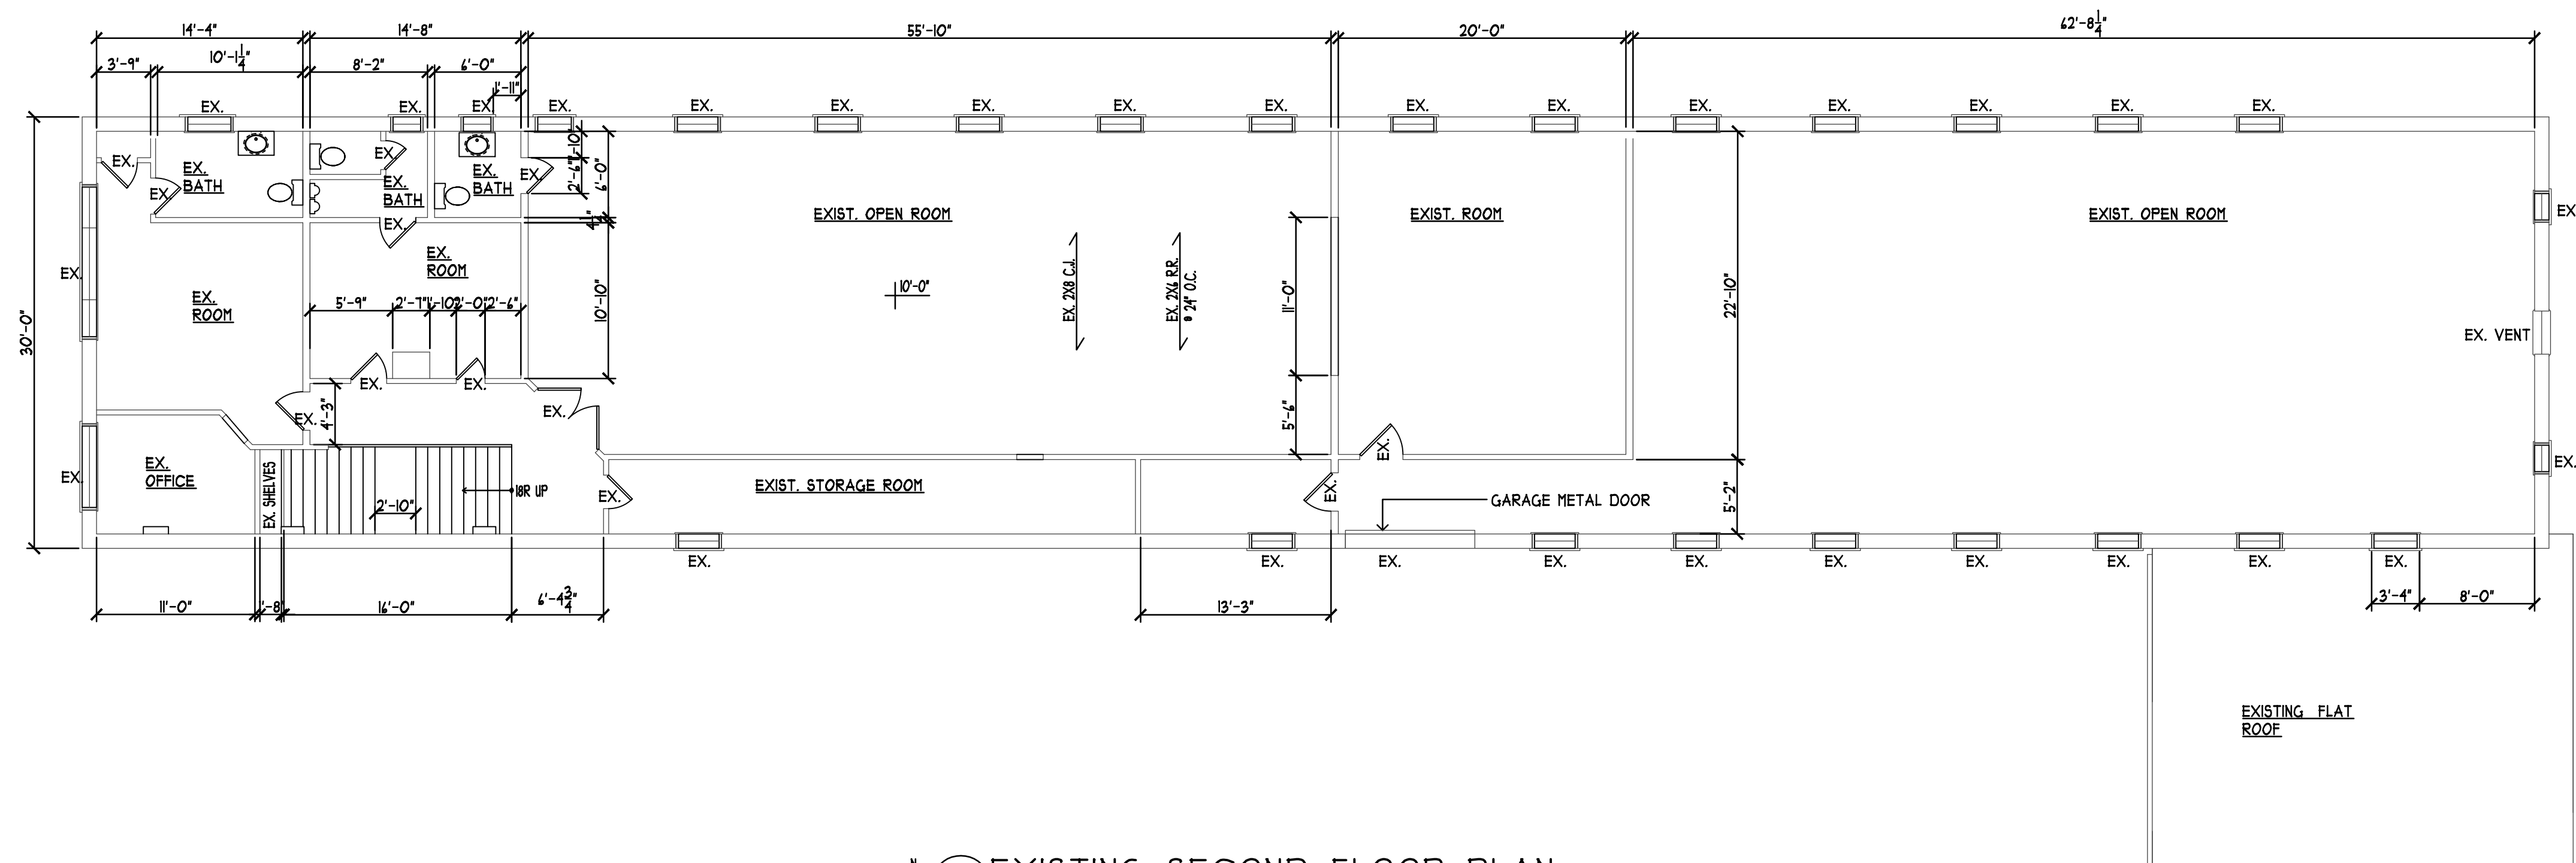

2 EXISTING SECOND FLOOR PLAN
SCALE: 1/8" = 1'-0"

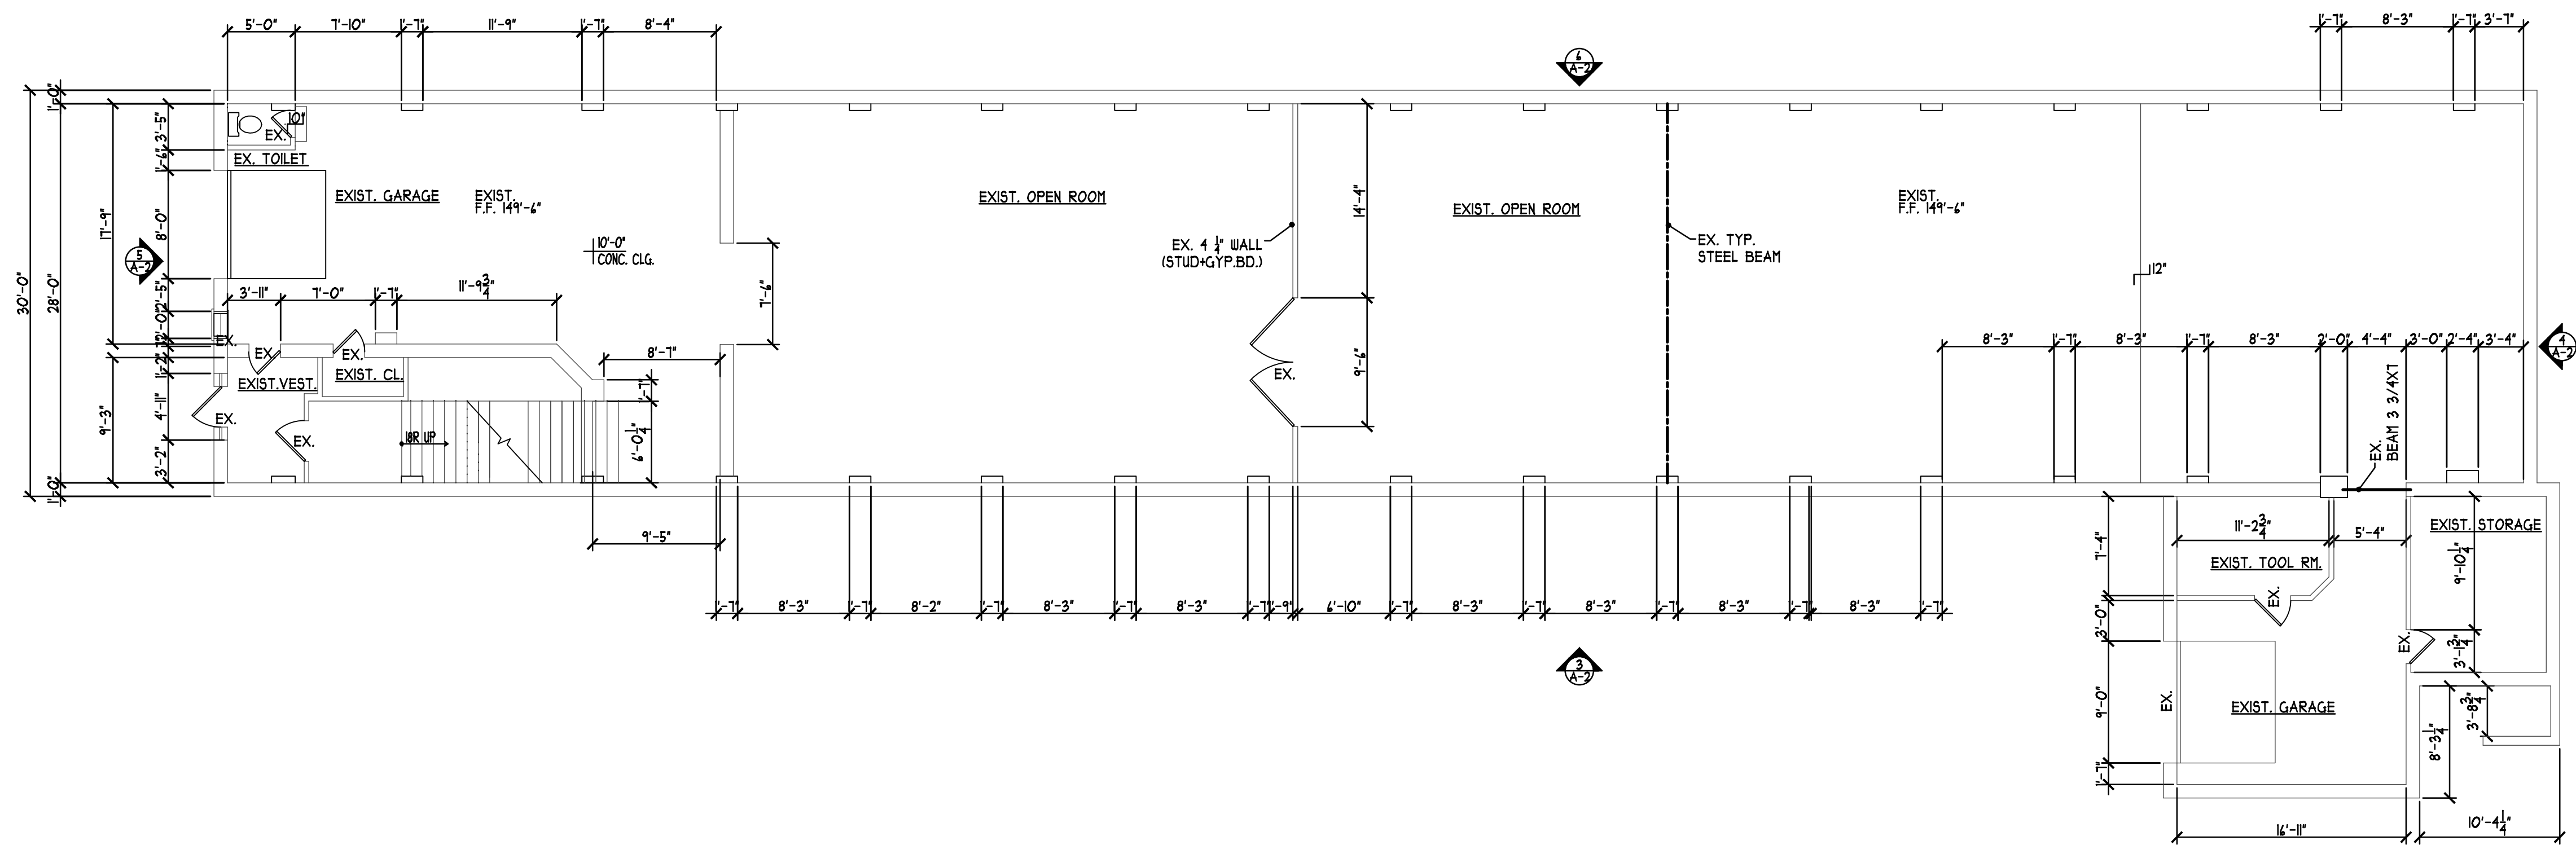

1 EXISTING FIRST FLOOR PLAN
SCALE: 1/8" = 1'-0"

© COPYRIGHT 2019 SUAREZ DESIGN LLC. ALL RIGHTS RESERVED. ALL REVISIONS, DIMENSIONS AND NOTATIONS ARE THE PROPERTY OF SUAREZ DESIGN LLC. AND SHALL NOT BE ALTERED OR REPRODUCED BY ANY PERSON, FIRM, OR CORPORATION USED OR DISCLOSED FOR ANY PURPOSE WITHOUT THE WRITTEN PERMISSION OF SUAREZ DESIGN LLC.

SUAREZ DESIGN
SUAREZ ARCHITECTURAL DRAFTING, LLC | FULLY INSURED
P.O. Box 2366
LIVINGSTON, NJ
07039
(P) 201-207-5355
(F) 973-994-2673
FULLY INSURED
CAROLINA SUAREZ
PRINCIPAL
E-MAIL:
SARCHDRAFTING@GMAIL.COM

Cirangle Architects
ARCHITECTURE, INTERIOR DESIGN
14 PLAZA NINE
MANALAPAN, N.J. 07726
(732) 303-7822

NJ License No. 10677
PA License No. RA-013290B

Project
MEEKER ADDITION
Lot:50, 43.01 Block:02
Township of West Orange
Essex County, NJ 07052

Sheet Title
**EXISTING FLOOR PLANS
AND ELEVATIONS**

REVISIONS		
NO.	Date	Description
1	12/21/19	SCHEMATIC PLAN A
2	12/23/19	SCHEMATIC PLAN B
3	12/30/19	SCHEMATIC PLAN C
4	01/27/20	ZONING REVIEW
5	10/08/20	ZONING BD ADJUSTMENT
6	01/26/21	ZONING BD ADJUSTMENT
7	04/15/21	ZONING BD ADJUSTMENT

Date	12/16/19	Project No.	19001
Scale		Sheet No.	
Drawn	CS	A-2	
Chkd	LSC		