
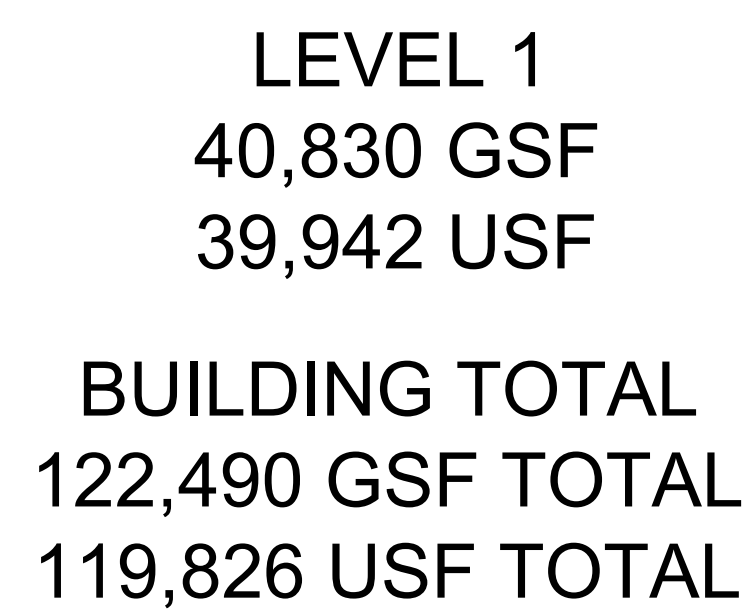


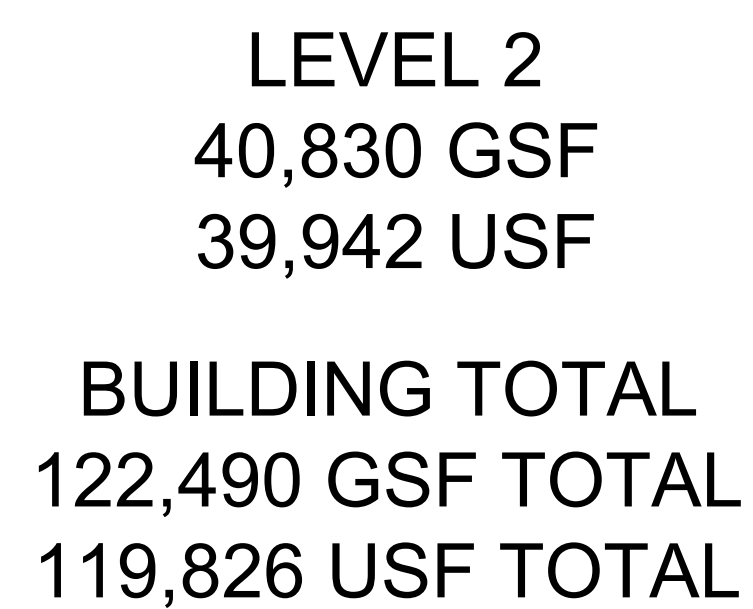


PS #NJ20016

PUBLIC STORAGE WEST ORANGE
424 EAGLE ROCK AVE
WEST ORANGE, NJ 07052

SECOND FLOOR PLAN

03.26.2021

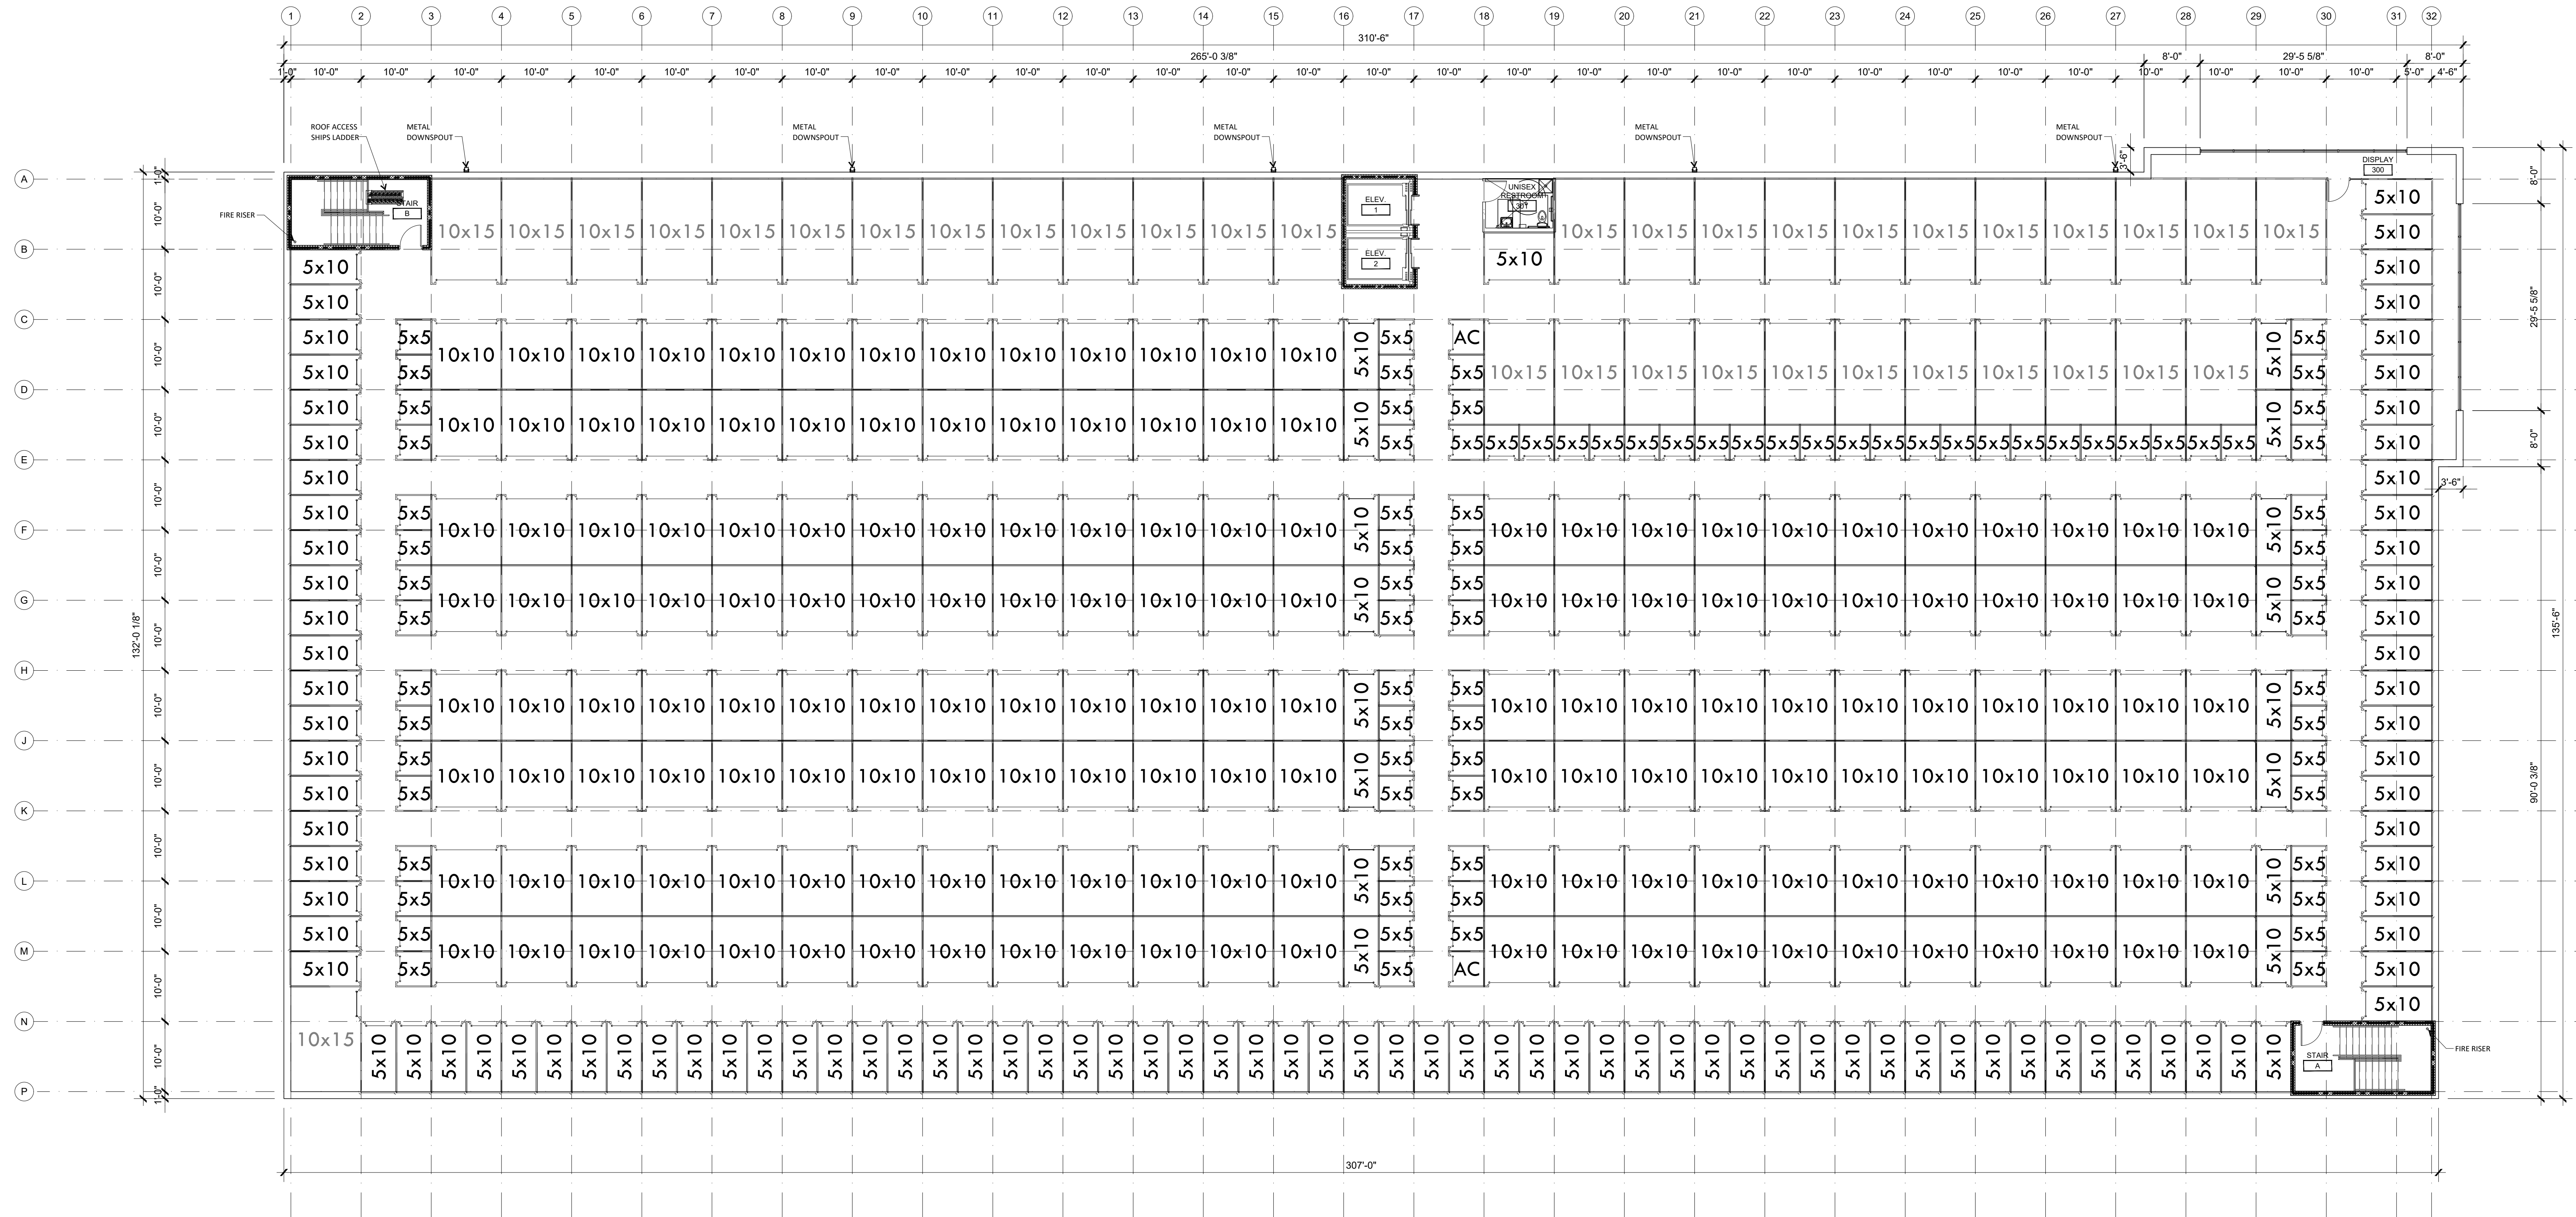


LEVEL 3
40,830 GSF
39,942 USF

BUILDING TOTAL
122,490 GSF TOTAL
119,826 USF TOTAL



01

THIRD FLOOR PLAN
SCALE: 3/32" = 1'-0"

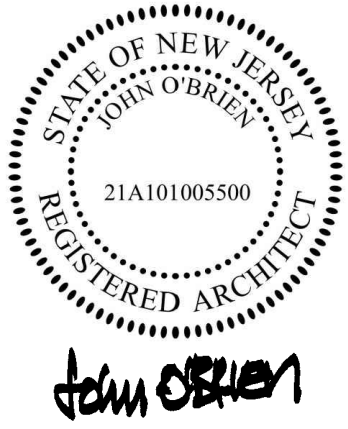


PS #NJ20016
PUBLIC STORAGE WEST ORANGE
424 EAGLE ROCK AVE
WEST ORANGE, NJ 07052

THIRD FLOOR PLAN
03.26.2021

GENERAL NOTES:
1. ROOF TO BE SINGLE PLY MECHANICALLY FASTENED TPO MEMBRANE ROOFING OVER CONTINUOUS INSULATION
2. MECHANICAL EQUIPMENT TO BE DESIGNED AND LOCATED BY MECHANICAL ENGINEER AND WILL BE SCREENED FROM VIEW BY PARAPET WALLS OR ADDITIONAL SCREEN WALLS.




01 ROOF PLAN
SCALE: 3/32" = 1'-0"

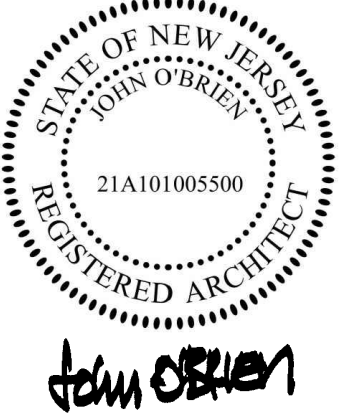


John O'Brien


MATERIAL LEGEND/KEYNOTES	
	BRUT FACE CONCRETE COLOR TO MATCH BORNAL CONCRETE
	PRODUCTS "WALGREEN BROWN"
	PPG "WINTER MOOD"
	PPG "MOTH GRAY"
	PPG "TIS ORANGE"
	INSULATED SPANDREL GLASS IN CLEAR ANODIZED STOREFRONT SYSTEM
	INSULATED SPANDREL GLASS IN CLEAR ANODIZED STOREFRONT SYSTEM
	HOLLOW METAL DOOR, PAINTED "TIS ORANGE"
	AUTOMATIC SLIDING GLASS DOORS IN CLEAR ANODIZED FRAME
	PPG STOREFRONT DOORS IN CLEAR ANODIZED FRAME
	STOREFRONT DOOR W/ SPANDREL GLASS
	INTERNALLY LIT BUILDING SIGN BY SIGNAGE CONTRACTOR
	NON-ILLUMINATED CANOPY SIGN BY SIGNAGE CONTRACTOR
	ALUMINUM CANOPY, PREFINISHED "TIS ORANGE"
	METAL DOWNPOUT AND SCUPPER, PREFINISHED "TIS ORANGE"
	METAL CORNER, PREFINISHED "TIS ORANGE"
	METAL CORNER, PREFINISHED "TIS ORANGE"
	BRASS METAL TO MATCH STOREFRONT SYSTEM
	PPG CONCRETE CURB
	FIRE DEPARTMENT CONNECTION

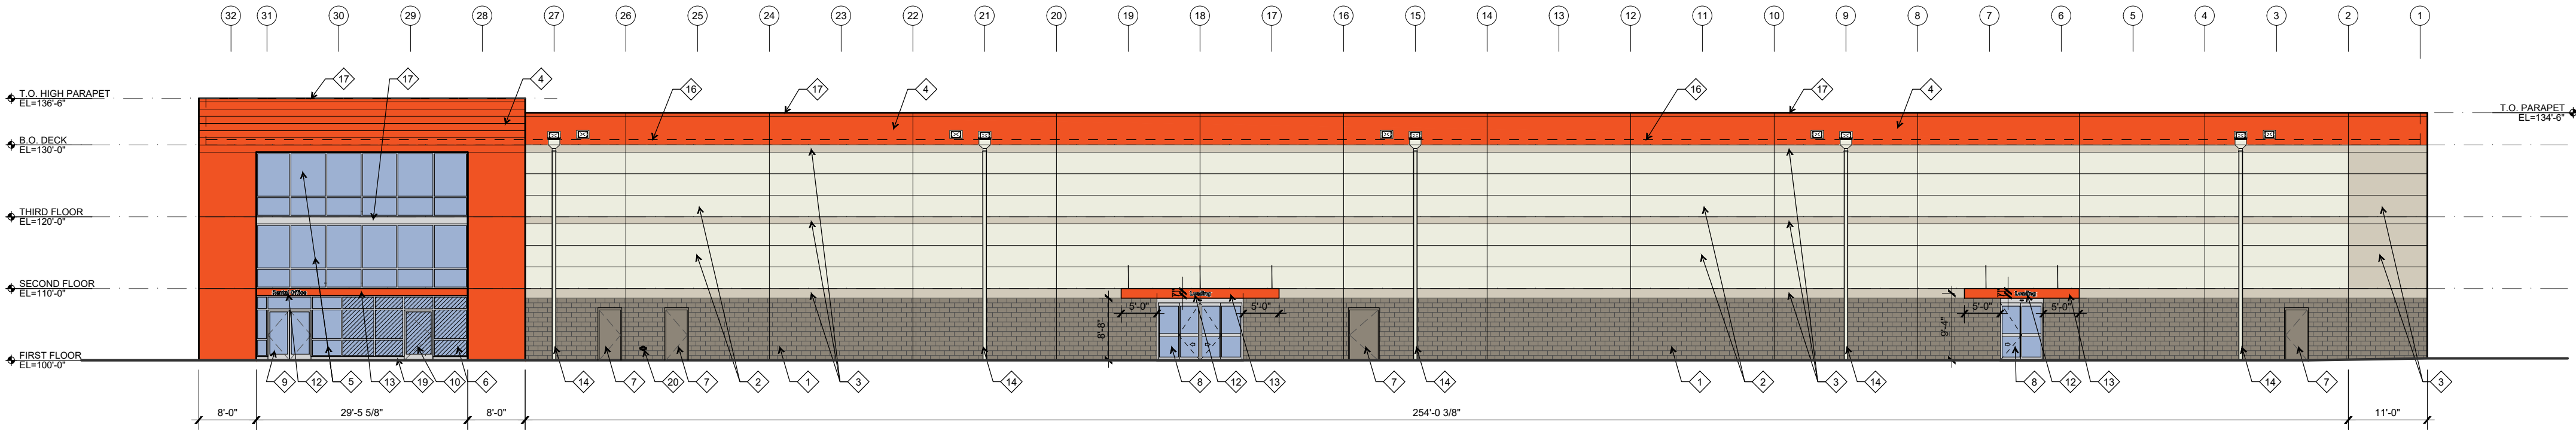


01 WEST ELEVATION
SCALE: 1/16" = 1'-0"

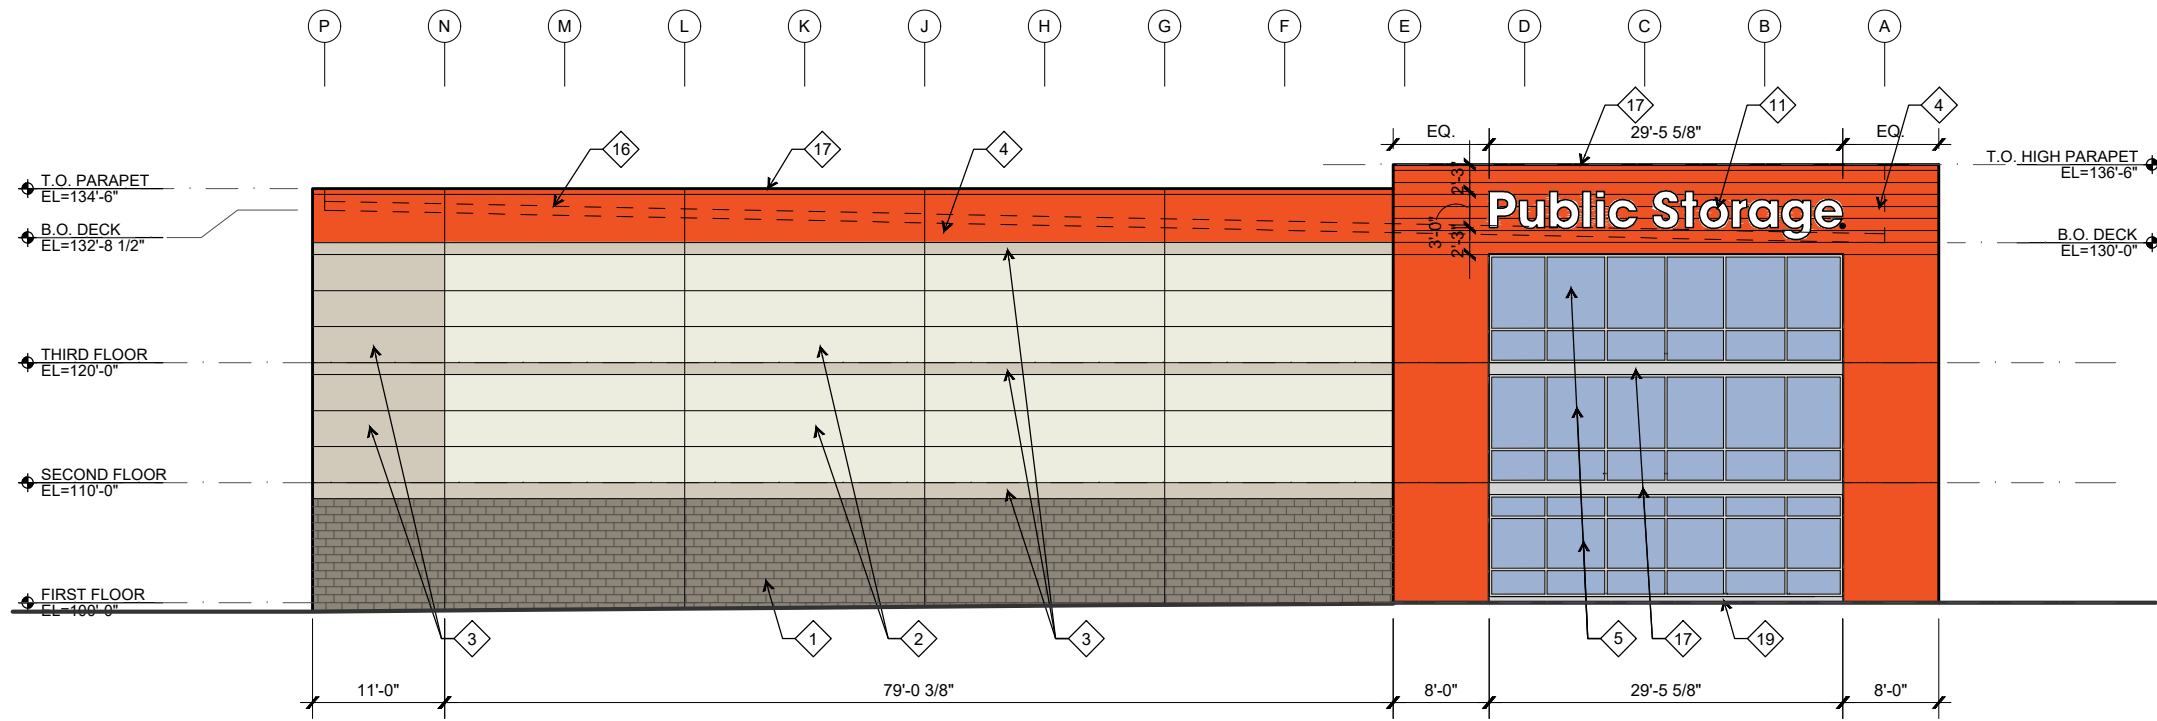

02 NORTH ELEVATION
SCALE: 1/16" = 1'-0"

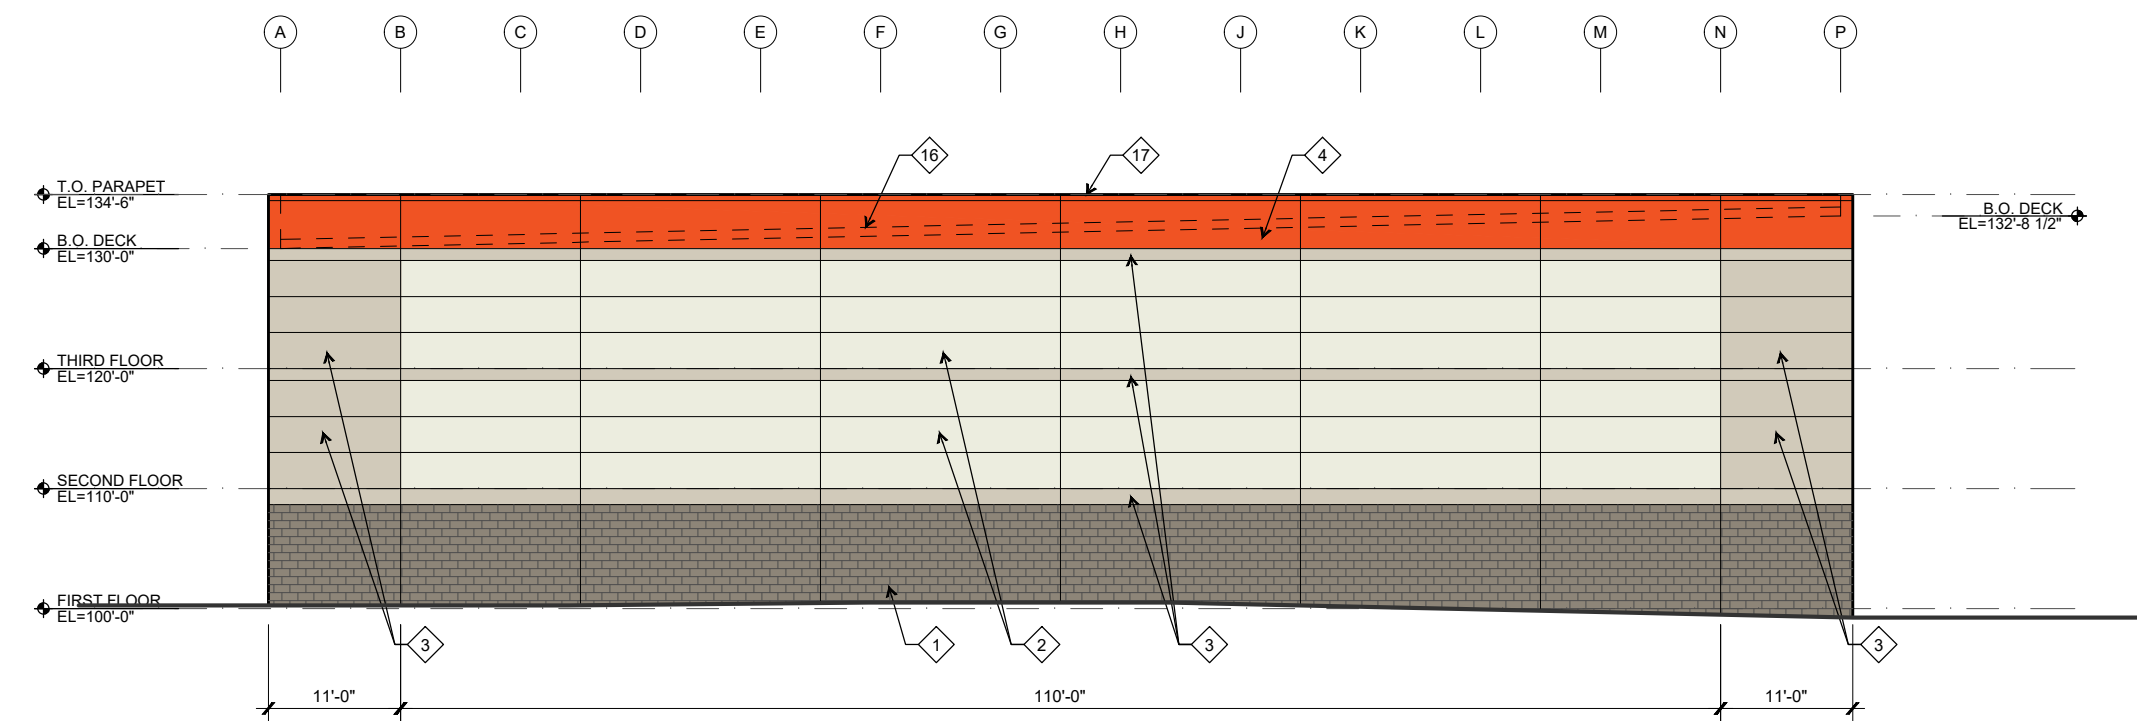

03 SOUTH ELEVATION
SCALE: 1/16" = 1'-0"

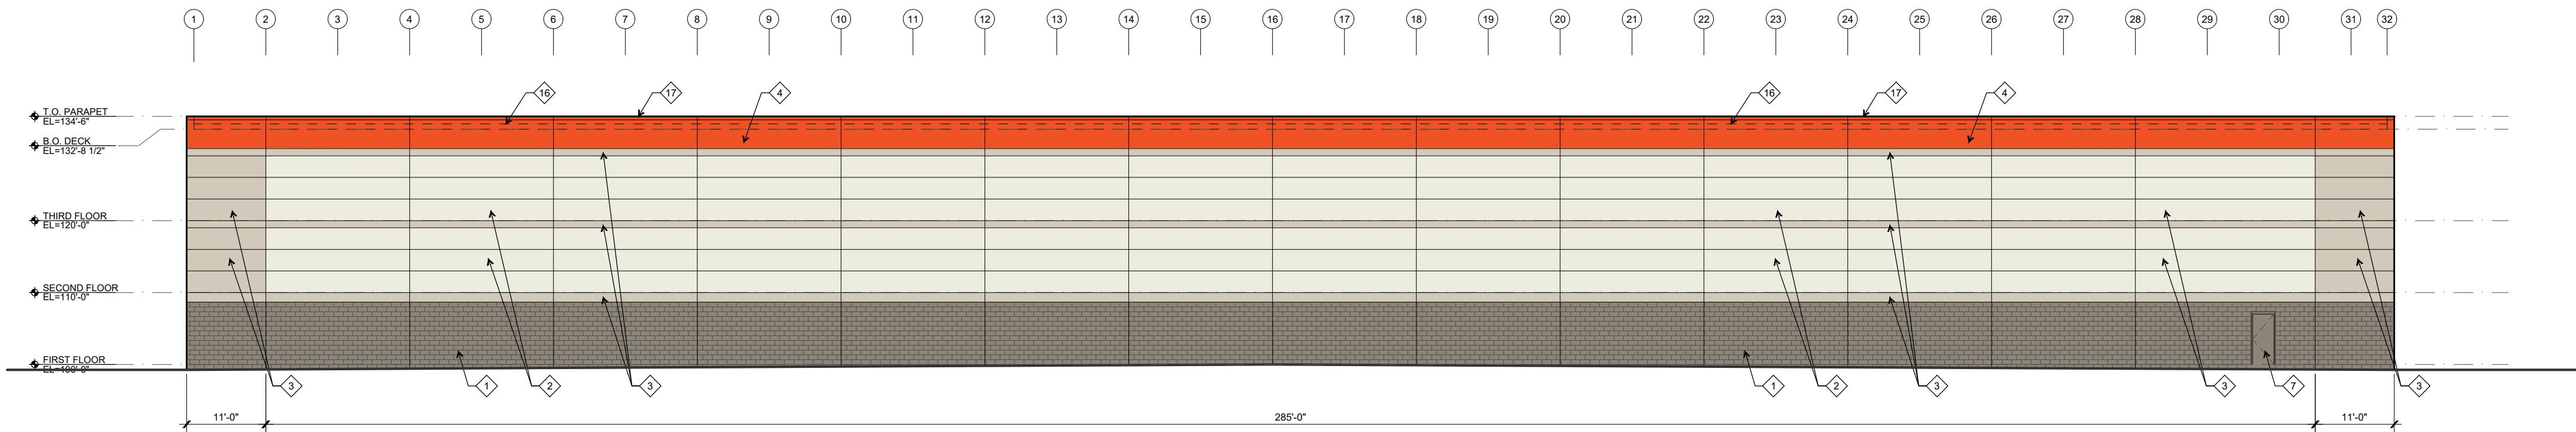

04 EAST ELEVATION
SCALE: 1/16" = 1'-0"




PS #NJ20016
PUBLIC STORAGE WEST ORANGE
424 EAGLE ROCK AVE
WEST ORANGE, NJ 07052

EXTERIOR ELEVATIONS
03.26.2021



JOHN O'BRIEN

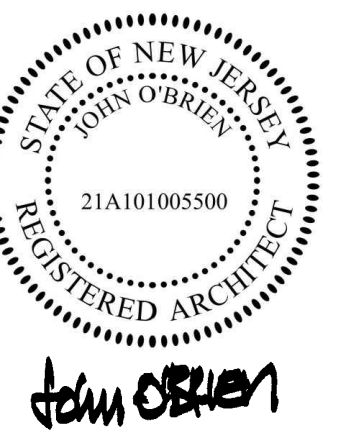


PS #NJ20016
 PUBLIC STORAGE WEST ORANGE
 424 EAGLE ROCK AVE
 WEST ORANGE, NJ 07052

PERSPECTIVE VIEW
 03.26.2021

EIFS



PS ORANGE (CUSTOM COLOR)
STO FINE SAND FINISH

 

WINTER MOOD - PPG14-16
STO FINE SAND FINISH



MOTH GRAY - PPG14-29
STO FINE SAND FINISH

GLASS



VITRO SOLARBAN 60XL(2)

STOREFRONT



CLEAR ANODIZED ALUMINUM

CMU



SPLIT-FACE, COLOR TO MATCH
BORAL CONCRETE PRODUCTS
"WALGREEN BROWN"

METAL



FENCES & GATES
BLACK MAGIC - PPG102-7



COPING & CANOPIES
PS ORANGE (CUSTOM COLOR)



HOLLOW METAL DOORS
ROLLER COASTER - PPG1008-5

LIGHT FIXTURES



CANOPY LIGHTS
LUMAX LIGHTING VWLED45L4K48-PFPR-P



WALL PACK
HUBBELL LIGHTING LNC2 12L 277 3K 2 2
COLOR: BRONZE