




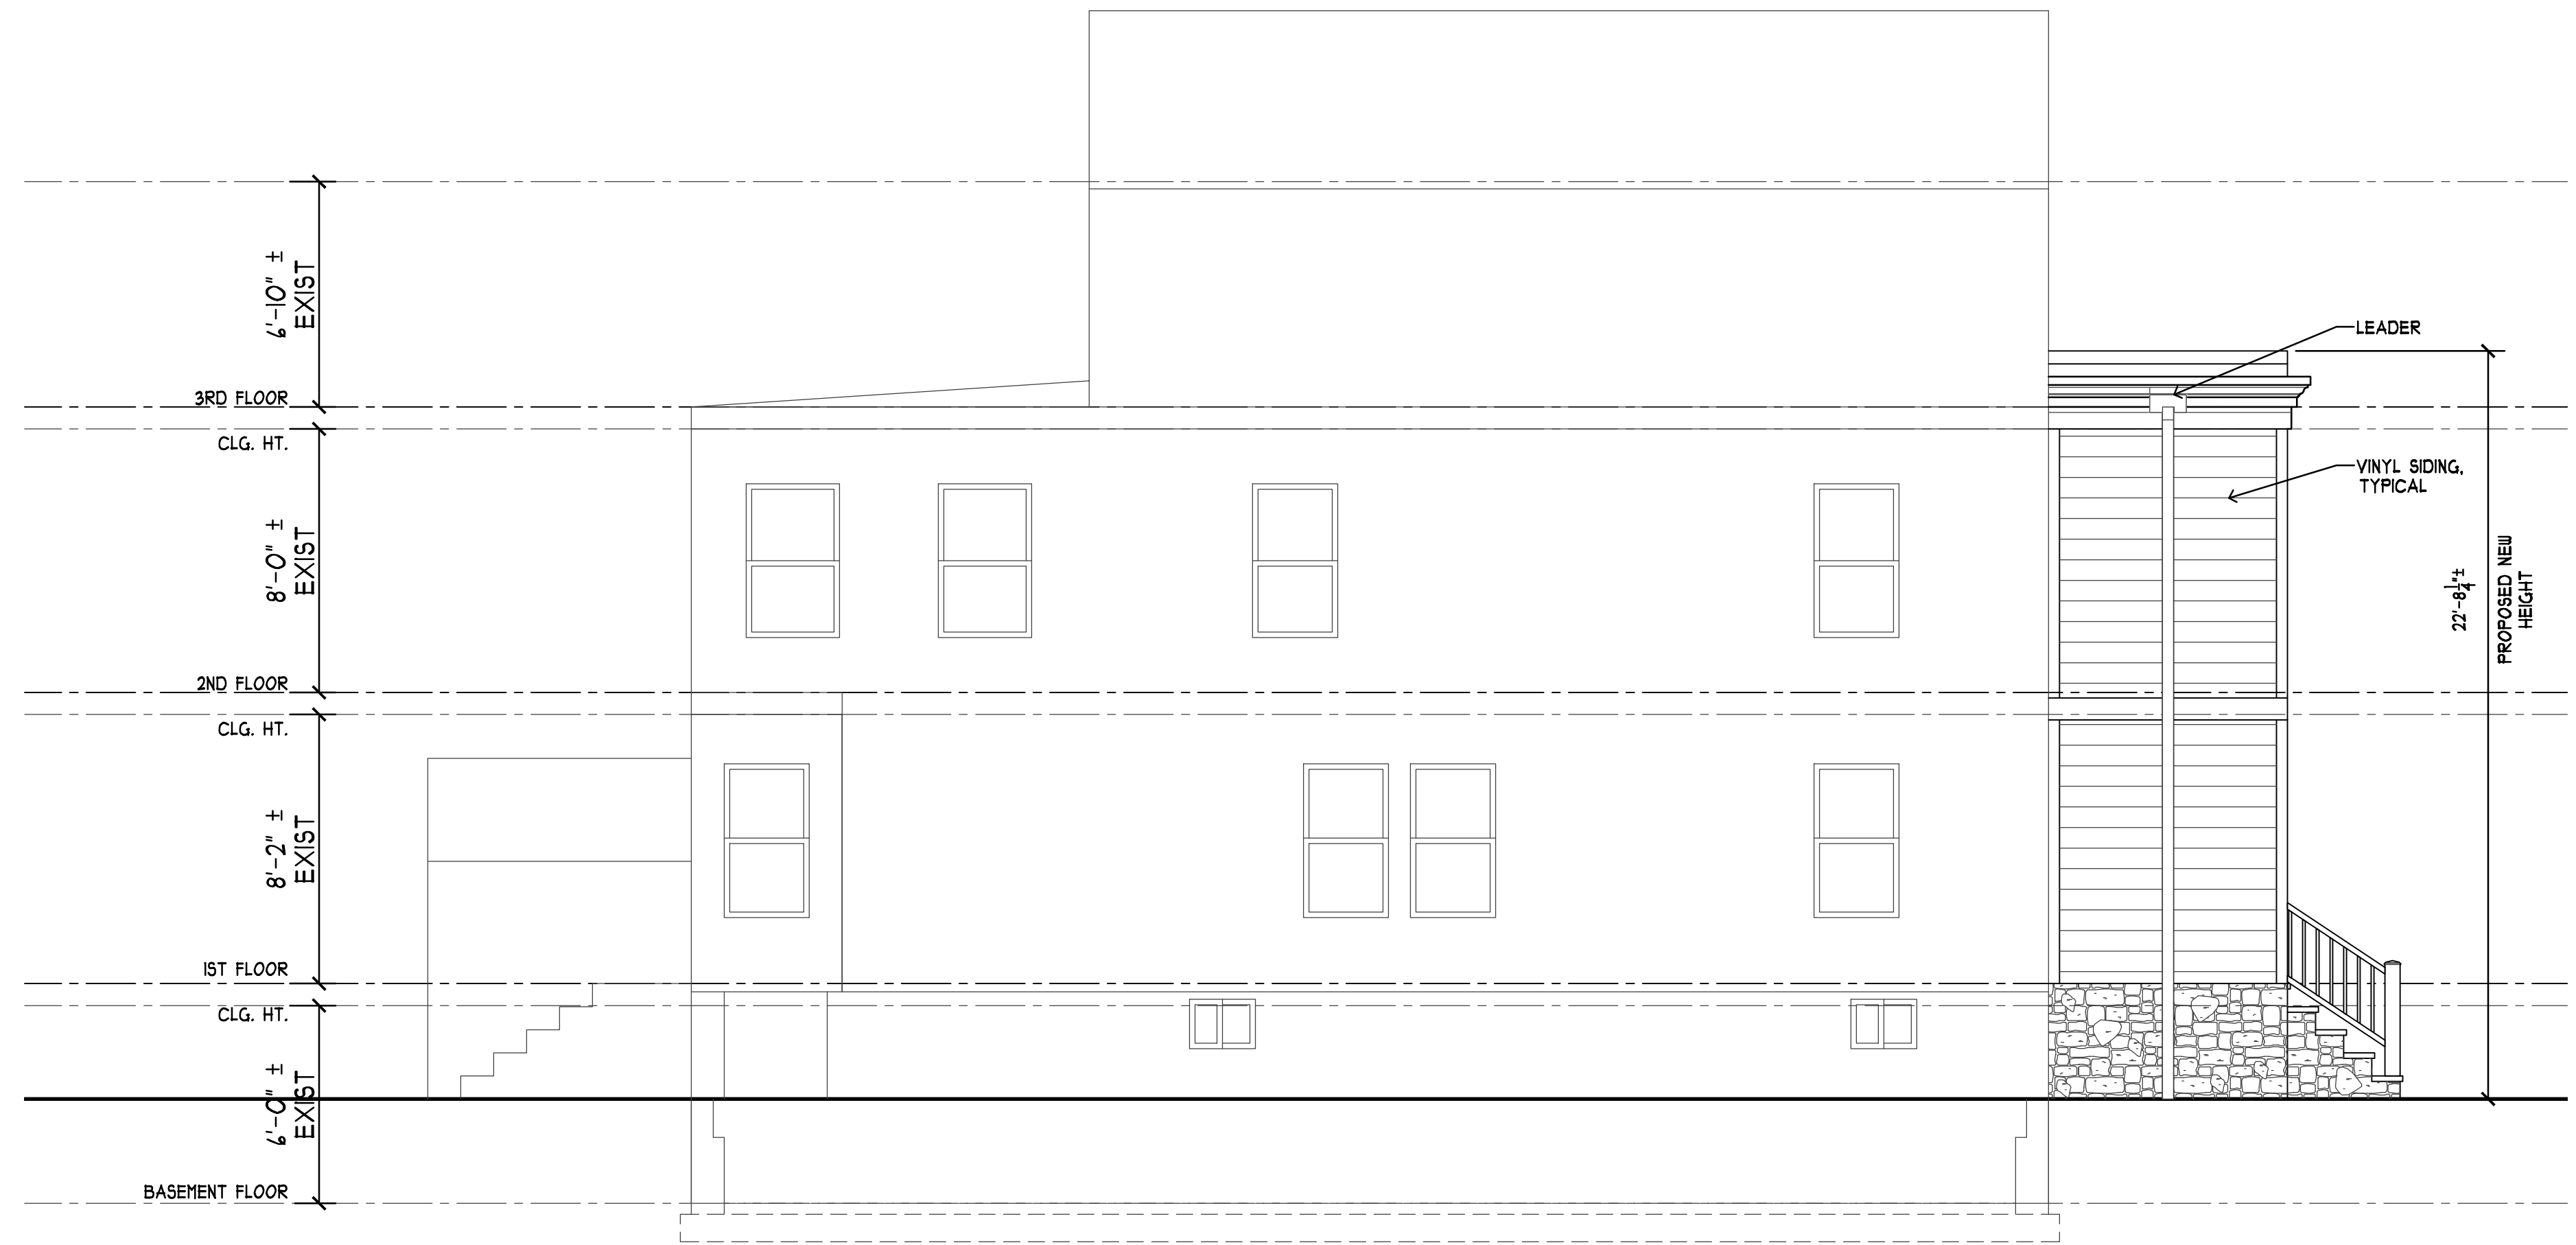

3
A-3
PROPOSED SIDE ELEVATION
SCALE: 1/4" = 1'-0"


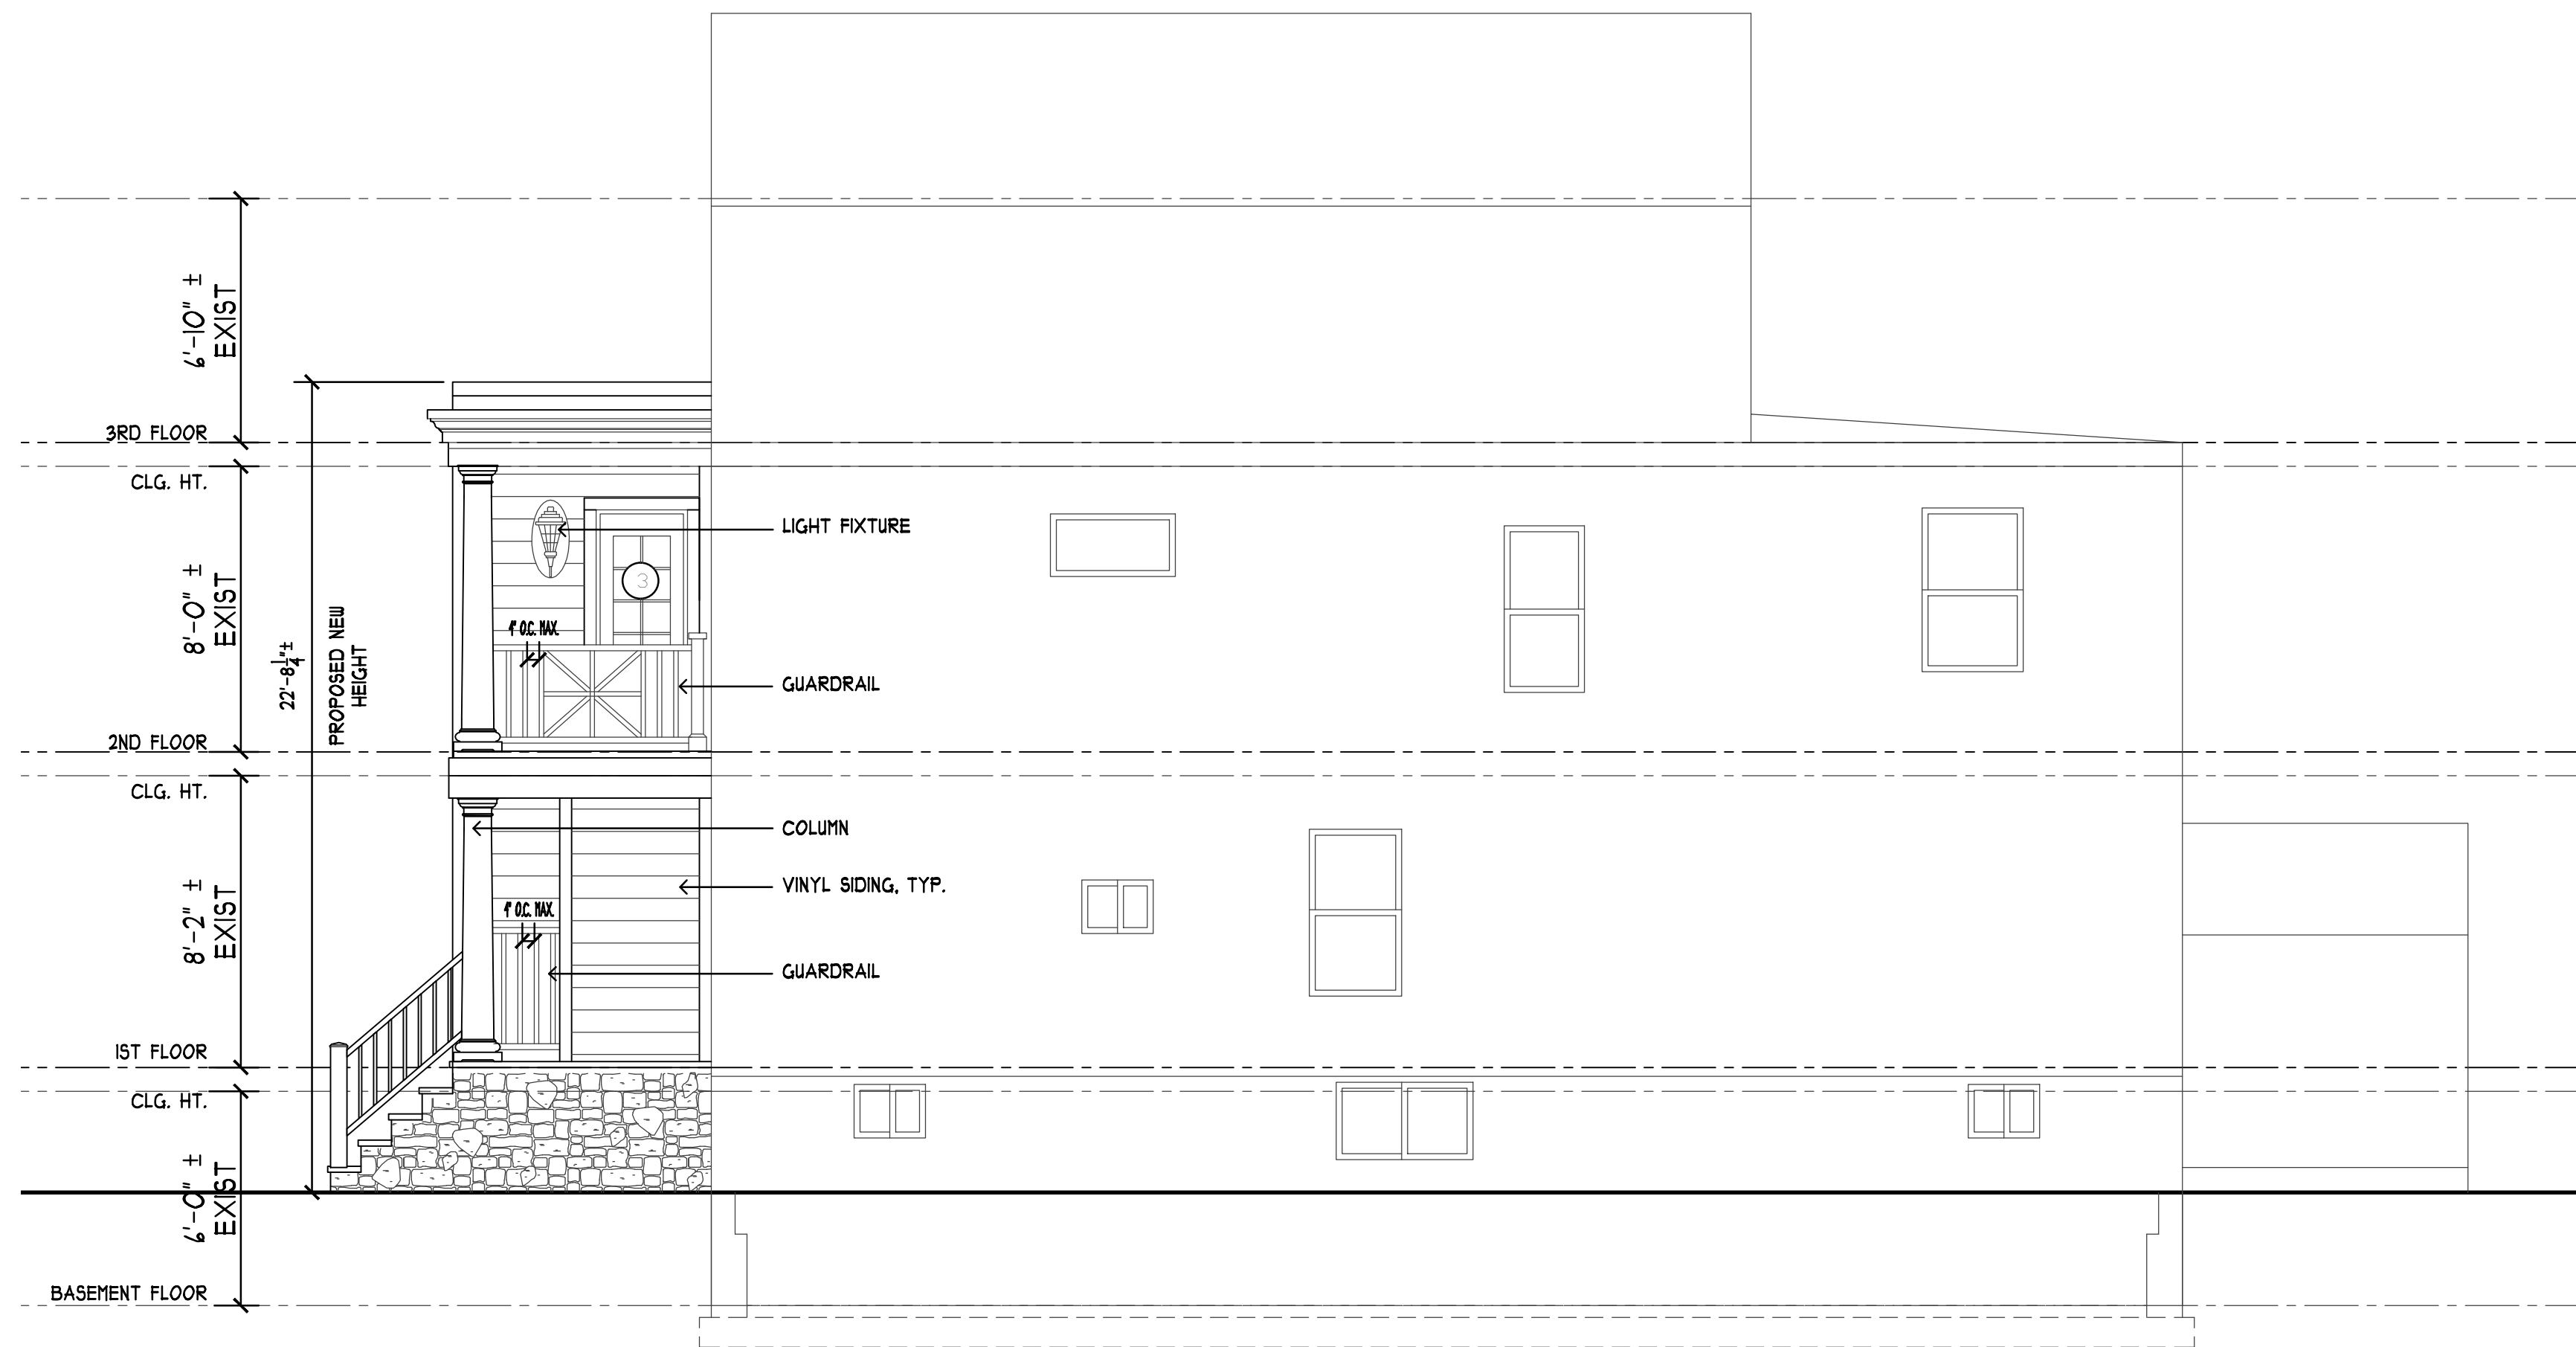


2
A-3
PROPOSED FRONT ELEVATION
SCALE: 1/4" = 1'-0"

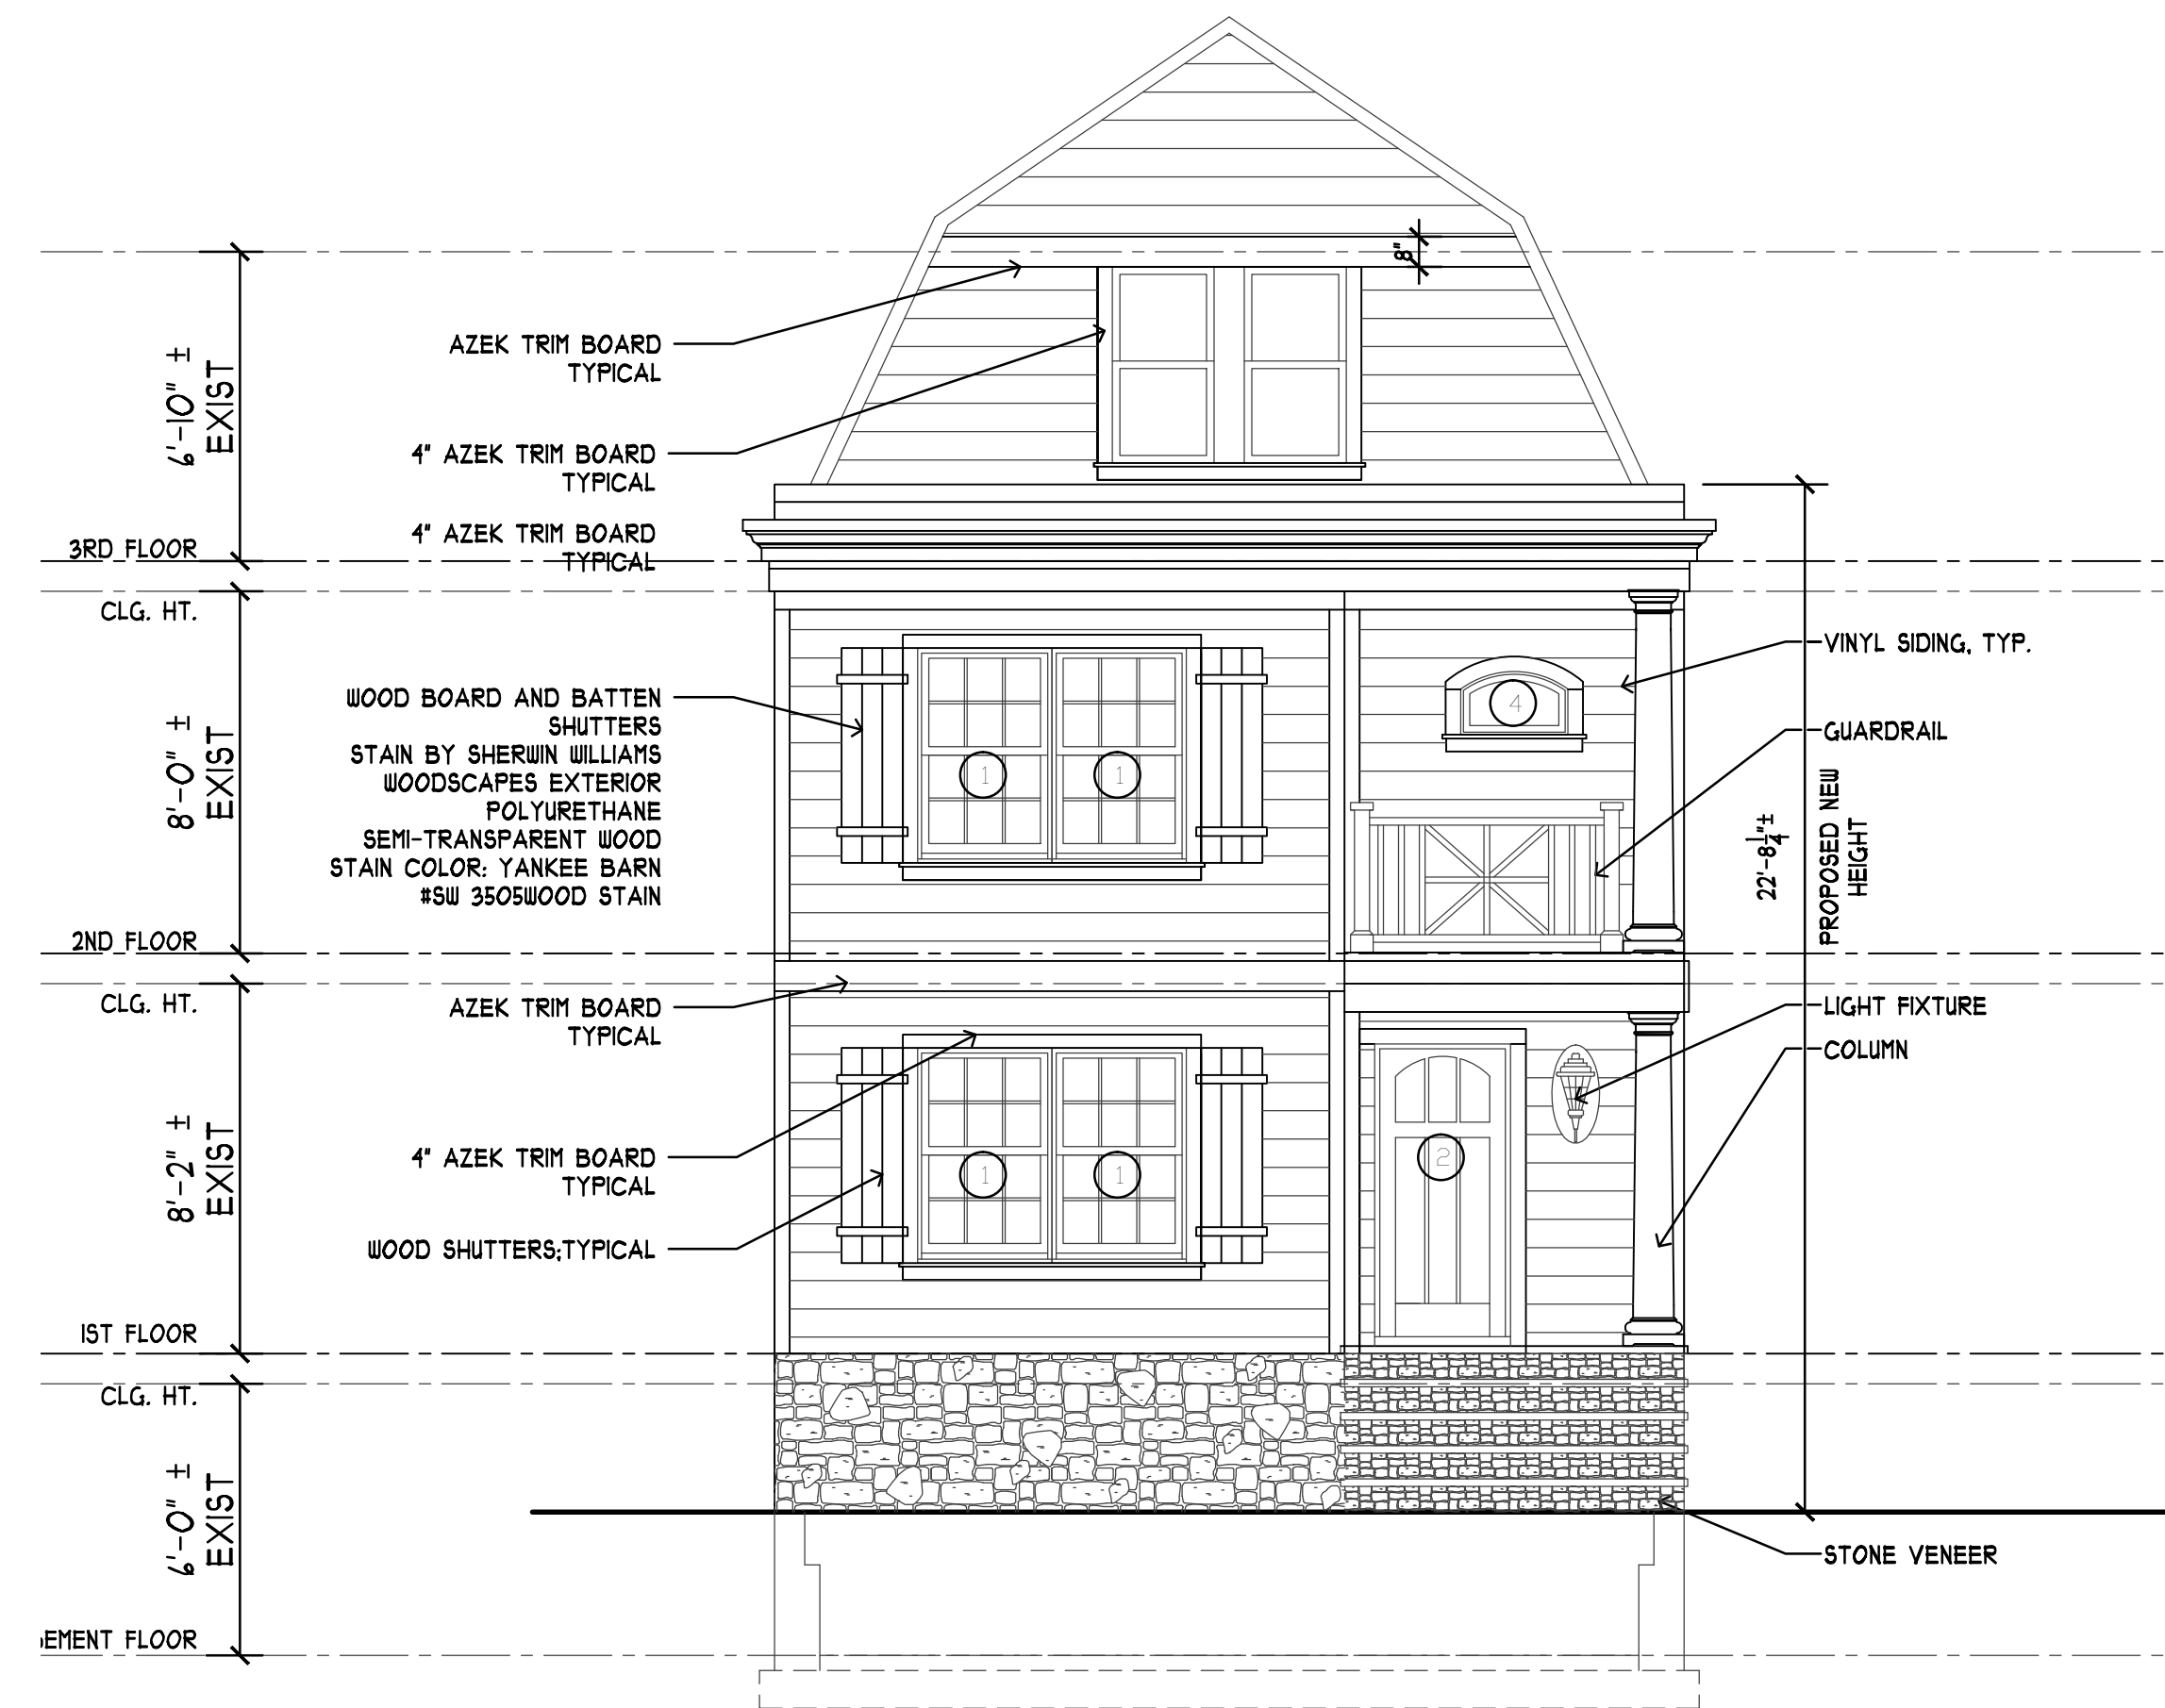

1
A-3
PROPOSED FRONT ELEVATION
SCALE: 1/4" = 1'-0"

PERMIT SET
FOR CONSTRUCTION

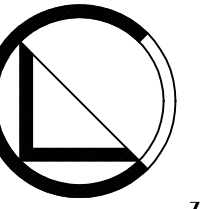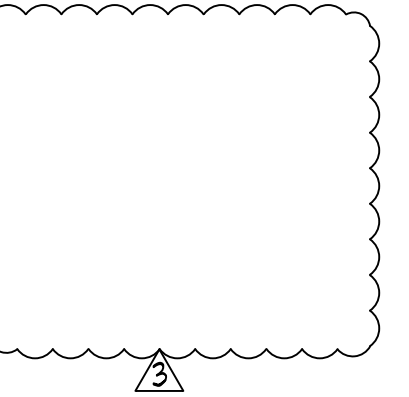

*Cirangle
Architects*
ARCHITECTURE, INTERIOR DESIGN

14 PLAZA NINE
MANALAPAN, N.J. 07726
(732) 303-7822

NJ License No. 10677
PA License No. RA-013290B

Project
**TAMAY RESIDENTIAL
ADDITION**

Lot:100 Block:125.02
Township of West Orange
Essex County, NJ 07052

Sheet Title
PROPOSED ELEVATIONS

REVISIONS

NO	Date	Description
1	06/19/20	SCHEMATIC PLAN A
2	09/09/20	PERMIT SET
3	12/01/20	REVISION #1
5	09/02/21	REVISION #3

Date: 12/12/19 Project No. 19010

Scale: Sheet No.

Drawn: CS

Checked: LSC

A-3