



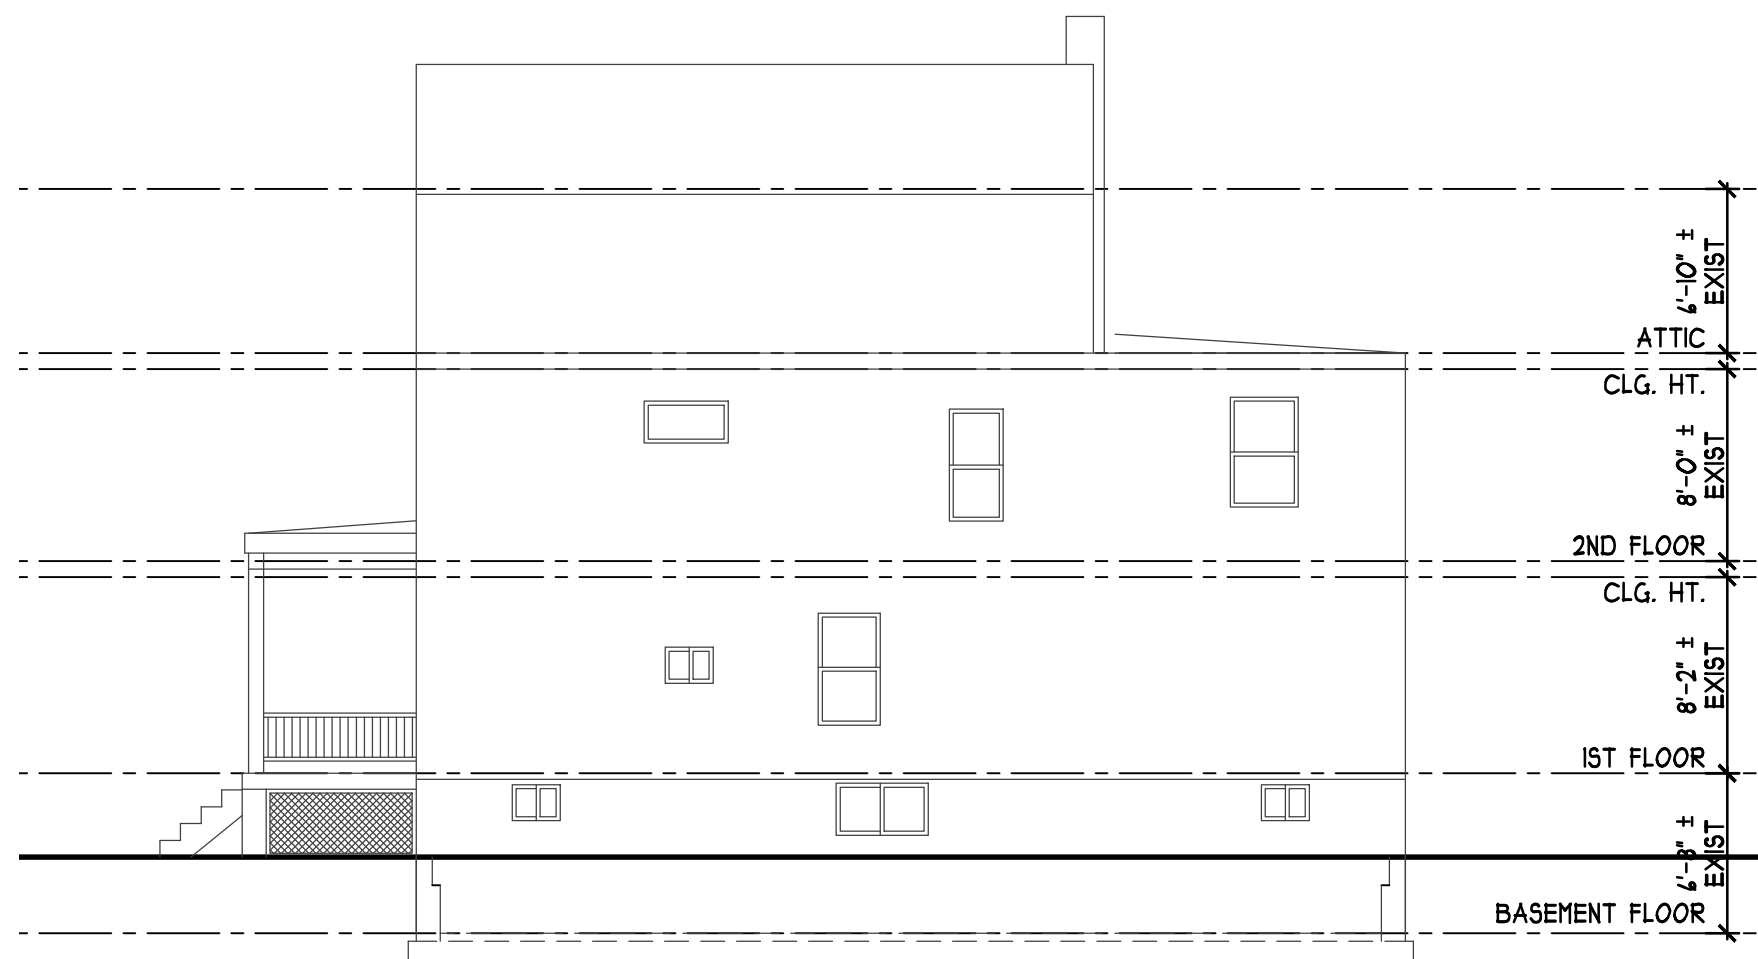


5 EXISTING SIDE ELEVATION
A-4 SCALE: 1/8" = 1'-0"



4 EXISTING SIDE ELEVATION
A-4 SCALE: 1/8" = 1'-0"

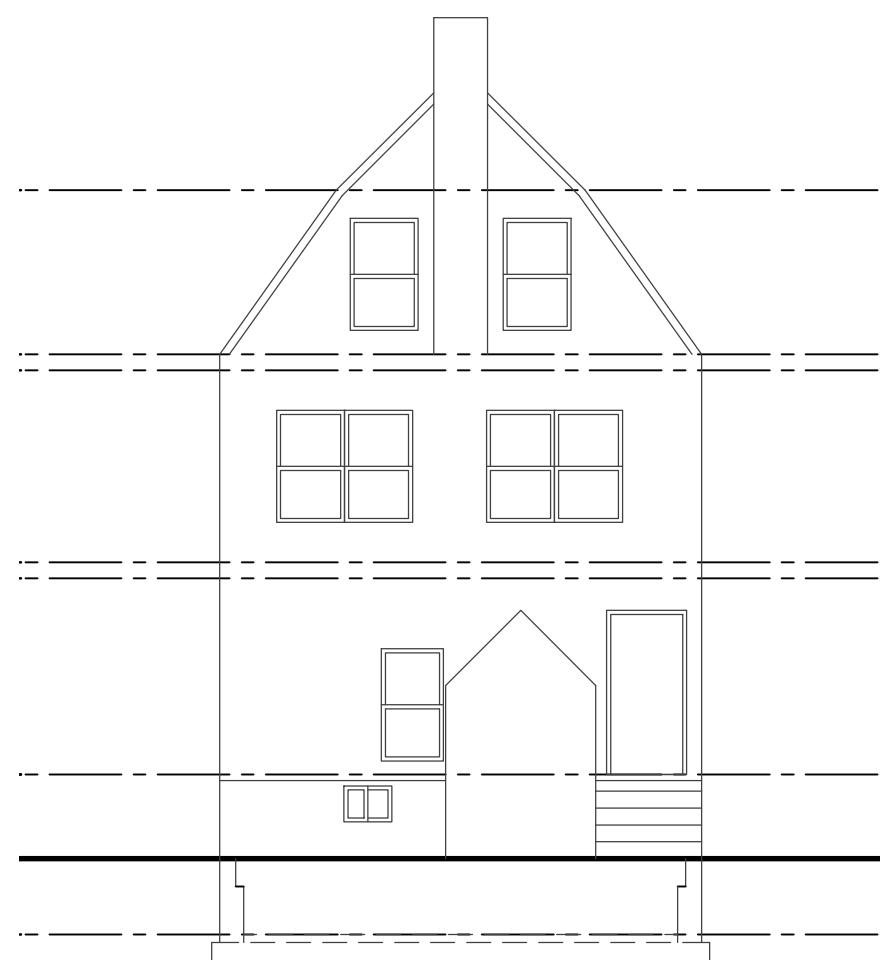


3 EXISTING REAR ELEVATION
A-4 SCALE: 1/8" = 1'-0"

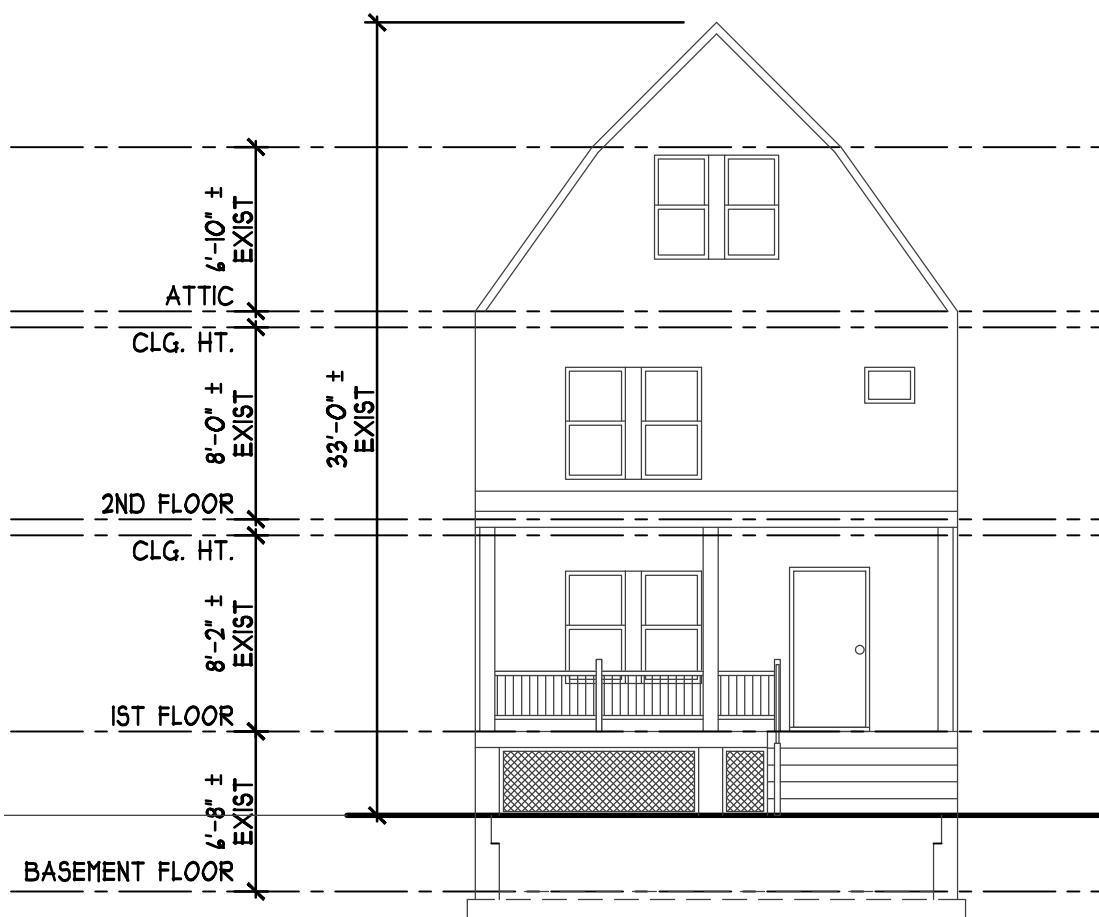


2 EXISTING FRONT ELEVATION
A-4 SCALE: 1/8" = 1'-0"

WINDOW-DOOR SCHEDULE												
#	TYPE	LOCATION	QUANTITY	MANUFACTURER	PRODUCT #	EXT. COLOR	INT. FINISH	HARDWARE/COLOR	GLAZING	GRILLE	SCREEN	NOTES
1		NEW ADDITION/100 NEW ADDITION/200	4	ANDERSEN WOODRIGHT DH TILT-BASH, 400 SERIES	WDH21046	WHITE	WHITE	** TRADITIONAL/WHITE	LOW-E/ARGON FILL DUAL PANE	CALL BETWEEN GLASS 3 1/2" HIGH	YES	COLONIAL FREIGHT GRILLES SCREEN
2		NEW FRONT ENTRY	1	STEVES 1 SONS CRAFTMAN STYLE	M4151-AU-MJ-4LH	AUTUMN WHEAT	STAINED MAHOGANY	T.B.D. BY OWNER	LOW-E/ARGON FILL DUAL PANE	3 1/2" HIGH	N/A	STORM DOOR
3		NEW ADDITION/200	1	ANDERSEN HINGED PATIO DOORS-WINGING 200 SERIES	ISPD2168AL	WHITE	WHITE	** NEWBURY/WHITE	LOW-E/ARGON FILL DUAL PANE	CALL BETWEEN GLASS 2 1/2" HIGH	YES	2-PANEL JAMB HINGED DOOR
4		EXIST. BATHRM. 2ND FLOOR	1	ANDERSEN ARCH SPECIALTY WINDOWS, 400 SERIES	AFCW11	WHITE	WHITE	** TRADITIONAL/WHITE	LOW-E/ARGON FILL DUAL PANE	CALL BETWEEN GLASS 1 1/2" HIGH	YES	COLONIAL FREIGHT GRILLES SCREEN

* VERIFY ALL SPECS W/ ARCHITECT & OWNER PRIOR TO ORDERING/CONSTRUCTION
* ALL WINDOWS TO BE 200 SERIES WHEN POSSIBLE PER OWNER'S APPROVAL PRIOR TO ORDERING/INSTALLATION
** G.C. TO SUBMIT TO OWNER HARDWARE SAMPLE OF WINDOW & DOOR PRIOR TO ORDERING/INSTALLATION

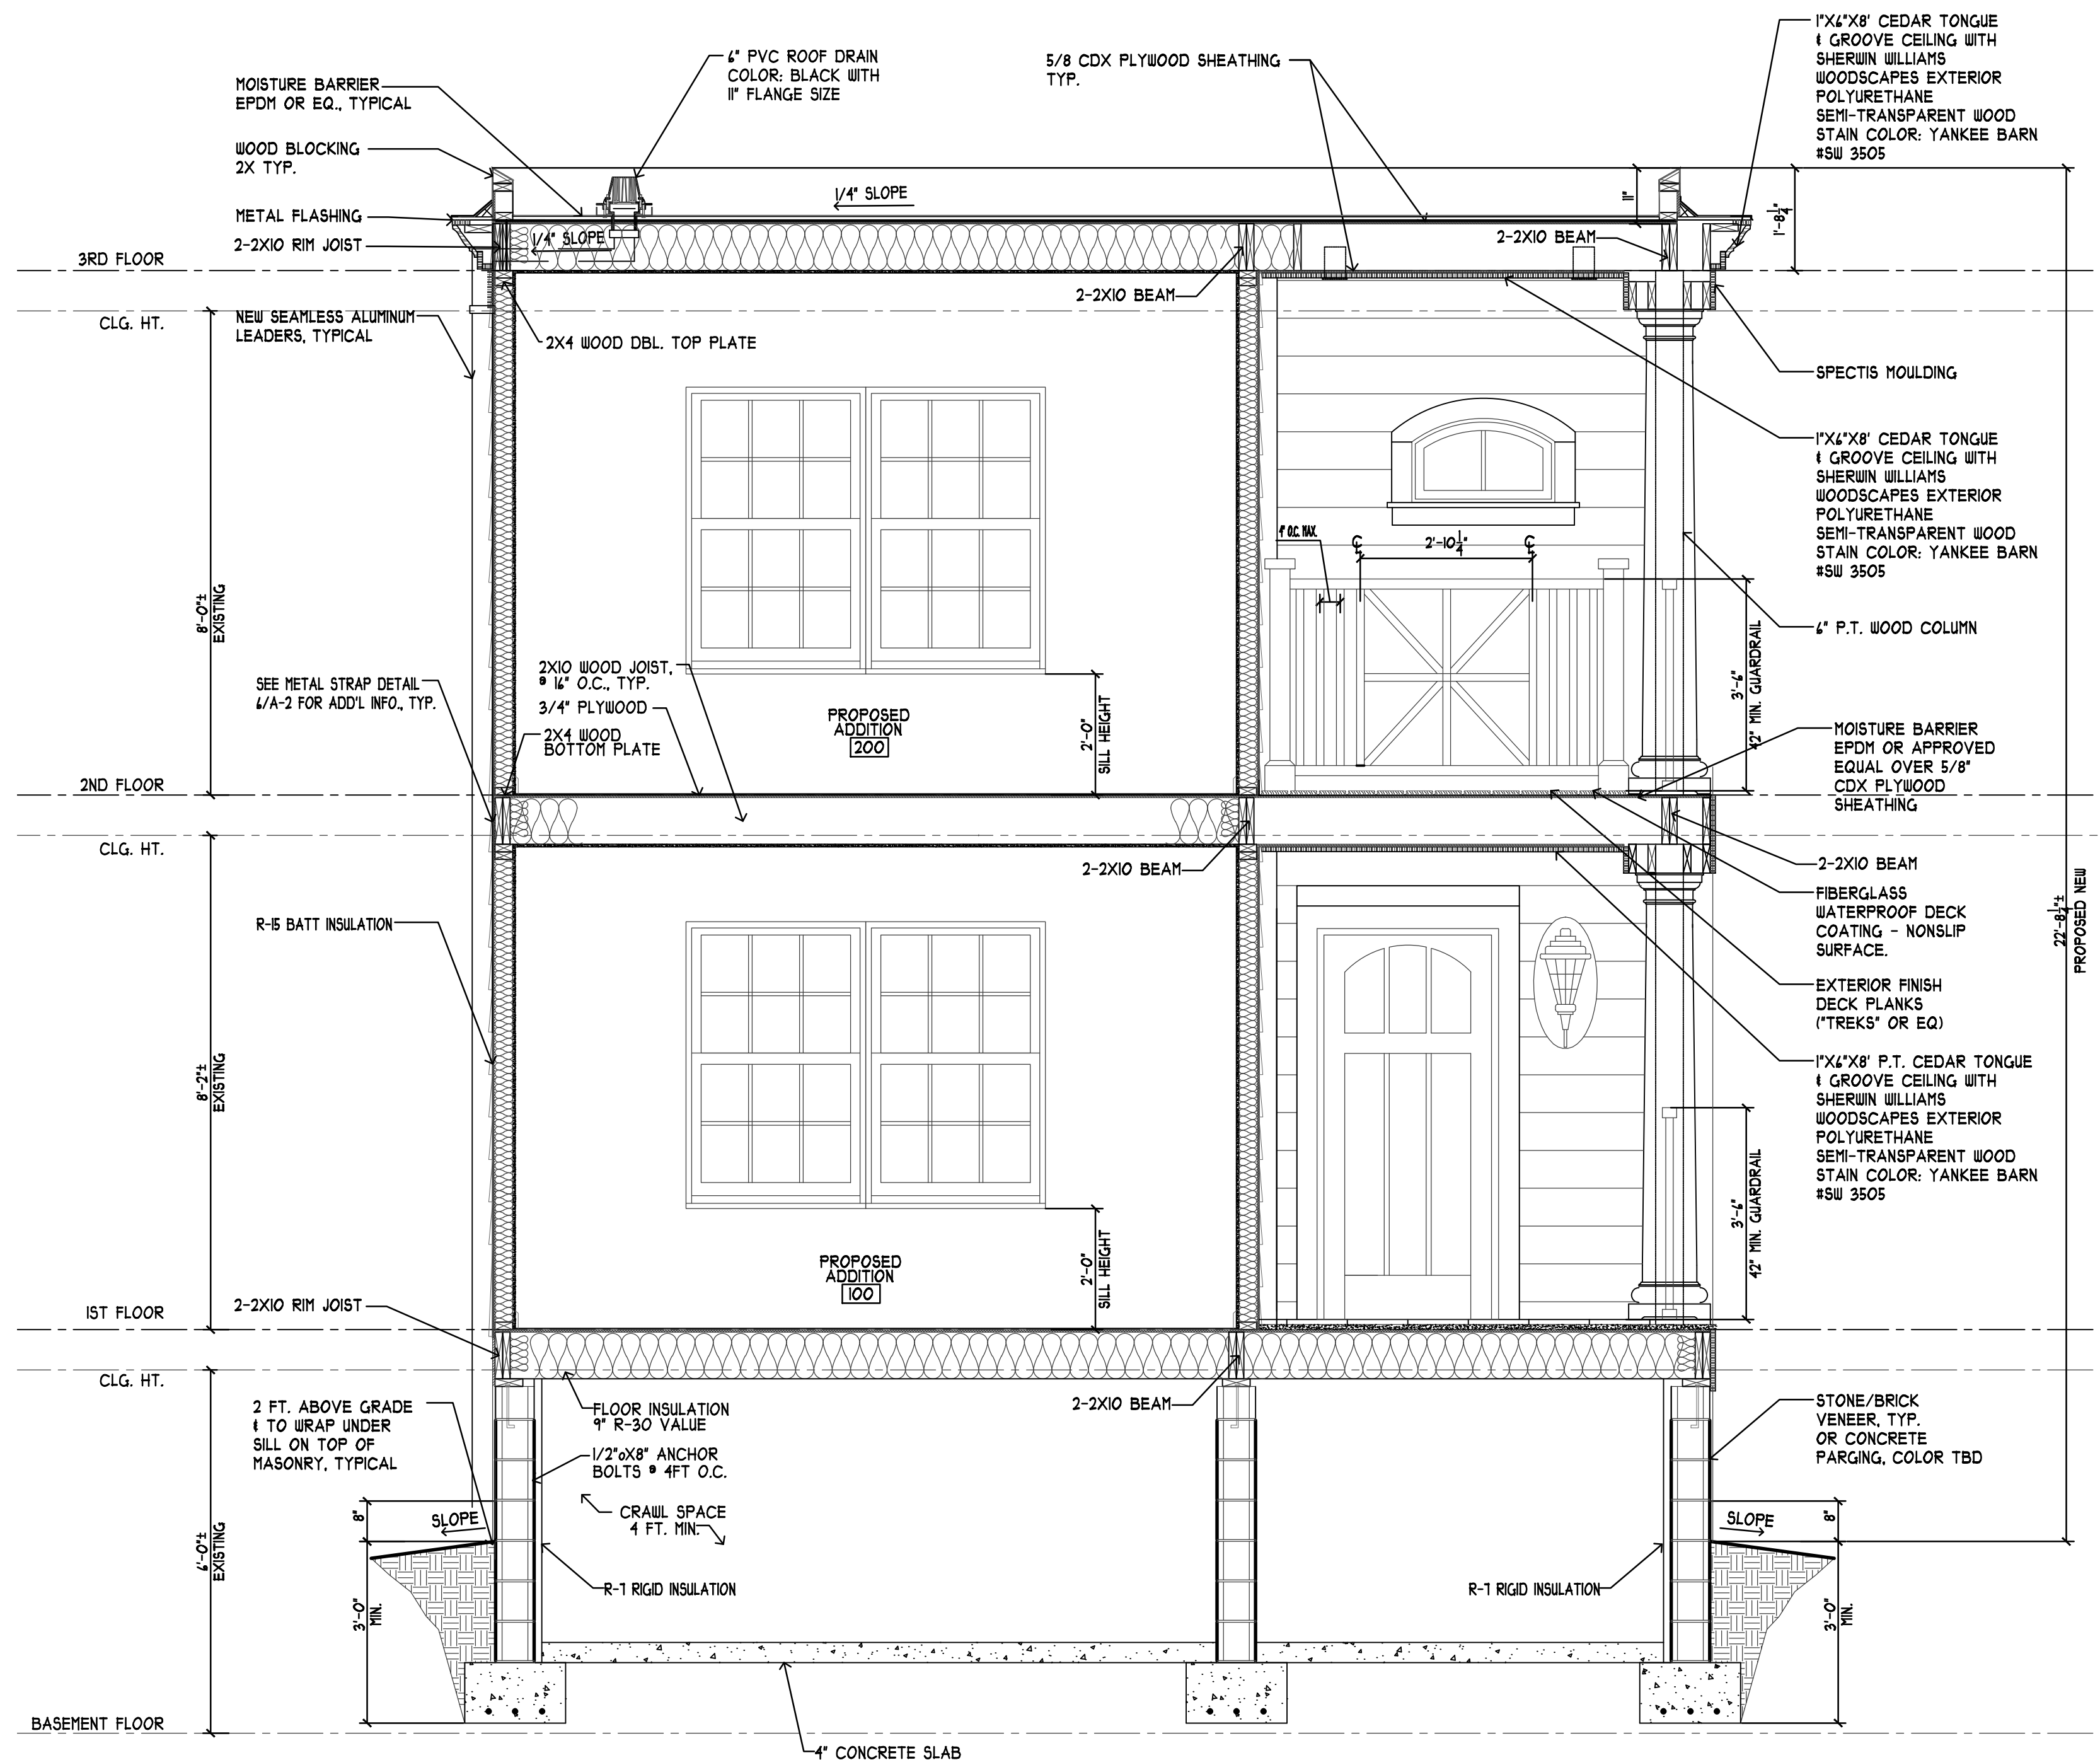

1 PROPOSED BUILDING SECTION
A-4 SCALE: 1/4" = 1'-0"

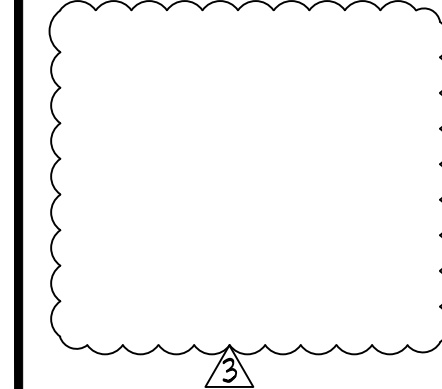

NJ License No. 10677
PA License No. RA-013290B

Project
TAMAY RESIDENTIAL ADDITION
Lot:100 Block:125.02
Township of West Orange
Essex County, NJ 07052

Sheet Title
PROPOSED BUILDING SECTION AND WINDOW & DOOR SCHEDULE

REVISIONS		
NO.	Date	Description
1	06/19/20	SCHEMATIC PLAN A
2	09/09/20	PERMIT SET
5	09/02/21	REVISION #3

Date	12/12/19	Project No.	19010
Scale		Sheet No.	A-4
Drawn	CS		
Chkd	LSC		

PERMIT SET
FOR CONSTRUCTION