



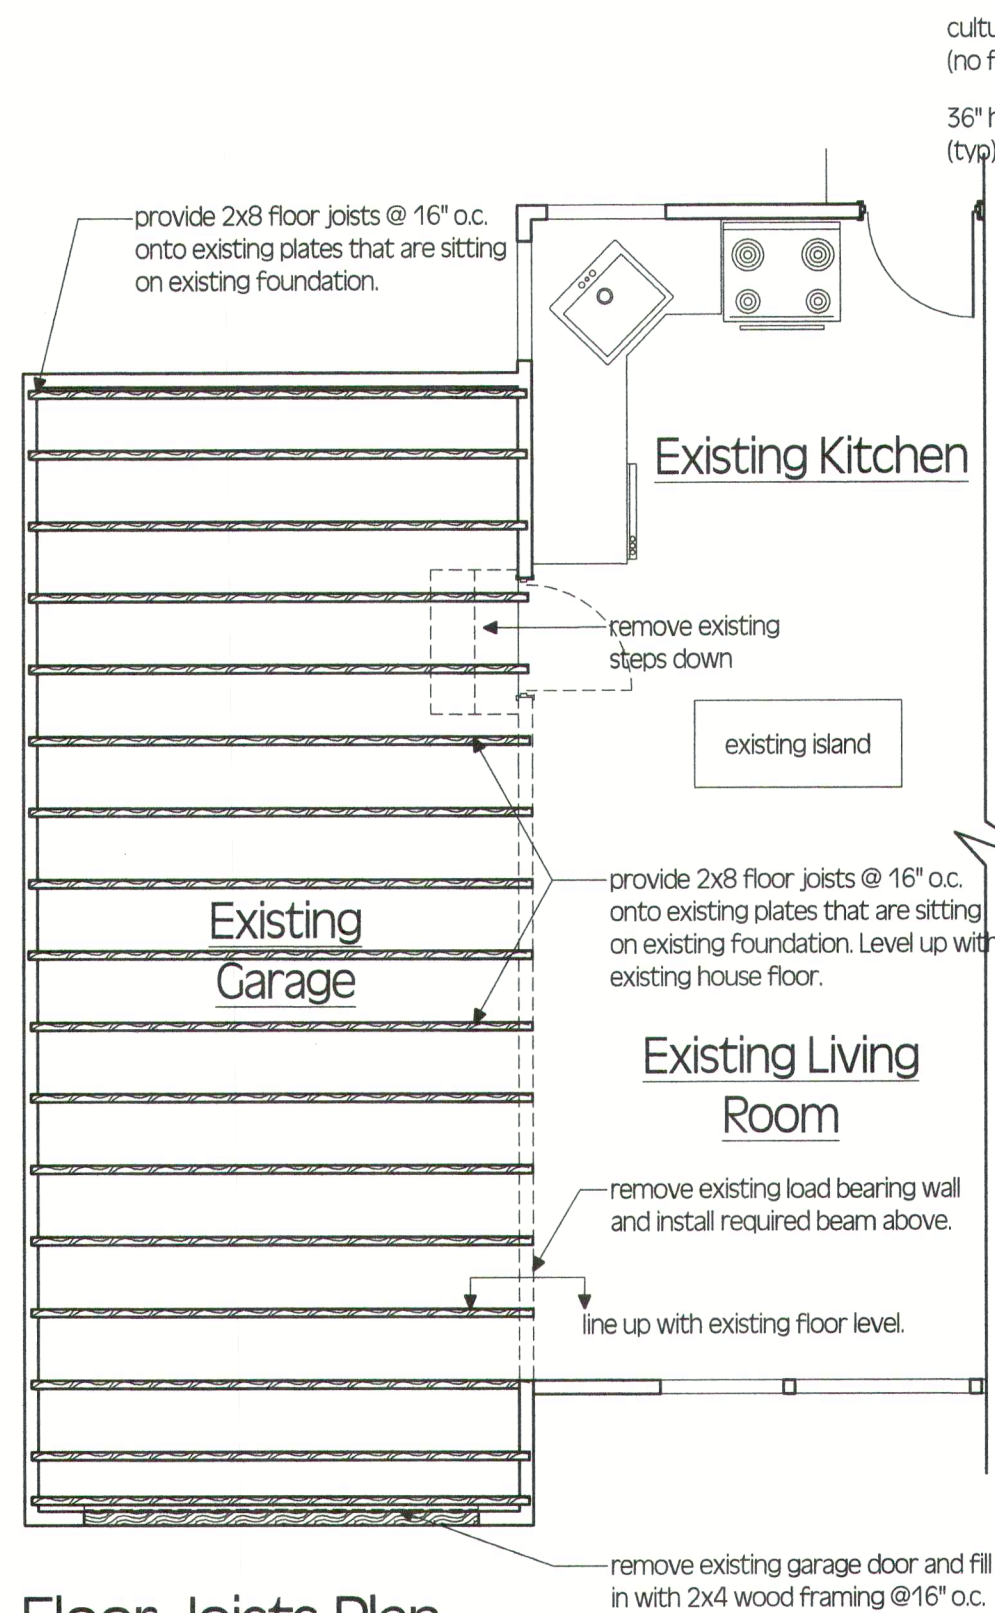


Floor Joists Plan

scale: 1/4" = 1' - 0"

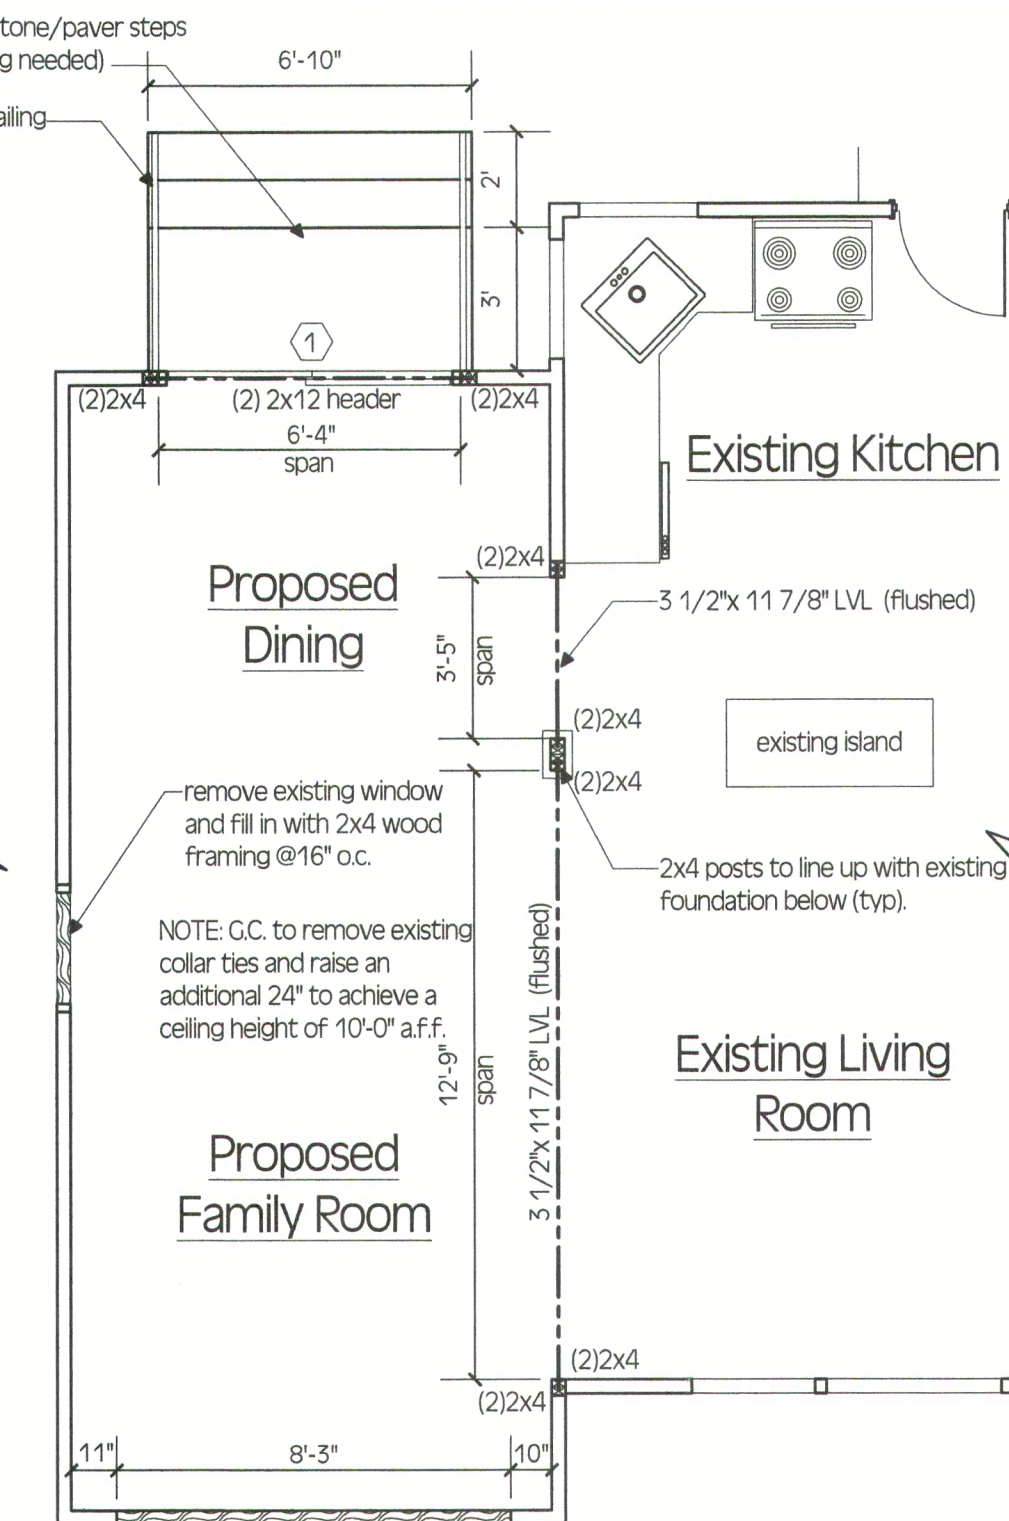

Framing Plan

scale: 1/4" = 1' - 0"

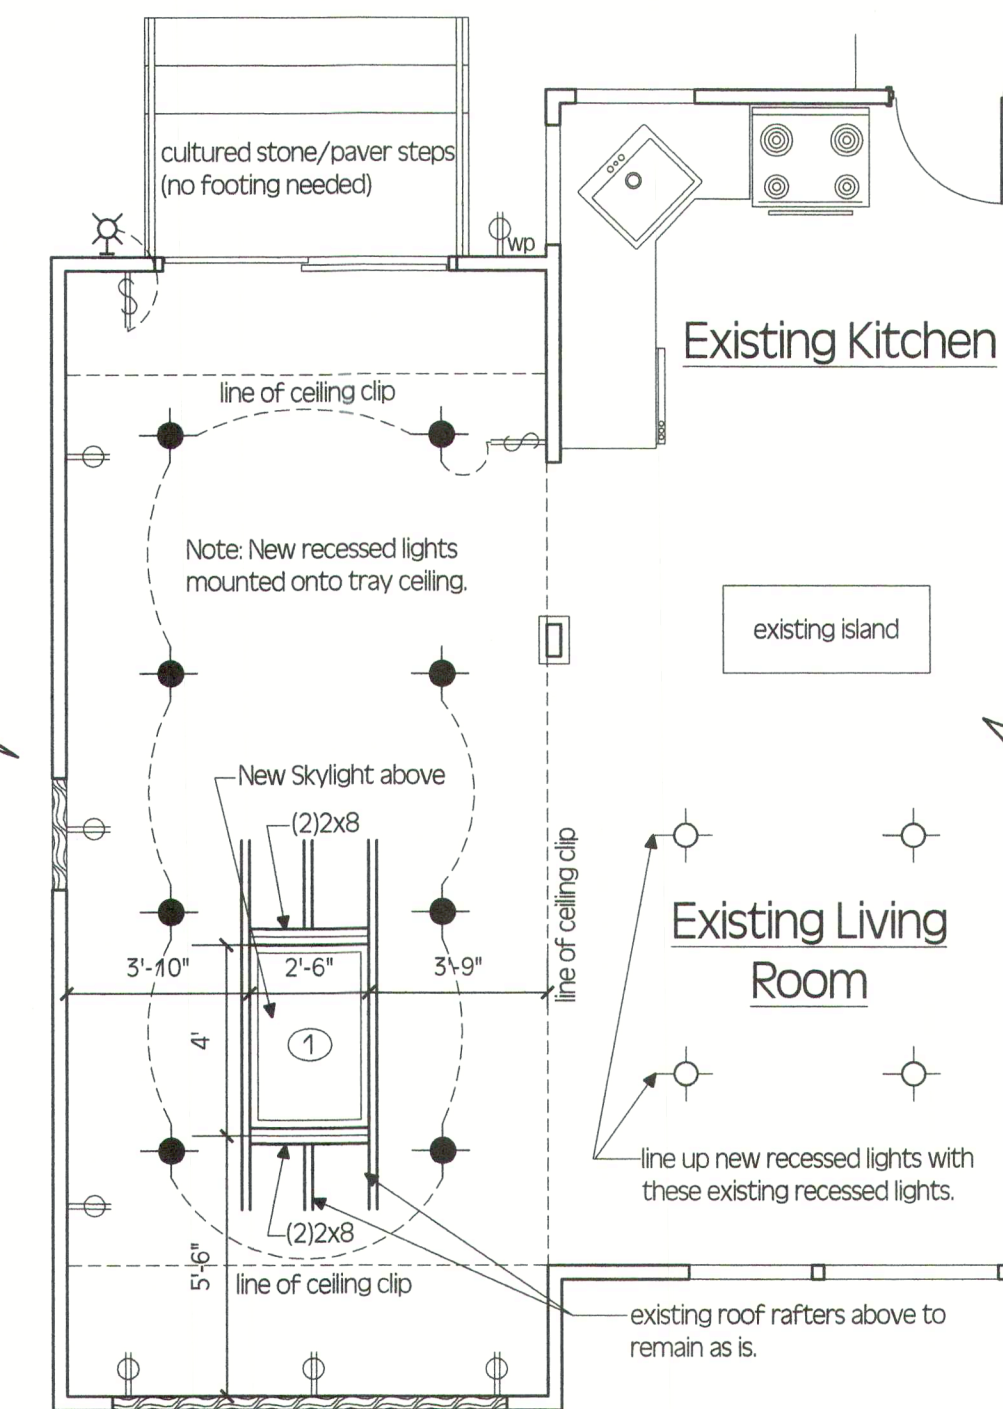

Ceiling & Electrical Plan

scale: 1/4" = 1' - 0"

Door Schedule

- ① 6068 glass sliding doors
- ② 2/6 x 6/8 swing (replace existing where needed)
- ③ 2/8 x 6/8 swing

Window Schedule

- ① New 30.5" x 46.5" tempered skylight (fixed)
- ② 3/2 x 4/6 egress window d.h.
- ③ 3/2 x 4/6 pair of egress windows d.h.
- ④ 3/6 x 4/6 d.h.

Partition Type Schedule

- existing walls to remain
- existing walls to remove
- new 2" x 4" partitions/1/2" gyp. bd no rating
- new 2" x 4" part'n w/firecode type x for 1 hr. rating

Legend of Electrical Symbols

- pendant lighting
- recessed ceiling light
- recessed ceiling light
- gfi duplex outlet
- water-proof duplex outlet
- duplex outlet
- surface mounted sconce light
- wall switch
- wall switch (2 way)
- smoke detector (interconnected)
- combination smoke an Co detector
- exhaust fan
- sub-panel box

Interior Garage Conversion for
7 Deerfield Dr.,
West Orange, NJ

Architectural
& Electrical
Plans

Arc-1

03/15/2020

Albert Brach Architect dba

Heliotrope Architectural
Design Studio

188 Hollywood Ave., East Orange, New Jersey 07018
(201) 375-5963 e-mail: designbuildgroup@gmail.com

NJBA # A-13166